

JOINERY DETAILS

AREA DETAILS

SOLAR 1/3 AREA REQUIRED = 214.98 SQ.M (10.00 %)
SOLAR 1/3 AREA PROVIDED = 229.85 SQ.M (10.69 %)

	
APPLICANT	ENGINEER



STRUCTURAL
ENGINEER

CONSTRUCTION ENGINEER

GEO-TECH ENGINEER

ARCHITECT

APPLICANT

Er. T. BABU, B.E.,
PLAN CENTER
Registration No: RE 016/2019 (Grade.I)
No.25, South Street, Near Amma Mess
Tallakulam, Madurai - 2.
Ph: 8220044943. 9786948414

PLAN SHOWING THE PROPOSED
CONSTRUCTION OF HOSPITAL BUILDING IN
T.S.NO: 191, 190, 194/12,WARD- F,BLOCK-11,
ARUPPUKOTTAI VILLAGE, ARUPPUKOTTAI
MUNICIPALITY,VIRUDHUNAGAR DISTRICT.

(SCALE - 1:100)

JOINERY DETAILS


M.D	MAIN DOOR	3.05 x 2.10
D.D	DOUBLE DOOR	2.44 x 2.10
D.D1	DOUBLE DOOR	1.52 x 2.10
D	DOOR	1.07 x 2.10
D1	DOOR	0.91 x 2.10
D2	DOOR	0.76 x 2.10
L.D	LIFT DOOR	1.00 x 2.10
G.D	GRILL DOOR	1.22 x 2.10
O	OPEN	1.91 x 2.10
W	WINDOW	1.83 x 1.52
W1	WINDOW	1.22 x 1.52
W2	WINDOW	1.22 x 1.83
W3	WINDOW	0.61 x 1.52
F.G	FIXED GLASS	1.22 x 1.83
V	VENTILATOR	0.76 x 0.76
V1	VENTILATOR	2.44 x 0.76
J	JOLLY	3.00 x 1.83
LW	LOWER WINDOW	1.82 x 1.52
SD	SLIDING DOOR	1.20 x 2.10

AREA DETAILS

Descriptions	Non FSI	FSI	Total Area
Area of the Ground Floor		1064.27	1064.27
Area of the First Floor		943.38	943.38
Area of the Second Floor		927.42	927.42
Area of the Third Floor		631.78	631.78
Area of the Terrace Floor	73.32		73.32
Total Area	73.32	3566.85	3640.17

SOLAR 1/3 AREA REQUIRED = 77.94 SQ.M (10.00 %)
SOLAR 1/3 AREA PROVIDED = 79.74 SQ.M (10.23 %)

PLANNING PERMISSION
SWP/VIRUDHUNAGAR/B.P/D.D TCP NO- 4/2024

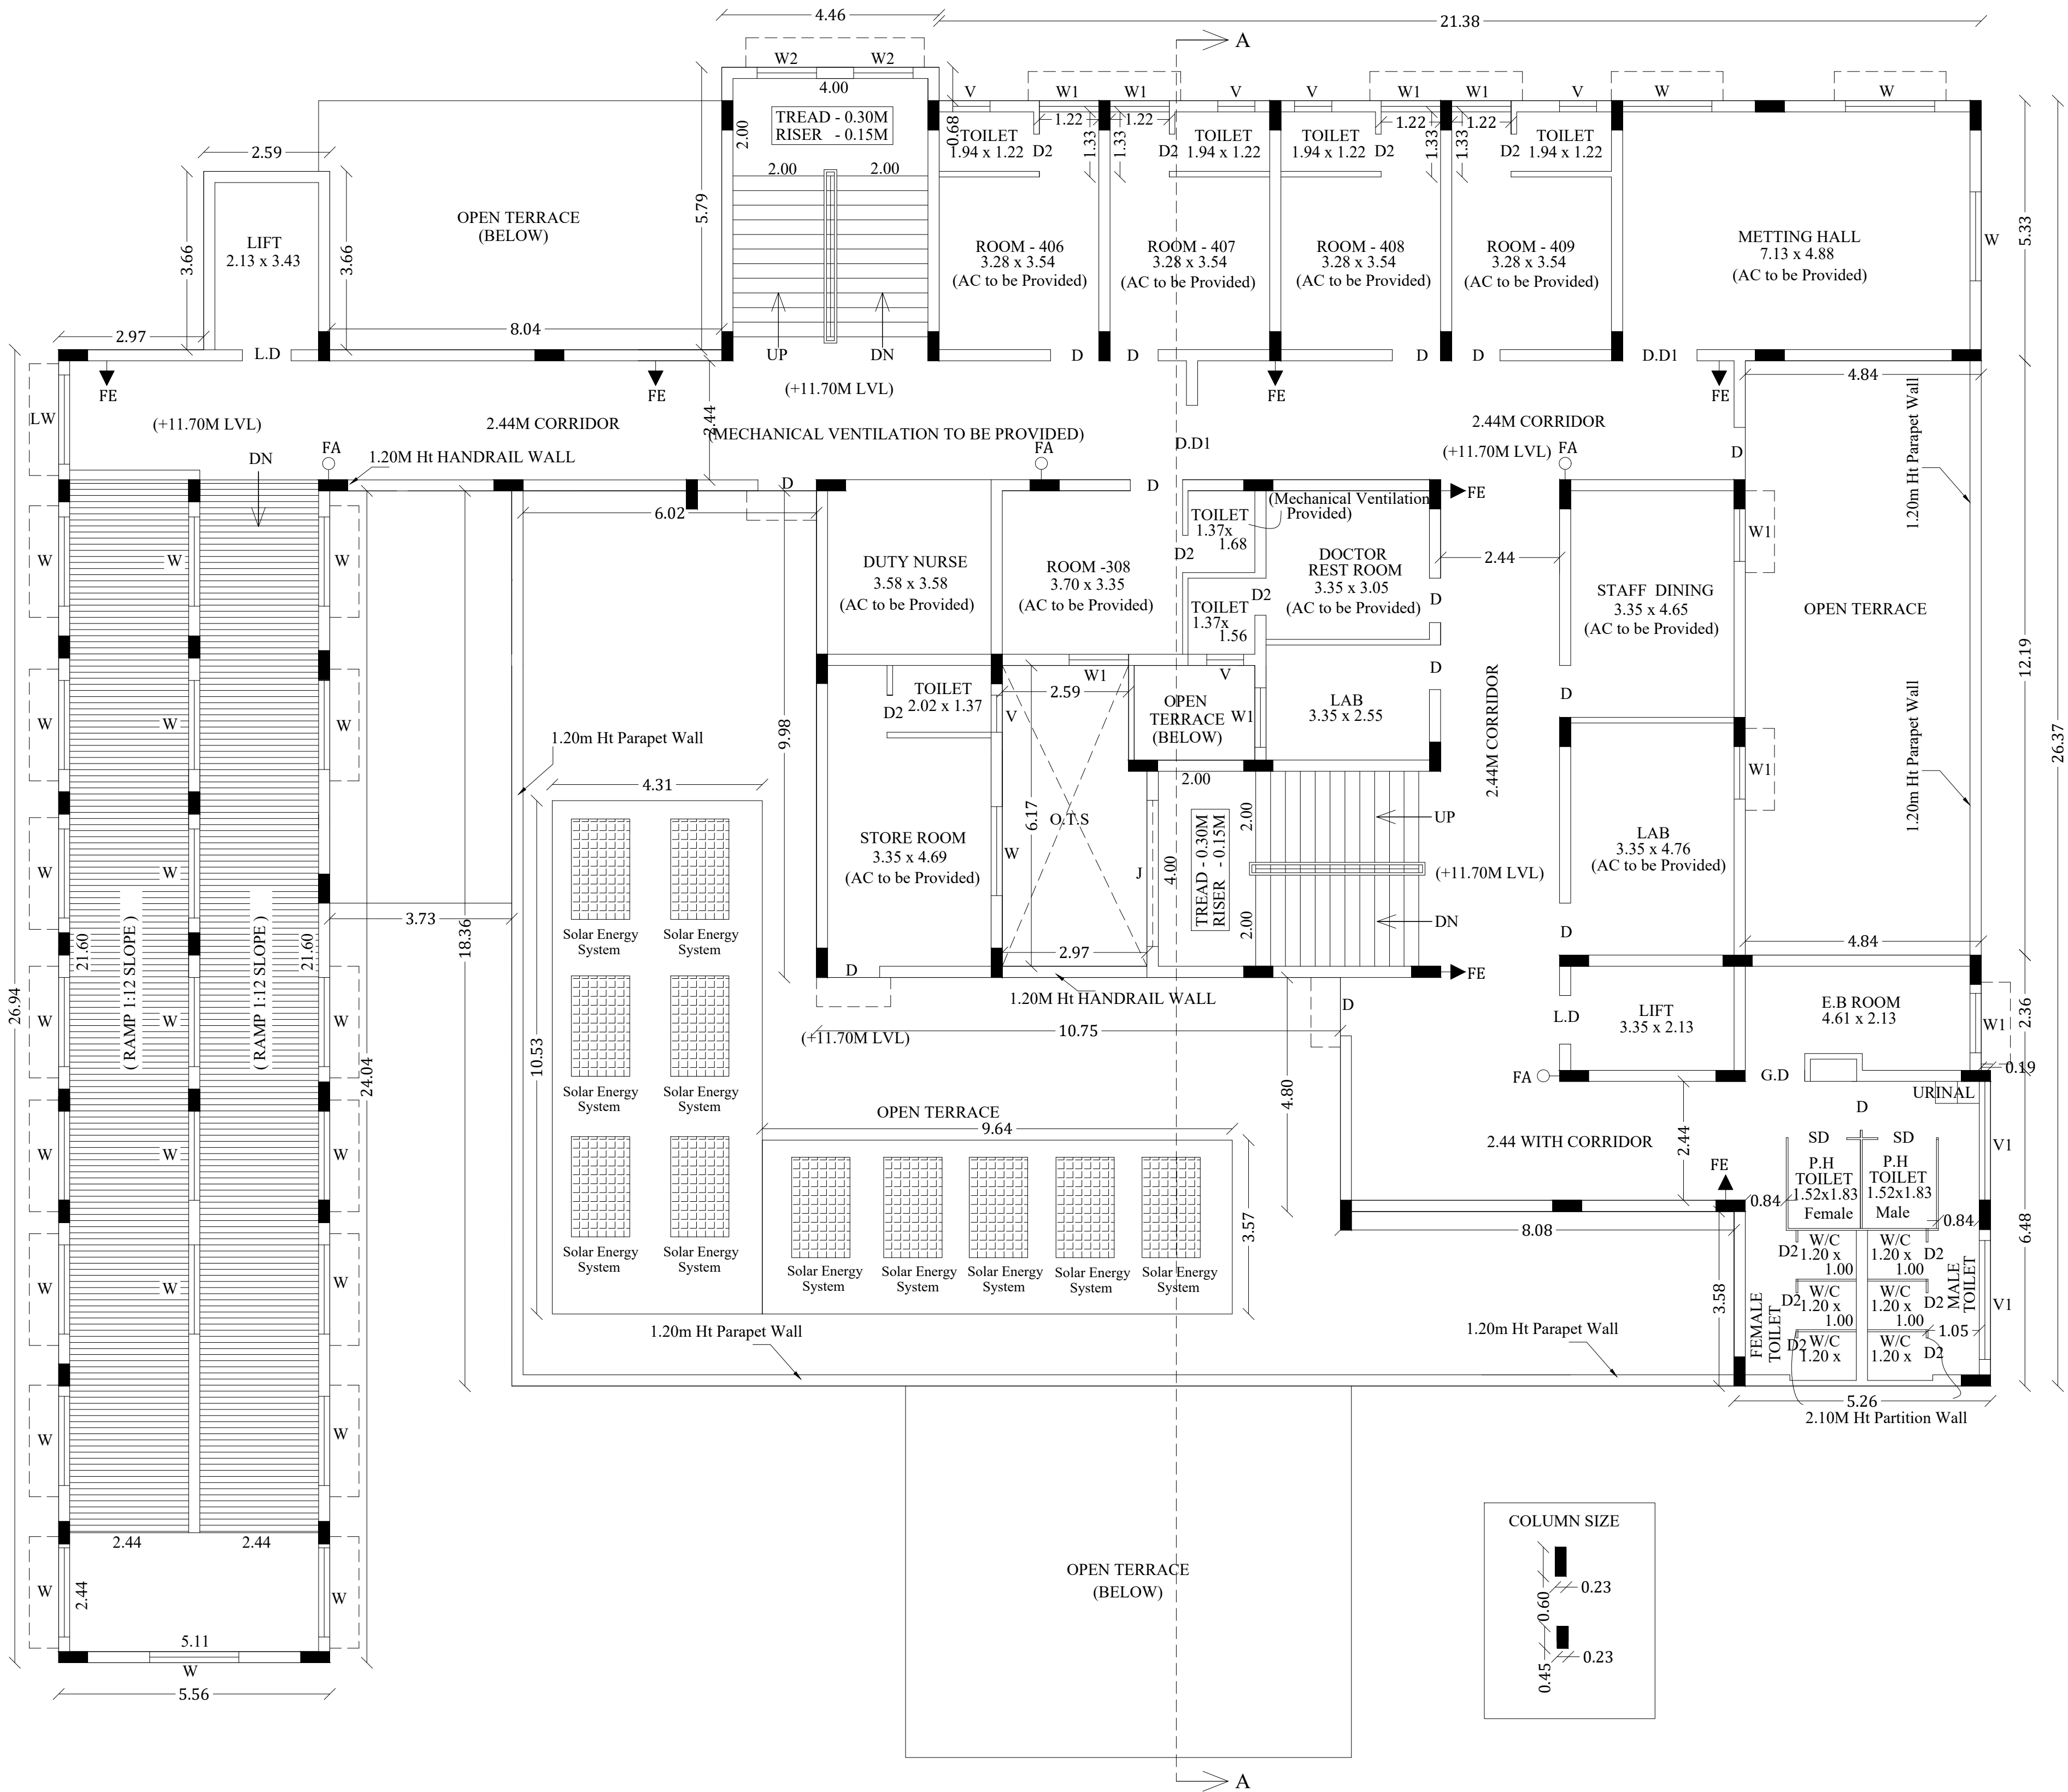

THIRD FLOOR PLAN

S. Navaneethakrishnan
Er.S.NAVANEETHAKRISHNAN,
B.E.,(Civil),M.E.,(Structural)
Reg.No: SE 007/2019(Gr.I)
2/2256-I, Near Shree Hospital, Sivagangai Main Road,
Gomathipuram, Anna Nagar, Madurai-20.
Cell: 98651 53177

STRUCTURAL
ENGINEER

N. Balachander
N.BALACHANDER,DCE
PLAN CENTER
Registered Construction Engineer No. CE 024/2019
No.25, South Street, Near Amma Mess
Tallakulam, Madurai - 2
Ph:0452-4385043, 4355043, 82200 14943

CONSTRUCTION
ENGINEER

E.K. Ganapathi
ER.K.GANAPATHI,B.E.,M.E.(Soil Mech),F.I.E.,F.V.D.L.M.(USA),
REGISTERED Geo-Tech Engineer / Chartered Engineer
(C.M.D.A Regn No. GTE / 19 / 04 / 022)
(D.T.C.P Regn No. CGLRGN RGTE / 2019 / 08 / 012)
(M.L.P.A Regn No. GTE 002 / 2019)
GEOMATRIX CONSULTANCY, (Regn.No.33024233482E)
No.22, Thomas Street, Narimedu
Madurai - 625 002, Ph: 7588031360, 77087 58598
Email geomatrixconsultancy@gmail.com

GEO-TECH ENGINEER

K. Aravindhan
K.ARAVINDHAN
ARCHITECT
CA/2014/64389
MADRURAI

ARCHITECT

N.T. Vasan

APPLICANT

Er. T. Babu
Er. T.BABU, B.E.,
PLAN CENTER
Registration No: RE 016/2019 (Grade.I)
No.25, South Street, Near Amma Mess
Tallakulam, Madurai - 2.
Ph: 8220044943, 9786948414

ENGINEER

PLAN SHOWING THE PROPOSED
CONSTRUCTION OF HOSPITAL BUILDING IN
T.S.NO: 191, 190, 194/12,WARD- F,BLOCK-11,
ARUPPUKOTTAI VILLAGE, ARUPPUKOTTAI
MUNICIPALITY,VIRUDHUNAGAR DISTRICT.

(SCALE - 1:100)


JOINERY DETAILS

M.D	MAIN DOOR	3.05 x 2.10
D.D	DOUBLE DOOR	2.44 x 2.10
D.D1	DOUBLE DOOR	1.52 x 2.10
D	DOOR	1.07 x 2.10
D1	DOOR	0.91 x 2.10
D2	DOOR	0.76 x 2.10
L.D	LIFT DOOR	1.00 x 2.10
G.D	GRILL DOOR	1.22 x 2.10
O	OPEN	1.91 x 2.10
W	WINDOW	1.83 x 1.52
W1	WINDOW	1.22 x 1.52
W2	WINDOW	1.22 x 1.83
W3	WINDOW	0.61 x 1.52
F.G	FIXED GLASS	1.22 x 1.83
V	VENTILATOR	0.76 x 0.76
V1	VENTILATOR	2.44 x 0.76
J	JOLLY	3.00 x 1.83
LW	LOWER WINDOW	1.82 x 1.52
SD	SLIDING DOOR	1.20 x 2.10

AREA DETAILS

Descriptions	Non FSI	FSI	Total Area
Area of the Ground Floor		1064.27	1064.27
Area of the First Floor		943.38	943.38
Area of the Second Floor		927.42	927.42
Area of the Third Floor		631.78	631.78
Area of the Terrace Floor	73.32		73.32
Total Area	73.32	3566.85	3640.17

PLANNING PERMISSION
SWP/VIRUDHUNAGAR/B.P/D.D TCP NO- 4/2024

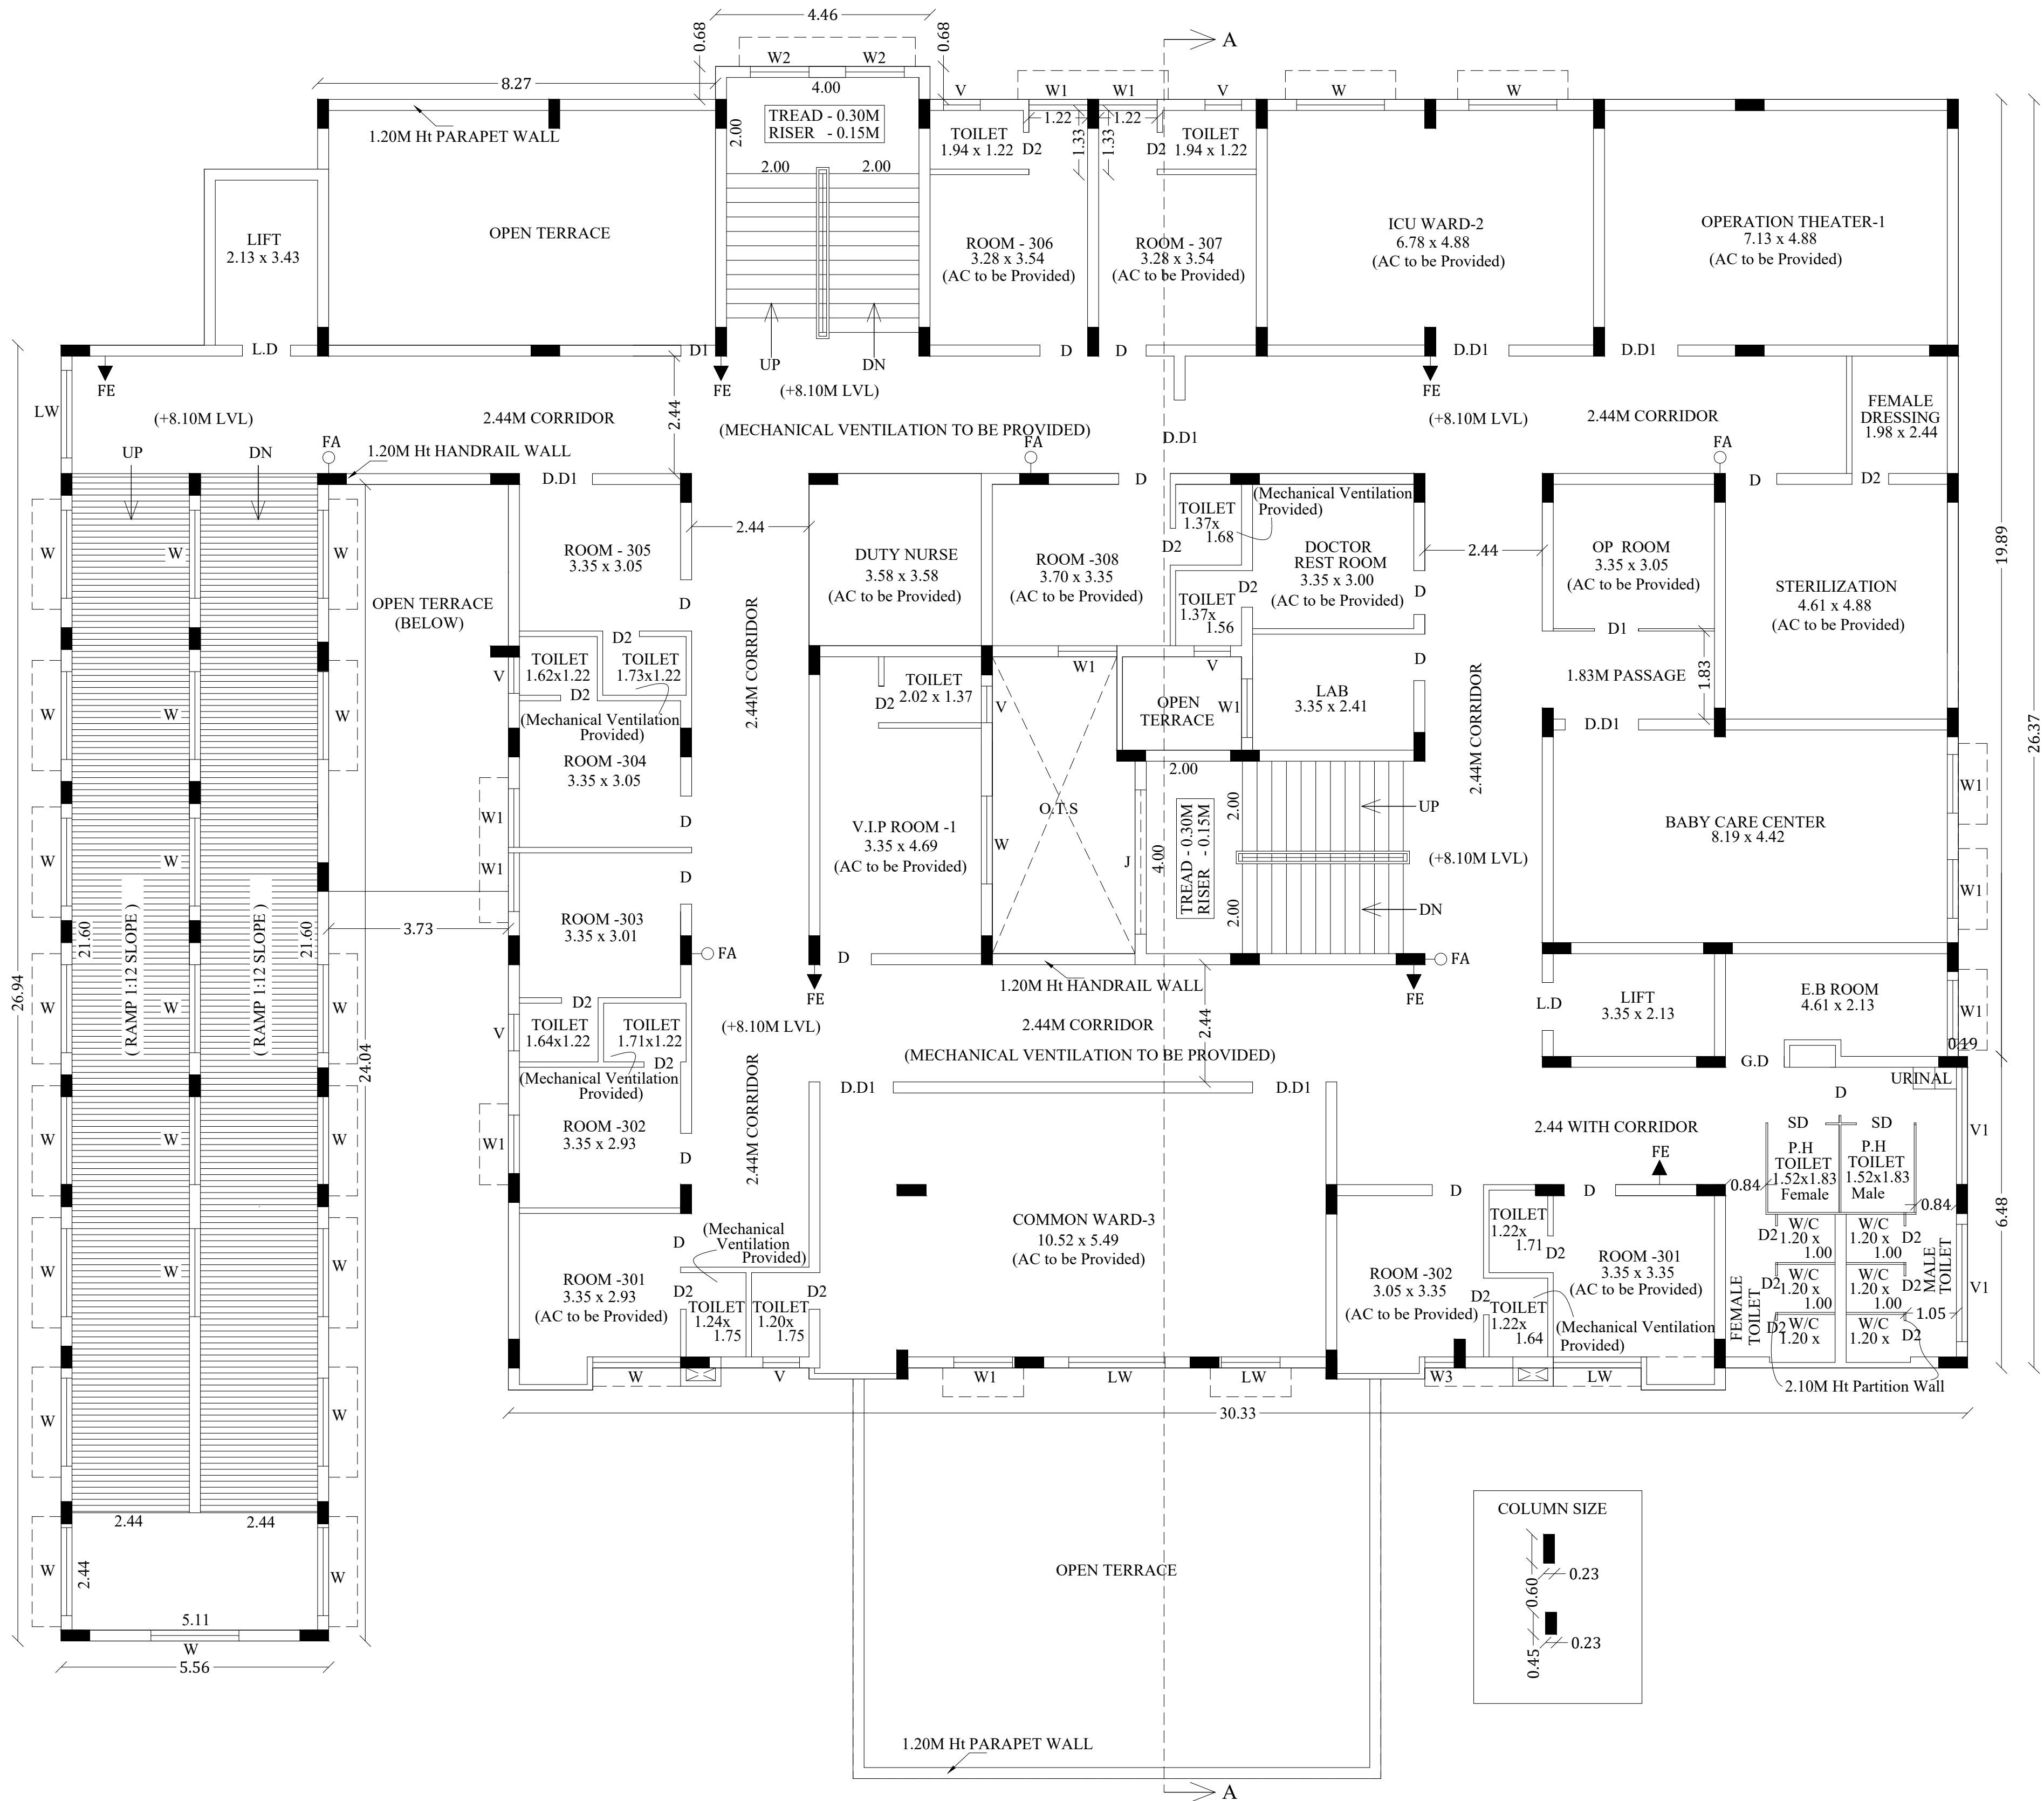


Er.S.NAVANEETHAKRISHNAN,
B.E.,(Civil),M.E.,(Structural)
Reg.No: SE 007/2019(Gr.I)
2/2256-1, Near Shree Hospital, Sivagangai Main Road,
Gomathipuram, Anna Nagar, Madurai-20.
Cell: 98651 53177
**STRUCTURAL
ENGINEER**


N.BALACHANDER,DCE
PLAN CENTER
Registered Construction Engineer No. CE 624/2019
No.25, South Street, Near Amma Mess
Tallakulam, Madurai - 2
Ph:0452-4985043, 4955043, 82200 14943
**CONSTRUCTION
ENGINEER**


Er.K.GANAPATHI,B.E.,M.E.(Soil Mech),F.I.E.,F.V.D.L.M.(USA),
REGISTERED Geo-Tech Engineer / Chartered Engineer
(C.M.D.A Regn No. GTE / 19 / 04 / 022)
(D.T.C.P Regn No. CGLRGN RGTG / 2019 / 08 / 012)
(M.L.P.A Regn No. GTE 002 / 2019)
GEOMATRIX CONSULTANCY, (Regn.No.33024233482E)
No.22, Thomas Street, Narimedu
Madurai - 625 002, Ph: 7588031360, 7708758598
Email geomatrixconsultancy@gmail.com
GEO-TECH ENGINEER


K.ARAVINDHAN
ARCHITECT
CA/2014/64399
MADRURAI
ARCHITECT


N.T. VASAN
APPLICANT


Er.P.BABU, B.E.,
PLAN CENTER
Registration No: RE 016/2019 (Grade.I)
No.25, South Street, Near Amma Mess
Tallakulam, Madurai - 2.
Ph: 8220044943, 9786948414
ENGINEER

PLAN SHOWING THE PROPOSED
CONSTRUCTION OF HOSPITAL BUILDING IN
T.S.NO: 191, 190, 194/12, WARD- F, BLOCK-11,
ARUPPUKOTTAI VILLAGE, ARUPPUKOTTAI
MUNICIPALITY, VIRUDHUNAGAR DISTRICT.

JOINERY DETAILS

M.D	MAIN DOOR	3.05 x 2.10
D.D	DOUBLE DOOR	2.44 x 2.10
D.D1	DOUBLE DOOR	1.52 x 2.10
D	DOOR	1.07 x 2.10
D1	DOOR	0.91 x 2.10
D2	DOOR	0.76 x 2.10
L.D	LIFT DOOR	1.00 x 2.10
G.D	GRILL DOOR	1.22 x 2.10
O	OPEN	1.91 x 2.10
W	WINDOW	1.83 x 1.52
W1	WINDOW	1.22 x 1.52
W2	WINDOW	1.22 x 1.83
W3	WINDOW	0.61 x 1.52
F.G	FIXED GLASS	1.22 x 1.83
V	VENTILATOR	0.76 x 0.76
V1	VENTILATOR	2.44 x 0.76
J	JOLLY	3.00 x 1.83
LW	LOWER WINDOW	1.82 x 1.52
SD	SLIDING DOOR	1.20 x 2.10

AREA DETAILS

Descriptions	Non FSI	FSI	Total Area
Area of the Ground Floor		1064.27	1064.27
Area of the First Floor		943.38	943.38
Area of the Second Floor		927.42	927.42
Area of the Third Floor		631.78	631.78
Area of the Terrace Floor	73.32		73.32
Total Area	73.32	3566.85	3640.17

PLANNING PERMISSION
SWP/VIRUDHUNAGAR/B.P/D.D TCP NO- 4/2024

GEO-TECH ENGINEER

CONSTRUCTION
ENGINEER

ARCHITECT

STRUCTURAL
ENGINEER

APPLICANT

ENGINEER

Er.K.GANAPATHI, B.E., M.E. (S&M) Mech. E. P. V. D. L. M. AUSA
REGISTERED Geo-Tech Engineer / Chartered Engineer
(C/MCA Regn No. GTE / 19 / 04 / 022)
(D/CP Regn No. CGLRGN ROTE / 2019 / 08 / 012)
(M/PA Regn No. GTE ROTE / 2019)
GEOMATRIX CONSULTANCY, Regn.No.330242233482E1
No.23, Thimir Street, Nerumudi,
Madurai - 625 002, Ph: 7550331367, 7776755598
Email: geomatrixconsultancy@gmail.com


Er. S. BALACHANDER, DCE
PLAN CENTER
Registered Construction Engineer No. CE 0040019
No.25, South Street, Near Amma Mess,
Tollakulam, Madurai - 2
Ph: 9452-4385943, 4355043, 82209 44643




Er. S. NAVANEETHAKRISHNAN,
B.E., (Civil), M.E., (Structural)
Reg. No: SE 007/2019 (Gr.I)
2/2256-1, Near Shree Hospital, Sivagangai Main Road,
Gomathiapuram, Anna Nagar, Madurai-20.
Cell: 98651 53177

Er. T. BABU, B.E.,
PLAN CENTER
Registration No: RE 016/2019 (Grade.I)
No.25, South Street, Near Amma Mess
Tollakulam, Madurai - 2,
Ph: 8220044943, 9785948414

Er. T. BABU, B.E.,
PLAN CENTER
Registration No: RE 016/2019 (Grade.I)
No.25, South Street, Near Amma Mess
Tollakulam, Madurai - 2,
Ph: 8220044943, 9785948414

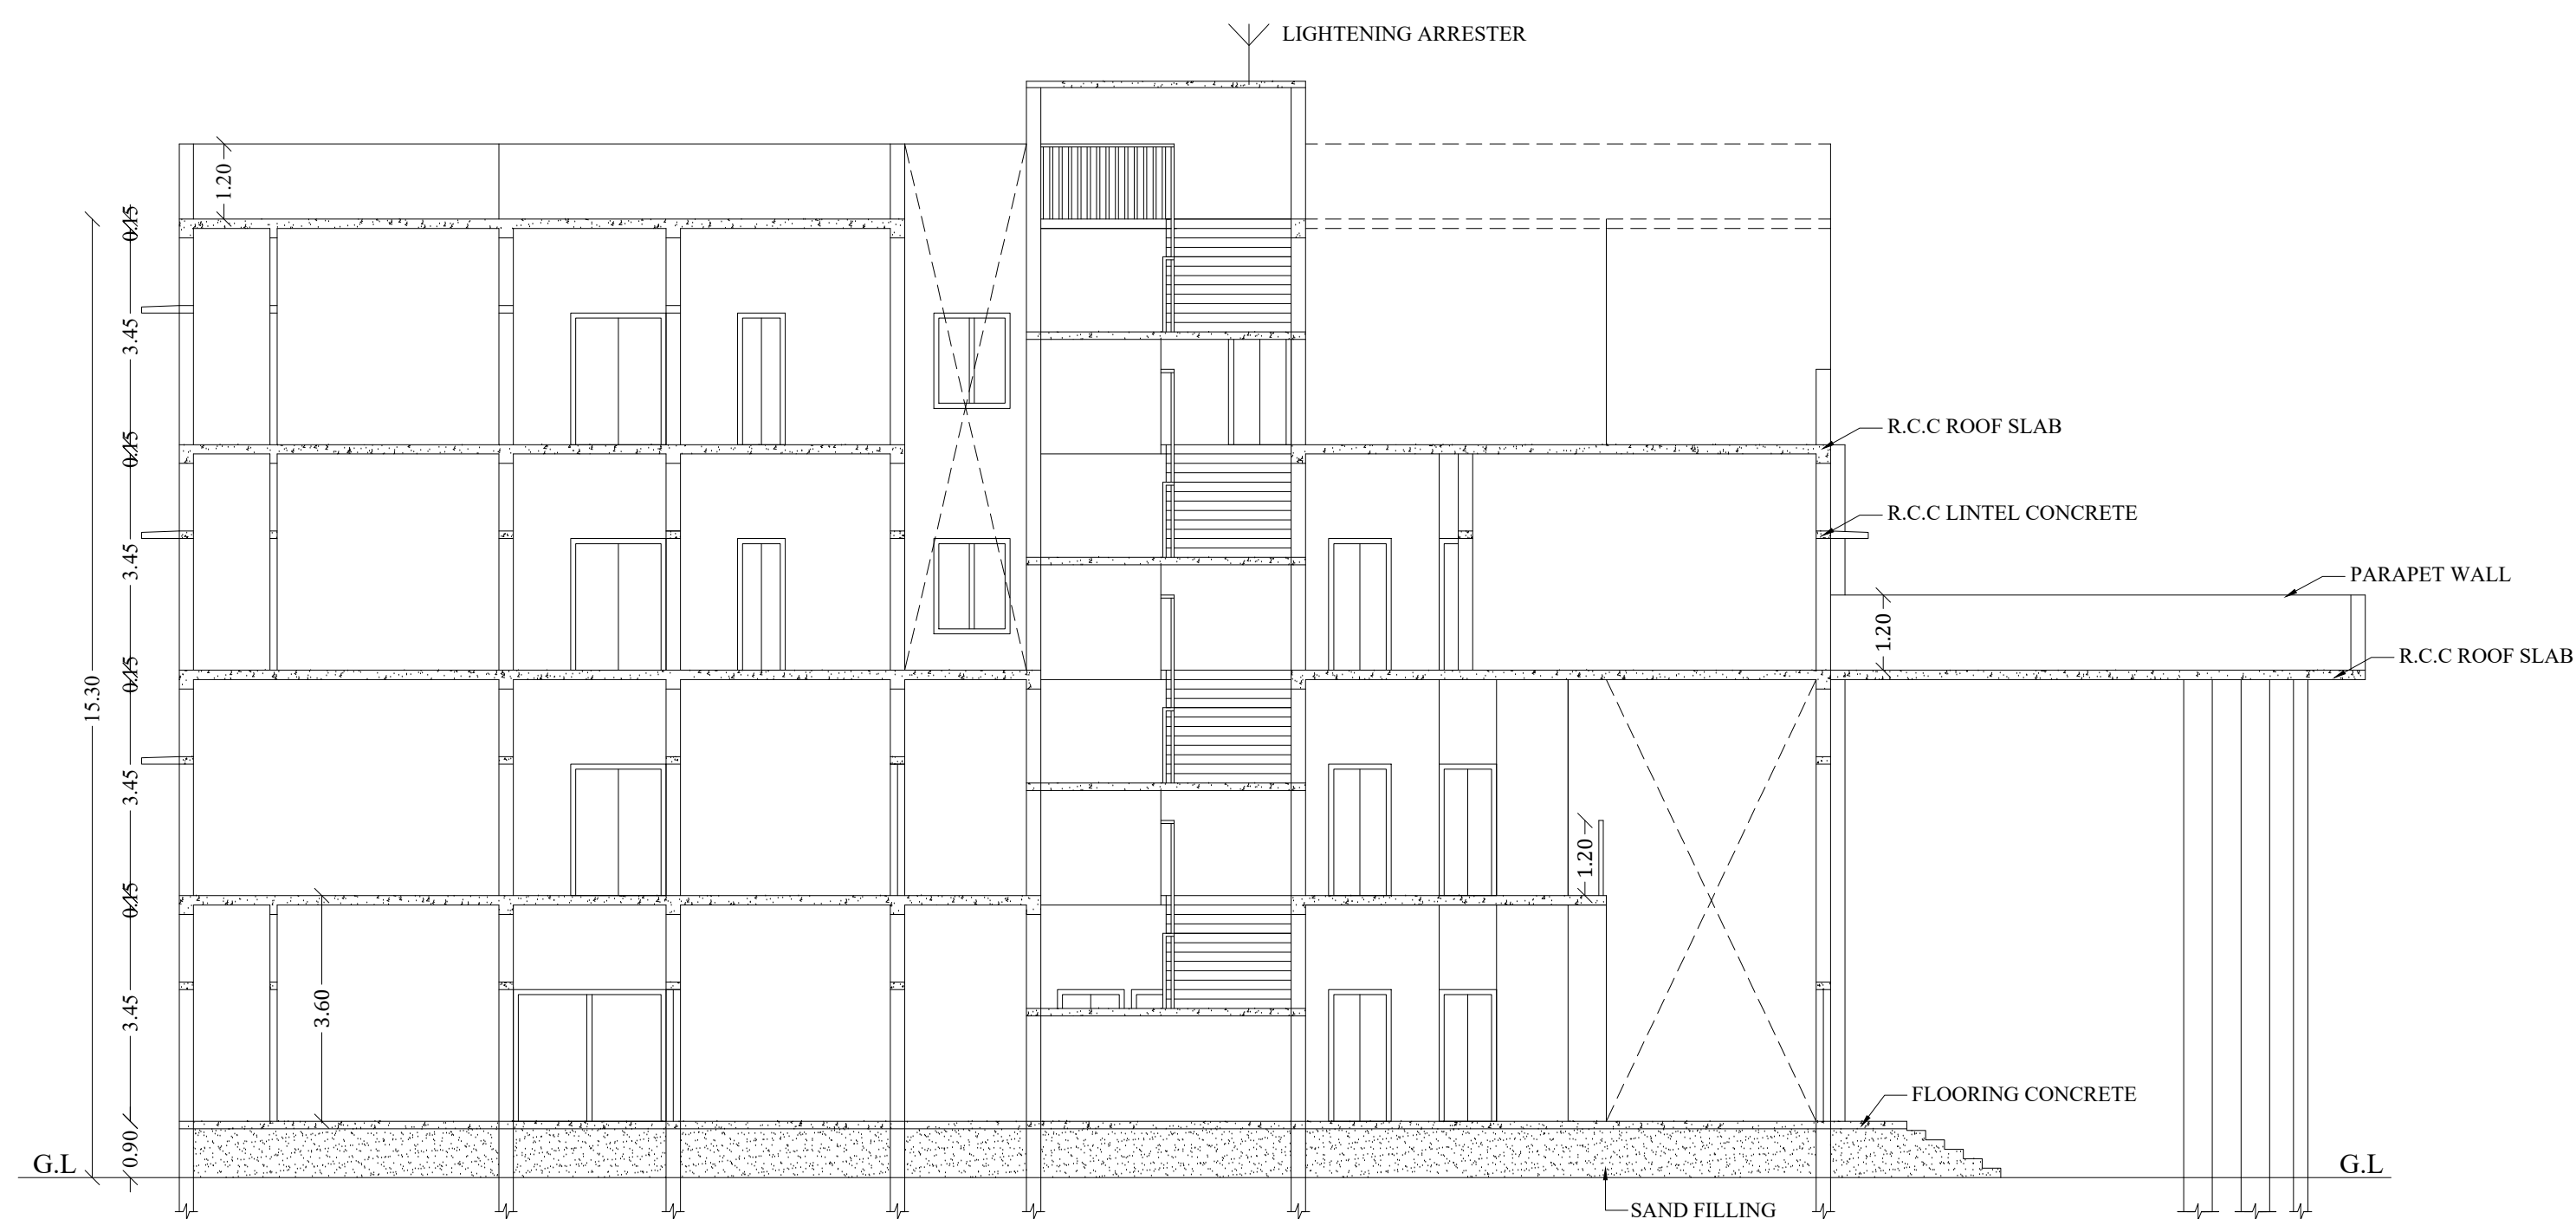


SECTION ON - AA

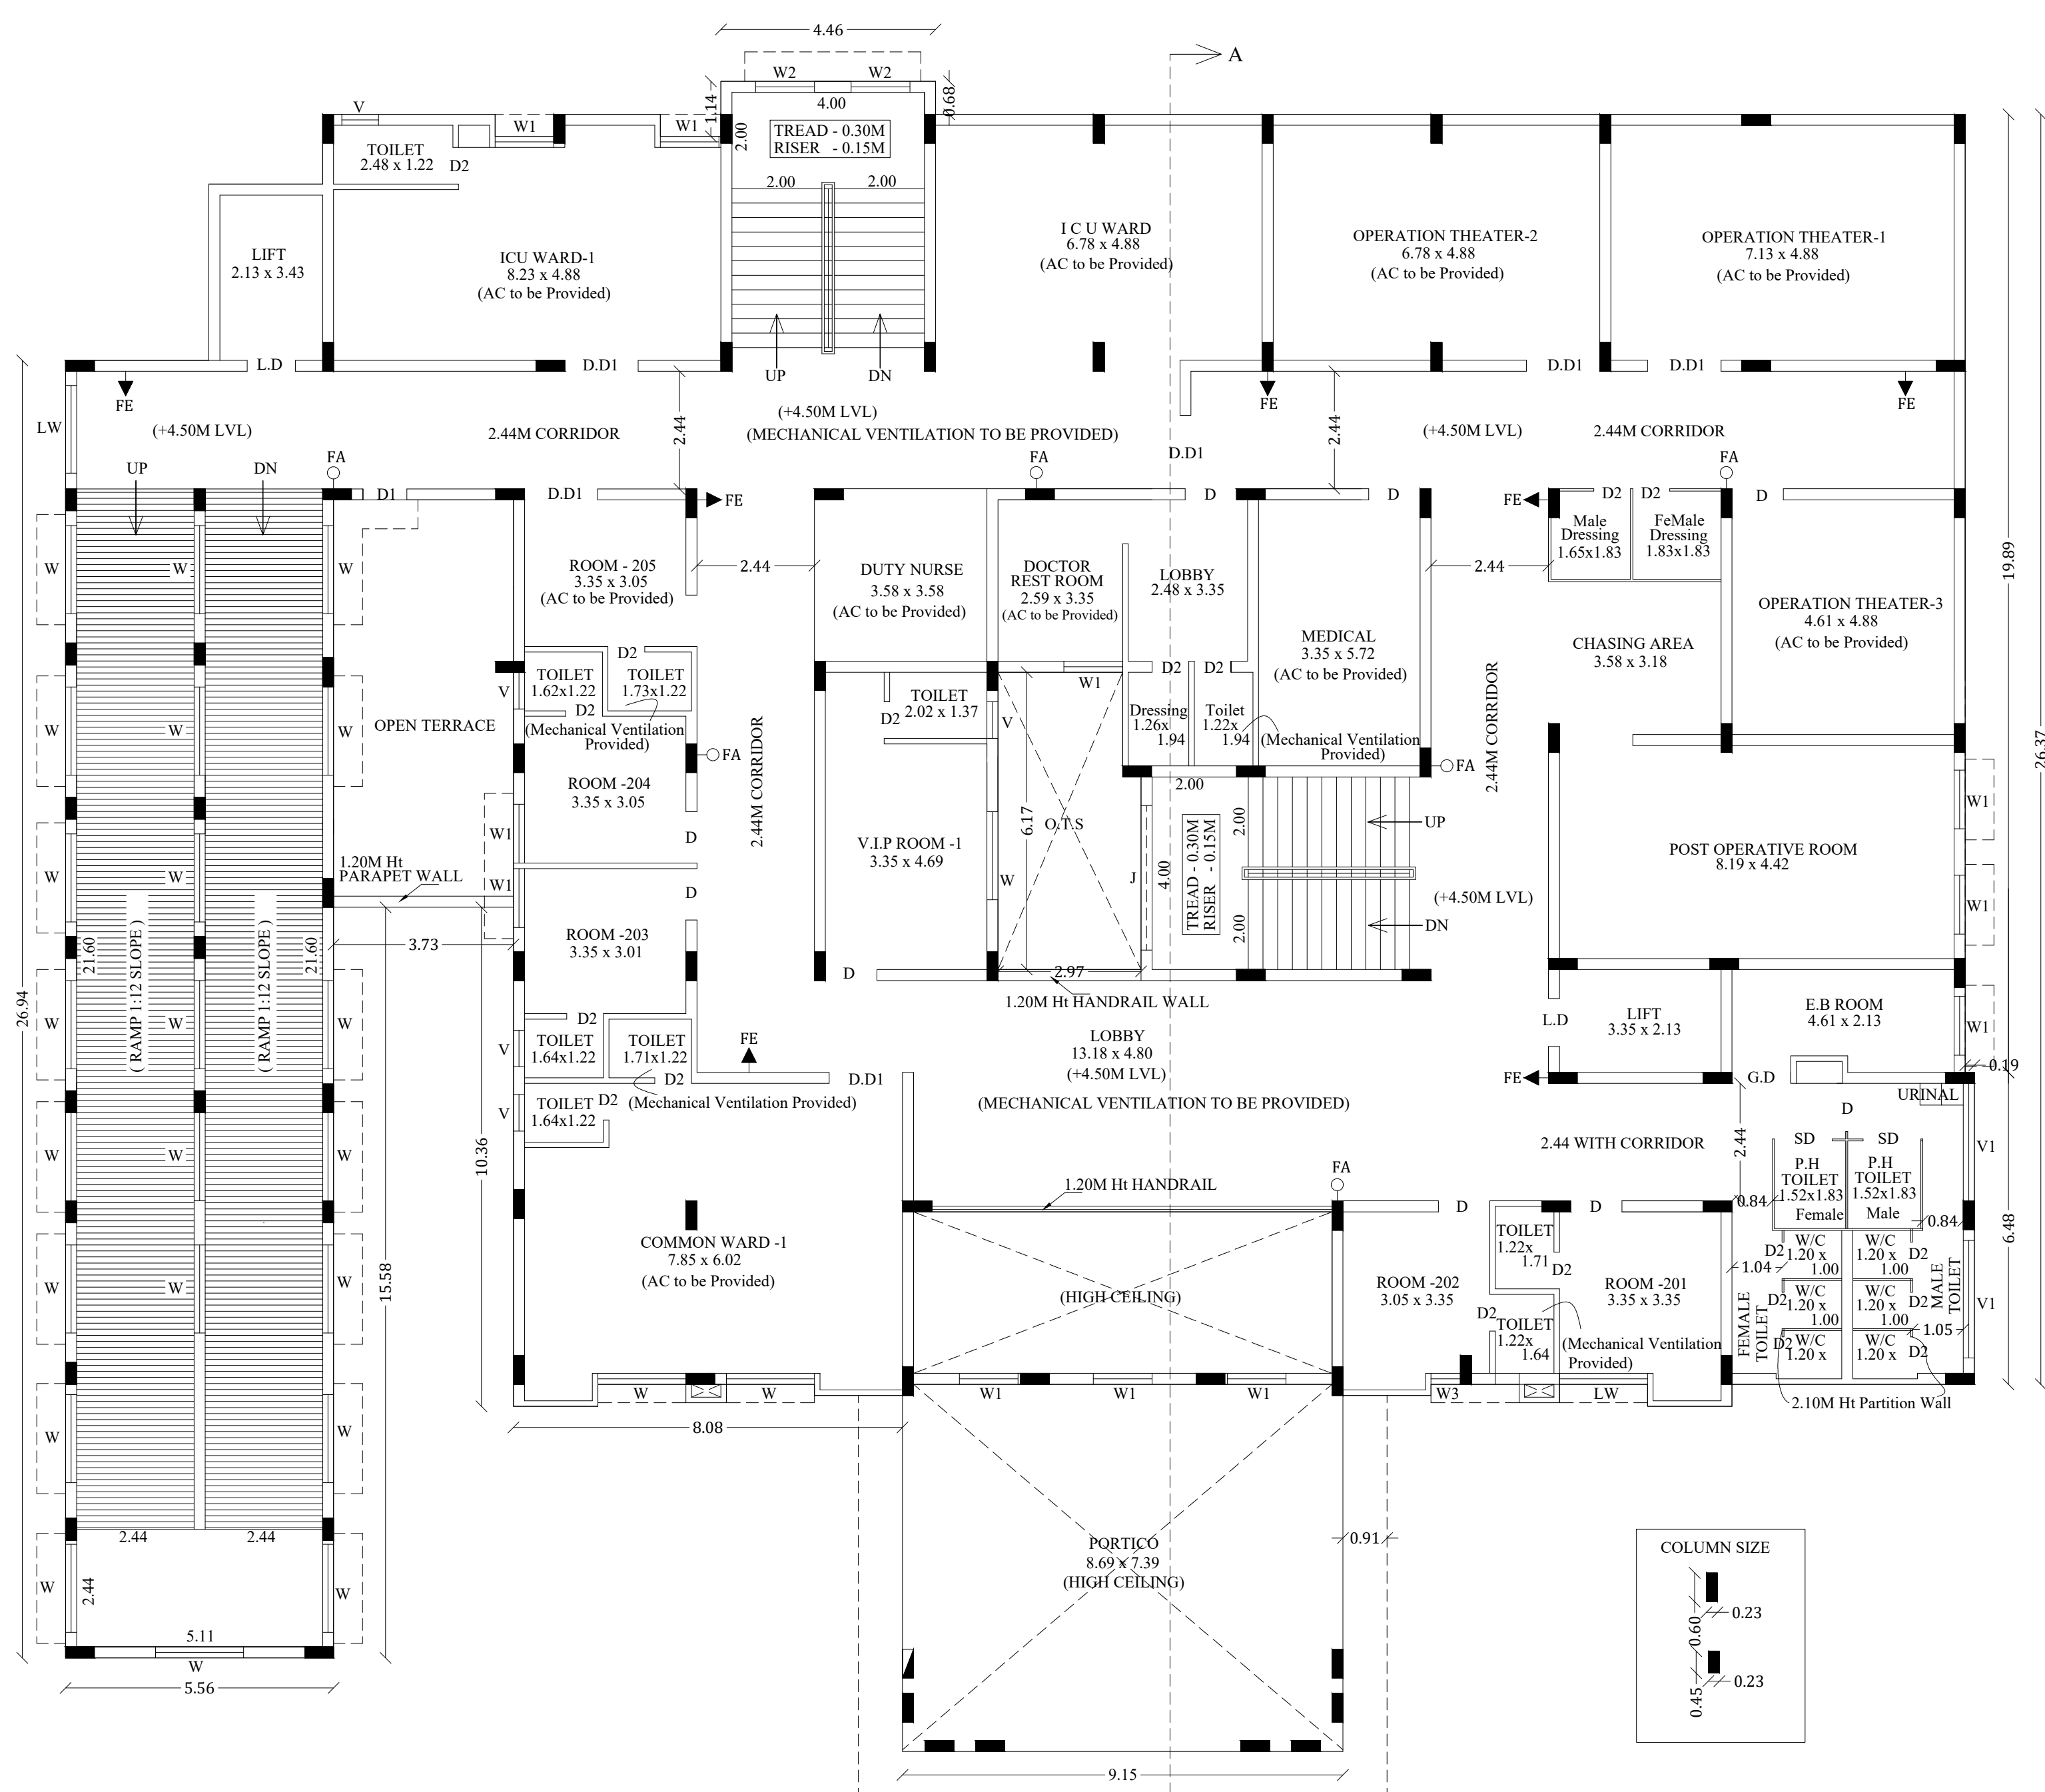

FIRST FLOOR PLAN



ELEVATION

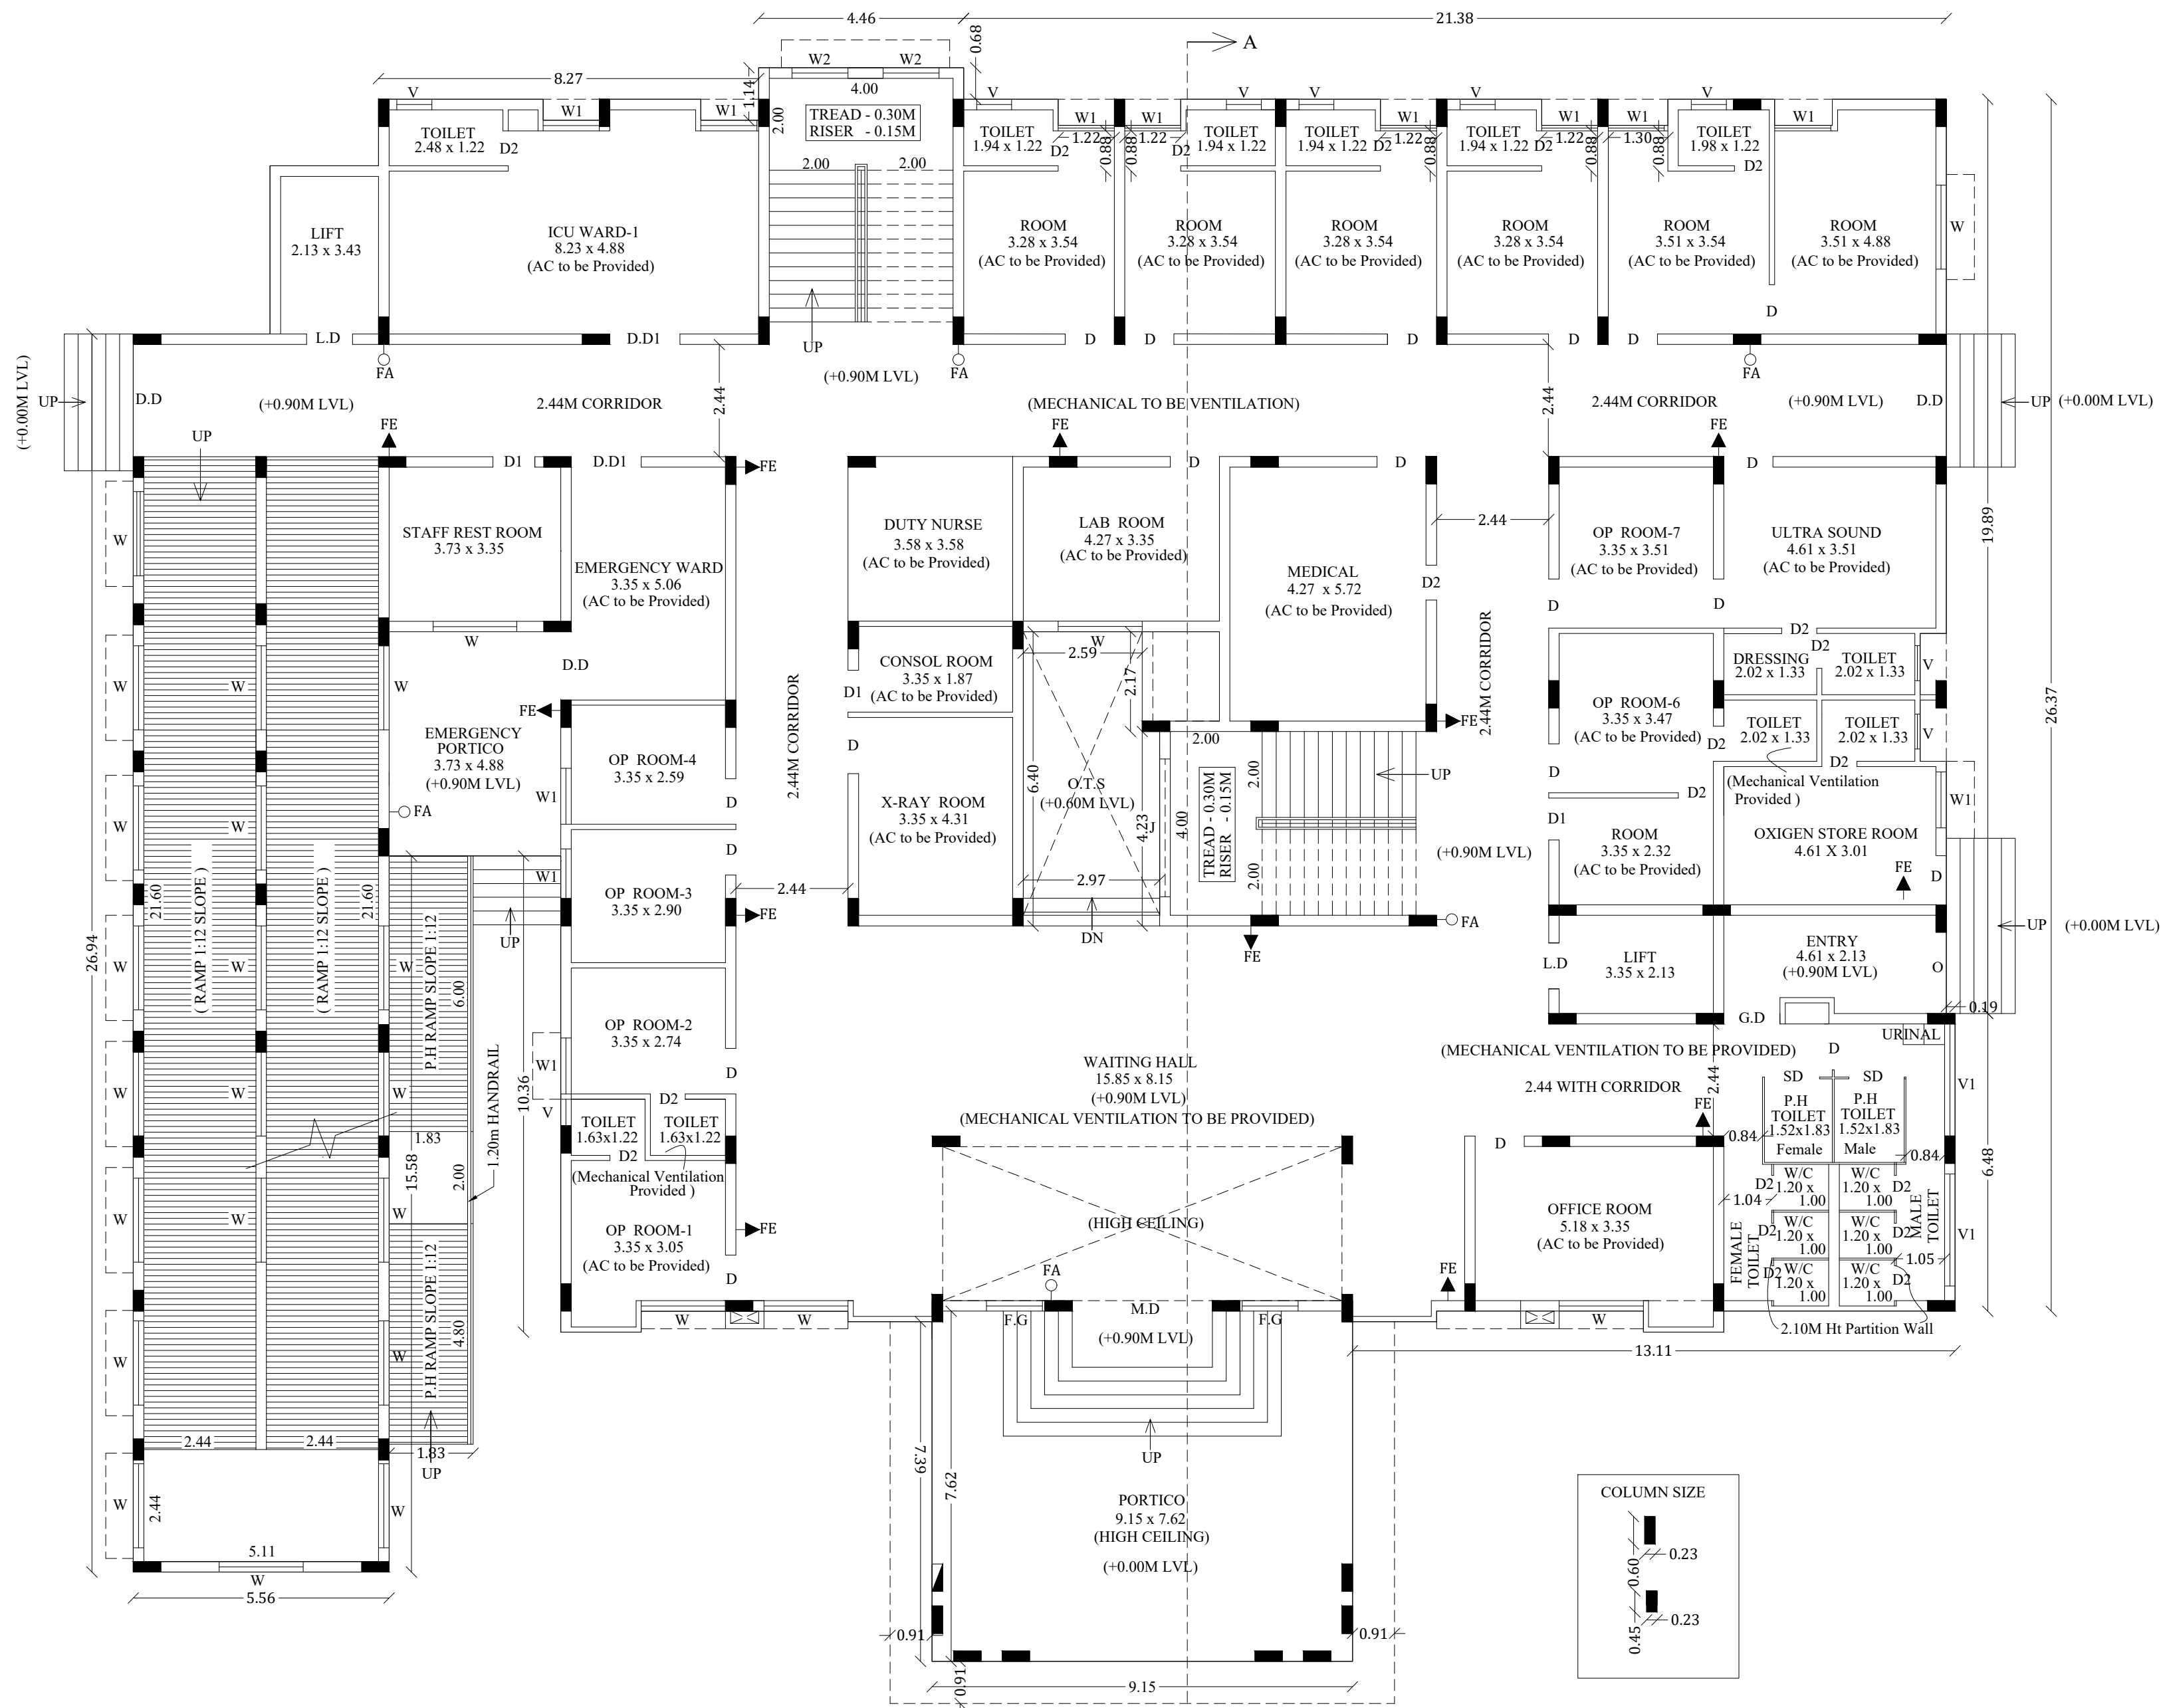

GROUND FLOOR PLAN

SHEET NO:02

PLAN SHOWING THE PROPOSED
CONSTRUCTION OF HOSPITAL BUILDING IN
T.S.NO: 191, 190, 194/12, WARD- F,BLOCK-11,
ARUPPUKOTTAI VILLAGE, ARUPPUKOTTAI
MUNICIPALITY,VIRUDHUNAGAR DISTRICT.
(SCALE - 1:100)

JOINERY DETAILS

M.D	MAIN DOOR	3.05 x 2.10
D.D	DOUBLE DOOR	2.44 x 2.10
D.D1	DOUBLE DOOR	1.52 x 2.10
D	DOOR	1.07 x 2.10
D1	DOOR	0.91 x 2.10
D2	DOOR	0.76 x 2.10
L.D	LIFT DOOR	1.00 x 2.10
G.D	GRILL DOOR	1.22 x 2.10
O	OPEN	1.91 x 2.10
W	WINDOW	1.83 x 1.52
W1	WINDOW	1.22 x 1.52
W2	WINDOW	1.22 x 1.83
W3	WINDOW	0.61 x 1.52
F.G	FIXED GLASS	1.22 x 1.83
V	VENTILATOR	0.76 x 0.76
V1	VENTILATOR	2.44 x 0.76
J	JOLLY	3.00 x 1.83
LW	LOWER WINDOW	1.82 x 1.52
SD	SLIDING DOOR	1.20 x 2.10

AREA DETAILS

Descriptions	Non FSI	FSI	Total Area
Area of the Ground Floor		1064.27	1064.27
Area of the First Floor		943.38	943.38
Area of the Second Floor		927.42	927.42
Area of the Third Floor		631.78	631.78
Area of the Terrace Floor	73.32		73.32
Total Area	73.32	3566.85	3640.17

PLANNING PERMISSION
SWP/VIRUDHUNAGAR/B.P/D.D TCP NO- 4/2024

Smayal
E.K.GANAPATHI,B.E.(Geotech) M.E.(F.V.D.L.M.J.S.A.)
REGISTERED Geo-Tech Engineer / Chartered Engineer
(CMA Regn No. GTE / 19 / 04 / 022)
(DTP Regn No. CGLRGN R/STE / 2019 / 08 / 012)
(M.P.A. Regn No. GTE / 002 / 2019)
GEOMATICS CONSULTANCY (Regn.No.33024233482E)
No.25, South Street, Near Anna Mess
Madurai - 625 002, Ph: 7508031361, 7718758598
Email: geomaticsconsultancy@gmail.com

GEO-TECH ENGINEER

B.Pal
B.BALACHANDER,CE
PLAN CENTER
Registered Construction Engineer No: CE/04/019
No.25, South Street, Near Anna Mess
Tallakulam, Madurai - 2
Ph:0452-4880943, 07855-03, 82709 48463

CONSTRUCTION
ENGINEER

Aravindan
ARAVINDAN
ARCHITECT
CA/01/04/036
MADURAI

ARCHITECT


S. Navaneetha Krishnan
E.S.NAVANEETHAKRISHNAN,
B.E.,(Civil),M.E.(Structural)
Reg.No: SE 007/2019(Gr.I)
2/2256-1, Near Shree Hospital, Sivagangal Main Road,
Gomathipuram, Anna Nagar, Madurai-20,
Cell: 98651 53177


STRUCTURAL
ENGINEER


N.T. Vasan
N.T. VASAN
B.E.,
PLAN CENTER
Registration No: RE 016/2019 (Grade.I)
No.25, South Street, Near Anna Mess
Tallakulam, Madurai - 2
Ph: 8220044943, 9786948414

APPLICANT

ENGINEER

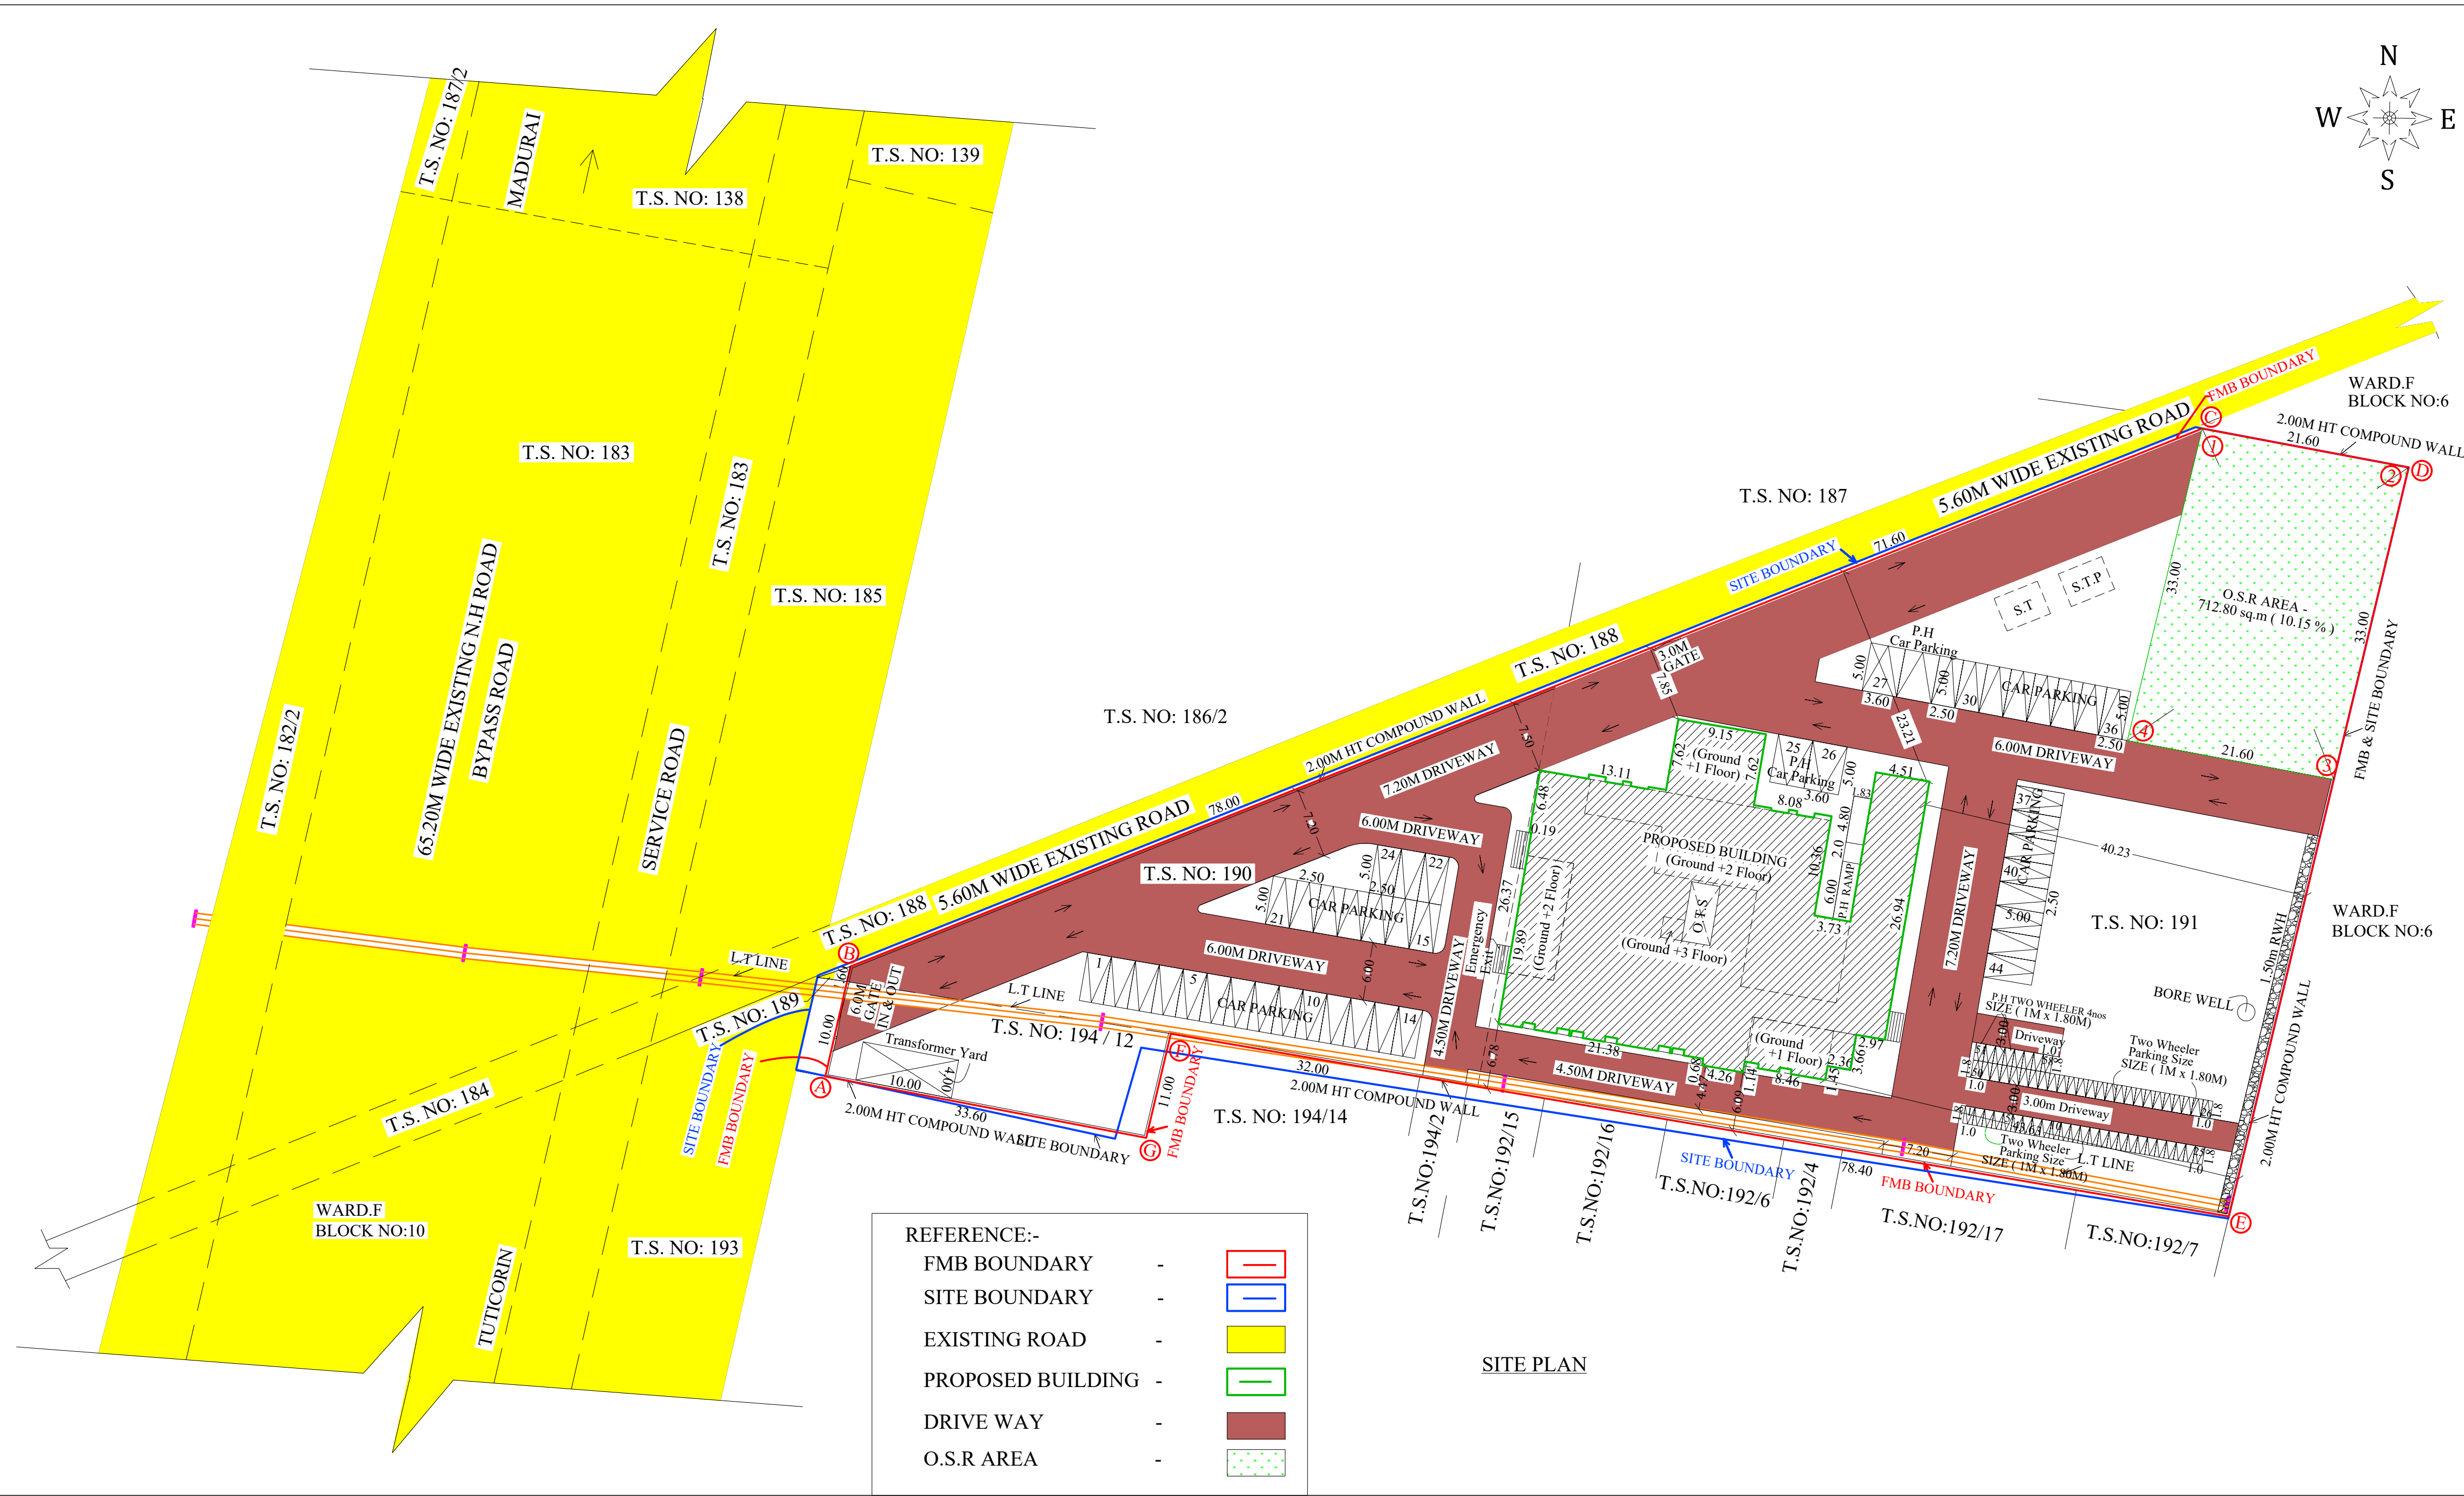

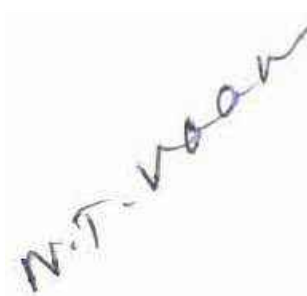SHEET NO:01			
SITE PLAN SHOWING THE PROPOSED CONSTRUCTION OF HOSPITAL BUILDING IN T.S.NO: 191, 190, 194/12,WARD- F,BLOCK-11, ARUPPUKOTTAI VILLAGE, ARUPPUKOTTAI MUNICIPALITY,VIRUDHUNAGAR DISTRICT. (SCALE - 1:400)			
Online Application No:SWP/BPA/079828/2023			
AS PER TSLR AREA - 7017.00 SQ.M AS PER DOCUMENT AREA - 7000.00 SQ.M AS PER FMB AREA - 7008.25 SQ.M AS PER SITE AREA - 7197.60 SQ.M AS PER SUPERIMPOSED AREA - 6982.33 SQ.M			
AREA DETAILS:			
AREA DETAILS			
Descriptions	Non FSI	FSI	Total Area
Area of the Ground Floor		1064.27	1064.27
Area of the First Floor		943.38	943.38
Area of the Second Floor		927.42	927.42
Area of the Third Floor		631.78	631.78
Area of the Terrace Floor	73.32		73.32
Total Area	73.32	3566.85	3640.17
PLOT COVERAGE	= 1064.27 6982.33	X 100 =	15.24 %
FLOOR SPACE INDEX	= 3566.85 6982.33	=	0.510
No. of Car Parking Required		- 18 Nos	
No. of Car Parking Provided		- 44 Nos	
(P.H Car Parking 04 - Nos Including)			
No. of Two Wheeler Parking Required		- 18 Nos	
No. of Wheeler Parking Provided		- 58 Nos	
(P.H Two Wheeler Parking 4 - Nos Including)			
O.S.R Area Required	- 701.70 sq.m (10.00 %)		
O.S.R Area Provided	- 712.80 sq.m (10.15 %)		
			
APPLICANT			
			
ENGINEER			
PLANNING PERMISSION SWP/VIRUDHUNAGAR/B.P/D.D TCP NO- 4/2024			
e-signed Deputy Director District Town and Country planning office Virudhunagar District			

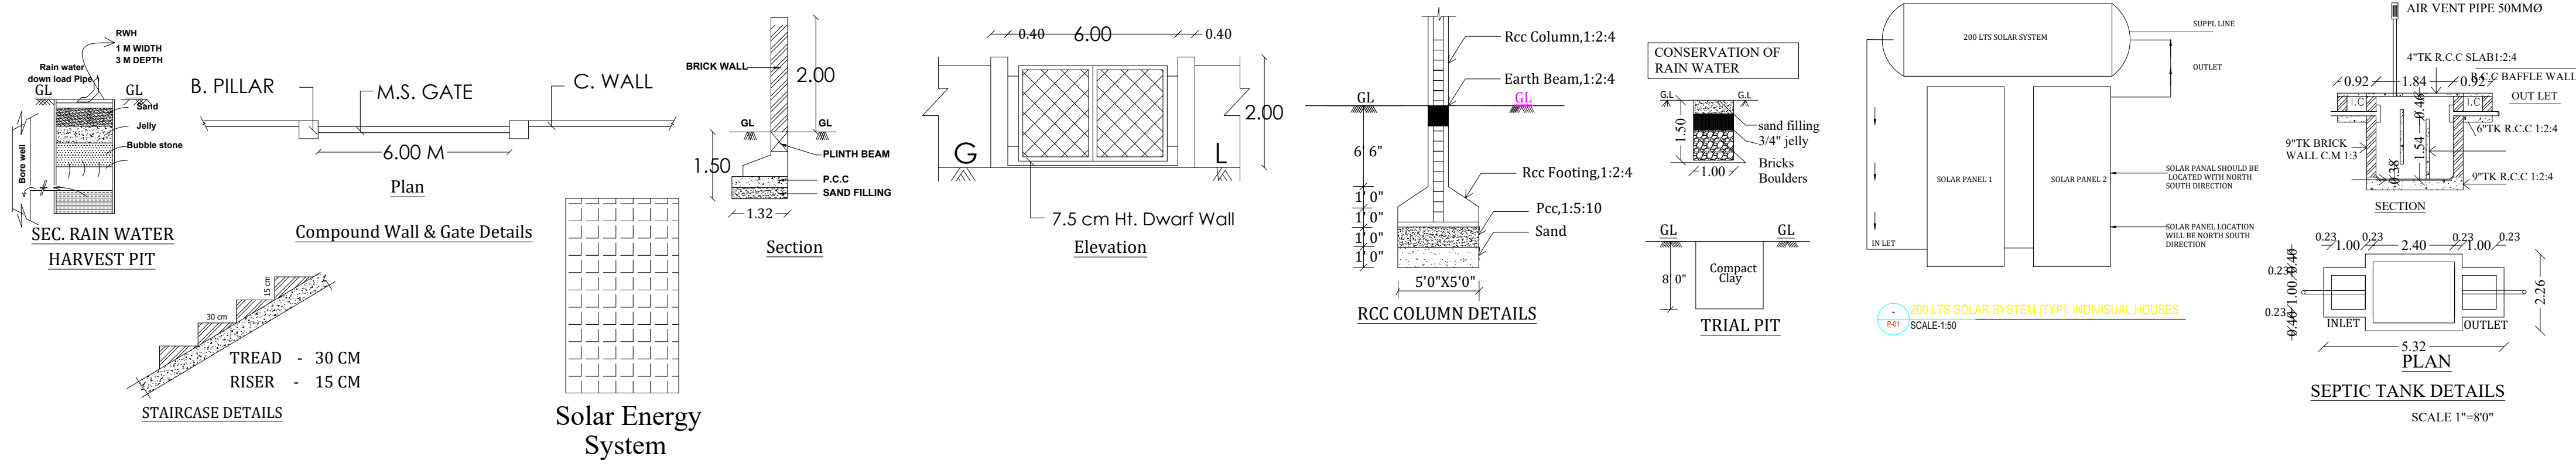

Signature Not
Verified
Signed by Deputy Director
Location: virudhunagar
Date: 2024.02.06 15:31:55

CONSTRUCTION ENGINEER

Er. K. BALACHANDER, DCE
PLAN CENTER
Regional Consultant Engineer No. CE 0242019
No.25, South Street, Near Amma Mess
Tallakulam, Madurai - 2.
Ph: 8452-686943, 4355943, 822019 14843

GEO-TECH ENGINEER

Er. K. GANAPATHI, B.E., M.E. (Soil Mech), F.I.E., F.I.V., D.L.Rt. (USA),
REGISTERED Geo-Tech Engineer / Chartered Engineer
(CMDA Regn No. GTE / 19 / 04 / 022)
(DTCP Regn No. CGLRGN RSTE / 2019 / 08 / 012)
(MLPA Regn No. GTE 002 / 2019)
GEOMATRIX CONSULTANCY, (Regn.No.330242233482E)
No.22, Thomas Street, Narimedu,
Madurai - 625 002, Ph: 7598031360, 7708758598
Email: geomatrixconsultancy@gmail.com

STRUCTURAL ENGINEER

Er. S. NAVANEETHAKRISHNAN,
B.E., (Civil), M.E., (Structural)
Reg.No: SE 007/2019(Gr.I)
2/2256-1, Near Shree Hospital, Sivagangai Main Road,
Gomathipuram, Anna Nagar, Madurai-20.
Cell: 98651 53177

ARCHITECT

Er. T. BABU, B.E.,
PLAN CENTER
Registration No: RE 016/2019 (Grade.I)
No.25, South Street, Near Amma Mess
Tallakulam, Madurai - 2.
Ph: 8220044943, 9786948414