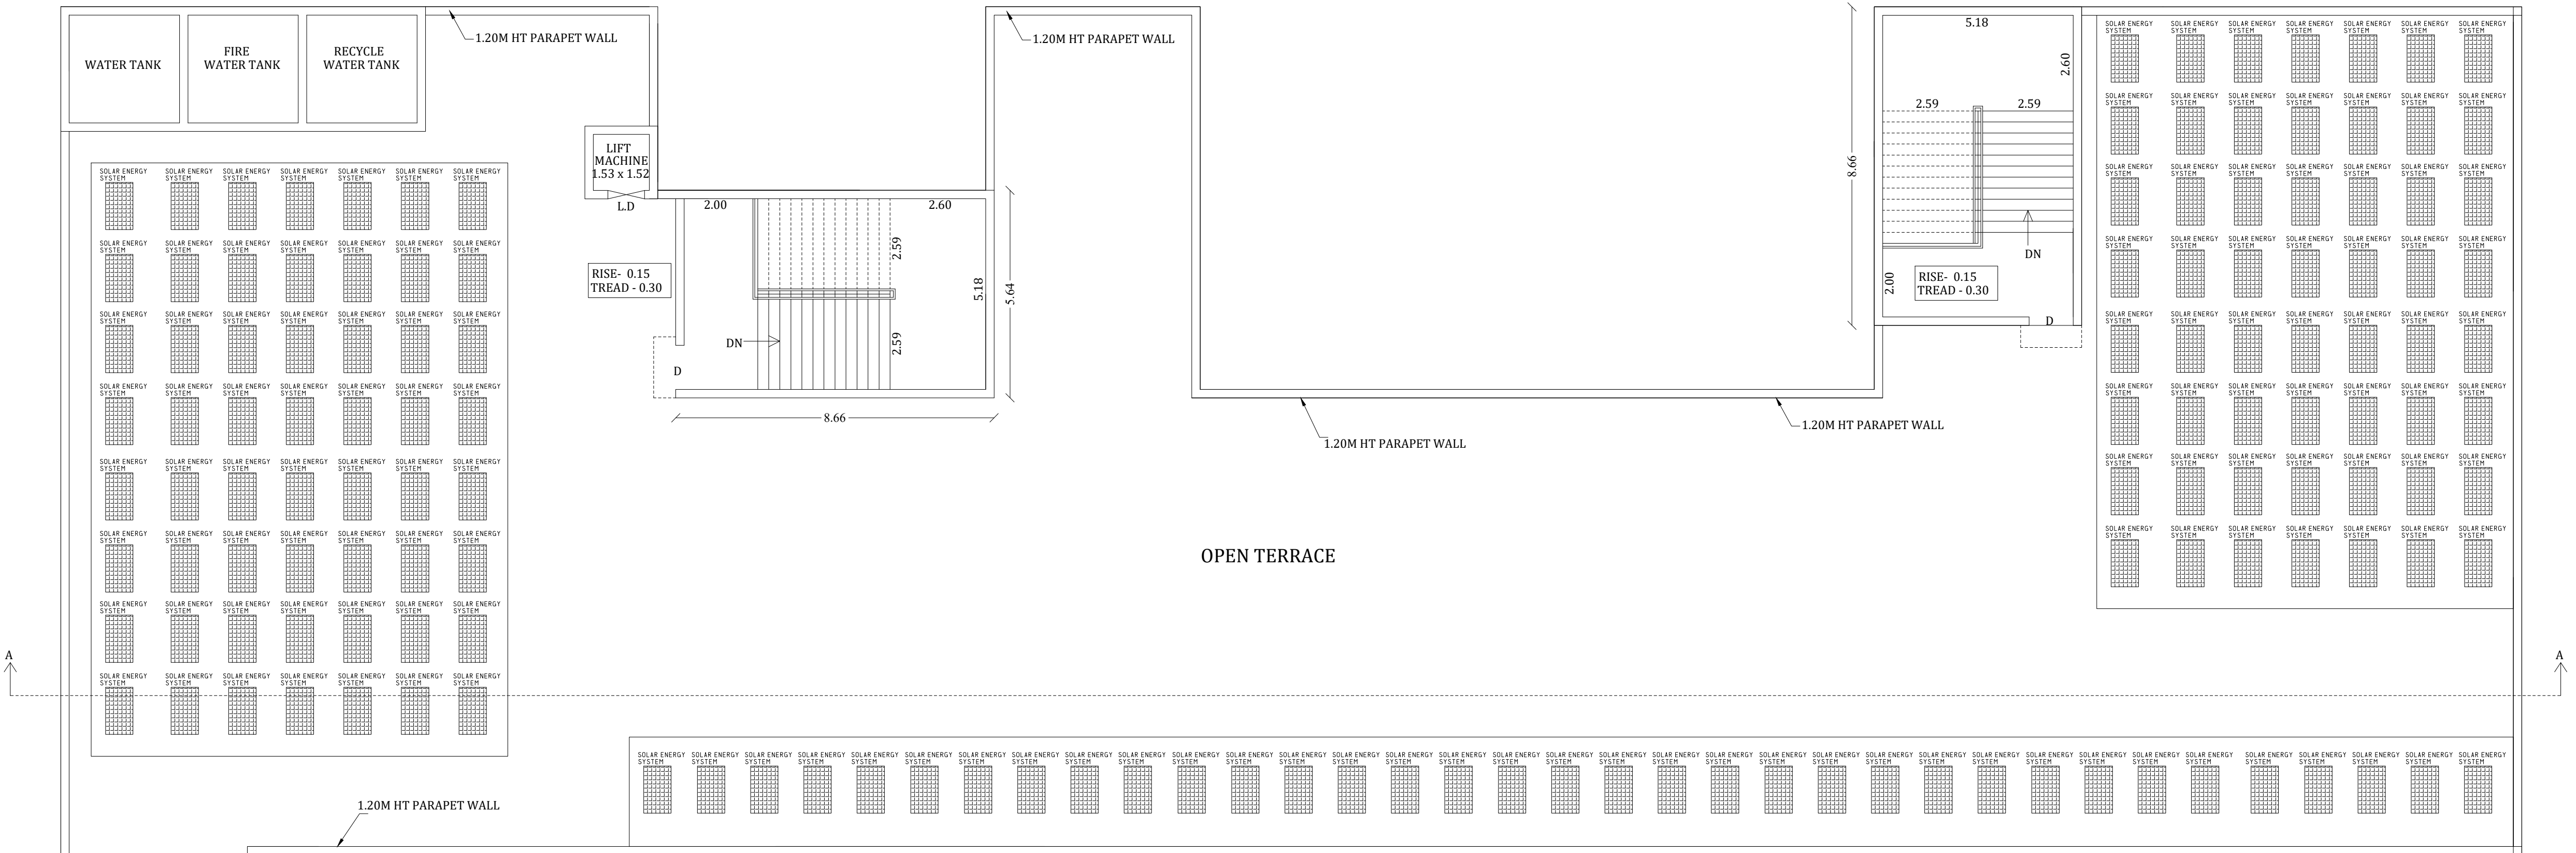
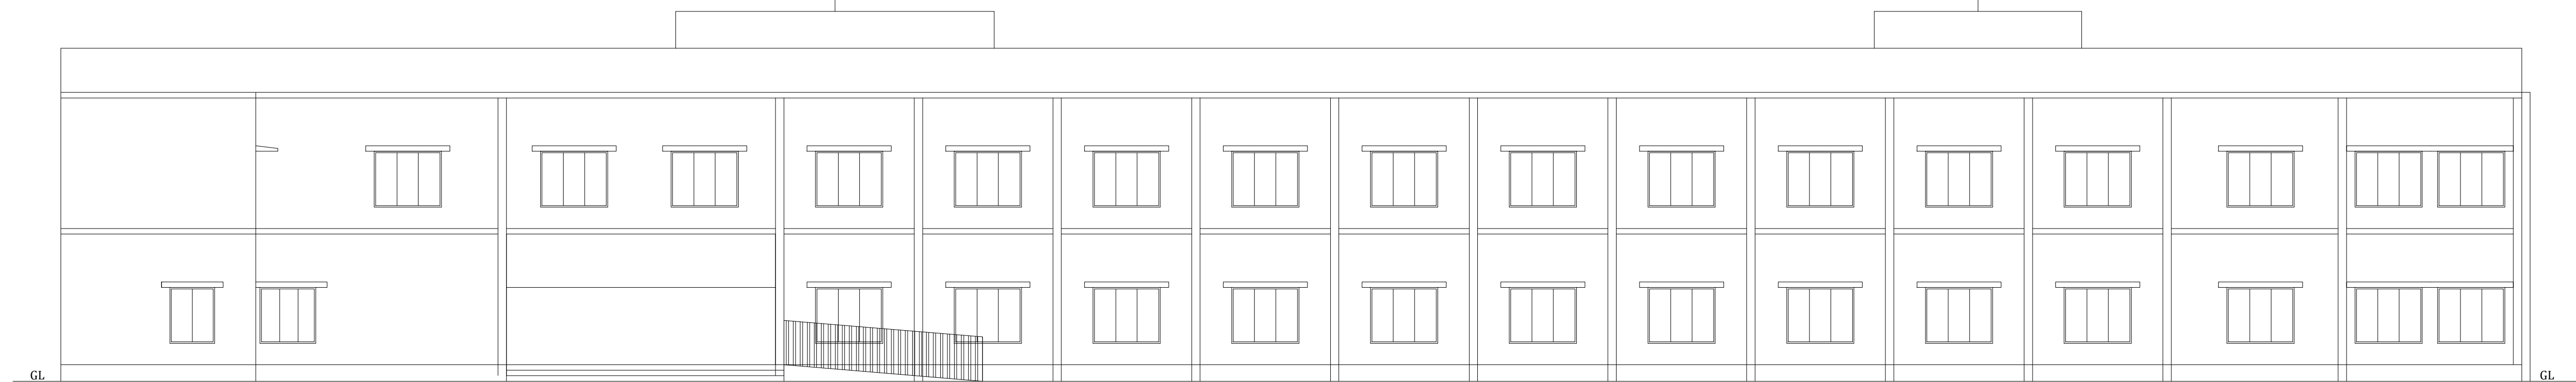
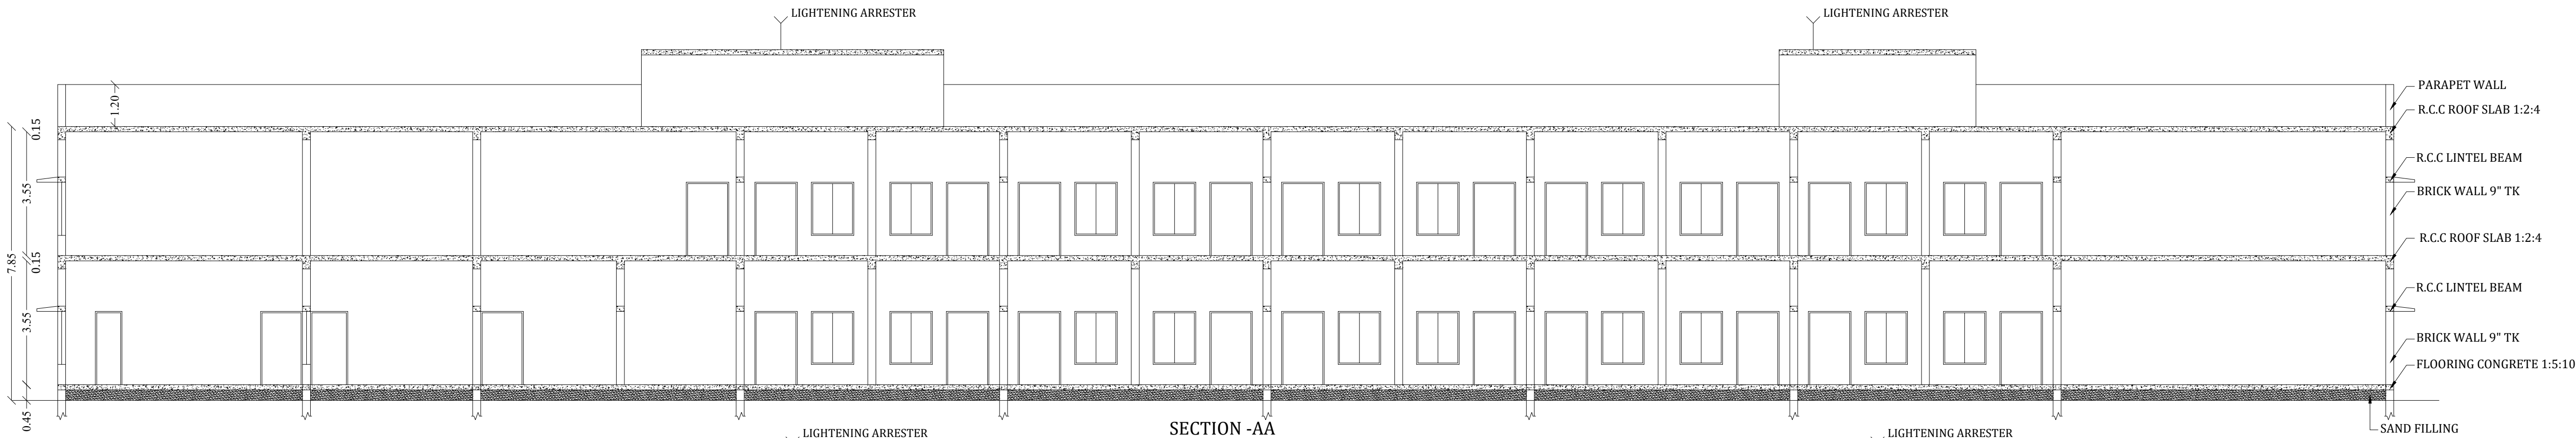


PLAN SHOWING THE PROPOSED CONSTRUCTION OF ANNAPOORNA ARTS AND SCIENCE COLLEGE BUILDING IN S.NO:1589/2B,2C,3B,3C, 1591/2B, AT SUNDARAPANDIAM VILLAGE / TOWN PANCHAYAT , WATRAP TALUK, VIRUDHUNAGAR DISTRICT.

(SCALE 1:100)

SCHEDULE OF JOINERY

MD	MAIN DOOR	3.89 x 2.10 M
D	DOOR	1.20 x 2.10 M
D1	DOOR	0.76 x 2.10 M
LD	LIFT DOOR	1.00 x 2.10 M
SD	SLIDING DOOR	1.20 x 2.10 M
W	WINDOW	1.83 x 1.52 M
W1	WINDOW	1.22 x 1.52 M
W2	WINDOW	2.44 x 1.52 M
W3	WINDOW	1.52 x 1.52 M
V	VENTILATOR	0.76 x 0.76 M
V1	VENTILATOR	3.05 x 0.76 M
V2	VENTILATOR	2.78 x 0.76 M
J	JOLLY	4.69 x 1.20 M
J1	JOLLY	1.83 x 1.20 M
G	GATE	7.32 x 2.10 M

AREA DETAILS:

Description	NON FSI SQ.M	FSI SQ.M	TOTAL AREA SQ.M
Area of Ground floor		1307.57	1307.57
Area of First floor		1307.57	1307.57
Area of Head Room	101.61		55.06
Total Area	101.61	2615.14	2716.75

FIRE SAFETY:

FE - FIRE EXTINGUISHERS
FA - FIRE ALARM

NO OF STUDENTS IN EACH CLASS ROOM -50 NOS
NO OF CLASS ROOMS IN SCHOOL BUILDING -10 NOS
NO OF STUDENTS IN SCHOOL BUILDING -500 NOS
BOYS - 250 NOS
GIRLS - 250 NOS
TOTAL - 500 NOS

SANITARY DETAILS

DESCRIPTION	REQUIRED	PROVIDED
BOYS WC	7 NOS	8 NOS
BOYS URINALS	13 NOS	60 NOS
GIRLS WC	10 NOS	14 NOS

ABLUTION TAPS ARE PROVIDED EACH WC

PLANNING PERMISSION

SWP/VIRUDHUNAGAR/B/P.D.D TCP NO- 14/2024

S. NAGESH, B.E. (CIVIL), M.A.S., F.I.E.
STRUCTURAL ENGINEER GRADE I (SE)
DTCP REG NO. SE/GR-1/19/03/004
New No. 15, 3rd Cross Street,
Karapagam Garden, Adyar, Chennai - 600 020.
Email : nagesh.somadr@gmail.com
Mobile : 98402 31666

STRUCTURAL ENGINEER

V. RENUGA DEVI, B.Arch.,
Reg. No. CA/2005/58839
142, V.O.C. St., Sotai Alagappuram
Madurai-625 011
E-mail: renukaarchitect@yeshco.co.in
Mobile: 94874 89494


ARCHITECT

For ILAMARAN AND RAJAMMAL
CHARITABLE TRUST
S. Ramaraj
Chairman


APPLICANT

Er. T.BABU, B.E.,
PLAN CENTER
Registration No: RE 018/2019 (Grade.I)
No.25, South Street, Near Amma Mess
Tallakulam, Madurai - 2.
Ph: 8220044943 9786948414

ENGINEER

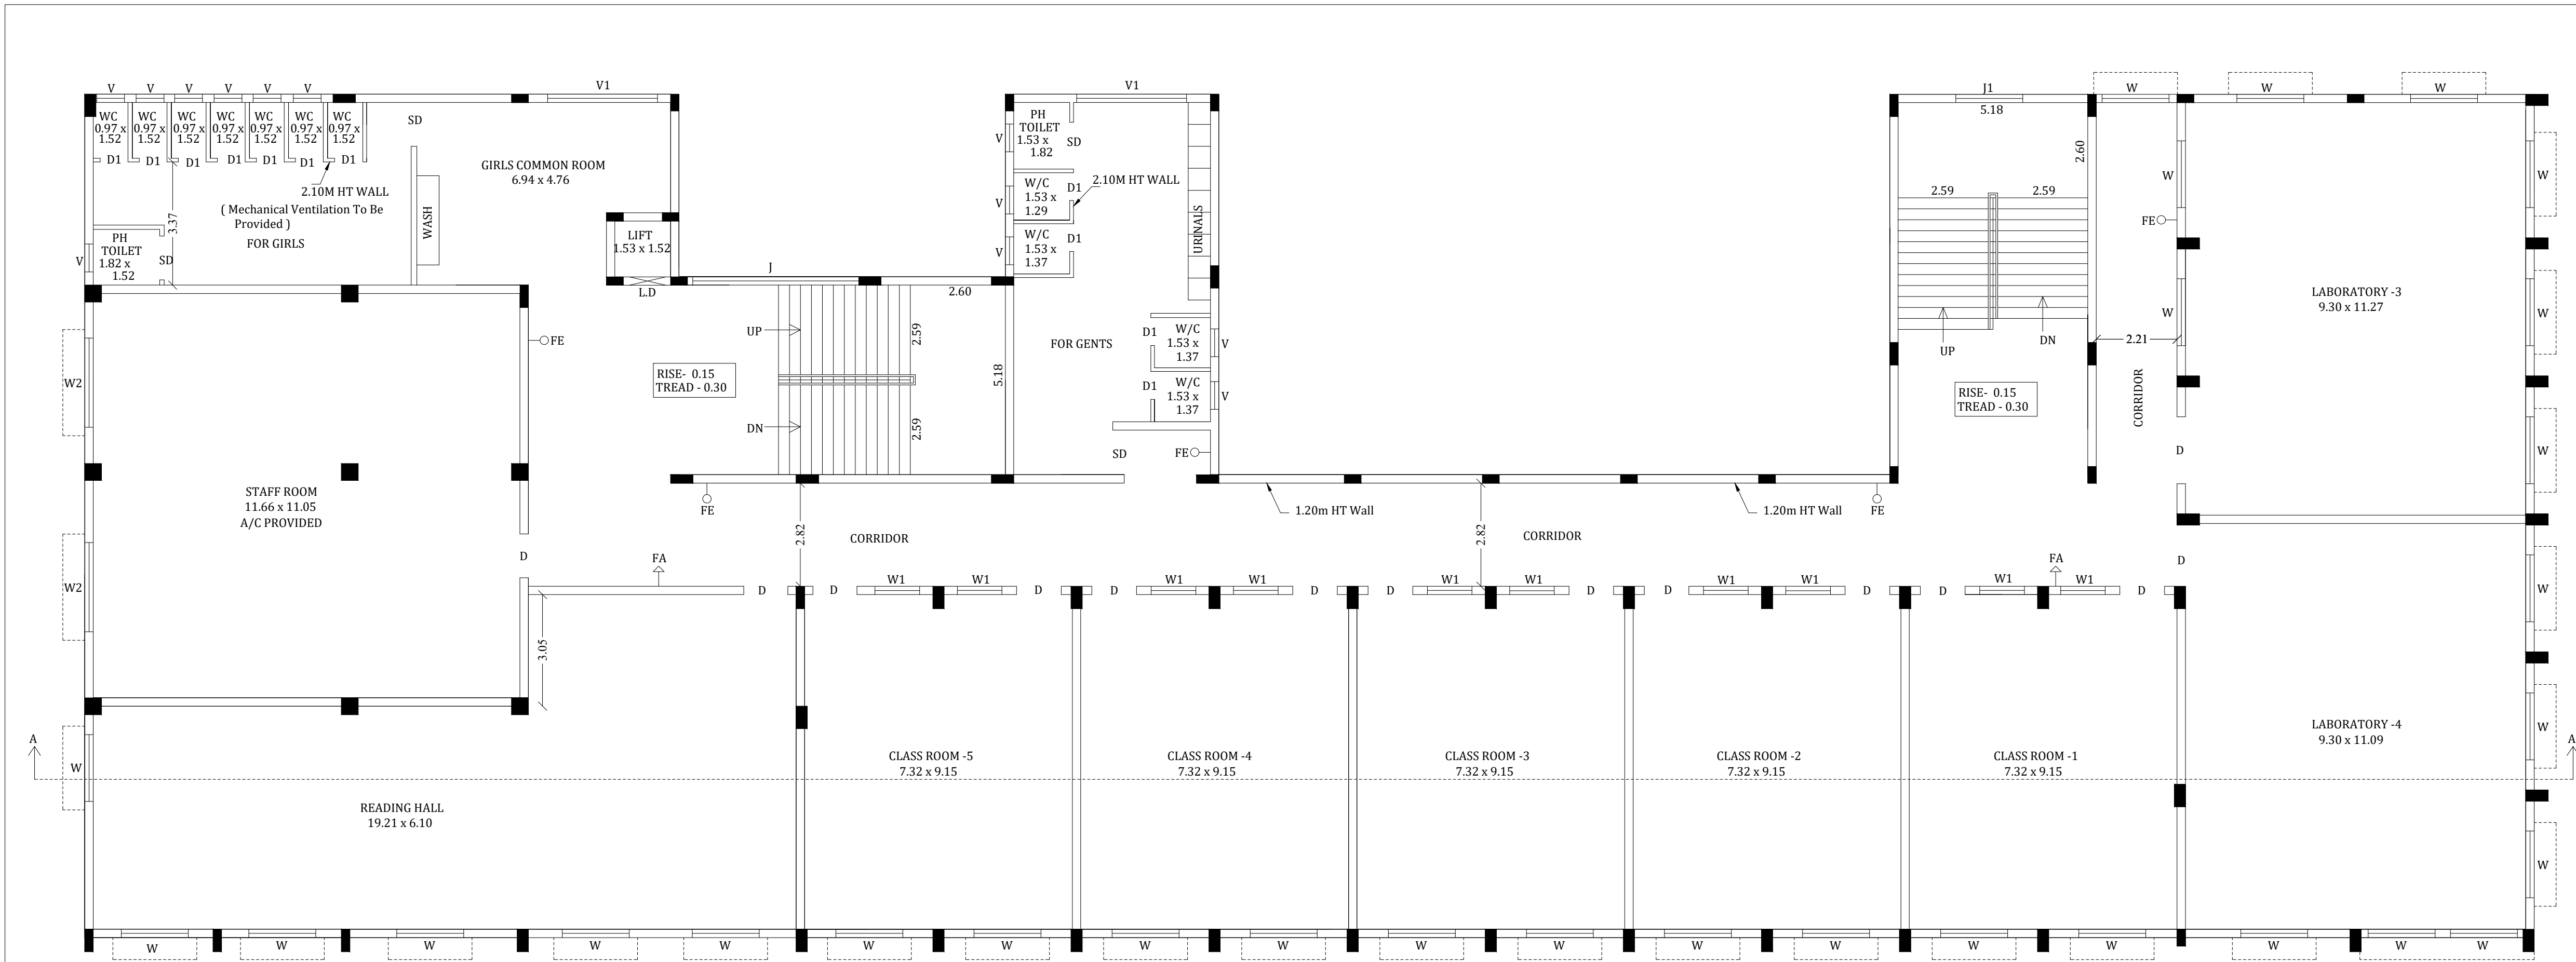

FIRST FLOOR PLAN

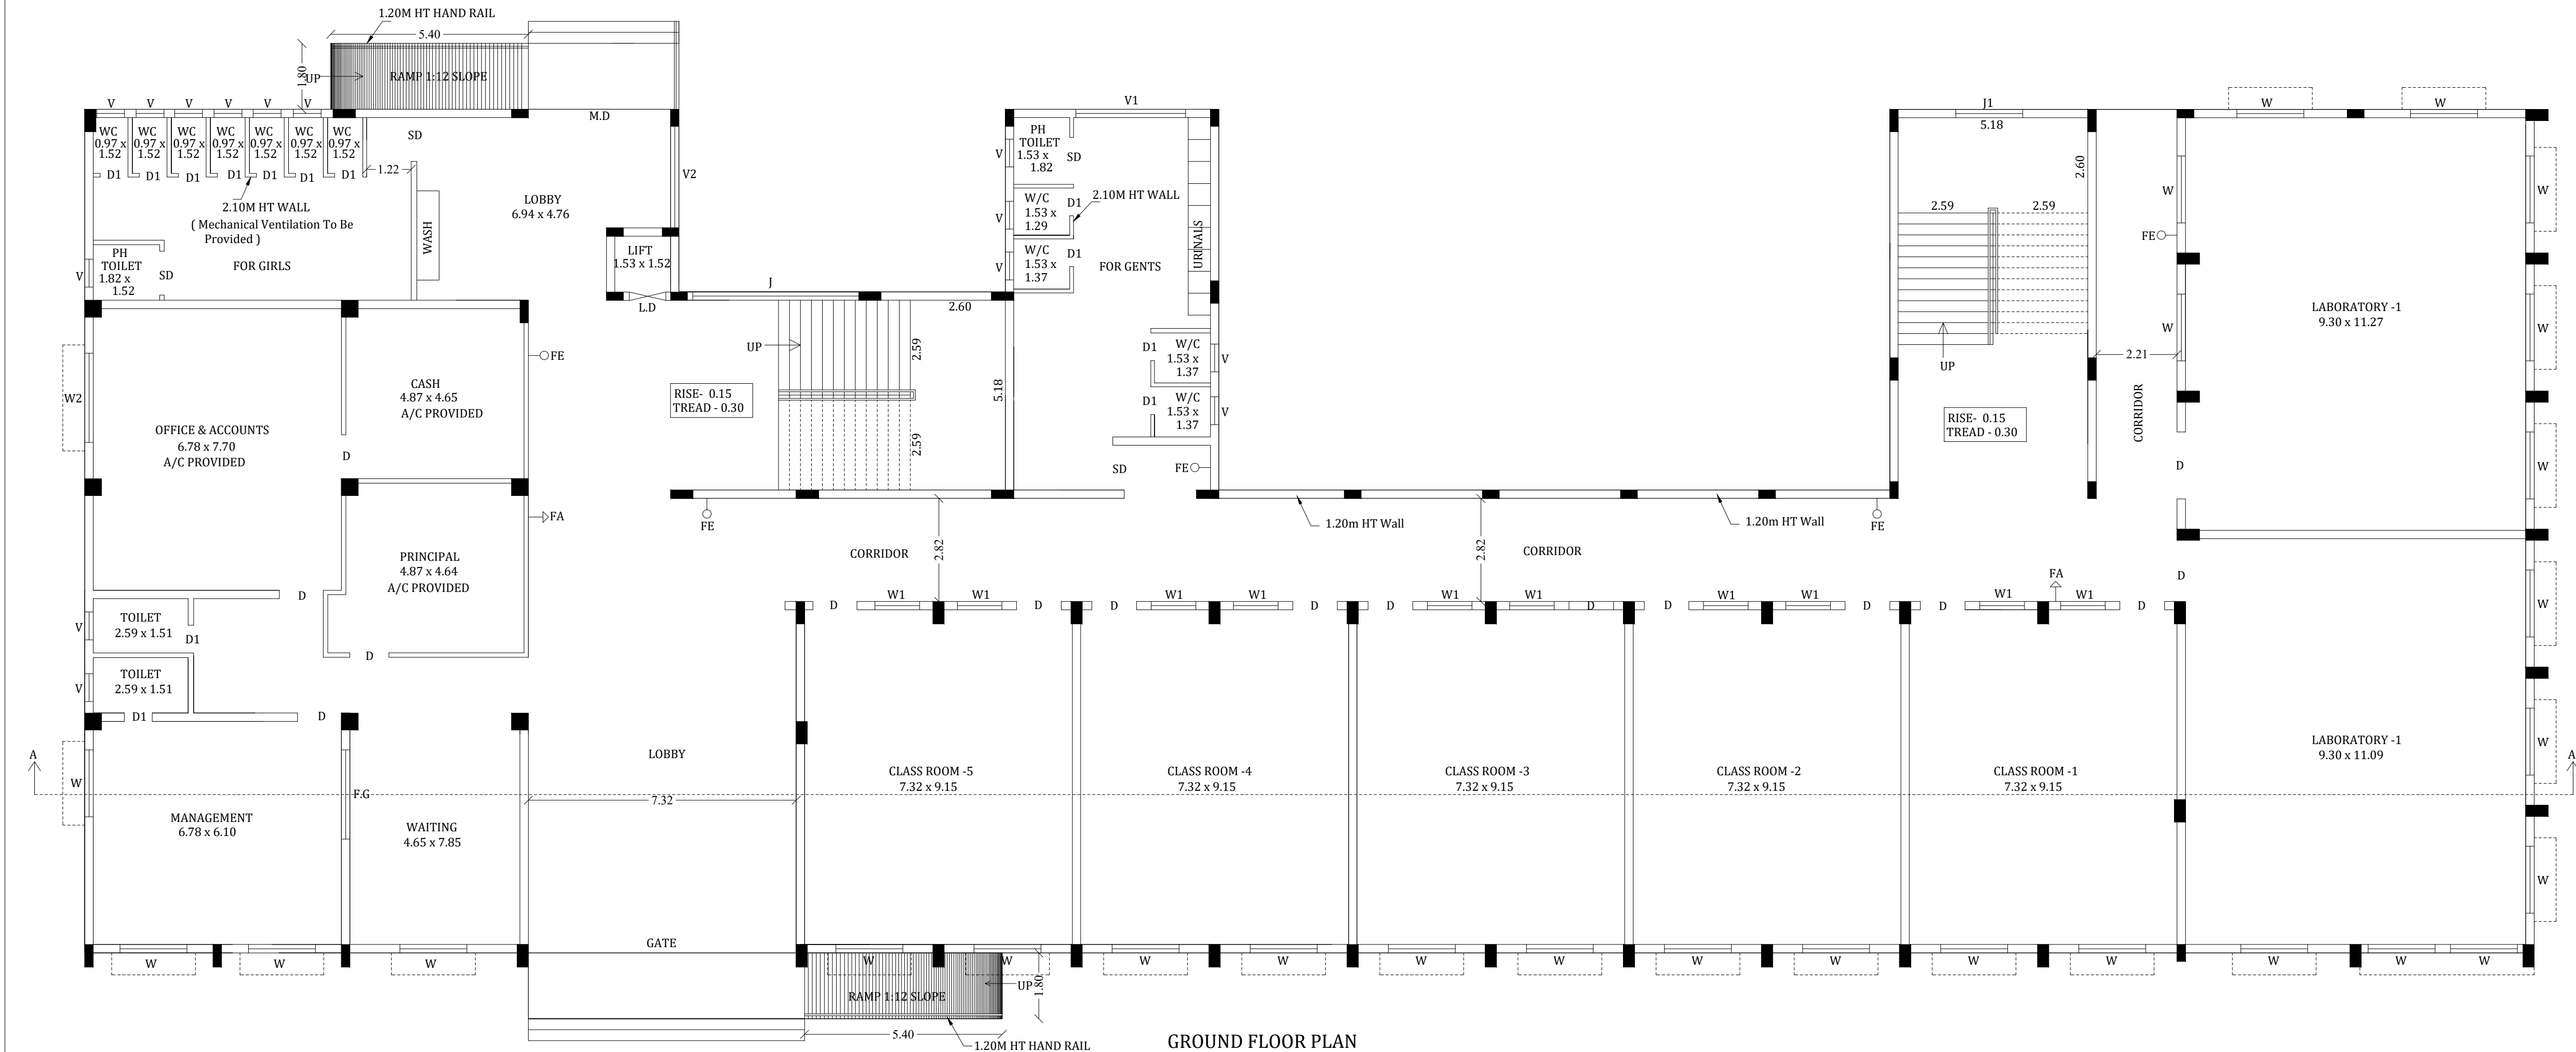

GROUND FLOOR PLAN

PLAN SHOWING THE PROPOSED CONSTRUCTION OF ANNAPOORNA ARTS AND SCIENCE COLLEGE BUILDING IN S.NO:1589/2B,2C,3B,3C, 1591/2B, AT SUNDARAPANDIAM VILLAGE / TOWN PANCHAYAT , WATRAP TALUK, VIRUDHUNAGAR DISTRICT.

(SCALE 1:100)

SCHEDULE OF JOINERY

MD	MAIN DOOR	3.89 x 2.10 M
D	DOOR	1.20 x 2.10 M
D1	DOOR	0.76 x 2.10 M
LD	LIFT DOOR	1.00 x 2.10 M
SD	SLIDING DOOR	1.20 x 2.10 M
W	WINDOW	1.83 x 1.52 M
W1	WINDOW	1.22 x 1.52 M
W2	WINDOW	2.44 x 1.52 M
W3	WINDOW	1.52 x 1.52 M
V	VENTILATOR	0.76 x 0.76 M
V1	VENTILATOR	3.05 x 0.76 M
V2	VENTILATOR	2.78 x 0.76 M
J	JOLLY	4.69 x 1.20 M
J1	JOLLY	1.83 x 1.20 M
G	GATE	7.32 x 2.10 M

AREA DETAILS:

Description	NON FSI SQ.M	FSI SQ.M	TOTAL AREA SQ.M
Area of Ground floor		1307.57	1307.57
Area of First floor		1307.57	1307.57
Area of Head Room	101.61		55.06
Total Area	101.61	2615.14	2716.75

FIRE SAFETY:

FE - FIRE EXTINGUISHERS
FA - FIRE ALARM

NO OF STUDENTS IN EACH CLASS ROOM -50 NOS
NO OF CLASS ROOMS IN SCHOOL BUILDING -10 NOS
NO OF STUDENTS IN SCHOOL BUILDING -500 NOS
BOYS - 250 NOS
GIRLS - 250 NOS
TOTAL - 500 NOS

SANITARY DETAILS

DESCRIPTION	REQUIRED	PROVIDED
BOYS WC	7 NOS	8 NOS
BOYS URINALS	13 NOS	60 NOS
GIRLS WC	10 NOS	14 NOS

ABLUTION TAPS ARE PROVIDED EACH WC

PLANNING PERMISSION
SWP/VIRUDHUNAGAR/B.P/D.D TCP NO- 14/2024

S. NAGESH, B.E. (CIVIL), M.A.Sc., F.I.E.
STRUCTURAL ENGINEER GRADE I (SE)
DTC REG NO. SE/GR-I/1965/004
New No. 15, 3rd Cross Street,
Karpagam Gardens, Adyar, Chennai - 600 020.
Email : nagesh.somadev@gmail.com
Mobile : 98402 31665

STRUCTURAL ENGINEER

V. RENUGA DEVI, B.Arch.,
Reg. No. CA/2006/38839
142, V.O.C. St., Solai Alagapuram
Madurai-625 011
E-mail: renukarchitect@gmail.com
Mobile: 94874 89494

ARCHITECT

For ILAMARAN AND RAJAMMAL
CHARITABLE TRUST
Chairman

APPLICANT

Er. T.BABU, B.E.,
PLAN CENTER
Registration No: RE 016/2019 (Grade II)
No.25, South Street, Near Amma Mess
Tallakulam, Madurai - 2.
Ph: 8220044943 9786948414

ENGINEER

Online Application No:SWP/BPA/200387/2024

S.No	SURVEY NO	DOCUMENT NO	DOCUMENT AREA SQ.M	PATTA NO	PATTA AREA SQ.M
1	1589/2B	473/2024	2578.00	4977	2578.00
2	1589/2C	473/2024	2540.00	4977	2540.00
3	1589/3B	473/2024	2722.00	4977	2722.00
4	1589/3C	473/2024	2760.00	4977	2760.00
5	1591/2B	473/2024	2680.00	2213	2680.00
	TOTAL AREA		13280.00 SQ.M	13280.00 SQ.M	

AREA DETAILS:

Description	NON FSI SQ.M	FSI SQ.M	TOTAL AREA SQ.M
Area of Ground floor		1307.57	1307.57
Area of First floor		1307.57	1307.57
Area of Head Room	101.61		55.06
Total Area	101.61	2615.14	2716.75

NO OF CAR PARKING REQUIRED - 11
NO OF CAR PARKING PROVIDED - 16
(P.H PARKING 2 NOS INCLUDING)
NO OF TWO WHEELER PARKING REQUIRED - 22
NO OF TWO WHEELER PARKING PROVIDED - 30
NO OF CYCLE PARKING REQUIRED - 22
NO OF CYCLE PARKING PROVIDED - 30



ARCHITECT

STRUCTURAL
ENGINEER

APPLICANT

ENGINEER

e-signed
Deputy Director
District Town and Country planning office
Virudhunagar District

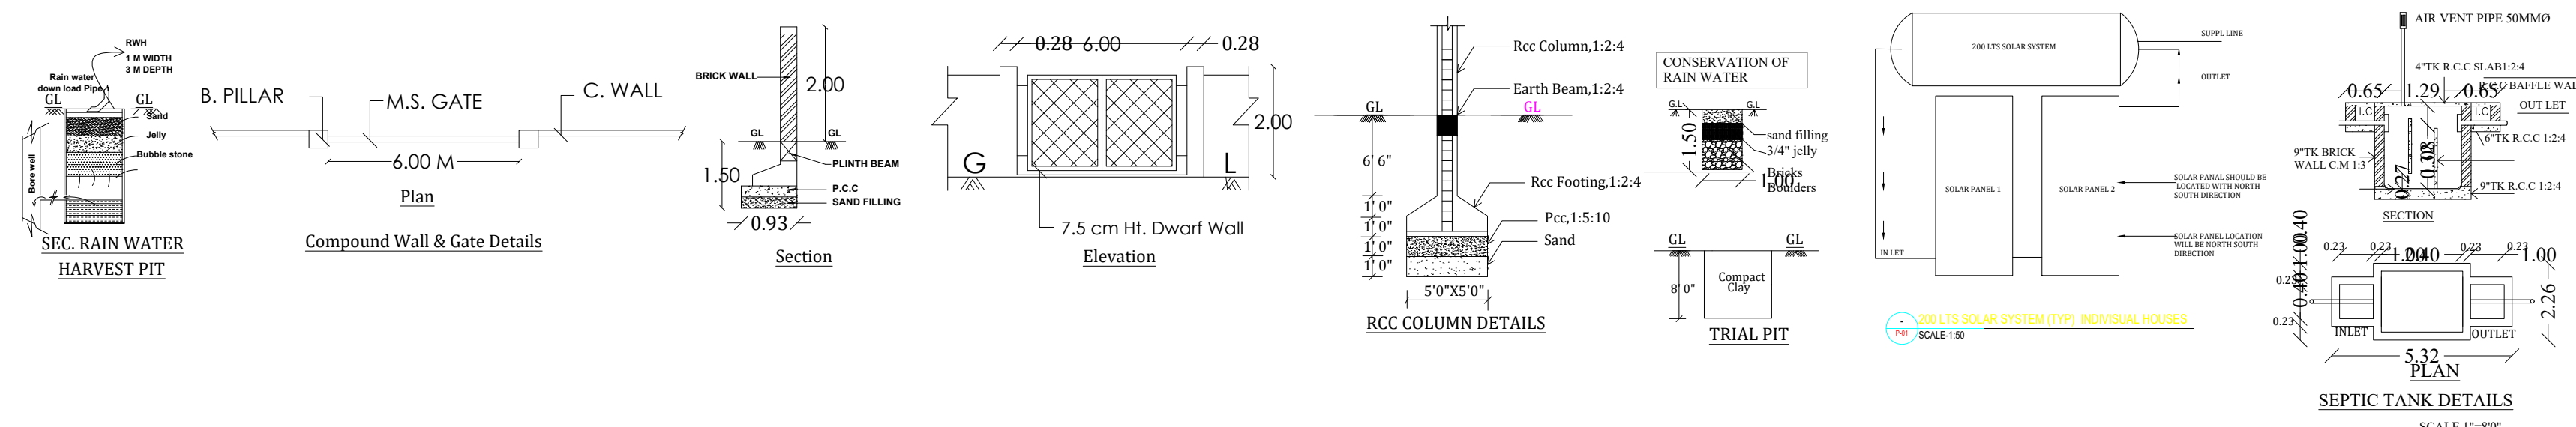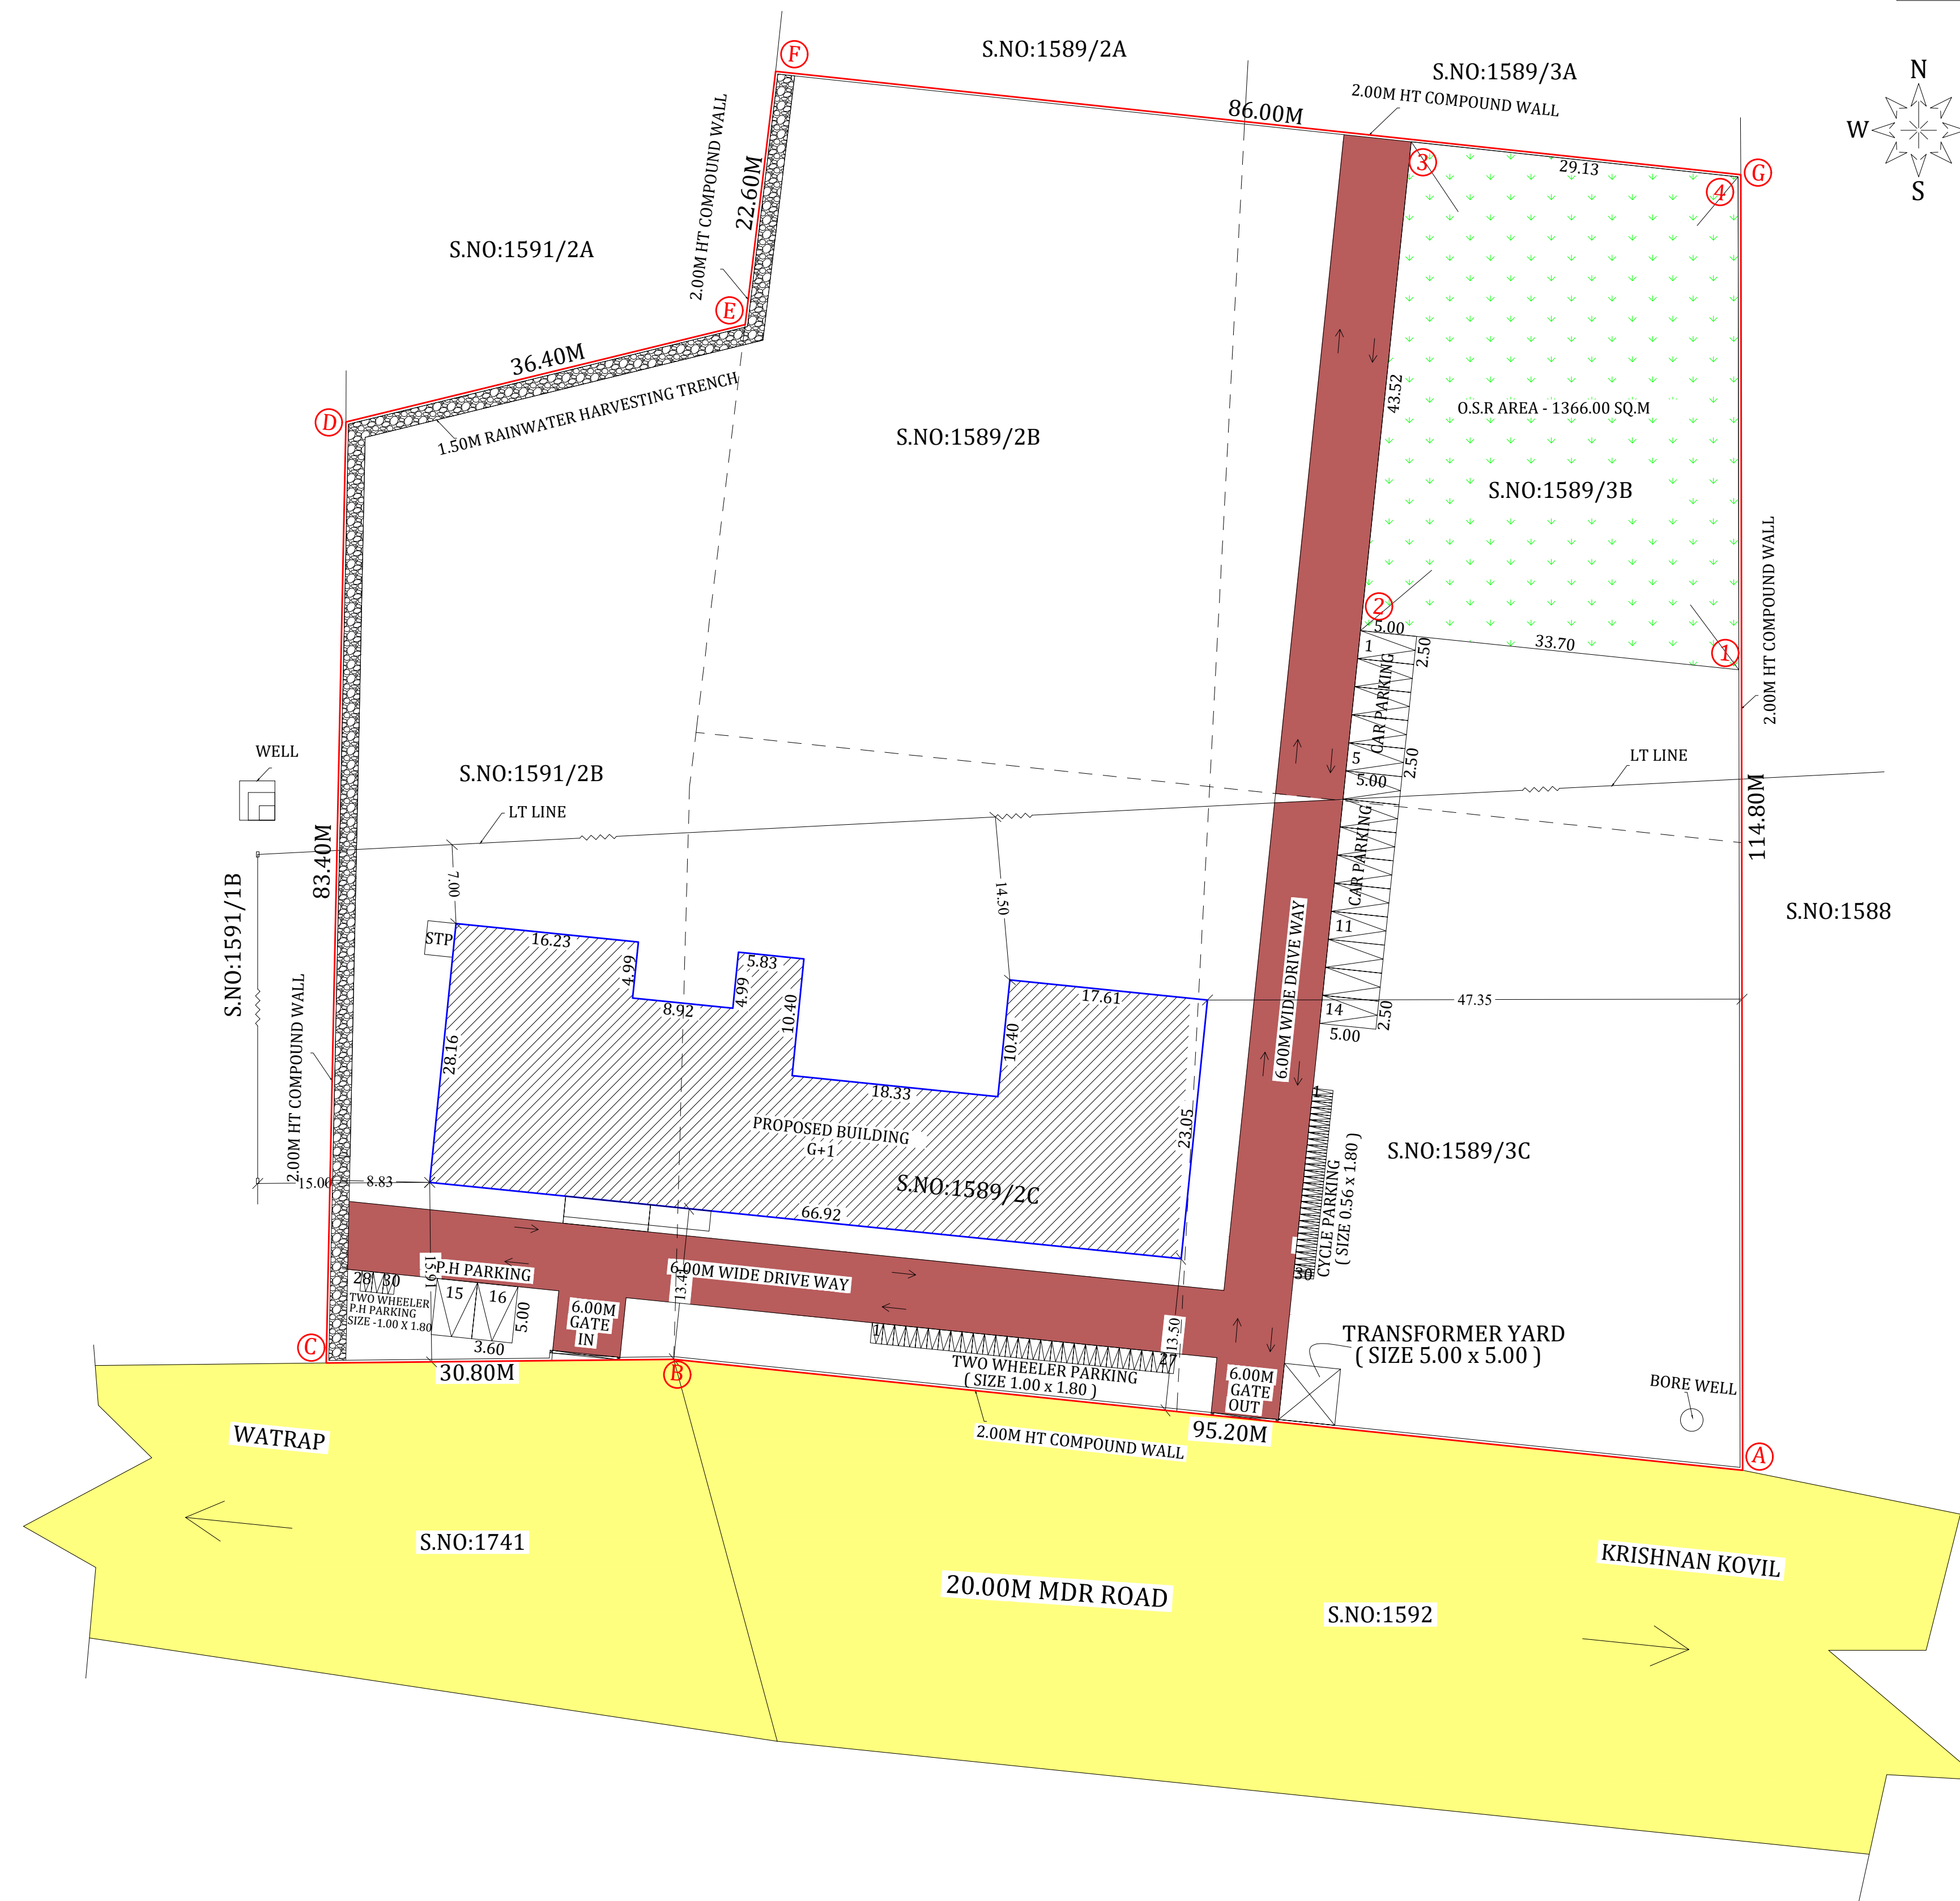

Signature Not
Verified