

PP

APPROVAL RECORD

Planning Permission

Theni
Virudhunagar district, Tamil Nadu

APPROVAL TYPE
Building Plan

ISSUING AUTHORITY
DTCP

The approval as the planning authority issued it, reproduced in full behind this page.

An approval speaks to what was sanctioned, not to what was built. Completion is a separate record.

PLAN SHOWING THE PROPOSED CONSTRUCTION OF HOSPITAL BUILDING AFTER DEMOLITION OF EXISTING BUILDING IN T.S.NO : 8/2, 8/3, 8/13, 8/1A5, 8/10, 8/1A4, 9/5 BLOCK NO.9, WARD NO : G SIVAKASI PART AND VISWANATHAM PART, GANDHI ROAD, SIVAKASI TOWN, SIVAKASI TALUK, VIRUDHUNAGAR DISTRICT.

SHEET NO: 2/8

SPACE FOR APPROVAL

TECHNICAL CLEARANCE
ROC No : SWP/BPA/247283/2024
Planing Permission No : SWP/DTCP/VNR/No:18/2024



Scale 1 : 100

JOINERY DETAILS

LD	- LIFT DOOR	1.50 x 2.13
MD	- MAIN DOOR	2.40 x 2.40
D	- FLUSH DOOR	2.00 x 2.13
D1	- FLUSH DOOR	1.50 x 2.13
D2	- FLUSH DOOR	1.20 x 2.13
D3	- FLUSH DOOR	1.05 x 2.13
D4	- FLUSH DOOR	0.85 x 2.13
D5	- FLUSH DOOR	2.00 x 2.13
SD	- SLIDING DOOR	3.00 x 2.13
SD1	- SLIDING DOOR	1.20 x 2.13
W	- GLAZED WINDOW	0.90 x 1.68
W1	- GLAZED WINDOW	1.20 x 1.68
W2	- GLAZED WINDOW	1.50 x 1.68
W3	- GLAZED WINDOW	1.80 x 1.68
W4	- GLAZED WINDOW	2.10 x 1.68
W5	- GLAZED WINDOW	2.40 x 1.68
W6	- GLAZED WINDOW	3.00 x 1.68
W7	- GLAZED WINDOW	4.50 x 1.68
V	- VENTILATOR	0.65 x 0.90
V1	- VENTILATOR	0.90 x 0.60
LW	- LOUVERED WINDOW	2.40 x 1.68

PROPOSED BUILTUP AREA

Descriptions	FSI	Non FSI	Incidental Structures	Deduction	Total Area
BASEMENT FLOOR AREA		1128.01		-	1128.01

ALL DIMENSIONS ARE IN METRE.

APPLICANT


[Signature]

ARCHITECT

[Signature]
A.SHANMUGAM, (Ar)
B-13, Second Cross, West Extension,
Thillainagar, Trichy - 620 018
Reg.No:RA/Gr.1/TLPA/JUNE-2019/09


[Signature]
R. SENTHIL KUMAR, B.E.,
Consulting Civil Engineer,
23, Mela Minnappan Street,
Voriyur, Trichy - 620 003.
CE/DTCP/TRICHY/MAR2022/360
Cell: 98424 78464
CONSTRUCTION ENGINEER

[Signature]
D.BALASUBRAMANI, M.E., (Struc)
B-13, IInd Cross, West Extension,
Thillainagar, Trichy - 620 018.
Reg.No:SE/Gr.1/TLPA/JUNE 2019/087
STRUCTURAL ENGINEER

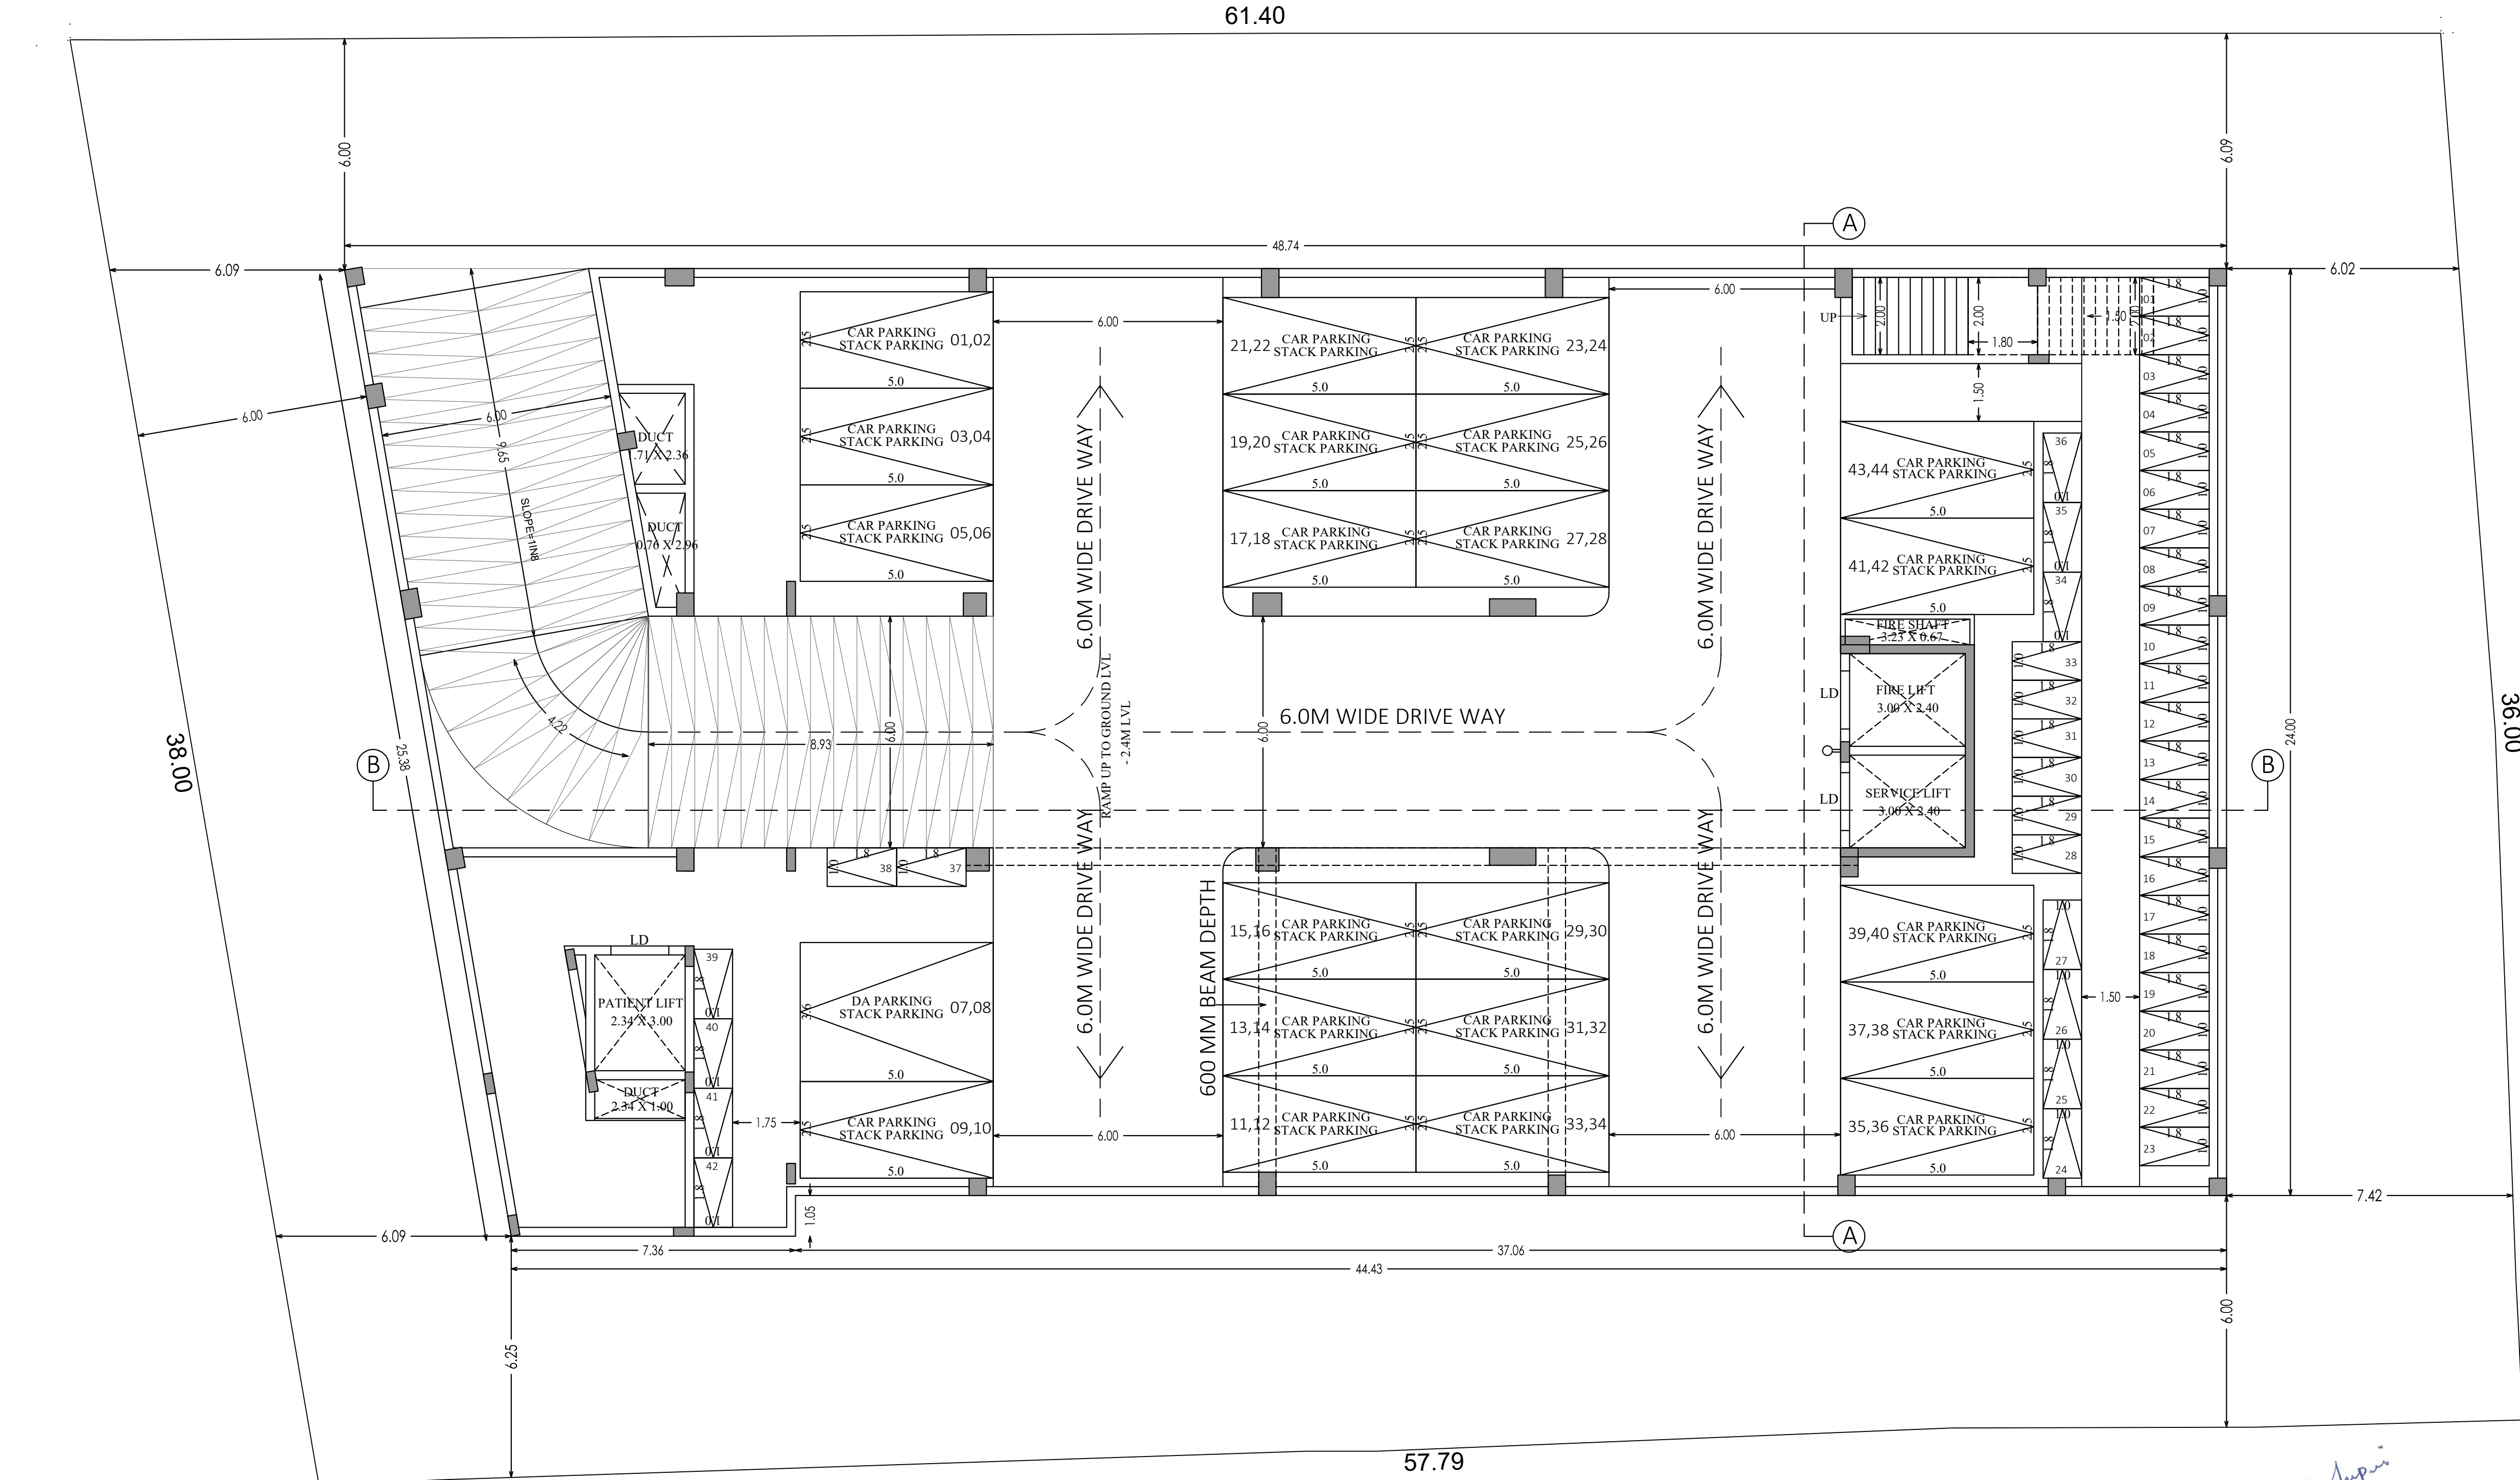

BASEMENT LVL FLOOR PLAN

SPACE FOR APPROVAL

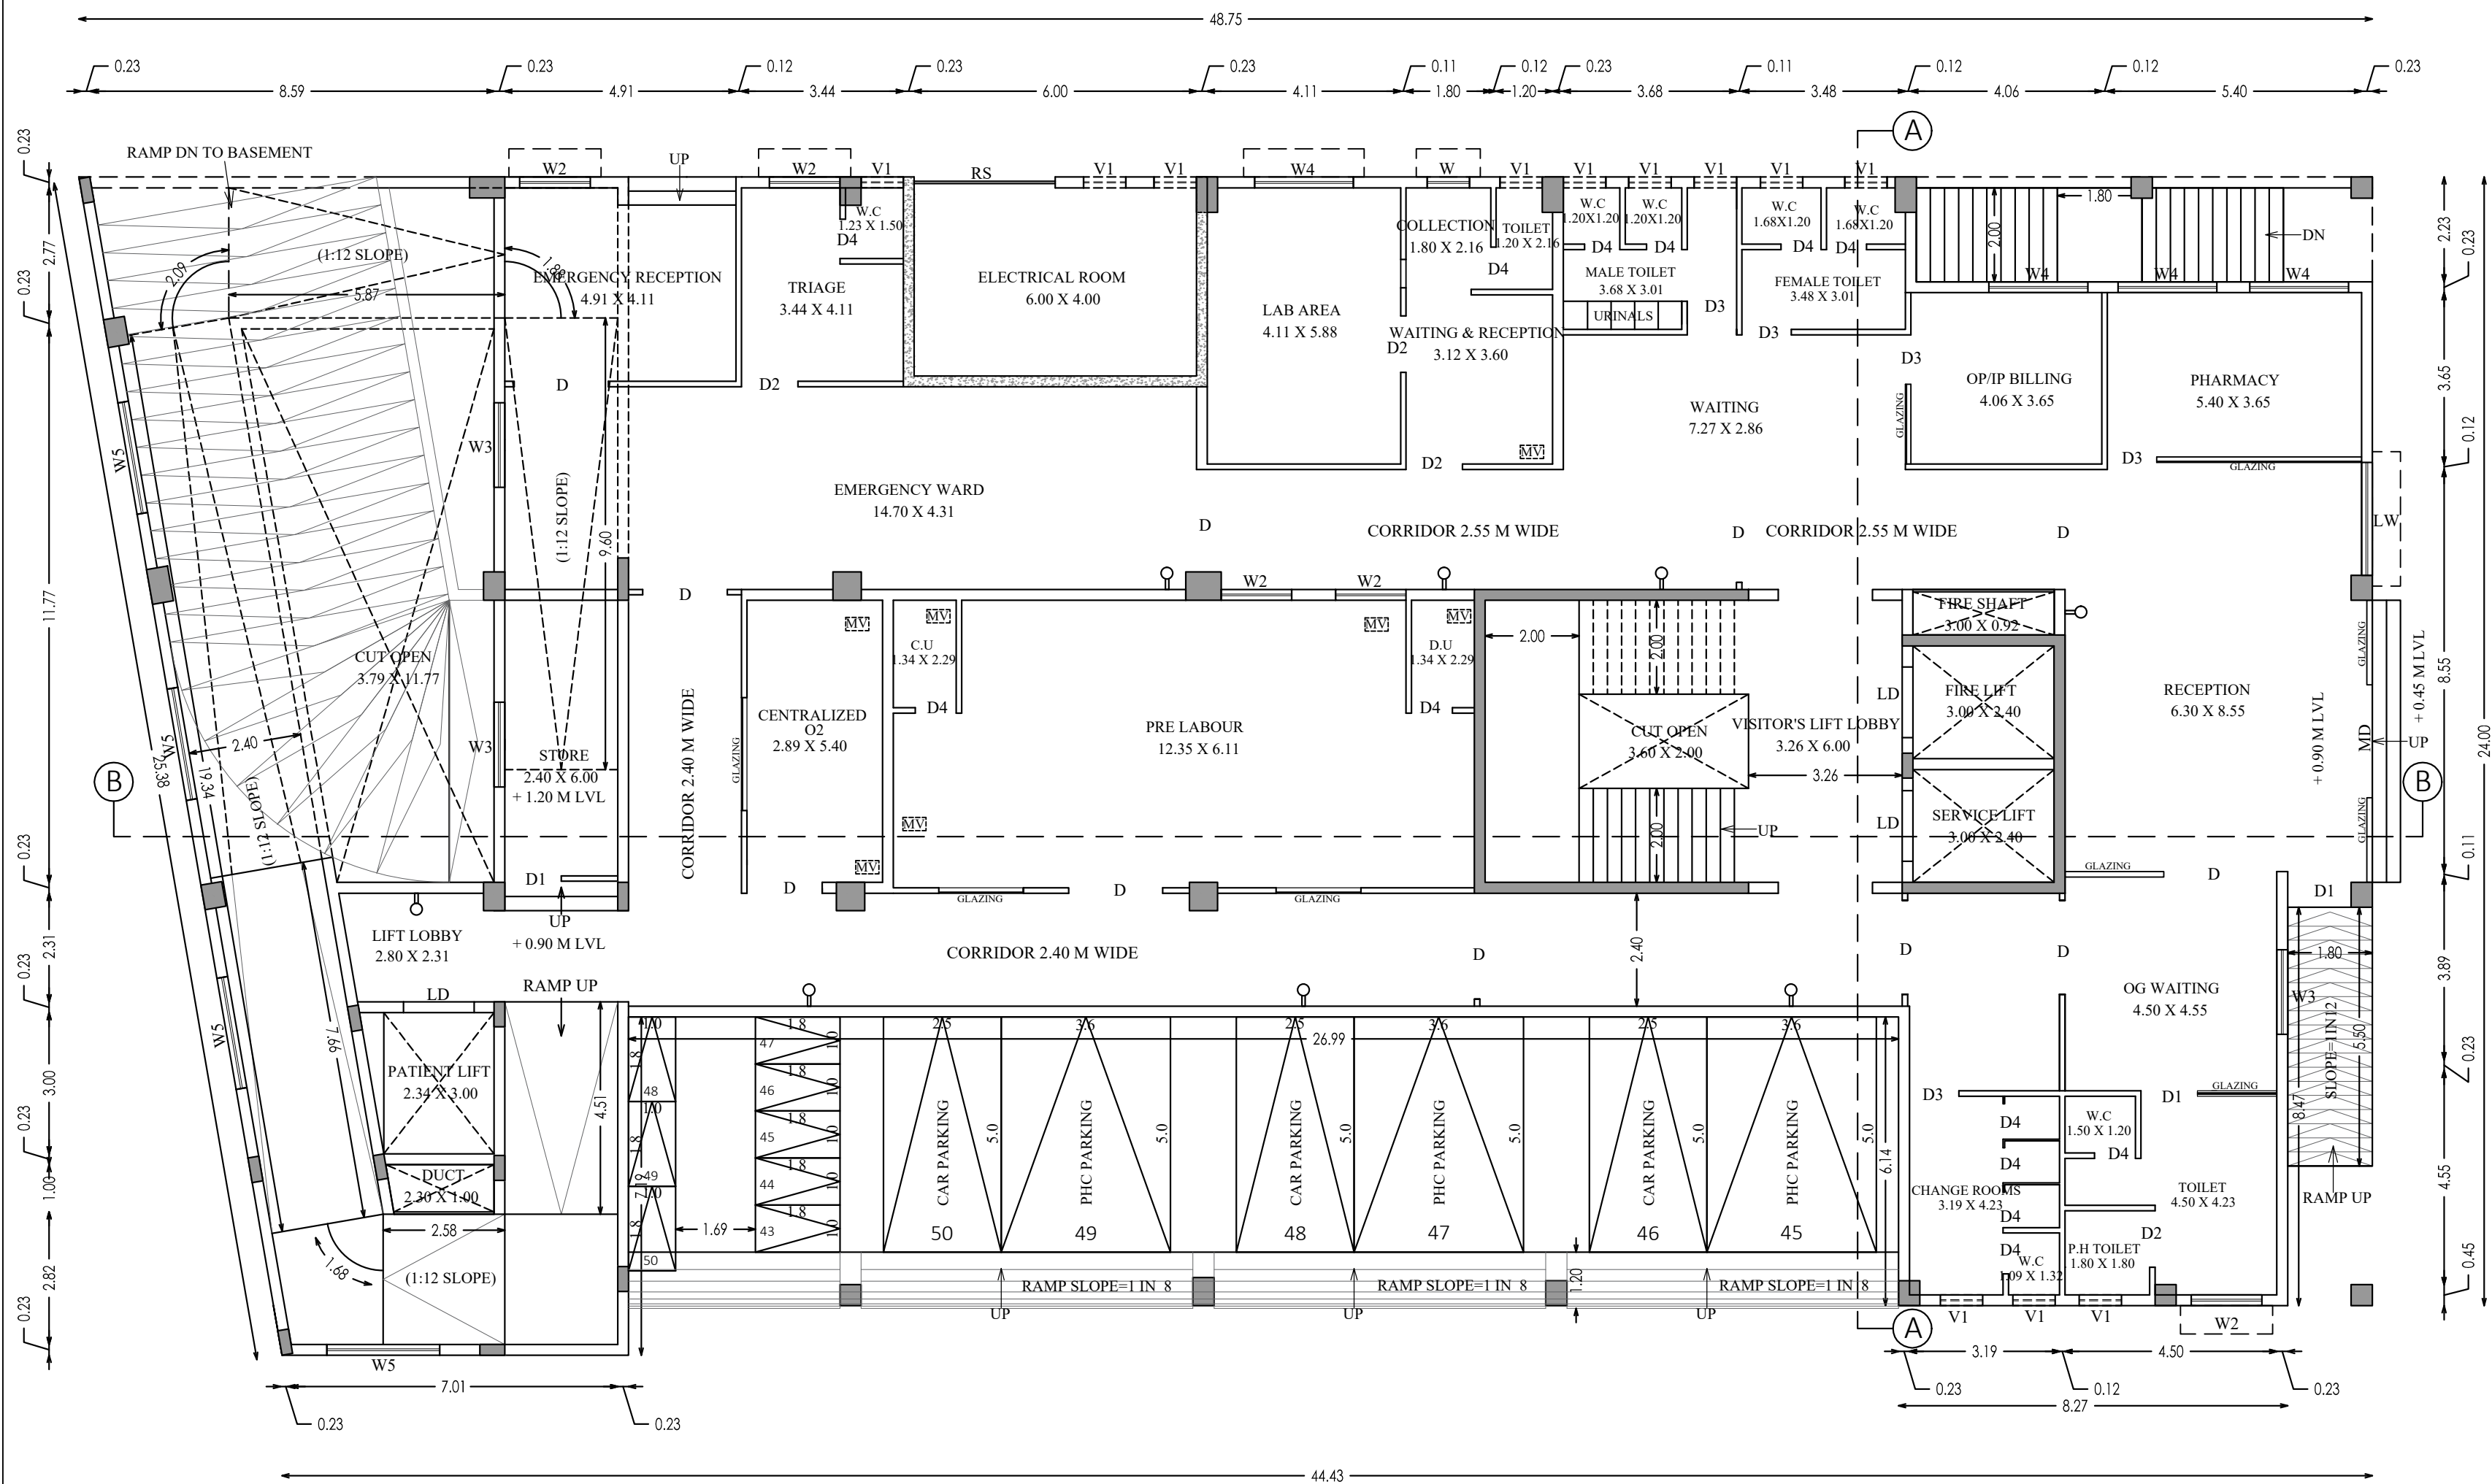

GROUND FLOOR PLAN

TECHNICAL CLEARANCE
ROC No : SWP/BPA/247283/2024
Planing Permission No : SWP/DTCP/VNR/No:18/2024



Scale 1 : 100

JOINERY DETAILS

LD	- LIFT DOOR	1.50 x 2.13
MD	- MAIN DOOR	2.40 x 2.40
D	- FLUSH DOOR	2.00 x 2.13
D1	- FLUSH DOOR	1.50 x 2.13
D2	- FLUSH DOOR	1.20 x 2.13
D3	- FLUSH DOOR	1.05 x 2.13
D4	- FLUSH DOOR	0.85 x 2.13
D5	- FLUSH DOOR	2.00 x 2.13
SD	- SLIDING DOOR	3.00 x 2.13
SD1	- SLIDING DOOR	1.20 x 2.13
W	- GLAZED WINDOW	0.90 x 1.68
W1	- GLAZED WINDOW	1.20 x 1.68
W2	- GLAZED WINDOW	1.50 x 1.68
W3	- GLAZED WINDOW	1.80 x 1.68
W4	- GLAZED WINDOW	2.10 x 1.68
W5	- GLAZED WINDOW	2.40 x 1.68
W6	- GLAZED WINDOW	3.00 x 1.68
W7	- GLAZED WINDOW	4.50 x 1.68
V	- VENTILATOR	0.65 x 0.90
V1	- VENTILATOR	0.90 x 0.60
LW	- LOUVERED WINDOW	2.40 x 1.68

PROPOSED BUILTUP AREA

Descriptions	FSI	Non FSI	Incidental Structures	Deduction	Total Area
GROUND FLOOR AREA	1041.78			64.74	1106.52

ALL DIMENSIONS ARE IN METRE.

APPLICANT

ARCHITECT

A.SHANMUGAM, (Ar)
B-13, Second Cross, West Extension
Thillainagar, Trichy- 620 018
Reg.No:RA/Gr.I/TLPA/JUNE-2019/09

P.R. SENTHIL KUMAR, B.E.
Consulting Civil Engineer
23, Meia Minnappan Street,
Viburiyur, Trichy - 620 003.
CE/DTCP/TRICHY/MAR2022/350
Cell: 98424 76484

D.BALASUBRAMANI, M.E., (Strut)
B-13, IInd Cross, West Extension,
Thillainagar, Trichy - 620 018.
Reg.No: SE/Gr.I/TLPA/JUNE 2019/087


CONSTRUCTION
ENGINEER

STRUCTUR
ENGINEER

PLAN SHOWING THE PROPOSED CONSTRUCTION OF HOSPITAL BUILDING AFTER DEMOLITION OF EXISTING BUILDING IN T.S.NO : 8/2, 8/3, 8/13, 8/1A5, 8/10, 8/1A4, 9/5 BLOCK NO.9, WARD NO : G SIVAKASI PART AND VISWANATHAM PART, GANDHI ROAD, SIVAKASI TOWN, SIVAKASI TALUK, VIRUDHUNAGAR DISTRICT.

SHEET NO: 4/8

SPACE FOR APPROVAL

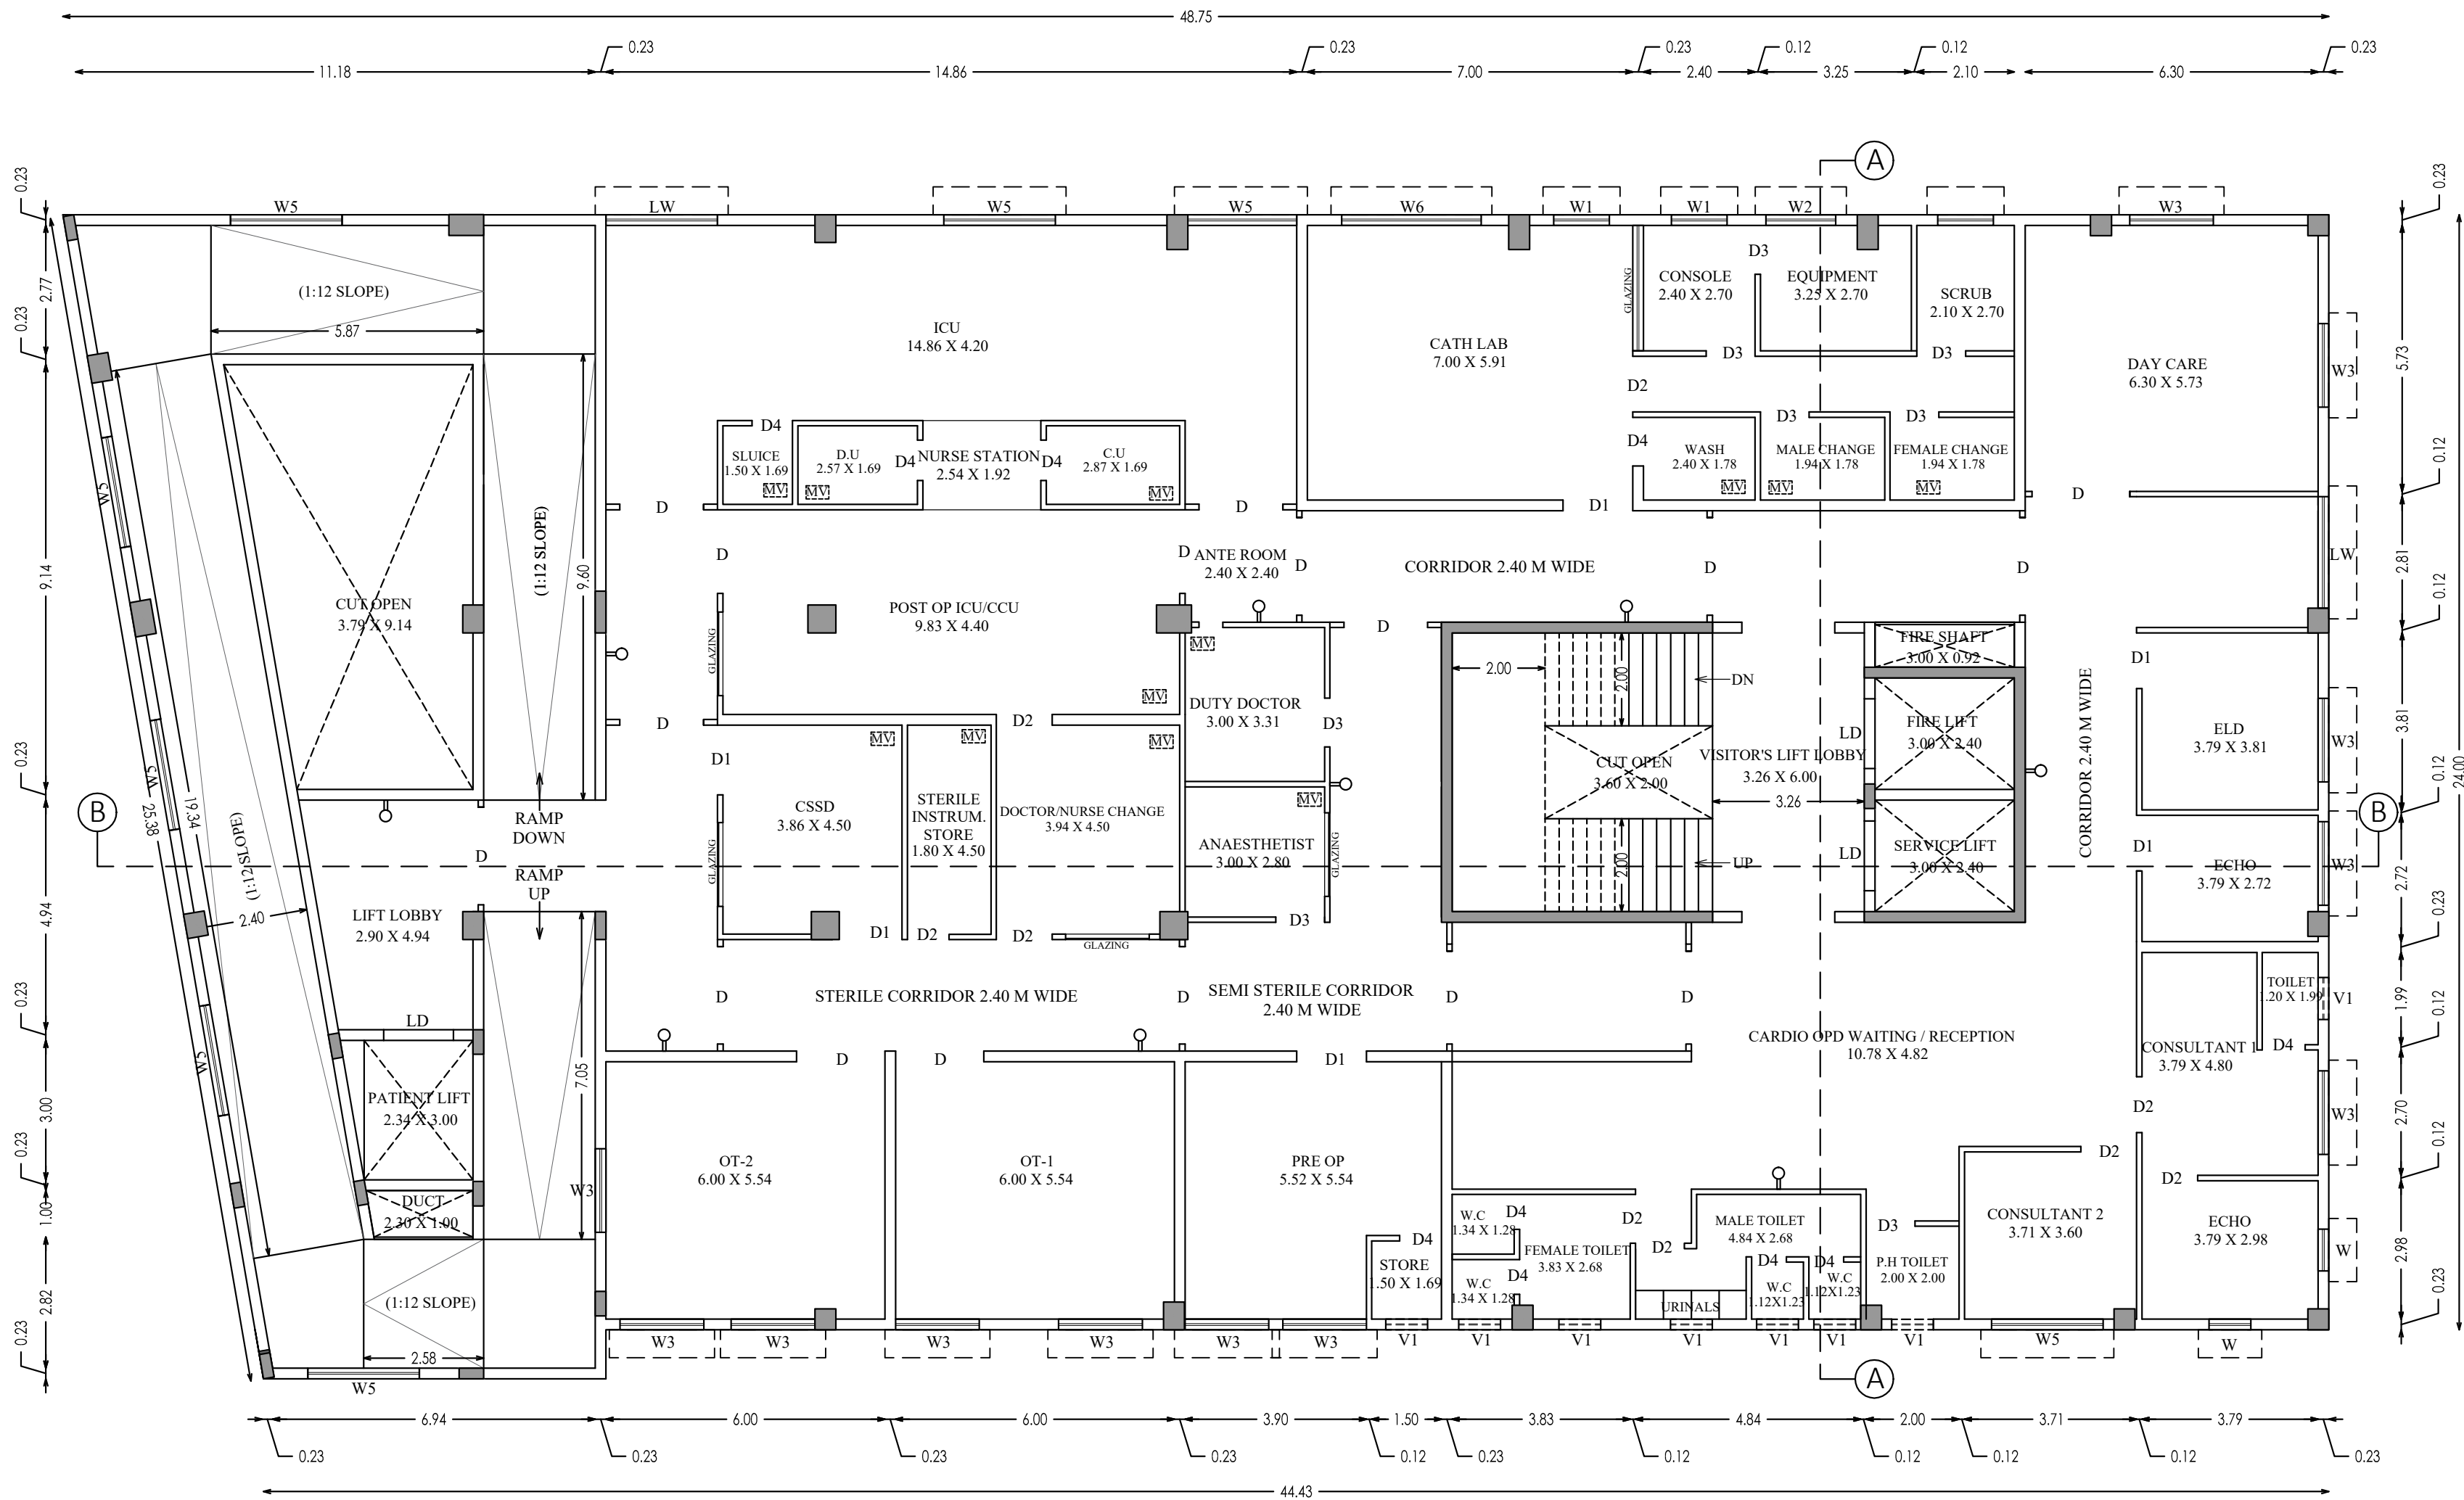

FIRST FLOOR PLAN

TECHNICAL CLEARANCE
ROC No : SWP/BPA/247283/2024
Planing Permission No : SWP/DTCP/VNR/No:18/2024



Scale 1 : 100

JOINERY DETAILS

LD - LIFT DOOR	1.50 x 2.13
MD - MAIN DOOR	2.40 x 2.40
D - FLUSH DOOR	2.00 x 2.13
D1 - FLUSH DOOR	1.50 x 2.13
D2 - FLUSH DOOR	1.20 x 2.13
D3 - FLUSH DOOR	1.05 x 2.13
D4 - FLUSH DOOR	0.85 x 2.13
D5 - FLUSH DOOR	2.00 x 2.13
SD - SLIDING DOOR	3.00 x 2.13
SD1 - SLIDING DOOR	1.20 x 2.13
W - GLAZED WINDOW	0.90 x 1.68
W1 - GLAZED WINDOW	1.20 x 1.68
W2 - GLAZED WINDOW	1.50 x 1.68
W3 - GLAZED WINDOW	1.80 x 1.68
W4 - GLAZED WINDOW	2.10 x 1.68
W5 - GLAZED WINDOW	2.40 x 1.68
W6 - GLAZED WINDOW	3.00 x 1.68
W7 - GLAZED WINDOW	4.50 x 1.68
V - VENTILATOR	0.65 x 0.90
V1 - VENTILATOR	0.90 x 0.60
LW - LOUVERED WINDOW	2.40 x 1.68

PROPOSED BUILTUP AREA

Descriptions	FSI	Non FSI	Incidental Structures	Deduction	Total Area
FIRST FLOOR AREA	1073.85			54.27	1128.12

ALL DIMENSIONS ARE IN METRE.

APPLICANT

[Signature]

ARCHITECT

[Signature]
A.SHANMUGAM, (Ar)
B-13, Second Cross, West Extension,
Thillainagar, Trichy - 620 018
Reg.No:RA/Gr.I/TLPA/JUNE-2019/09

[Signature]
ET. M. Ammaippan, B.E., M.E., (Geo Tech) (Ph.D)
Registered Geo Technical Engineer
DTCP - Reg. No. TVLR/RGTE/2021/06/002
Thirumullaivoyal, Chennai - 600 062.

[Signature]
R. Senthil Kumar, B.E.,
Consulting Civil Engineer
23, Meia Minnappan Street,
Vioniyur, Trichy - 620 003.
CE/DTCP/TRICHY/MAR2022/360
Cell: 98424 76484

[Signature]
D.BALASUBRAMANI, M.E., (Strut)
B-13, IInd Cross, West Extension,
Thillainagar, Trichy - 620 018.
Reg.No:SE/Gr.I/TLPA/JUNE 2019/087


CONSTRUCTION
ENGINEER

STRUCTURAL
ENGINEER

PLAN SHOWING THE PROPOSED CONSTRUCTION OF HOSPITAL BUILDING AFTER DEMOLITION OF EXISTING BUILDING IN T.S.NO : 8/2, 8/3, 8/13, 8/1A5, 8/10, 8/1A4, 9/5 BLOCK NO.9, WARD NO : G SIVAKASI PART AND VISWANATHAM PART, GANDHI ROAD, SIVAKASI TOWN, SIVAKASI TALUK, VIRUDHUNAGAR DISTRICT.


SHEET NO: 5/8

SPACE FOR APPROVAL

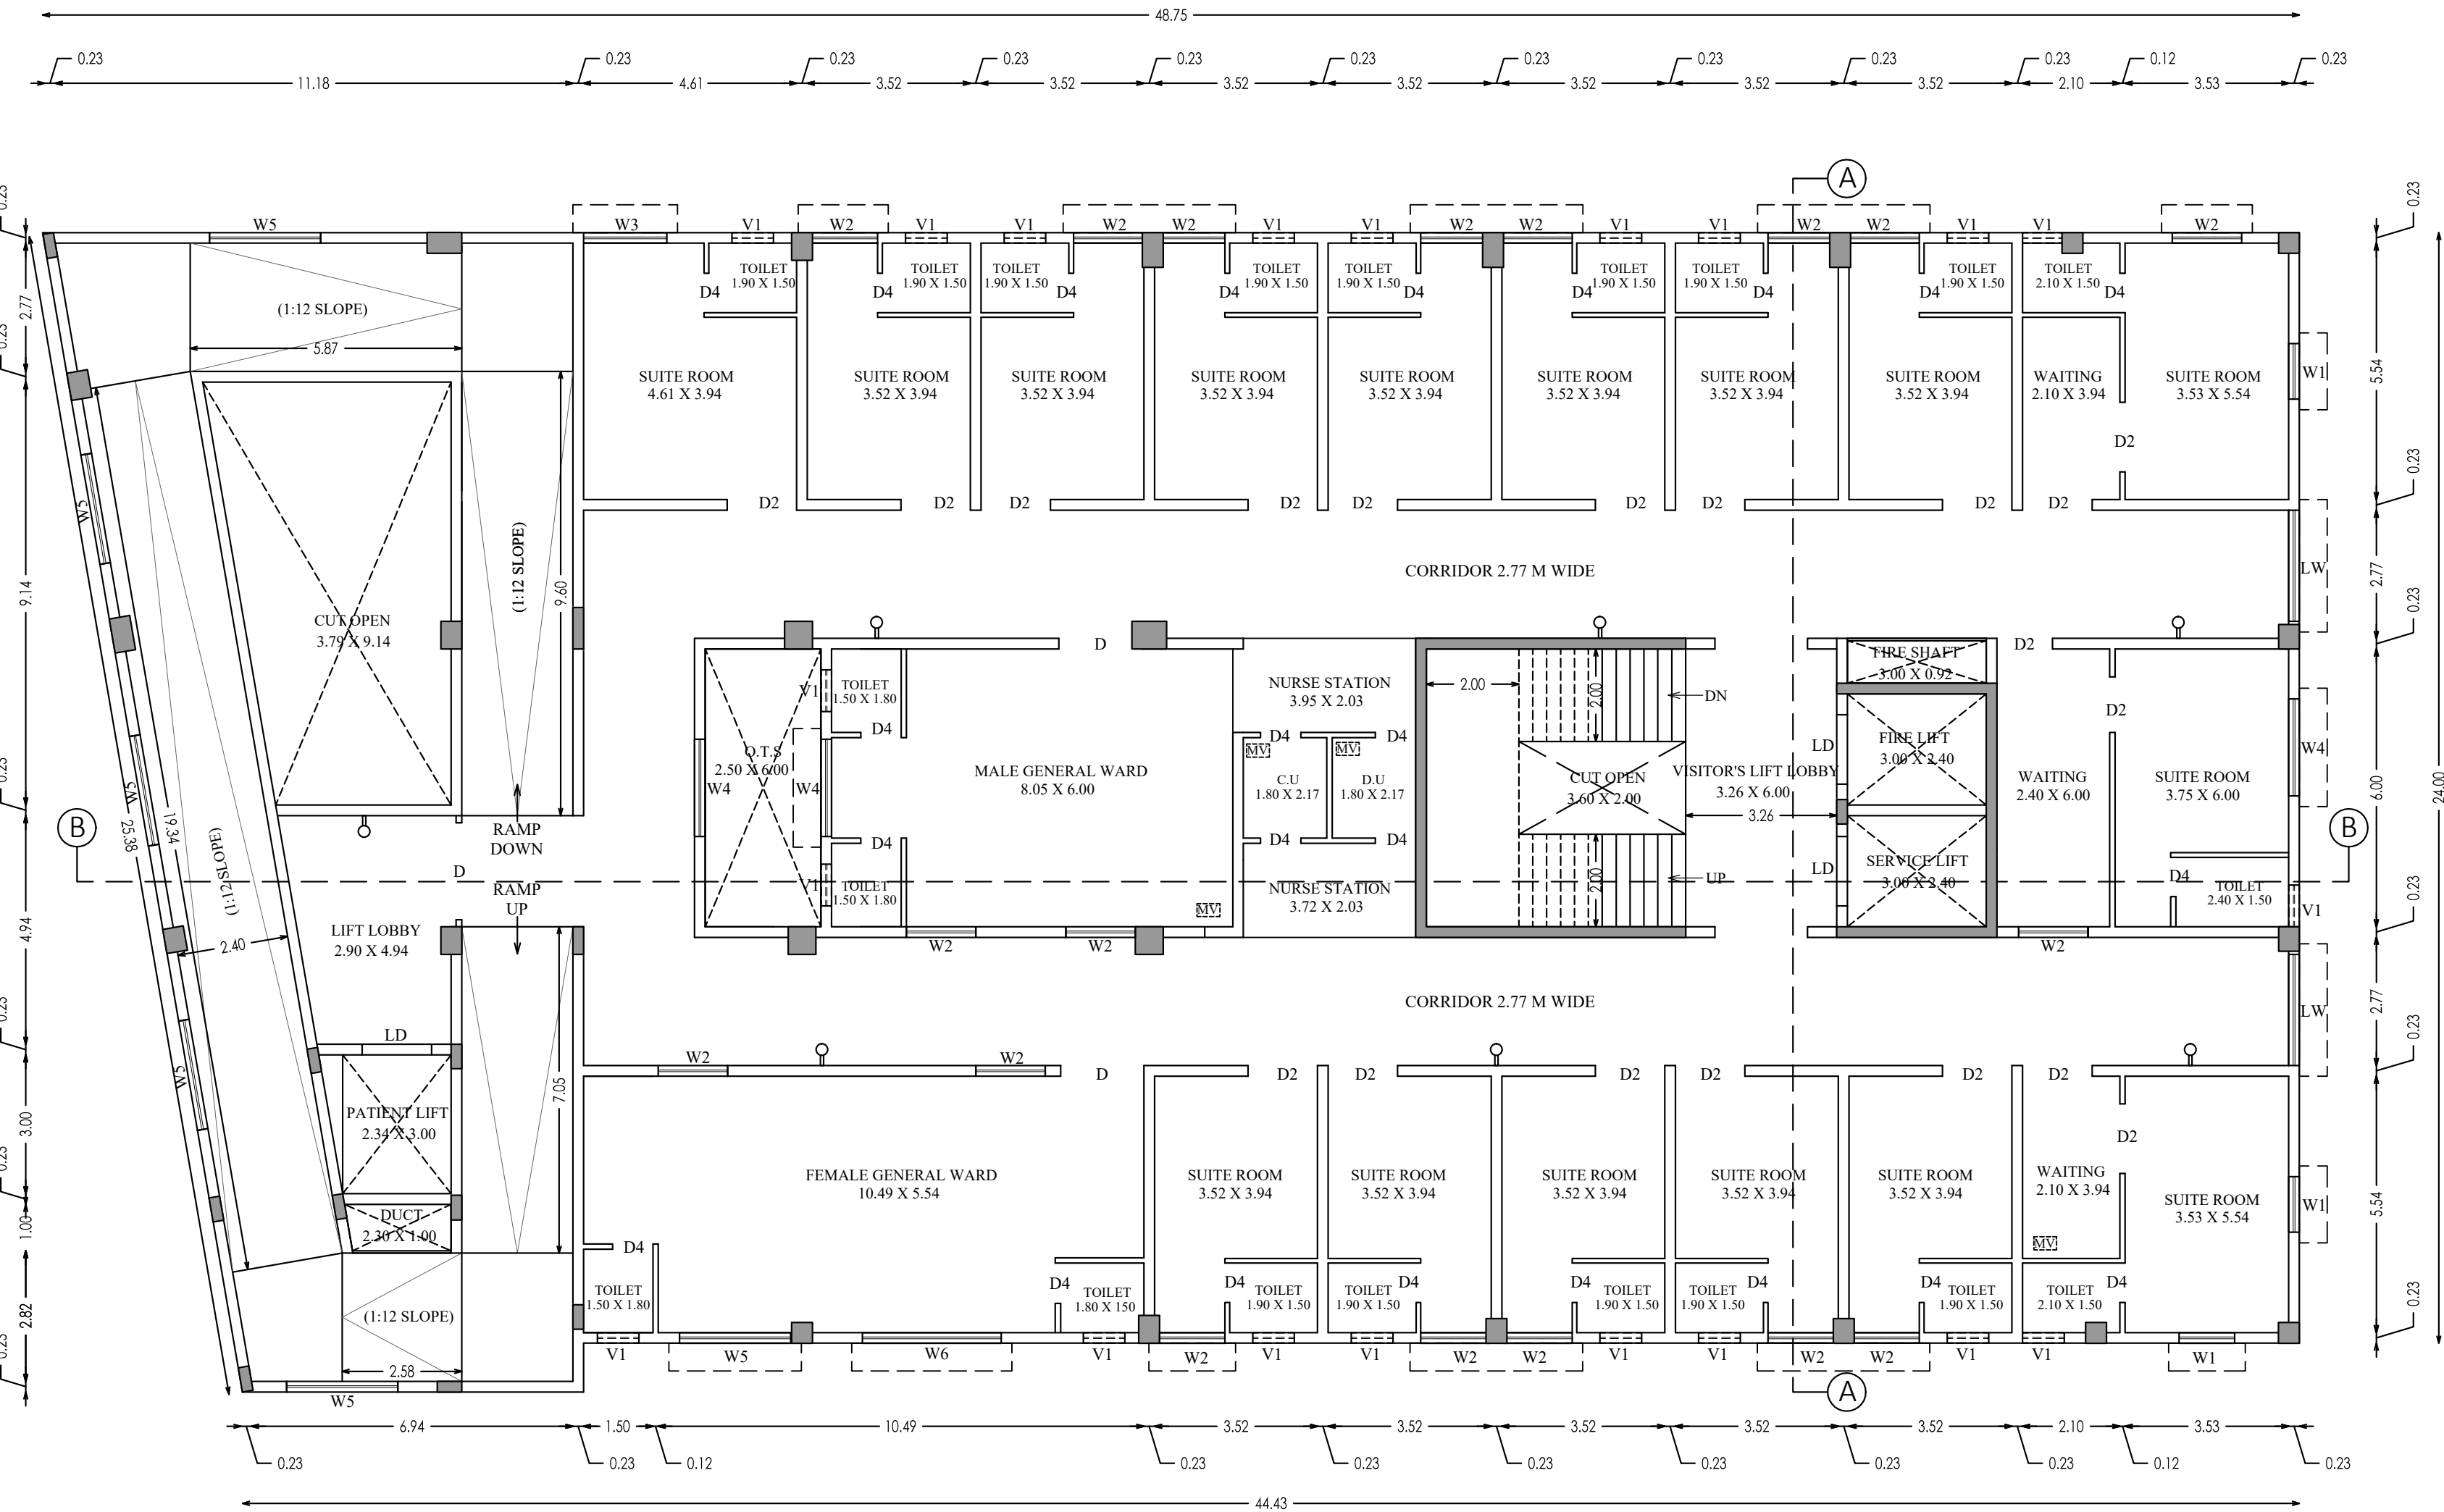

SECOND FLOOR PLAN

TECHNICAL CLEARANCE
ROC No : SWP/BPA/247283/2024
Planing Permission No : SWP/DTCP/VNR/No:18/2024

 

Scale 1 : 100

JOINERY DETAILS

LD - LIFT DOOR	1.50 x 2.13
MD - MAIN DOOR	2.40 x 2.40
D - FLUSH DOOR	2.00 x 2.13
D1 - FLUSH DOOR	1.50 x 2.13
D2 - FLUSH DOOR	1.20 x 2.13
D3 - FLUSH DOOR	1.05 x 2.13
D4 - FLUSH DOOR	0.85 x 2.13
D5 - FLUSH DOOR	2.00 x 2.13
SD - SLIDING DOOR	3.00 x 2.13
SD1 - SLIDING DOOR	1.20 x 2.13
W - GLAZED WINDOW	0.90 x 1.68
W1 - GLAZED WINDOW	1.20 x 1.68
W2 - GLAZED WINDOW	1.50 x 1.68
W3 - GLAZED WINDOW	1.80 x 1.68
W4 - GLAZED WINDOW	2.10 x 1.68
W5 - GLAZED WINDOW	2.40 x 1.68
W6 - GLAZED WINDOW	3.00 x 1.68
W7 - GLAZED WINDOW	4.50 x 1.68
V - VENTILATOR	0.65 x 0.90
V1 - VENTILATOR	0.90 x 0.60
LW - LOUVERED WINDOW	2.40 x 1.68

PROPOSED BUILTUP AREA

Descriptions	FSI	Non FSI	Incidental Structures	Deduction	Total Area
SECOND FLOOR AREA	1058.86			69.27	1128.13

ALL DIMENSIONS ARE IN METRE.

APPLICANT

[Signature]

ARCHITECT

[Signature]
A. SHANMUGAM, (Ar)
B-13, Second Cross, West Extension
Thillainagar, Trichy - 620 018
Reg.No:RA/Gr.I/TLPA/JUNE-2019/09

[Signature]
R. SENTHIL KUMAR, B.E.,
Consulting Civil Engineer
23, Meis Minnappan Street,
Voriyur, Trichy - 620 003.
CED/TC/Trichy/MAR2022/360
Cek: 98424 76484
CONSTRUCTION
ENGINEER


[Signature]
E. M. Ammalappan, B.E., M.E., (Geo Tech) (Ph.D)
Registered Geo Technical Engineer
DTCP - Reg. No. TVL/RGTE/2021/06/002
Thirumullaivoyal, Chennai - 600 082.

[Signature]
D. BALASUBRAMANI, M.E., (Strut)
B-13, IInd Cross, West Extension,
Thillainagar, Trichy - 620 018.
Reg.No:SE/Gr.I/TLPA/JUNE 2019/087
STRUCTURAL
ENGINEER

PLAN SHOWING THE PROPOSED CONSTRUCTION OF HOSPITAL BUILDING AFTER DEMOLITION OF EXISTING BUILDING IN T.S.NO : 8/2, 8/3, 8/13, 8/1A5, 8/10, 8/1A4, 9/5 BLOCK NO.9, WARD NO : G SIVAKASI PART AND VISWANATHAM PART, GANDHI ROAD, SIVAKASI TOWN, SIVAKASI TALUK, VIRUDHUNAGAR DISTRICT.


SHEET NO: 6/8

SPACE FOR APPROVAL

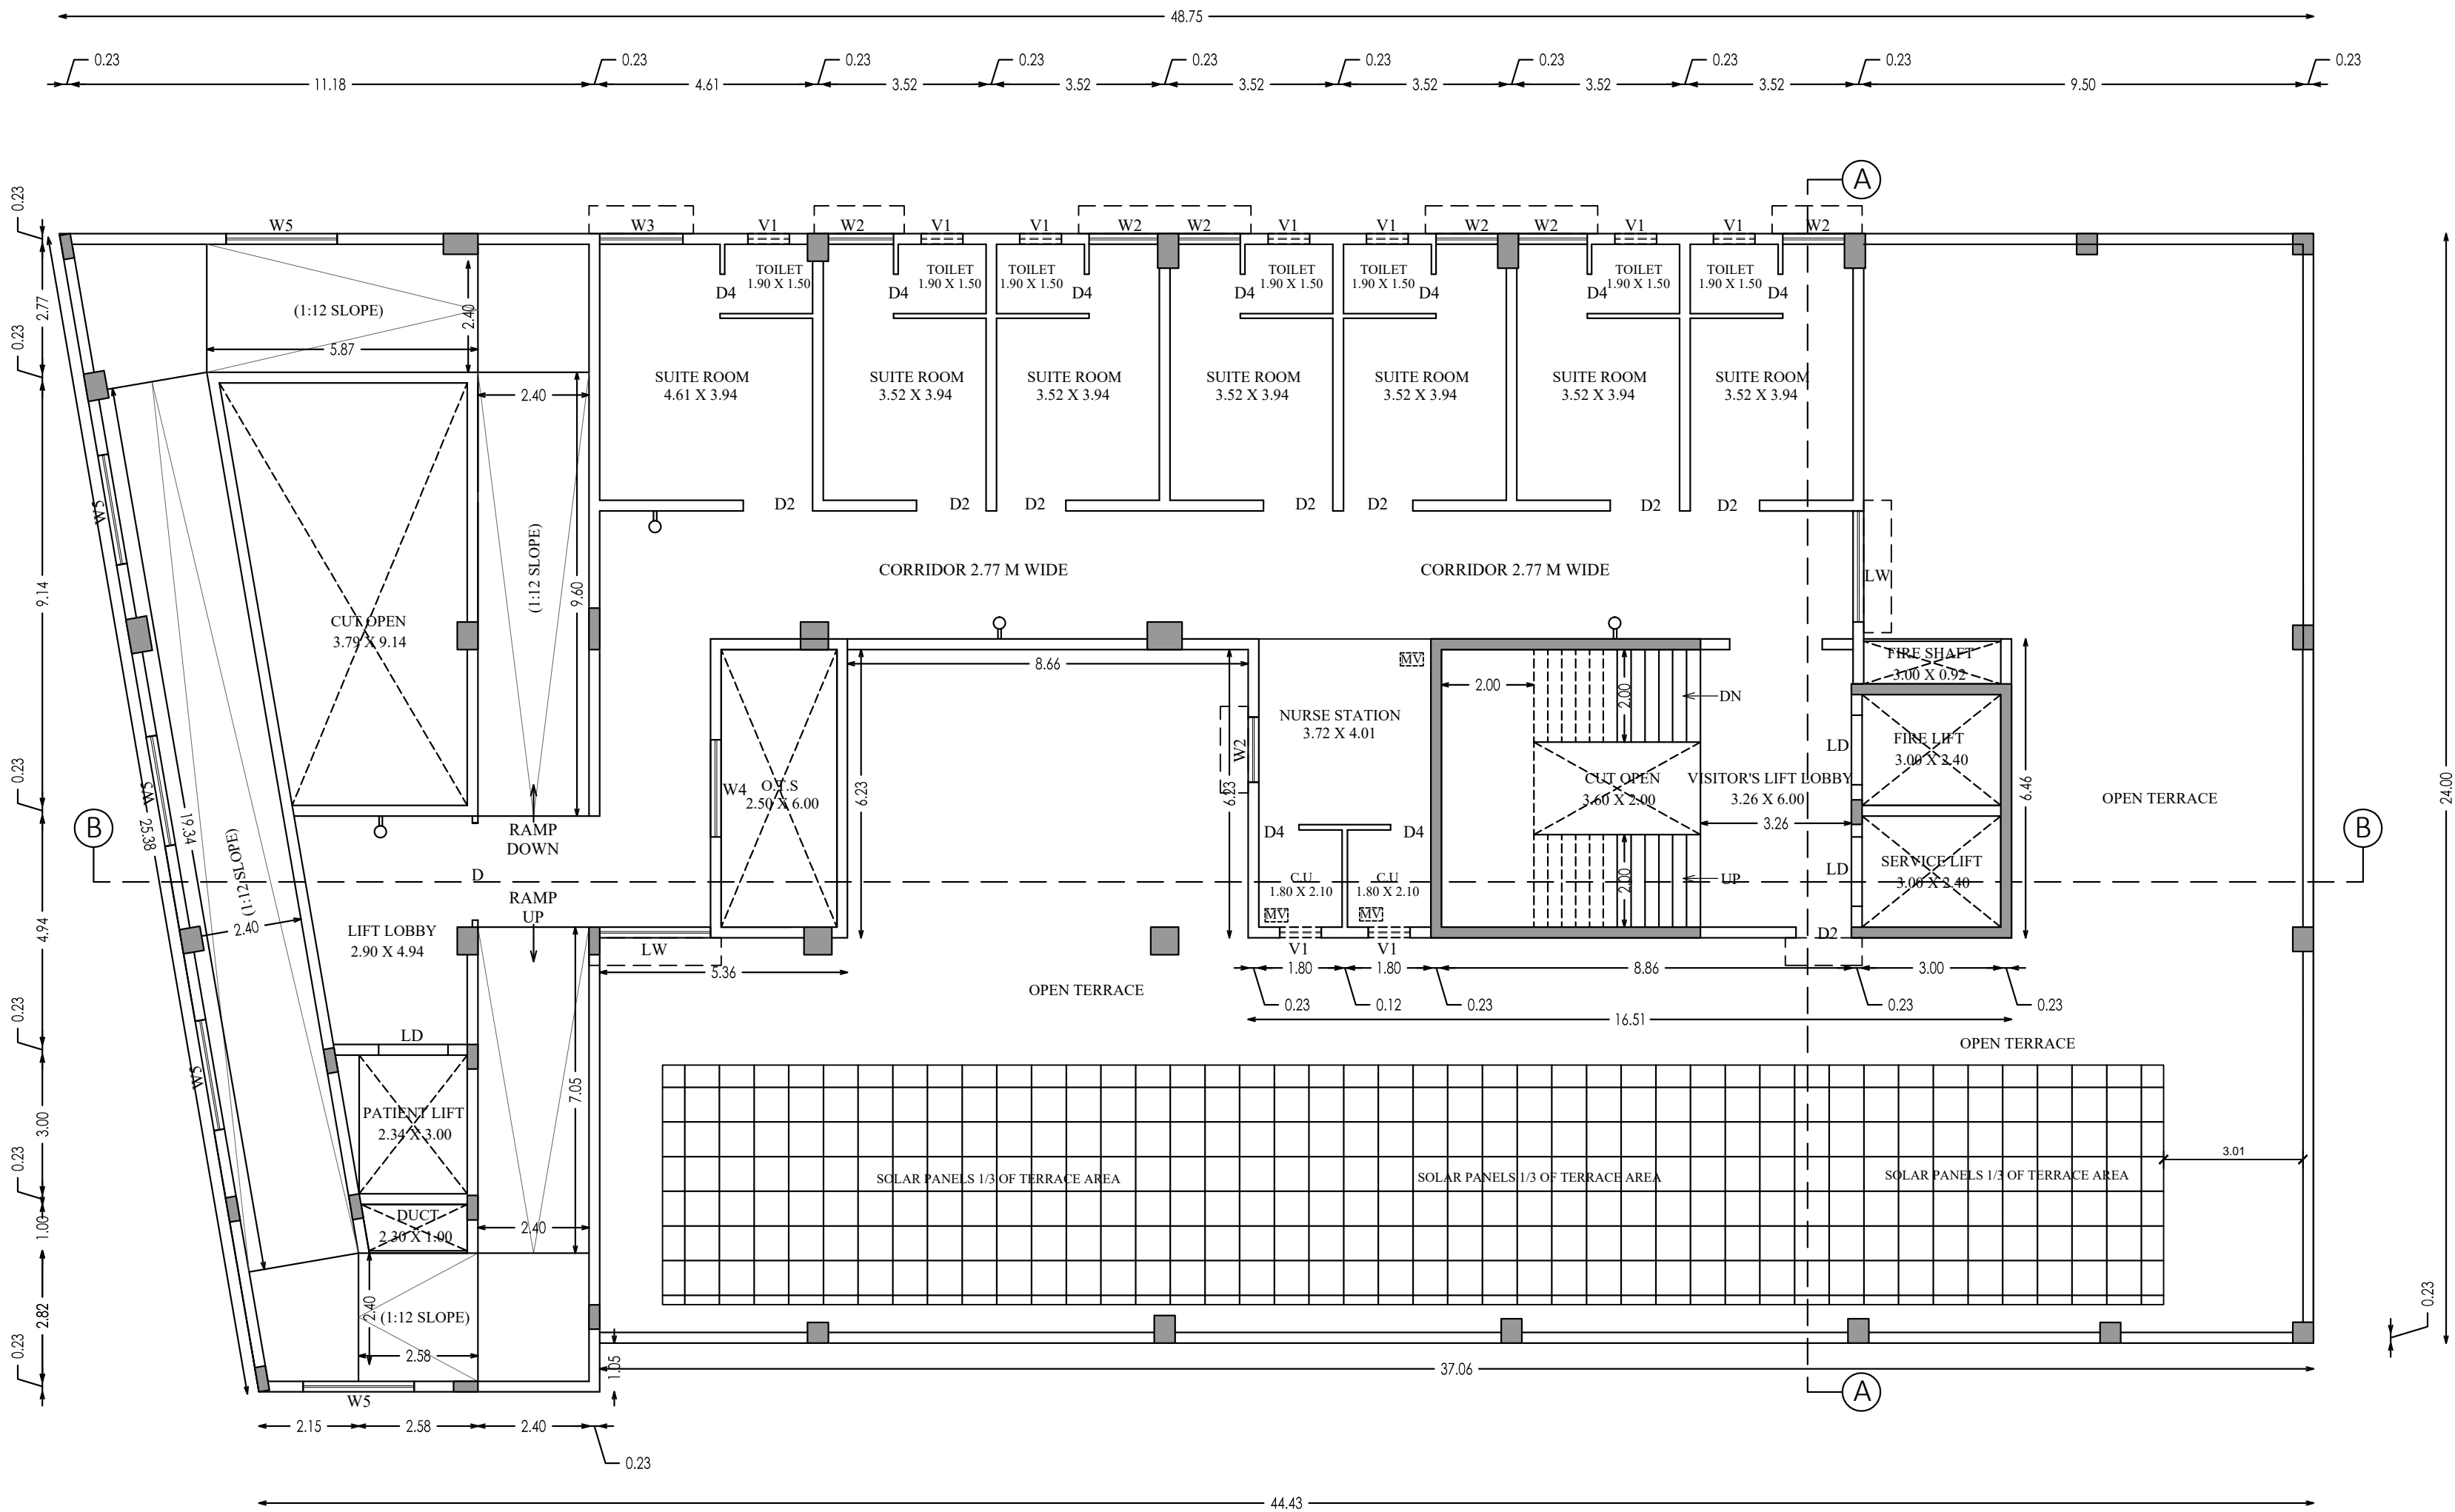

THIRD FLOOR PLAN

TECHNICAL CLEARANCE
ROC No : SWP/BPA/247283/2024
Planing Permission No : SWP/DTCP/VNR/No:18/2024

 

Scale 1 : 100

JOINERY DETAILS

LD - LIFT DOOR	1.50 x 2.13
MD - MAIN DOOR	2.40 x 2.40
D - FLUSH DOOR	2.00 x 2.13
D1 - FLUSH DOOR	1.50 x 2.13
D2 - FLUSH DOOR	1.20 x 2.13
D3 - FLUSH DOOR	1.05 x 2.13
D4 - FLUSH DOOR	0.85 x 2.13
D5 - FLUSH DOOR	2.00 x 2.13
SD - SLIDING DOOR	3.00 x 2.13
SD1 - SLIDING DOOR	1.20 x 2.13
W - GLAZED WINDOW	0.90 x 1.68
W1 - GLAZED WINDOW	1.20 x 1.68
W2 - GLAZED WINDOW	1.50 x 1.68
W3 - GLAZED WINDOW	1.80 x 1.68
W4 - GLAZED WINDOW	2.10 x 1.68
W5 - GLAZED WINDOW	2.40 x 1.68
W6 - GLAZED WINDOW	3.00 x 1.68
W7 - GLAZED WINDOW	4.50 x 1.68
V - VENTILATOR	0.65 x 0.90
V1 - VENTILATOR	0.90 x 0.60
LW - LOUVERED WINDOW	2.40 x 1.68

PROPOSED BUILTUP AREA

Descriptions	FSI	Non FSI	Incidental Structures	Deduction	Total Area
THIRD FLOOR AREA	525.72			602.39	1128.11

ALL DIMENSIONS ARE IN METRE.

APPLICANT

[Signature]

ARCHITECT

[Signature]
A. SHANMUGAM, (Ar)
B-13, Second Cross, West Extension,
Thillainagar, Trichy - 620 018
Reg.No:RA/Gr.I/TLPA/JUNE-2019/09

[Signature]
R. SENTHIL KUMAR, B.E.,
Consulting Civil Engineer
23, Meia Minnappan Street,
Wariyur, Trichy - 620 003.
CE/DTCP/TRICHY/MAR2022/360
Cek: 98424 76464
CONSTRUCTION
ENGINEER


[Signature]
D. BALASUBRAMANI, M.E., (Strut)
B-13, IInd Cross, West Extension,
Thillainagar, Trichy - 620 018.
Reg.No:SE/Gr.I/TLPA/JUNE 2019/087
STRUCTURAL
ENGINEER

[Signature]
Et. M. Ammaippan, B.E., M.E., (Geo Tech) (Ph.D)
Registered Geo Technical Engineer
DTCP - Reg. No. TVLR/VGTE/2021/06/002
Thirumullaivoyal, Chennai - 600 062.

PLAN SHOWING THE PROPOSED CONSTRUCTION OF HOSPITAL BUILDING AFTER DEMOLITION OF EXISTING BUILDING IN T.S.NO : 8/2, 8/3, 8/13, 8/1A5, 8/10, 8/1A4, 9/5 BLOCK NO.9, WARD NO : G SIVAKASI PART AND VISWANATHAM PART, GANDHI ROAD, SIVAKASI TOWN, SIVAKASI TALUK, VIRUDHUNAGAR DISTRICT.

SHEET NO: 7/8

SPACE FOR APPROVAL

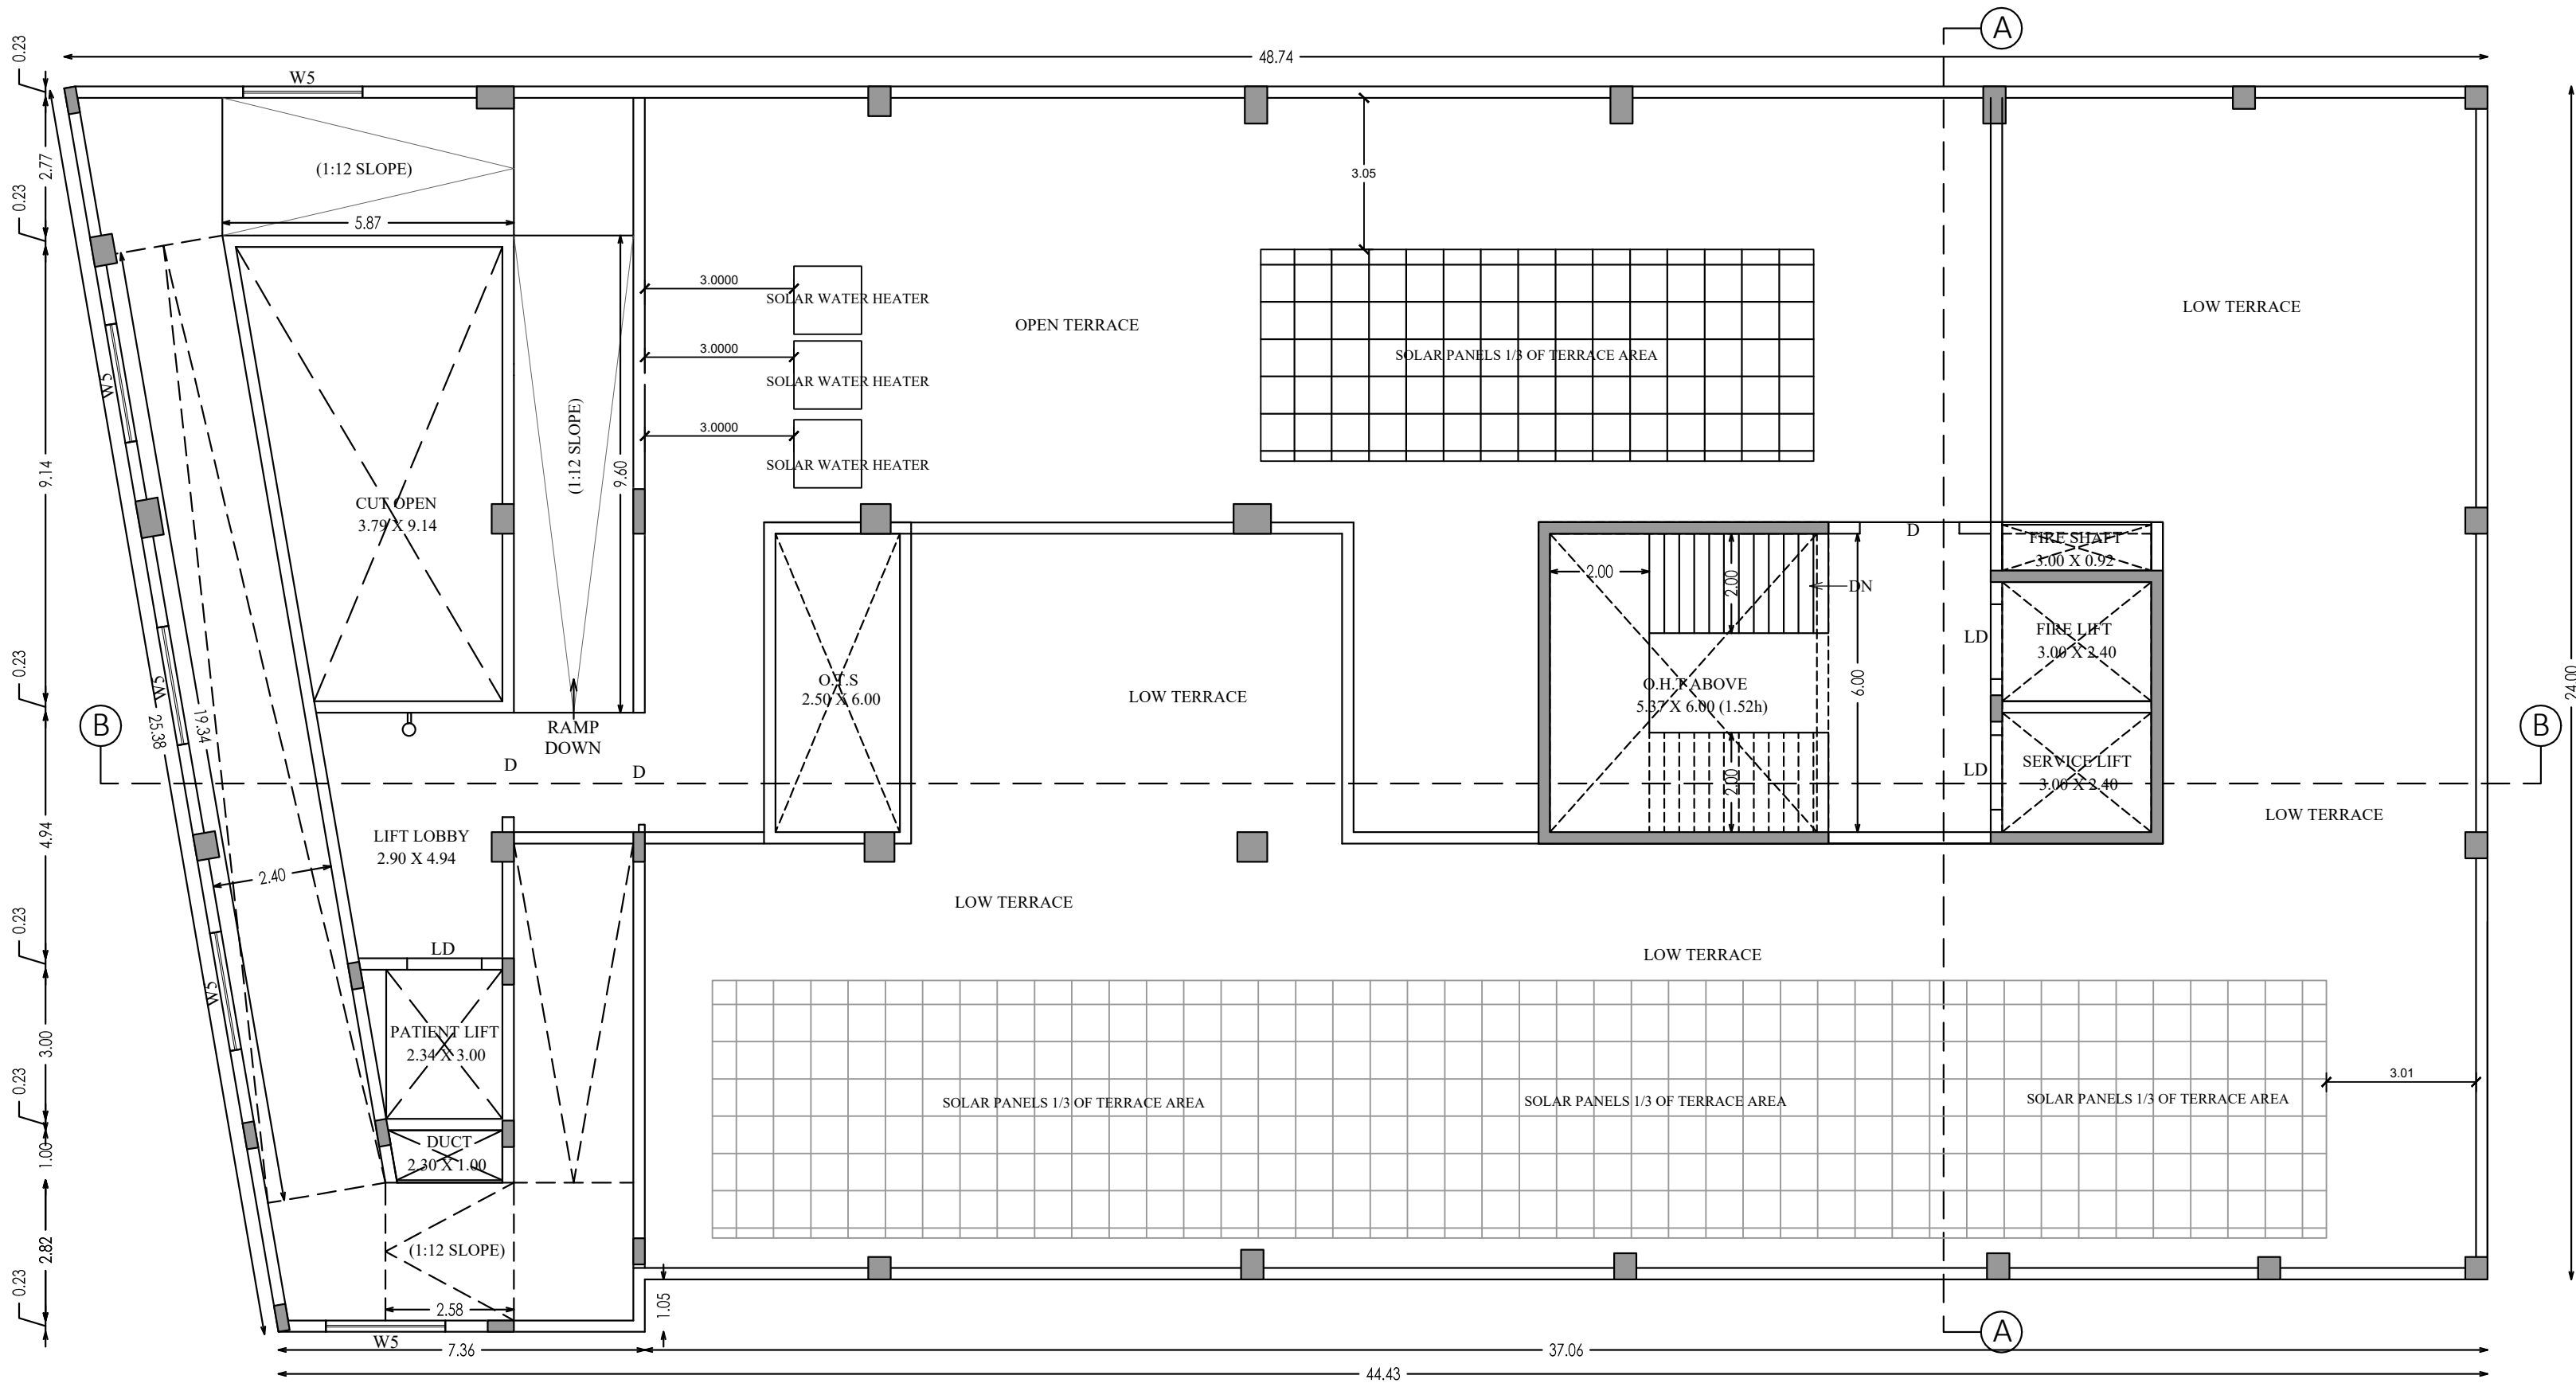

TERRACE FLOOR PLAN

TECHNICAL CLEARANCE
ROC No : SWP/BPA/247283/2024
Planing Permission No : SWP/DTCP/VNR/No:18/2024



Scale 1 : 100

JOINERY DETAILS

LD	- LIFT DOOR	1.50 x 2.13
MD	- MAIN DOOR	2.40 x 2.40
D	- FLUSH DOOR	2.00 x 2.13
D1	- FLUSH DOOR	1.50 x 2.13
D2	- FLUSH DOOR	1.20 x 2.13
D3	- FLUSH DOOR	1.05 x 2.13
D4	- FLUSH DOOR	0.85 x 2.13
D5	- FLUSH DOOR	2.00 x 2.13
SD	- SLIDING DOOR	3.00 x 2.13
SD1	- SLIDING DOOR	1.20 x 2.13
W	- GLAZED WINDOW	0.90 x 1.68
W1	- GLAZED WINDOW	1.20 x 1.68
W2	- GLAZED WINDOW	1.50 x 1.68
W3	- GLAZED WINDOW	1.80 x 1.68
W4	- GLAZED WINDOW	2.10 x 1.68
W5	- GLAZED WINDOW	2.40 x 1.68
W6	- GLAZED WINDOW	3.00 x 1.68
W7	- GLAZED WINDOW	4.50 x 1.68
V	- VENTILATOR	0.65 x 0.90
V1	- VENTILATOR	0.90 x 0.60
LW	- LOUVERED WINDOW	2.40 x 1.68

PROPOSED BUILTUP AREA

Descriptions	FSI	Non FSI	Incidental Structures	Deduction	Total Area
HEAD ROOM AREA		319.70			319.70

ALL DIMENSIONS ARE IN METRE.

APPLICANT

[Signature]


ARCHITECT

[Signature]
A. SHANMUGAM, (Ar)
B-13, Second Cross, West Extension,
Thillainagar, Trichy- 620 018
Reg.No:RA/Gr.I/TLPA/JUNE-2019/09


[Signature]
R. Senthil Kumar, B.E.,
Consulting Civil Engineer
23, Meia Minnappan Street,
Wariyur, Trichy - 620 003.
CE/DTCP/TRICHY/MAR2022/360
Cek: 98424 76464
CONSTRUCTION
ENGINEER

[Signature]
D. Balasubramani, M.E., (Strut)
B-13, IInd Cross, West Extension,
Thillainagar, Trichy - 620 018.
Reg.No:SE/Gr.I/TLPA/JUNE 2019/087
STRUCTURAL
ENGINEER




[Signature]
Et. M. Ammaiaippan, B.E., M.E., (Geo Tech) (Ph.D)
Registered Geo Technical Engineer
DTCP - Reg. No. TVLR/VTGE/2021/06/002
Thirumullaivoyal, Chennai - 600 062.

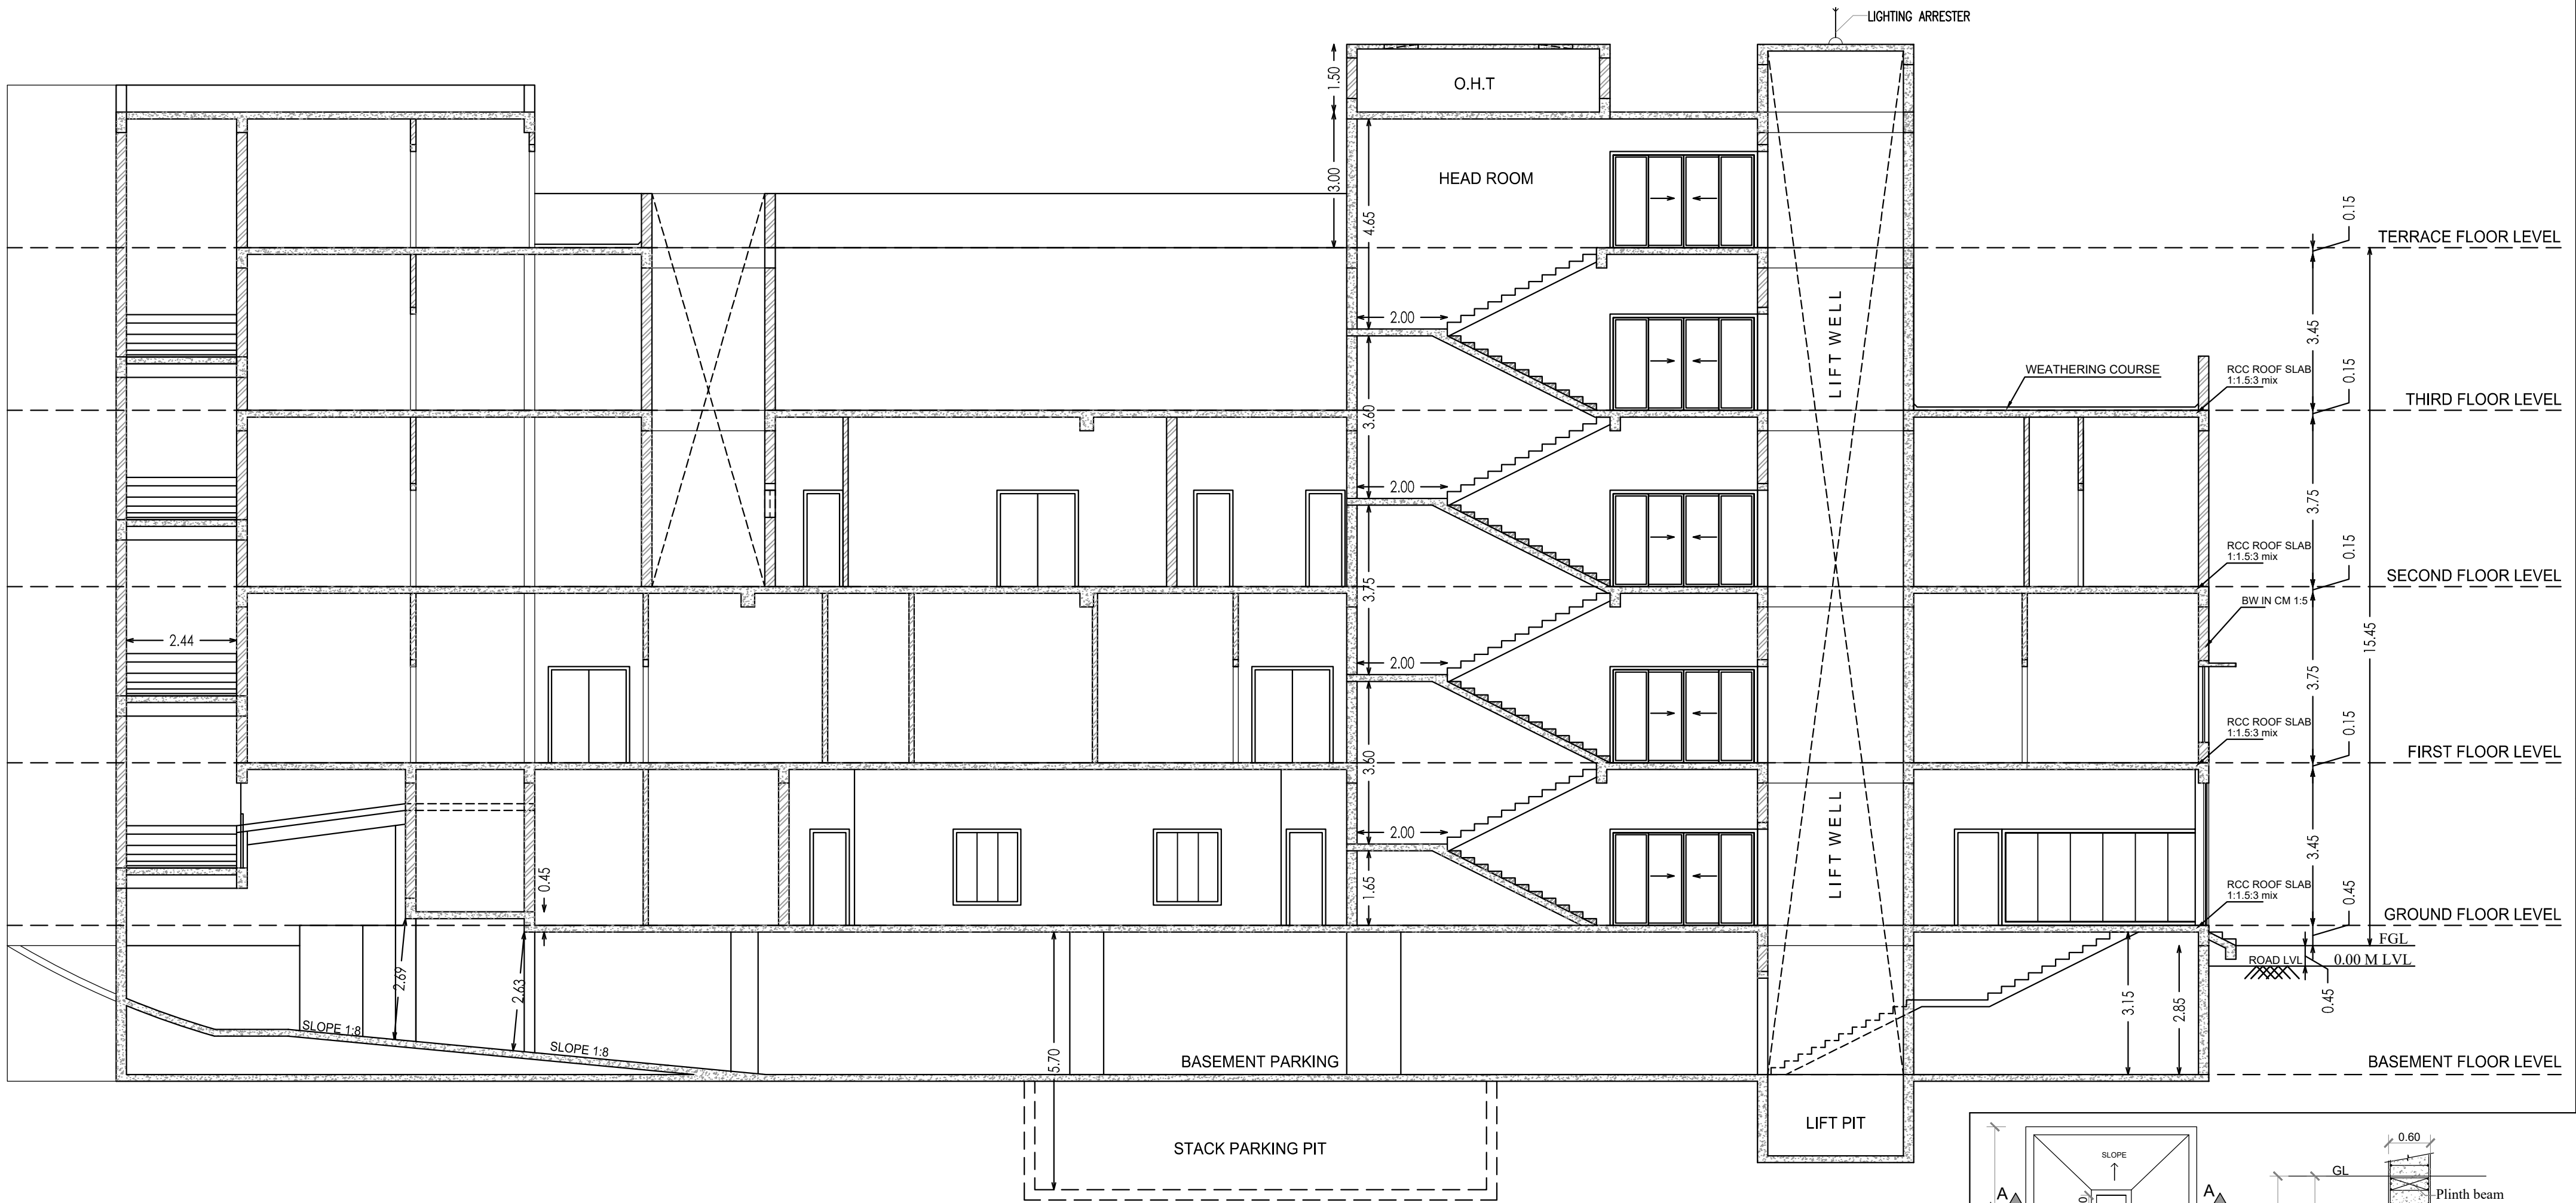

SECTION - BB

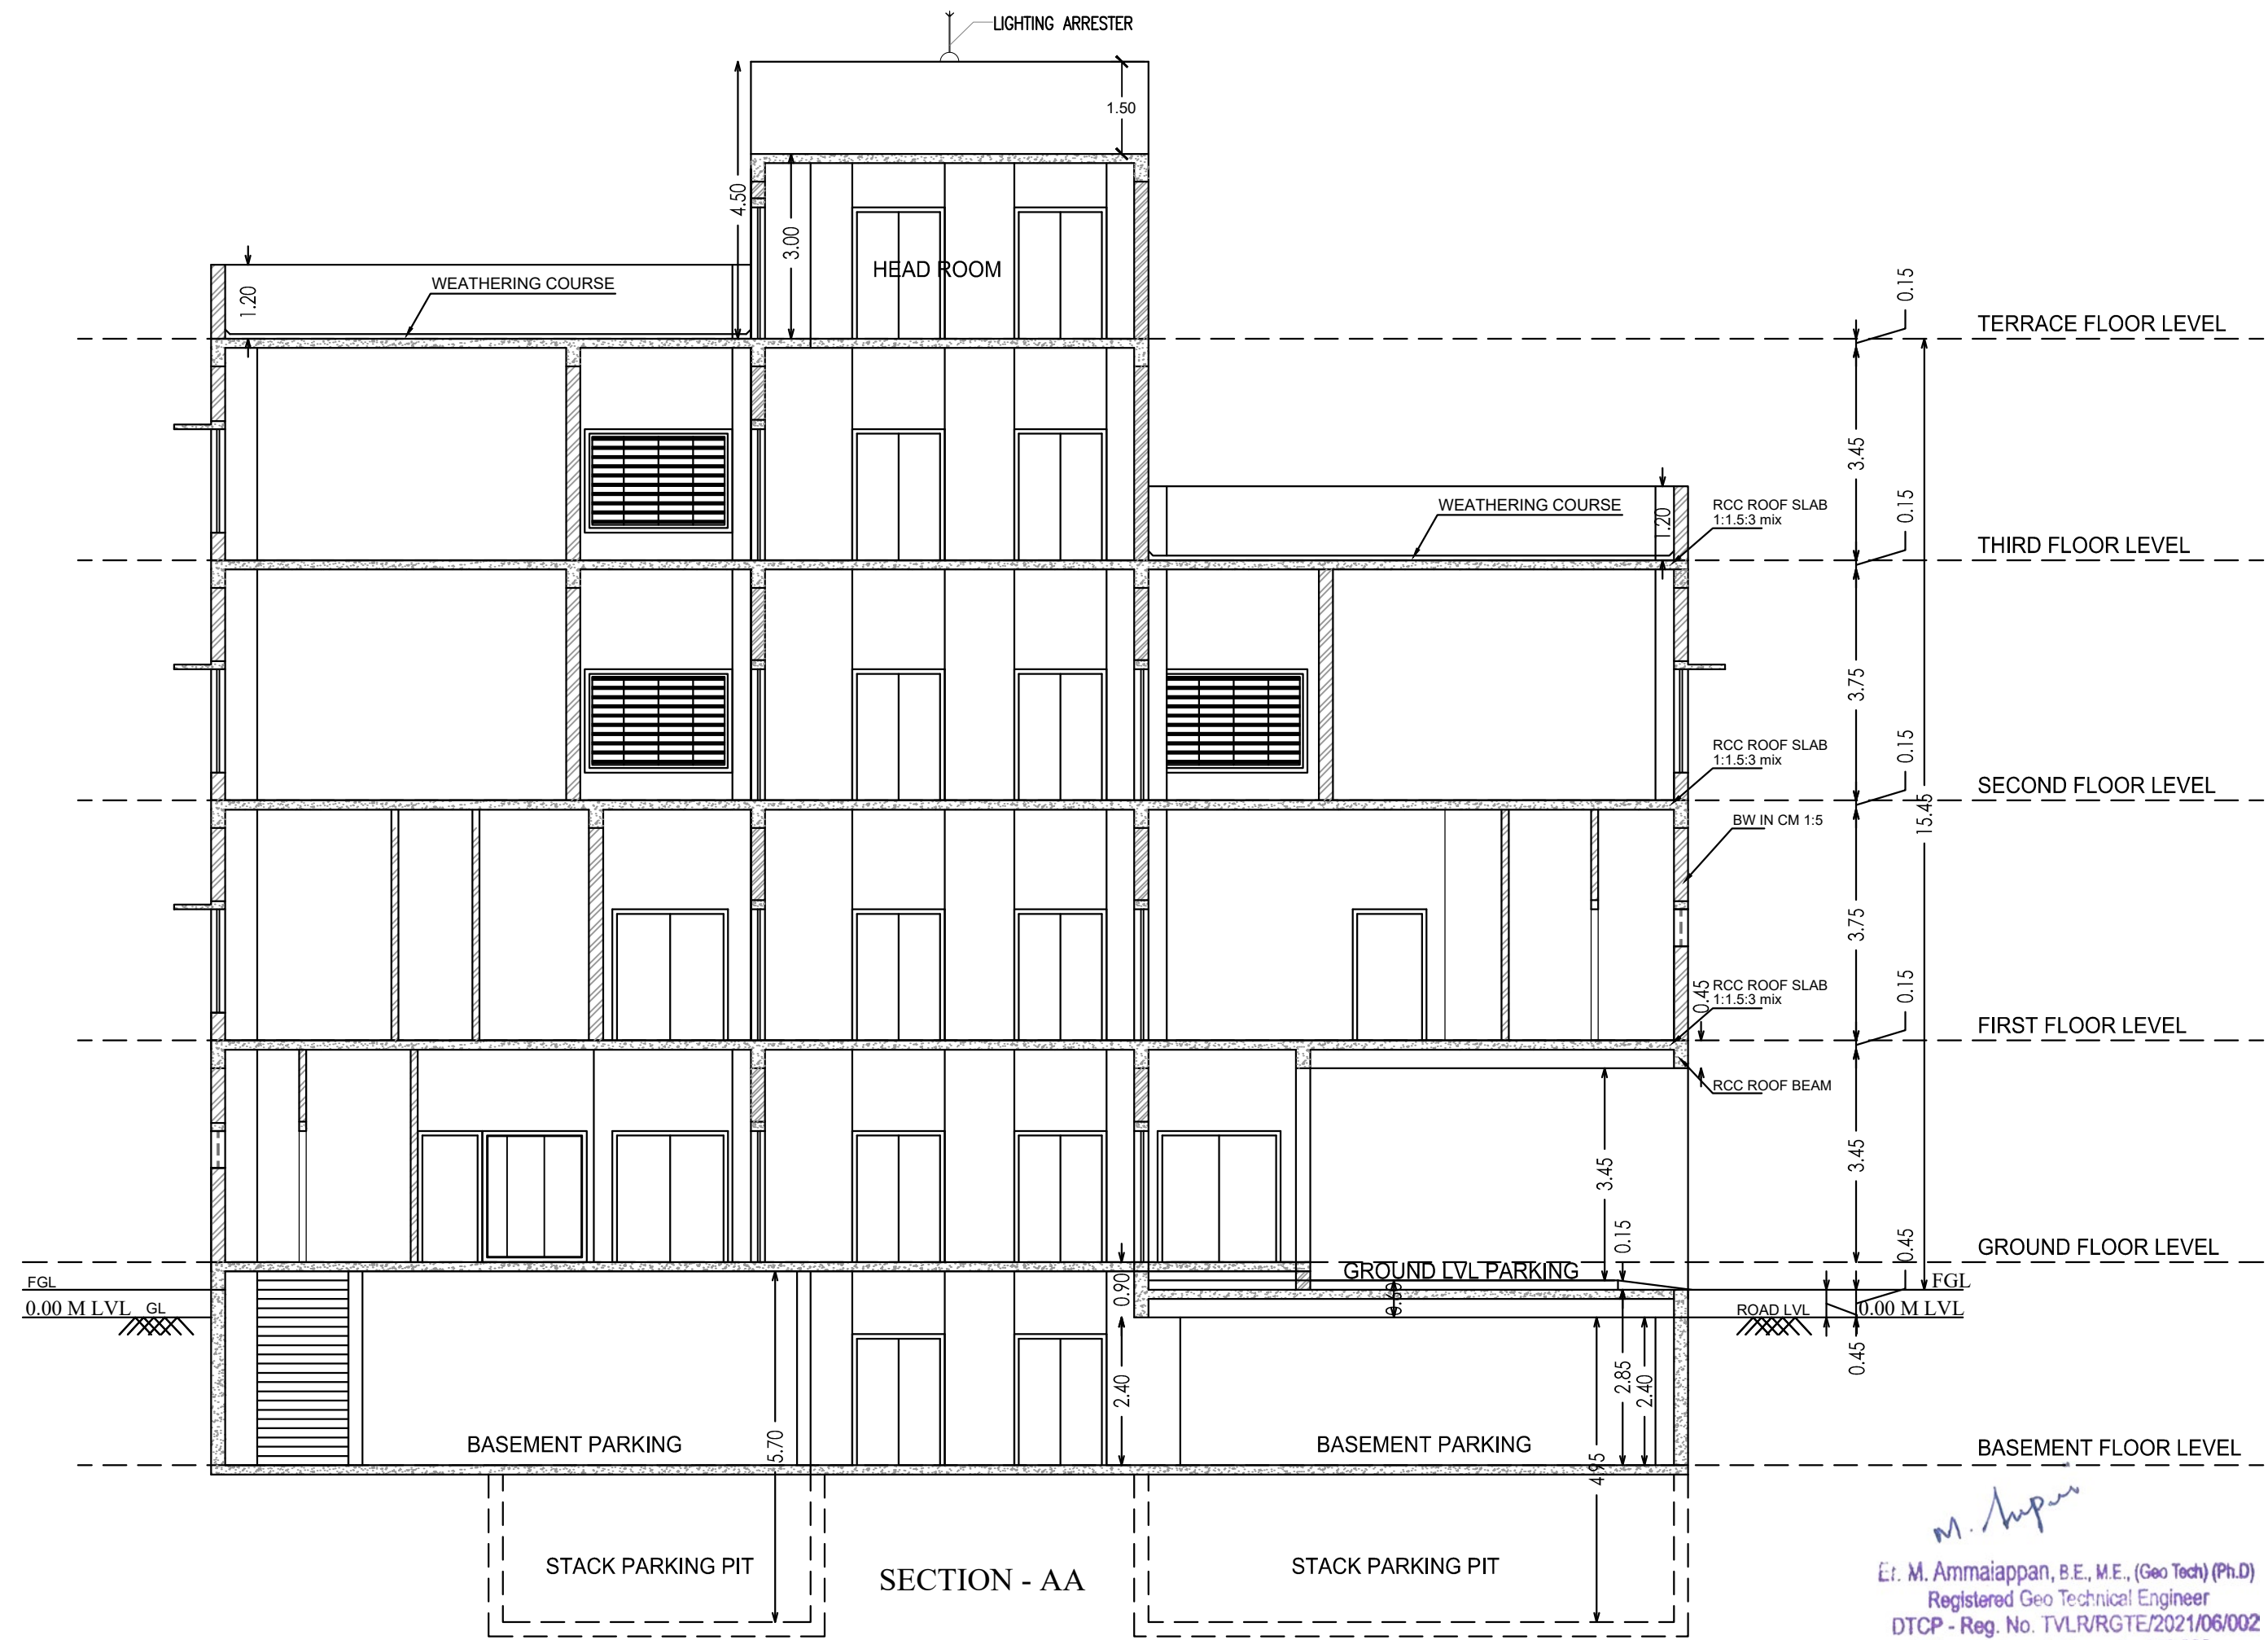

SECTION - AA

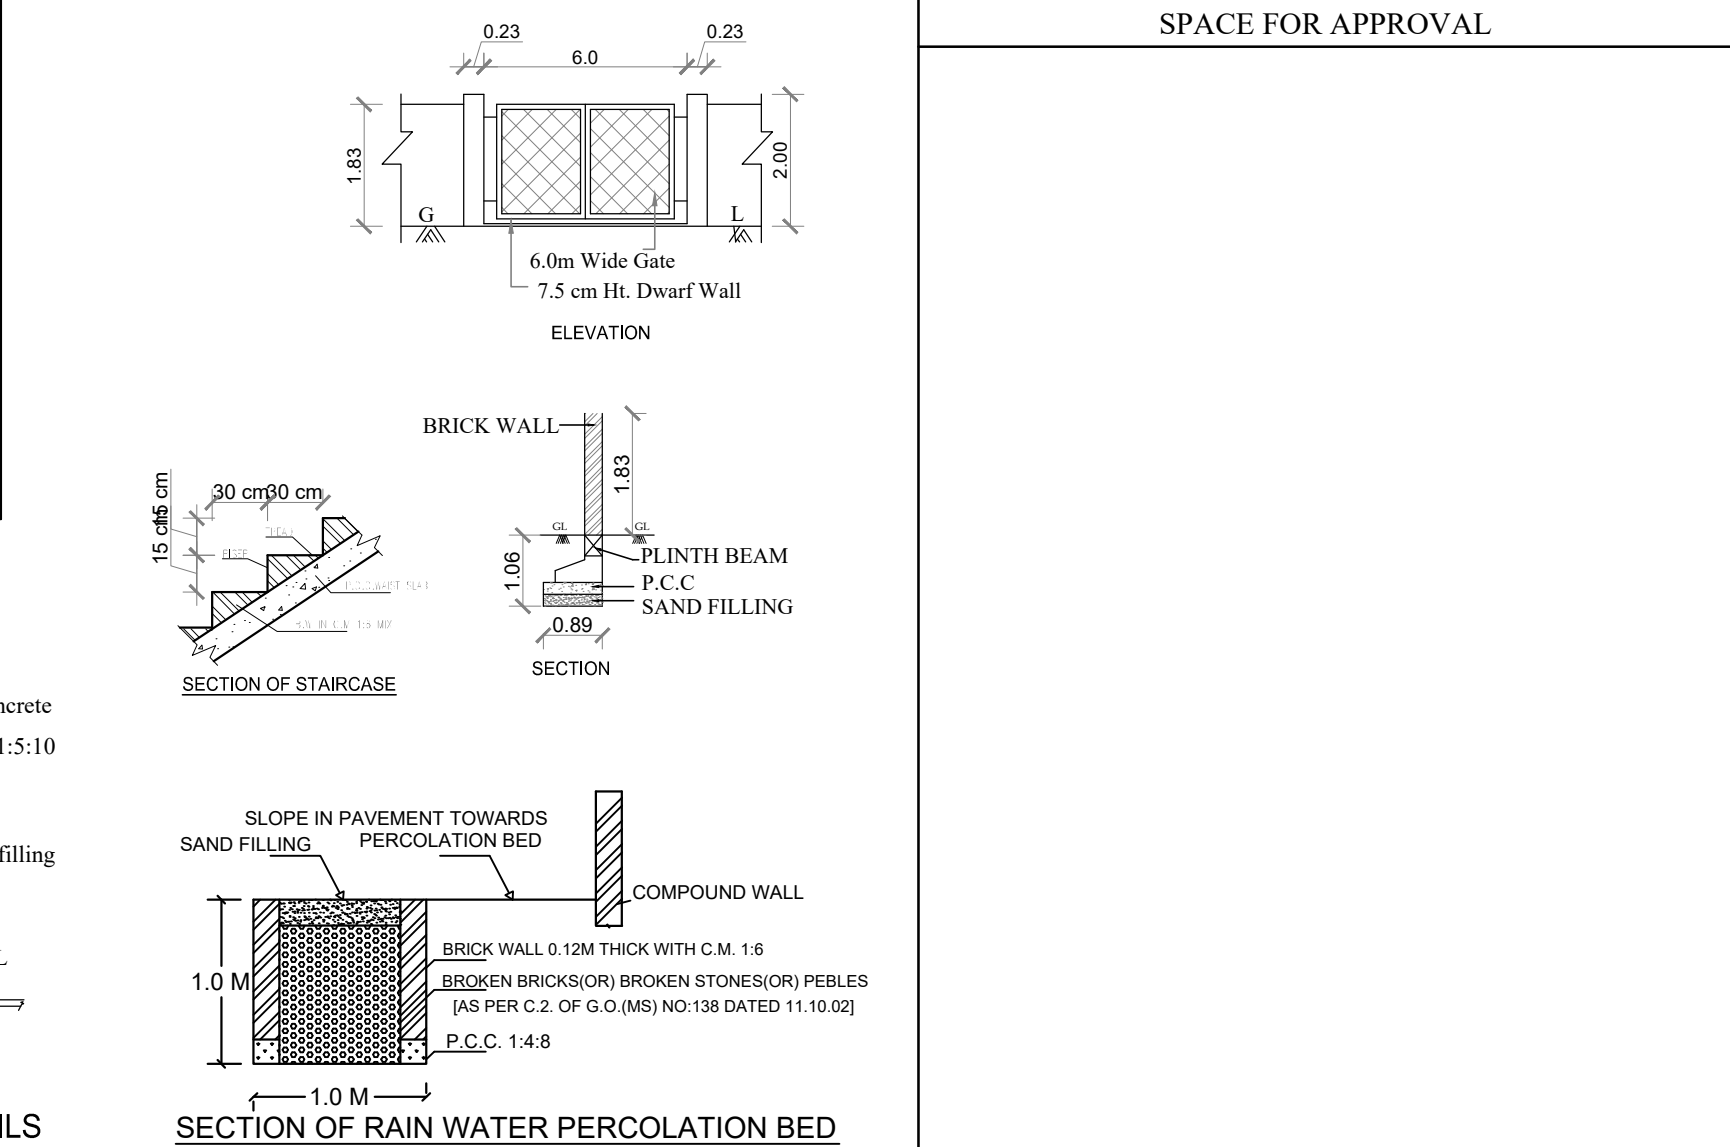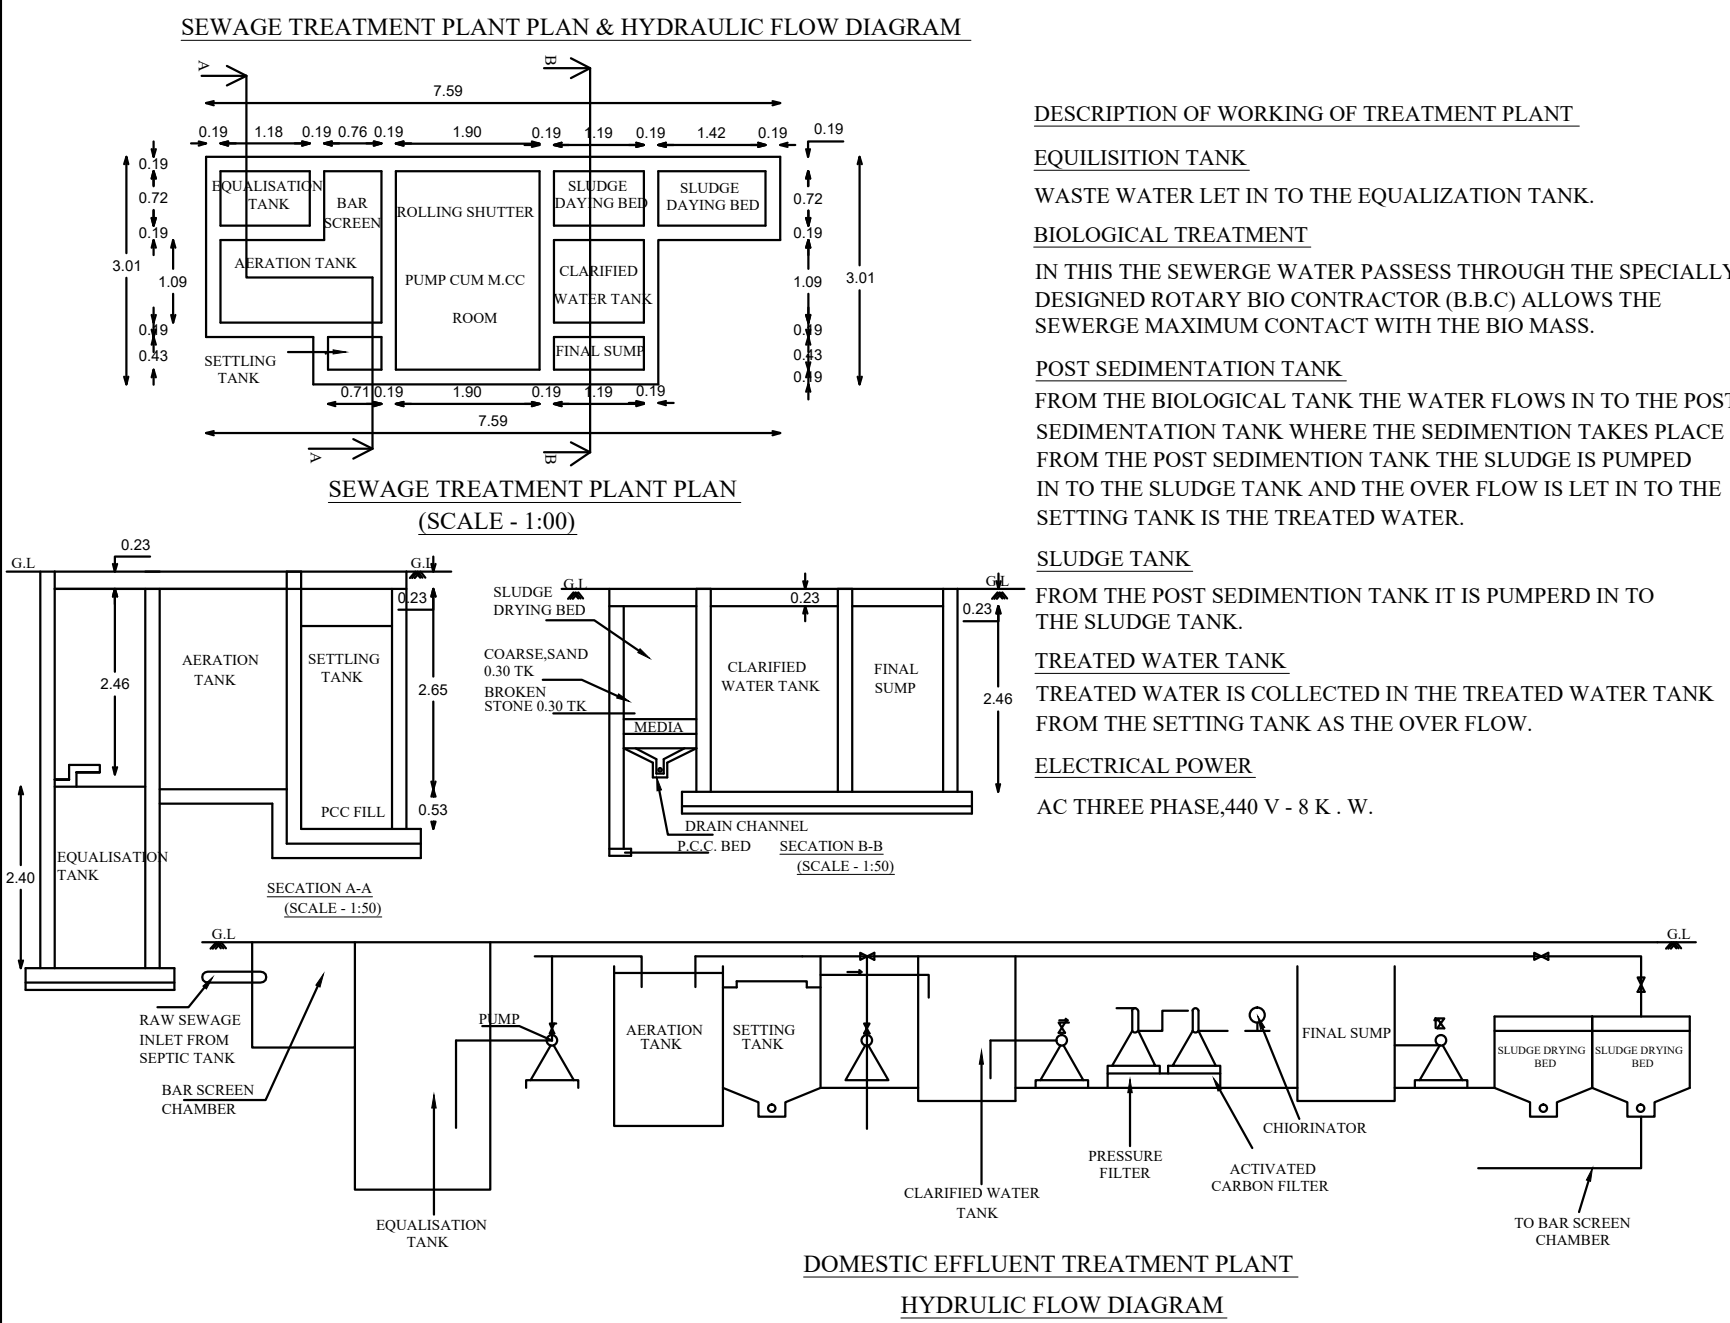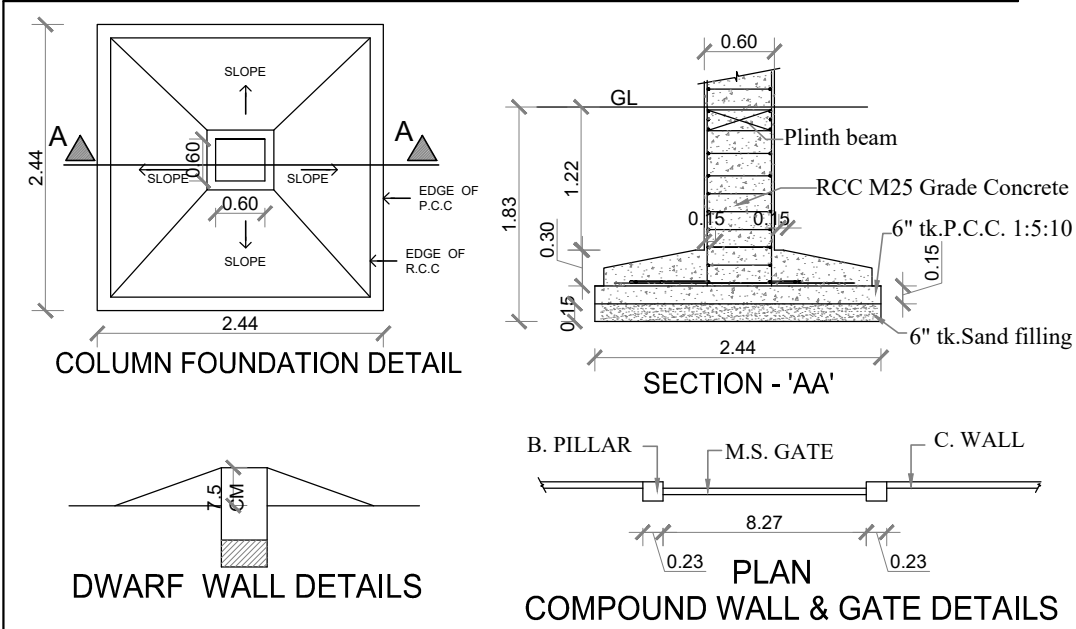

TECHNICAL CLEARANCE

ROC No : SWP/BPA/247283/2024

Planing Permission No : SWP/DTCP/VNR/No:18/2024



Scale 1 : 100

ALL DIMENSIONS ARE IN METRE.

APPLICANT

ARCHITECT

A.SHANMUGAM, (Ar)
B-13, Second Cross, West Extension,
Thillainagar, Trichy - 620 018
Reg.No:RA/Gr.1/TLPA/JUNE-2019/08

SENTHIL KUMAR, B.E.,
Consulting Civil Engineer
28, Mela Minnappan Street,
Honyur, Trichy - 620 003.
Cell: 98424 78484

D.BALASUBRAMANIM.E.(Strut)
B-13, 11nd Cross, West Extension,
Thillainagar, Trichy - 620 018.
Reg.No:SE/Gr.1/TLPA/JUNE 2019/087

CONSTRUCTION
ENGINEER

STRUCTURAL
ENGINEER

Eight ways to know a piece of land before you pay for it.

This report covers one part of the picture. These cover the rest, drawn from the same government records, for any property in Tamil Nadu.

LandLens One

Ask anything about a property and get an answer grounded in live government records, with the sources shown.

[/landlens/one](#)



Verify My Land

Every record check run on one property and returned as a single report.

[/landlens/verify-my-land](#)



Legal Opinion

An advocate's written opinion on the title, built on the records we pull for it.

[/landlens](#)



One Map

Every layer on one map: the parcel, its boundary, zoning, water bodies and what sits around it.

[/landlens/one/map](#)



PriceMap

What land actually changed hands for around this plot, taken from the registered deeds.

[/landlens/pricemap](#)



Build Scope

What you are allowed to build here: floor space, height, coverage and setbacks.

[/landlens/build-scope](#)



Property Tracker

Watch a property and hear about it when something new is registered against it.

[/landlens/property-tracker](#)



Deal Room

Run the transaction in one place: documents, stamping, signatures and the parties.

[/landlens/deal-room](#)



Twenty-four checks you can run yourself, at no cost.

Records and verification

The registers themselves, read for you.

Encumbrance Certificate

Patta and Chitta

Field Measurement Sketch

EC Analyzer

Bank charge check

Court case search

Seller background check

Approval check by survey

Value and duty

What it is worth and what it costs to register.

Guideline value by street

Guideline value by survey

Stamp duty and registration fees

Capital gains

Floor space index

Area unit converter

Zoning and land use

What the plan says can happen on this land.

Land use zone finder

CMDA land use check

Coastal regulation zone

Master plan check

Water bodies finder

Airport height clearance

Registers and directories

Who holds it, and which office keeps the record.

Find your registering office

Temple property check

Waqf property check

RERA register



Every free tool
/tools



Services we run
for you
/services



The LandLens
suite
/landlens/one



Every claim in this document traces back to a government record.

Legal opinions, due diligence and title verification

Building plan, layout and sub-division approvals

Completion and occupancy certificates, regularisation

Escrow, negotiation and NRI property management

Land survey, soil testing, architecture and construction

Verified RealEstate
3/350/2 Mettukuppam,
OMR Thoraipakkam,
Chennai 600 097, India
hello@verified.realestate
+91 9996 12 9996

Prepared from the registers named on the page each finding sits on. Where a register could not be read, this document says so in its place rather than leaving the gap to be read as a clean result.

