

PP

APPROVAL RECORD

# Planning Permission

Virudhunagar district, Tamil Nadu

APPROVAL TYPE


**Building Plan**

ISSUING AUTHORITY


**Rural Panchayat**

The approval as the planning authority issued it, reproduced in full behind this page.


An approval speaks to what was sanctioned, not to what was built. Completion is a separate record.

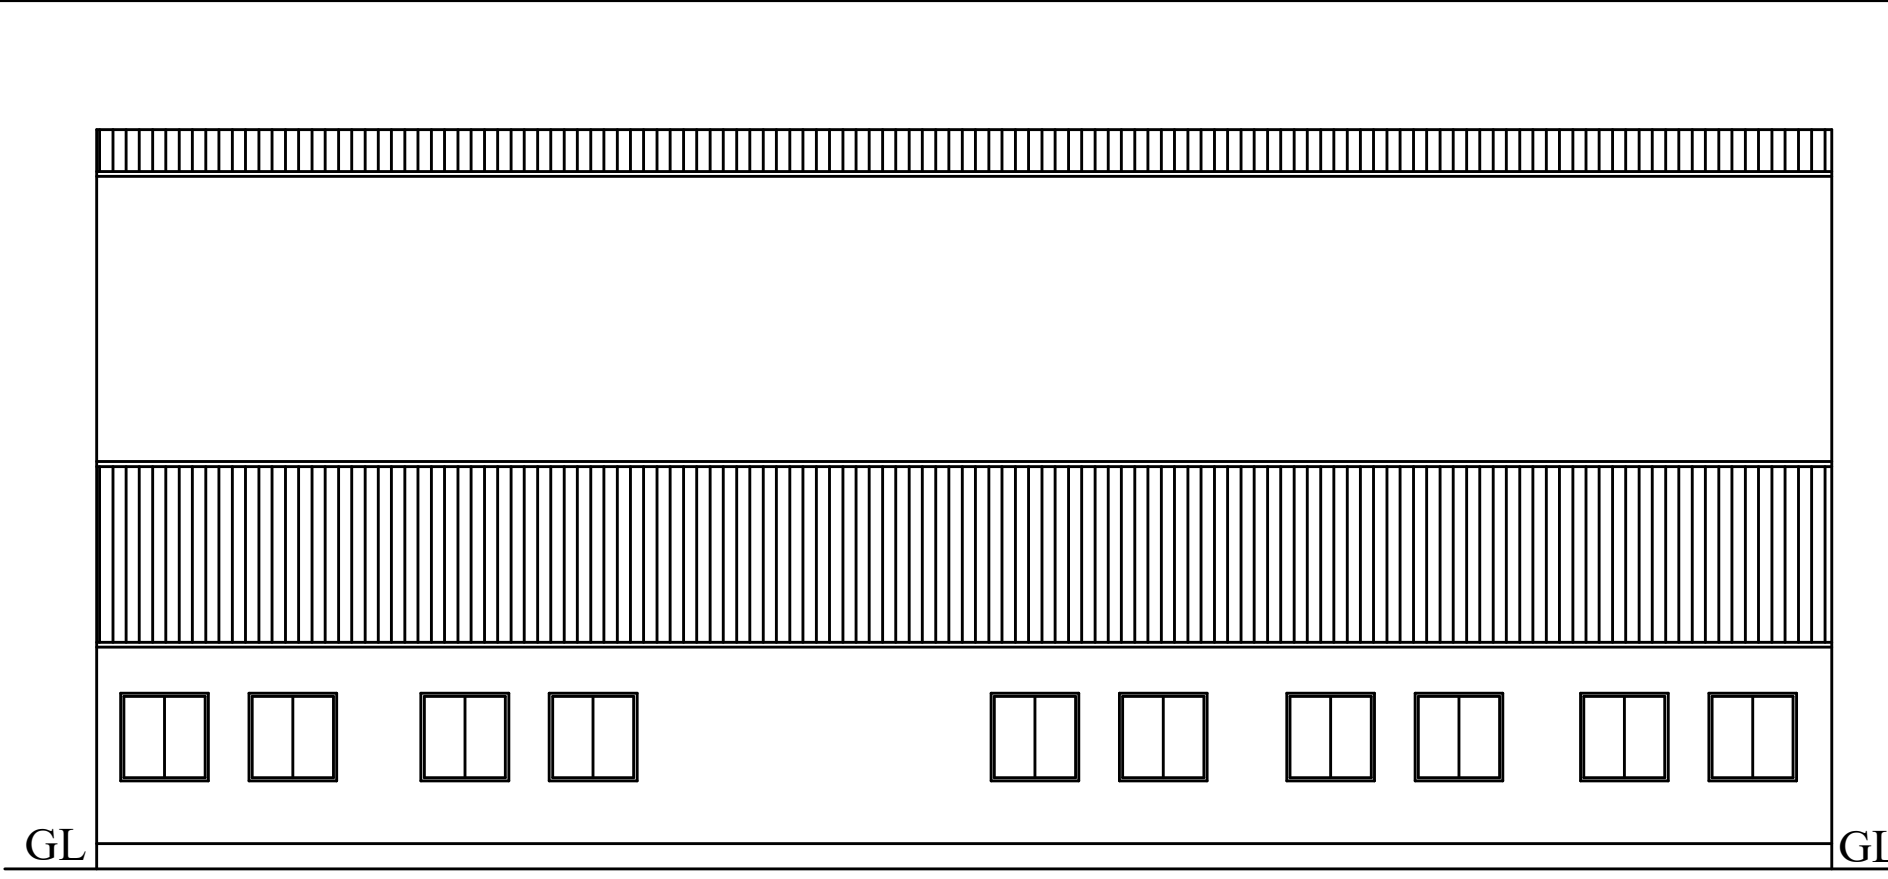


ELEVATION

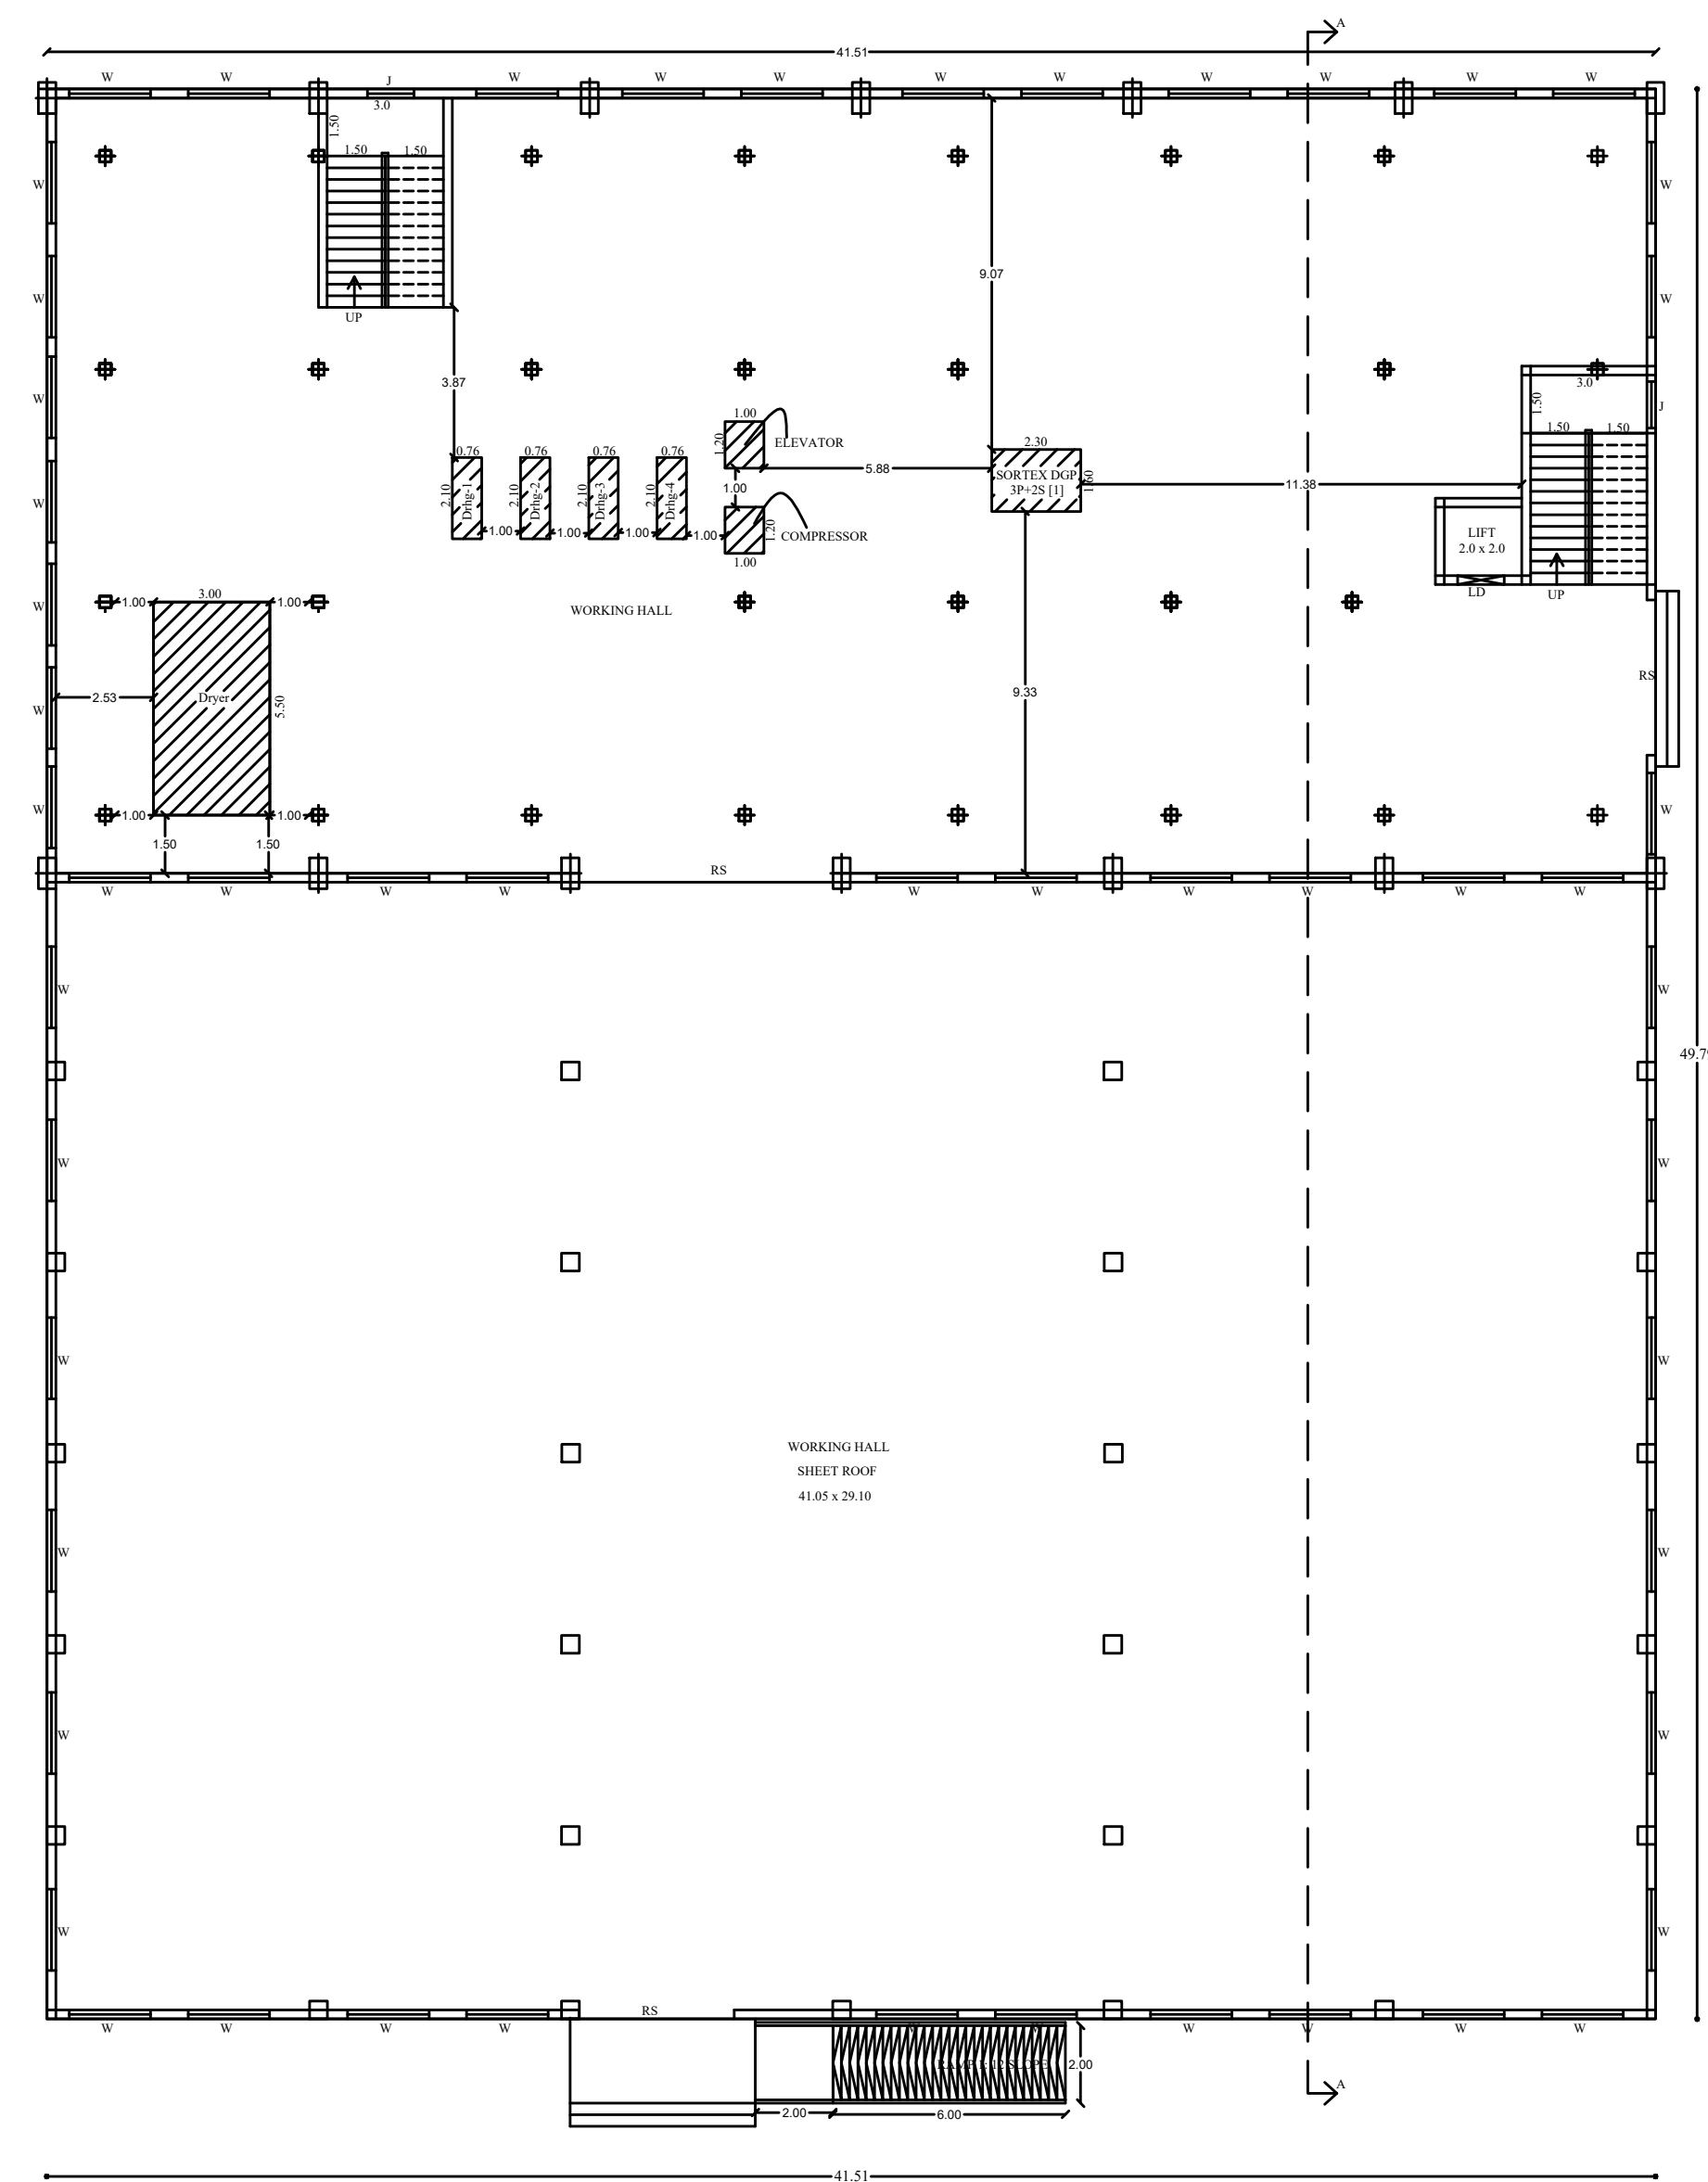


GROUND FLOOR PLAN  
Block-1

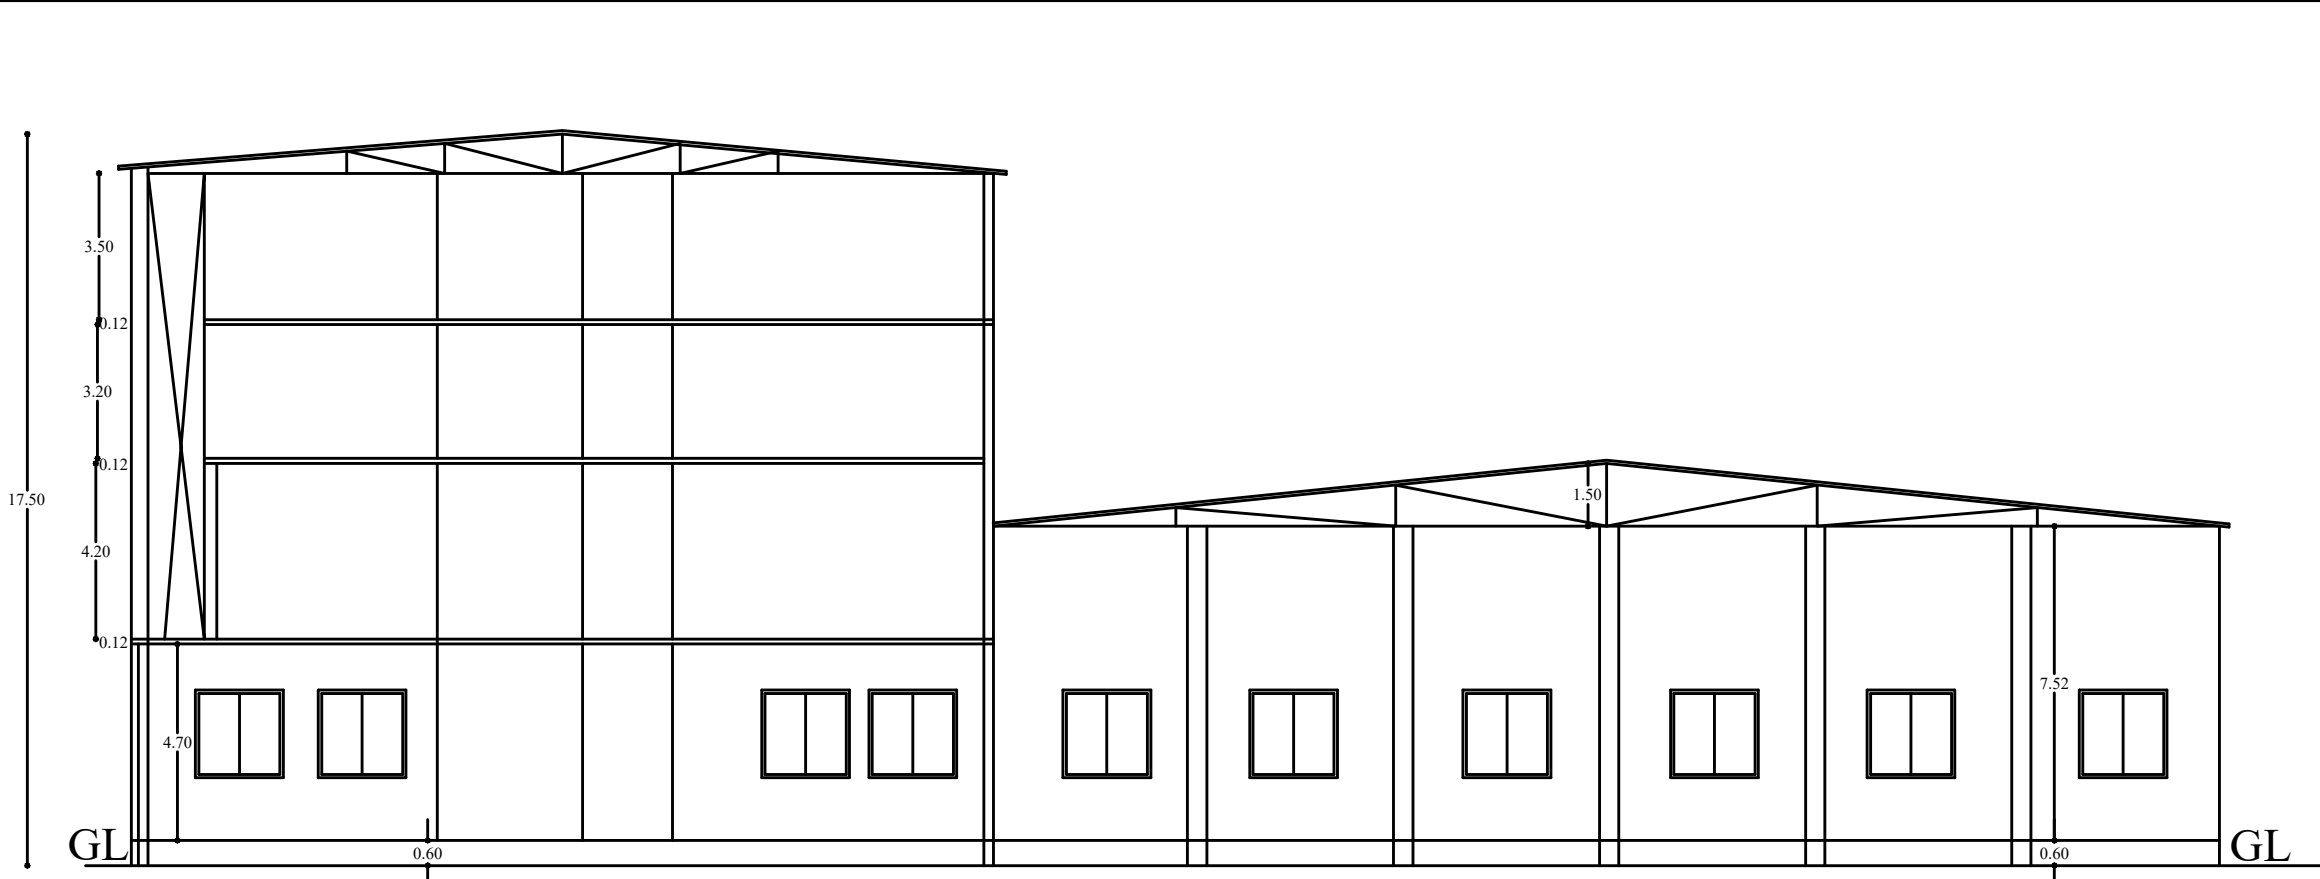


SECTION ON - AA  
Block-1

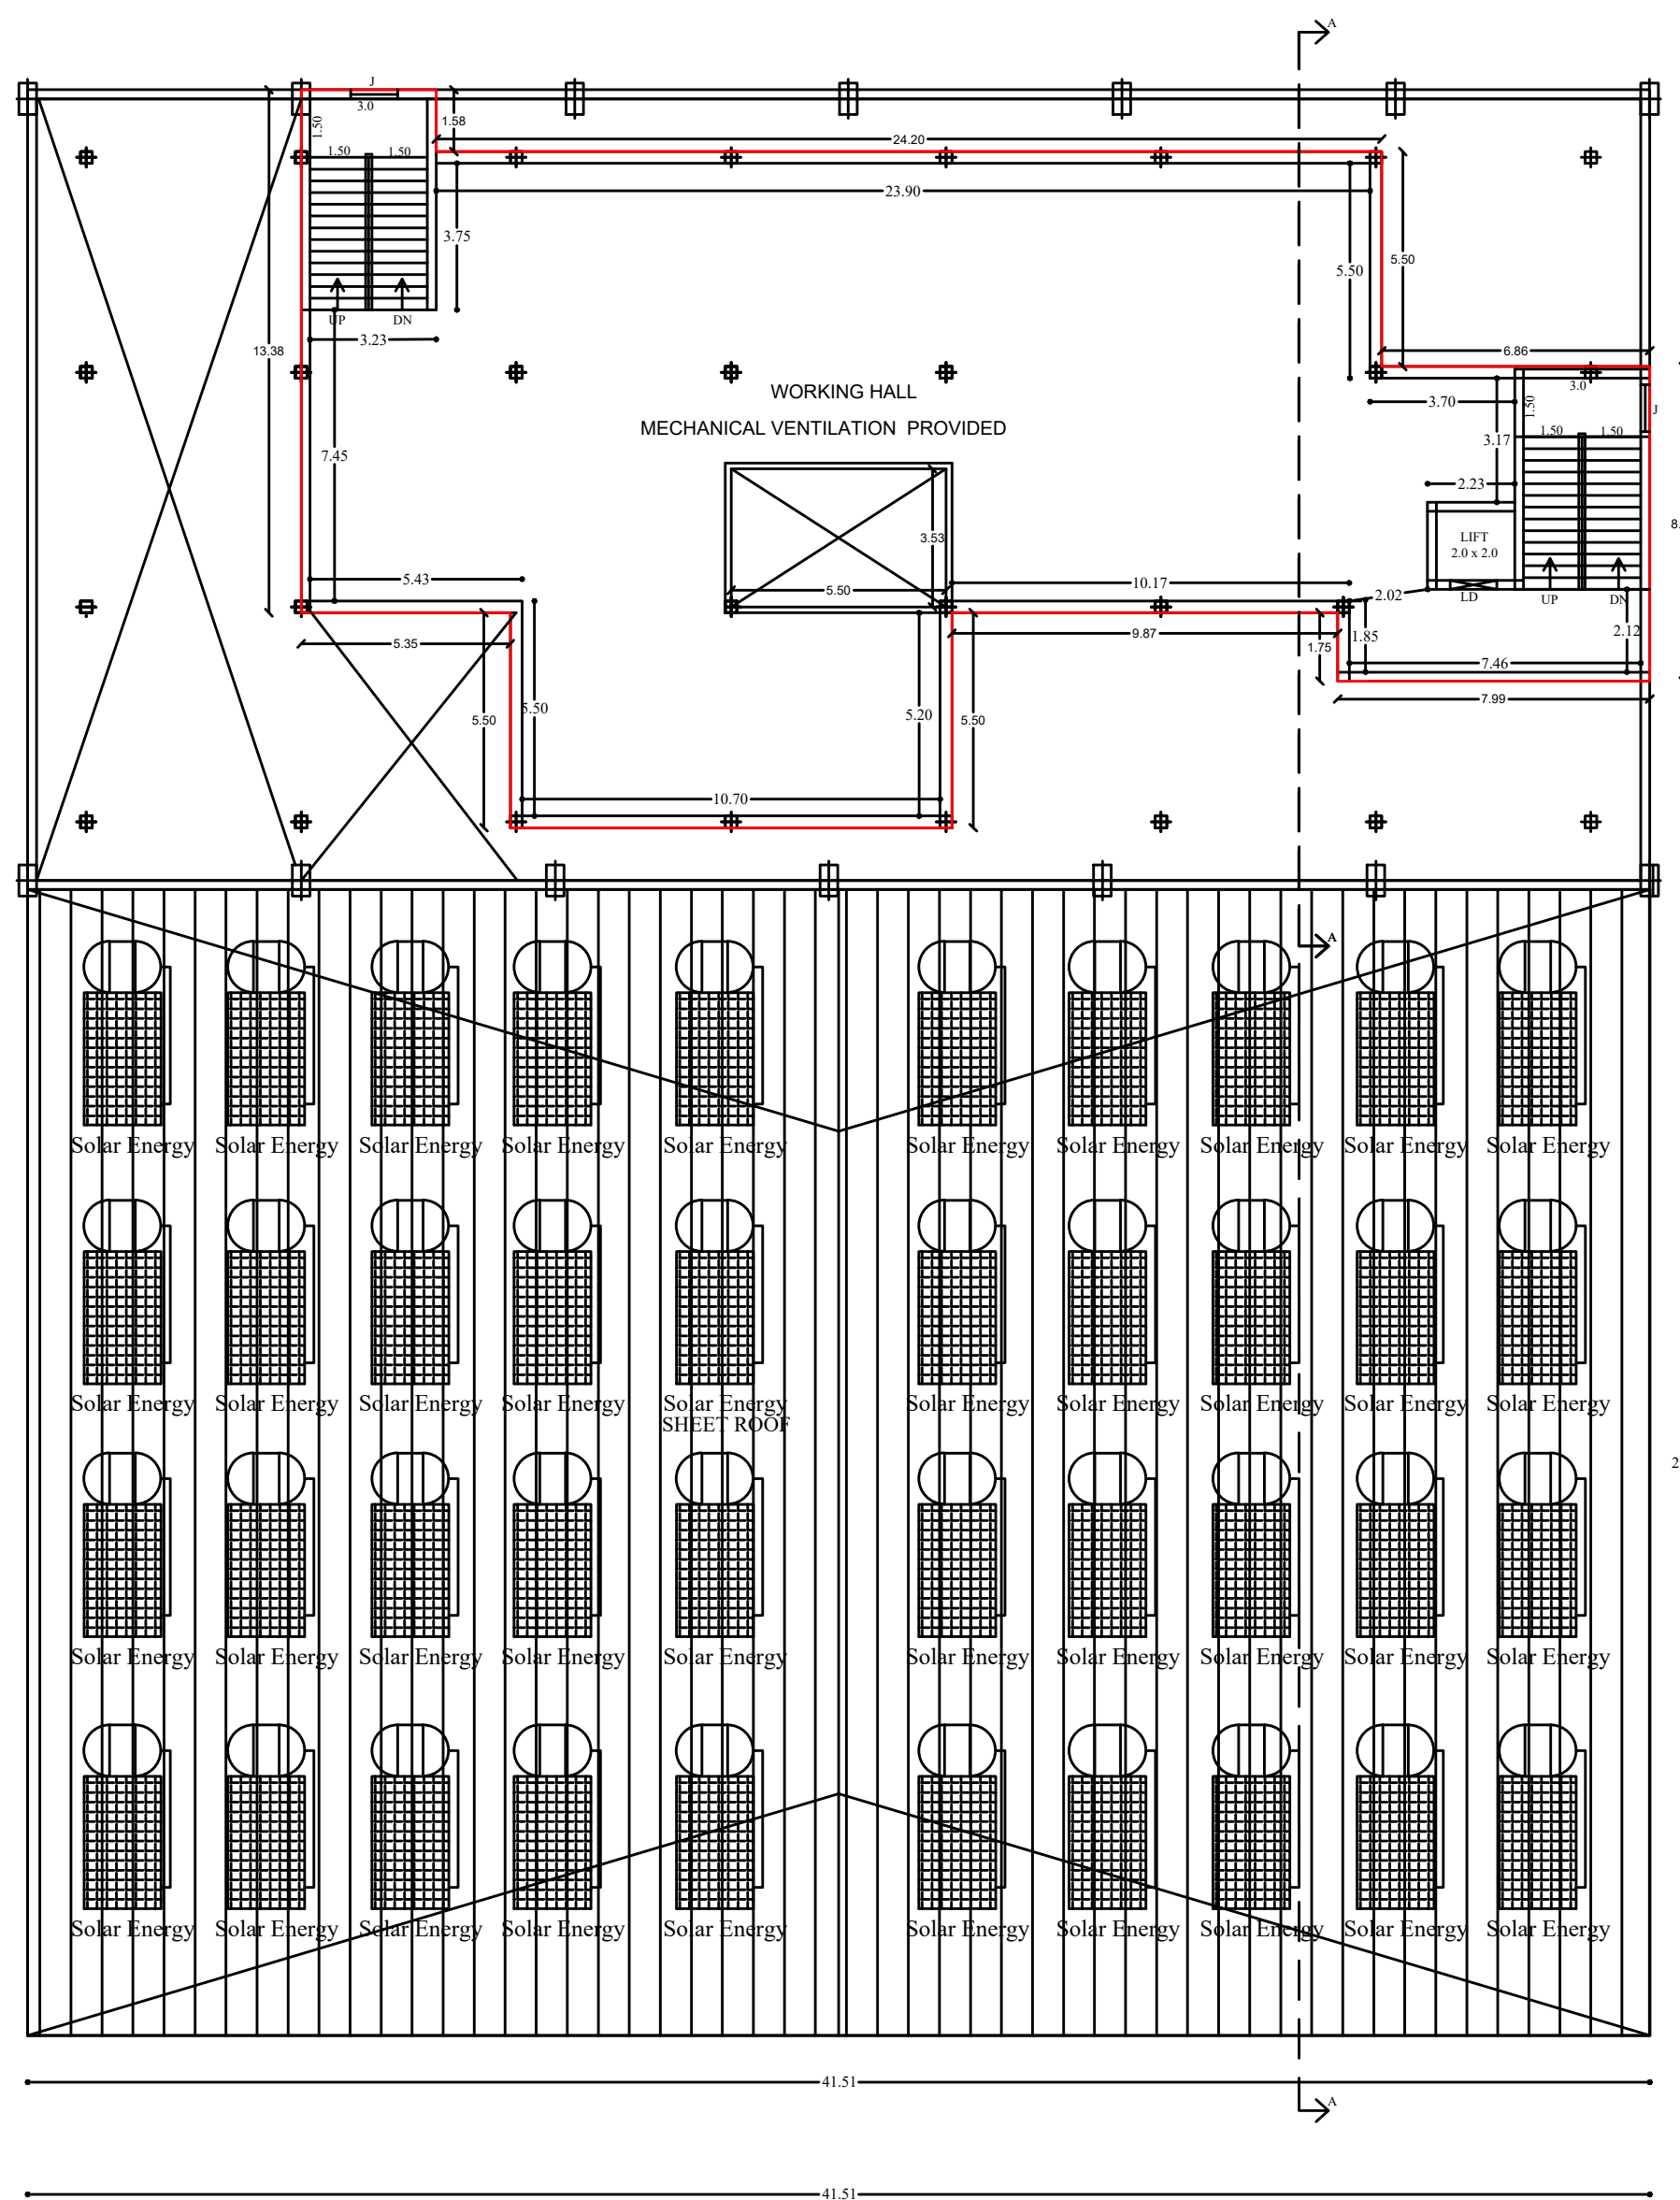


FIRST FLOOR PLAN  
Block-1

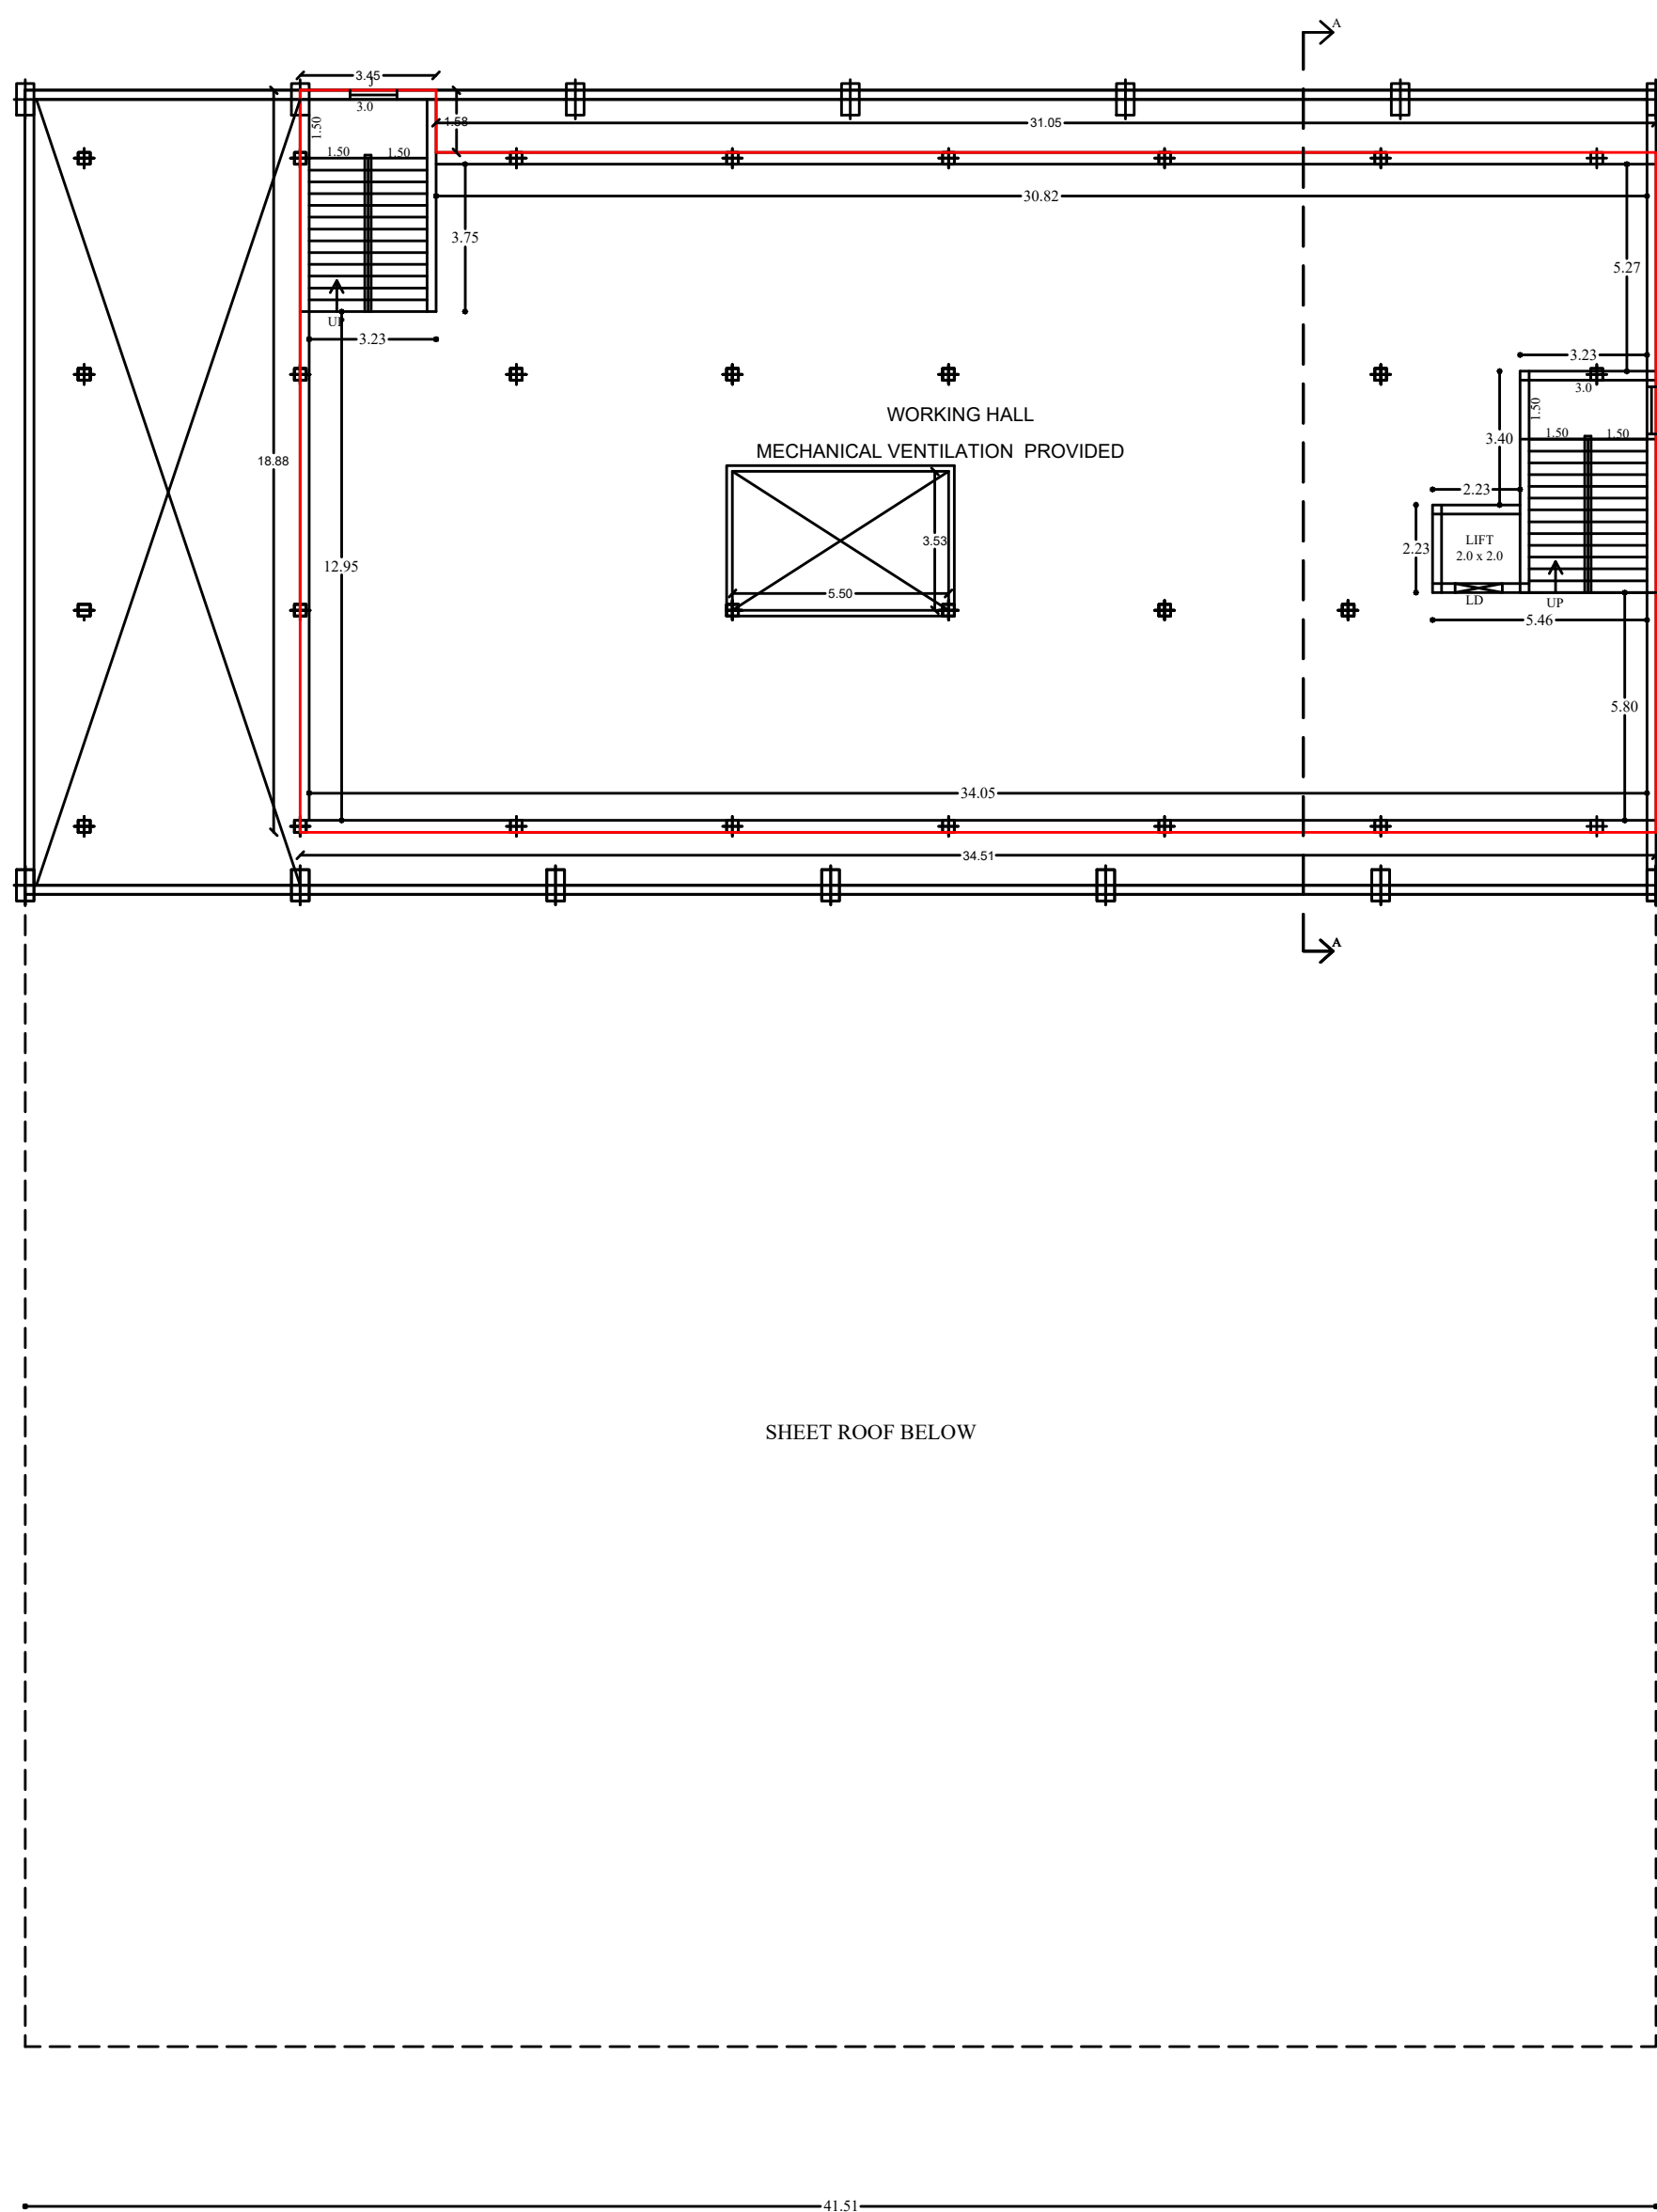


SECOND FLOOR PLAN  
Block-1

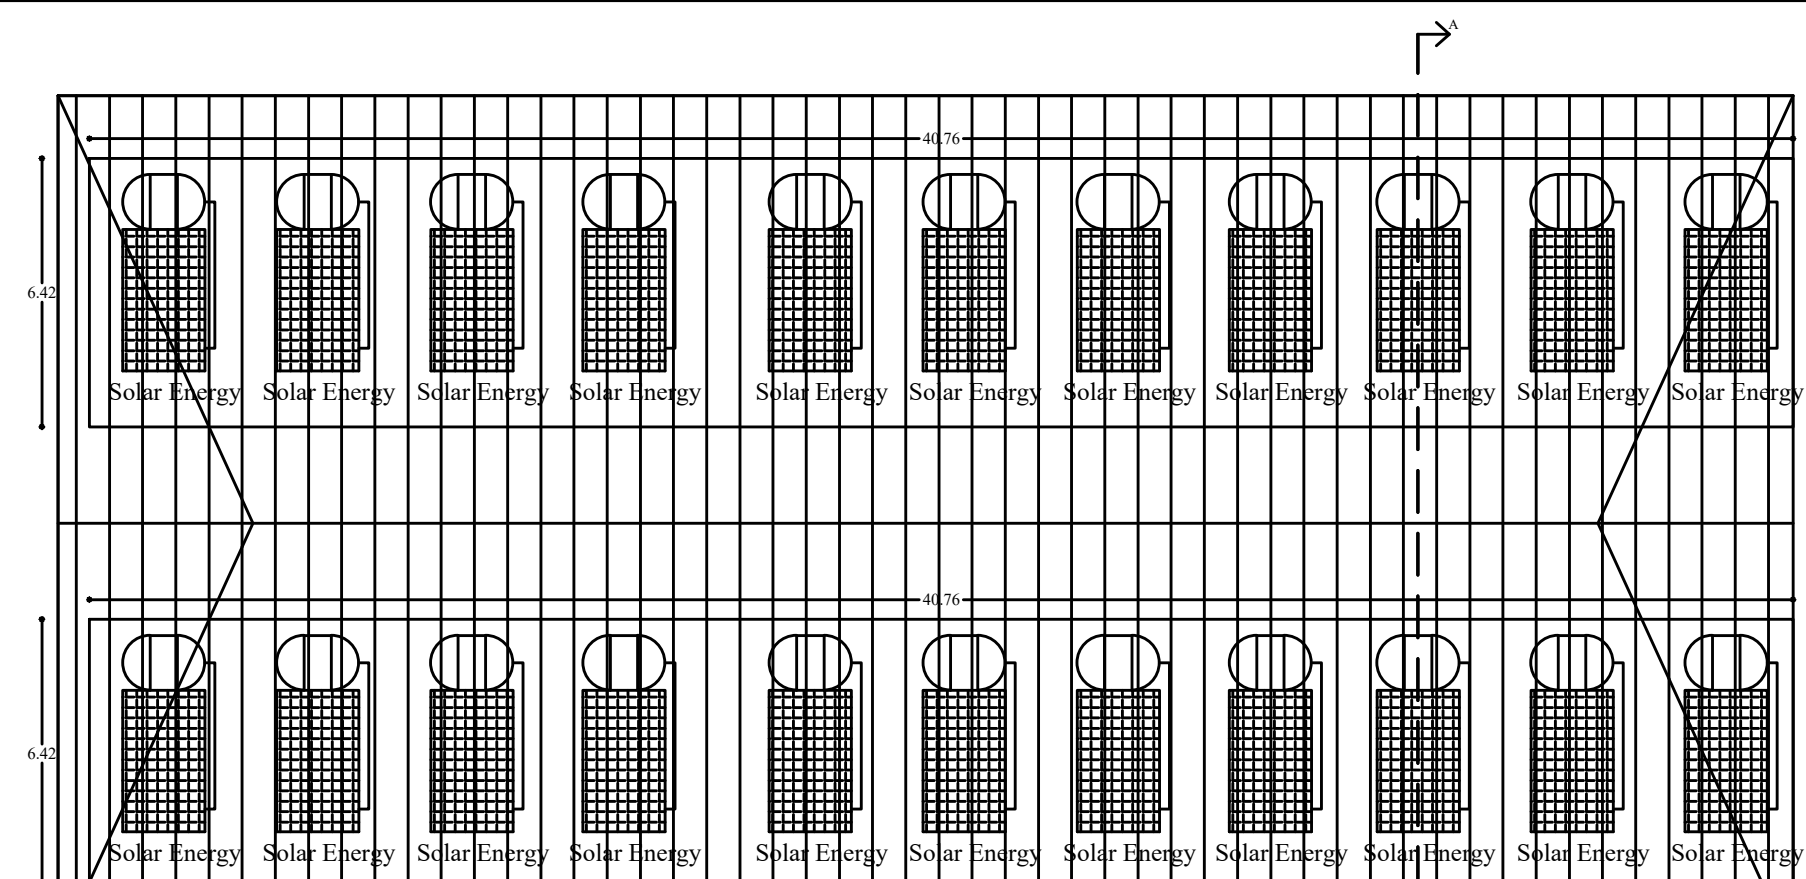


TERRACE FLOOR PLAN  
Block-1

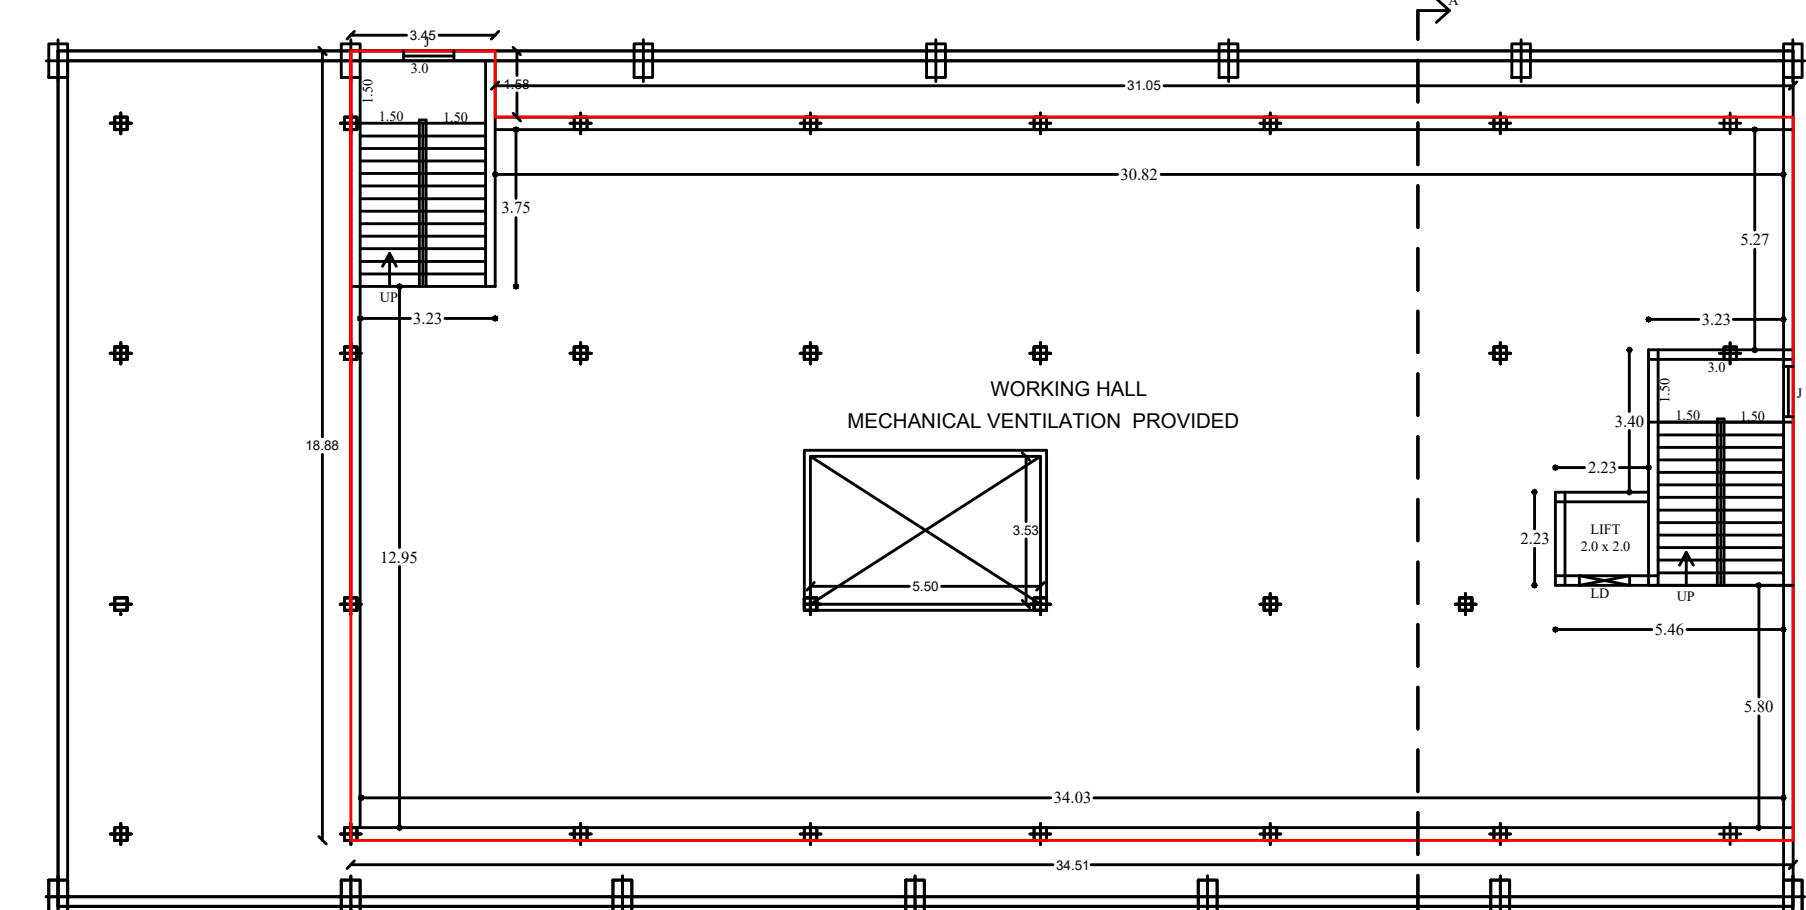


THIRD FLOOR PLAN  
Block-1

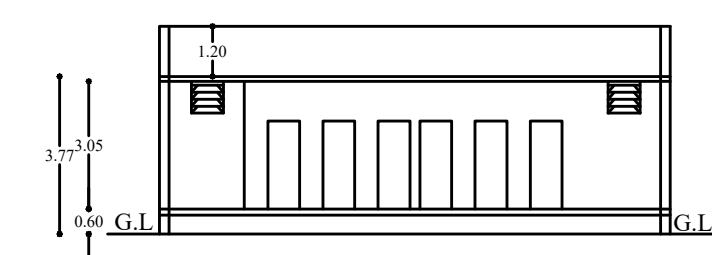

SECTION ON - BB  
Block-2

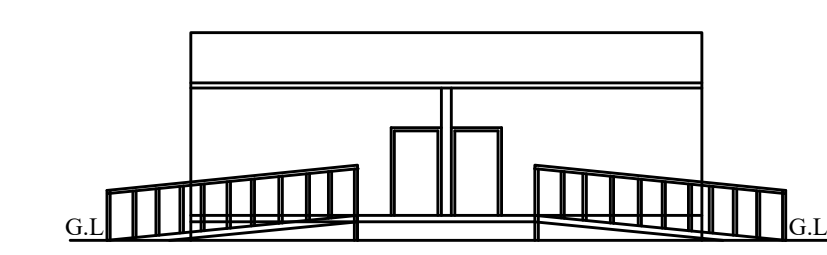

ELEVATION  
Block-2

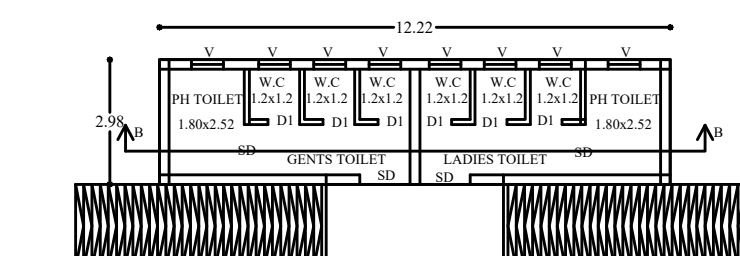

GROUND FLOOR PLAN  
Block-2

SHEET NO:1

PLAN SHOWING THE PROPOSED CONSTRUCTION OF DIALLI MILL BUILDING IN S.NO:547/1A, 548/1 581.582/1, 582/2A, AT CHATTIRAREDDYAPATTI VILLAGE, VIRUDHUNAGAR TALUK, VIRUDHUNAGAR DISTRICT.

Online Application No:SWP/BPA/282893/2024

JOINERY DETAILS :-

|    |                 |             |
|----|-----------------|-------------|
| RS | ROLLING SHUTTER | 6.55X 4.70  |
| SD | SLIDING DOOR    | 1.20X 2.10  |
| D1 | DOOR            | 0.76X 2.10  |
| W  | WINDOW          | 2.10 X 2.10 |
| V  | VENTILATOR      | 0.76 X 0.76 |
| G  | GATE            | 6.0 X 2.10  |

AREA DETAILS

| Descriptions                      | Non FSI SQ.M | FSI SQ.M | Total Area SQ.M |
|-----------------------------------|--------------|----------|-----------------|
| Area of the Ground Floor Block -1 |              | 2066.78  | 2066.78         |
| Area of the First Floor Block -1  |              | 430.16   | 430.16          |
| Area of the Second Floor Block -1 |              | 582.97   | 582.97          |
| Area of the Third Floor Block -1  |              | 582.97   | 582.97          |
| Area of the Ground Floor Block -2 |              | 36.41    | 36.41           |
| Total Floor Area                  |              | 3699.29  | 3699.29         |

H.P DETAILS

| S.NO      | MACHINERY DETAILS   | H.P     |
|-----------|---------------------|---------|
| 1         | Dryer               | 100     |
| 2         | Drng-1              | 25      |
| 3         | Drng-2              | 25      |
| 4         | Drng-3              | 25      |
| 5         | Drng-4              | 25      |
| 6         | ELEVATOR            | 50      |
| 7         | COMPRESSOR          | 50      |
| 8         | SCREW EXP. 30/28(L) | 100     |
| TOTAL H.P |                     | 400 H.P |

NOTE:

LTS = LIGHT TRANSFERENCE SHEET

NO OF WORKERS MALE = 10 NO'S

NO OF WORKERS FEMALE = 10 NO'S

APPLICANT

T. Sundaraj Das

REGISTERED ARCHITECT

YERRAMALA SRI, P. SURESH

CA/ 2010 / 114388

Madurai-2

REGISTERED ARCHITECT

YERRAMALA SRI, P. SURESH

CA/ 2010 / 114388

Madurai-2

GEO-TECH ENGINEER

REGISTERED GEO-TECH ENGINEER

YERRAMALA SRI, P. SURESH

CA/ 2010 / 114388

Madurai-2

REGISTERED GEO-TECH ENGINEER

YERRAMALA SRI, P. SURESH

CA/ 2010 / 114388

Madurai-2

STRUCTURAL ENGINEER

REGISTERED STRUCTURAL ENGINEER

YERRAMALA SRI, P. SURESH

CA/ 2010 / 114388

Madurai-2

REGISTERED STRUCTURAL ENGINEER

YERRAMALA SRI, P. SURESH

CA/ 2010 / 114388

Madurai-2

ENGINEER

REGISTERED ENGINEER

YERRAMALA SRI, P. SURESH

CA/ 2010 / 114388

Madurai-2

REGISTERED ENGINEER

YERRAMALA SRI, P. SURESH

CA/ 2010 / 114388

Madurai-2

PLANNING PERMISSION

SWP/VIRUDHUNAGAR/B.P/D.D TCP NO- 20/2024

e-signed

Deputy Director (I/C)

District Town and Country planning office

Virudhunagar District



SITE PLAN SHOWING THE PROPOSED CONSTRUCTION OF DHALL MILL BUILDING IN S.NO:547/1A,548 /1,581,582/1,582 /2A AT CHATTIRAREDDY APATTI VILLAGE, VIRUDHUNAGAR TALUK, VIRUDHUNAGAR DISTRICT.  
SCALE 1: 400

Online Application No:SWP/BPA/282893/2024

AS PER PATTA AREA - 20926.00 SQ.M  
AS PER DOCUMENT AREA - 20926.00 SQ.M

| Descriptions                      | Non FSI SQ.M | FSI SQ.M | Total Area SQ.M |
|-----------------------------------|--------------|----------|-----------------|
| Area of the Ground Floor Block -1 |              | 2066.78  | 2066.78         |
| Area of the First Floor Block -1  |              | 430.16   | 430.16          |
| Area of the Second Floor Block -1 |              | 582.97   | 582.97          |
| Area of the Third Floor Block -1  |              | 582.97   | 582.97          |
| Area of the Ground Floor Block -2 |              | 36.41    | 36.41           |
| Total Floor Area                  |              | 3699.29  | 3699.29         |

FLOOR SPACE INDEX =  $\frac{3699.29}{20926.00} = 0.176$

No. of Lorry Parking Required - 08 Nos  
No. of Lorry Parking Provided - 09 Nos  
No. of Car Parking Required - 02 Nos  
No. of Car Parking Provided - 06 Nos  
( P.H Car Parking 02 - Nos Including )  
No. of Two Wheeler Parking Required - 74 Nos  
No. of Two Wheeler Parking Provided - 88 Nos  
( P.H Two Wheeler Parking 4 - Nos Including )  
No. of Cycle Parking Required - 74 Nos  
No. of Cycle Parking Provided - 119 Nos  
OSR Required -2092.60 Sq.m  
OSR Provided - 2115.39 Sq.m 10.01%  
Solar Panel Required - 600.00 Sq.m  
Solar Panel Provided - 1800.00 Sq.m

NO OF WORKERS MALE = 10 NO'S  
NO OF WORKERS FEMALE = 10 NO'S

APPLICANT

ARCHITECT


GEO-TECH ENGINEER

STRUCTURAL ENGINEER

ENGINEER

PLANNING PERMISSION  
SWP/VIRUDHUNAGAR/B.P/D.D TCP NO- 20/2024

e-signed  
Deputy Director (I/C)  
District Town and Country planning office  
Virudhunagar District

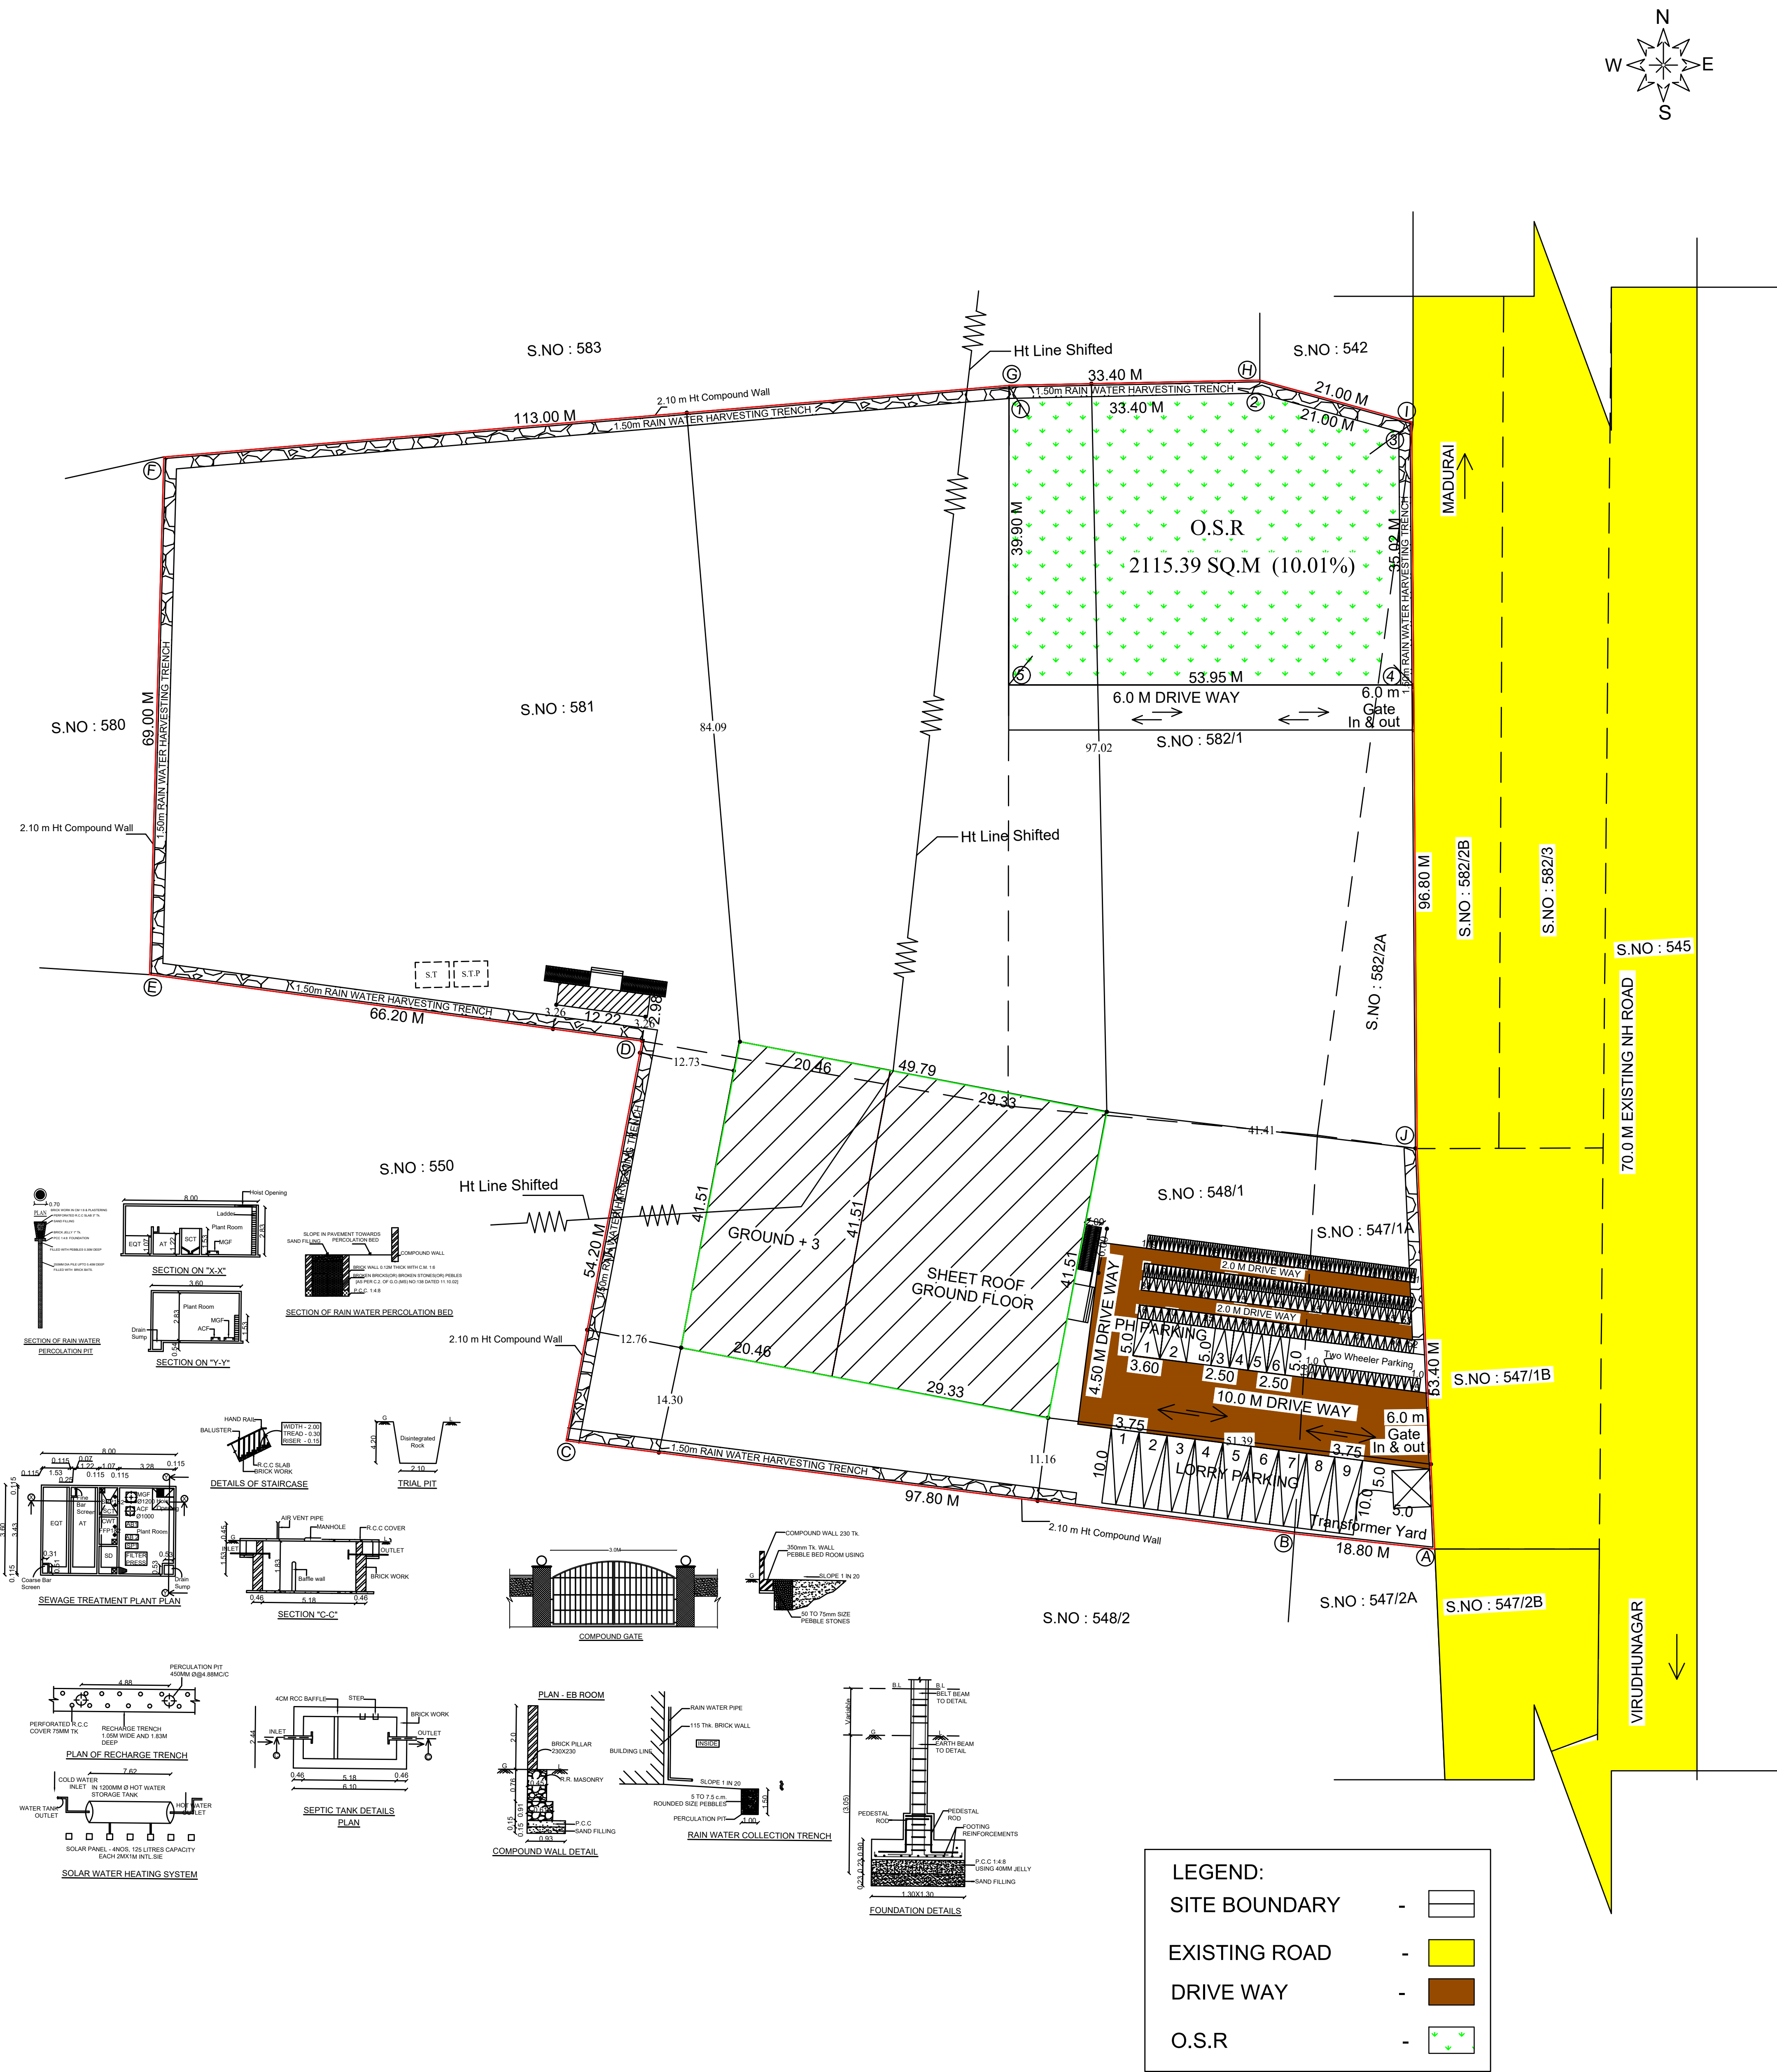

# Eight ways to know a piece of land before you pay for it.

This report covers one part of the picture. These cover the rest, drawn from the same government records, for any property in Tamil Nadu.

## LandLens One

Ask anything about a property and get an answer grounded in live government records, with the sources shown.

[/landlens/one](#)



## Verify My Land

Every record check run on one property and returned as a single report.

[/landlens/verify-my-land](#)



## Legal Opinion

An advocate's written opinion on the title, built on the records we pull for it.

[/landlens](#)



## One Map

Every layer on one map: the parcel, its boundary, zoning, water bodies and what sits around it.

[/landlens/one/map](#)



## PriceMap

What land actually changed hands for around this plot, taken from the registered deeds.

[/landlens/pricemap](#)



## Build Scope

What you are allowed to build here: floor space, height, coverage and setbacks.

[/landlens/build-scope](#)



## Property Tracker

Watch a property and hear about it when something new is registered against it.

[/landlens/property-tracker](#)



## Deal Room

Run the transaction in one place: documents, stamping, signatures and the parties.

[/landlens/deal-room](#)



# Twenty-four checks you can run yourself, at no cost.

## Records and verification

The registers themselves, read for you.

Encumbrance Certificate

Patta and Chitta

Field Measurement Sketch

EC Analyzer

Bank charge check

Court case search

Seller background check

Approval check by survey

## Value and duty

What it is worth and what it costs to register.

Guideline value by street

Guideline value by survey

Stamp duty and registration fees

Capital gains

Floor space index

Area unit converter

## Zoning and land use

What the plan says can happen on this land.

Land use zone finder

CMDA land use check

Coastal regulation zone

Master plan check

Water bodies finder

Airport height clearance

## Registers and directories

Who holds it, and which office keeps the record.

Find your registering office

Temple property check

Waqf property check

RERA register



Every free tool  
/tools



Services we run  
for you  
/services



The LandLens  
suite  
/landlens/one



# Every claim in this document traces back to a government record.

---

Legal opinions, due diligence and title verification

---

Building plan, layout and sub-division approvals

---

Completion and occupancy certificates, regularisation

---

Escrow, negotiation and NRI property management

---

Land survey, soil testing, architecture and construction

---

**Verified RealEstate**  
3/350/2 Mettukuppam,  
OMR Thoraipakkam,  
Chennai 600 097, India  
[hello@verified.realestate](mailto:hello@verified.realestate)  
+91 9996 12 9996

Prepared from the registers named on the page each finding sits on. Where a register could not be read, this document says so in its place rather than leaving the gap to be read as a clean result.

