

PP

APPROVAL RECORD

Planning Permission

Virudhunagar district, Tamil Nadu

APPROVAL TYPE

Building Plan

ISSUING AUTHORITY

Rural Panchayat

The approval as the planning authority issued it, reproduced in full behind this page.

An approval speaks to what was sanctioned, not to what was built. Completion is a separate record.

PLAN SHOWING THE PROPOSED CONSTRUCTION OF R.C.C.TERRACED ROOFING FIRE WORKS MAGAZINE - III

OF "JAI BALAJI TRANSPORT" SITUATED AT S.NO.72/7, KOUNDANPATTI VILLAGE, KOUNDANPATTI PANCHAYATH,








S.NOS.6/3 AND 9/5A, VELLUR VILLAGE, VELLUR PANCHAYATH, SIVAKASI PANCHAYATH UNION, SIVAKASI TALUK,

VIRUDHUNAGAR DISTRICT.

NAME OF THE APPLICANT -> Mrs. M. SARALADEVI, W/o. Mr. MADHAVAN

ALL DIMENSIONS ARE IN METRE

SCALE 1:100

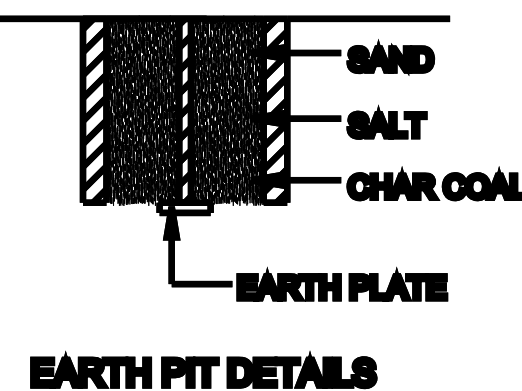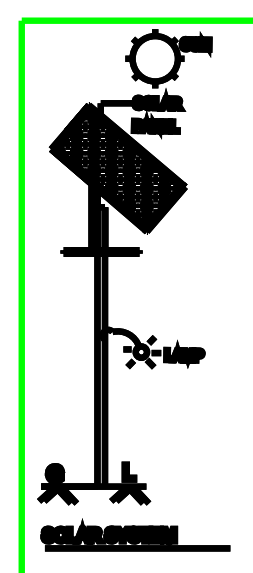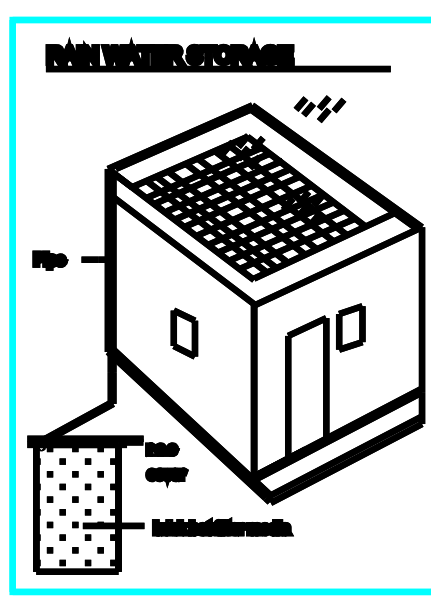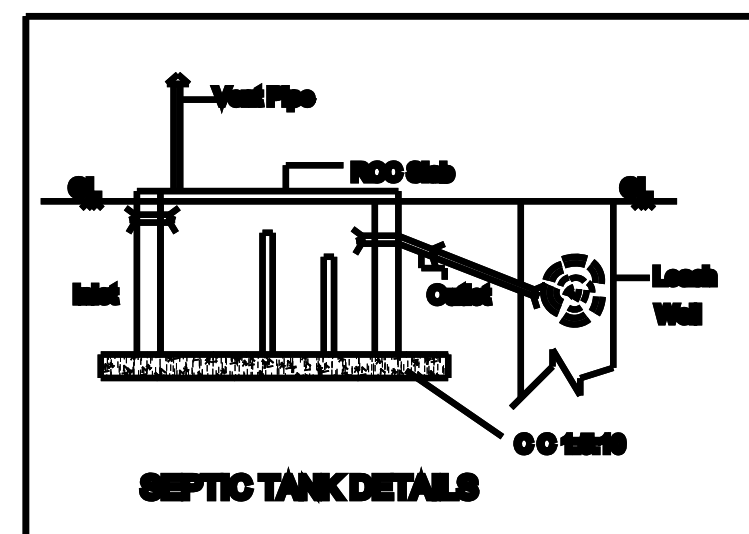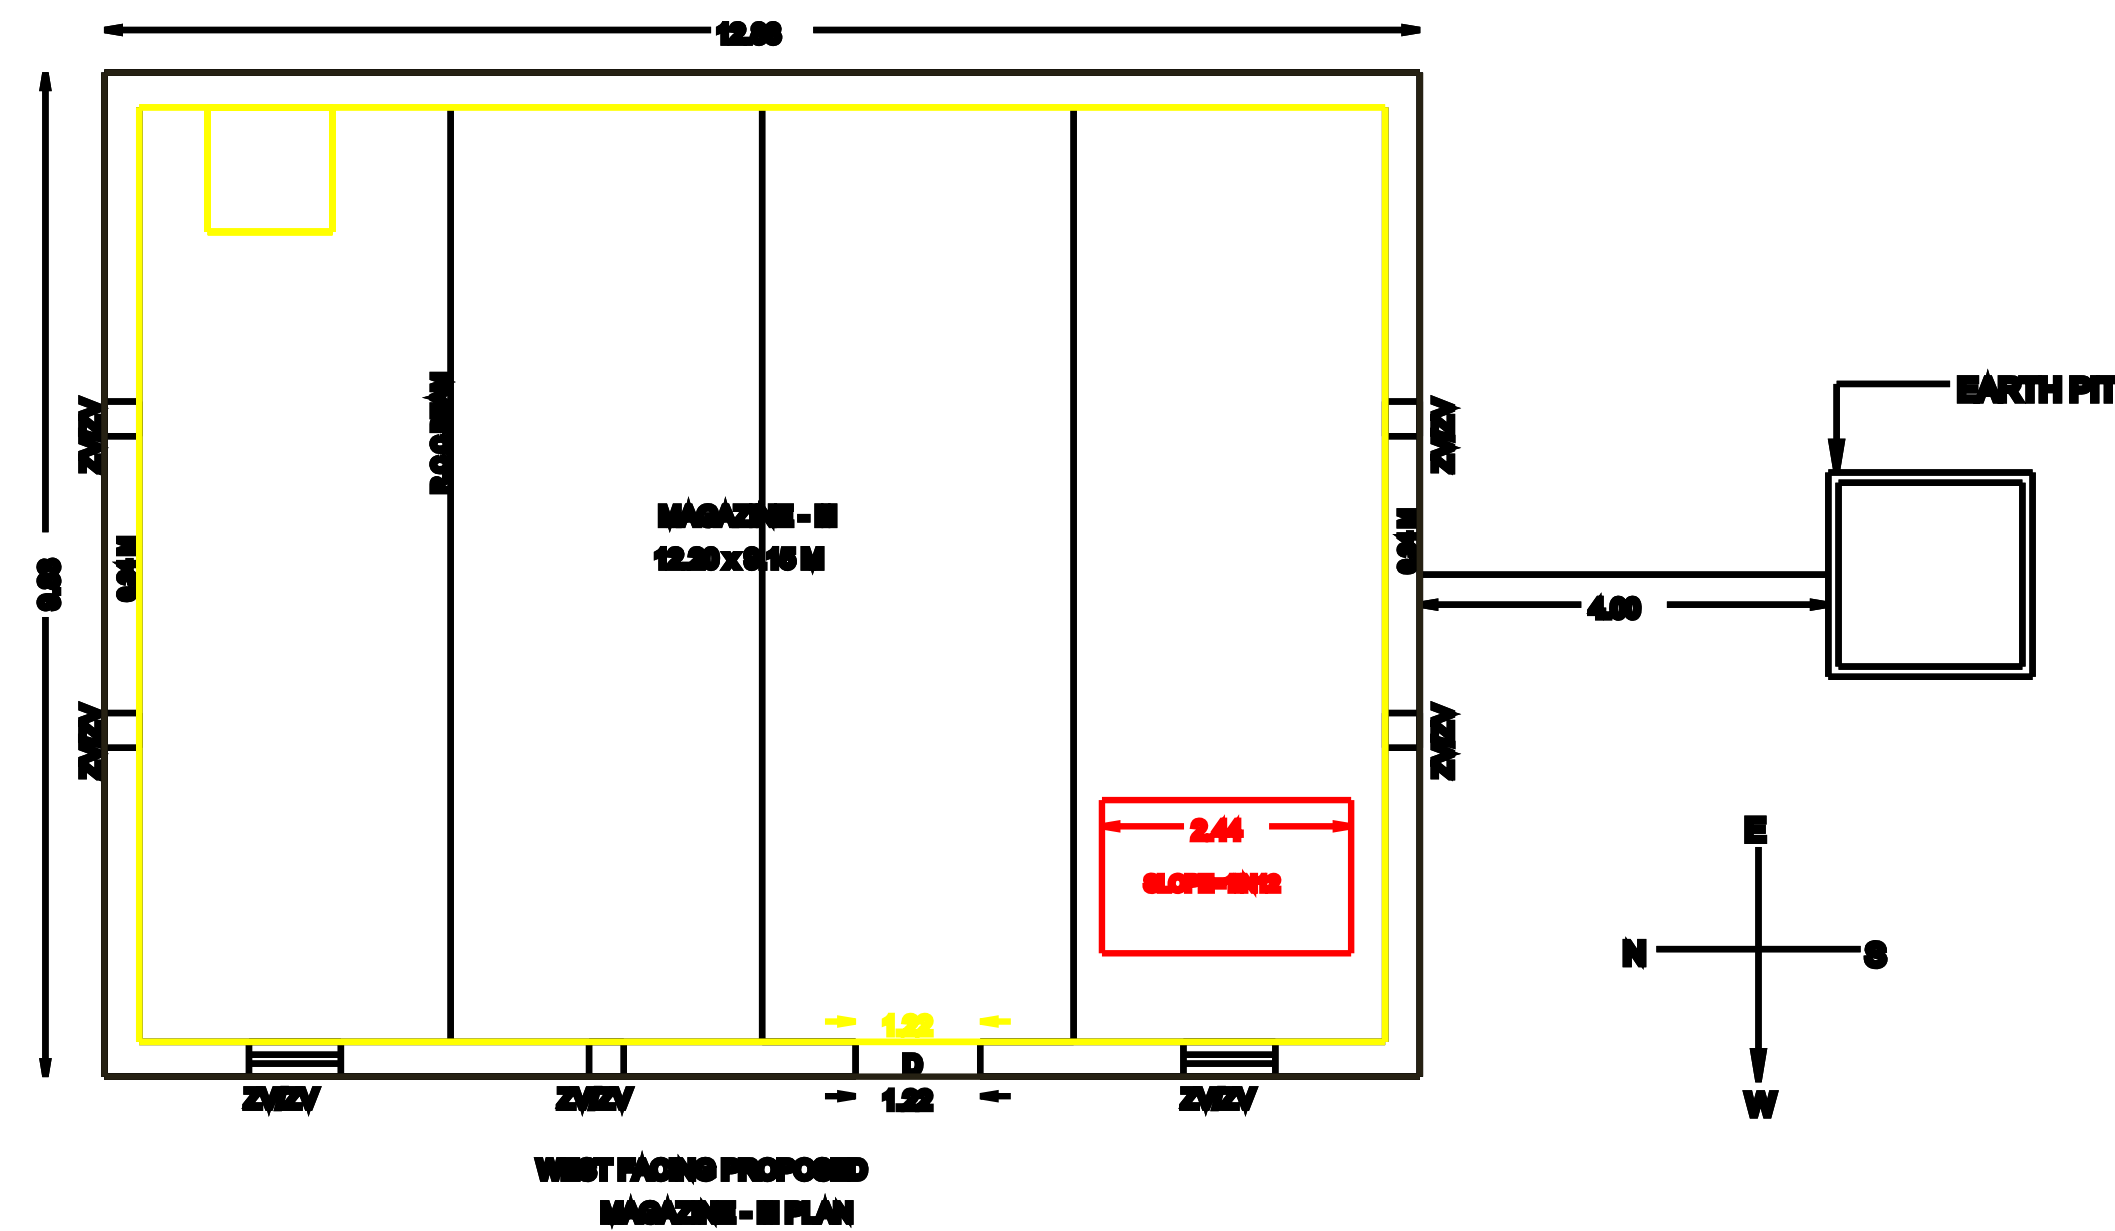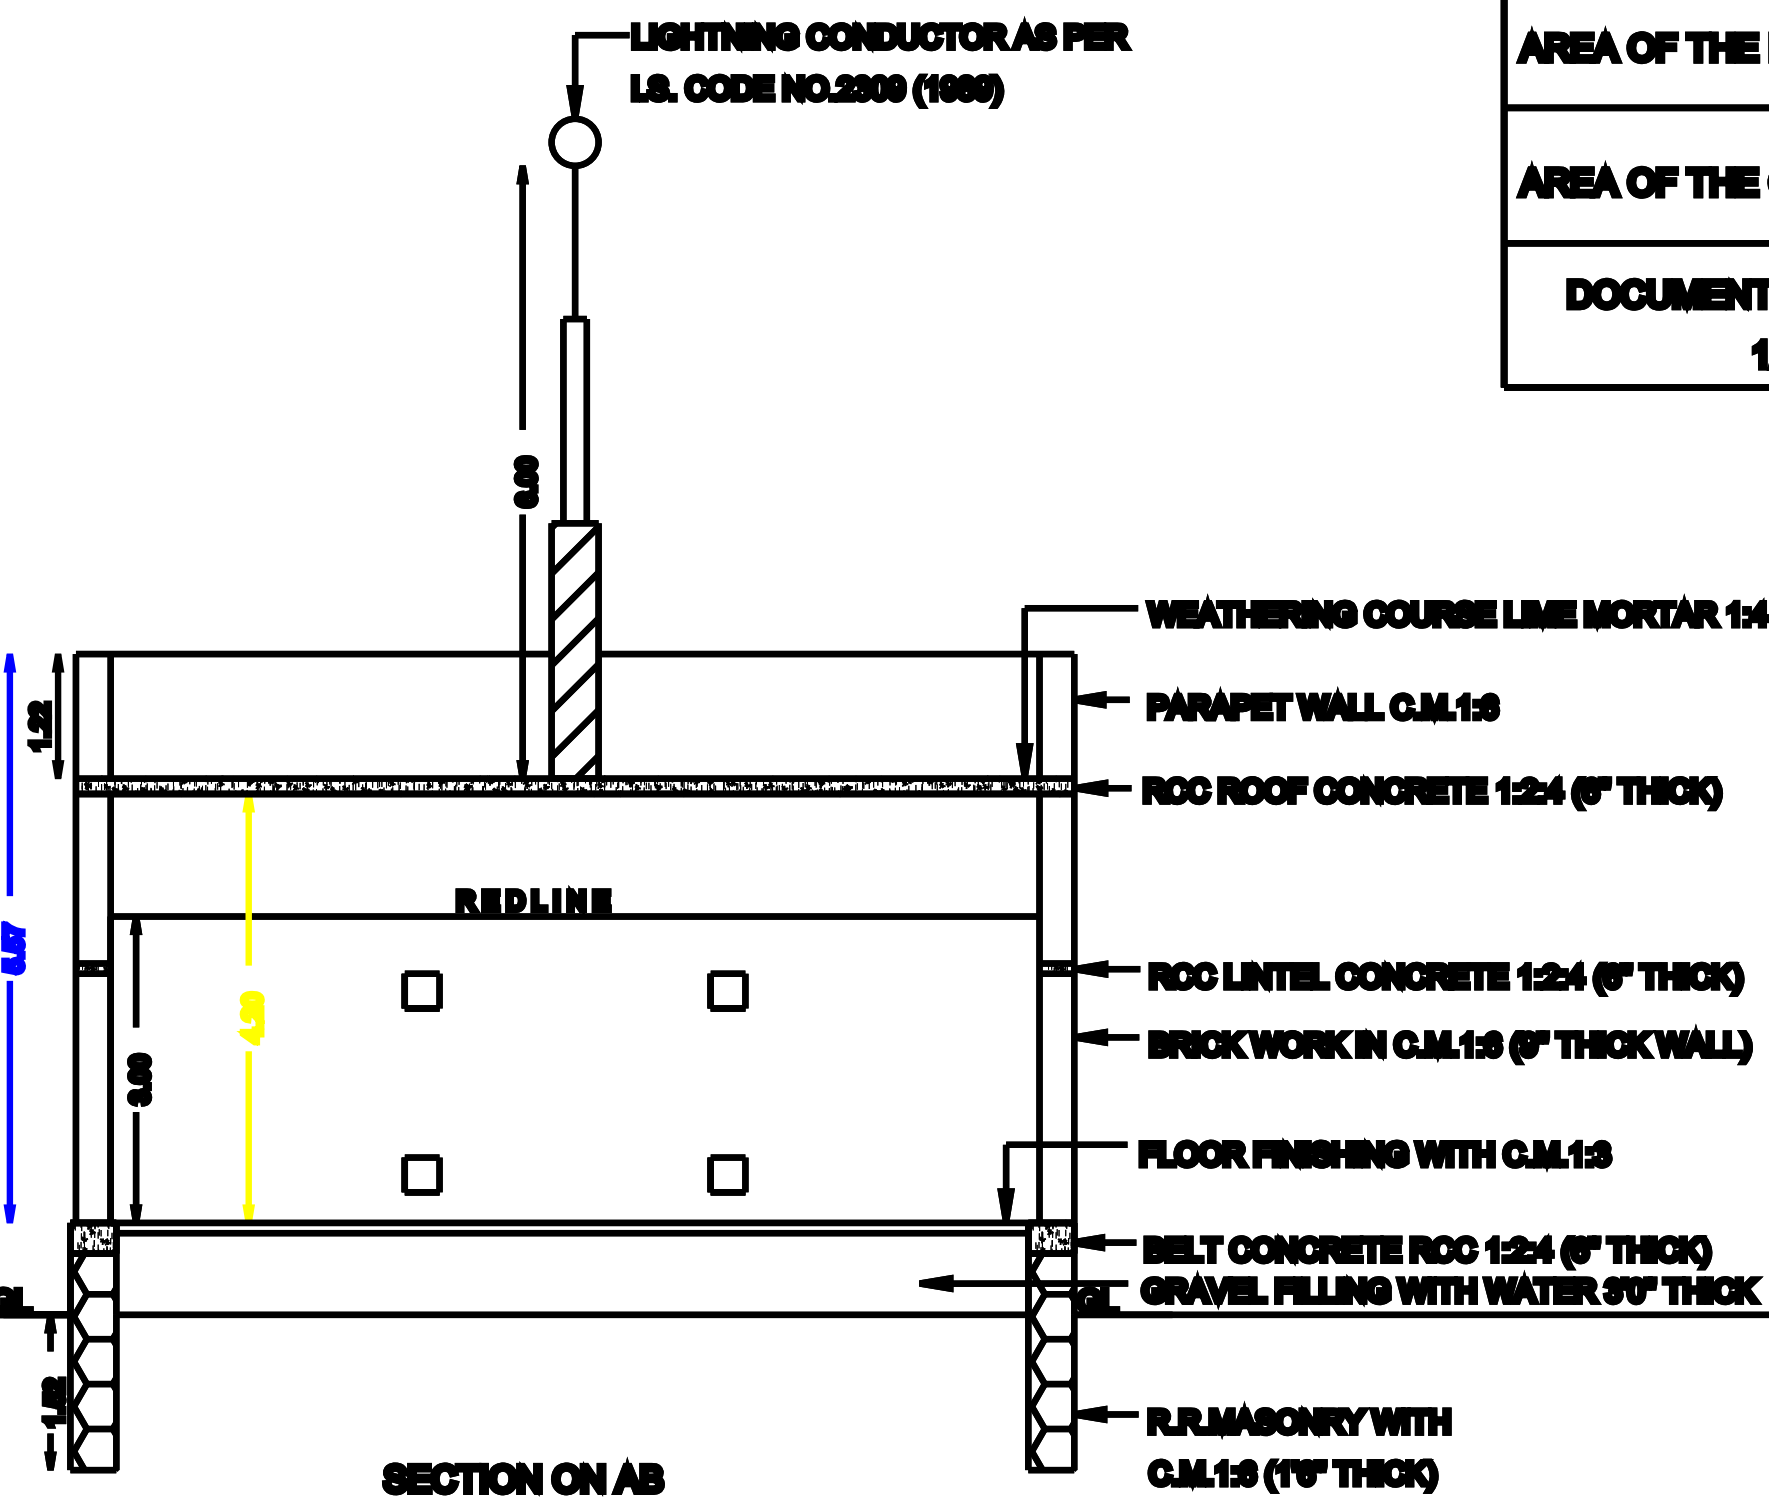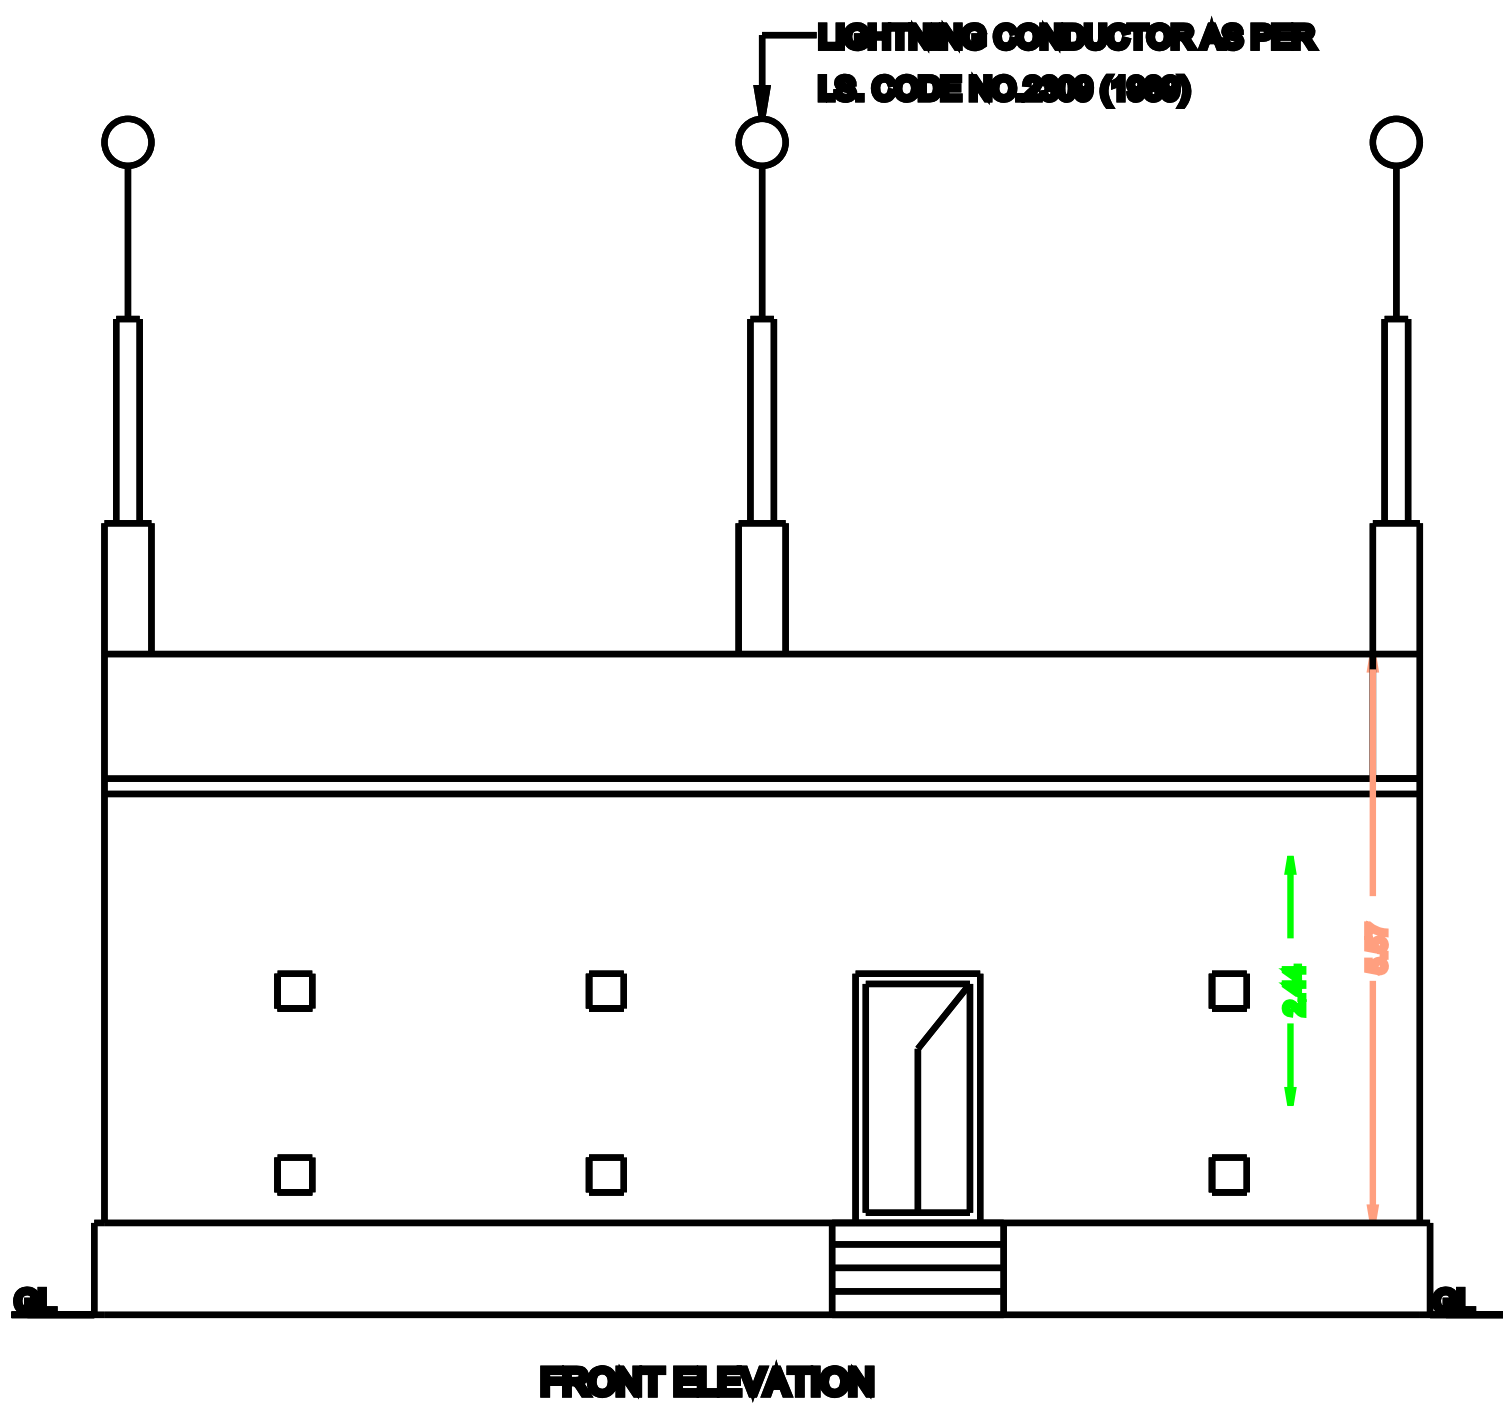

OWN LAND

OWN LAND

ROAD TO AMATHUR

ROAD TO AMATHUR

S.NO.87C1B

S.NO.82B

S.NO.89C

S.NO.82B

S.NO.82B

REFERENCE :-

D - DOOR - 1.20 x 2.40 M IRON DOOR FACED INSIDE WITH WOOD WITH BRASS HINGES AND FITTINGS, OPENING OUTWARDS,

RED LINE - 12 MM THICK RED LINE MARKED INSIDE THE WALL 3 M. FROM THE FLOOR LEVEL OF THE MAGAZINE

L.C. - LIGHTNING CONDUCTOR AS PER I.S. CODE No. 2399 (1989)

Z.V - "Z" TYPED VENTILATOR 22.50 x 11.25 CM SIZE FITTED WITH FRAME OF IRON BARS SET FIRMLY IN THE WALL ON THE OUTER FACE

THE INNER OPENING TO BE PROTECTED WITH BRASS WIRE GAUGE OF 3 MESH

W.VY - 1.00 x 1.50

ALL DOORS ARE OPENING OUTWARDS

THE BUILDING IS PUT UP AT S.NO.72/7

KOUNDAMPATTI VILLAGE, KOUNDANPATTI PANCHAYATH ONLY

AREA DETAILS :-

AREA OF THE EXTENT OF LAND (AS PER DOCUMENT)	8800.00 SM	92536.00 SF
AREA OF THE EXTENT OF LAND (AS PER PATTI)	8800.00 SM	92536.00 SF
AREA OF THE EXTENT OF LAND (AS PER SUPERIMPOSED)	8800.00 SM	92536.00 SF
AREA OF THE EXISTING GROUND FLOOR	269.22 SM	2724.94 SF
AREA OF THE PROPOSED GROUND FLOOR	126.61 SM	1362.32 SF
AREA OF THE OPEN SPACE	8220.17 SM	86446.04 SF
DOCUMENT REGISTRATION NO.1/8612/2011, DL29.11.2011 & 1/1822/2013, DT.12.04.2013 AT SIVAKASI SRO		

CERTIFICATE:

Certified that all the particulars shall be made to provide rain water harvesting arrangement in the proposed construction as per plan.

NOTE:

Waste water used to garden purpose percolation pit and solar water heater arrangement to be provided.

LAND AREA DETAILS

S.L.NO.	DOCUMENT NUMBER	SURVEY NUMBER	VILLAGE NAME	AREA IN SQ.MT
1.	1822/2013	72/7	KOUNDANPATTI VILLAGE	4700
2.	8612/2011	6/3	VELLUR VILLAGE	2650
3.	1822/2013	9/5A	VELLUR VILLAGE	1250
TOTAL				8600

SITE PLAN
SCALE 1:800

APPLICANT SITE

EXISTING BUILDING

PROPOSED BUILDING



R. Muniyandy

R. MUNIASAMY D.G.E.,

ARCHITECT CONSULTANT

LICENCED BUILDING SURVEYOR

REGISTERED ENGINEER

(CIVIL & COUNTY PLANNING)

40/1, Chokkikulam, Arakkonam Road,

Near Madhavai Water Tank,

Madhavai - 605 130

Cell : 94499-49499, 94494-49499

email: rnmuniyandy1994@gmail.com

Reg.No. 0001/2000/0001 & 0002/2000

ENGINEER

M. Saraladevi

M. SARALADEVI

APPLICANT

Eight ways to know a piece of land before you pay for it.

This report covers one part of the picture. These cover the rest, drawn from the same government records, for any property in Tamil Nadu.

LandLens One

Ask anything about a property and get an answer grounded in live government records, with the sources shown.

[/landlens/one](#)



Verify My Land

Every record check run on one property and returned as a single report.

[/landlens/verify-my-land](#)



Legal Opinion

An advocate's written opinion on the title, built on the records we pull for it.

[/landlens](#)



One Map

Every layer on one map: the parcel, its boundary, zoning, water bodies and what sits around it.

[/landlens/one/map](#)



PriceMap

What land actually changed hands for around this plot, taken from the registered deeds.

[/landlens/pricemap](#)



Build Scope

What you are allowed to build here: floor space, height, coverage and setbacks.

[/landlens/build-scope](#)



Property Tracker

Watch a property and hear about it when something new is registered against it.

[/landlens/property-tracker](#)



Deal Room

Run the transaction in one place: documents, stamping, signatures and the parties.

[/landlens/deal-room](#)



Twenty-four checks you can run yourself, at no cost.

Records and verification

The registers themselves, read for you.

Encumbrance Certificate

Patta and Chitta

Field Measurement Sketch

EC Analyzer

Bank charge check

Court case search

Seller background check

Approval check by survey

Value and duty

What it is worth and what it costs to register.

Guideline value by street

Guideline value by survey

Stamp duty and registration fees

Capital gains

Floor space index

Area unit converter

Zoning and land use

What the plan says can happen on this land.

Land use zone finder

CMDA land use check

Coastal regulation zone

Master plan check

Water bodies finder

Airport height clearance

Registers and directories

Who holds it, and which office keeps the record.

Find your registering office

Temple property check

Waqf property check

RERA register



Every free tool
/tools



Services we run
for you
/services



The LandLens
suite
/landlens/one



Every claim in this document traces back to a government record.

Legal opinions, due diligence and title verification

Building plan, layout and sub-division approvals

Completion and occupancy certificates, regularisation

Escrow, negotiation and NRI property management

Land survey, soil testing, architecture and construction

Verified RealEstate
3/350/2 Mettukuppam,
OMR Thoraipakkam,
Chennai 600 097, India
hello@verified.realestate
+91 9996 12 9996

Prepared from the registers named on the page each finding sits on. Where a register could not be read, this document says so in its place rather than leaving the gap to be read as a clean result.

