

ALL DIMENSION ARE IN METER(M)

SITE PLAN SHOWING EXISTING CONSTRUCTED

SCHOOL BUILDING FOR "M /S SOWDAMBIGAI

HIGHER SECONDARY SCHOOL" IN THE

SURVEY NOS:51/2,51/3 & 51/4 AT

ALLAMPATTI VILLAGE & KOORAIKUNDU

PANCHAYAT, VIRUTHUNAGAR TALUK,

VIRUTHUNAGAR DISTRICT .(SCALE 1:400)

APPLICANT NAME:

M /S ALLAMPATTI DEVGANGAR
MAHAJANA SABHAI.

Site Area Details as per Document & Patta	Sqm
SURVEY NO:51 /2	9200.00
SURVEY NO:51 /3	4600.00
SURVEY NO:51 /4	4600.00
Total	18400.00

EXISTING BUILDING - CONSTRUCTED AREA DETAILS

Block no	Type of building	Floor Details	Fsi IN Sq.m	Non Fsi IN Sq.m	Total IN Sq.m
1	School building	Ground Floor	912.53		912.53
	Head room	Second Floor		71.10	451.01
2	Toilet block (girls)		60.50		60.50
3	Toilet block (boys)		60.50		60.50
4	Temple			3.61	3.61
5	Cycle Parking shed			98.50	98.50
6	Security Room			6.25	6.25
TOTAL			1484.54	179.46	1664.00

FLOOR SPACE INDEX

Floor Space Index =	sum of all floor area (FSI)	1484.54
	Site Area	18400.00
		0.08 < 2.00

LEGEND

	APPLICANT SITE	-	18400.00 Sqm
	EXISTING - CONSTRUCTED BUILD(FSI)	-	1484.54 "
	NON FSI BUILDING	-	179.46 "
	OSR (10.39%)	-	1913.00 "
	EXISTING ROAD		

Sd/-
SECRETARY
 (Mahaajana Sabhai)
 Viruthunagar - 626 001.

APPLICANT SIGNATURE

Sd/-
ER. M. SOUNDER RAJAN, M.E.(Struct)
 Registered Structural Engineer Grade II (PSE II)
 Reg. No. 8886 / 170707P / 2012 / 2021
 Author's Designers & Planners
 No. 3, East Car Street, Near Nayaga Temple,
 Nagercoil - 1, PIN - 495 014 97729.


STRUCTURAL ENGINEER GR-II

Sd/-
ER. PAUL INIVA NAMBLE, FIVAM.Sc
 GRADE - I ENGINEER
 REG NO: RE-GR-I-200404001
 5/4 VADAGAPUTHUR, SOMANASAMPETTA
 TRICHY - 620 102. Ph: 99441 13762

REGISTERED ENGINEER GR-I

Sd/-
C. RAMAMOORTHY, M.E.
 Registered Geotechnical Engineer
 REG. NO: RGTE/DTCP/TRICHY/MAT/2023/057
 No: 7/263, F-19, Benimattalpalayam,
 Ganapathipalayam, Tirupur - 641 505.
 Ph: 98940 28477 / 99522 73504.

GEO TECH ENGINEER

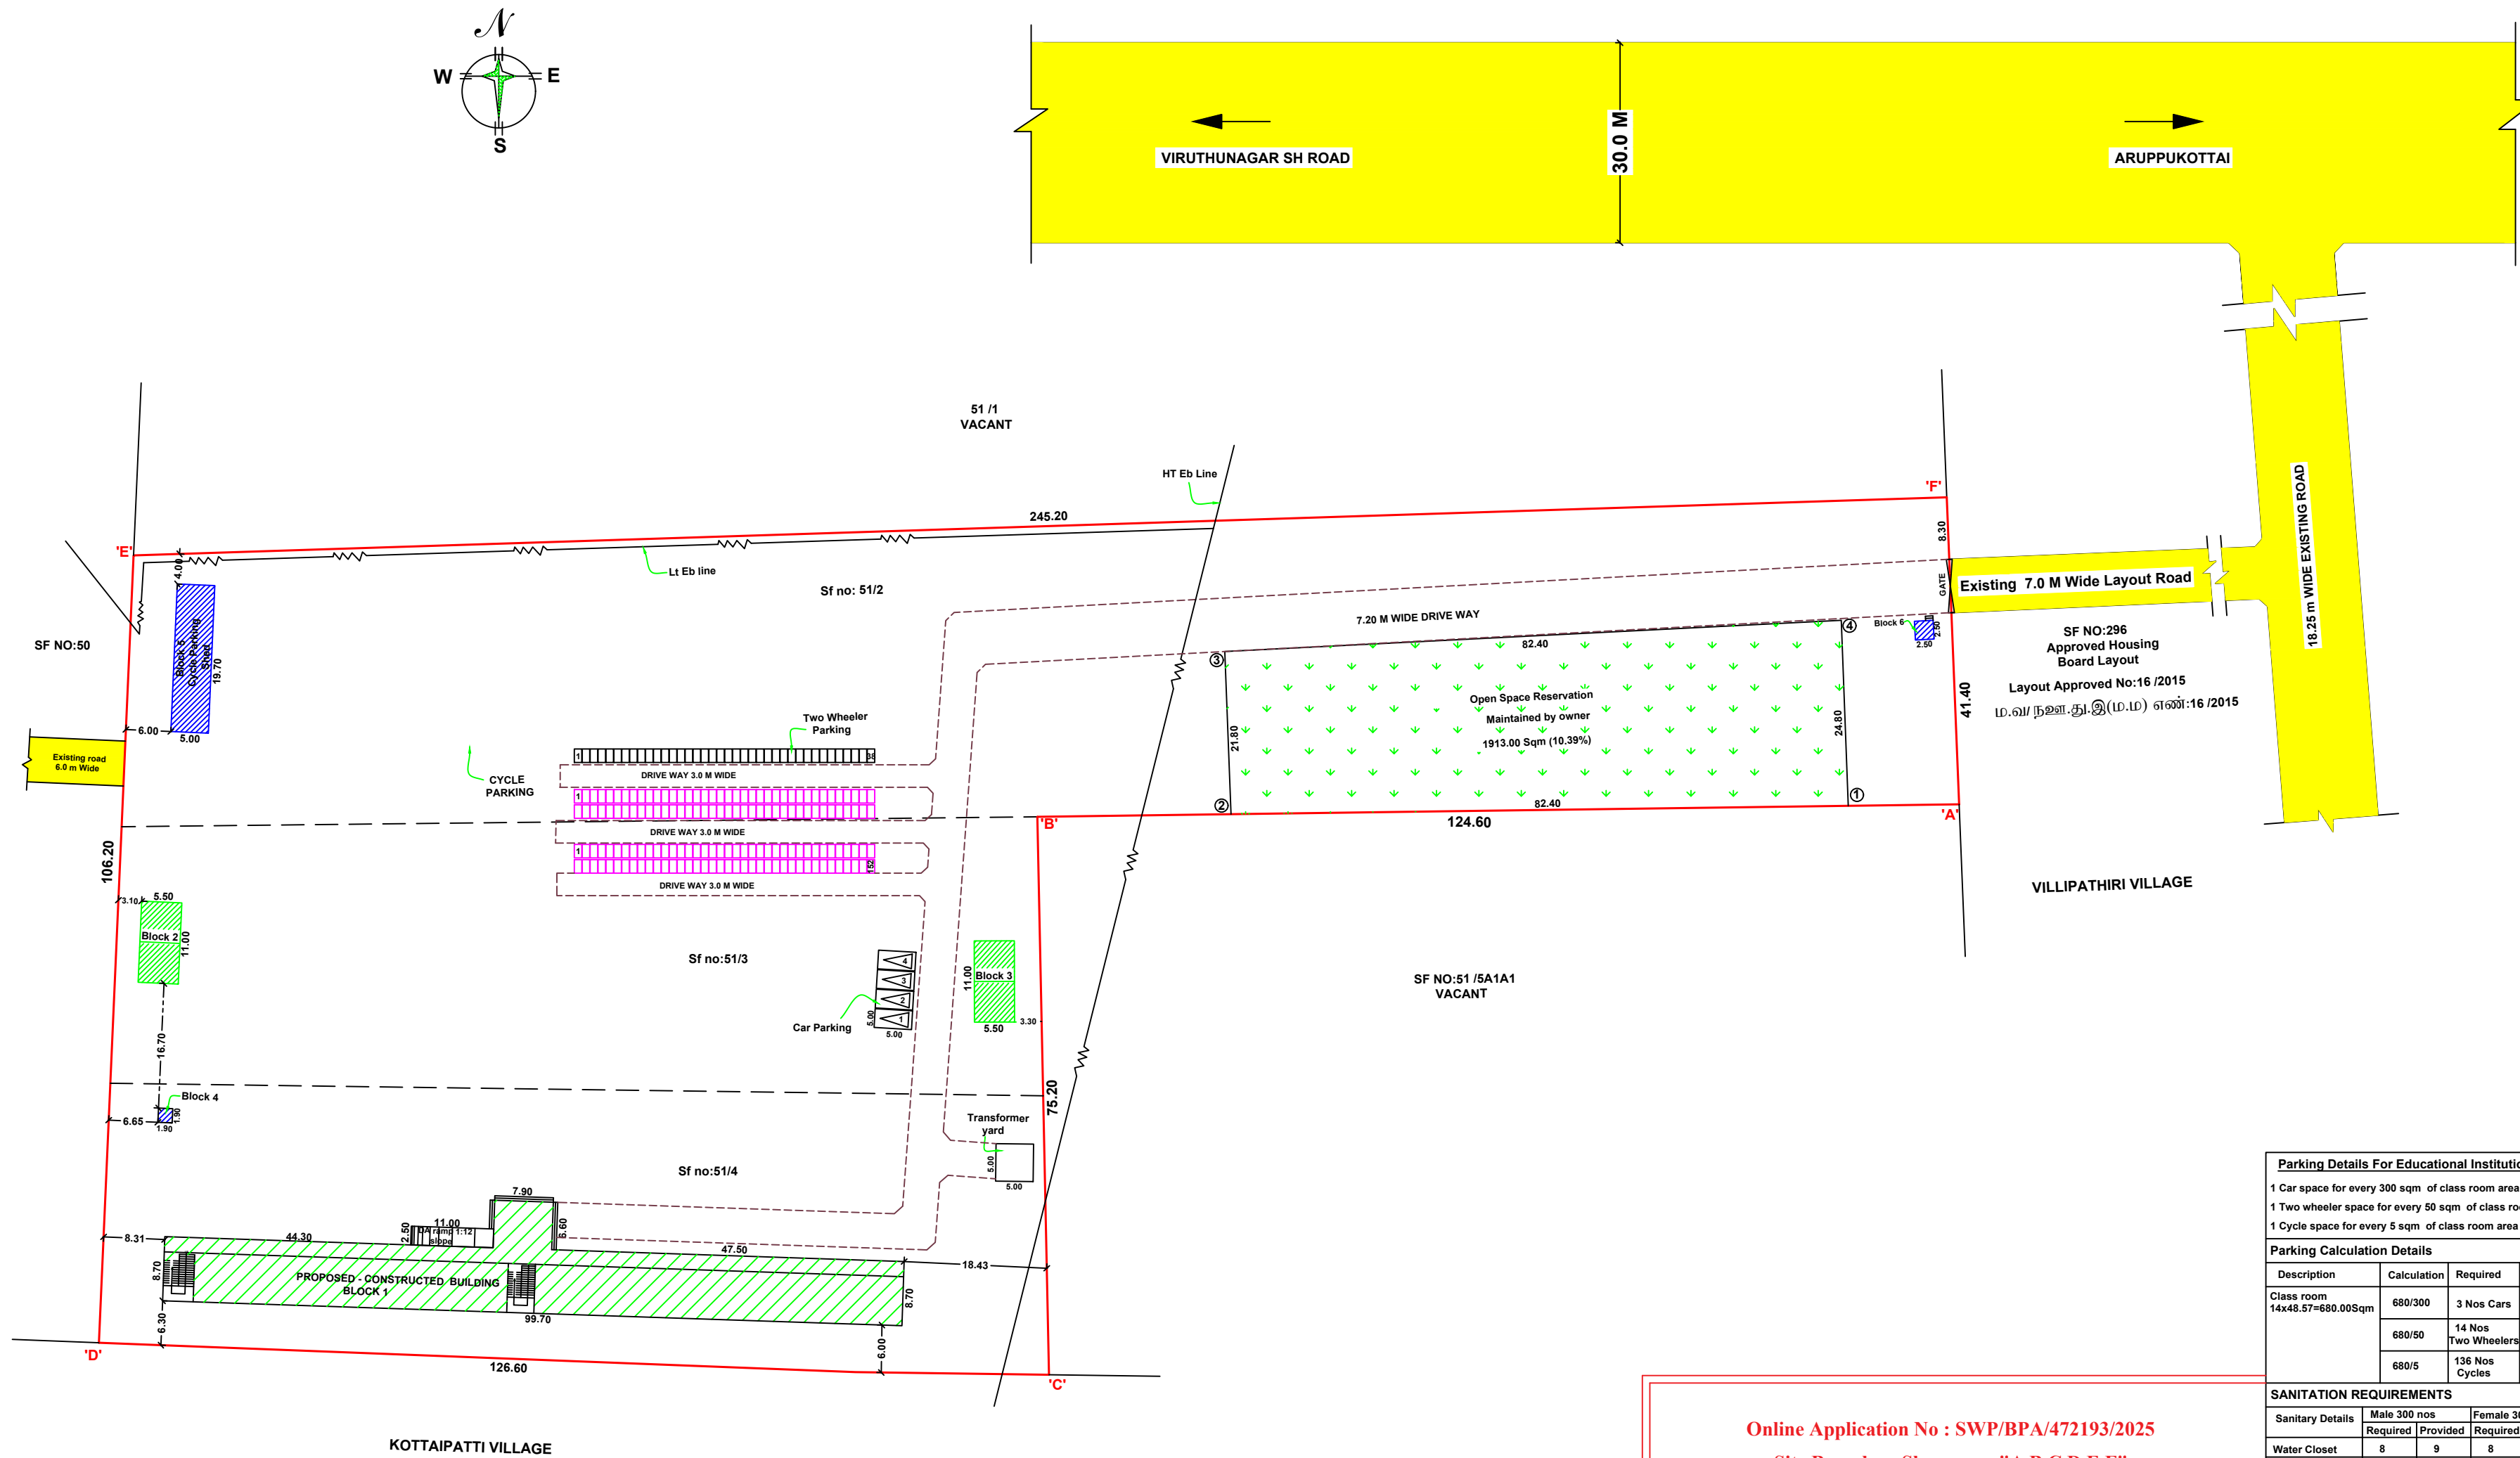

SITE PLAN (SCALE 1:400)

ALL DIMENSION ARE IN METER(M)

Online Application No : SWP/BPA/472193/2025

Site Boundary Shown as - "A B C D E F"

OSR Boundary Shown as - 1 to 4

Planning Permission No : SWP/DTCP (VNR) No - 06/2025

Signature Not
Verified

Signed by Village Panchayat
President
Location: Viruthunagar
Date: 2025.05.23 17:00:51