

PP

APPROVAL RECORD

Planning Permission

Virudhunagar district, Tamil Nadu

APPROVAL TYPE

Building Plan

ISSUING AUTHORITY



Rural Panchayat

The approval as the planning authority issued it, reproduced in full behind this page.


An approval speaks to what was sanctioned, not to what was built. Completion is a separate record.

SITE AND CONSTRUCTION PLAN SHOWING THE PROPOSED RETAIL FIRE WORKSHOP IN FORM LE-5 FOR POSSESSION & SALE OF 100 KGS OF FIRE WORKS & 500 KGS OF CHORSA CRACKERS & (OR)SPARKLER AT NEW S.NO.480/1 , 481/2, PLOT NO - 273 , ANUPPANKULAM VILLAGE & PANCHAYAT, SIVAKASI UNION & TALUK,VIRUDHU NAGAR DISTRICT.



APPLICANT: Mr. M.MURUGAN.
S/O.Mr.MARIMUTHU

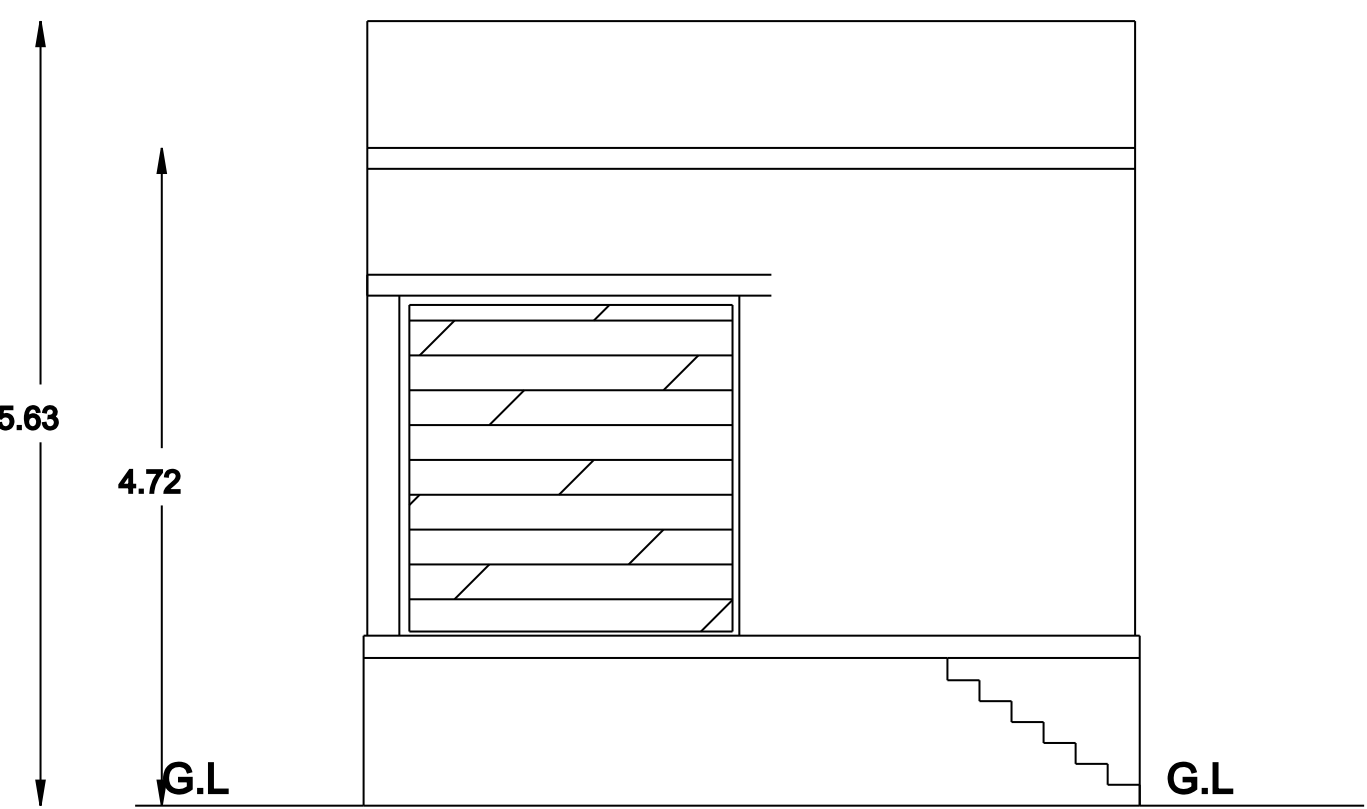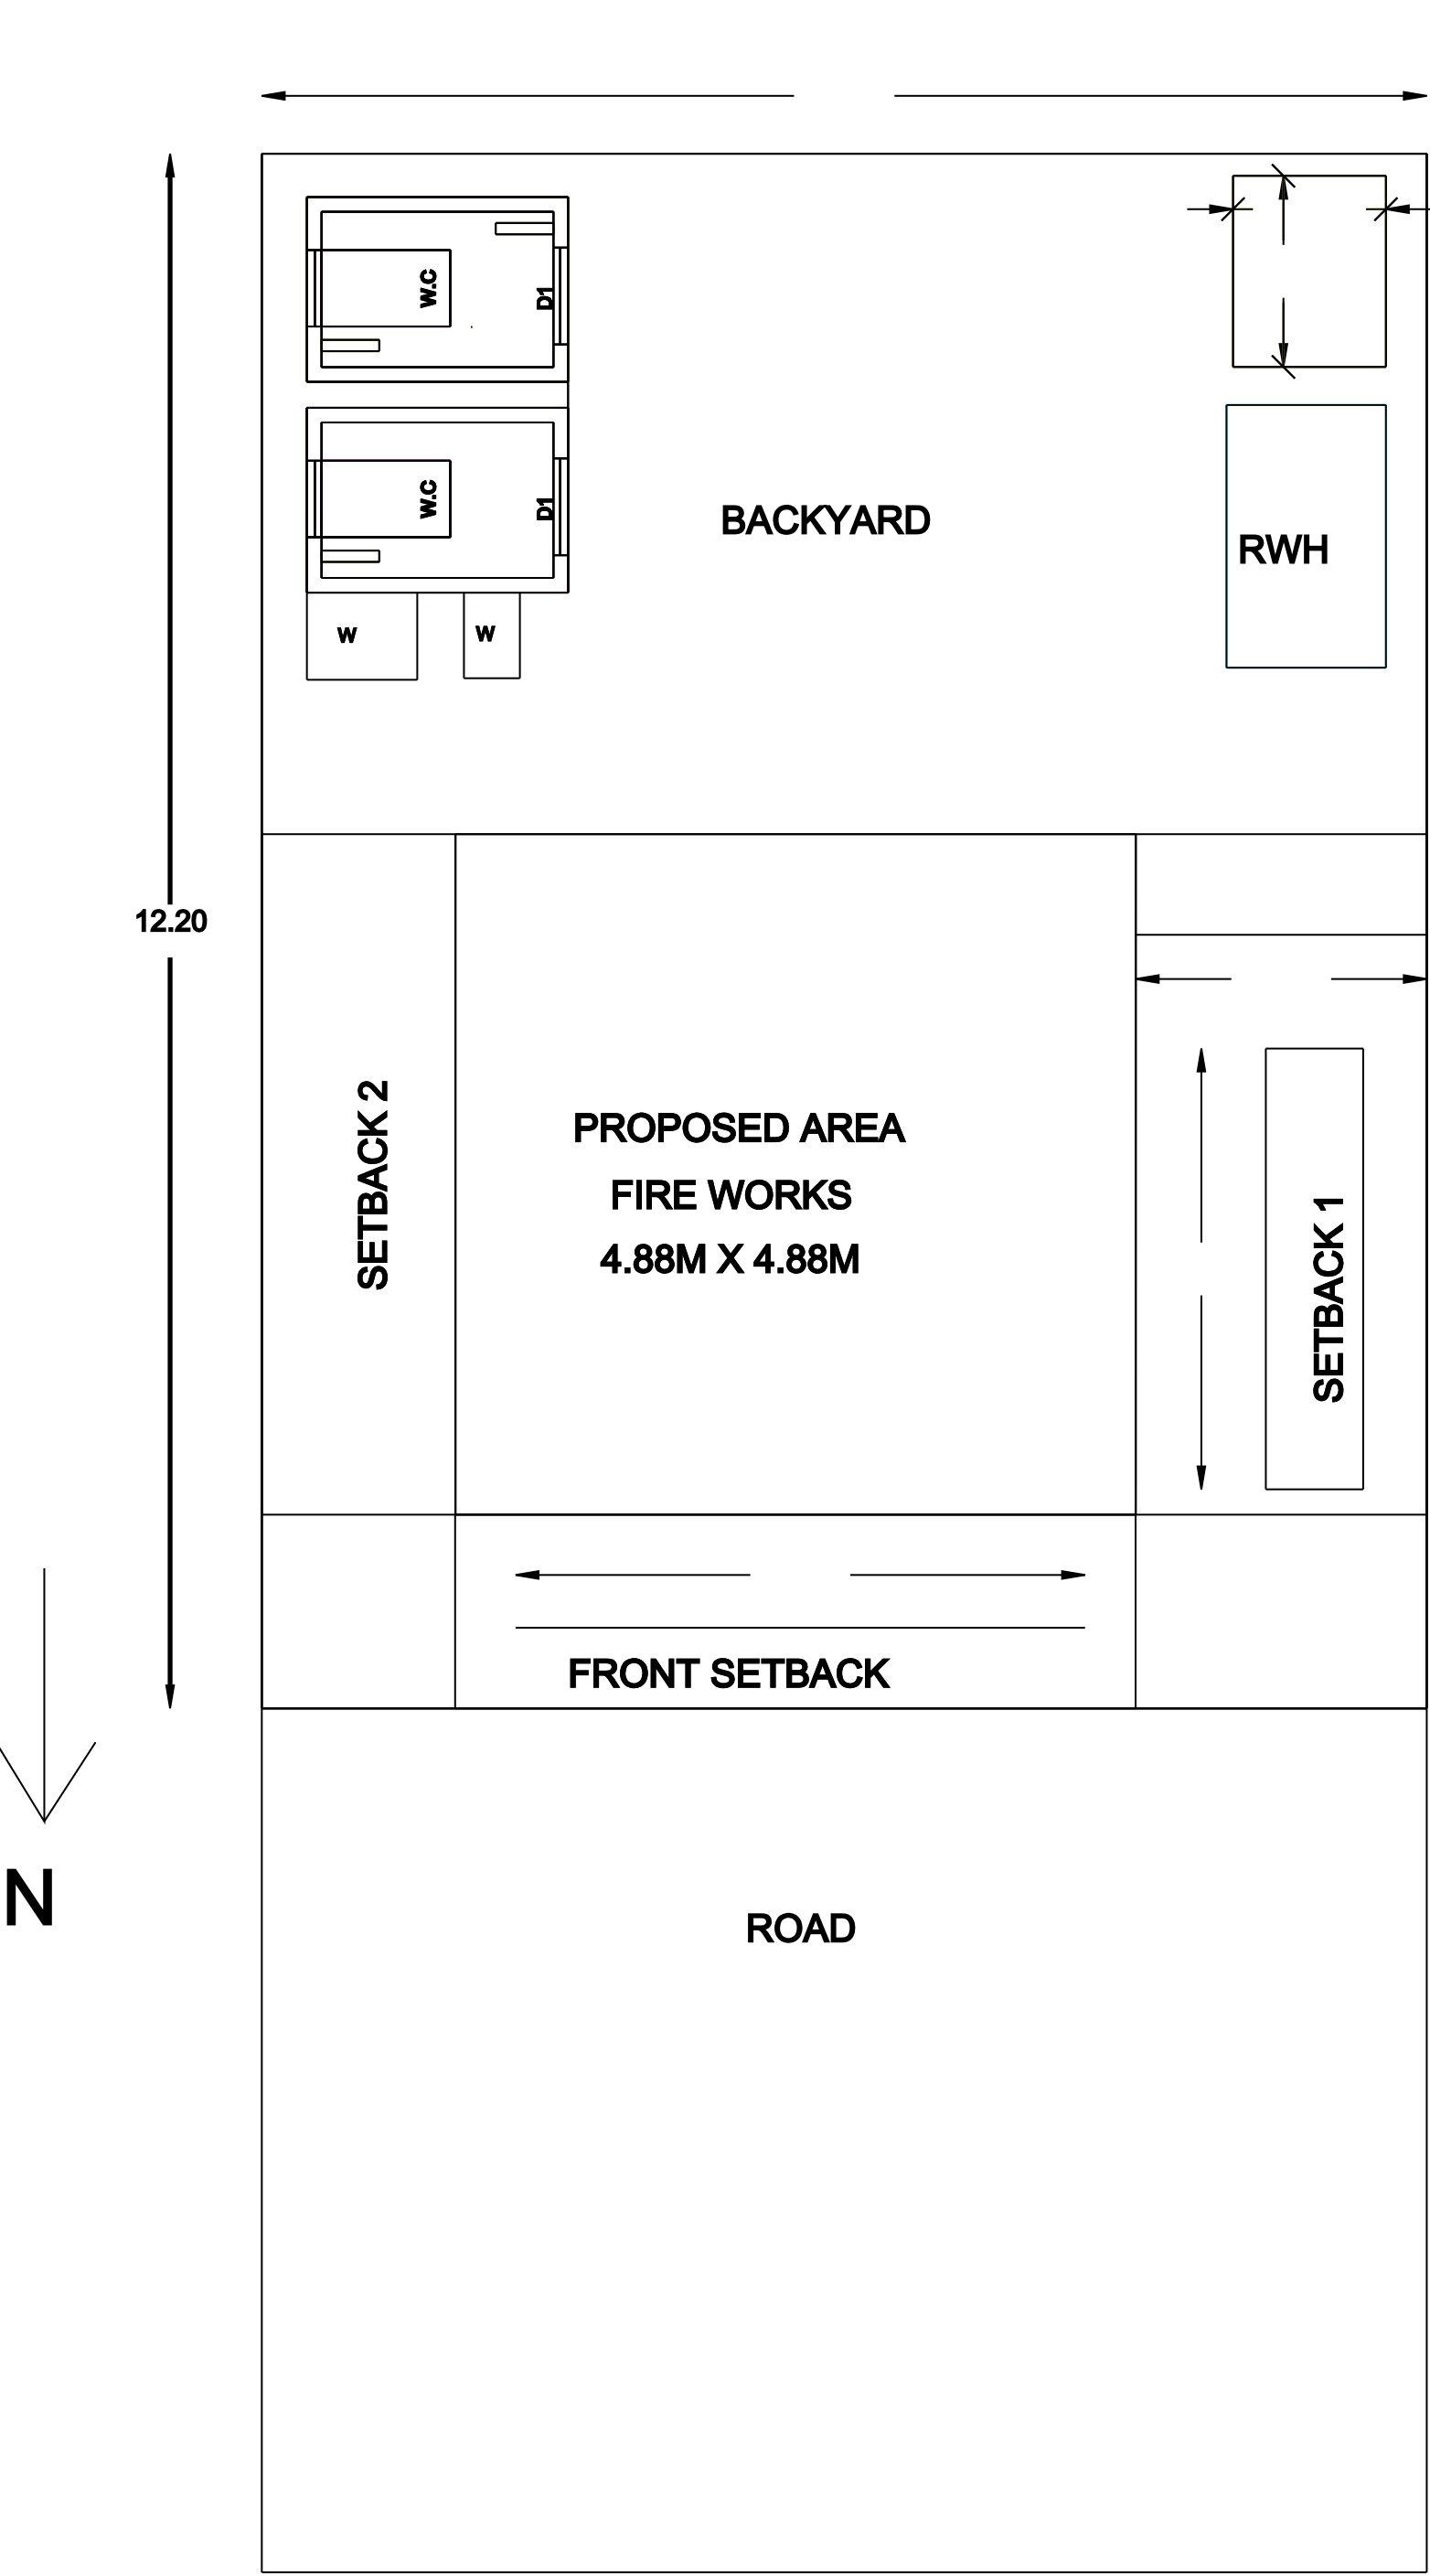

FRONT ELEVATION

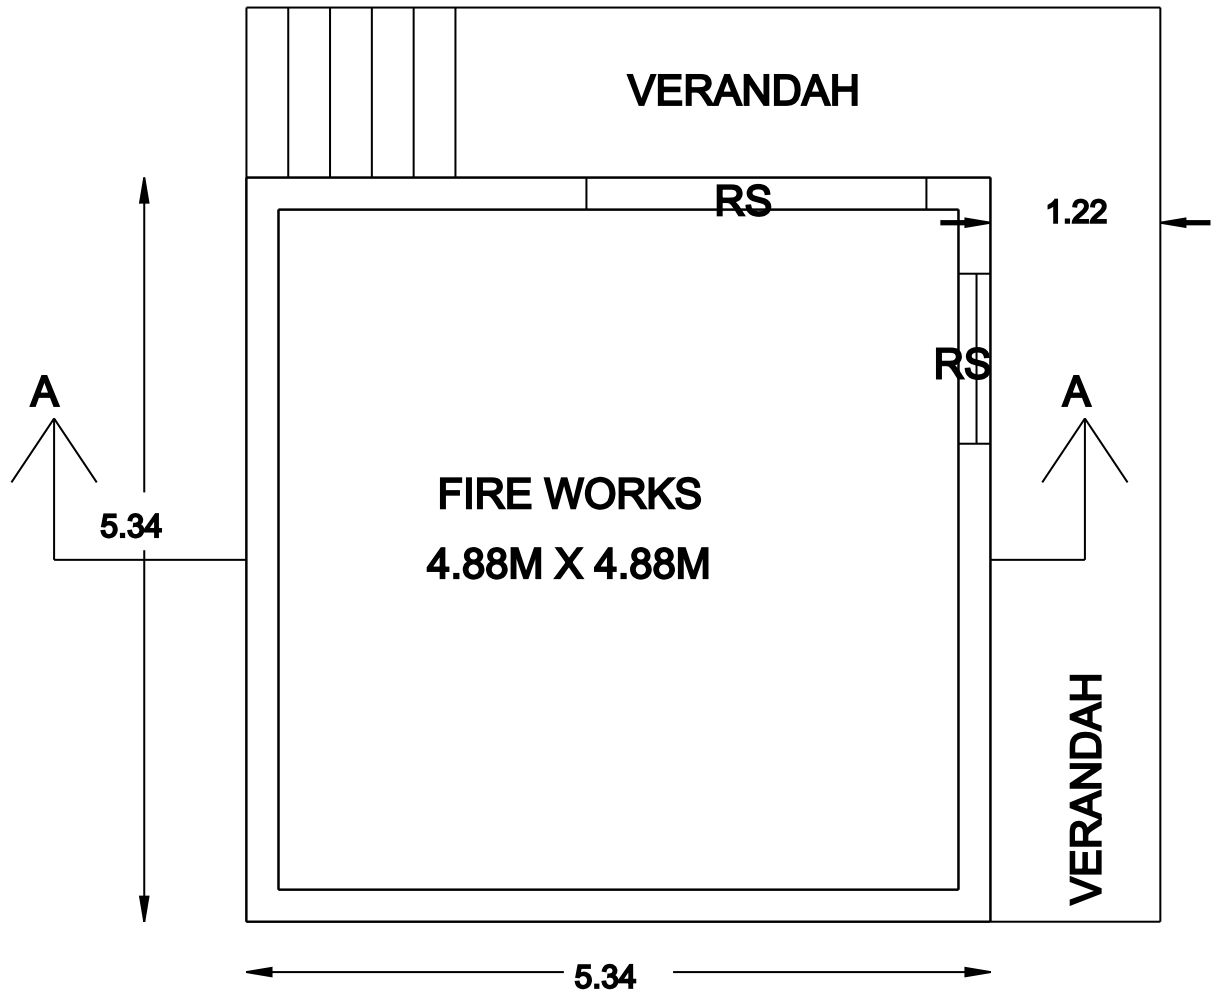


PLAN

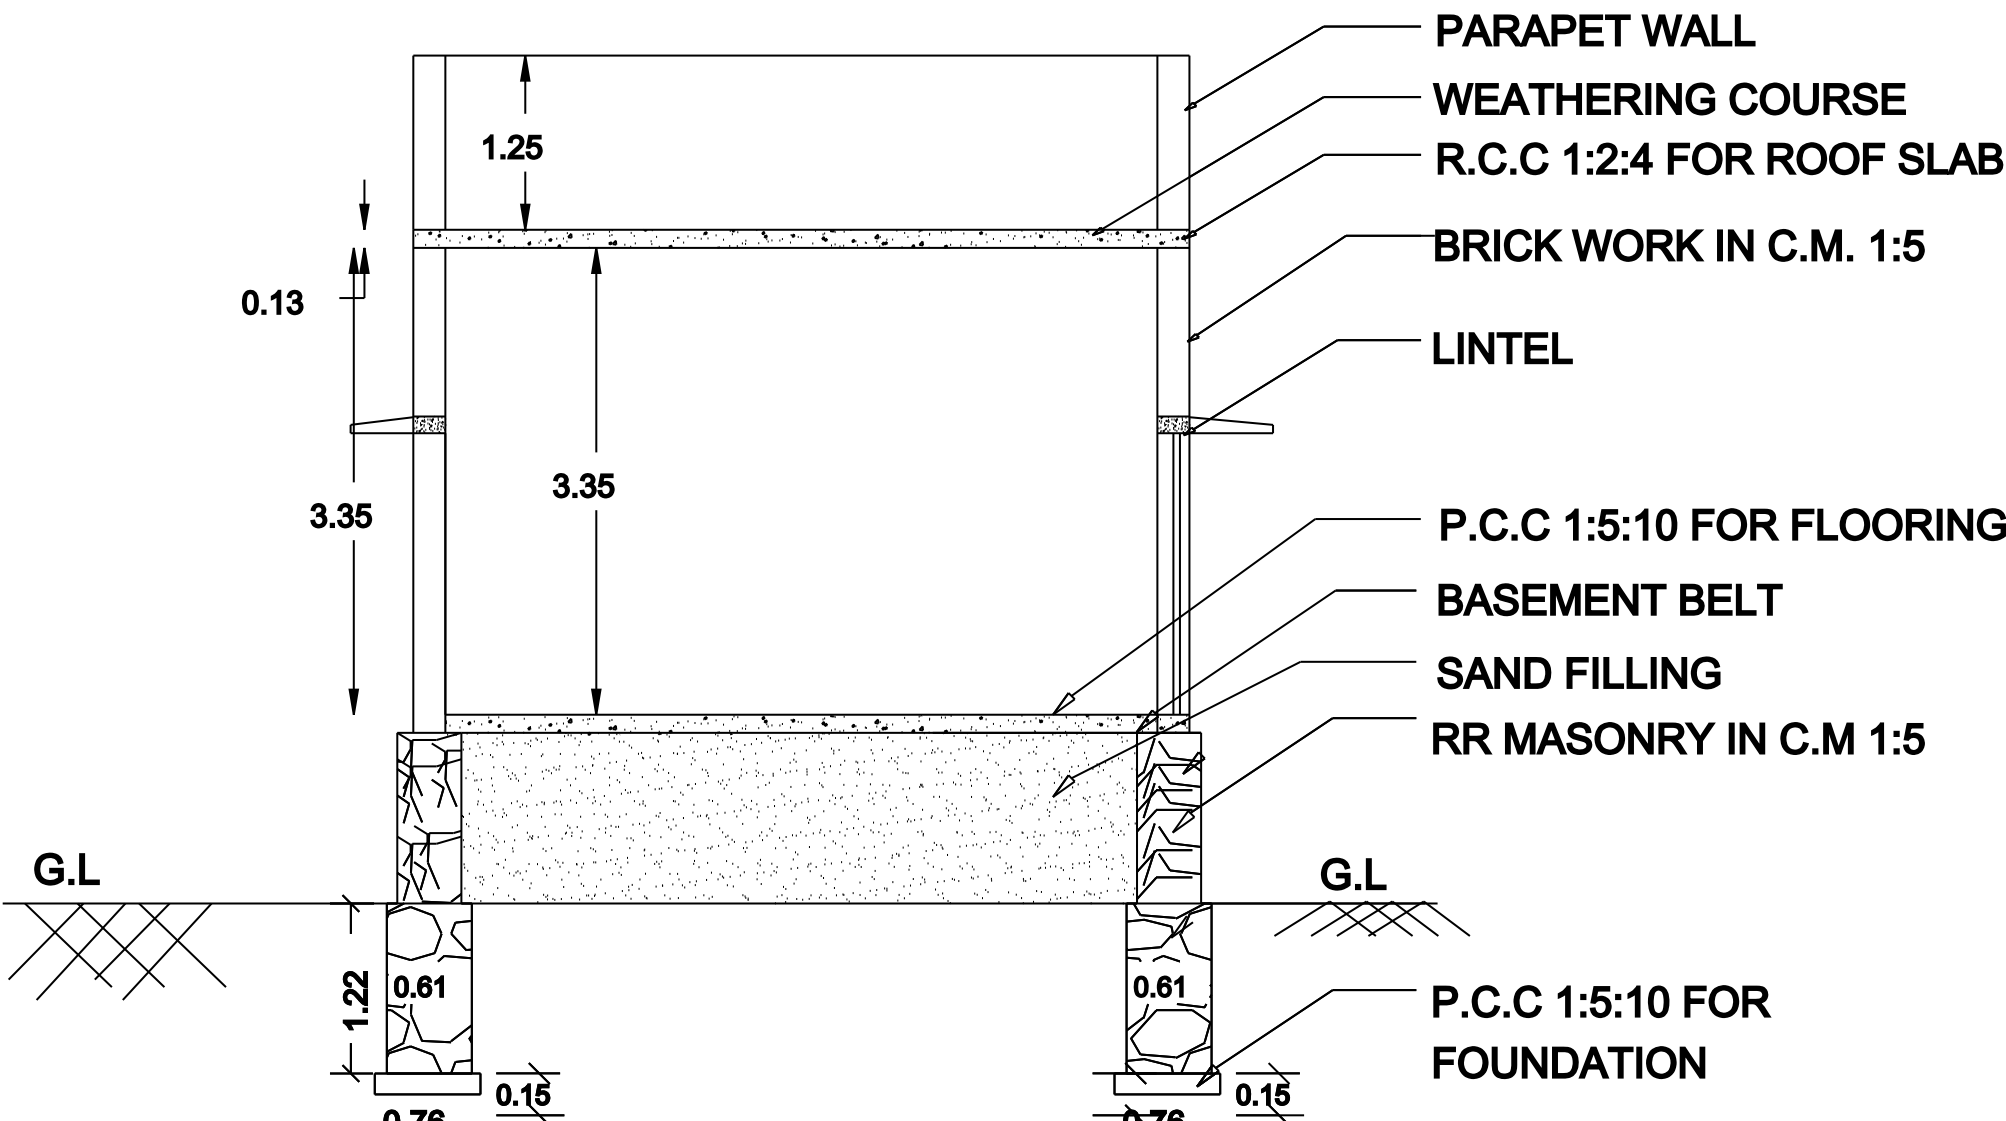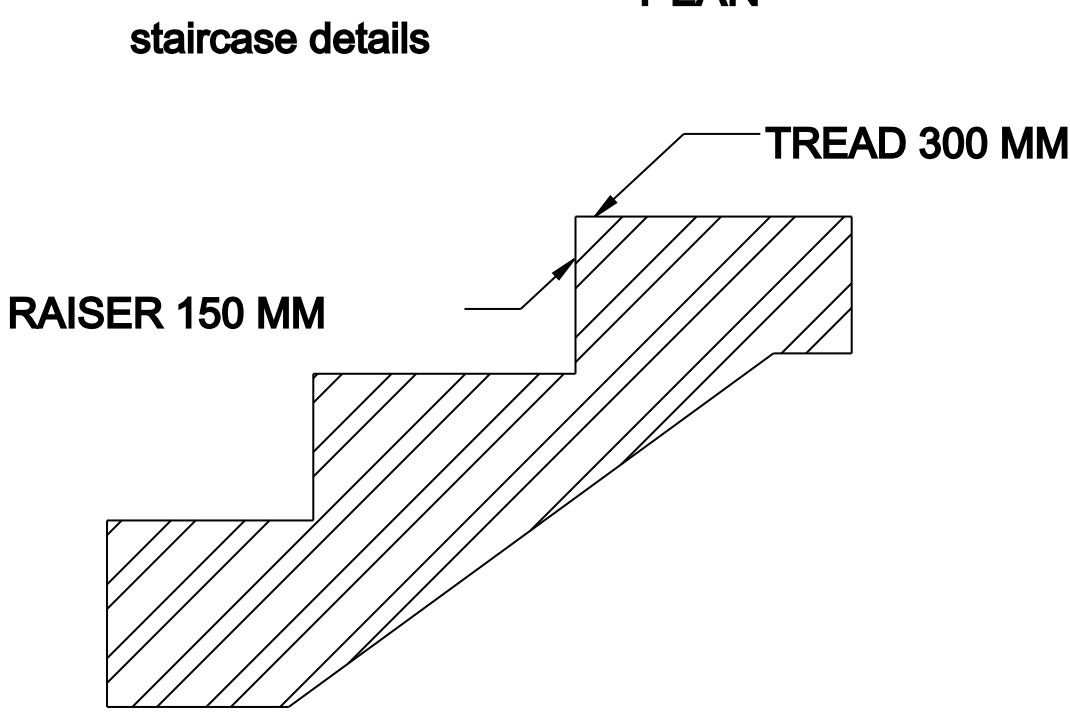



SECTION ON 'AA'

SOLAR LIGHTING SYSTEM

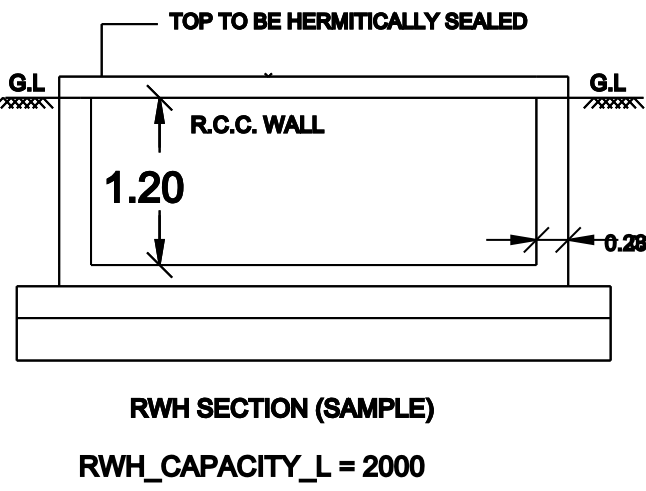


RWH SECTION (SAMPLE)

RAINWATER COLLECTING TANK

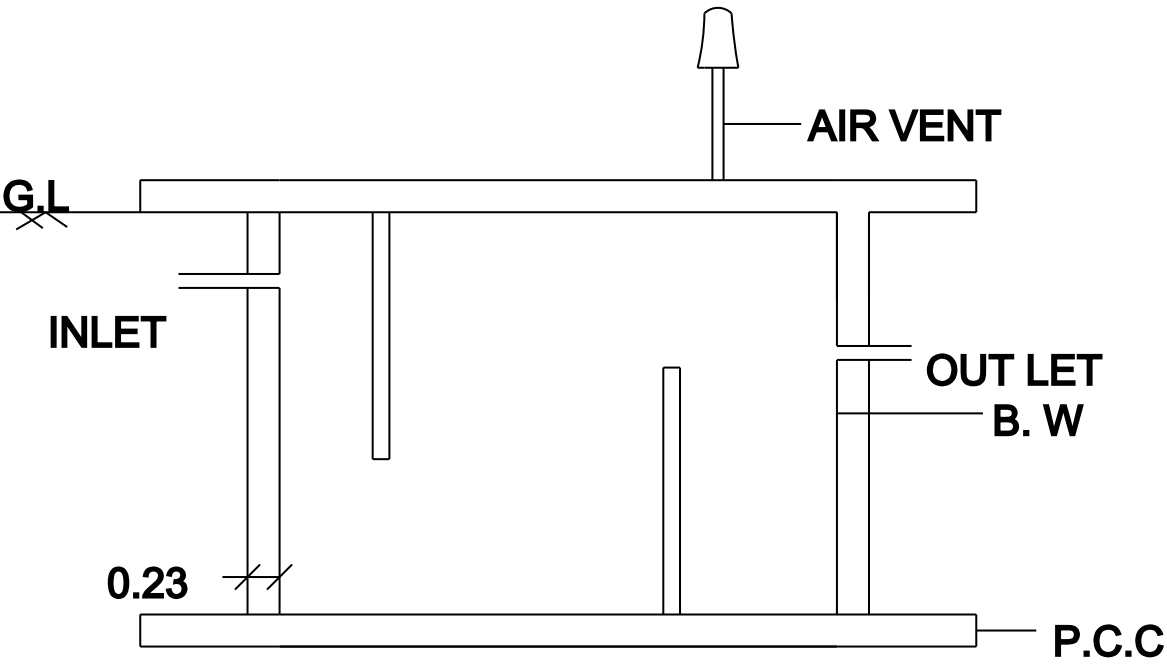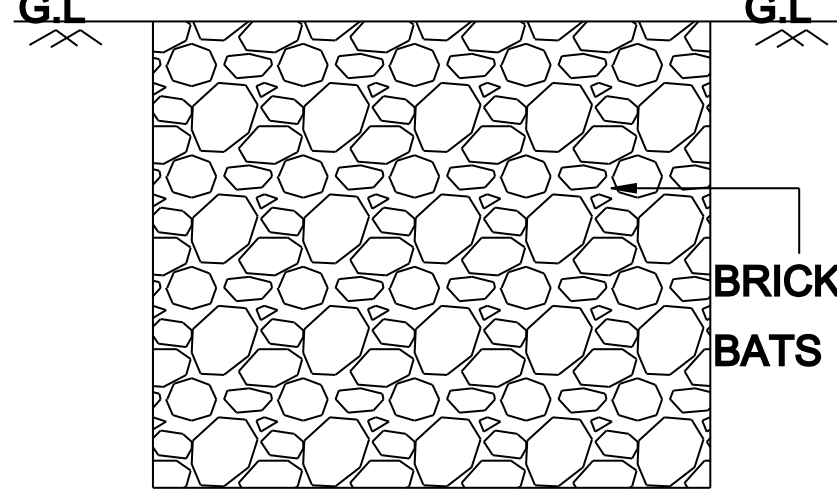

SEPTIC TANK DETAILS

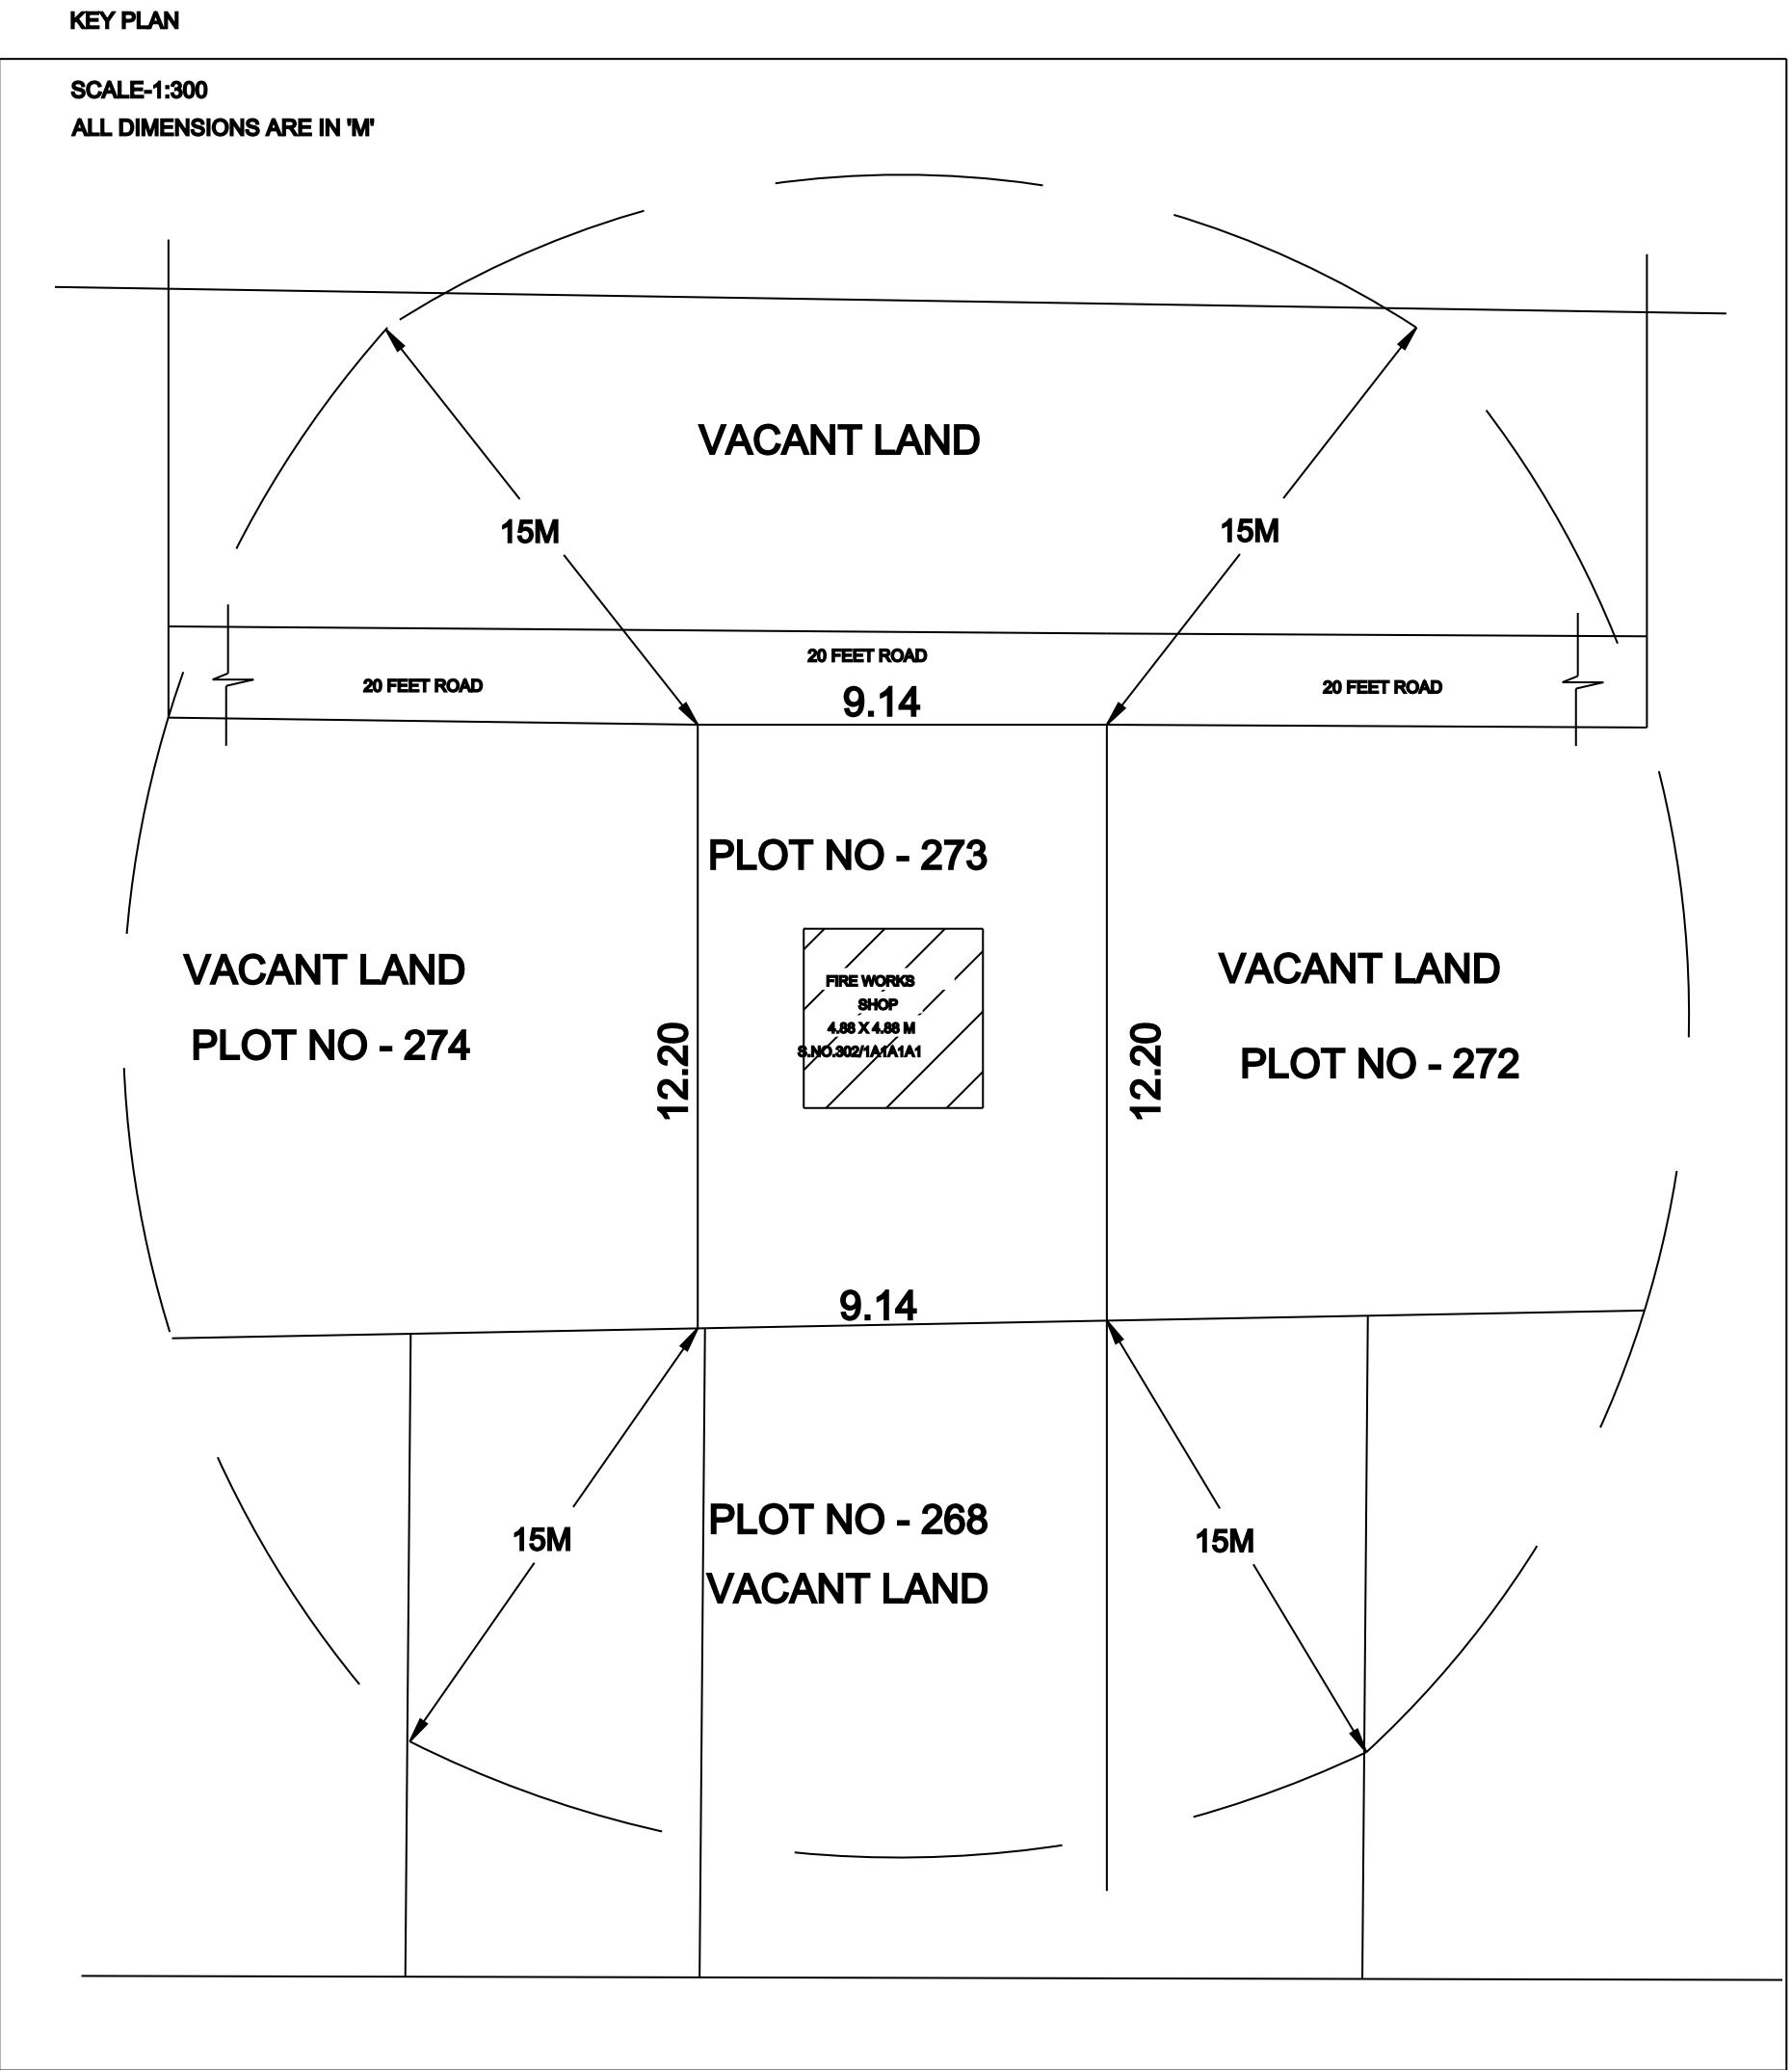

KEY PLAN

SCALE:1:500
ALL DIMENSIONS ARE IN 'M'

- 1.THERE IS NO ANY OTHER FIRE WORKS SHIOP IN FLAMMABLE HAZAROUS MATERIALS SHOP AND WITH IN THE RADIUS OF 15 METERS.
- 2.THERE ARE NO STAIR CASE IN THE PREMISES OF BUILDING.
- 3.2NOS 10KGS D.C.P. FIRE EXTINGUISHERS WILL BE POROVIED.
- 4.ELECTRICAL FITTINGS ARE CONCEALED.
- 5.POLICE STATION - SIVAKASI - 10 KMS
FIRE SERVICE STATION - SIVAKASI - 18 KMS
RAILWAY STATION - SVAKASI - 15 KMS
- 6.TECHNICAL PERSONS 4 NO
- 7.ELECTRICAL CIRCULAR BOXES PROVIDED OUTSIDER OF THE BUILDING.
- SHOP TO SIVAKASI BUS STAND - 15 KMS
- .L/H.T ELECTRICAL LINE IP PENDING IN THE COURT OF LAW.
- .EVANT PROVISIONS UNDER THE EXPLOSIVES RULES 2008 AND THE LICENCE ARE FOLLOWED.
- ASE/LITICATION IS PENDING IN THE COURT OF LAW.
- INSTITUTES (OR) HOSPITALS & DIAGNOSTIC CENTERS.,
RELIGIOUS PREMISES,BANK.SHOPPING MALL SHALL BE INSERTED OR SITUATED AT ABOVE 15M RADIUS.

PLINTH AREA OF FIRE WORK SHOP - 28.51 SQ.M
FLOOR AREA OF FIRE WORK SHOP - 23.81 SQ.M

CAPACITY : FIRE WORKS - 100 KGS
CHORSA CRACKERS & OR SPARKLERS - 500 KGS
CLASS - 7,DIVISION-2 , SUB - DIVISION - 1& 2,600 KGS

R.S/M.D - ROLLING SHUTTER - 2.44 X 2.44 M
R.S-1 /E.E.D - ROLLING SHUTTER - 1.20 X 2.44 M

LAND DETAILS:-
SURVEY NUMBER - 480/1,481/2
VILLAGE - ANUPPANKULAM
PANCHAYAT - ANUPPANKULAM
TALUK - SIVAKASI
DISTRICT - VIRUDHUNAGAR

UNDERTAKING:-
'ALL THE RELEVANT PROVISION UNDER THE EXPLOSIVES RULES- 2008
PERTAINING TO THE LICENCE IN FORM LE-5 AND CONDITION
OF THE LICENSE ARE SCRUPULDSLSY COMPLETED WITH'

SCALE 1 C.M. =1 METRE		
ALL DIMENSIONS ARE IN " METRE ".		
JOINERY DETAILS		
R.S-ROLLING SHUTTER -	2.44 X 2.44	
R.S 1-ROLLING SHUTTER -	1.22 X 2.44	
AREA STATEMENT:- SQ.ft SQ.m		
AREA OF SITE 1200.00 111.48		
PROPOSED CONSTRUCTION - G.F	306.99	28.52
OPEN SPACE 893.01 82.96		
SITE AREA -		
PROPOSED CONSTRUCTION -		

FOR OFFICE USE ONLY

M.MURUGAN

(M.MURUGAN)

APPLICANT

R.M.Yogesh

Ar.R.M.YOGESH . D.Arch.,B.Arch.,
REGISTERED ARCHITECT & CONSULTING ARCHITECT
Reg.NO : 129/LS/2021/00005
MAKE SPACE ARCHITECTS
1A,P.S.R.ROAD,SIVAKASI-626123.
mob - 8248000679

ARCHITECT

Eight ways to know a piece of land before you pay for it.

This report covers one part of the picture. These cover the rest, drawn from the same government records, for any property in Tamil Nadu.

LandLens One

Ask anything about a property and get an answer grounded in live government records, with the sources shown.

[/landlens/one](#)



Verify My Land

Every record check run on one property and returned as a single report.

[/landlens/verify-my-land](#)



Legal Opinion

An advocate's written opinion on the title, built on the records we pull for it.

[/landlens](#)



One Map

Every layer on one map: the parcel, its boundary, zoning, water bodies and what sits around it.

[/landlens/one/map](#)



PriceMap

What land actually changed hands for around this plot, taken from the registered deeds.

[/landlens/pricemap](#)



Build Scope

What you are allowed to build here: floor space, height, coverage and setbacks.

[/landlens/build-scope](#)



Property Tracker

Watch a property and hear about it when something new is registered against it.

[/landlens/property-tracker](#)



Deal Room

Run the transaction in one place: documents, stamping, signatures and the parties.

[/landlens/deal-room](#)



Twenty-four checks you can run yourself, at no cost.

Records and verification

The registers themselves, read for you.

Encumbrance Certificate

Patta and Chitta

Field Measurement Sketch

EC Analyzer

Bank charge check

Court case search

Seller background check

Approval check by survey

Zoning and land use

What the plan says can happen on this land.

Land use zone finder

CMDA land use check

Coastal regulation zone

Master plan check

Water bodies finder

Airport height clearance

Value and duty

What it is worth and what it costs to register.

Guideline value by street

Guideline value by survey

Stamp duty and registration fees

Capital gains

Floor space index

Area unit converter

Registers and directories

Who holds it, and which office keeps the record.

Find your registering office

Temple property check

Waqf property check

RERA register



Every free tool
/tools



Services we run
for you
/services



The LandLens
suite
/landlens/one



Every claim in this document traces back to a government record.

Legal opinions, due diligence and title verification

Building plan, layout and sub-division approvals

Completion and occupancy certificates, regularisation

Escrow, negotiation and NRI property management

Land survey, soil testing, architecture and construction

Verified RealEstate
3/350/2 Mettukuppam,
OMR Thoraipakkam,
Chennai 600 097, India
hello@verified.realestate
+91 9996 12 9996

Prepared from the registers named on the page each finding sits on. Where a register could not be read, this document says so in its place rather than leaving the gap to be read as a clean result.

