

PP

APPROVAL RECORD

Planning Permission

Virudhunagar district, Tamil Nadu

APPROVAL TYPE

Building Plan

ISSUING AUTHORITY


Rural Panchayat

The approval as the planning authority issued it, reproduced in full behind this page.



An approval speaks to what was sanctioned, not to what was built. Completion is a separate record.

PLAN SHOWING THE PROPOSED CONSTRUCTION OF HOSPITAL BUILDING IN OLD S.NO: 111/21 , NEW S.NO: 111/21D ,
AT VISWANATHAM VILLAGE, SIVAKASI TALUK, SIVAKASI PANCHAYAT UNION , VIRUDHUNAGAR DISTRICT.


(SCALE 1:100)

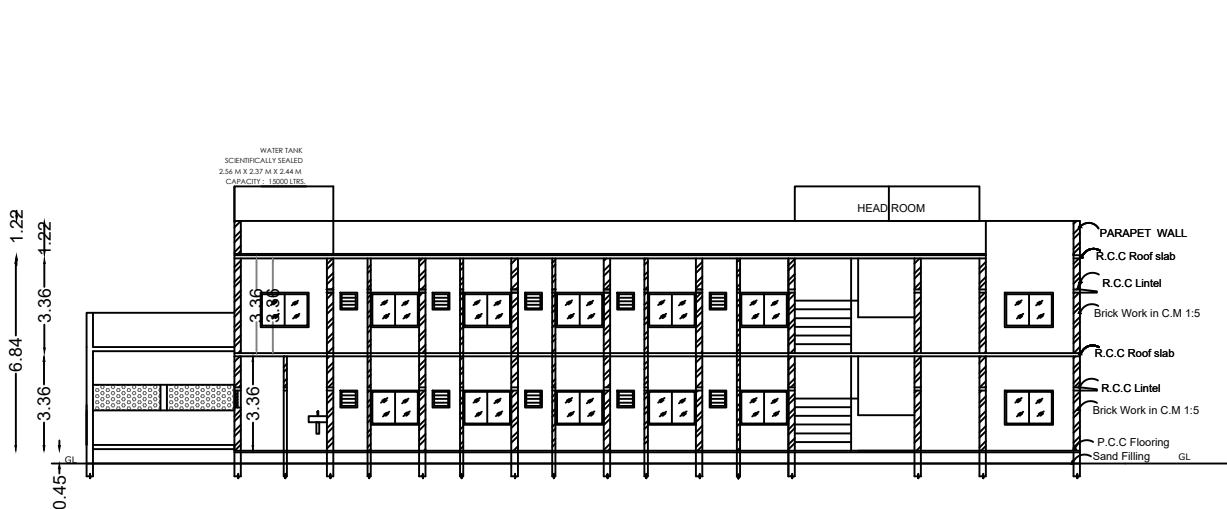


SECTION AA

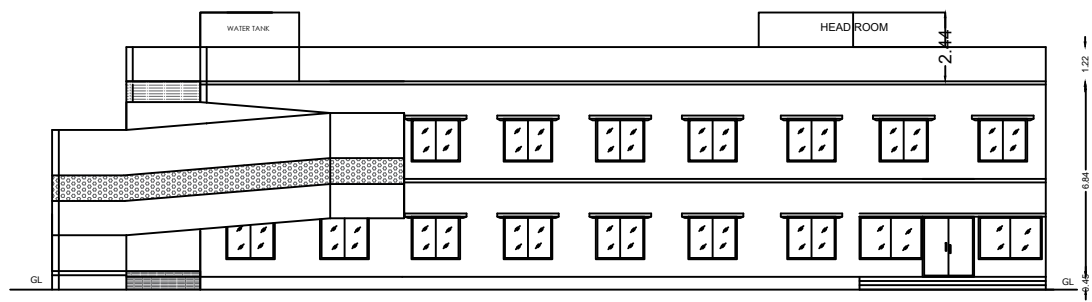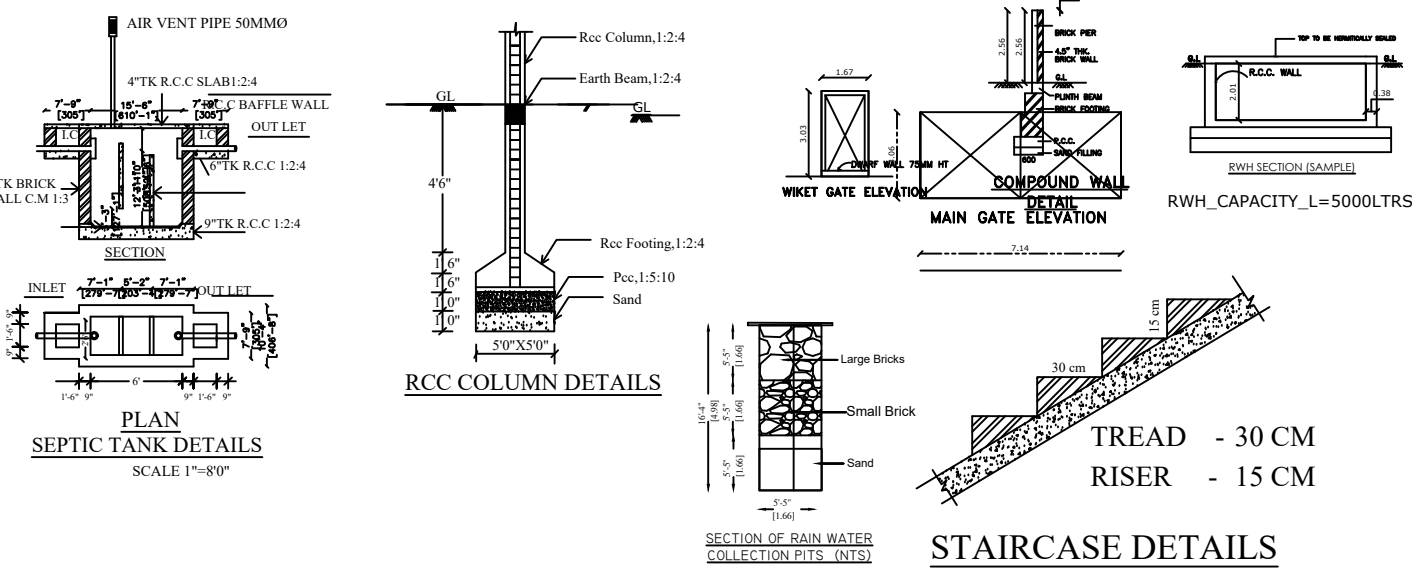


ELEVATION

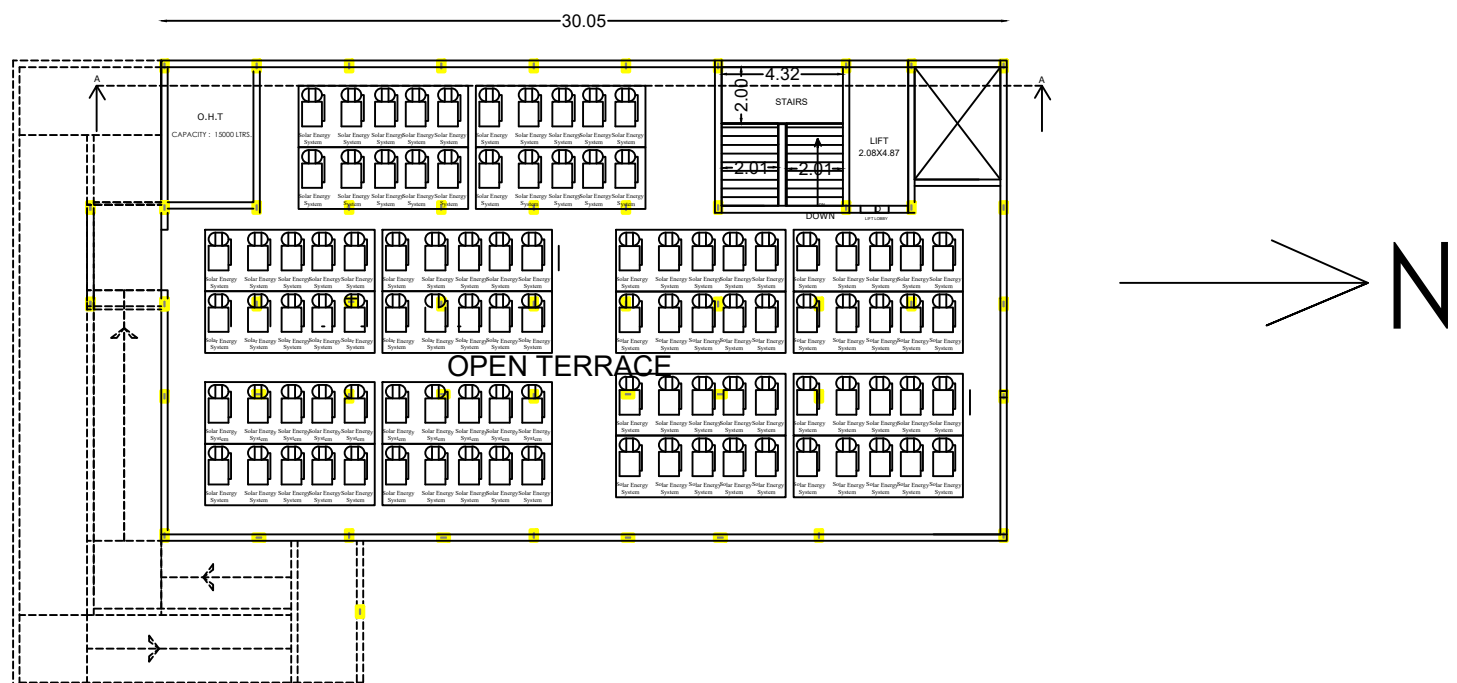

TERRACE FLOOR PLAN

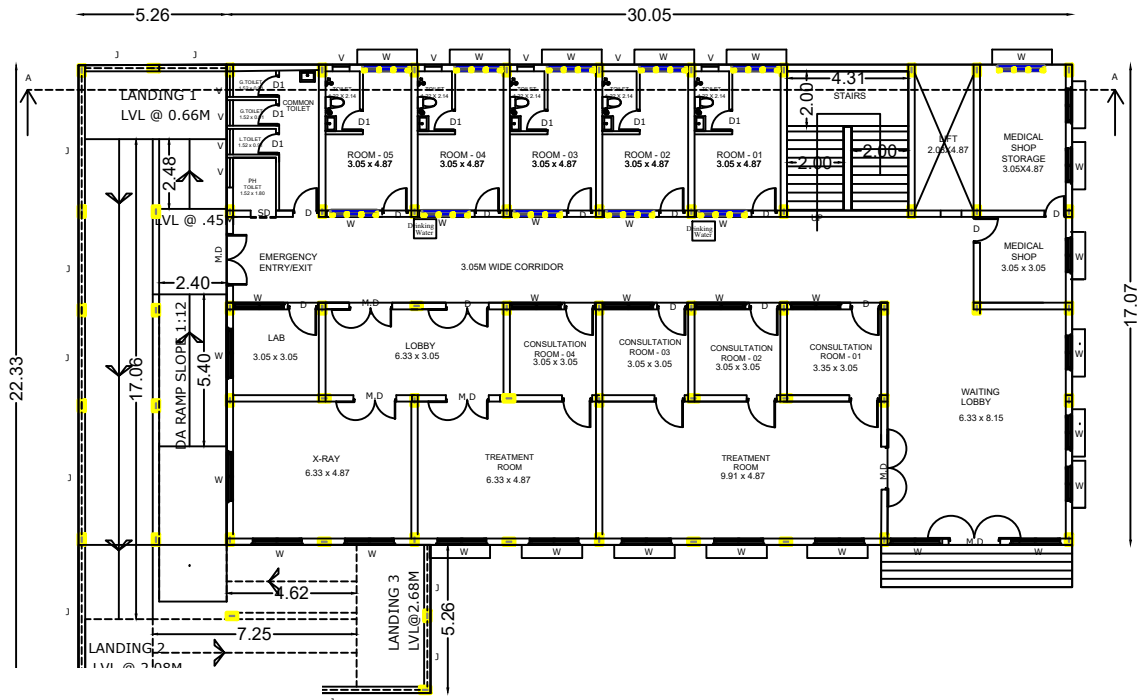

GROUND FLOOR PLAN

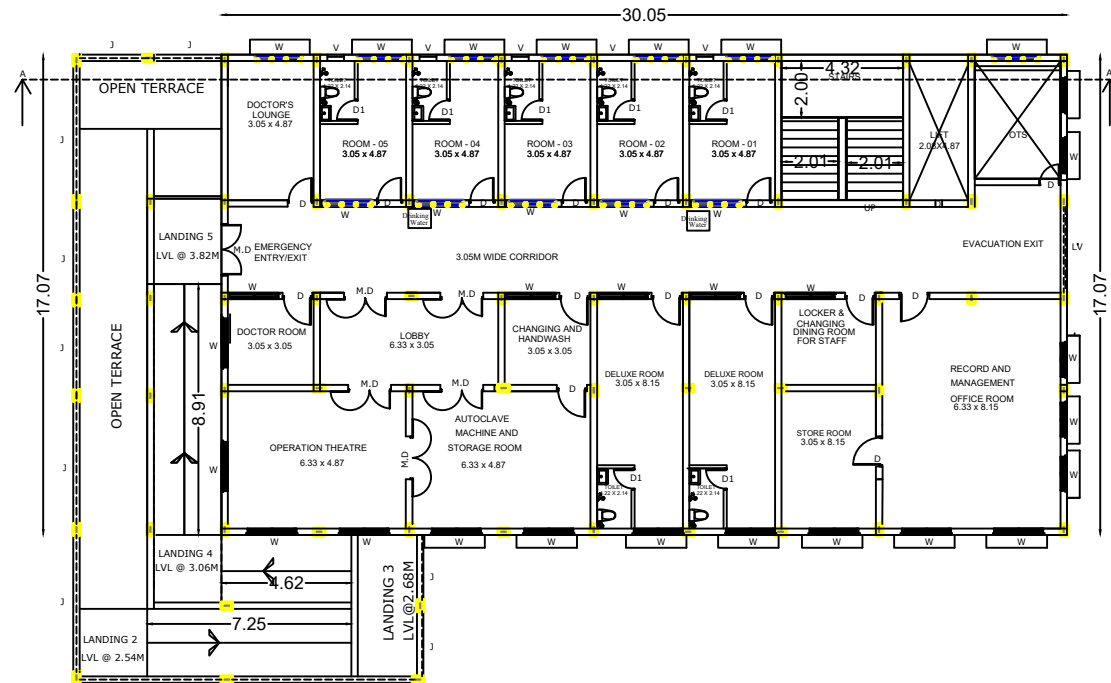

FIRST FLOOR PLAN



PLANNING PERMISSION
ROC NO: SWP/BPA/0639230/2025
SITE BOUNDARY SHOWN AS "A TO E"
PLANNING PERMISSION NO : SWP/DTCP (VNR)NO: 01/2026

SITE AREA DETAILS	
AS PER DOCUMENT AREA	- 2548.00 SQ.M
AS PER SITE AREA	- 2352.40 SQ.M
AS PER PATTA AREA	- 2364.00 SQ.M
AS PER SUPER IMPOSED AREA	- 2352.40 SQ.M

JOINERY DETAILS			REFERENCE: SITE BOUNDARY - EXISTING ROAD - DRIVE - PROPOSED - BUILDING -
M.D	MAIN DOOR	1.52 x 2.10	
D	DOOR	1.00 x 2.10	
D1	DOOR	0.76 x 2.00	
W1	WINDOW	2.00 x 1.22	
W	WINDOW	1.83 x 1.22	
SD	SLIDING DOOR	0.9 x 2.10	
V	VENTILATOR	0.60 x 0.90	
J	JAALI	0.91	

AREA DETAILS				
SITE EXTENT - 2352.40 Sq.m				
Descriptions	Total Build up Area	Deduction Ots & Duct	FSI	Non FSI
Area of the Ground Floor	668.56	---	668.56	---
Area of the First Floor	500.20	---	500.20	---
Area of the Head Room	38.29	---	---	38.29
Total Area	1207.05	---	1168.76	38.29


FLOOR SPACE INDEX = $\frac{1168.76}{2352.40} = 0.50 < 2.0$

DESCRIPTIONS	REQUIRED	PROVIDED
1. Car Parking Space FSI Area = 1168.76/100 Sq.m	12 Nos	14 Nos
2. Two wheeler Parking Space FSI Area = 1168.76/100 Sq.m	12 Nos	14 Nos
3. Physically challenged Car Parking Space	2 Nos	3 Nos

FIRE EXTINGUISHER TO BE PROVIDED
 FIRE ALARM TO BE PROVIDED

 Er. R. SINGARAJ B.E.(Civil), P.E.(ECI), MIE, MACCE, MNT Arb Chartered Engineer, DTCP-R.E. Grade-1 Engineer 721 Gandhi street, K.N.Road, Gandhi Nagar, Vellore-632 006 Ph 9025254481 mail agarforever@gmail.com	 K.VISWANATHAN, m.Tech., DTCP REGISTERED STRUCTURAL ENGINEER GRADE-1 (SE) Reg. No: SE/ Gr.1 / 2022/ 04/ 007 Kanchipuram - 631501. Ph: 9791544676 Email: kavisanathan@gmail.com
CONSTRUCTION ENGINEER	STRUCTURAL ENGINEER
 Dr. S. Ambalatharasan, M.D. (B.S.), D.Ortho., (DNB)(Ortho). Reg No: 44183	 Er. R. SINGARAJ B.E.(Civil), P.E.(ECI), MIE, MACCE, MNT Arb Chartered Engineer, DTCP-R.E. Grade-1 Engineer 721 Gandhi street, K.N.Road, Gandhi Nagar, Vellore-632 006 Ph 9025254481 mail agarforever@gmail.com
APPLICANT	REG.,ENGINEER

SITE PLAN SHOWING THE PROPOSED CONSTRUCTION OF HOSPITAL BUILDING IN OLD S.NO: 111/21 ,
NEW S.NO: 111/21D,AT VISWANATHAM VILLAGE, SIVAKASI TALUK, SIVAKASI PANCHAYAT
UNION , VIRUDHUNAGAR DISTRICT.

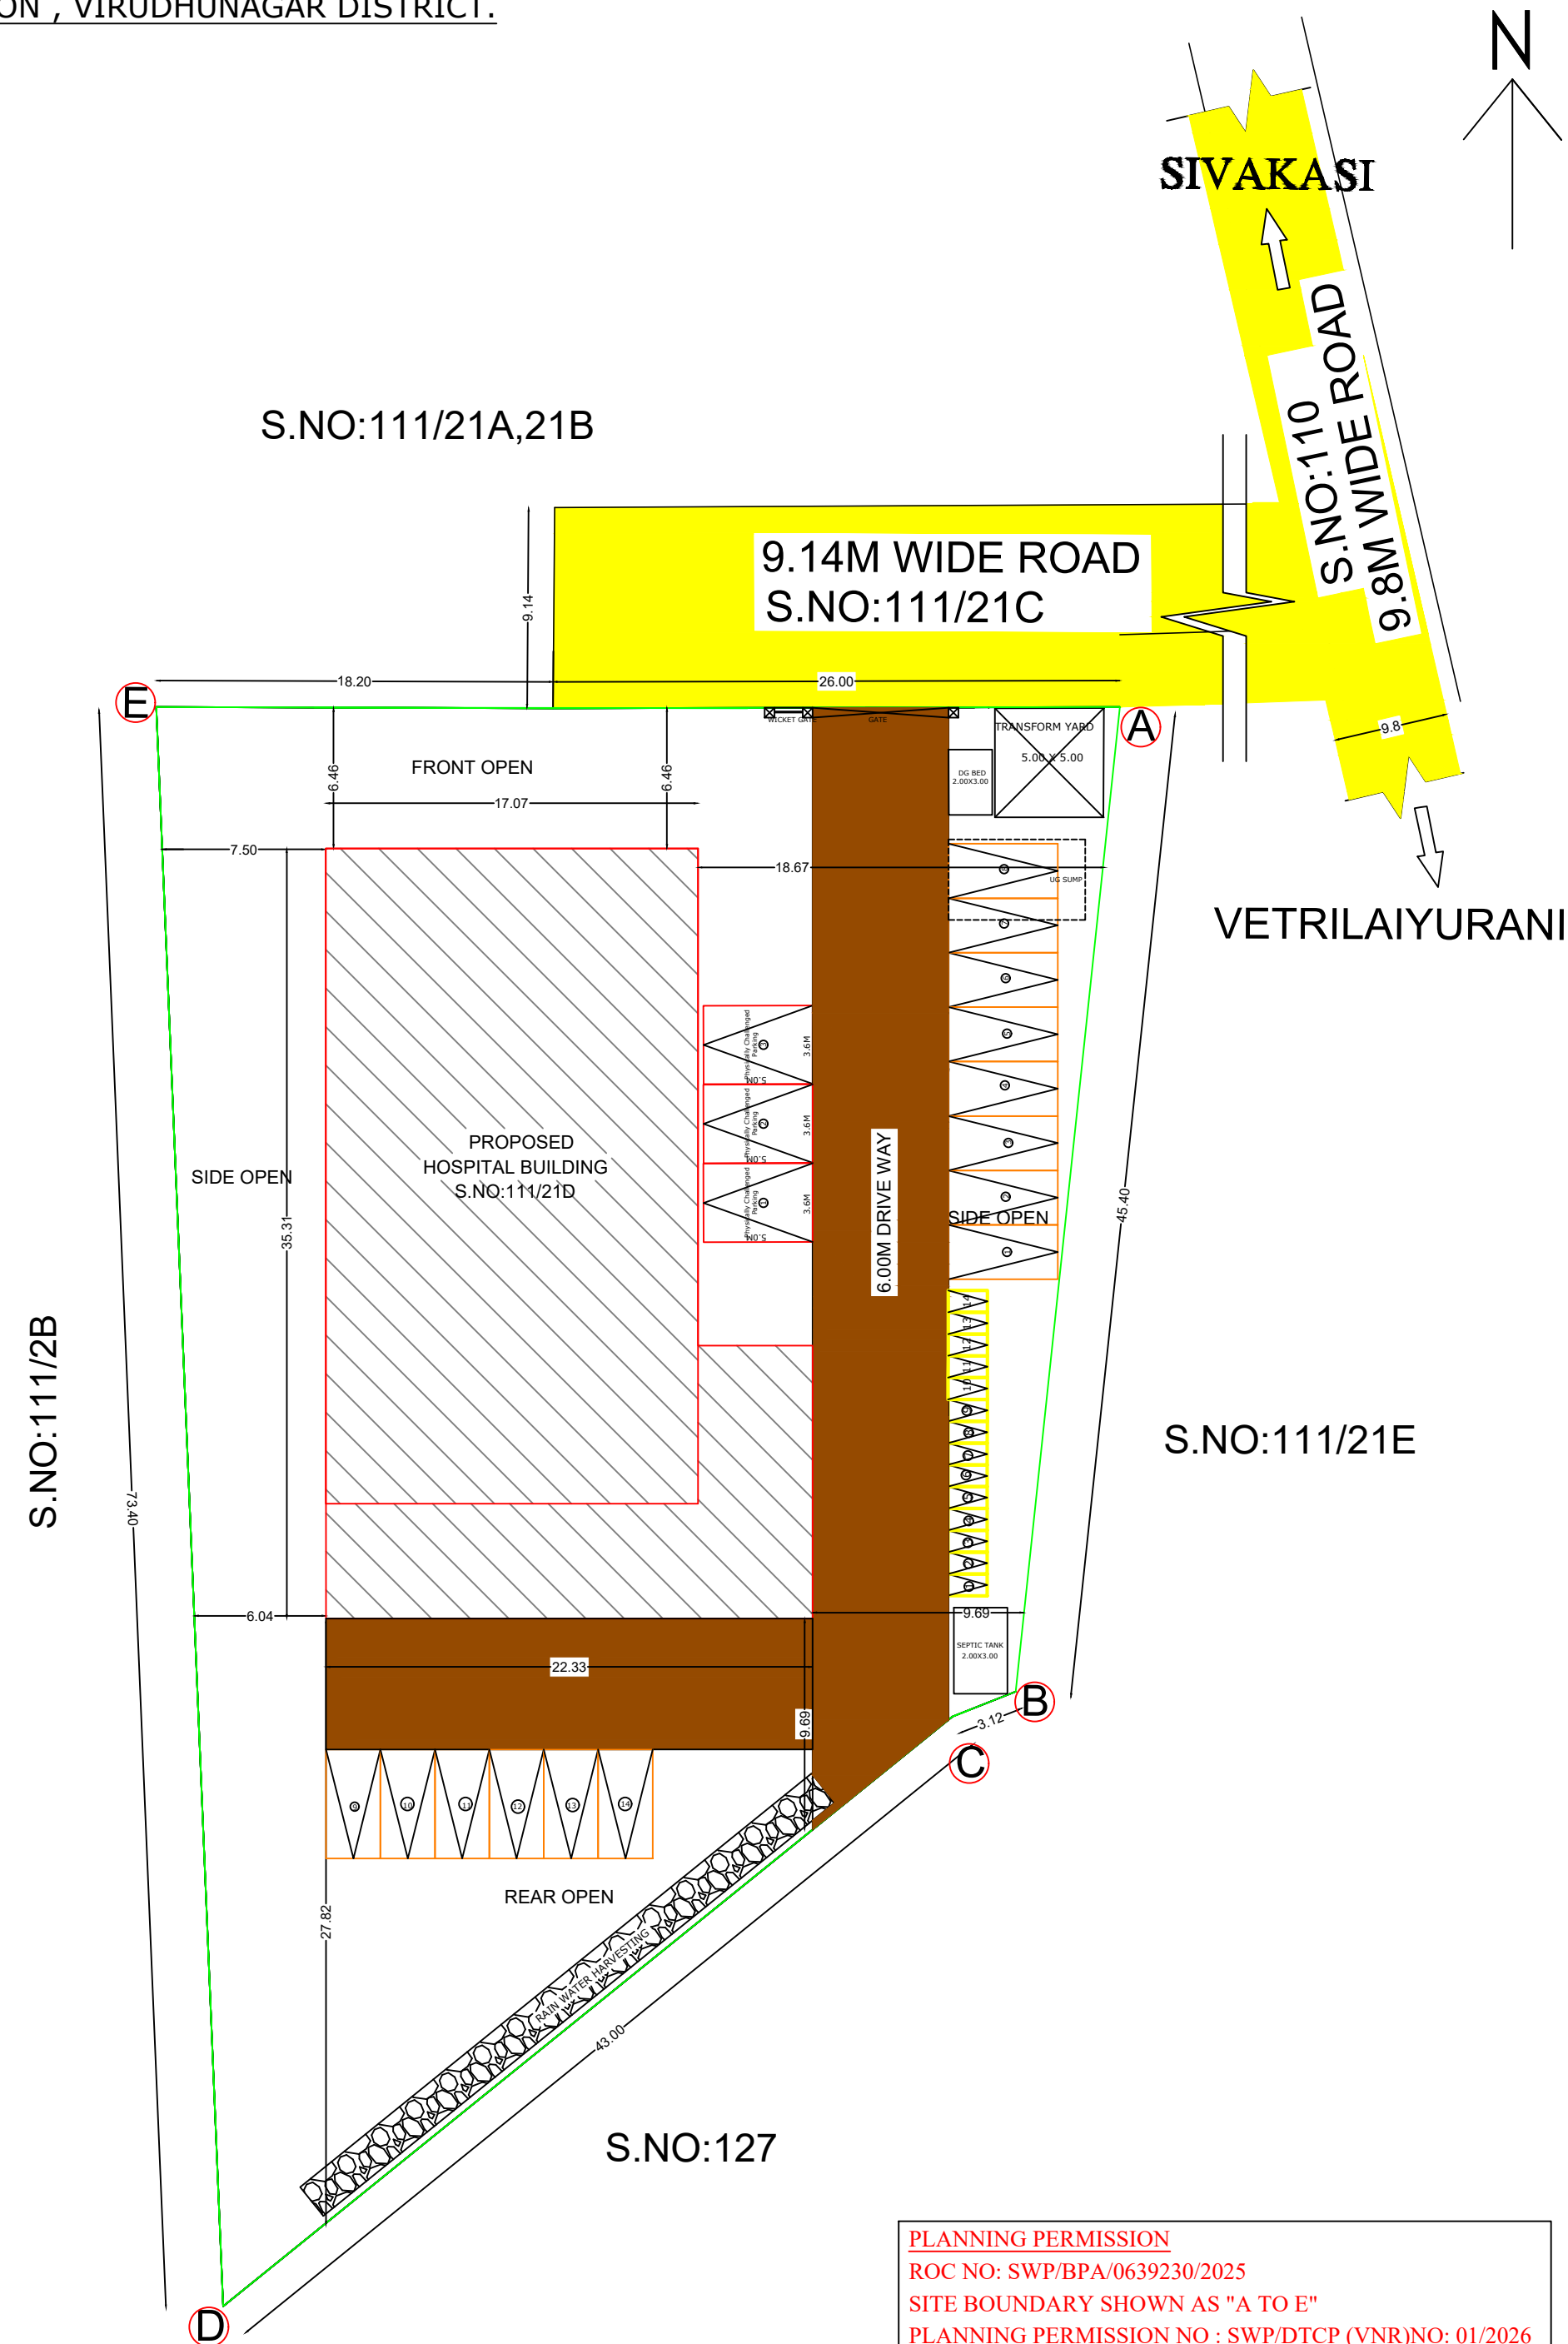

SITE AREA DETAILS

AS PER DOCUMENT AREA	- 2548.00 SQ.M
AS PER SITE AREA	- 2352.40 SQ.M
AS PER PATTA AREA	- 2364.00 SQ.M
AS PER SUPER IMPOSED AREA	- 2352.40 SQ.M

JOINERY DETAILS

M.D	MAIN DOOR	1.52 x 2.10
D	DOOR	1.00 x 2.10
D1	DOOR	0.76 x 2.00
W1	WINDOW	2.00 x 1.22
W	WINDOW	1.83 x 1.22
SD	SLIDING DOOR	0.9 x 2.10
V	VENTILATOR	0.60 x 0.90
J	JAALI	0.91

REFERENCE:

SITE BOUNDARY - [

EXISTING ROAD -

DRIVE -

PROPOSED -

BUILDING

AREA DETAILS

SITE EXTENT - 2352.40 Sq.m

Descriptions	Total Build up Area	Deduction Ots & Duct	FSI	Non FSI
Area of the Ground Floor	668.56	---	668.56	---
Area of the First Floor	500.20	---	500.20	---
Area of the Head Room	38.29	---	---	38.29
Total Area	1207.05	---	1168.76	38.29

$$\text{FLOOR SPACE INDEX} = \frac{1168.76}{2352.40} = 0.50 < 2.0$$

DESCRIPTIONS	REQUIRED	PROVIDED
1. Car Parking Space FSI Area = 1168.76/100 Sq.m	12 Nos	14 Nos
2. Two wheeler Parking Space FSI Area = 1168.76/100 Sq.m	12 Nos	14 Nos
3. Physically challenged Car Parking Space	2 Nos	3 Nos

FE FIRE EXTINGUISHER TO BE PROVIDED

 FIRE ALARM TO BE PROVIDED


Er. R. SINGARAJ
B.E.(Civil), P.E.(EC), MIE, MACCE, MNT Arb
Chartered Engineer, DTCP-R.E. Grade-1 Engineer
721 Gandhi street, K.N.Road,
Gandhi Nagar, Vellore-632 006
Ph 9025254481
mail agarforever@gmail.com

CONSTRUCTION
ENGINEER

K. Viswan

K.VISWANATHAN, M.Tech
DTP REGISTERED STRUCTURAL ENGINEER GRADE-I (SE)
Reg. No: SE/ Gr.I / 2022/ 04/ 007
Kanchipuram - 631501.
Ph: 9791544676
Email: lovishwanathan@gmail.com

STRUCTURAL ENGINEER


Dr. S. Ambalatharasan,
M.B., B.S., D. Ortho., DNB (Ortho.).
Reg. No: 44183

APPLICANT


Er. R. SINGARAJ
B.E.(Civil), P.E.(EC), MIE, MACCE, MNT Arb
Chartered Engineer, DTCP-R.E. Grade-1 Engineer
721 Gandhi street, K.N.Road,
Gandhi Nagar, Vellore-632 006
Ph 9025254481
Mail agarforever@gmail.com

REG.,ENGINEER

OFFICE USE

Eight ways to know a piece of land before you pay for it.

This report covers one part of the picture. These cover the rest, drawn from the same government records, for any property in Tamil Nadu.

LandLens One

Ask anything about a property and get an answer grounded in live government records, with the sources shown.

[/landlens/one](#)



Verify My Land

Every record check run on one property and returned as a single report.

[/landlens/verify-my-land](#)



Legal Opinion

An advocate's written opinion on the title, built on the records we pull for it.

[/landlens](#)



One Map

Every layer on one map: the parcel, its boundary, zoning, water bodies and what sits around it.

[/landlens/one/map](#)



PriceMap

What land actually changed hands for around this plot, taken from the registered deeds.

[/landlens/pricemap](#)



Build Scope

What you are allowed to build here: floor space, height, coverage and setbacks.

[/landlens/build-scope](#)



Property Tracker

Watch a property and hear about it when something new is registered against it.

[/landlens/property-tracker](#)



Deal Room

Run the transaction in one place: documents, stamping, signatures and the parties.

[/landlens/deal-room](#)



Twenty-four checks you can run yourself, at no cost.

Records and verification

The registers themselves, read for you.

Encumbrance Certificate

Patta and Chitta

Field Measurement Sketch

EC Analyzer

Bank charge check

Court case search

Seller background check

Approval check by survey

Value and duty

What it is worth and what it costs to register.

Guideline value by street

Guideline value by survey

Stamp duty and registration fees

Capital gains

Floor space index

Area unit converter

Zoning and land use

What the plan says can happen on this land.

Land use zone finder

CMDA land use check

Coastal regulation zone

Master plan check

Water bodies finder

Airport height clearance

Registers and directories

Who holds it, and which office keeps the record.

Find your registering office

Temple property check

Waqf property check

RERA register



Every free tool
/tools



Services we run
for you
/services



The LandLens
suite
/landlens/one



Every claim in this document traces back to a government record.

Legal opinions, due diligence and title verification

Building plan, layout and sub-division approvals

Completion and occupancy certificates, regularisation

Escrow, negotiation and NRI property management

Land survey, soil testing, architecture and construction

Verified RealEstate
3/350/2 Mettukuppam,
OMR Thoraipakkam,
Chennai 600 097, India
hello@verified.realestate
+91 9996 12 9996

Prepared from the registers named on the page each finding sits on. Where a register could not be read, this document says so in its place rather than leaving the gap to be read as a clean result.

