


SECTION - AA


SECTION - BB




WEST SIDE ELEVATION

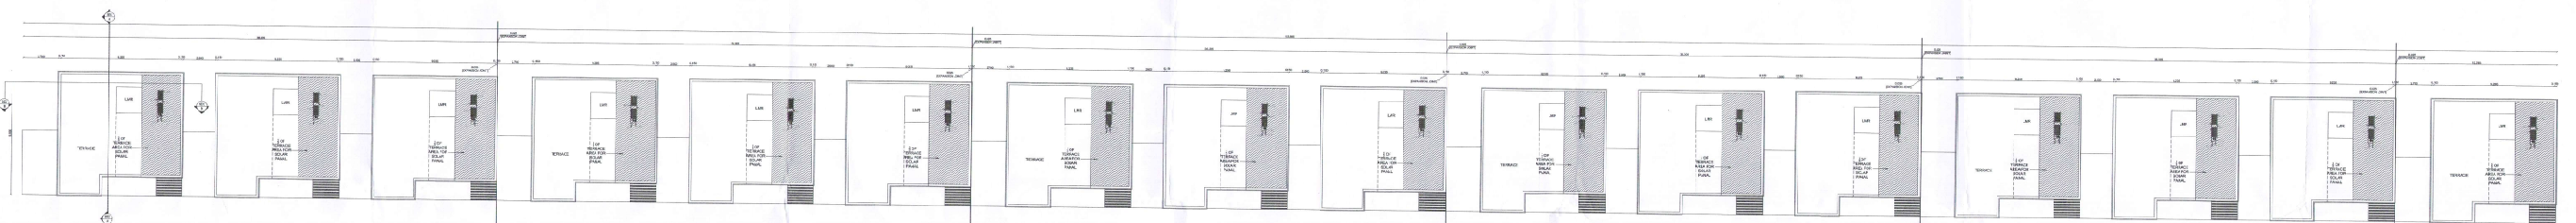

TERRACE FLOOR PLAN

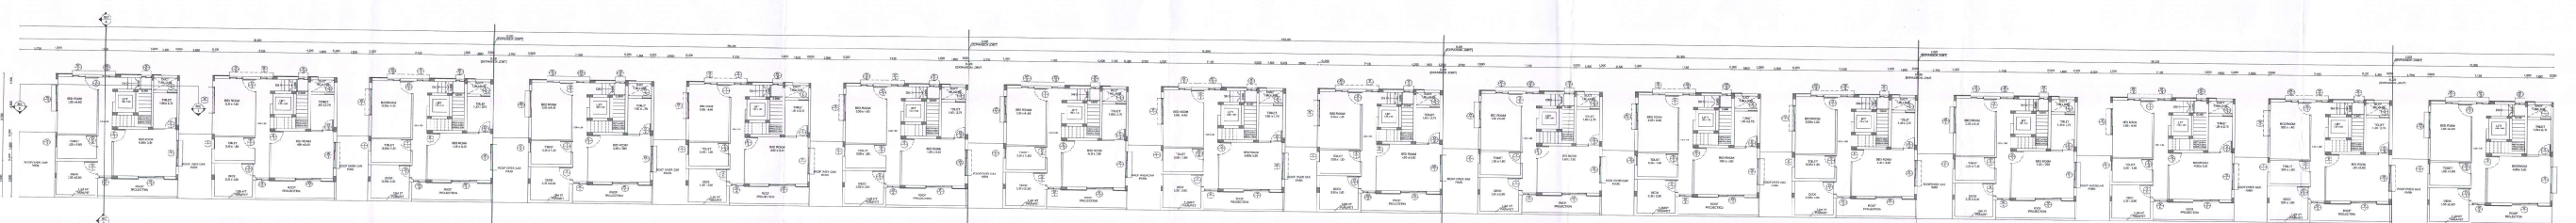


FIRST FLOOR PLAN

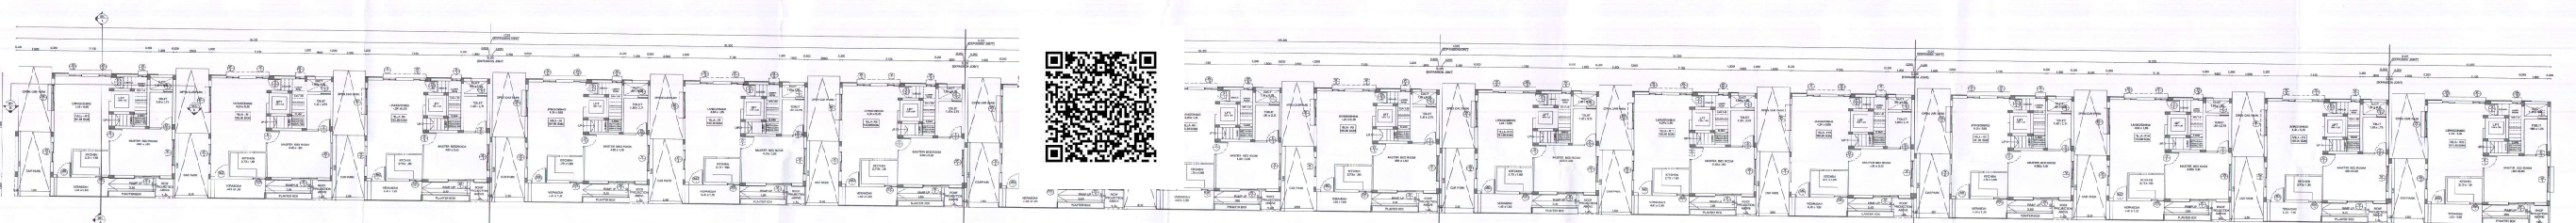

GROUND FLOOR PLAN



| <b>JOB TITLE</b><br>PROPOSED RESIDENTIAL BUILDINGS<br>(GROUND + 1)<br>CONSTRUCTION AT SURVEY NOS :<br>221/14A1A3, 221/14A1A4, 220/2A1B IN<br>PERUMALERI VILLAGE, VADAKAMPADI<br>PANCHAYAT, THIRUKAZHUKUNDRAM TALUK,<br>KANCHEEPURAM DISTRICT. | <b>MATERIAL SPECIFICATION FOR PROPOSED WORK</b><br>1. FOUNDATION IN P.C.C 1:5:10 OVER SAND FILLING.<br>2. SUPER STRUCTURE IN BLOCK WORK.<br>3. FOUNDATION WITH R.C.C COLUMNS M25 MIX.<br>4. FLOORING IN CEMENT CONCRETE 1:4:3 MIX IN<br>UTILITY AREA<br>5. INTERNAL PLASTERING OF 12mm THK. C.M. 1:3 AND<br>EXTERNAL PLASTERING OF 18mm THK. C.M. 1:3<br>6. RCC ROOF SLAB OF M25 WITH REQUIRED DEPTH.<br>7. RCC UTILITY OF M25 WITH REQUIRED DEPTH.<br>8. WEATHERING COURSE PROVIDED OVER ROOF SLAB<br>9. JOINERY - UPVC/ALUMINIUM GLAZED WINDOWS,<br>VENTILATORS AND DOORS<br><br><b>NOTE: ALL DIMENSIONS ARE IN METERS</b> | <b>DRAWING TITLE :</b><br>BLOCK - A<br>(R1 - R15)<br>GROUND FLOOR PLAN, FIRST & TERRACE FLOOR<br>PLAN ELEVATION & SECTION<br><br><b>REFERENCE</b><br>PROPOSAL <input type="text"/><br><br><b>SCALE :</b> 1:100<br><b>DATE :</b><br><br><b>SHEET NO:</b> 02<br><b>ORIENTATION</b><br> | <b>SCHEDULE OF JOINERY</b><br><table><thead><tr><th>INDEX</th><th>SIZE</th><th>DESCRIPTION</th></tr></thead><tbody><tr><td>WD</td><td>1100 X 2100</td><td>T.W. FLUSH DOOR</td></tr><tr><td>D1</td><td>1000 X 2100</td><td>T.W. FLUSH DOOR</td></tr><tr><td>D2</td><td>900 X 2100</td><td>T.W. FLUSH DOOR</td></tr><tr><td>W1</td><td>2000 X 1350</td><td>AL.FR.GLAZED SLIDING WINDOW</td></tr><tr><td>W2</td><td>1500 X 1350</td><td>AL.FR.GLAZED SLIDING WINDOW</td></tr><tr><td>W3</td><td>1200 X 1350</td><td>AL.FR.GLAZED SLIDING WINDOW</td></tr><tr><td>W4</td><td>1000 X 1350</td><td>AL.FR.GLAZED SLIDING WINDOW</td></tr><tr><td>W5</td><td>750 X 1350</td><td>AL.FR.GLAZED SLIDING WINDOW</td></tr><tr><td>KW1</td><td>1200 X 900</td><td>AL.FR.GLAZED SLIDING WINDOW</td></tr><tr><td>V1</td><td>750 X 900</td><td>ANODIZED AL.FR.GLAZED LOUVERED VENTILATOR</td></tr><tr><td>V2</td><td>600 X 900</td><td>ANODIZED AL.FR.GLAZED LOUVERED VENTILATOR</td></tr></tbody></table> | INDEX | SIZE | DESCRIPTION | WD | 1100 X 2100 | T.W. FLUSH DOOR | D1 | 1000 X 2100 | T.W. FLUSH DOOR | D2 | 900 X 2100 | T.W. FLUSH DOOR | W1 | 2000 X 1350 | AL.FR.GLAZED SLIDING WINDOW | W2 | 1500 X 1350 | AL.FR.GLAZED SLIDING WINDOW | W3 | 1200 X 1350 | AL.FR.GLAZED SLIDING WINDOW | W4 | 1000 X 1350 | AL.FR.GLAZED SLIDING WINDOW | W5 | 750 X 1350 | AL.FR.GLAZED SLIDING WINDOW | KW1 | 1200 X 900 | AL.FR.GLAZED SLIDING WINDOW | V1 | 750 X 900 | ANODIZED AL.FR.GLAZED LOUVERED VENTILATOR | V2 | 600 X 900 | ANODIZED AL.FR.GLAZED LOUVERED VENTILATOR | <b>OWNER'S SIGNATURE</b><br> | <b>LICENSED SURVEYOR</b><br> | <b>STRUCTURAL ENGINEER</b><br> |
|---|
| INDEX   | SIZE   | DESCRIPTION   | |
| WD   | 1100 X 2100   | T.W. FLUSH DOOR   | |
| D1   | 1000 X 2100   | T.W. FLUSH DOOR   | |
| D2   | 900 X 2100   | T.W. FLUSH DOOR   | |
| W1   | 2000 X 1350   | AL.FR.GLAZED SLIDING WINDOW   | |
| W2   | 1500 X 1350   | AL.FR.GLAZED SLIDING WINDOW   | |
| W3   | 1200 X 1350   | AL.FR.GLAZED SLIDING WINDOW   | |
| W4   | 1000 X 1350   | AL.FR.GLAZED SLIDING WINDOW   | |
| W5   | 750 X 1350   | AL.FR.GLAZED SLIDING WINDOW   | |
| KW1   | 1200 X 900   | AL.FR.GLAZED SLIDING WINDOW   | |
| V1   | 750 X 900   | ANODIZED AL.FR.GLAZED LOUVERED VENTILATOR   | |
| V2   | 600 X 900   | ANODIZED AL.FR.GLAZED LOUVERED VENTILATOR   | |

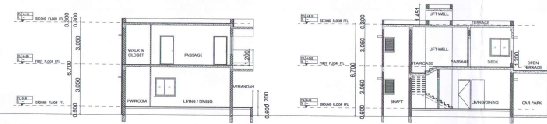


SECTION - AA


SECTION - BB




WEST SIDE ELEVATION

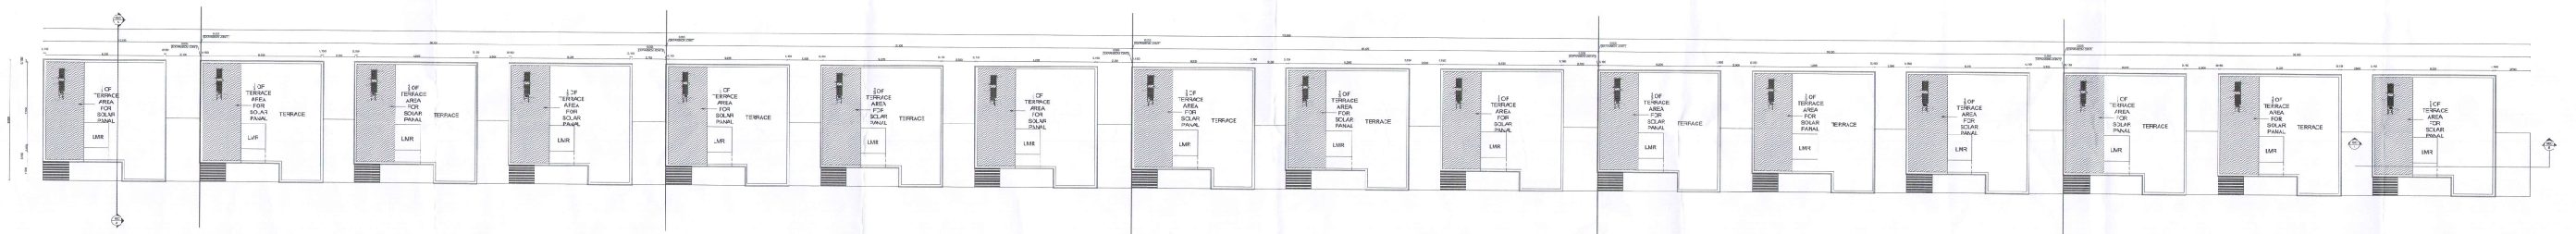

TERRACE FLOOR PLAN

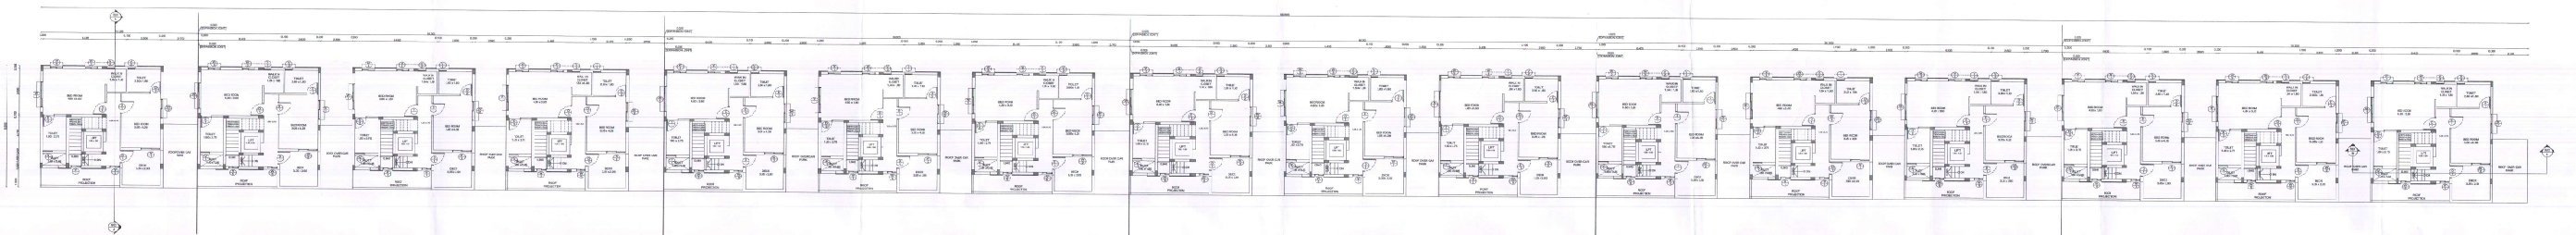

FIRST FLOOR PLAN

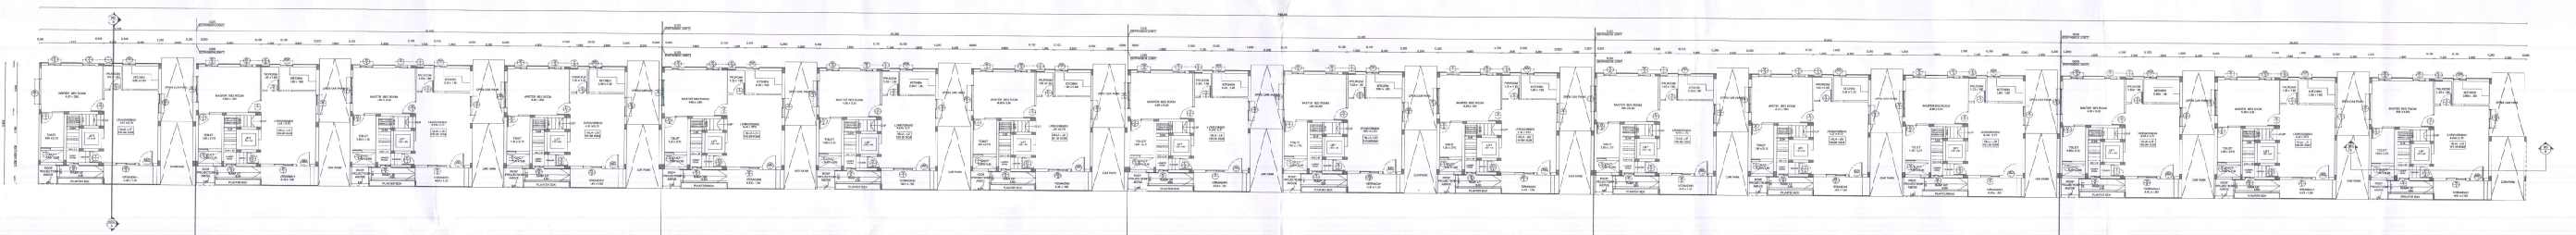

GROUND FLOOR PLAN

## JOB TITLE

PROPOSED RESIDENTIAL BUILDINGS  
(GROUND + 1)  
CONSTRUCTION AT SURVEY NOS :  
221/14A1A3, 221/14A1A4, 220/2A1B IN  
PERUMALERI VILLAGE, VADAKADAMPADI  
PANCHAYAT, THIRUKAZHUKUNDRAM TALUK,  
KANCHEEPURAM DISTRICT.

## MATERIAL SPECIFICATION FOR PROPOSED WORK

1. FOUNDATION IN P.C.C 1:5:10 OVER SAND FILLING.
2. SUPER STRUCTURE IN BLOCK WORK.
3. FOUNDATION WITH R.C.C COLUMNS M25 MIX.
4. FLOORING IN CEMENT CONCRETE 1:4:8 MIX IN UTILITY AREA.
5. INTERNAL PLASTERING OF 12mm THK. C.M. 1:3 AND EXTERNAL PLASTERING OF 18mm THK. C.M. 1:3.
6. R.O.C ROOF SLAB OF M25 WITH REQUIRED DEPTH.
7. R.O.C LINTEL OF M25 WITH REQUIRED DEPTH & WEATHERING COURSE PROVIDED OVER ROOF SLAB.
8. JOINTS - L.P.V.C ALUMINIUM GLAZED WINDOWS, VENTILATORS AND DOORS.

NOTE: ALL DIMENSIONS ARE IN METERS

## DRAWING TITLE :

BLOCK - B  
(L17 - L32)  
GROUND FLOOR PLAN, FIRST & TERRACE FLOOR  
PLAN ELEVATION & SECTION

## REFERENCE

PROPCAL

SCALE : 1:100

SHEET NO:

03

## ORIENTATION



## SCHEDULE OF JOINERY

| INDEX | SIZE        | DESCRIPTION                               |
|-------|-------------|-------------------------------------------|
| MD    | 1100 X 2100 | T.W. FLUSH DOOR                           |
| D1    | 1000 X 2100 | T.W. FLUSH DOOR                           |
| D2    | 900 X 2100  | T.W. FLUSH DOOR                           |
| W1    | 2000 X 1350 | AL.FR.GLAZED SLIDING WINDOW               |
| W2    | 1500 X 1350 | AL.FR.GLAZED SLIDING WINDOW               |
| W3    | 1200 X 1350 | AL.FR.GLAZED SLIDING WINDOW               |
| W4    | 1000 X 1350 | AL.FR.GLAZED SLIDING WINDOW               |
| W5    | 750 X 1350  | AL.FR.GLAZED SLIDING WINDOW               |
| KW1   | 1200 X 900  | AL.FR.GLAZED SLIDING WINDOW               |
| V1    | 750 X 900   | ANODIZED AL.FR.GLAZED LOUVERED VENTILATOR |
| V2    | 600 X 900   | ANODIZED AL.FR.GLAZED LOUVERED VENTILATOR |

## OWNER'S SIGNATURE

for ARUN ECELO ENGINEERS PVT. LTD.  
Authorized Signatory

## LICENSED SURVEYOR


V. Visalakshi  
V. VISALAKSHI  
Regional Services - CA / 3004 / 34604 -  
OTCP Reg. No. CENRSH / RA / 24 / 1 / 2025 / 04 / 202  
No. 1156, 79th Street, K.K. Nagar, Chennai - 600 078

## STRUCTURAL ENGINEER

P. JEGATHESAN, M.E. (Struct.)  
Regional Services - CA / 3004 / 34604 -  
OTCP Reg. No. CENRSH / RA / 24 / 1 / 2025 / 04 / 202  
No. 1156, 79th Street, K.K. Nagar, Chennai - 600 078

1. FOUNDATION IN P.C.C 1:5:10 OVER SAND FILLING
2. SUPER STRUCTURE IN BLOCK WORK.
3. FOUNDATION WITH R.C.C.COLUMNS M25 MIX
4. FLOORING IN CEMENT CONCRETE 1:4:8 MIX IN UTILITY AREA
5. INTERNAL PLASTERING OF 12mm THK. C.M. 1:3 AND EXTERNAL PLASTERING OF 18mm THK. C.M 1:6
6. RCC ROOF SLAB OF M25 WITH REQUIRED DEPTH.
7. RCC LINTEL OF M25 WITH REQUIRED DEPTH 8.
8. WEATHERING COURSE PROVIDED OVER ROOF SLAB
9. JOINTERY - UPVC/ALUMINIUM GLAZED WINDOWS, VENTILATORS AND DOORS

NOTE: ALL DIMENSIONS ARE IN METERS

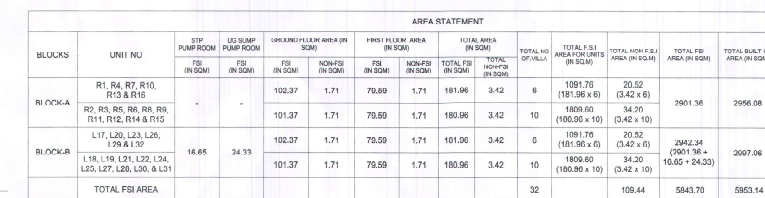

REALTY  
FOR ARUN EXCELLO ~~PROPRIETARY~~ PVT. LTD.  
Authorised Signatory

V. VISALAKSHI  
Registered Architect - CA / 2054 / 14604  
DTPC Reg.No. CGLRGN / RA / Gr-I / 2019 / 06 / 012  
No. 1156, 75th Street, K.K.Nagar, Chennai - 600 078

P. J. Rogers

**P. JAGATHEESAN, M.E. (Struct.)**  
**REGISTERED STRUCTURAL ENGINEER**  
**CHENNAI METROPOLITAN DEVELOPMENT AUTHORITY**  
**REGISTRATION NO. SE/STRUCT/1903/ST**  
**HEIN No. 31 (OLD No. 14), BESANT AVENUE,**  
**ADYAR, CHENNAI - 600 020.**  
**E-Mail: jagatheesan@vsnl.com**  
**Mobile: +91 98404 0531**

Signature valid

Signature Not Verified  
Signed by: Assistant Director  
Location: Chengalpattu  
Date: 2024.05.31 14:46:02

Signature Not  
Verified  
Signed by: Village Panchayat  
President  
Location: Chengalpattu  
Date: 2024.07.05 15:40:02