

PP

APPROVAL RECORD

# Planning Permission

Chengalpattu district, Tamil Nadu

APPROVAL TYPE


**Building Plan**

ISSUING AUTHORITY

**Rural Panchayat**

The approval as the planning authority issued it, reproduced in full behind this page.

An approval speaks to what was sanctioned, not to what was built. Completion is a separate record.

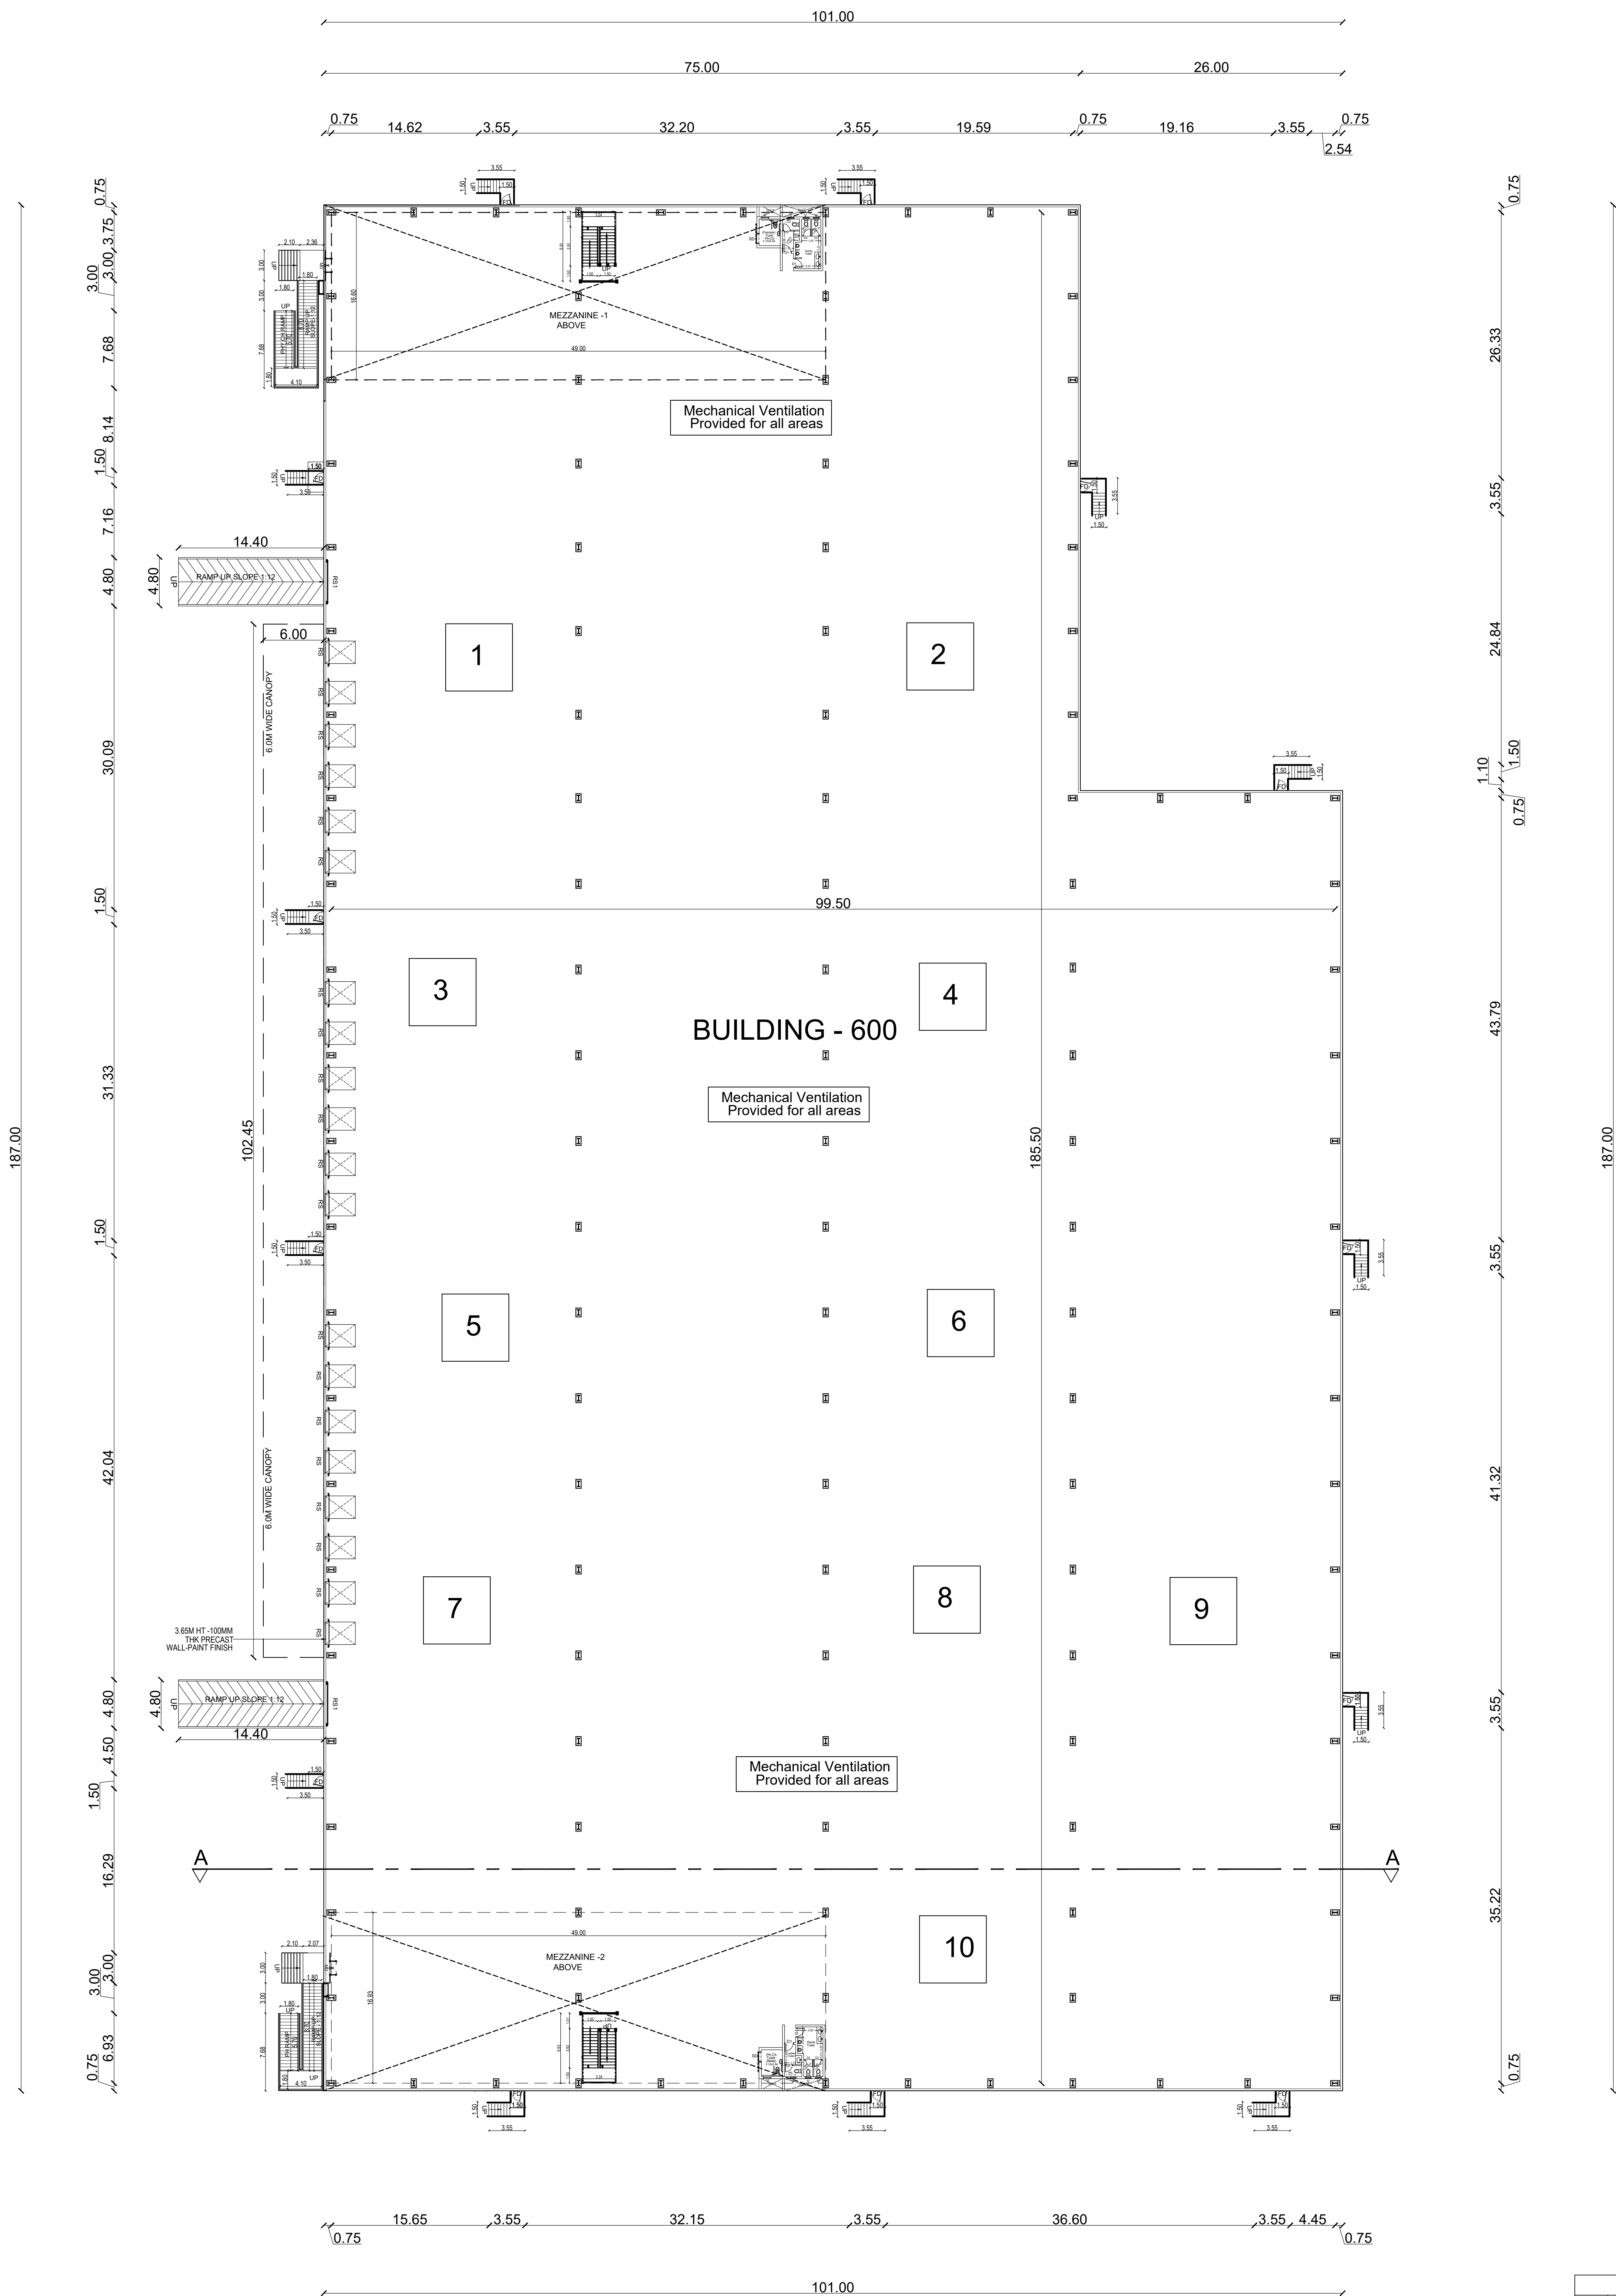

GROUND FLOOR PLAN (FACTORY)

TYPICAL TOILET BLOW UP DETAIL

| SANITARY DETAILS |          |          |          |          |          |
|------------------|----------|----------|----------|----------|----------|
| PERSON           | MALE     |          | FEMALE   |          | PROVIDED |
|                  | REQUIRED | PROVIDED | REQUIRED | PROVIDED |          |
| WC               | 4        | 8        | 3        | 4        |          |
|                  | -        | -        | -        | -        |          |
| 150 Nos          |          |          |          |          |          |
| Male             |          |          |          |          |          |
| Female           |          |          |          |          |          |
| 50 Nos           |          |          |          |          |          |



| SCHEDULE OF JOINERY |                 |          |        |
|---------------------|-----------------|----------|--------|
| TYPE                | PARTICULARS     | WIDTH(m) | HT (m) |
| RS                  | ROLLING SHUTTER | 2.50     | 3.00   |
| RS1                 | ROLLING SHUTTER | 4.00     | 5.00   |
| MD                  | MAIN DOOR       | 1.50     | 2.20   |
| FD                  | FIRE DOOR       | 1.20     | 2.10   |
| D1                  | DOOR            | 0.90     | 2.10   |
| D2                  | DOOR            | 0.75     | 2.10   |
| SD                  | SLIDING DOOR    | 1.00     | 2.10   |
| V                   | VENTILATOR      | 0.90     | 0.60   |

APPLICANT :



ARCHITECT :

Dr. C.N. SRINIVASAN  
B.Tech. (Mech), M.S. (M.A.), Ph.D.  
M. Arch. Soc. G.E., F.I.E., F.I.V.  
REGISTERED ARCHITECT  
CAPS 18171  
CASA Registration No. SP/2019/05/12/164 gga/04/6-309  
No. 10, Karpagamal Nagar, Mysore, Chennai-600 004.

STRUCTURAL ENGINEER :

Dr. C.N. SRINIVASAN  
B.Tech. (Mech), M.S. (M.A.), Ph.D.  
M. Arch. Soc. G.E., F.I.E., F.I.V.  
REGISTERED STRUCTURAL ENGINEER  
CAPS 18171  
CASA Registration No. SP/2019/05/12/164 gga/04/6-309  
No. 10, Karpagamal Nagar, Mysore, Chennai-600 004.

CONSTRUCTION ENGINEER :

Dr. A. Srinivasan, M.S. (M.A.), Ph.D.  
M. Arch. Soc. G.E., F.I.E., F.I.V.  
REGISTERED CONSTRUCTION ENGINEER  
CAPS 18171  
CASA Registration No. SP/2019/05/12/164 gga/04/6-309  
No. 10, Karpagamal Nagar, Mysore, Chennai-600 004.

STRUCTURAL ENGINEER :


Dr. C.N. SRINIVASAN  
B.Tech. (Mech), M.S. (M.A.), Ph.D.  
M. Arch. Soc. G.E., F.I.E., F.I.V.  
REGISTERED STRUCTURAL ENGINEER  
CAPS 18171  
CASA Registration No. SP/2019/05/12/164 gga/04/6-309  
No. 10, Karpagamal Nagar, Mysore, Chennai-600 004.

GEOTECH ENGINEER :

Dr. A. Srinivasan, M.S. (M.A.), Ph.D.  
M. Arch. Soc. G.E., F.I.E., F.I.V.  
REGISTERED GEOTECH ENGINEER  
CAPS 18171  
CASA Registration No. SP/2019/05/12/164 gga/04/6-309  
No. 10, Karpagamal Nagar, Mysore, Chennai-600 004.

| List of machineries |                            |     |     |          |
|---------------------|----------------------------|-----|-----|----------|
| Sl.no.              | Name of machineries        | Nos | HP  | Total HP |
| 1                   | RBD-I machine              | 1   | 200 | 200      |
| 2                   | Drum rewinder              | 1   | 100 | 100      |
| 3                   | GI rewinder                | 1   | 50  | 50       |
| 4                   | Bobbin rewinder            | 1   | 50  | 50       |
| 5                   | Electric wire rope hoist   | 1   | 50  | 50       |
| 6                   | Air compressor             | 1   | 50  | 50       |
| 7                   | Submersible pump           | 1   | 50  | 50       |
| 8                   | 800 kva DG                 | 1   |     |          |
| 9                   | Laser tube cutting machine | 1   | 200 | 200      |
| 10                  | EOT 5 ton                  | 1   | 78  | 78       |
| Total HP            |                            |     |     | 828      |

| TITLE :                             |               |
|-------------------------------------|---------------|
| BUILDING - 600<br>GROUND FLOOR PLAN |               |
| LEGEND :                            |               |
| PROPOSED BUILDING                   |               |
| SCALE : 1:250                       | SHEET : 02/04 |

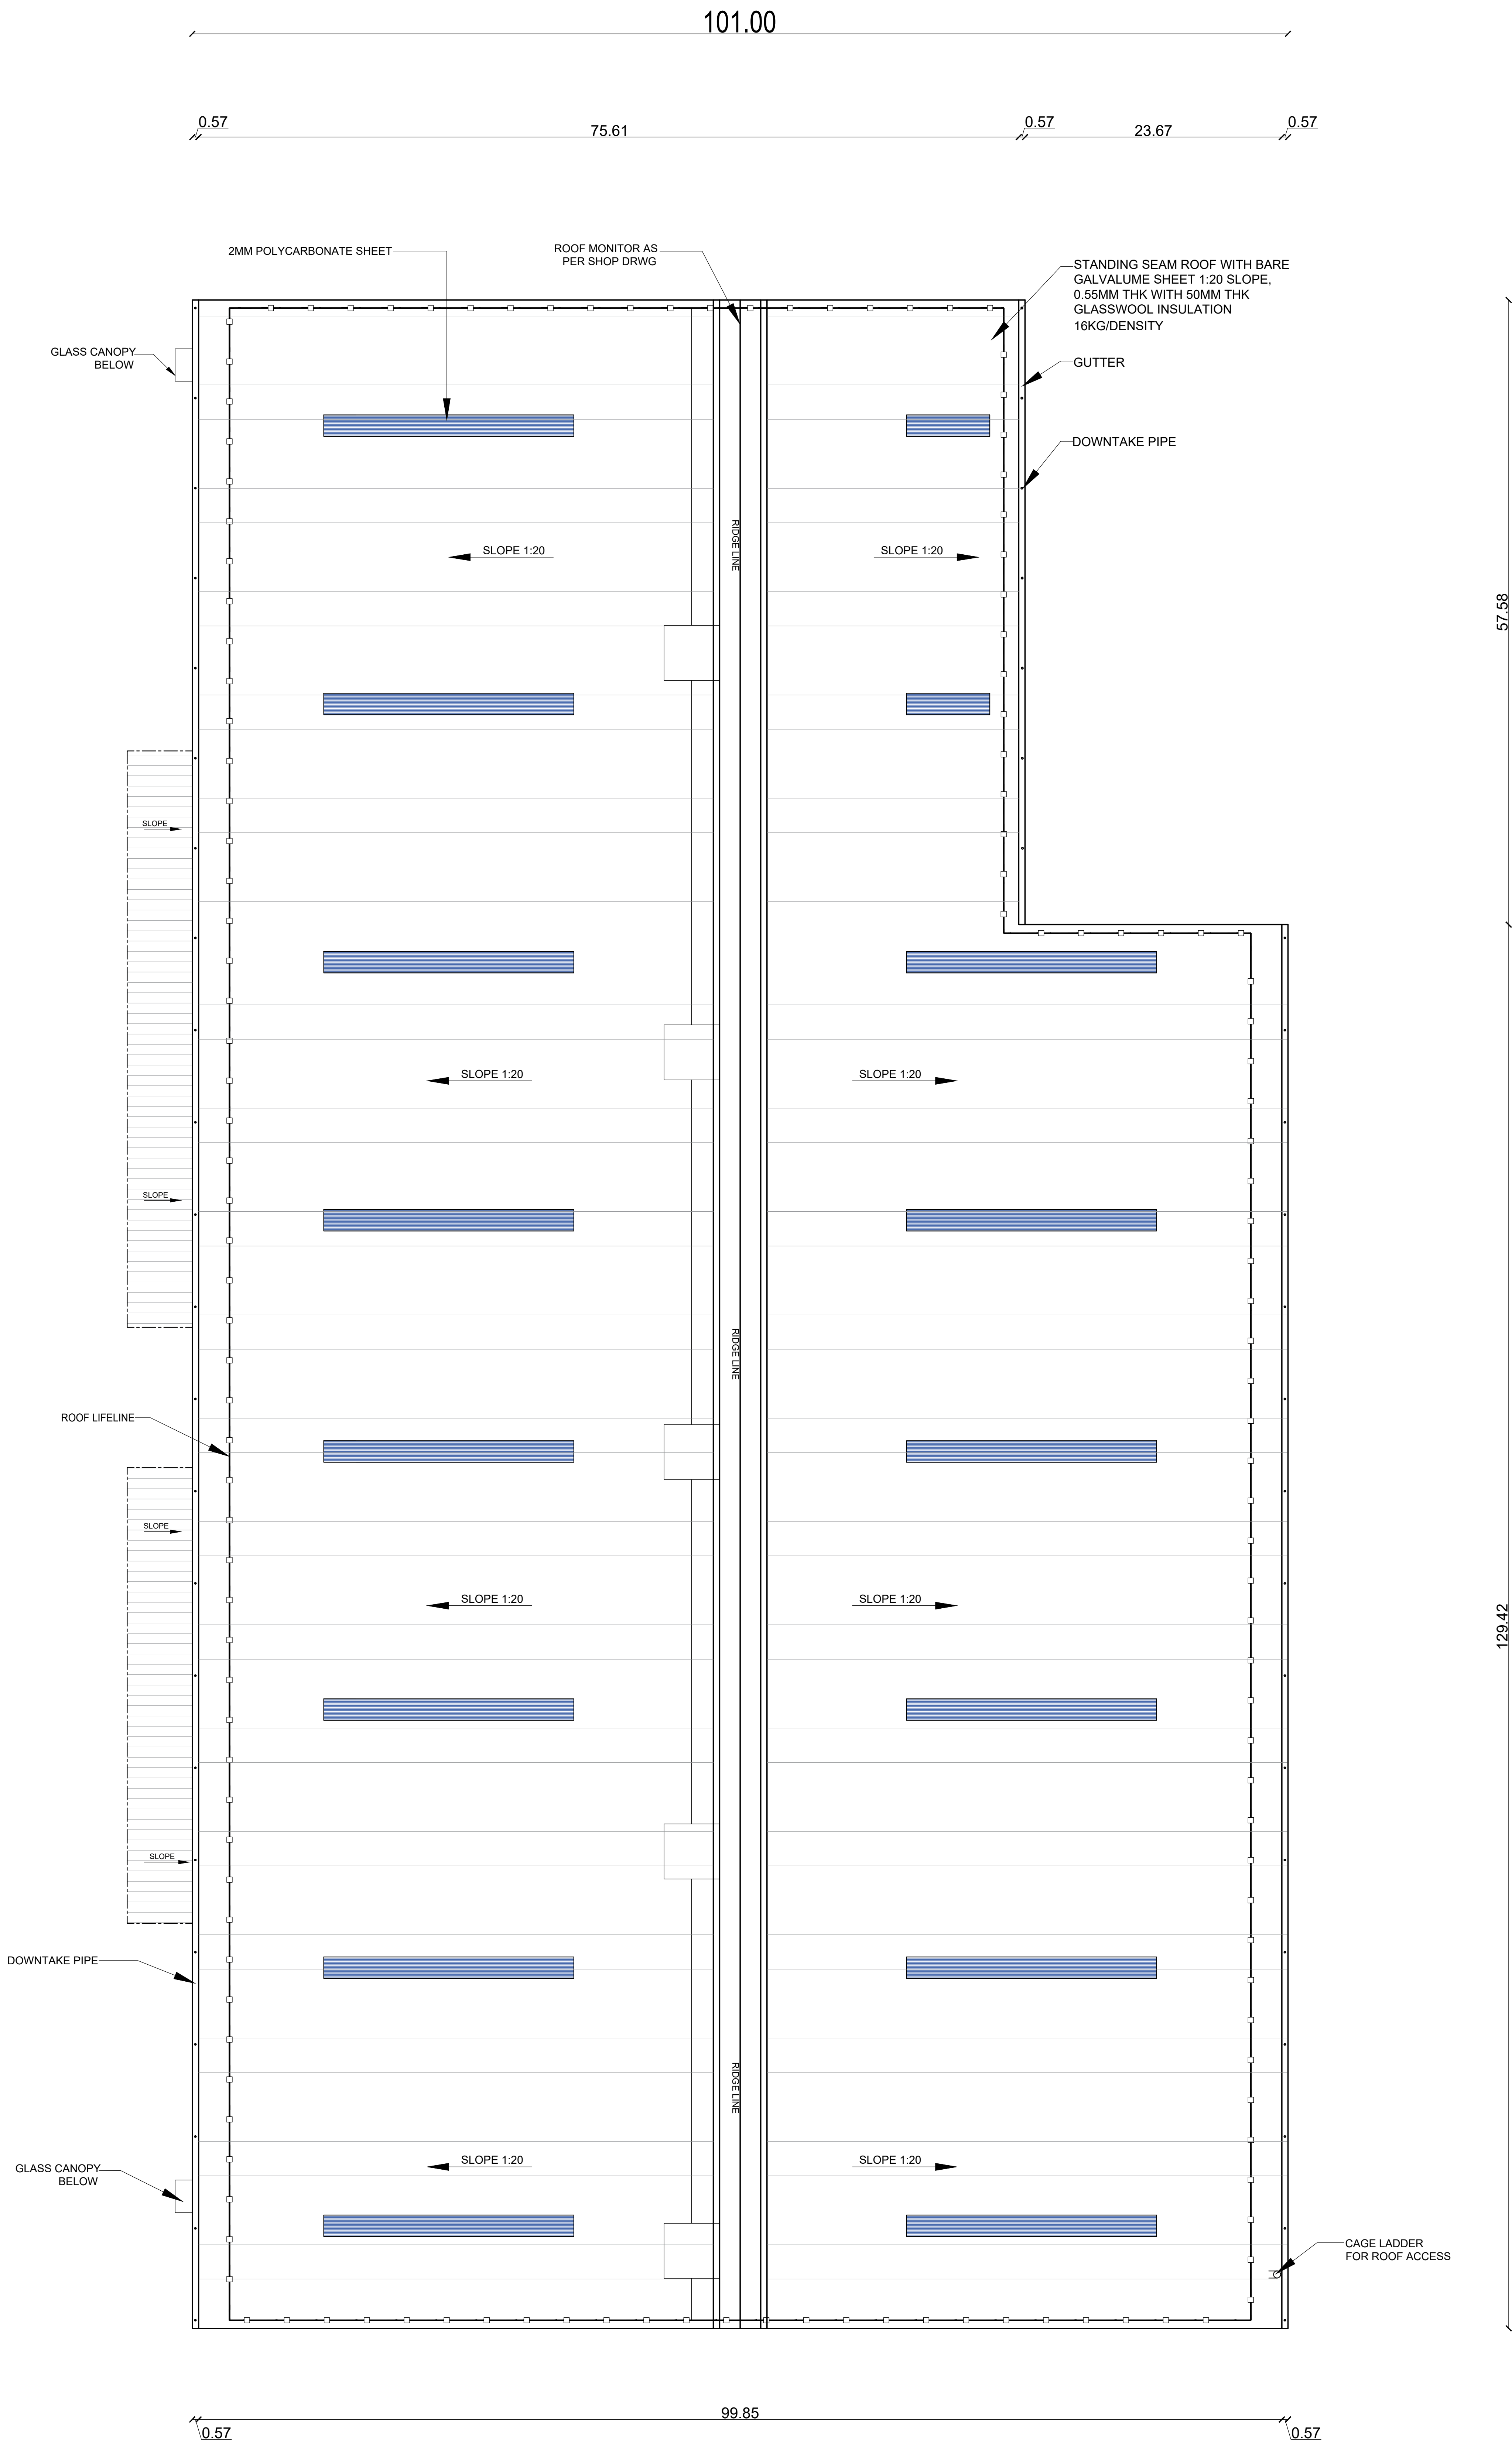

101.00  
ROOF PLAN

|  |  |   |   |   |   |
|--|--|---|---|---|---|
|  |  | APPLICANT :<br> | ARCHITECT :<br><br>Dr. C.N. SRINIVASAN<br>B.Tech. (Hons), M.S. (IL), Ph.D.<br>M.Am.Soc. C.E., F.I.E., F.I.V.<br>REGISTERED ARCHITECT<br>CA751521<br>CMAA Registration No. CA21521, Validity Till 31-10-2020<br>No.10, Karpagamal Nagar, Mylapore, Chennai-600 004.         | CONSTRUCTION ENGINEER :<br><br>Dr. A. VARGHESE CHUMMAR<br>B.Tech. (Hons), M.S. (IL), Ph.D.<br>M.Am.Soc. C.E., F.I.E., F.I.V.<br>REGISTERED ARCHITECT<br>CA751521<br>CMAA Registration No. CA21521, Validity Till 31-10-2020<br>No.10, Karpagamal Nagar, Mylapore, Chennai-600 004. | TITLE :<br><br>BUILDING - 600<br>ROOF FLOOR PLAN<br><br>LEGEND :<br>PROPOSED BUILDING <input type="checkbox"/><br><br>SCALE : 1:250      SHEET : 03/04 |
|  |  |   | STRUCTURAL ENGINEER :<br><br>Dr. C.N. SRINIVASAN<br>B.Tech. (Hons), M.S. (IL), Ph.D.<br>M.Am.Soc. C.E., F.I.E., F.I.V.<br>REGISTERED STRUCTURAL ENGINEER<br>CMAA Registration No. CA21521, Validity Till 31-10-2020<br>No.10, Karpagamal Nagar, Mylapore, Chennai-600 004. | GEOTECH ENGINEER :<br><br>Dr. A. VARGHESE CHUMMAR<br>B.Tech. (Hons), M.S. (IL), Ph.D.<br>M.Am.Soc. C.E., F.I.E., F.I.V.<br>REGISTERED GEOTECH ENGINEER<br>CMAA Registration No. CA21521, Validity Till 31-10-2020<br>No.10, Karpagamal Nagar, Mylapore, Chennai-600 004.           |   |
|  |  |   |   |   |   |



APPLICANT :



ARCHITECT :

**Dr. C.N. SRINIVASAN**  
B.Tech.,(Hons), M.S.(ILL), Ph.D.  
M.Am.Soc. C.E., F.I.E., F.I.V.,  
**REGISTERED ARCHITECT**  
CA/75/1521  
CMDA Registration No.CA751521, Validity Till 31-12-2030  
No.10, Karpagamalai Nagar, Mylapore, Chennai-600 004.

CONSTRUCTION ENGINEER :

**SABARIGIRISON, B.Tech.,(Civil)**  
Construction Engineer  
MGP Reg.No.Coimbatore District/CE/08/2025  
Address:#1A, Old Sakthi Flats, Periyar Nagar  
2<sup>nd</sup> Street, Vedavalli, Coimbatore - 641041  
Email: Sabarigirison.jaganathan@gmail.com  
Mobile : +91 98425 60800

TITLE :

BUILDING - 600  
MEZZAINE FLOOR - 1&2  
ELEVATION & SECTION

**LEGEND :**

PROPOSED BUILDING 

SCALE : 1:200


SHEET : 04/04

|                       |                    |
|-----------------------|--------------------|
| STRUCTURAL ENGINEER : | GEOTECH ENGINEER : |
|-----------------------|--------------------|




  
Dr. C.N. SRINIVASAN  
B.Tech.(Hons), M.S.(ILL), Ph.D.  
M.Am.Soc. C.E., F.I.E., F.I.V.,  
REGISTERED STRUCTURAL ENGINEER  
CMAA Registration No. SE/GR-4201906/132 Valid upto 08-05-2028  
No. 10, Karpagamal Nagar, Mysapore, Chennai-600 004.

**Dr. A. Verghese Gummur**  
(B.Sc (Engg), M.E (Genl Med), Ph.D.M.L.E.,  
Managing Director  
**F.S. ENGINEERS P. LTD.**  
(Foundation & Structural Engineers)  
No. 83/71, Velachery Main Road,  
Velachery, S.S. Nagar, Chennai-600 015.  
P.H: 2235 1662, Mob: 9240097367  
DTPC REG. No. CYS/0000003

SF NO. 215  
Thenmalpakkam Eri

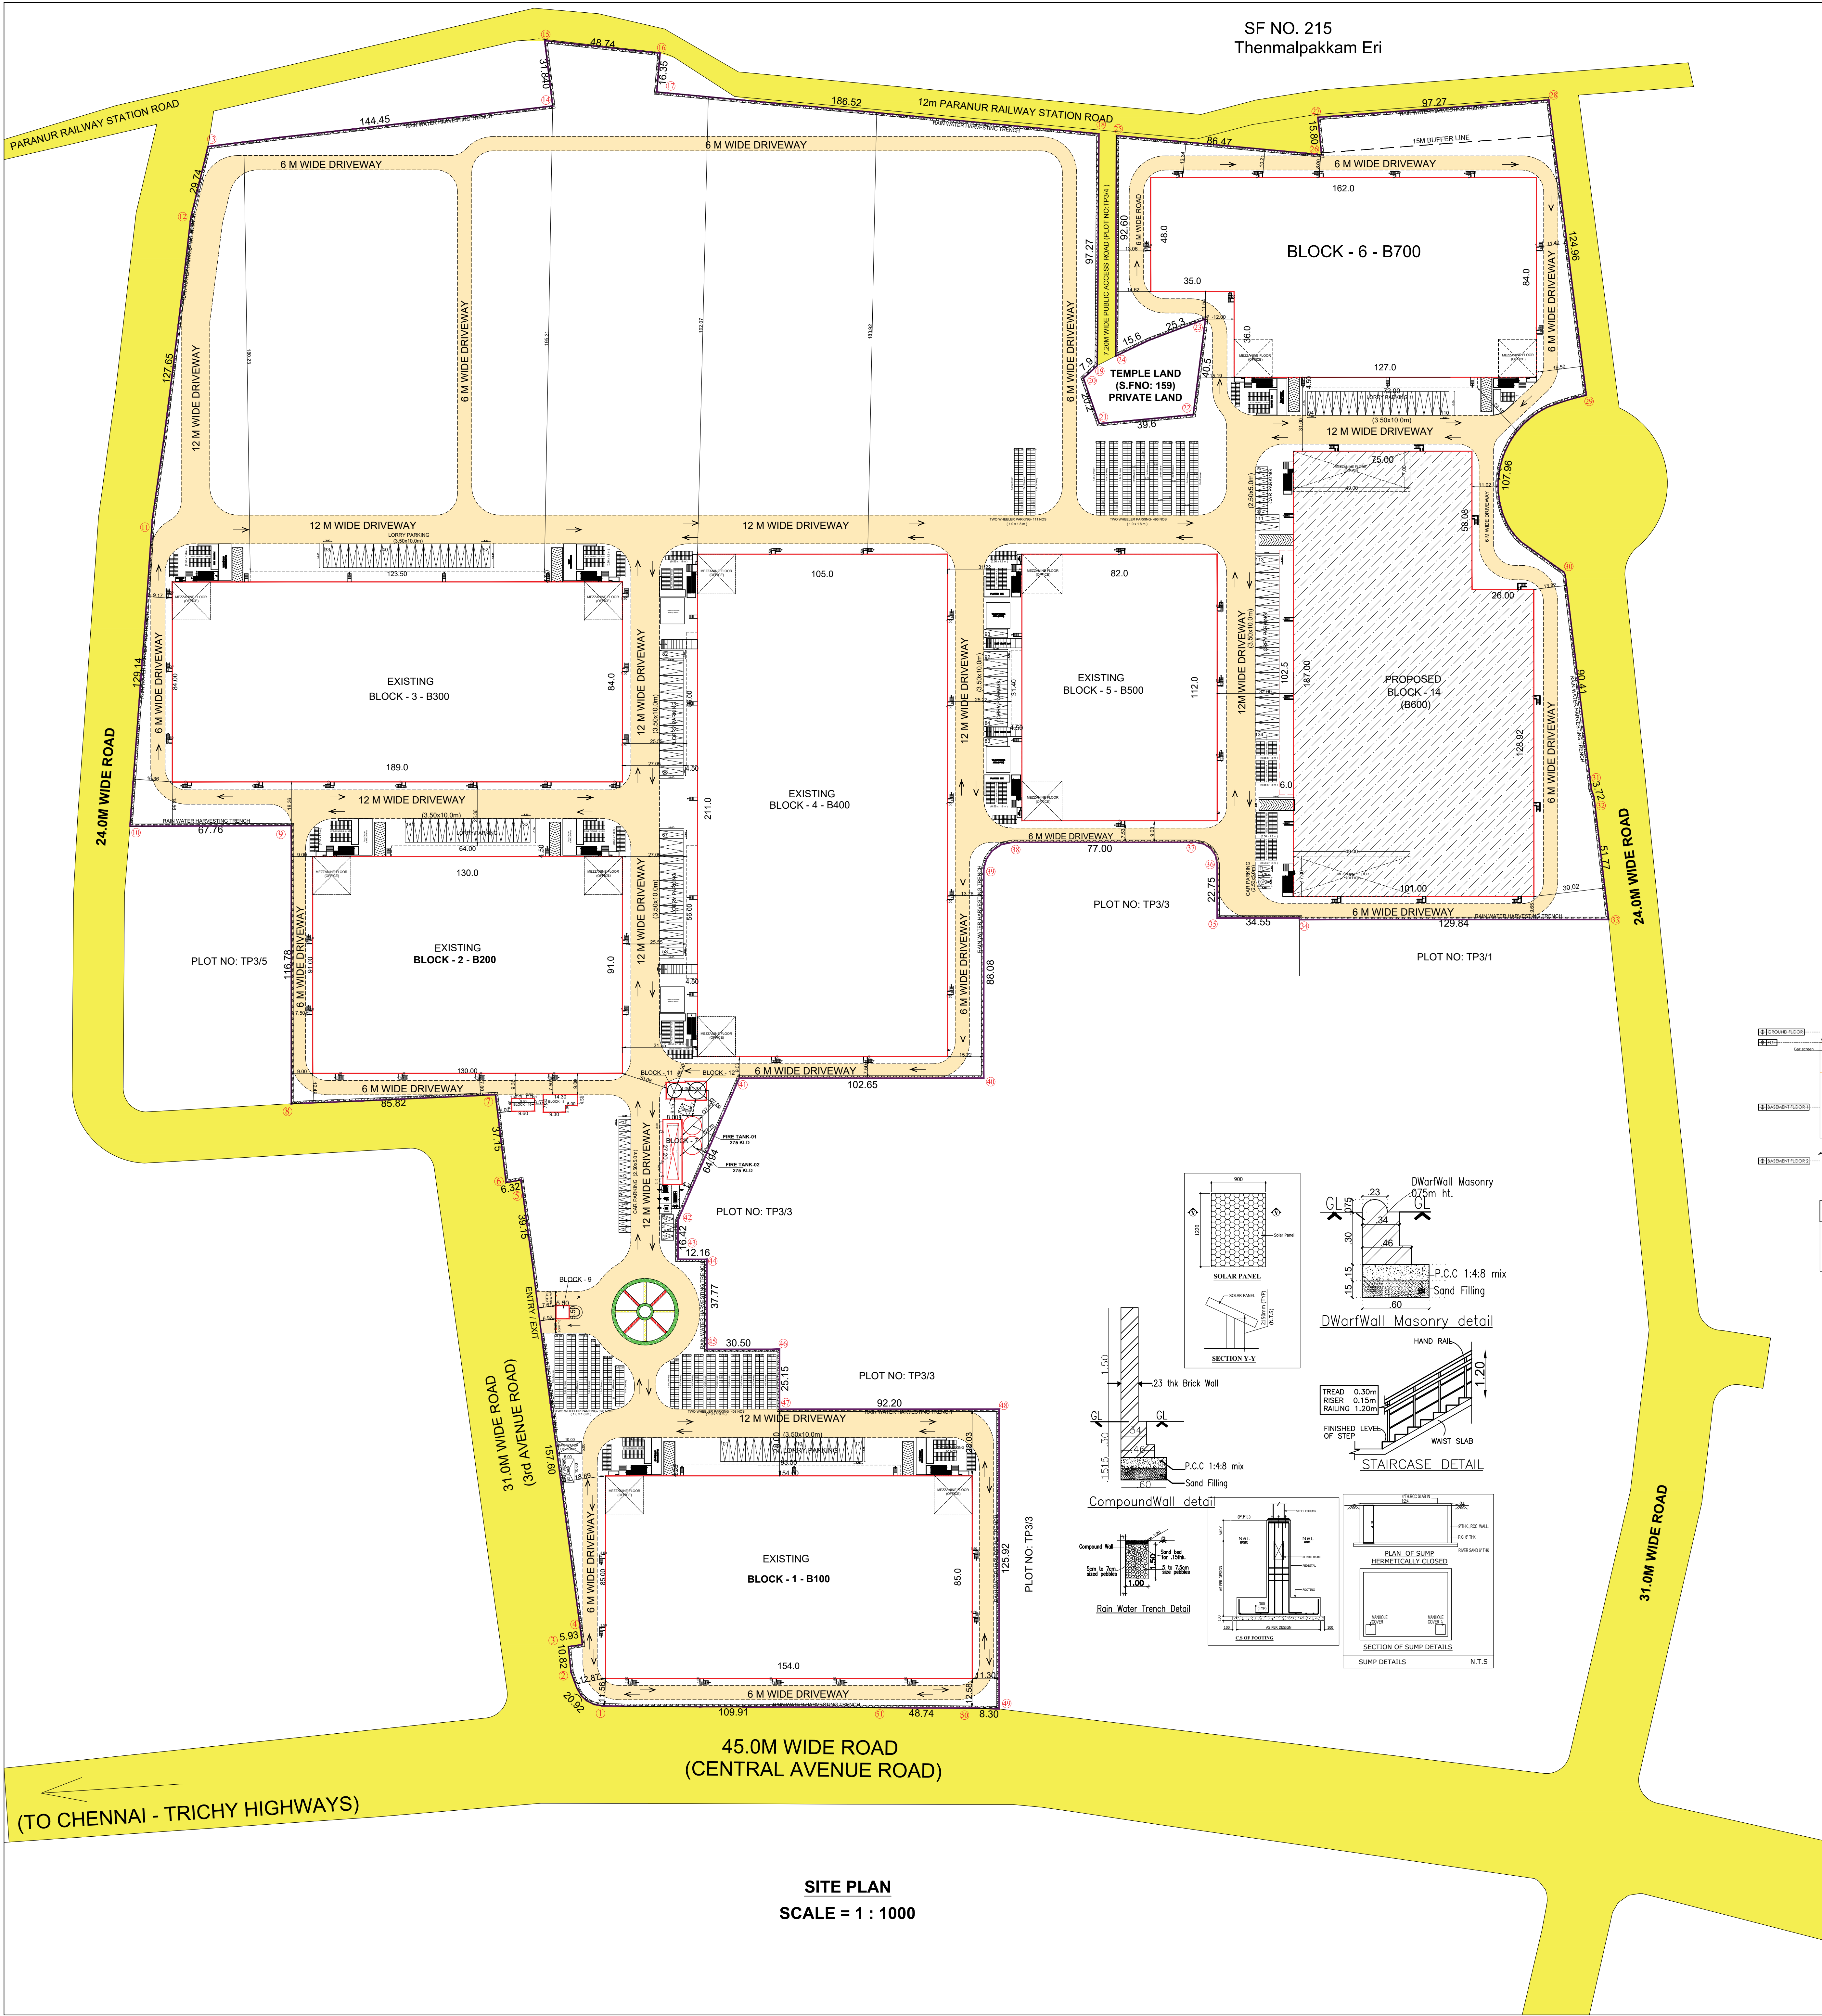

| ALREADY APPROVED AREA STATEMENT<br>(SWP APPLICATION NO - SWP/BPA/0475384/2025)<br>DTCP APPROVED NO - 27 / 2025 DATED : 15.05.2025 |                                        |                     |                |                      |
|---|----------------------------------------|---------------------|----------------|----------------------|
| S.NO   | DESCRIPTION                            | FSI (SQ.M)          | NON FSI (SQ.M) | BUILD UP AREA (SQ.M) |
| 1   | BLOCK - 1 - B100                       |                     |                |                      |
|   | GROUND FLOOR (FACTORY)                 | 13090.00            | -              | 14029.18             |
|   | MEZZANINE FLOOR - 1 & 2 (OFFICE)       | 494.13              | -              |                      |
| 2   | BLOCK - 2 - B200                       |                     |                |                      |
|   | GROUND FLOOR (FACTORY)                 | 11830.00            | -              | 12665.55             |
|   | MEZZANINE FLOOR - 1 & 2 (OFFICE)       | 525.95              | -              |                      |
| 3   | BLOCK - 3 - B300                       |                     |                |                      |
|   | GROUND FLOOR (FACTORY)                 | 15876.00            | -              | 16952.56             |
|   | MEZZANINE FLOOR (OFFICE)               | 485.71              | -              |                      |
| 4   | BLOCK - 4 - B400                       |                     |                |                      |
|   | GROUND FLOOR (FACTORY)                 | 22155.00            | -              | 23220.32             |
|   | MEZZANINE FLOOR (OFFICE)               | 534.32              | -              |                      |
| 5   | BLOCK - 5 - B500                       |                     |                |                      |
|   | GROUND FLOOR (FACTORY)                 | 9184.00             | -              | 9903.28              |
|   | MEZZANINE FLOOR (OFFICE)               | 564.48              | -              |                      |
| 6   | BLOCK - 6 - B700                       |                     |                |                      |
|   | GROUND FLOOR (FACTORY)                 | 12348.00            | -              | 13215.63             |
|   | MEZZANINE FLOOR (OFFICE)               | 519.33              | -              |                      |
| 7   | BLOCK -07(PUMP ROOM & FIRE TANK-01,02) | 321.90              | -              | 321.90               |
| 8   | BLOCK -08 (DRIVER'S ROOM & OWC)        | 93.51               | -              | 93.51                |
| 9   | BLOCK -09 (SECURITY)                   | 30.25               | -              | 30.25                |
| 10   | BLOCK -10 (PANEL ROOM)                 | 58.08               | -              | 58.08                |
| 11   | BLOCK -11 (FLUSHING TANK)              | 28.27               | -              | 28.27                |
| 12   | BLOCK -12 (DOMESTIC TANK)              | 38.48               | -              | 38.48                |
| TOTAL   |                                        | 90557.01            | -              | 90557.01             |
| TOTAL FSI AREA   |                                        | = 90557.01 SQ M     |                |                      |
| FLOOR SPACE INDEX   |                                        | = 244328.96 = 0.371 |                |                      |

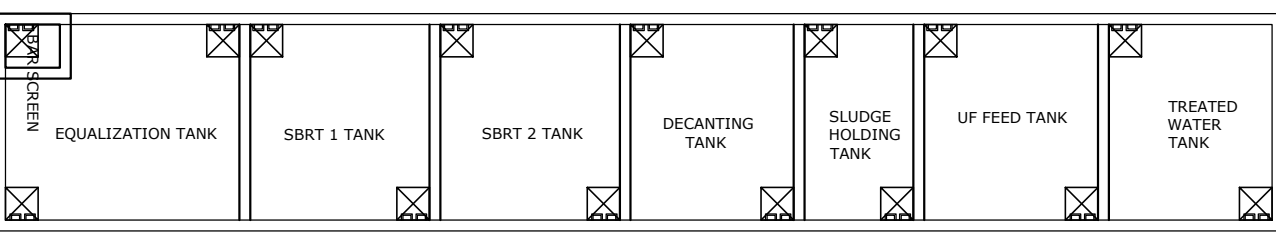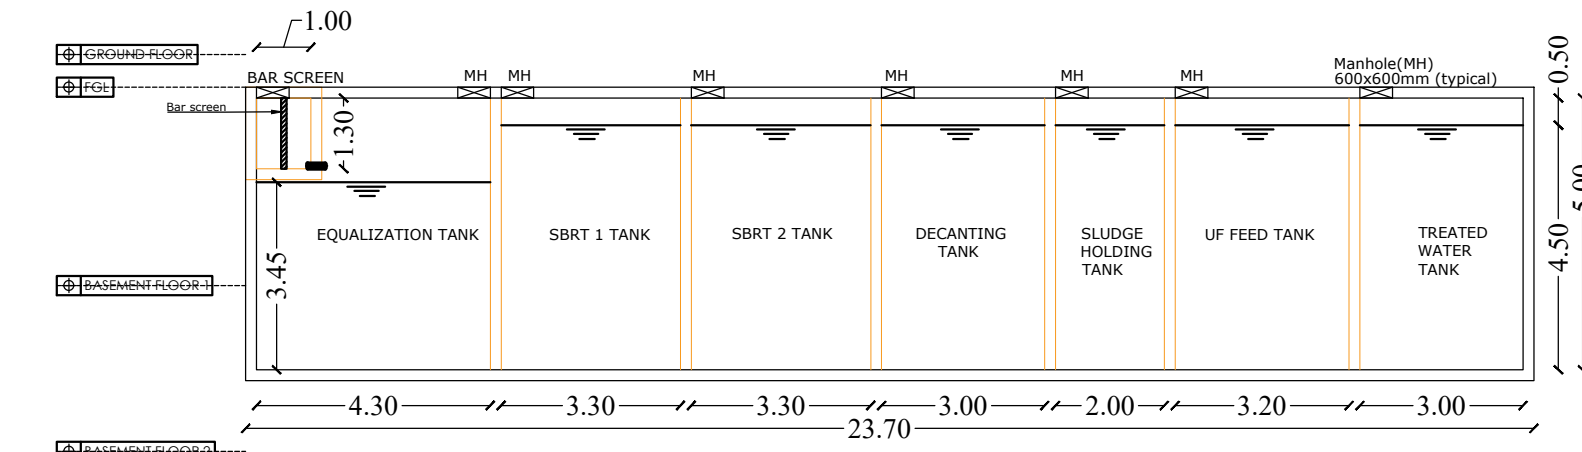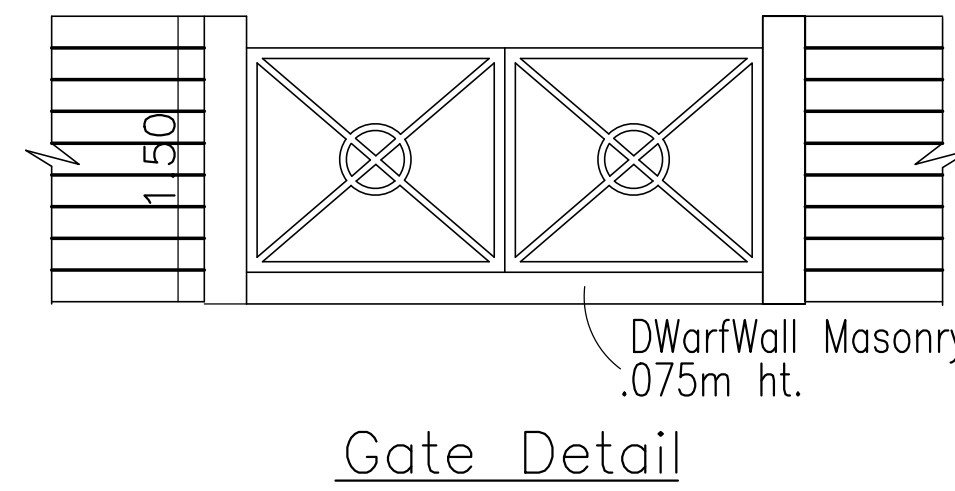

STP DETAIL

| ARCHITECT / REGISTERED ENGINEER :   | REGISTERED CONSTRUCTION ENGINEER :   |
|---|---|
| <br>Dr. C.N. SRINIVASAN<br>B.Tech. (Mech.), M.D. (M.E.), Ph.D.<br>M.Am.Soc. C.E., F.I.E., P.A.M.<br>REGISTERED ARCHITECT<br>C.A/251/01<br>CMAA Registration No. CA/251/01, Validity Till 31-12-2025<br>No. 15, Vengalambal Nagar, Mylapore, Chennai-600 004.           | <br>Dr. A. Verghese Chinnai<br>B.Tech. (Mech.), M.D. (M.E.), Ph.D.<br>M.Am.Soc. C.E., F.I.E., P.A.M.<br>REGISTERED CONSTRUCTION ENGINEER<br>C.A/251/01<br>CMAA Registration No. CA/251/01, Validity Till 31-12-2025<br>No. 15, Vengalambal Nagar, Mylapore, Chennai-600 004. |
| REGISTERED STRUCTURAL ENGINEER :   | REGISTERED GEOTECH ENGINEER :   |
| <br>Dr. C.N. SRINIVASAN<br>B.Tech. (Mech.), M.D. (M.E.), Ph.D.<br>M.Am.Soc. C.E., F.I.E., P.A.M.<br>REGISTERED STRUCTURAL ENGINEER<br>C.A/251/01<br>CMAA Registration No. CA/251/01, Validity Till 31-12-2025<br>No. 15, Vengalambal Nagar, Mylapore, Chennai-600 004. | <br>Dr. A. Verghese Chinnai<br>B.Tech. (Mech.), M.D. (M.E.), Ph.D.<br>M.Am.Soc. C.E., F.I.E., P.A.M.<br>REGISTERED GEOTECH ENGINEER<br>C.A/251/01<br>CMAA Registration No. CA/251/01, Validity Till 31-12-2025<br>No. 15, Vengalambal Nagar, Mylapore, Chennai-600 004.      |
| APPLICANT :   |   |
| <br>F.S. ENGINEERS P. LTD.<br>B.Tech. (Mech.), M.D. (M.E.), Ph.D.<br>M.Am.Soc. C.E., F.I.E., P.A.M.<br>REGISTERED ARCHITECT<br>C.A/251/01<br>CMAA Registration No. CA/251/01, Validity Till 31-12-2025<br>No. 15, Vengalambal Nagar, Mylapore, Chennai-600 004.        |   |

| SITE PLAN   |                                  | SHEET NO: 01 / 02              |                   |                      |                |                |
|---|----------------------------------|--------------------------------|-------------------|----------------------|----------------|----------------|
| SITE PLAN PLAN SHOWING THE PROPOSED CONSTRUCTION OF INDUSTRIAL BUILDING FOR M/S. AMPL PARKS PROJECT 1 PVT LTD AT "MAHINDRA WORLD CITY DEVELOPERS LIMITED" PLOT NO - TP3/2. COMPRISED SURVEY NO:107/1 pt, 108 pt, 109, 110/1, 110/2A, 110/2B, 110/3 pt, 110/4 pt, 110/9B1 pt, 148/1 pt, 148/2, 148/3, 148/4, 148/5A, 148/5B, 149/1, 149/2, 149/3, 149/4, 150/1 pt, 150/2 pt, 150/3 pt, 150/5 pt, 151, 152/1, 152/2, 152/3, 152/4, 152/5, 152/6, 153/1, 153/2, 154/4 pt, 154/5, 154/7A, 154/7B pt, 155/1, 155/2, 155/3, 155/4, 156/1, 156/2, 156/3A, 156/3B, 156/4, 156/5A, 156/5B, 157/1A1, 157/1A2, 157/1B, 157/2, 157/3, 158/1, 158/2, 160, 161/1 pt, 161/2 pt, 162/1 pt, 162/2B pt, 162/3A pt, 162/3B, 162/3C, 164, 165/1A, 165/1B, 165/1C, 165/1D, 165/1E1, 165/1E2, 165/1F, 165/2A, 165/2B, 166/1A, 166/1B pt, 166/1C, 166/1D, 166/1E, 166/1F, 166/1G, 166/2A pt, 166/2B, 166/2C pt, 166/2D pt, 166/2E pt, 167/1A, 167/1B, 167/1C, 167/2, 168/1, 168/2A, 168/2B, 168/2C, 168/2D, 169/1, 169/2, 170, 171/1, 171/2, 171/3, 172/1, 172/2A, 172/2B, 173/1, 173/2, 173/3, 174/1, 174/2A1, 174/2A2, 174/2B, 175/1, 175/2, 176/1 pt, 176/2 pt, 176/3 pt, 176/4 pt, 177 pt, 178/1A1, 178/1A2, 178/1A3, 178/1A4, 178/1B, 178/2A, 178/2B pt, 179/1A1A pt, 179/1A1B pt, 179/1A2, 179/1B, 180/1 pt, 183/2A pt, 184/1 pt, 184/2 pt, 184/3A pt, 185/4 pt, 185/5 pt, 186, 187, 188 pt, 189/1A, 189/1B, 189/2 pt, 189/3 pt, 190/3 pt, 192/2 pt, 202 pt, 203/1A pt, 203/3 pt, 205/1 pt, 205/2 pt, 205/3 pt, 205/21 pt, 206 pt, 207/1, 207/2, 207/3, 207/4, 207/5, 207/6, 207/7, 207/8, 207/9, 207/10, 207/11, 207/12, 207/13, 207/14, 207/15, 207/16, 207/17, 207/18, 207/19, 207/20, 208/1, 208/2 pt, 210/1 pt, 210/2 pt, 210/3 pt, 210/4 pt, 210/5 pt, 210/7A pt, 210/8A pt, 210/9A pt, 210/10A pt, 210/11A pt, 210/12A pt, 210/13A pt, 210/14A pt, THENMELPAKKAM VILLAGE & PANCHAYAT, CHENGALPATTU TALUK, CHENGALPATTU DISTRICT. |                                  |                                |                   |                      |                |                |
| CATEGORY OF INDUSTRY : ORANGE CATEGORY<br>MANUFACTURING DETAILS : LIGHT ENGINEERING ASSEMBLY UNITS   |                                  |                                |                   |                      |                |                |
| APPROVED LAYOUT NO : 01/2017 (DT- 06.01.2017)   |                                  |                                |                   |                      |                |                |
| REVISED SUBDIVISION APPROVED LAYOUT NO : 95/2024 (DT- 25.12.2024)   |                                  |                                |                   |                      |                |                |
| AREA STATEMENT DETAILS   |                                  |                                |                   |                      |                |                |
| SITE AREA AS PER DOCUMENT   |                                  | : 244328.96 SQ.M / 60.375 ACRE |                   |                      |                |                |
| AS ON SITE AREA   |                                  | : 245371.97 SQ.M / 60.633 ACRE |                   |                      |                |                |
| SUPER IMPOSED SITE AREA   |                                  | : 244328.96 SQ.M / 60.375 ACRE |                   |                      |                |                |
| PROPOSED AREA STATEMENT   |                                  |                                |                   |                      |                |                |
| S.NO   | DESCRIPTION                      | FSI (SQ.M)                     | NON FSI (SQ.M)    | BUILD UP AREA (SQ.M) |                |                |
| 1   | BLOCK - 14 - B600                |                                |                   |                      |                |                |
|   | GROUND FLOOR (FACTORY)           | 17377.05                       | -                 | 19,657.77            |                |                |
|   | GROUND FLOOR (CANOPY)            | 614.72                         | -                 |                      |                |                |
|   | MEZZANINE FLOOR - 1 & 2 (OFFICE) | 1666.00                        | -                 |                      |                |                |
| TOTAL   |                                  | 19,657.77                      | -                 | 19,657.77            |                |                |
| ALREADY APPROVED FSI AREA   |                                  | 90,557.01                      |                   |                      |                |                |
| ADDITIONAL FSI AREA   |                                  | 19,657.77                      |                   |                      |                |                |
| TOTAL FSI AREA   |                                  | 1,10,214.78 (0.451)            |                   |                      |                |                |
| BUILDING - 14 - PARKING AREA DETAILS BREAK UP   |                                  |                                |                   |                      |                |                |
| PARKING DETAILS   |                                  | CALCULATION                    | PROPOSED REQUIRED | EXISTING             | TOTAL REQUIRED | TOTAL PROVIDED |
| NO OF LORRY = TOTAL FLOOR AREA/PER LORRY SPACE AREA   |                                  | 17377.05/750 =23.17            | 24                | 110                  | 134            | 134            |
| NO OF CAR = TOTAL OFFICE AREA/PER CAR SPACE AREA   |                                  | 1666.00/150 =11.10             | 12                | 21                   | 33             | 33             |
| NO OF TWO WHEELER = TOTAL FLOOR AREA/PER TWO WHEELER SPACE AREA   |                                  | 17377.05/75 =231.69            | 232               | 1100                 | 1332           | 1335           |
| NO CYCLE AREA = TOTAL FLOOR AREA/PER CYCLE SPACE AREA   |                                  | 17377.05/75 =231.69            | 232               | 1100                 | 1332           | 1335           |
| NOTE : ALL DIMENSIONS AREA IN METRE   |                                  |                                |                   |                      |                |                |
| SANITARY DETAILS (BUILDING - 14)   |                                  |                                |                   |                      |                |                |
|   |                                  | MALE                           |                   | FEMALE               |                |                |
| PERSON   | REQUIRED                         | PROVIDED                       | REQUIRED          | PROVIDED             |                |                |
| WC   | 4                                | 4                              | 3                 | 3                    |                |                |
| WASH BASIN   | 4                                | 4                              | 2                 | 2                    |                |                |
| URINALS   | 4                                | 4                              | -                 | -                    |                |                |
| HORSE POWER DETAILS : 4828.00 HP + 828 = 5,656HP   |                                  |                                |                   |                      |                |                |
| NO OF WORKERS DETAIL :   |                                  |                                |                   |                      |                |                |
| DESCRIPTION   | EXISTING                         |                                | PROPOSED          |                      | TOTAL          |                |
|   | MALE                             | FEMALE                         | MALE              | FEMALE               |                |                |
| FACTORY WORKERS   | 600                              | 300                            | 100               | 50                   | 1050           |                |
| COLOUR INDEX :   |                                  | REFERENCE :                    |                   |                      |                |                |
| ALREADY APPROVED   |                                  | SCALE : 1:1000                 |                   |                      |                |                |
| PROPOSED LAND   |                                  |                                |                   |                      |                |                |
| SITE BOUNDARY   |                                  |                                |                   |                      |                |                |
| EXISTING ROAD   |                                  |                                |                   |                      |                |                |
| DRIVEWAY   |                                  |                                |                   |                      |                |                |

AMPL PARKS PROJECT 1 PVT LTD

CHENGALPATTU

# Eight ways to know a piece of land before you pay for it.

This report covers one part of the picture. These cover the rest, drawn from the same government records, for any property in Tamil Nadu.

## LandLens One

Ask anything about a property and get an answer grounded in live government records, with the sources shown.

[/landlens/one](#)



## Verify My Land

Every record check run on one property and returned as a single report.

[/landlens/verify-my-land](#)



## Legal Opinion

An advocate's written opinion on the title, built on the records we pull for it.

[/landlens](#)



## One Map

Every layer on one map: the parcel, its boundary, zoning, water bodies and what sits around it.

[/landlens/one/map](#)



## PriceMap

What land actually changed hands for around this plot, taken from the registered deeds.

[/landlens/pricemap](#)



## Build Scope

What you are allowed to build here: floor space, height, coverage and setbacks.

[/landlens/build-scope](#)



## Property Tracker

Watch a property and hear about it when something new is registered against it.

[/landlens/property-tracker](#)



## Deal Room

Run the transaction in one place: documents, stamping, signatures and the parties.

[/landlens/deal-room](#)



# Twenty-four checks you can run yourself, at no cost.

## Records and verification

The registers themselves, read for you.

Encumbrance Certificate

Patta and Chitta

Field Measurement Sketch

EC Analyzer

Bank charge check

Court case search

Seller background check

Approval check by survey

## Value and duty

What it is worth and what it costs to register.

Guideline value by street

Guideline value by survey

Stamp duty and registration fees

Capital gains

Floor space index

Area unit converter

## Zoning and land use

What the plan says can happen on this land.

Land use zone finder

CMDA land use check

Coastal regulation zone

Master plan check

Water bodies finder

Airport height clearance

## Registers and directories

Who holds it, and which office keeps the record.

Find your registering office

Temple property check

Waqf property check

RERA register



Every free tool  
/tools



Services we run  
for you  
/services



The LandLens  
suite  
/landlens/one



# Every claim in this document traces back to a government record.

---

Legal opinions, due diligence and title verification

---

Building plan, layout and sub-division approvals

---

Completion and occupancy certificates, regularisation

---

Escrow, negotiation and NRI property management

---

Land survey, soil testing, architecture and construction

---

**Verified RealEstate**  
3/350/2 Mettukuppam,  
OMR Thoraipakkam,  
Chennai 600 097, India  
[hello@verified.realestate](mailto:hello@verified.realestate)  
+91 9996 12 9996

Prepared from the registers named on the page each finding sits on. Where a register could not be read, this document says so in its place rather than leaving the gap to be read as a clean result.

