

PLAN SHOWING THE PROPOSED BUILDING IN S.F No : 751/1, 2N, 2P, 2O,3A,3B1,3B2,3B3,3B6A2, 3B6C, 752/1,2B,4,7,8, 768/2A1,2A2,2A3,2B1,2B2, 769/4,5,6,8,9,10,11, 770 / 1 to 11,12 PART,13,16 ,17,18,19, 771/ 3A1A2, 3A2, 3B1, 4A2C2, 5B, 6, 7B1A2, 20A2 & 771/21 OF KALAPATTI VILLAGE, COIMBATORE CORPORATION.

KALAPATTI D.D, PLAN No : 20 SCALE - 1 : 100



ONLINE APPLICATION No:
SWP/BPA/184944/2024

SHEET No : 2

BLOCK - K [BLOCK - 1]

AREA STATEMENT

FLOOR NAME	PROPOSED AREA F/G Area SQM	Prop F/G SQM	F/G Area SQM
BASEMENT FLOOR-3	---	3637.58	3637.58
BASEMENT FLOOR-2	---	3637.58	3637.58
BASEMENT FLOOR-1	3623.67	---	3623.67
GROUND FLOOR	2333.28	---	2333.28
FIRST FLOOR	2366.90	---	2366.90
SECOND FLOOR	2351.36	---	2351.36
THIRD FLOOR	2352.13	---	2352.13
FOURTH FLOOR	2378.86	---	2378.86
FIFTH FLOOR	2378.86	---	2378.86
SIXTH FLOOR	2346.31	---	2346.31
SEVENTH FLOOR	2347.07	---	2347.07
TERRACE FLOOR	---	363.56	363.56
TOTAL all floors	22859.03	7576.72	30377.75

TOTAL BUILT UP AREA 22859.03 Sqm

HEIGHT OF THE BUILDING 26.20 m

* All Dimensions are in metre.

SCHEDULE OF JOINERY

	METRE
LD LIFT DOOR	1.20 x 2.10
MD MAIN DOOR	2.40 x 2.10
D DOOR	1.20 x 2.10
D1 DOOR	1.20 x 2.10
D2 DOOR	1.07 x 2.10
D3 DOOR	0.99 x 2.10
D4 DOOR	0.83 x 2.10
D5 DOOR	0.78 x 2.10
D6 DOOR	0.90 x 2.10
SD BUILDING DOOR	1.07 x 2.10
W WINDOW	1.20 x 1.80
W1 WINDOW	1.20 x 1.80
O OPEN	2.05 x 2.10
V VENTILATOR	1.20 x 0.80
MV MECHANICAL VENTILATION	

FE - FIRE DETECTING AND EXTINGUISHING
SYSTEM PROVIDED.

EA - EMERGENCY ALARM PROVIDED.

STAIRCASE DETAILS

WIDTH - 2.00 m
TREAD - 0.30 m
RISE - 0.15 m



V.P. PONNUSWAMY, B.E. (CIVIL)
Chartered Engineer No. 18559-5
Structural Engineer Grade-II
Coimbatore LPA/SE/Gr.II/19/07/0
Licensed Building Surveyor.

STRUCTURAL ENGINEER

For Kovai Medical Center and Hospital Limited

Dr. Nalla O Palaniswami
Chairman and Managing Director

APPLICANT

SIDDHANT GOPALA SANKAR, B.Arch, IITL,
Registered Architect As
I.E.S. CH-1224-4
I.E.S. ARCHITECT No. CA/2005/36220
Coimbatore LPA/B A/118/17/04/016
SANKAR & ASSOCIATES
27, Sengupta Street
Coimbatore- 641 009.

ARCHITECTS

BASEMENT FLOOR PLAN - 3



PLAN SHOWING THE PROPOSED BUILDING IN S.F No : 751/1, 2N, 2P, 2O,3A,3B1,3B2,3B3,3B6A2, 3B6C, 752/1,2B,4,7,8, 768/2A1,2A2,2A3,2B1,2B2, 769/4,5,6,8,9,10,11, 770 / 1 to 11,12 PART,13,16 ,17,18,19, 771/ 3A1A2, 3A2, 3B1, 4A2C2, 5B, 6, 7B1A2, 20A2 & 771/21 OF KALAPATTI VILLAGE, COIMBATORE CORPORATION.

KALAPATTI D.D. PLAN No : 20 SCALE = 1 : 100



ONLINE APPLICATION No:
SWP/BPA/184944/2024



BASEMENT FLOOR PLAN - 2

SHEET No : 3

BLOCK - K (BLOCK - 1)

AREA STATEMENT

FLOOR NAME	PROPOSED AREA	TOTAL AREA
	FBI Area Sqm	FBI Area Sqm
BASEMENT FLOOR - 3	3637.58	3637.58
BASEMENT FLOOR - 2	3637.58	3637.58
BASEMENT FLOOR - 1	3637.58	3637.58
GROUND FLOOR	3637.58	3637.58
FIRST FLOOR	3637.58	3637.58
SECOND FLOOR	3637.58	3637.58
THIRD FLOOR	3637.58	3637.58
FOURTH FLOOR	3637.58	3637.58
FIFTH FLOOR	3637.58	3637.58
SIXTH FLOOR	3637.58	3637.58
SEVENTH FLOOR	3637.58	3637.58
TERRACE FLOOR	3637.58	3637.58
TOTAL all floors	3637.58	3637.58

TOTAL BUILT UP AREA 22059.03 Sqm
HEIGHT OF THE BUILDING 28.20 m

* All Dimensions are in metre.

SCHEDULE OF JOINERY

		METRE
LD	LIFT DOOR	1.20 x 2.10
WD	WALL DOOR	2.40 x 2.10
D	DOOR	1.50 x 2.10
D1	DOOR	1.20 x 2.10
D2	DOOR	1.07 x 2.10
D3	DOOR	0.99 x 2.10
D4	DOOR	0.83 x 2.10
D5	DOOR	0.78 x 2.10
D6	DOOR	0.90 x 2.10
WD	WALL DOOR	1.07 x 2.10
W	WINDOW	1.90 x 1.60
W1	WINDOW	1.20 x 1.60
O	OPEN	3.05 x 2.10
V	VENTILATOR	1.20 x 0.60
MV	MECHANICAL VENTILATION	

FE - FIRE DETECTING AND EXTINGUISHING
SYSTEM PROVIDED.
EA - EMERGENCY ALARM PROVIDED.

STAIRCASE DETAILS
WIDTH = 2.00 m
TREAD = 0.30 m
RISE = 0.15 m



V.P. PONNUSWAMY, D.E., CIVIL
Chartered Engineer No. 12559-9-5
Structural Engineer Grade-II
Coimbatore LPA/SE/Gr.II/19/07/0
Licensed Building Surveyor.

STRUCTURAL ENGINEER

For Koval Medical Center and Hospital Limited

Dr. Nalla G Palaniswami
Chairman and Managing Director

APPLICANT

SIDARTH GOPALA SANKAR, N.ATK, IITA,
Registered Architect As
I.A.B. Co-Architect
I.S. ARCHITECT No. CA200536020
Coimbatore LPA/CA/12/19/07/018
SANKAR & ASSOCIATES
47, Sangam Road
Coimbatore - 641 009.

ARCHITECTS

PLAN SHOWING THE PROPOSED BUILDING IN S.F No : 751/1, 2N, 2P, 2O,3A,3B1,3B2,3B3,3B6A2, 3B6C, 752/1,2B,4,7,8, 768/2A1,2A2,2A3,2B1,2B2, 769/4,5,6,8,9,10,11, 770 / 1 to 11,12 PART,13,16 ,17,18,19, 771/ 3A1A2, 3A2, 3B1, 4A2C2, 5B, 6, 7B1A2, 20A2 & 771/21 OF KALAPATTI VILLAGE, COIMBATORE CORPORATION.

KALAPATTI D.D. PLAN No : 20 SCALE = 1 : 100



ONLINE APPLICATION No:
SWP/BPA/184944/2024

SHEET No : 4

BLOCK - K (BLOCK - 1)

AREA STATEMENT

FLOOR NAME	PROPOSED AREA	TOTAL AREA
	FBI Area	FBI Area
	Sqm	Sqm
BASEMENT FLOOR - 1	—	3637.58
BASEMENT FLOOR - 2	—	3637.58
BASEMENT FLOOR - 1	3623.67	3623.67
GROUND FLOOR	2533.28	2533.28
FIRST FLOOR	2396.90	2396.90
SECOND FLOOR	2351.85	2351.85
THIRD FLOOR	2332.13	2332.13
FOURTH FLOOR	2378.86	2378.86
FIFTH FLOOR	2378.86	2378.86
SIXTH FLOOR	2346.31	2346.31
SEVENTH FLOOR	2347.07	2347.07
TERRACE FLOOR	—	303.58
TOTAL all floors	22859.03	7878.72
TOTAL BUILT UP AREA	22859.03	7878.72

HEIGHT OF THE BUILDING 28.20 m

* All Dimensions are in metre.

SCHEDULE OF JOINERY

	METRE
LD	LIFT DOOR
MD	MAIN DOOR
D	DOOR
D1	DOOR
D2	DOOR
D3	DOOR
D4	DOOR
D5	DOOR
D6	DOOR
SD	SLIDING DOOR
W	WINDOW
W1	WINDOW
O	OPEN
V	VENTILATOR
MV	MECHANICAL VENTILATION

FE - FIRE DETECTING AND EXTINGUISHING SYSTEM PROVIDED.
EA - EMERGENCY ALARM PROVIDED.

STAIRCASE DETAILS
WIDTH - 2.00 m
TREAD - 0.30 m
RISE - 0.15 m



V.P. PONNUSWAMY, B.E. (CIVIL)
Chartered Engineer No. 135529-5
Structural Engineer Grade-II
Coimbatore LPA/SE/Gr.II/19/07/01
Licensed Building Surveyor.

STRUCTURAL ENGINEER

For Koval Medical Center and Hospital Limited

Dr. Nisha G Palaniswami
Chairman and Managing Director

APPLICANT

SIDDHARTH GOPALA SANKAR, ARCHITECT,
Registered Architect As
L.B.S. CO-1004
T.S. ARCHITECT No. CA-2085/36220
Coimbatore LPA/DA (Gr-I)/19/04/016
SANKAR & ASSOCIATES
27, Sreejaya Street
Coimbatore - 641 009

ARCHITECTS


BASEMENT FLOOR PLAN

PLAN SHOWING THE PROPOSED BUILDING IN S.F No : 751/1, 2N, 2P, 2O,3A,3B1,3B2,3B3,3B6A2, 3B6C, 752/1,2B,4,7,8, 768/2A1,2A2,2A3,2B1,2B2, 769/4,5,6,8,9,10,11, 770/1 to 11,12 PART,13,16,17,18,19, 771/ 3A1A2, 3A2, 3B1, 4A2C2, 5B,6, 7B1A2, 20A2 & 771/21 OF KALAPATTI VILLAGE, COIMBATORE CORPORATION.


KALAPATTI D.D. PLAN No : 20 SCALE : 1 : 100

ONLINE APPLICATION No:
SWP/BPA/18494/2024

SHEET No : 6

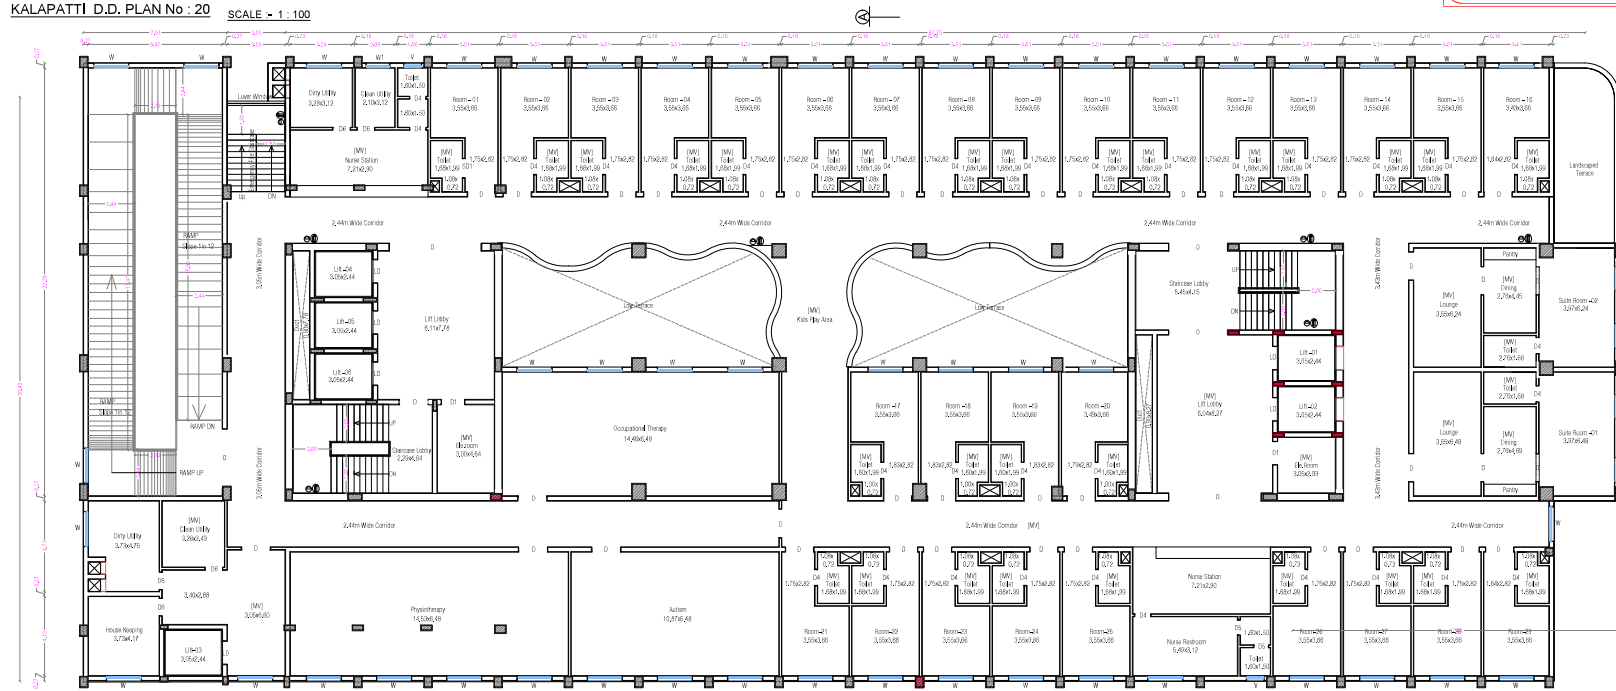

THIRD FLOOR PLAN

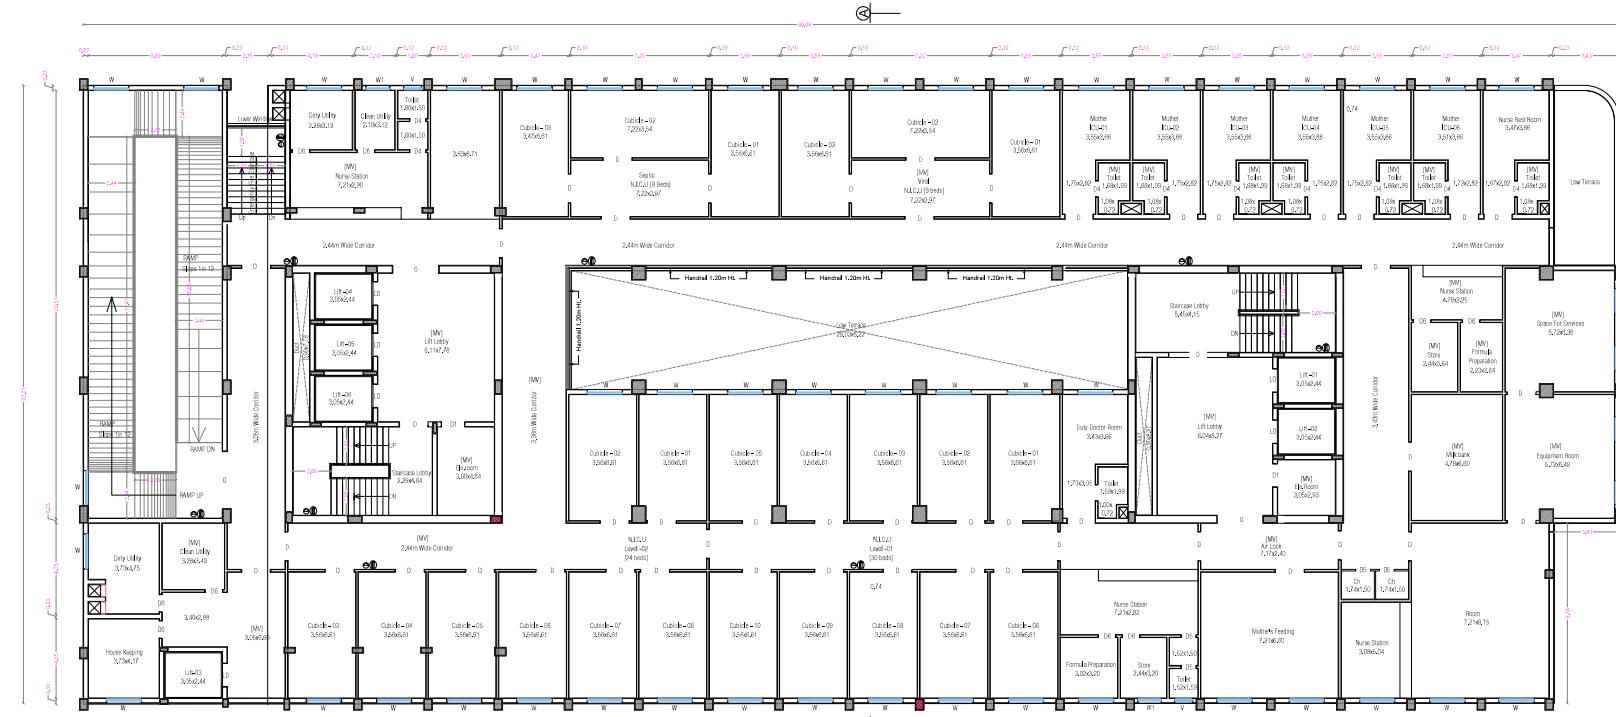

SECOND FLOOR PLAN

BLOCK - K [BLOCK - 1]

AREA STATEMENT

FLOOR NAME	PROPOSED AREA F2B Area SQM	Net F2B Area SQM	TOTAL AREA
BASEMENT FLOOR-3	---	3637.58	3637.58
BASEMENT FLOOR-2	---	3637.58	3637.58
BASEMENT FLOOR-1	3637.67	---	3637.67
GROUND FLOOR	2533.26	---	2533.26
FIRST FLOOR	2266.90	---	2266.90
SECOND FLOOR	2261.95	---	2261.95
THIRD FLOOR	2232.13	---	2232.13
FOURTH FLOOR	2276.86	---	2276.86
FIFTH FLOOR	2246.31	---	2246.31
SIXTH FLOOR	2247.07	---	2247.07
SEVENTH FLOOR	---	363.56	363.56
TERRACE FLOOR	---	363.56	363.56
TOTAL All Block	22656.03	7578.72	30234.75

TOTAL BUILT UP AREA 22656.03 Sqm
HEIGHT OF THE BUILDING 26.20 m

All Dimensions are in metre.

SCHEDULE OF JOINERY

LD	UFT DOOR	METRE
LD	WARY DOOR	1.20 x 2.10
D	DOOR	2.40 x 2.10
D1	DOOR	1.50 x 2.10
D2	DOOR	1.07 x 2.10
D3	DOOR	0.90 x 2.10
D4	DOOR	0.83 x 2.10
D5	DOOR	0.76 x 2.10
D6	DOOR	0.90 x 2.10
SD	SLIDING DOOR	1.07 x 2.10
W	WINDOW	0.90 x 1.80
W1	WINDOW	1.20 x 1.80
O	OPEN	0.35 x 2.10
V	VENTILATOR	1.20 x 0.80
MV	MECHANICAL VENTILATION	

FE - FIRE DETECTING AND EXTINGUISHING
SYSTEM PROVIDED.
EA - EMERGENCY ALARM PROVIDED.

STAIRCASE DETAILS

WIDTH - 2.00 m
TREAD - 0.30 m
RISE - 0.15 m



V.P. PONDY SWAMI, B.E. CIVIL
Chartered Engineer F-125989-5
Structural Engineer Grade-II
Coimbatore LPA/CE/G-II/19/07/0-
Licensed Building Surveyor.

STRUCTURAL ENGINEER

For Koval Medical Center and Hospital Limited

Dr. Nalla G Palaniswami
Chairman and Managing Director

APPLICANT

SIDDHARTHA GOPALA SANKAR, S.ARC, I.I.T.A.,
Registered Architect As
I.S. ARCHITECT No. CA-200536230
Coimbatore LPA/CA/2019/04/006
SANKAR & SANKAR ARCHITECTS
27, Sengapala Street
Bommarigudi
COIMBATORE - 441 009

ARCHITECTS

PLAN SHOWING THE PROPOSED BUILDING IN S.F No : 751/1, 2N, 2P, 2Q, 3A, 3B1, 3B2, 3B3, 3B6A2, 3B6C, 752/1, 2B, 4, 7, 8, 768/2A1, 2A2, 2A3, 2B1, 2B2, 769/4, 5, 6, 8, 9, 10, 11, 770 / 1 to 11, 12 PART, 13, 16, 17, 18, 19, 771/ 3A1A2, 3A2, 3B1, 4A2C2, 5B, 6, 7B1A2, 20A2 & 771/21 OF KALAPATTI VILLAGE, COIMBATORE CORPORATION.

KALAPATTI D.D. PLAN No : 20 SCALE : 1 : 100

ONLINE APPLICATION No.
SWP/BPA/184944/2024

SHEET No : 7

BLOCK - K [BLOCK - 1]

AREA STATEMENT

FLOOR NAME	PROPOSED AREA [Sq.ft]	TOTAL AREA [Sq.ft]
BASEMENT FLOOR - 3	—	3637.58
BASEMENT FLOOR - 2	—	3637.58
BASEMENT FLOOR - 1	3623.87	3623.87
GROUND FLOOR	2353.28	2353.28
FIRST FLOOR	2356.90	2356.90
SECOND FLOOR	2351.95	2351.95
THIRD FLOOR	2352.13	2352.13
FOURTH FLOOR	2376.89	2376.89
FIFTH FLOOR	2393.98	2393.98
SIXTH FLOOR	2347.07	2347.07
TERRACE FLOOR	303.56	303.56
TOTAL All Floors	22859.03	22859.03

TOTAL BUILT UP AREA 22859.03 Sqm

HEIGHT OF THE BUILDING 28.20 m

*All Dimensions are in metre.

SCHEDULE OF JOINERY

	METRE
LD	LIFT DOOR 1.20 x 2.10
WD	WIND DOOR 2.40 x 2.10
D	DOOR 1.50 x 2.10
D1	DOOR 1.20 x 2.10
D2	DOOR 1.07 x 2.10
D3	DOOR 0.99 x 2.10
D4	DOOR 0.83 x 2.10
D5	DOOR 0.76 x 2.10
D6	DOOR 0.90 x 2.10
SD	SUPPLY DOOR 1.27 x 2.10
WT	WINDOW 1.80 x 1.60
WT1	WINDOW 1.20 x 1.60
OP	OPEN 3.05 x 2.10
V	VENTILATOR 1.30 x 0.60
MV	MECHANICAL VENTILATION

FE - FIRE DETECTING AND EXTINGUISHING SYSTEM PROVIDED.


EA - EMERGENCY ALARM PROVIDED.

STAIRCASE DETAILS

- WIDTH - 2.00 m
- TREAD - 0.30 m
- RISE - 0.15 m



SIXTH FLOOR PLAN

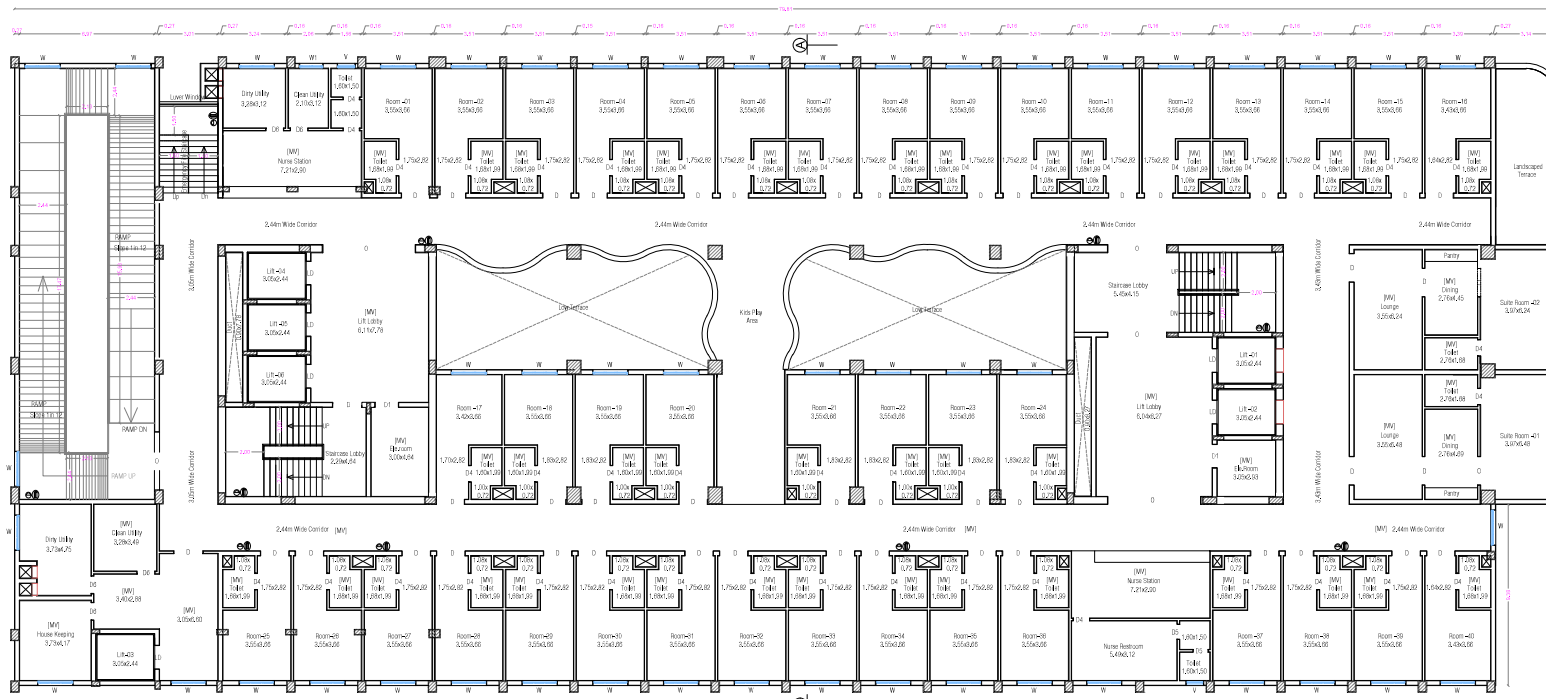

TYPICAL FLOOR PLAN [FOURTH & FIFTH]

V.P. PONNUSWAMI, O.E., CIVIL
Chartered Engineer F-125949-5
Structural Engineer Grade-II
Coimbatore LPA/SE/Gr-II/19/07/0
Licensed Building Surveyor.

STRUCTURAL ENGINEER

For Koval Medical Center and Hospital Limited

Dr. Nalla G Palaniyandam
Chairman and Managing Director

APPLICANT

SIDDHARTH GOPALA SANKAR, A ARCHITECT,
Registered Architect No. A-1153
I.S. ARCHITECT No. CA-2863-2623
Coimbatore LPA/PA-CR-II/19/04/018
SANKAR & ANSOJATHIES
27, Sengapeta Street
Rameswari
COIMBATORE - 641 009

ARCHITECTS

PLAN SHOWING THE PROPOSED BUILDING IN S.F No : 751/1, 2N, 2P, 2O, 3A, 3B1, 3B2, 3B3, 3B6A2, 3B6C, 752/1, 2B, 4, 7, 8, 768/2A1, 2A2, 2A3, 2B1, 2B2, 769/4, 5, 6, 8, 9, 10, 11, 770/1 to 11, 12 PART, 13, 16, 17, 18, 19, 771/3A1A2, 3A2, 3B1, 4A2C2, 5B, 6, 7B1A2, 20A2 & 771/21 OF KALAPATTI VILLAGE, COIMBATORE CORPORATION.

KALAPATTI D.D. PLAN No : 20

SCALE = 1:100

ONLINE APPLICATION No:
SWP/BPA/184944/2024

SHEET No : 8

BLOCK - K (BLOCK - 1)

AREA STATEMENT

FLOOR NAME	PROPOSED AREA	TOTAL AREA
	FBI Area Sqm	Non FBI Sqm
BASEMENT FLOOR - 3	---	3637.58
BASEMENT FLOOR - 2	---	3637.58
BASEMENT FLOOR - 1	3623.67	3623.67
GROUND FLOOR	2533.28	2533.28
FIRST FLOOR	2386.90	2386.90
SECOND FLOOR	2381.95	2381.95
THIRD FLOOR	2392.13	2392.13
FOURTH FLOOR	2378.86	2378.86
FIFTH FLOOR	2376.85	2376.85
SIXTH FLOOR	2346.31	2346.31
SEVENTH FLOOR	2347.07	2347.07
TERRACE FLOOR	383.99	383.99
TOTAL All Floors	2889.03	7878.72

TOTAL BUILT UP AREA 22659.03 Sqm

HEIGHT OF THE BUILDING 28.20 m

* All Dimensions are in metre.

SCHEDULE OF JOINERY


	METRE
LD	LIFT DOOR
MD	MAIN DOOR
D	DOOR
D1	DOOR
D2	DOOR
D3	DOOR
D4	DOOR
D5	DOOR
D6	DOOR
SD	BUILDING DOOR
W	WINDOW
W1	WINDOW
O	OPEN
V	VENTILATOR
MV	MECHANICAL VENTILATION

FE - FIRE DETECTING AND EXTINGUISHING
SYSTEM PROVIDED.

EA - EMERGENCY ALARM PROVIDED.

STAIRCASE DETAILS

WIDTH	2.00 m
TREAD	0.30 m
RISE	0.15 m

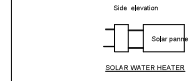

SOLAR WATER HEATER

V.P. PONNUSWAMI, B.E. (CIVIL)
Chartered Engineer No. 17859-5
Structural Engineer Grade-II
Coimbatore LPA/SE/Gr.II/19/07/0
Licensed Building Surveyor.

STRUCTURAL ENGINEER

For Kovai Medical Center and Hospital Limited
Dr. Nalla G Palaniswami
Chairman and Managing Director


APPLICANT

SIDDARTH GOPAL SANKAR, M.ARCH, IIA,
Registered Architect No. 18,854
I.S. ARCHITECT No. CA2005-2020
Coimbatore LPA/CA/Gr.II/21/08/002
SANKAR & ASSOCIATES
47, Singapore Street
Bannur
COIMBATORE - 641 009
ARCHITECTS


TERRACE FLOOR PLAN

SEVENTH FLOOR PLAN

ONLINE APPLICATION No:
SWP/BPA/184944/2024

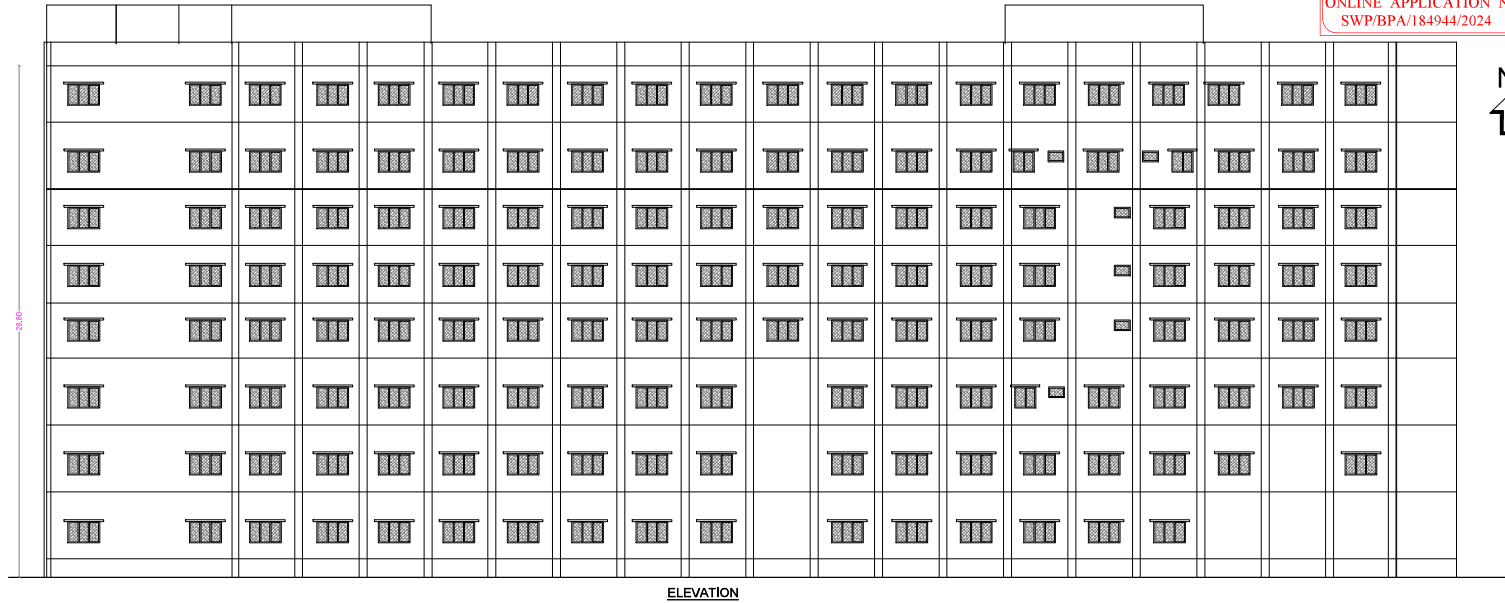

ELEVATION

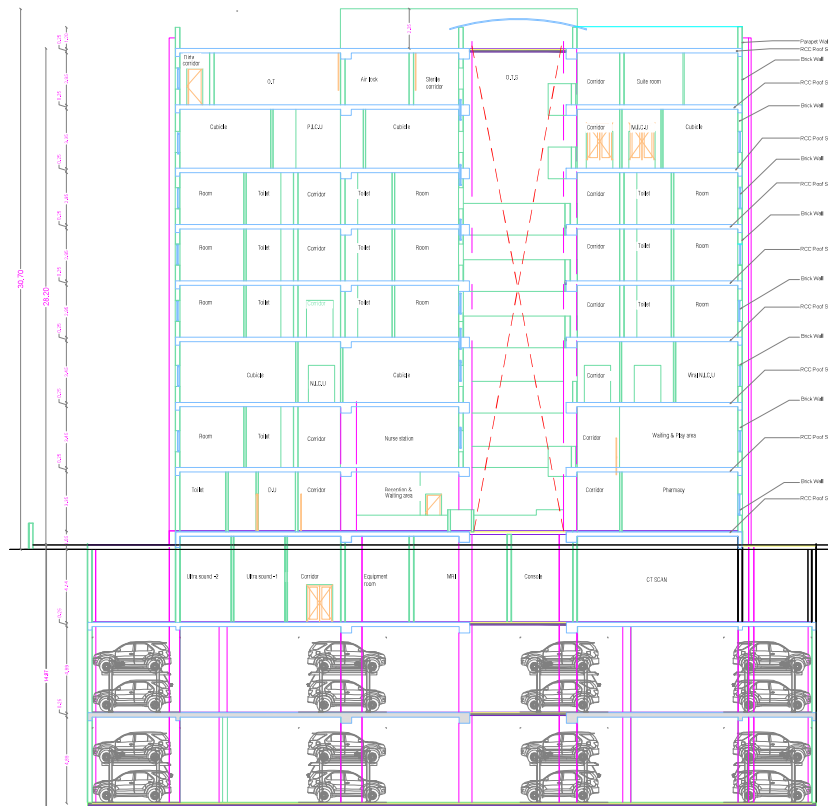

BLOCK - K (BLOCK - 1)

AREA STATEMENT

FLOOR NAME	PROPOSED AREA		TOTAL AREA
	FBI Area Sq.m	Net FBI Sq.m	
BASMENT FLOOR - 3	---	3637.58	3637.58
BASMENT FLOOR - 2	---	3637.58	3637.58
BASMENT FLOOR - 1	3633.67	---	3633.67
GROUND FLOOR	2553.28	---	2553.28
FIRST FLOOR	2366.80	---	2366.80
SECOND FLOOR	2361.35	---	2361.35
THIRD FLOOR	2352.13	---	2352.13
FOURTH FLOOR	2376.86	---	2376.86
FIFTH FLOOR	2376.86	---	2376.86
SIXTH FLOOR	2346.31	---	2346.31
SEVENTH FLOOR	2347.07	---	2347.07
TERRACE FLOOR	---	303.58	303.58
TOTAL All Floors	22669.03	2676.72	30235.75

TOTAL BUILT UP AREA 22669.03 Sq.m

HEIGHT OF THE BUILDING 28.20 m

All dimensions are in metric.

SCHEDULE OF JOINERY

	METRE
L3	1.20 x 2.10
M3	2.40 x 2.10
D1	1.50 x 2.10
D1	1.50 x 2.10
D2	1.07 x 2.10
D3	0.98 x 2.10
D4	0.83 x 2.10
D5	0.78 x 2.10
D6	0.85 x 2.10
SD	1.07 x 2.10
W	1.20 x 1.20
V1	1.20 x 1.20
O	3.05 x 2.10
V	1.20 x 0.80
MV	MECHANICAL VENTILATION


FE - FIRE DETECTING AND EXTINGUISHING SYSTEM PROVIDED.

EA - EMERGENCY ALARM PROVIDED.

STAIRCASE DETAILS

WIDTH	2.00 m
TREAD	0.30 m
RISE	0.15 m

Ramp Details

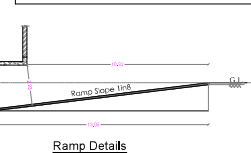

STAIRCASE DETAILS

WIDTH	2.00 m
TREAD	0.30 m
RISE	0.15 m

STAIRCASE DETAILS

STAIRCASE DETAILS

REVISED PLAN SHOWING THE PROPOSED BUILDING IN S.F No : 751/1, 2N, 2P, 2O, 3A,3B1,3B2,3B3,3B6A2, 3B6C, 752/1,2B,4,7,8, 768/2A1,2A2,2A3,2B1,2B2, 769/4,5,6,8,9,10,11, 770/1 to 11.12 PART,13,16,17,18,19, 771/3A1A2, 3A2, 3B1, 4A2C2, 5B, 6, 7B1A 2, 20A2 & 771/21, OF KALAPATTI VILLAGE, COIMBATORE CORPORATION.
KALAPATTI D.D, PLAN No : 20 SCALE = 1 : 100

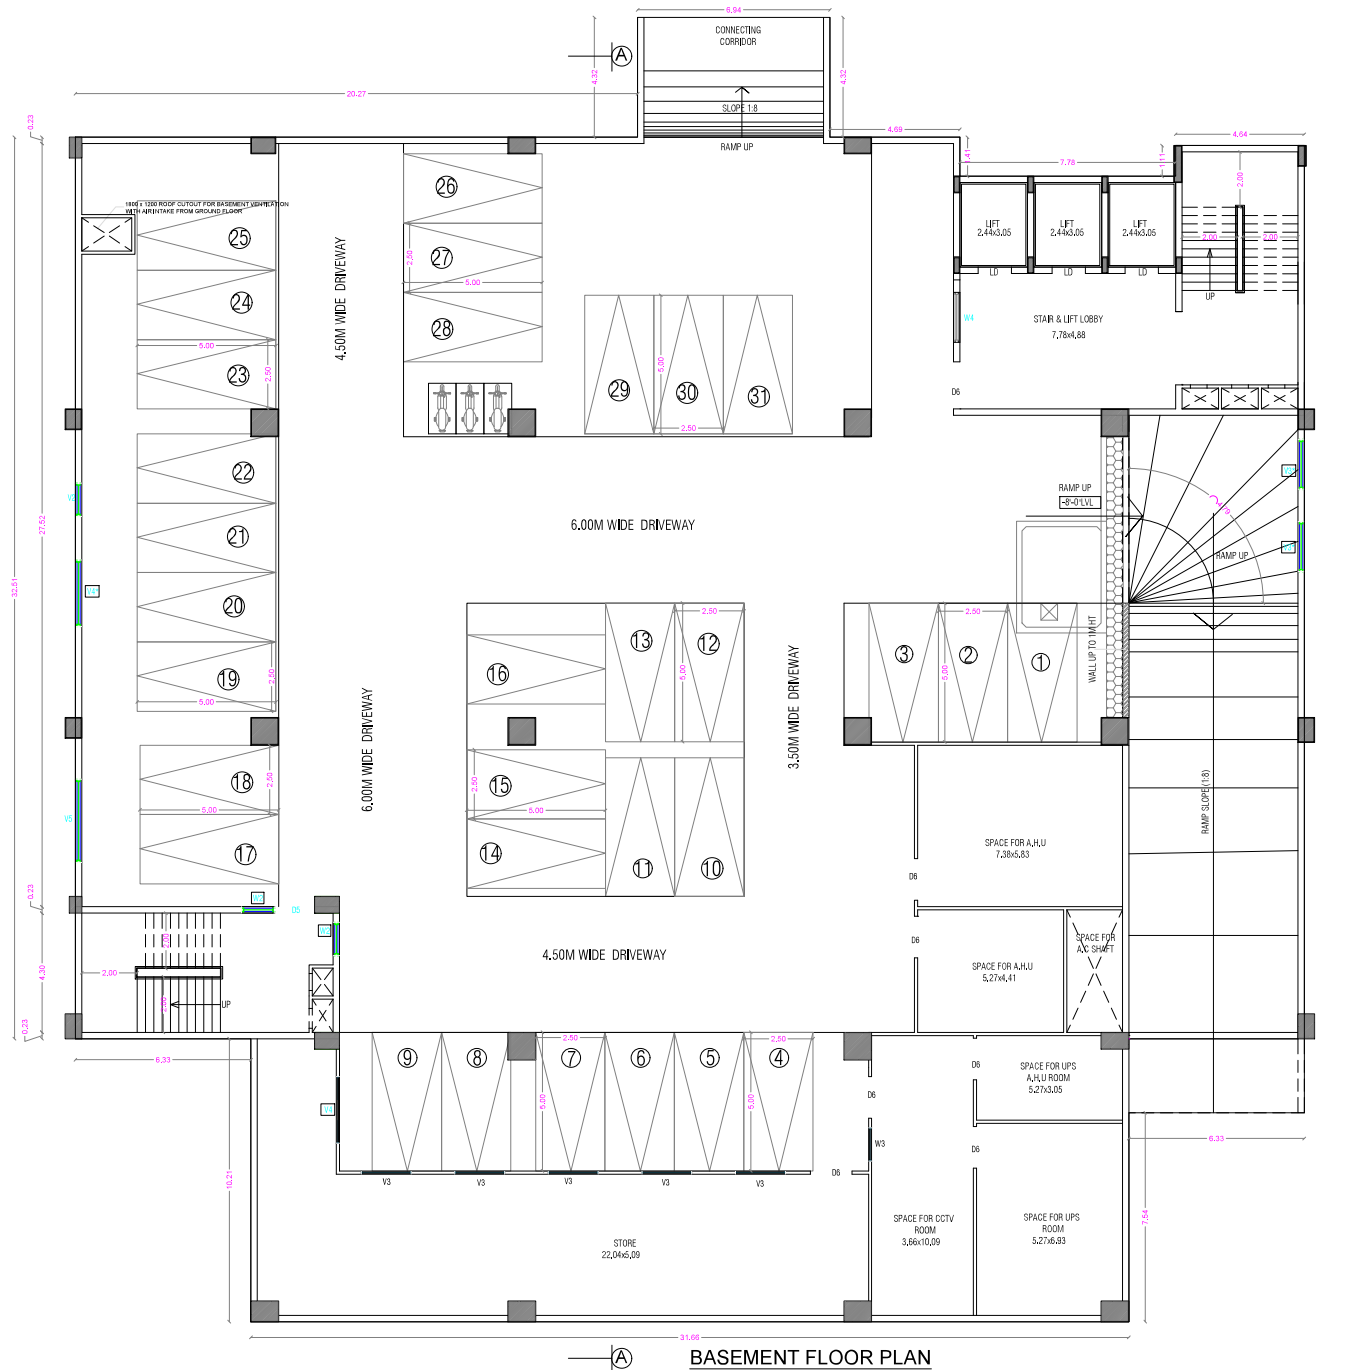

LOBBY & ADMINISTRATIVE BLOCK [BLOCK -2]

AREA STATEMENT

FLOOR NAME	FSI Area SQM	Non FSI SQM	TOTAL AREA SQM
SEMI BASEMENT	----	1798.27	1798.27
GROUND FLOOR	2407.19	----	2407.19
FIRST FLOOR	2407.19	----	2407.19
SECOND FLOOR	2381.08	----	2381.08
THIRD FLOOR	2381.08	----	2381.08
FOURTH FLOOR	2381.08	----	2381.08
FIFTH FLOOR	2381.08	----	2381.08
SIXTH FLOOR	2042.16	----	2042.16
TERRACE FLOOR	----	707.05	707.05
TOTAL all Floors	16380.86	2505.32	18886.18

TOTAL BUILT UP AREA 16380.16 Sqm

HEIGHT OF THE BUILDING 24.60 m

* All Dimensions are in metre.

SCHEDULE OF JOINERY

		METRE
LD	LIFT DOOR	1.20 x 2.10
MD	MAIN DOOR	2.40 x 2.10
D	DOOR	0.75 x 2.10
D1	DOOR	0.83 x 2.10
D2	DOOR	0.90 x 2.10
D3	DOOR	1.05 x 2.10
D4	DOOR	1.20 x 2.10
D5	DOOR	1.37 x 2.10
D6	DOOR	1.50 x 2.10
D7	DOOR	1.80 x 2.10
D8	DOOR	2.00 x 2.10
D9	DOOR	2.40 x 2.10
SD3	SLIDING DOOR	1.05 x 2.10
FW	FRENCH WINDOW	1.80 x 2.10
FW1	FRENCH WINDOW	1.20 x 2.10
W3	WINDOW	1.80 x 1.60
W4	WINDOW	2.40 x 1.60
W5	WINDOW	3.05 x 1.60
FG2	FIXED GLASS	1.20 x 1.20
DG3	GLASS WINDOW	1.80 x 1.80
V	VENTILATOR	0.60 x 0.90
V1	VENTILATOR	0.90 x 0.90
V2	VENTILATOR	1.20 x 0.60
V3	VENTILATOR	1.80 x 0.60
V4	VENTILATOR	2.40 x 0.60
V5	VENTILATOR	3.00 x 0.60

FE - FIRE DETECTING AND EXTINGUISHING SYSTEM PROVIDED.

EA - EMERGENCY ALARM PROVIDED.

V.P. PONNUSWAMI, D.E. (CIVIL) FI
Chartered Engineer - 135979-5
Structural Engineer Grade-II
Coimbatore LPA/SE/Gr.II/19/07/0
Licensed Building Surveyor.

STRUCTURAL ENGINEER

For Kovai Medical Center and Hospital Limited


Dr. Nalla G Palaniswami
Chairman and Managing Director

APPLICANT

SIDDARTH GOPALA SANKAR, MARCH 2011,
Registered Architect As
L.B.S. GRADE-I
L.S. ARCHITECT No. CA/2005/36220
Coimbatore LPA/RA/GR-I/19/04/016
SANKAR & ASSOCIATES
27, Sengupta Street
Raminagar
COIMBATORE - 641 009.
ARCHITECTS

REVISED PLAN SHOWING THE PROPOSED BUILDING IN S.F No : 751/1, 2N,2P, 2Q, 3A,3B1,3B2,3B3,3B6A2, 3B6C, 752/1,2B,4,7,8, 768/2A1,2A2,2A3,2B1,2B2, 769/4,5,6,8,9,10,11, 770/1 to 11,12 PART,13,16,17,18,19, 771/3A1A2, 3A2, 3B1, 4A2C2, 5B,6, 7B1A2, 20A2 & 771/21 OF KALAPATTI VILLAGE, COIMBATORE CORPORATION.

KALAPATTI D.D. PLAN No : 20 SCALE - 1 : 100

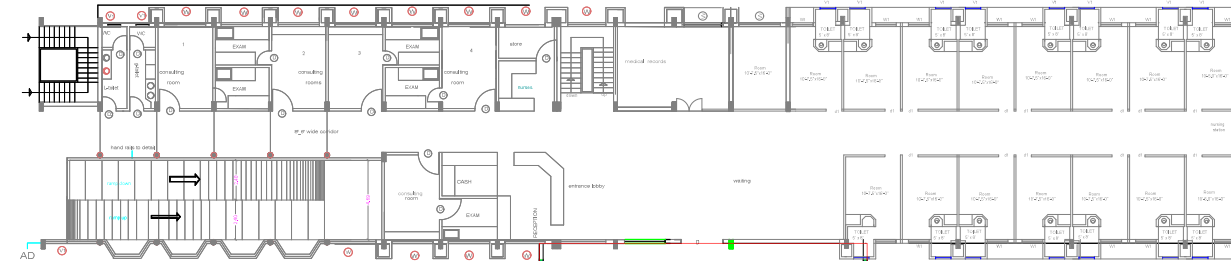

GROUND FLOOR PLAN

SHEET No : 11

LOBBY & ADMINISTRATIVE BLOCK (BLOCK -2)

ONLINE APPLICATION No:
SWP/BPA/18494/2024

AREA STATEMENT

FLOOR NAME	FLOOR CODE	FLOOR AREA	TOTAL AREA
1ST FLOOR	101	178.27	178.27
2ND FLOOR	201	178.27	356.54
3RD FLOOR	301	178.27	534.81
4TH FLOOR	401	178.27	713.08
5TH FLOOR	501	178.27	891.35
6TH FLOOR	601	178.27	1069.62
7TH FLOOR	701	178.27	1247.89
8TH FLOOR	801	178.27	1426.16
9TH FLOOR	901	178.27	1604.43
10TH FLOOR	1001	178.27	1782.70
11TH FLOOR	1101	178.27	1960.97
12TH FLOOR	1201	178.27	2139.24
13TH FLOOR	1301	178.27	2317.51
14TH FLOOR	1401	178.27	2495.78
15TH FLOOR	1501	178.27	2674.05
16TH FLOOR	1601	178.27	2852.32
17TH FLOOR	1701	178.27	3030.59
18TH FLOOR	1801	178.27	3208.86
19TH FLOOR	1901	178.27	3387.13
20TH FLOOR	2001	178.27	3565.40
21ST FLOOR	2101	178.27	3743.67
22ND FLOOR	2201	178.27	3921.94
23RD FLOOR	2301	178.27	4100.21
24TH FLOOR	2401	178.27	4278.48
25TH FLOOR	2501	178.27	4456.75
26TH FLOOR	2601	178.27	4635.02
27TH FLOOR	2701	178.27	4813.29
28TH FLOOR	2801	178.27	4991.56
29TH FLOOR	2901	178.27	5169.83
30TH FLOOR	3001	178.27	5348.10
31ST FLOOR	3101	178.27	5526.37
32ND FLOOR	3201	178.27	5704.64
33RD FLOOR	3301	178.27	5882.91
34TH FLOOR	3401	178.27	6061.18
35TH FLOOR	3501	178.27	6239.45
36TH FLOOR	3601	178.27	6417.72
37TH FLOOR	3701	178.27	6595.99
38TH FLOOR	3801	178.27	6774.26
39TH FLOOR	3901	178.27	6952.53
40TH FLOOR	4001	178.27	7130.80
41ST FLOOR	4101	178.27	7309.07
42ND FLOOR	4201	178.27	7487.34
43RD FLOOR	4301	178.27	7665.61
44TH FLOOR	4401	178.27	7843.88
45TH FLOOR	4501	178.27	8022.15
46TH FLOOR	4601	178.27	8200.42
47TH FLOOR	4701	178.27	8378.69
48TH FLOOR	4801	178.27	8556.96
49TH FLOOR	4901	178.27	8735.23
50TH FLOOR	5001	178.27	8913.50
51ST FLOOR	5101	178.27	9091.77
52ND FLOOR	5201	178.27	9270.04
53RD FLOOR	5301	178.27	9448.31
54TH FLOOR	5401	178.27	9626.58
55TH FLOOR	5501	178.27	9804.85
56TH FLOOR	5601	178.27	9983.12
57TH FLOOR	5701	178.27	10161.39
58TH FLOOR	5801	178.27	10339.66
59TH FLOOR	5901	178.27	10517.93
60TH FLOOR	6001	178.27	10696.20
61ST FLOOR	6101	178.27	10874.47
62ND FLOOR	6201	178.27	11052.74
63RD FLOOR	6301	178.27	11231.01
64TH FLOOR	6401	178.27	11409.28
65TH FLOOR	6501	178.27	11587.55
66TH FLOOR	6601	178.27	11765.82
67TH FLOOR	6701	178.27	11944.09
68TH FLOOR	6801	178.27	12122.36
69TH FLOOR	6901	178.27	12300.63
70TH FLOOR	7001	178.27	12478.90
71ST FLOOR	7101	178.27	12657.17
72ND FLOOR	7201	178.27	12835.44
73RD FLOOR	7301	178.27	13013.71
74TH FLOOR	7401	178.27	13191.98
75TH FLOOR	7501	178.27	13370.25
76TH FLOOR	7601	178.27	13548.52
77TH FLOOR	7701	178.27	13726.79
78TH FLOOR	7801	178.27	13905.06
79TH FLOOR	7901	178.27	14083.33
80TH FLOOR	8001	178.27	14261.60
81ST FLOOR	8101	178.27	14439.87
82ND FLOOR	8201	178.27	14618.14
83RD FLOOR	8301	178.27	14796.41
84TH FLOOR	8401	178.27	14974.68
85TH FLOOR	8501	178.27	15152.95
86TH FLOOR	8601	178.27	15331.22
87TH FLOOR	8701	178.27	15509.49
88TH FLOOR	8801	178.27	15687.76
89TH FLOOR	8901	178.27	15866.03
90TH FLOOR	9001	178.27	16044.30
91ST FLOOR	9101	178.27	16222.57
92ND FLOOR	9201	178.27	16400.84
93RD FLOOR	9301	178.27	16579.11
94TH FLOOR	9401	178.27	16757.38
95TH FLOOR	9501	178.27	16935.65
96TH FLOOR	9601	178.27	17113.92
97TH FLOOR	9701	178.27	17292.19
98TH FLOOR	9801	178.27	17470.46
99TH FLOOR	9901	178.27	17648.73
100TH FLOOR	10001	178.27	17827.00

TOTAL F&L AREA 16380.66 Sqm

HEIGHT OF THE BUILDING 24.00 m

AD Dimensions in m. mm.

SCHEDULE OF JOINERY

ITEM	DESCRIPTION	QUANTITY	UNIT
1	DOOR	1.20	S.10
2	DOOR	2.40	S.10
3	DOOR	0.75	S.10
4	DOOR	0.30	S.10
5	DOOR	0.30	S.10
6	DOOR	1.20	S.10
7	DOOR	1.20	S.10
RE - FIRE DETECTING AND EXTINGUISHING SYSTEM PROVIDED.
EA - EMERGENCY ALARM PROVIDED.

V.P. PONDYKAM, B.E., (CIVIL) FI
Chartered Engineer No. 135959-5
Structural Engineer Grade-II
Coimbatore LPA/SE/G.II/19/07/0
Licensed Building Surveyor.

STRUCTURAL ENGINEER

For Kovai Medical Center and Hospital Limited

Dr. Nalla G. Palaniyandi
Chairman and Managing Director

APPLICANT

SHRIKANTH SURESH, B.A., M.A.,
Registered Architect No. 135959-5
L.S. ARCHITECT No. CO/000/5620
Coimbatore LPA/SE/G.II/19/07/0
SANKAR & ASSOCIATES
27, Sankar Street
Coimbatore - 641 009

ARCHITECTS

KALAPATTI D.D. PLAN No : 20 SCALE : 1 : 100



The floor plan illustrates the layout of the first floor, featuring a central waiting hall and multiple consulting rooms. Key areas include:

- Consulting Rooms:** Multiple rooms labeled "CONSULTING ROOM" with dimensions such as 17'-0" x 10'-0" and 17'-0" x 12'-0".
- Waiting Hall:** A large central area labeled "Waiting Hall".
- Wash:** A room labeled "WASH" with dimensions 17'-0" x 10'-0".
- Instrument Room:** A room labeled "INSTRUMENT ROOM" with dimensions 17'-0" x 10'-0".
- Procedure Rooms:** Several rooms labeled "PROCEDURE ROOM" with dimensions like 17'-0" x 12'-0" and 17'-0" x 10'-0".
- Other Rooms:** Includes "ELECTRONIC ROOM", "LOBBY", "STAIRS", and "ELEVATOR".

The plan also shows various corridors, stairs, and elevators, along with a north arrow pointing towards the top right.

FIRST FLOOR PLAN

SHEET No. 12

OF 12

LOBBY & ADMINISTRATIVE BLOCK (BLOCK - 2)

AREA STATEMENT

FLOOR NAME	1ST FLOOR	2ND FLOOR	3RD FLOOR
REAR BALCONY/ST	---	1796.27	1796.27
1ST FLOOR	2961.29	---	2961.29
2ND FLOOR	2961.29	---	2961.29
TOTAL F.S.A. AREA

16386.86 Sqm

PERMIT OF THE SUB-GRANT

26.80 m

144 Dimensions are in meters

SCHEDULE OF JOINERY

ID	UPT DOOR	MTR
M0	MAIN DOOR	2.49 x 2.10
D1	DOOR	0.75 x 2.10
D2	DOOR	0.93 x 2.10
D3	DOOR	2.49 x 2.10
D4	DOOR	1.05 x 2.10
D5	DOOR	1.23 x 2.10
D6	DOOR	1.25 x 2.10
D7	DOOR	1.40 x 2.10
D8	DOOR	2.20 x 2.10
D9	DOOR	2.45 x 2.10
D10	SURGING DOOR	1.05 x 2.10
FW	FRENCH WINDOW	1.20 x 2.10
FW1	FRENCH WINDOW	1.23 x 2.10
WS	WINDOW	1.20 x 1.20
WS1	WINDOW	2.45 x 1.20
WS2	WINDOW	3.25 x 1.20
FGS	FIBED GLASS	1.20 x 1.20
D12	GLASS WINDOW	1.80 x 1.20
V1	VENTILATOR	0.60 x 0.60
V2	VENTILATOR	0.60 x 0.60
FE - FIRE DETECTING AND EXTINGUISHING SYSTEM PROVIDED.

EA - EMERGENCY ALARM PROVIDED.

V.P. PONDYKATTI, B.E. (CIVIL) FI

Chartered Engineer No. 18559-A-5

Structural Engineer Grade-II

Coinbatore LPA/SE/Gr.II/19/07/0-

Licensed Building Surveyor.

STRUCTURAL ENGINEER

For Koval Medical Center and Hospital Limited

185, 186 & 187

SANKAR & ASSOCIATES

Dr. Nalla G PadmaSankar

Chairman and Managing Director

APPLICANT



S. Dhanraj

SENIOR CIVIL ENGINEER & ARCHITECT

Registered Architect No.

U.S. ARCHITECT No. CA/2006230

Coimbatore LPA/SE/Gr.II/19/04/18

SANKAR & ASSOCIATES

27, Sampige Street

Coimbatore


COIMBATORE-641 009

ARCHITECTS


REVISED PLAN SHOWING THE PROPOSED BUILDING IN S.F No : 751/1, 2N,2P, 2O, 3A,3B1,3B2,3B3,3B6A2, 3B6C, 752/1,2B,4,7,8, 768/2A1,2A2,2A3,2B1,2B2, 769/4,5,6,8,9,10,11, 770 / 1 to 11,12 PART,13,16, 17,18,19, 771/ 3A1A2, 3A2, 3B1, 4A2C2, 5B,6, 7B1A2, 20A2 & 771/21 OF KALAPATTI VILLAGE, COIMBATORE CORPORATION.

KALAPATTI D.D. PLAN No : 20 SCALE : 1 : 100

ONLINE APPLICATION No:
SWP/BPA/184944/2024

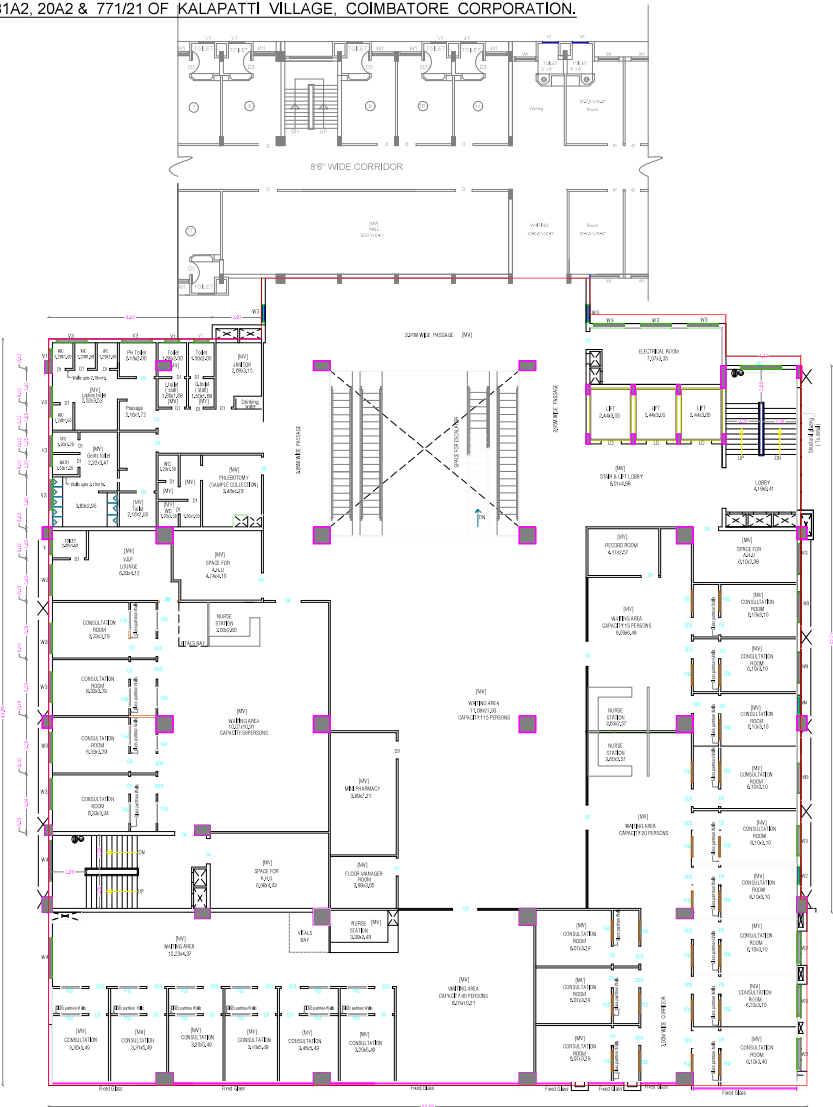

SECOND FLOOR PLAN

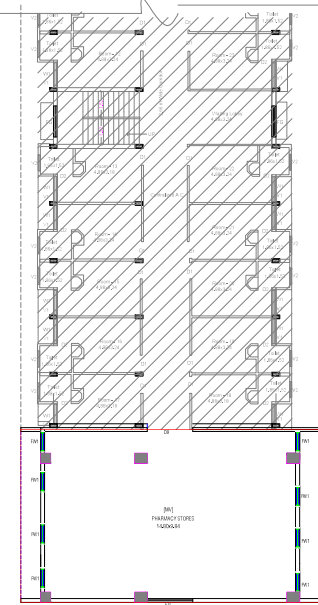

OLD OF BLOCK

SHEET No : 13

LOBBY & ADMINISTRATIVE BLOCK (BLOCK - 2)

AREA STATEMENT

FLOOR NAME	FLOOR AREA	AREA	TOTAL AREA
GROUND FLOOR	2457.00	---	2457.00
1ST FLOOR	2457.00	---	2457.00
TOTAL F.S. AREA

16380.88 Sqm

HEIGHT OF THE BUILDING

24.90 m

* All Dimensions are in metre.

SCHEDULE OF JOINERY

METRE

ITEM	DESCRIPTION	QUANTITY	UNIT
LD	LIFT DOOR	1.20 x 2.10	Sqm
MD	MAIN DOOR	2.40 x 2.10	Sqm
DD	DOOR	0.75 x 2.10	Sqm
DD	DOOR	0.85 x 2.10	Sqm
KALAPATTI D.D. PLAN No : 20 SCALE : 1 : 100

N
↑



SHEET No. : 14
 LOBBY & ADMINISTRATIVE BLOCK (BLOCK - 2)

AREA STATEMENT

FLOOR NAME	2011	2012	2013	2014
GROUND FLOOR	2017.29	---	2017.29	---
FIRST FLOOR	2017.93	---	2017.93	---
SECOND FLOOR	2018.48	---	2018.48	---
THIRD FLOOR	2019.03	---	2019.03	---
FOURTH FLOOR	2019.58	---	2019.58	---
FIFTH FLOOR	2020.13	---	2020.13	---
SIXTH FLOOR	2020.68	---	2020.68	---
SEVENTH FLOOR	2021.23	---	2021.23	---
EIGHTH FLOOR	2021.78	---	2021.78	---
NINTH FLOOR	2022.33	---	2022.33	---
TOTAL F.S.I. AREA	16242.49 Sqm			

HISTORY OF THE BUILDING

24.00 m
24.00 m

* All Dimensions are in meters.

SCHEDULE OF JOINERY

	METRE
L1 DOOR	1.20 x 2.10
M1 MAIN DOOR	2.40 x 2.10
D1 DOOR	0.93 x 2.10
D2 DOOR	0.93 x 2.10
D3 DOOR	0.93 x 2.10
D4 DOOR	1.20 x 2.10
D5 DOOR	1.07 x 2.10
D6 DOOR	1.50 x 2.10
D7 DOOR	1.50 x 2.10
D8 DOOR	2.00 x 2.10
D9 DOOR	2.40 x 2.10
S1 SHED DOOR	1.50 x 2.10
FW FRENCH WINDOW	1.80 x 2.10
W1 WINDOW	1.50 x 2.10
G1 WINDOW	1.00 x 1.70
W4 WINDOW	2.40 x 1.20
W5 WINDOW	3.50 x 1.20
F02 FIXED GLASS	1.20 x 1.20
D03 GLASS WINDOW	1.20 x 1.20
V1 VENTILATOR	0.90 x 0.90
V2 VENTILATOR	1.20 x 0.90
V3 VENTILATOR	1.20 x 0.90
V4 VENTILATOR	2.40 x 0.90
V5 VENTILATOR	3.50 x 0.90

FE - FIRE DETECTING AND EXTINGUISHING SYSTEM PROVIDED.
 EA - EMERGENCY ALARM PROVIDED.

V.P. CHANDRAN, B.E., CIVIL
 Chartered Engineer No. 13559-5
 Structural Engineer Grade-I
 Coimbatore I.P.A.S.E. (C) 11/19/07/0
 Licensed Building Surveyor.

Dr. Nalla G. Palaniswami
 Chairman and Managing Director

STRUCTURAL ENGINEER

 For Koval Medical Center and Hospital Limited


Dr. Nalla G. Palaniswami
 Chairman and Managing Director

APPROVAL



S. Sridhar
 S. S. ARCHITECT No. CA/2002/36230
 Coimbatore I.P.A.S.E. (C) 11/19/04/05
 SANJAY & ASSOCIATES
 27, Sampark Street
 Coimbatore - 641 009

KALAPATTI D.D. PLAN No : 20 SCALE : 1 : 100

N
↑

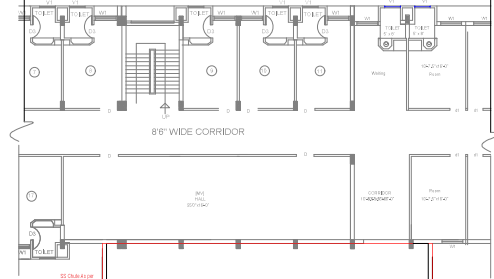

FOURTH FLOOR PLAN

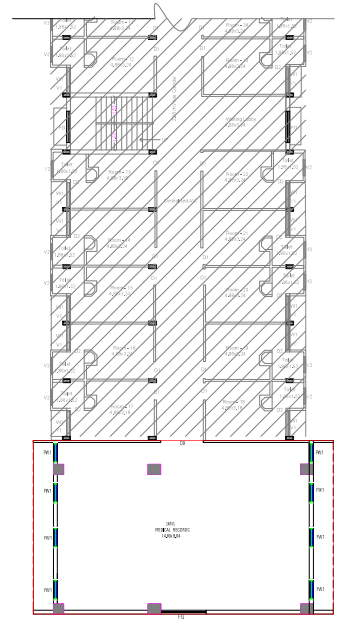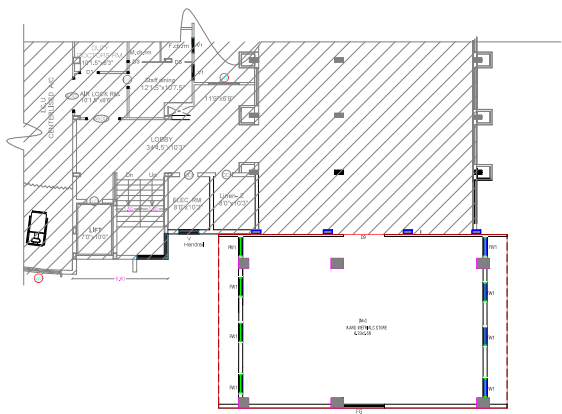

ARCHITECTS


REVISED PLAN SHOWING THE PROPOSED BUILDING IN S.F No : 751/1, 2N,2P, 2O, 3A,3B1,3B2,3B3,3B6A2, 3B6C, 752/1,2B,4,7,8, 768/2A1,2A2,2A3,2B1,2B2, 769/4,5,6,8,9,10,11, 770 / 1 to 11,12 PART,13,16, 17,18,19, 771/3A1A2, 3A2, 3B1, 4A2C2, 5B,6, 7B1A2, 20A2 & 771/21 OF KALAPATTI VILLAGE, COIMBATORE CORPORATION.

KALAPATTI D.D. PLAN No : 20 SCALE : 1 : 100

ONLINE APPLICATION No:
SWP/BPA/184944/2024



SIXTH FLOOR PLAN

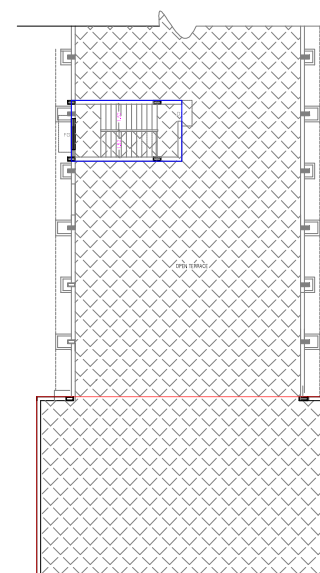

SHEET No : 17

LOBBY & ADMINISTRATIVE BLOCK (BLOCK - 2)

AREA STATEMENT

FLOOR NAME	Floor Area SQM	Open Floor SQM	TOTAL AREA SQM
RECREATION	---	1796.27	1796.27
GROUND FLOOR	2407.19	---	2407.19
FIRST FLOOR	2407.19	---	2407.19
SECOND FLOOR	2381.26	---	2381.26
THIRD FLOOR	2381.26	---	2381.26
FOURTH FLOOR	2381.26	---	2381.26
FIFTH FLOOR	2381.26	---	2381.26
SIXTH FLOOR	2042.16	---	2042.16
TERRACE FLOOR	---	707.65	707.65
total all floors	16300.26	2503.92	18804.18

TOTAL F.S.I. AREA	16342.49 Sqm
-------------------	--------------

TOTAL F.S.I. AREA
HEIGHT OF THE BUILDING

* All Dimensions are in inches.

SCHEDULE OF JOINERY

LD	LEFT DOOR	1.20 x 2.10
MD	MAIN DOOR	2.40 x 2.10
D	DOOR	0.75 x 2.10
D1	DOOR	0.83 x 2.10
D2	DOOR	0.60 x 2.10
D3	DOOR	1.65 x 2.10
D4	DOOR	1.20 x 2.10
D5	DOOR	1.72 x 2.10
D6	DOOR	1.50 x 2.10
D7	DOOR	1.60 x 2.10
D8	DOOR	2.00 x 2.10
D9	DOOR	2.40 x 2.10
W	WINDOW	1.20 x 2.10
FW	FRENCH WINDOW	1.70 x 2.10
FW1	FRENCH WINDOW	1.20 x 2.10
W1	WINDOW	1.20 x 2.10
W5	WINDOW	3.00 x 1.80
FG2	FRONT GLASS	1.20 x 2.10
GL2	GLASS WINDOW	1.20 x 2.10
V1	VENTILATOR	0.90 x 0.80
V2	VENTILATOR	0.90 x 0.80
V3	VENTILATOR	1.40 x 0.60
V4	VENTILATOR	1.70 x 0.60
V5	VENTILATOR	2.40 x 0.60

FE • FIRE DETECTING AND EXTINGUISHING SYSTEMS

EA - EMERGENCY ALARM PROVIDED.

V.P. PONNUSWAMI, D.E. (CIVIL), F.I.
Chartered Engineer F-125989-5
Structural Engineer Grade-II
Coimbatore LPA/SE/Gr.II/19/07/0
Licensed Building Surveyor.

STRUCTURAL ENGINEER

For Koyai Medical Center and Hospital Limited

[illegible]

Michael Kern

Dr. Nalla G Palaniswami
Chairman and Managing Director


APPLICANT



DODDARTH GOPALA SANKAR, MARCH, ELLA,

Registered Architect As
L.B.S. GRADE-I

S. ARCHITECT No. CA/2005/36220
 LAMARCA LPA/RA/GR-1/19/04/016

SANKAR & ASSOCIATES
27, Sengupta Street


COMBATORRE - 641 009.

ARCHITECTS

REVISED PLAN SHOWING THE PROPOSED BUILDING IN S.F No : 751/1, 2N,2P, 2O, 3A,3B1,3B2,3B3,3B6A2, 3B6C, 752/1,2B,4,7,8, 768/2A1,2A2,2A3,2B1,2B2, 769/4,5,6,8,9,10,11, 770 / 1 to 11,12 PART,13,16 ,17,18,19, 771/ 3A1A2, 3A2, 3B1, 4A2C2, 5B,6, 7B1A2, 20A2 & 771/21 OF KALAPATTI VILLAGE, COIMBATORE CORPORATION.

KALAPATTI D.D. PLAN No : 20 SCALE :- 1 : 100

ONLINE APPLICATION No:
SWP/BPA/184944/2024

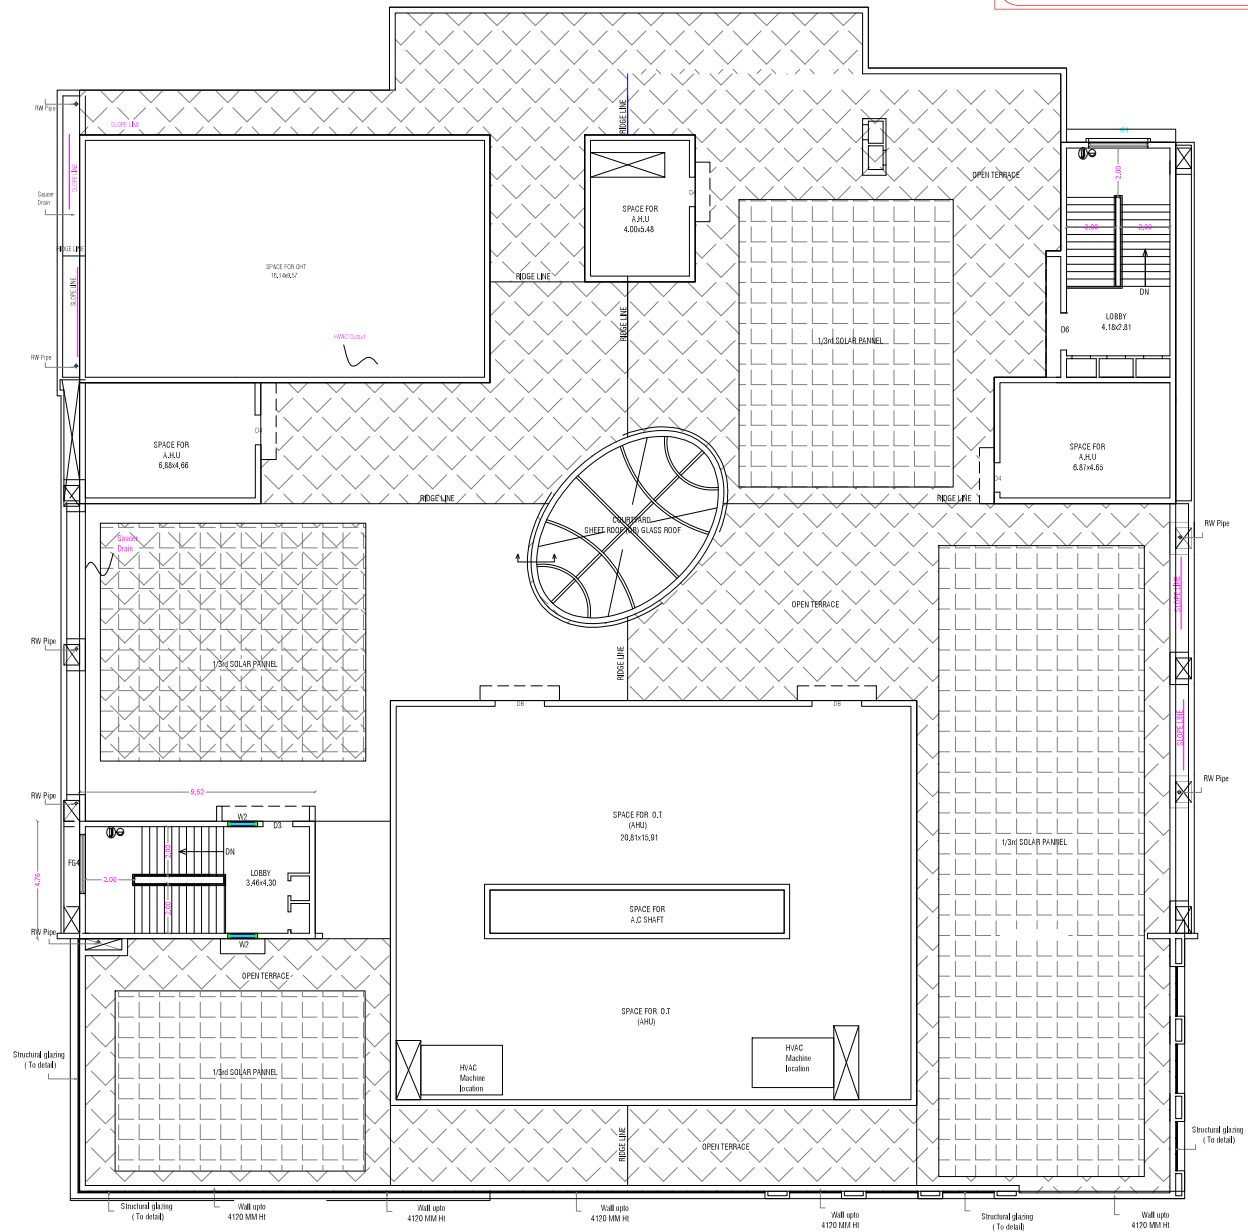

AREA STATEMENT

FLOOR NAME	FBI Area SQM	Non FBI SQM	TOTAL AREA SQM
SEMI BASEMENT	---	1768.27	1768.27
GROUND FLOOR	2407.19	---	2407.19
FIRST FLOOR	2407.19	---	2407.19
SECOND FLOOR	2381.08	---	2381.08
THIRD FLOOR	2381.08	---	2381.08
FOURTH FLOOR	2381.08	---	2381.08
FIFTH FLOOR	2381.08	---	2381.08
SIXTH FLOOR	2042.16	---	2042.16
TERRACE FLOOR	---	707.08	707.08
TOTAL all Floors	16380.88	2905.32	18886.18

TOTAL F.S.I. AREA 16342.49 Sqm
HEIGHT OF THE BUILDING 24.80 m

* All Dimensions are in metre.

SCHEDULE OF JOINERY

	METRE
LD	LIFT DOOR 1.20 x 2.10
MD	MAIN DOOR 2.40 x 2.10
D	DOOR 0.75 x 2.10
D1	DOOR 0.83 x 2.10
D2	DOOR 0.90 x 2.10
D3	DOOR 1.05 x 2.10
D4	DOOR 1.20 x 2.10
D5	DOOR 1.37 x 2.10
D6	DOOR 1.50 x 2.10
D7	DOOR 1.80 x 2.10
D8	DOOR 2.00 x 2.10
D9	DOOR 2.40 x 2.10
SD3	SLIDING DOOR 1.05 x 2.10
FW	FRENCH WINDOW 1.80 x 2.10
FW1	FRENCH WINDOW 1.20 x 2.10
W3	WINDOW 1.80 x 1.80
W4	WINDOW 2.40 x 1.80
W5	WINDOW 3.05 x 1.80
FG2	FIXED GLASS 1.20 x 1.20
DG3	GLASS WINDOW 1.80 x 1.80
V	VENTILATOR 0.60 x 0.90
V1	VENTILATOR 0.90 x 0.90
V2	VENTILATOR 1.20 x 0.60
V3	VENTILATOR 1.80 x 0.60
V4	VENTILATOR 2.40 x 0.60
V5	VENTILATOR 3.00 x 0.60

FE - FIRE DETECTING AND EXTINGUISHING SYSTEM PROVIDED.
EA - EMERGENCY ALARM PROVIDED.

V.P. PONDI SWAMI, B.E. (CIVIL)
Chartered Engineer No. 125929-5
Structural Engineer Grade-II
Coimbatore LPA/SE/Gr.II/19/07/0
Licensed Building Surveyor.

STRUCTURAL ENGINEER

For Kovai Medical Center and Hospital Limited
Dr. Nalla G Palaniswami
Chairman and Managing Director


APPLICANT

SIDDARTH GOPALA SANKAR, M.ARCH, F.I.A.,
Registered Architect As
L.S. ARCHITECT No. CA/2005/36220
Coimbatore LPA/BA/GR-I/19/04/016
SANKAR & ASSOCIATES
27, Sengupta Street
Rammagar
COIMBATORE - 641 009.
ARCHITECTS


TERRACE FLOOR PLAN

ONLINE APPLICATION No:
SWP/BPA/184944/2024



KALAPATTI D.D. PLAN No : 20 SCALE :- 1 : 100

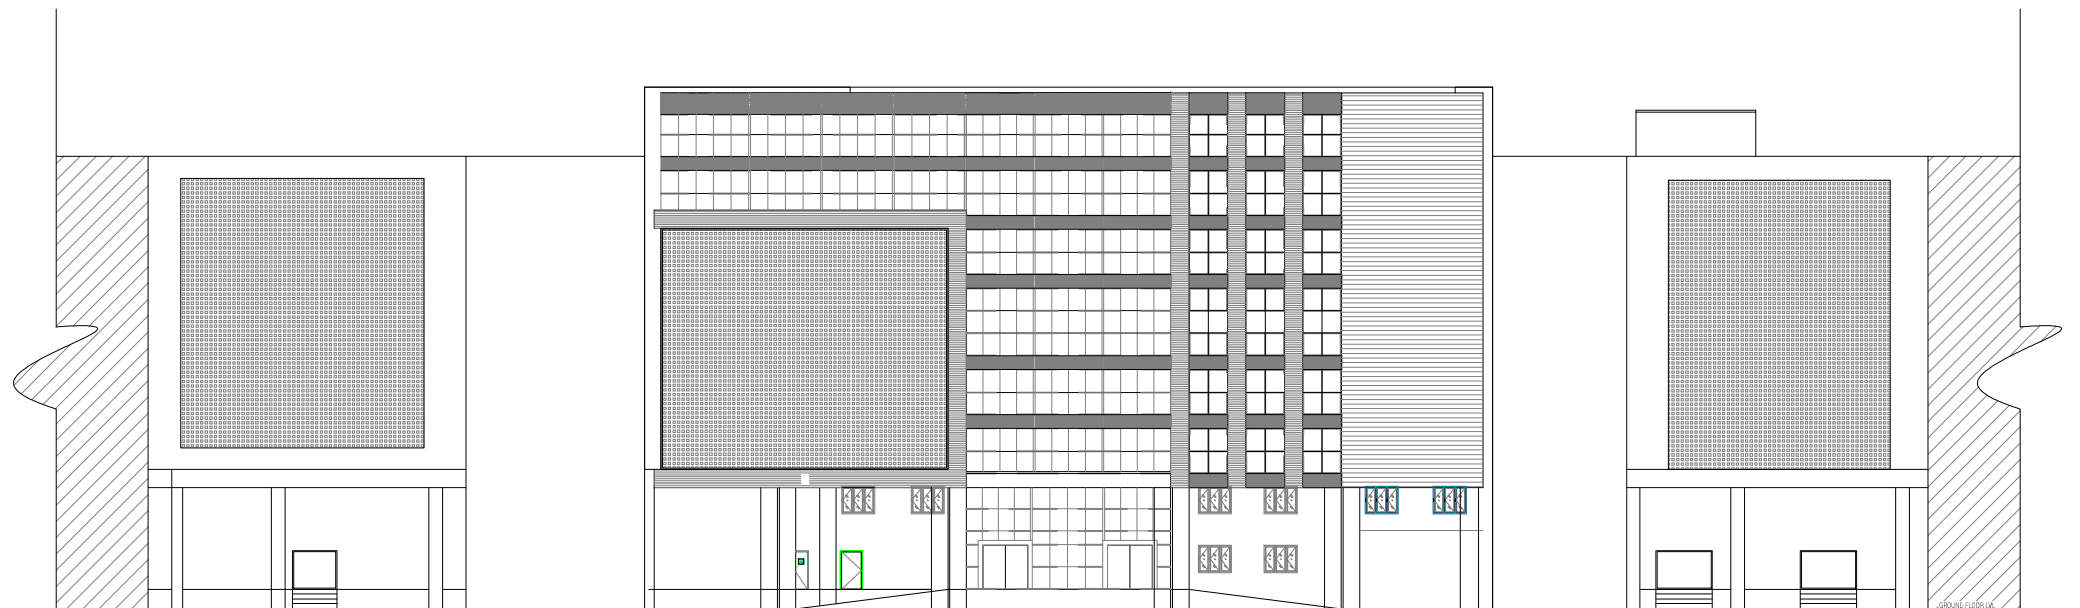

SOUTH SIDE ELEVATION

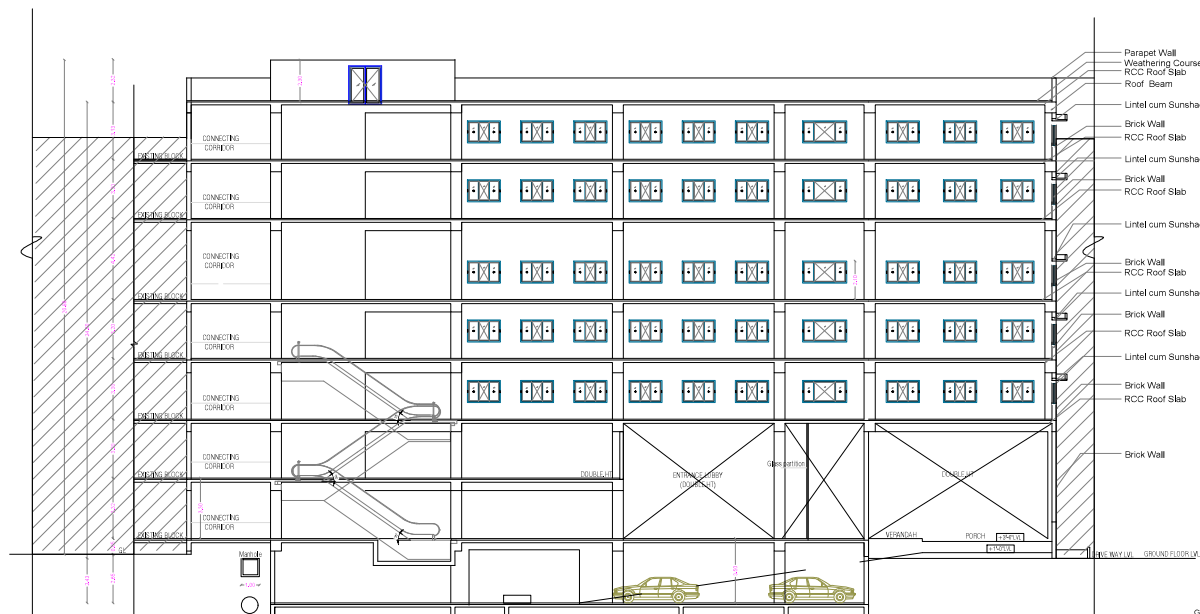

SECTION ON A A

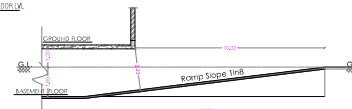 

Ramp Details

AREA STATEMENT			
FLOOR NAME	FBI Area SQM	Net FBI SQM	TOTAL AREA SQM
SEMI BASEMENT	—	1798.27	1798.27
GROUND FLOOR	2407.19	—	2407.19
FIRST FLOOR	2407.19	—	2407.19
SECOND FLOOR	2391.08	—	2391.08
THIRD FLOOR	2391.08	—	2391.08
FOURTH FLOOR	2391.08	—	2391.08
FIFTH FLOOR	2391.08	—	2391.08
SIXTH FLOOR	2642.16	—	2642.16
TERrace FLOOR	—	707.05	707.05
TOTAL all FLOOR	10390.06	2609.32	10999.38

TOTAL F.S.I. AREA	16342.49 Sqm
-------------------	--------------

HEIGHT OF THE BUILDING	24.60 m
------------------------	---------

* All Dimensions are in metre

SCHEDULE OF JO

LD	LIFT DOOR	1,20 x 2,10
MD	MAIN DOOR	2,40 x 2,10
D1	DOOR	0,52 x 2,00
D2	DOOR	0,63 x 2,10
D3	DOOR	0,90 x 2,10
D4	DOOR	1,60 x 2,10
D5	DOOR	1,20 x 2,10
D6	DOOR	1,27 x 2,10
D7	DOOR	1,60 x 2,10
D8	DOOR	1,26 x 2,10
D9	DOOR	2,00 x 2,10
D10	DOOR	2,40 x 2,10
S1	SLEEVING DOOR	1,25 x 2,10
FW1	FRENCH WINDOW	1,26 x 2,10
FW2	FRENCH WINDOW	1,27 x 2,10
W1	WINDOW	1,30 x 1,68
W2	WINDOW	2,43 x 1,68
W3	WINDOW	3,15 x 1,68
DG2	FIXED GLASS	1,20 x 2,10
FG3	GLASS WINDOW	1,80 x 1,80
V1	V	0,60 x 0,40
V2	V	0,90 x 0,40
V3	V	1,20 x 0,60
V4	V	1,60 x 0,60
V5	V	2,40 x 0,60
V6	V	3,60 x 0,60

FE 2 FIRE DETECTING AND EXTINGUISHING

SYSTEM PROVIDED.

V.P. PONNUSAMI, D.E. (CIVIL) E.I.
Chartered Engineer F-1259/9-5
Structural Engineer Grade-II
Coimbatore LPA/SE/Gr.II/19/07/0
Licensed Building Surveyor.

STRUCTURAL ENGINEER

For Kovai Medical Center and Hospital Limited


Dr. Nalla G Palaniswami
Chairman and Managing Director

APPLICANT



SIDDARTH GOPALA SANKAR, MARCH 2011,
Registered Architect As
L.B.S GRADE-I
T.S. ARCHITECT No. CA/2005/16220
Coimbatore LPA/RA/GR-1/19/04/016
SANKAR & ASSOCIATES
27, Sengupta Siroet
Rameswara
COIMBATORE - 641 009.

ARCHITECTS


REVISED PLAN SHOWING THE PROPOSED BUILDING IN S.F No : 751/1, 2N, 2P, 2O, 3A,3B1,3B2,3B3,3B6A2, 3B6C, 752/1,2B,4,7,8, 768/2A1,2A2,2A3,2B1,2B2, 769/4,5,6,8,9,10,11, 770 / 1 to 11,12 PART,13,16 ,17,18,19, 771/ 3A1A2, 3A2, 3B1, 4A2C2, 5B,6, 7B1A2, 20A2 & 771/21 OF KALAPATTI VILLAGE, COIMBATORE CORPORATION.

KALAPATTI D.D. PLAN No : 20 SCALE :- 1 : 100

ONLINE APPLICATION No:
SWP/BPA/184944/2024

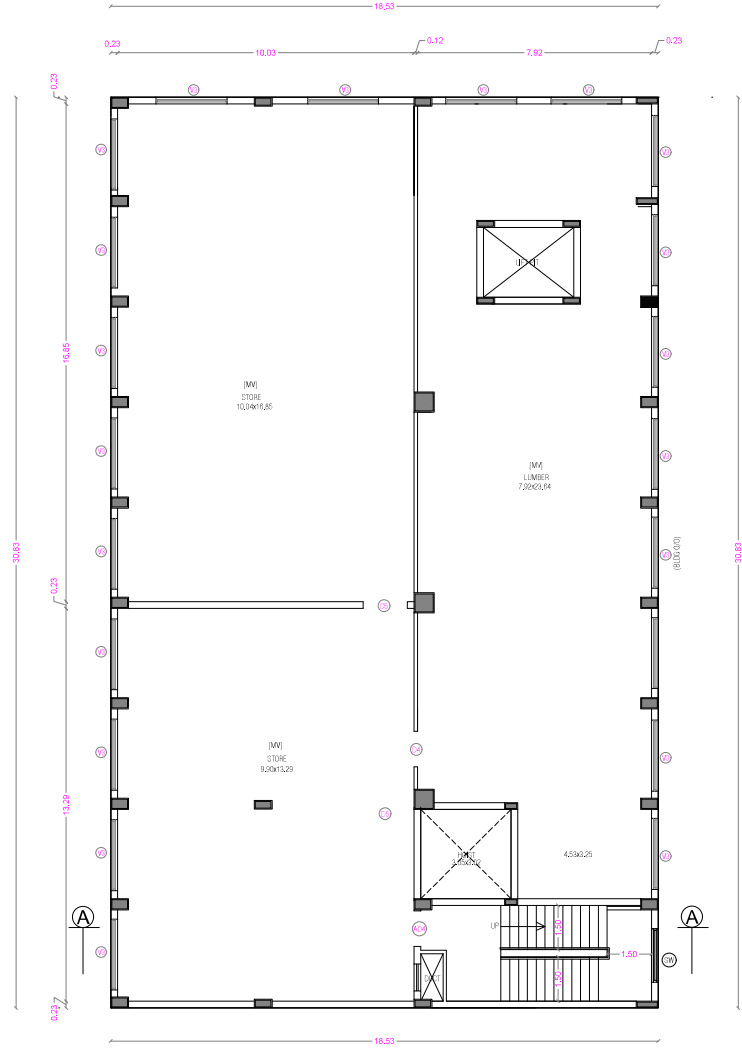

BASEMENT FLOOR PLAN

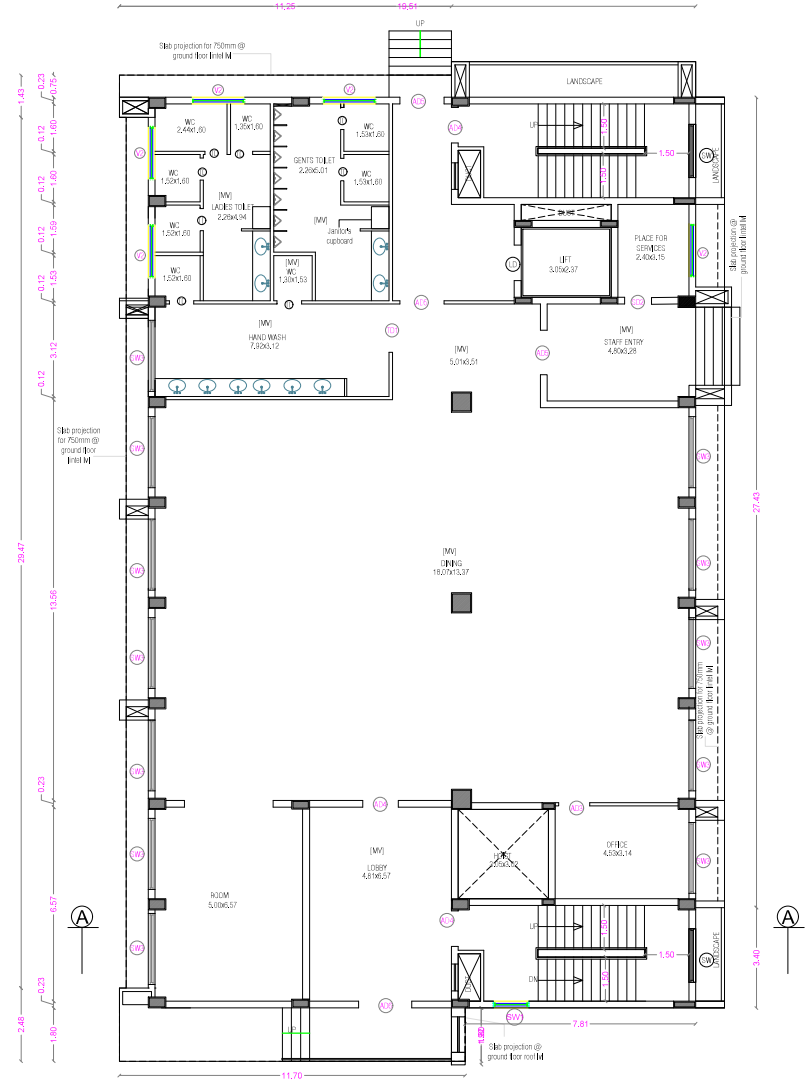

GROUND FLOOR PLAN

STAFF DINING - [BLOCK - 3]

SHEET No : 20

AREA STATEMENT

FLOOR NAME	FSI Area SQM	Non FSI SQM	TOTAL AREA SQM
BASEMENT FLOOR	562.07	---	562.07
GROUND FLOOR	651.16	---	651.16
FIRST FLOOR	680.62	---	680.62
SECOND FLOOR	673.36	---	673.36
THRD FLOOR	673.36	---	673.36
TERRACE FLOOR	---	72.45	72.45
TOTAL all Floors	3220.57	72.45	3293.02

TOTAL F.S.I. AREA3220,57 Sqm

HEIGHT OF THE BUILDING13.65 m

* All Dimensions are in metre,

SCHEDULE OF JOINERY

		METRE
LD	LIFT DOOR	1.20 x 2.10
MD	MAIN DOOR	2.40 x 2.10
D	DOOR	0.75 x 2.10
D1	DOOR	0.83 x 2.40
D2	DOOR	0.90 x 2.40
D3	DOOR	1.05 x 2.40
D4	DOOR	1.20 x 2.40
D5	DOOR	1.37 x 2.40
ED	ELECTRICAL DOOR	1.80 x 2.40
TD	TOILET DOOR	0.75 x 2.10
TD1	TOILET DOOR	0.83 x 2.40
AD	DOOR	0.83 x 2.40
W	WINDOW	0.90 x 1.50
W1	WINDOW	1.20 x 1.50
W2	WINDOW	1.80 x 1.50
W3	WINDOW	2.40 x 1.50
W4	WINDOW	3.05 x 1.50
FG	FIXED GLASS	2.40 x 1.50
FG1	FIXED GLASS	0.90 x 1.50
V	VENTILATOR	0.80 x 0.60
V1	VENTILATOR	1.20 x 0.60
V2	VENTILATOR	1.80 x 0.60
V3	VENTILATOR	2.40 x 0.60

FE * FIRE DETECTING AND EXTINGUISHING SYSTEM PROVIDED.

EA * EMERGENCY ALARAM PROVIDED.

STAIRCASE DETAILS

WDTH - 1.50 m

TREAD - 0.30 m

RISE - 0.15 m

V.P. PONNUSWAMI, D.E. (CIVIL) FI

Chartered Engineer F-12559-5

Structural Engineer Grade-II

Coimbatore LPA/SE/Gr.II/19/07/0

Licensed Building Surveyor.

STRUCTURAL ENGINEER

For Kovai Medical Center and Hospital Limited

Dr. Nalla G Palaniswami

Chairman and Managing Director

APPLICANT

SIDDARTH GOPALA SANKAR, M. ARCH, F.I.I.A.,

Registered Architect As

L.B.S GRADE-I

L.S. ARCHITECT No. CA/2005/36220

Coimbatore LPA/RA/Gr.II/19/04/016

SANKAR & ASSOCIATES

27, Sengupta Street

Ramnagar


COIMBATORE - 641 009.

ARCHITECTS


REVISED PLAN SHOWING THE PROPOSED BUILDING IN S.F No : 751/1, 2N, 2P, 2O, 3A,3B1,3B2,3B3,3B6A2, 3B6C, 752/1,2B,4,7,8, 768/2A1,2A2,2A3,2B1,2B2, 769/4,5,6,8,9,10,11, 770 / 1 to 11,12 PART,13,16 ,17,18,19, 771/ 3A1A2, 3A2, 3B1, 4A2C2, 5B, 6, 7B1A2, 20A2 & 771/21 OF KALAPATTI VILLAGE, COIMBATORE CORPORATION.

KALAPATTI D.D. PLAN No : 20 SCALE - 1 : 100

ONLINE APPLICATION No:
SWP/BPA/184944/2024

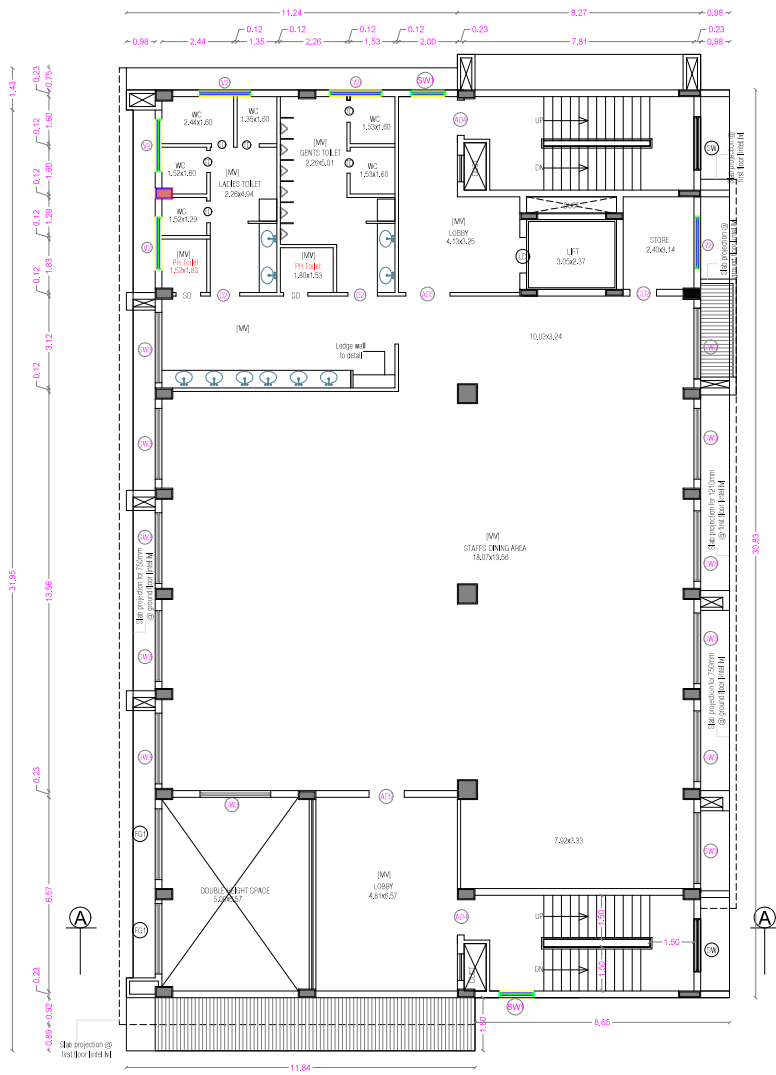

FIRST FLOOR PLAN

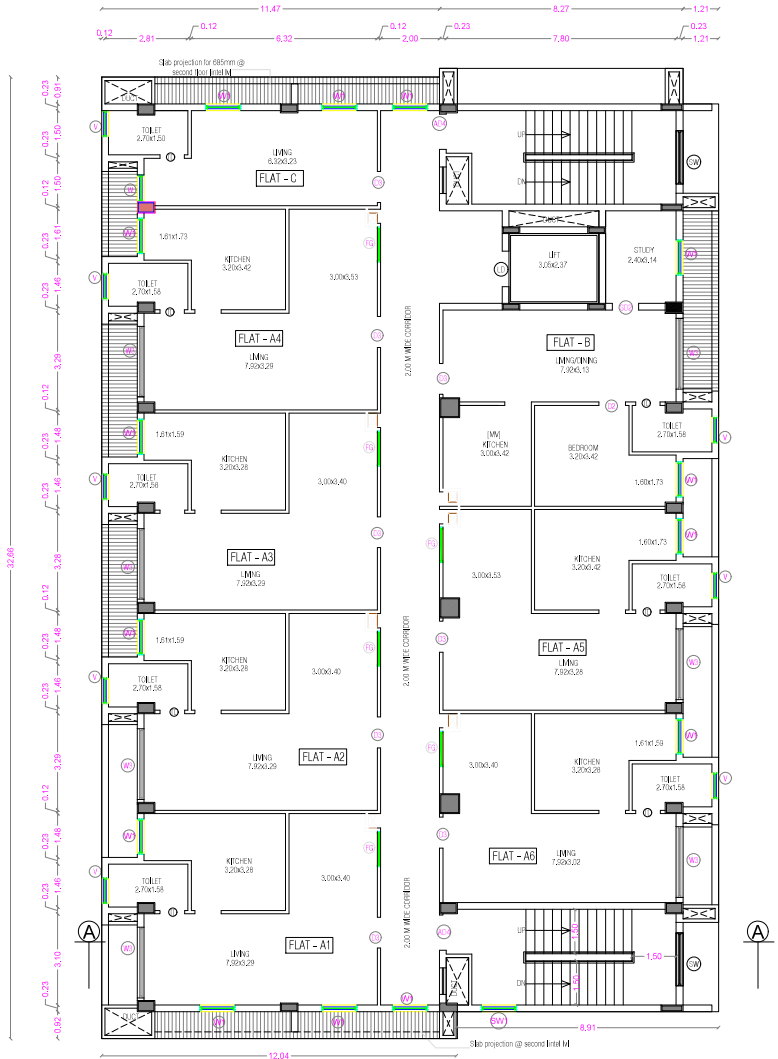

SECOND FLOOR PLAN

STAFF DINING - [BLOCK - 3] SHEET No : 21

AREA STATEMENT

FLOOR NAME	FSI Area SQM	Non FSI SQM	TOTAL AREA SQM
BASEMENT FLOOR	562.07	---	562.07
GROUND FLOOR	651.16	---	651.16
FIRST FLOOR	660.62	---	660.62
SECOND FLOOR	673.36	---	673.36
THIRD FLOOR	673.36	---	673.36
TERRACE FLOOR	---	72.45	72.45
TOTAL all Floors	3220.57	72.45	3293.02

TOTAL F.S.I. AREA 3220.57 Sqm

HEIGHT OF THE BUILDING 13.65 m

* All Dimensions are in metre.

SCHEDULE OF JOINERY

	METRE
LD	LIFT DOOR 1.20 x 2.10
MD	MAIN DOOR 2.40 x 2.10
D	DOOR 0.75 x 2.10
D1	DOOR 0.83 x 2.40
D2	DOOR 0.90 x 2.40
D3	DOOR 1.05 x 2.40
D4	DOOR 1.20 x 2.40
D5	DOOR 1.37 x 2.40
ED	ELECTRICAL DOOR 1.80 x 2.40
SD	SLIDING DOOR 1.00 x 2.10
TD	TOILET DOOR 0.75 x 2.10
TD1	TOILET DOOR 0.83 x 2.40
AD	DOOR 0.83 x 2.40
W	WINDOW 0.90 x 1.50
W1	WINDOW 1.20 x 1.50
W2	WINDOW 1.80 x 1.50
W3	WINDOW 2.40 x 1.50
W4	WINDOW 3.05 x 1.50
FG	FIXED GLASS 2.40 x 1.50
FG1	FIXED GLASS 0.90 x 1.50
V	VENTILATOR 0.90 x 0.60
V1	VENTILATOR 1.20 x 0.60
V2	VENTILATOR 1.80 x 0.60
V3	VENTILATOR 2.40 x 0.60

FE - FIRE DETECTING AND EXTINGUISHING

SYSTEM PROVIDED,

EA - EMERGENCY ALARM PROVIDED,

STAIRCASE DETAILS

WIDTH	- 1.50 m
TREAD	- 0.30 m
RISE	- 0.15 m



V.P. PONDUSWAMI, B.E., CIVIL
Chartered Engineer No. 125979-5
Structural Engineer Grade-II
Coimbatore LPA/SE/Gr.II/19/07/0
Licensed Building Surveyor.

STRUCTURAL ENGINEER

For Kovai Medical Center and Hospital Limited

Dr. Nalla G Palaniswami
Chairman and Managing Director

APPLICANT


SIDDARTH GOPALA SANKAR, MARCH 2024
Registered Architect As
I.S.S. GRADE-I
I.S. ARCHITECT No. CA/2005/36220
Coimbatore LPA/RA/GR-I/19/04/016
SANKAR & ASSOCIATES
27, Sengupta Street
Rameswar
COIMBATORE - 641 009.
ARCHITECTS

REVISED PLAN SHOWING THE PROPOSED BUILDING IN S.F No : 751/1, 2N, 2P, 2O, 3A,3B1,3B2,3B3,3B6A2, 3B6C, 752/1,2B,4,7,8, 768/2A1,2A2,2A3,2B1,2B2, 769/4,5,6,8,9,10,11, 770 / 1 to 11,12 PART,13,16,17,18,19, 771/ 3A1A2, 3A2, 3B1, 4A2C2, 5B,6, 7B1A2, 20A2 & 771/21 OF KALAPATTI VILLAGE, COIMBATORE CORPORATION.


KALAPATTI D.D. PLAN No : 20

SCALE :- 1 : 100

ONLINE APPLICATION No:
SWP/BPA/184944/2024

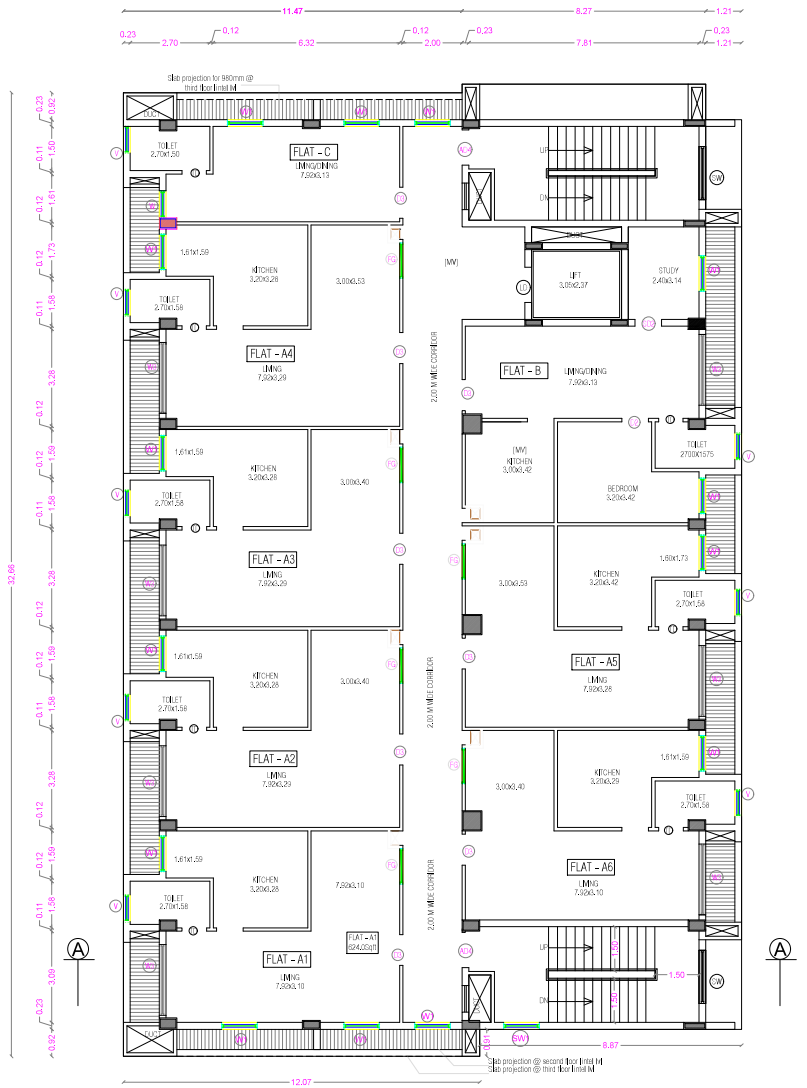

THIRD FLOOR PLAN

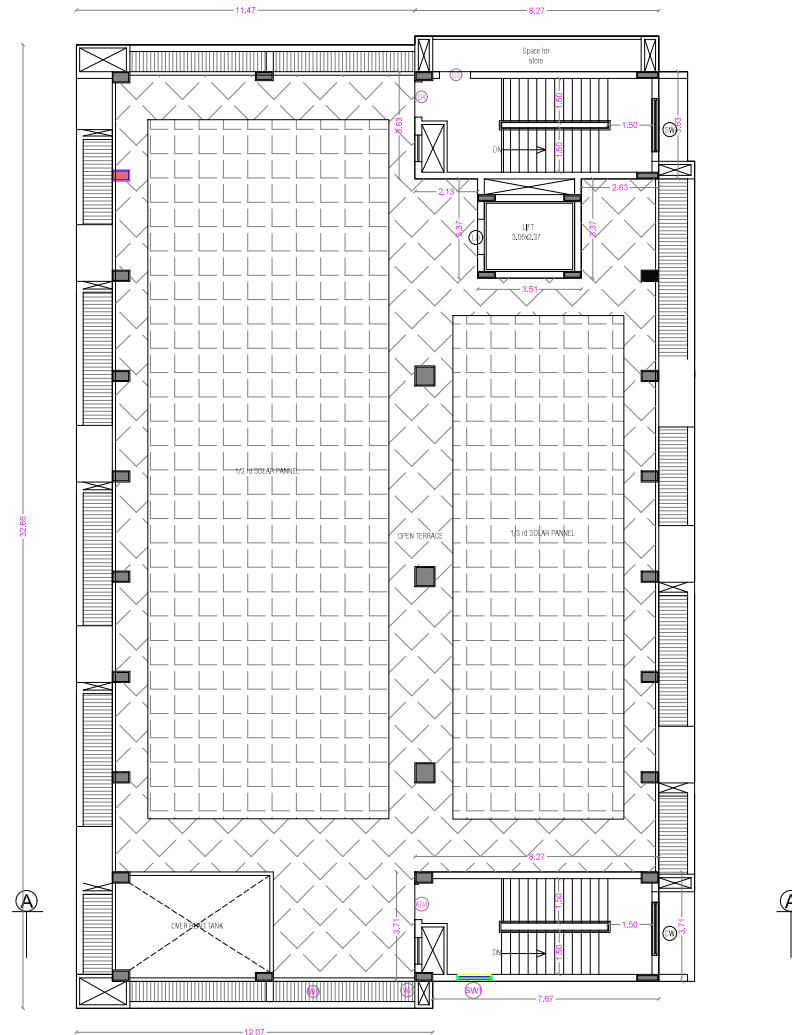

TERRACE FLOOR PLAN

AREA STATEMENT

FLOOR NAME	F.S.I. Area SQM	Non F.S.I. SQM	TOTAL AREA SQM
BASEMENT FLOOR	562.07	---	562.07
GROUND FLOOR	651.16	---	651.16
FIRST FLOOR	660.62	---	660.62
SECOND FLOOR	673.36	---	673.36
THIRD FLOOR	673.36	---	673.36
TERRACE FLOOR	---	72.45	72.45
TOTAL all Floors	3220.57	72.45	3293.02

TOTAL F.S.I. AREA	3220.57 Sqm
HEIGHT OF THE BUILDING	13.65 m

* All Dimensions are in metre.

SCHEDULE OF JOINERY


LD	LIFT DOOR	METRE
MD	MAIN DOOR	1.20 x 2.10
D	DOOR	2.40 x 2.10
D1	DOOR	0.75 x 2.10
D2	DOOR	0.83 x 2.40
D3	DOOR	0.90 x 2.40
D4	DOOR	1.05 x 2.40
D5	DOOR	1.20 x 2.40
ED	ELECTRICAL DOOR	1.37 x 2.40
TD	TOILET DOOR	1.80 x 2.40
TD1	TOILET DOOR	0.75 x 2.10
AD	DOOR	0.83 x 2.40
W	WINDOW	0.90 x 1.50
W1	WINDOW	1.20 x 1.50
W2	WINDOW	1.80 x 1.50
W3	WINDOW	2.40 x 1.50
W4	WINDOW	3.05 x 1.50
FG	FIXED GLASS	2.40 x 1.50
FG1	FIXED GLASS	0.90 x 1.50
V	VENTILATOR	0.80 x 0.80
V1	VENTILATOR	1.20 x 0.80
V2	VENTILATOR	1.80 x 0.80
V3	VENTILATOR	2.40 x 0.80

FE - FIRE DETECTING AND EXTINGUISHING SYSTEM PROVIDED.

EA - EMERGENCY ALARM PROVIDED.

STAIRCASE DETAILS

WIDTH - 1.50 m
TREAD - 0.30 m
RISE - 0.15 m

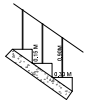

V.P. PONDUSWAMI, B.E. (CIVIL) E.I.
Chartered Engineer F-125939-5
Structural Engineer Grade-II
Coimbatore LPA/SE/Gr.II/19/07/01
Licensed Building Surveyor.

STRUCTURAL ENGINEER


For Kovai Medical Center and Hospital Limited

Dr. Nalla G Palaniswami
Chairman and Managing Director

APPLICANT

SIDDARTH GOPALA SANKAR, MARCH 2024,
Registered Architect As
L.S. GR-AD-3-A
L.S. ARCHITECT No. CA/2005/36220
Coimbatore LPA/RA/GR-I/19/04/016
SANKAR & ASSOCIATES
27, Sengupta Street
Rameswaram
COIMBATORE - 641 009.
ARCHITECTS


REVISED PLAN SHOWING THE PROPOSED BUILDING IN S.F No : 751/1, 2N, 2P, 2O, 3A,3B1,3B2,3B3,3B6A2, 3B6C, 752/1,2B,4,7,8, 768/2A1,2A2,2A3,2B1,2B2, 769/4,5,6,8,9,10,11, 770 / 1 to 11,12 PART,13,16 ,17,18,19, 771/ 3A1A2, 3A2, 3B1, 4A2C2, 5B, 6, 7B1A2, 20A2 & 771/21 OF KALAPATTI VILLAGE, COIMBATORE CORPORATION.
KALAPATTI D.D. PLAN No : 20 SCALE = 1 : 100

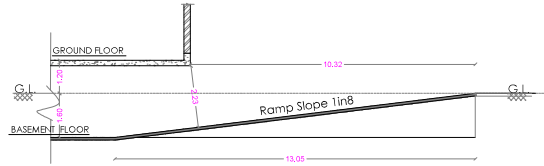

Ramp Details



NORTH SIDE ELEVATION

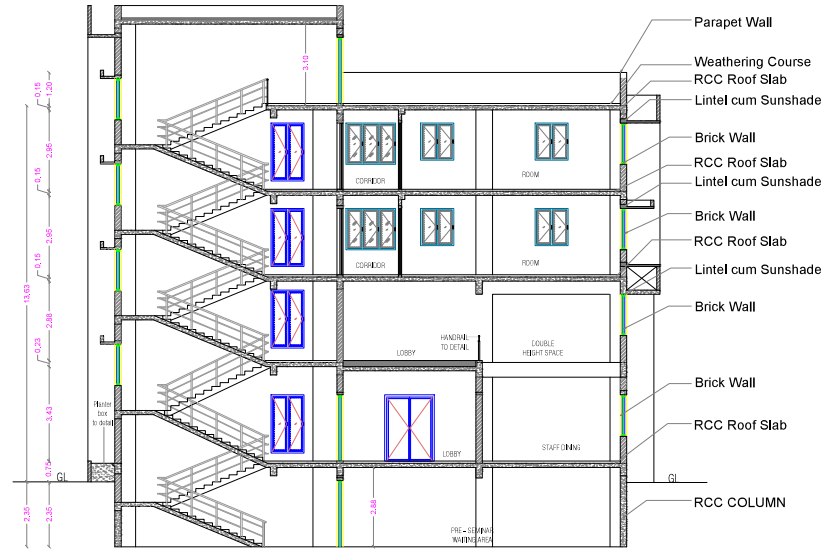

SECTION ON A A

ONLINE APPLICATION No:
SWP/BPA/184944/2024



STAFF DINING - [BLOCK - 3] SHEET No : 23

AREA STATEMENT

FLOOR NAME	F.S.I Area SQM	Non FSI SQM	TOTAL AREA
BASEMENT FLOOR	562.07	---	562.07
GROUND FLOOR	551.16	---	551.16
FIRST FLOOR	660.62	---	660.62
SECOND FLOOR	673.36	---	673.36
THIRD FLOOR	673.36	---	673.36
TERRACE FLOOR	---	72.45	72.45
TOTAL all Floors	3220.57	72.45	3293.02

TOTAL F.S.I. AREA 3220.57 Sqm

HEIGHT OF THE BUILDING 13.65 m

* All Dimensions are in metre.

V.P. PONNUSWAMI, D.E. (CIVIL) EI
Chartered Engineer No. 125949-5
Coimbatore LPA/SE/Gr.II/19/07/0
Licensed Building Surveyor.

STRUCTURAL ENGINEER

For Kovai Medical Center and Hospital Limited

Dr. Nalla G Palaniswami
Chairman and Managing Director


APPLICANT

SIDDARTH GOPALA SANKAR, MARCH, ELIA,
Registered Architect As
L.S. GR-ADP-1
L.S. ARCHITECT No. CA/2005/36220
Coimbatore LPA/RA/GR-I/19/04/016
SANKAR & ASSOCIATES
27, Sarangpatti Street
Rameswaram
COIMBATORE - 641 009.

ARCHITECTS

PLAN SHOWING THE EXISTING & REVISED BUILDING IN S.F No : 751/1, 2N, 2P, 2O, 3A,3B1,3B2,3B3,3B6A2, 3B6C, 752/1,2B,4,7,8, 768/2A1,2A2,2A3,2B1,2B2, 769/4,5,6,8,9,10,11, 770 / 1 to 11,12 PART,13,16 ,17,18,19, 771/ 3A1A2, 3A2, 3B1, 4A2C2, 5B,6, 7B1A2, 20A2 & 771/21 OF KALAPATTI VILLAGE, COIMBATORE CORPORATION.

KALAPATTI D.D. PLAN No : 20 SCALE : 1 : 100

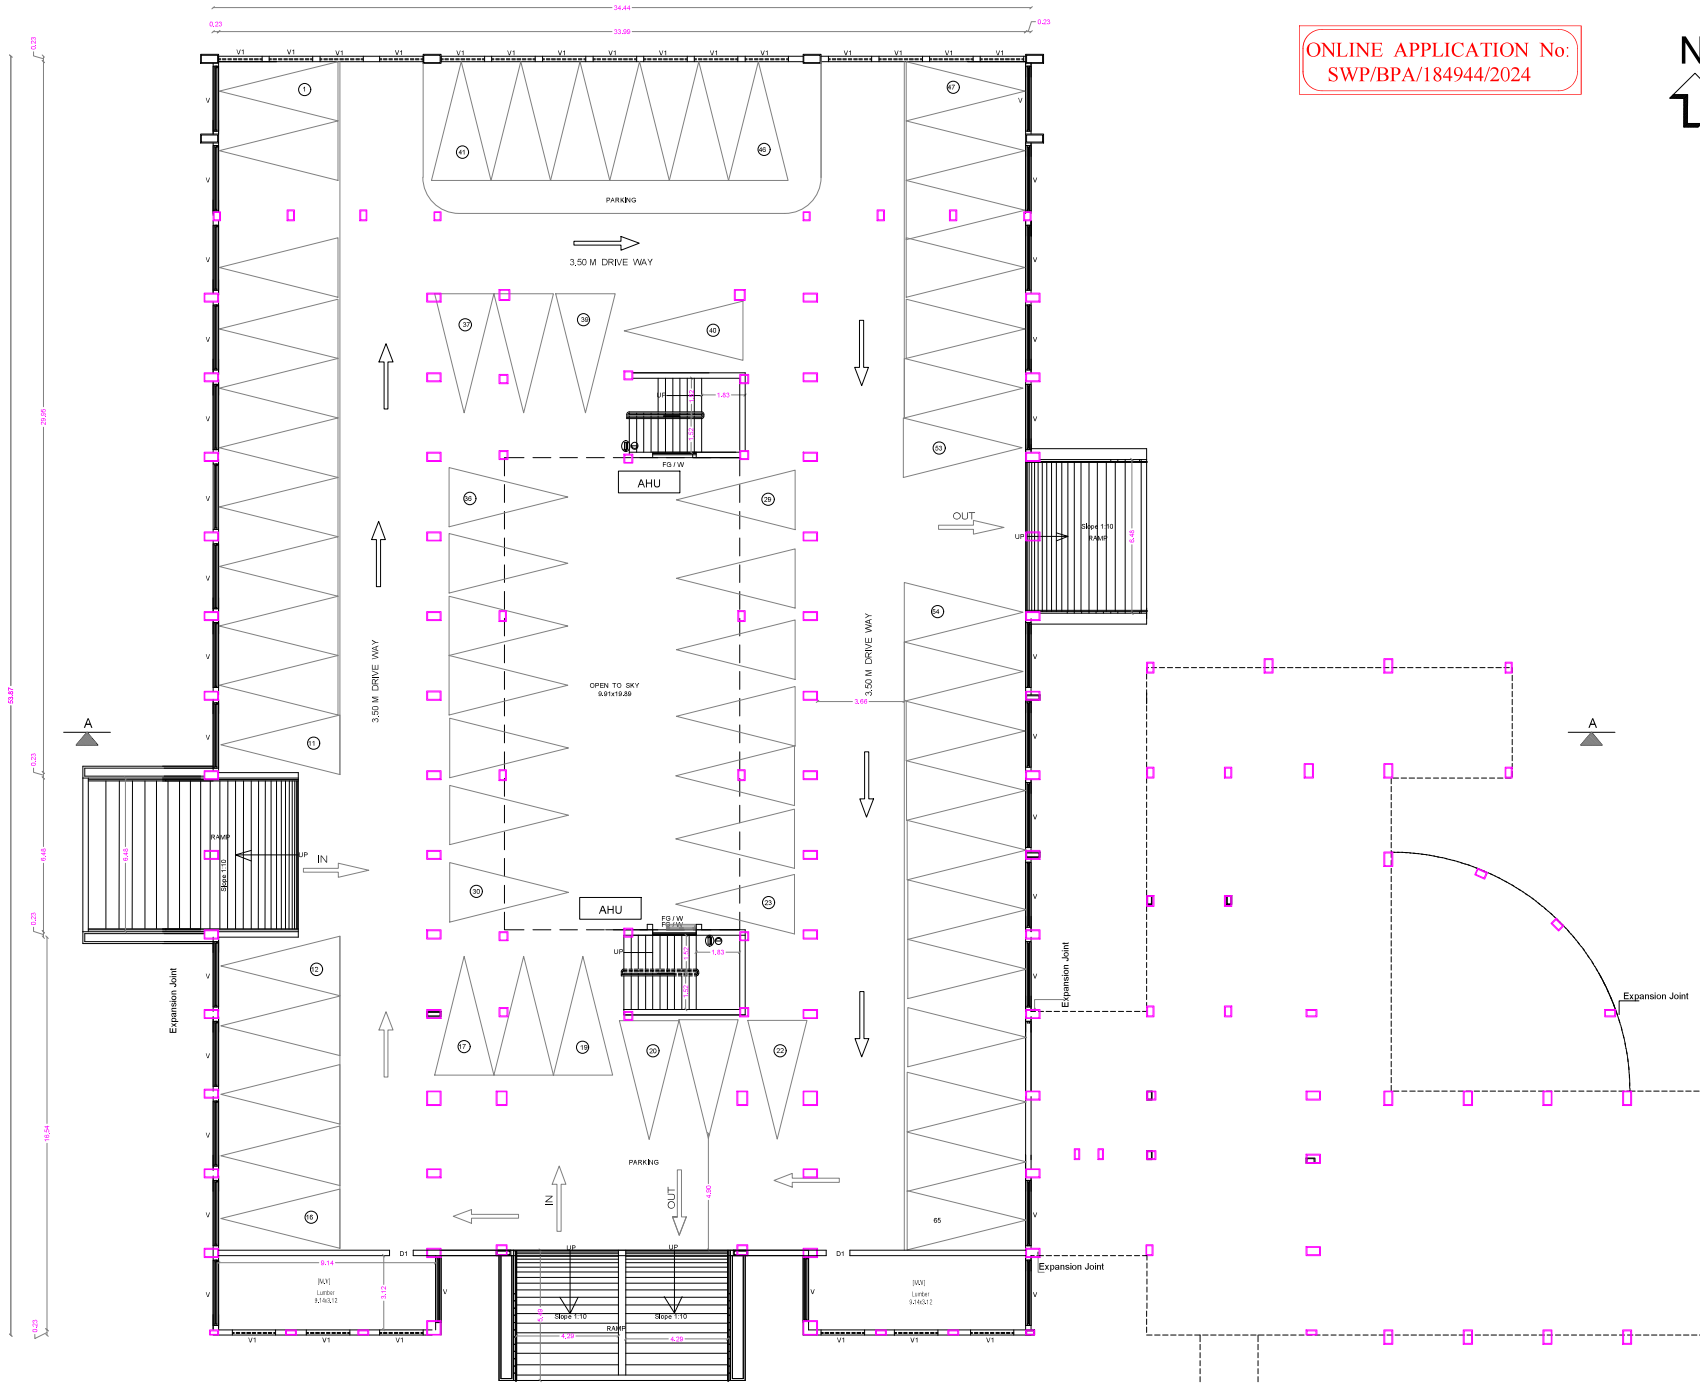

BASEMENT FLOOR PLAN

ONLINE APPLICATION No:
SWP/BPA/184944/2024



MEDICAL COLLEGE - D [BLOCK - 4] SHEET No : 24

AREA STATEMENT

FLOOR NAME	EXG. APP. AREA FBI Area SCM	REVISED APP. AREA FBI Area SCM	TOTAL AREA FBI Area SCM
BASEMENT FLOOR	1607.99	—	1607.99
GROUND FLOOR	2155.76	—	2155.76
FIRST FLOOR	1892.19	—	1892.19
SECOND FLOOR	1951.56	—	1951.56
THIRD FLOOR	1965.99	—	1965.99
FOURTH FLOOR	1965.99	—	1965.99
FIFTH FLOOR	1965.99	—	1965.99
REVISED SIXTH FLOOR	—	1965.99	1965.99
TERACE FLOOR	137.00	3.16	140.16
TOTAL all Floors	11897.50	1744.99	13663.49

TOTAL F.S.I. AREA 13863.49 Sqm

HEIGHT OF THE BUILDING 25.78 m

* All Dimensions are in metre.

SCHEDULE OF JOINERY

LD	UFT DOOR	METRE
MD	MAIN DOOR	1.22 x 2.10
D	DOOR	1.83 x 2.10
D1	DOOR	0.99 x 2.10
D2	DOOR	0.84 x 2.10
D3	DOOR	1.22 x 2.10
O	OPEN	1.83 x 2.10
WV	WINDOW/VENTILATOR	1.22 x 1.37
W1W	WINDOW/VENTILATOR	1.83 x 1.37
W2	WINDOW	0.91 x 1.98
FS/W	FRED GLASS WINDOW	1.83 x 2.23
V	VENTILATOR	1.83 x 0.81
V1	VENTILATOR	0.91 x 0.81
V2	VENTILATOR	3.36 x 0.81
V3	VENTILATOR	2.40 x 0.81
MV	MECHANICAL VENTILATION	—
AC	AIR CONDITION	—

FE * FIRE DETECTING AND EXTINGUISHING
SYSTEM PROVIDED.
EA * EMERGENCY ALARM PROVIDED.

STAIRCASE DETAILS

WIDTH - 1.52 m
TREAD - 0.30 m
RISE - 0.15 m



- MULTI TYPE FIRE FIGHTER
- FIRE EXTINGUISHER
- AHU - AIR HANDLING UNIT PROVIDED.

V.P. PONDUSWAMI, B.E. (CIVIL)
Chartered Engineer No. 12539-5
Structural Engineer Grade-II
Coimbatore LPA/SE/Gr.II/19/07/0
Licensed Building Surveyor.

STRUCTURAL ENGINEER

For Kovai Medical Center and Hospital Limited

Dr. Nalla G. Palanisami
Chairman and Managing Director

APPLICANT

SIDDARTH GOPALA SANKAR, M.ARCHITECT,
Registered Architect As
L.B.S GRADE-I
L.S. ARCHITECT No. CA2000338220
Coimbatore LPA/BA/Gr.I/19/04/016
SANKAR & ASSOCIATES
27, Sengupta Street
Bannerganga
COIMBATORE - 641 009.

ARCHITECTS

KALAPATTI D.D. PLAN No : 20 SCALE :- 1 : 100



The floor plan illustrates the layout of the PG Students & Staff Journal Section. Key features include:

- Classrooms (B.SC) 1-4:** Located in the central and right portions of the plan.
- Department of Medical Surgical Nursing:** Situated on the left side.
- Nursing Director's & Administration:** Located at the bottom left.
- Common Staff Room:** Situated at the bottom center.
- PG Students & Staff Journal Section:** Located on the right side.
- Open Terrace:** Multiple outdoor spaces are shown, including a large one on the left and smaller ones at the bottom and right.
- Open Sky:** A central open area.
- Corridors and Stairs:** Various corridors (e.g., 3.12M Wide Passage, 2.44M Wide Corridor) and staircases are shown throughout the plan.
- Orientation and Scale:** The plan is oriented with North (N) at the top and includes a scale bar (0 to 10.00 meters).

FIRST FLOOR PLAN

FLOOR NAME	EXG. APP. AREA		REVISED APP. AREA		TOTAL AREA	
	FBI AREA SQM	Non FBI SQM	FBI AREA SQM	Non FBI SQM	FBI AREA SQM	Non FBI SQM
BASEMENT FLOOR	---	1607.99	---	---	---	1607.99
GROUND FLOOR	2155.76	---	---	---	2155.76	---
FIRST FLOOR	1892.13	---	---	---	1892.13	---
SECOND FLOOR	1951.58	---	---	---	1951.58	---
THIRD FLOOR	1965.99	---	---	---	1965.99	---
FOURTH FLOOR	1965.99	---	---	---	1965.99	---
FIFTH FLOOR	1965.99	---	---	---	1965.99	---
SIXTH FLOOR	---	---	1965.99	---	1965.99	---
TERACE FLOOR	---	---	---	3.16	---	140.16
Total all Floors	11867.50	1744.99	1965.99	3.16	13863.49	1748.15

HEIGHT OF THE BUILDING	25.78 m
------------------------	---------

* All Dimensions are in metre

SCHEDULE OF JOINERY		METRE
LD	LIFT DOOR	1.23 x 2.10
MD	MAIN DOOR	1.53 x 2.10
D	DOOR	1.83 x 2.10
D1	DOOR	0.99 x 2.10
D2	DOOR	0.94 x 2.10
D3	DOOR	1.22 x 2.10
O	OPEN	1.83 x 2.10
WV	WINDOW/VENTILATOR	1.23 x 1.37
WW	WINDOW/VENTILATOR	1.83 x 1.37
W	WINDOW	0.91 x 1.98
FG / W	FIXED GLASS / WINDOW	1.83 x 7.23
V	VENTILATOR	1.84 x 0.81
V1	VENTILATOR	0.91 x 0.91
V2	VENTILATOR	3.36 x 0.91
V3	VENTILATOR	2.40 x 0.81
MV	MECHANICAL VENTILATION	
AV	AIR CONDITION	

FE - FIRE DETECTING AND EXTINGUISHING SYSTEM PROVIDED.

EA :- EMERGENCY ALARM PROVIDED.

STAIRCASE DETAILS

WIDTH	-	1.52 m
TREAD	-	0.30 m
RISE	-	0.15 m



-  — MULTI TYPE FIRE FIGHTER
 — FIRE EXTINGUISHER
 — AIR-HANDLING UNIT PROVIDED

V.P. PONNUSWAMI, D.E. (CIVIL) F.I.
Chartered Engineer F-125939-5
Structural Engineer Grade-II
Coimbatore LPA/SE/Gr.II/19/07/0
Licensed Building Surveyor.

STRUCTURAL ENGINEER

For Kovai Medical Center and Hospital Limited


Dr. Nalla G. Palaniyandaram
Chairman and Managing Director

APPLICANT



SIDDARTH GOPALA SANKAR, M.ARCH.FILA.,
Registered Architect As
L.B.S. GRADE-I
L.S. ARCHITECT No CA/2005/36220
Coimbatore LPA/RA/GR-119/04/016
SANKAR & ASSOCIATES
27, Sengupta Siset
Ramnagar
COIMBATORE - 641 009.

ARCHITECTS

PLAN SHOWING THE EXISTING & REVISED BUILDING IN S.F No : 751/1, 2N, 2P, 2O, 3A,3B1,3B2,3B3,3B6A2, 3B6C, 752/1,2B,4,7,8, 768/2A1,2A2,2A3,2B1,2B2, 769/4,5,6,8,9,10,11, 770 / 1 to 11,12 PART,13,16 ,17,18,19, 771/ 3A1A2, 3A2, 3B1, 4A2C2, 5B, 6, 7B1A2, 20A2 & 771/21 OF KALAPATTI VILLAGE, COIMBATORE CORPORATION.
KALAPATTI D.D. PLAN No : 20 SCALE - 1 : 100



ONLINE APPLICATION No:
SWP/BPA/184944/2024

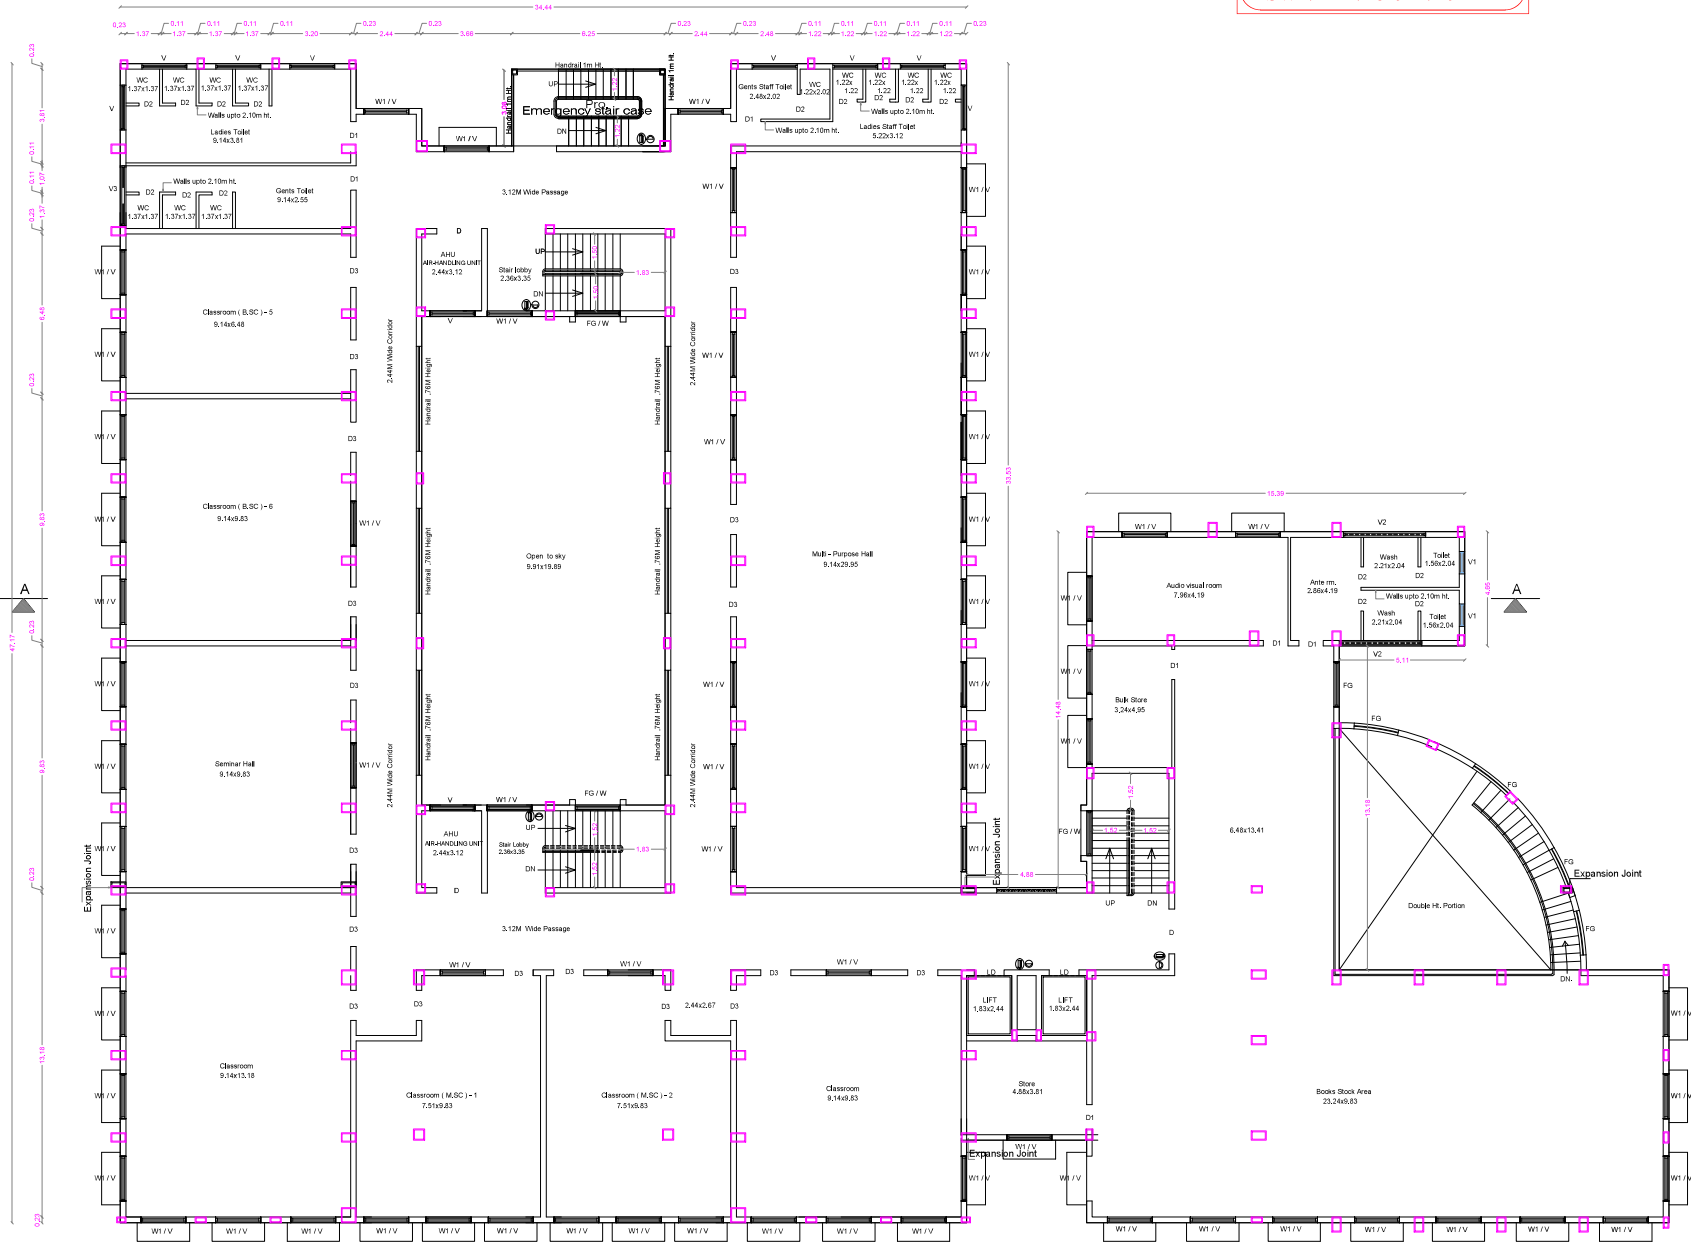

SECOND FLOOR PLAN

AREA STATEMENT					
FLOOR NAME	EXT. APP. AREA PSJ Area SQM	Non PSJ SQM	REVISED APP. AREA PSJ Area SQM	Non PSJ SQM	TOTAL AREA PSJ Area SQM
BASEMENT FLOOR	---	1907.99	---	---	1907.99
GROUND FLOOR	2155.76	---	---	---	2155.76
FIRST FLOOR	1692.19	---	---	---	1692.19
SECOND FLOOR	1951.58	---	---	---	1951.58
THIRD FLOOR	1955.99	---	---	---	1955.99
FOURTH FLOOR	1955.99	---	---	---	1955.99
FIFTH FLOOR	1955.99	---	---	---	1955.99
REVISED SIXTH FLOOR	---	1955.99	---	---	1955.99
TERRACE FLOOR	---	137.00	---	3.16	140.16
TOTAL all floors	11997.50	1744.99	1955.99	3.16	13863.49

TOTAL F.S.I. AREA 13863.49 Sqm

HEIGHT OF THE BUILDING 25.78 m

* All Dimensions are in metre.

SCHEDULE OF JOINERY			METRE
LD	LIFT DOOR	1.22 x 2.10	
MD	MAIN DOOR	1.83 x 2.10	
D	DOOR	1.83 x 2.10	
D1	DOOR	0.99 x 2.10	
D2	DOOR	0.84 x 2.10	
D3	DOOR	1.22 x 2.10	
O	OPEN	1.83 x 2.10	
W/V	WINDOW / VENTILATOR	1.22 x 1.37	
W1/V	WINDOW / VENTILATOR	1.83 x 1.37	
V2	WINDOW	0.91 x 1.98	
FG / W	FIXED GLASS / WINDOW	1.83 x 7.23	
V	VENTILATOR	1.83 x 0.91	
V1	VENTILATOR	0.91 x 0.91	
V2	VENTILATOR	3.36 x 0.91	
V3	VENTILATOR	2.40 x 0.91	
MV	MECHANICAL VENTILATION		
A/C	AIR CONDITION		

FE - FIRE DETECTING AND EXTINGUISHING SYSTEM PROVIDED.
EA - EMERGENCY ALARM PROVIDED.

STAIRCASE DETAILS

WIDTH - 1.52 m
TREAD - 0.30 m
RISE - 0.15 m



- MULTI TYPE FIRE FIGHTER
- FIRE EXTINGUISHER
- AHU - AIR-HANDLING UNIT PROVIDED.

V.P. PONNUSAMI, D.E. (CIVIL) P.E.
Chartered Engineer P-125939-5
Structural Engineer Grade-II
Coimbatore LPA/SE/Gr.II/19/07/0/
Licensed Building Surveyor.

STRUCTURAL ENGINEER

For Kovai Medical Center and Hospital Limited

Dr. Nalla G Palaniswami
Chairman and Managing Director

APPLICANT


SIDDHARTH GOPALA SANKAR, R.Arch, ILLA,
Registered Architect As
I. R.A. Co-1198-J
L.S. ARCHITECT No. CA/2005/36220
Coimbatore LPA/RA/Gr.II/19/04/016
SANKAR R. ASSOCIATES
27, Sengupta Street
Rameswari
COIMBATORE - 641 009.
ARCHITECTS

PLAN SHOWING THE EXISTING & REVISED BUILDING IN S.F No : 751/1, 2N, 2P, 2O, 3A,3B1,3B2,3B3,3B6A2, 3B6C, 752/1,2B,4,7,8, 768/2A1,2A2,2A3,2B1,2B2, 769/4,5,6,8,9,10,11, 770 / 1 to 11,12 PART,13,16 ,17,18,19, 771/ 3A1A2, 3A2, 3B1, 4A2C2, 5B, 7B1A2, 20A2 & 771/21 OF KALAPATTI VILLAGE, COIMBATORE CORPORATION.

KALAPATTI D.D. PLAN No : 20 SCALE = 1 : 100



ONLINE APPLICATION No:
SWP/BPA/184944/2024

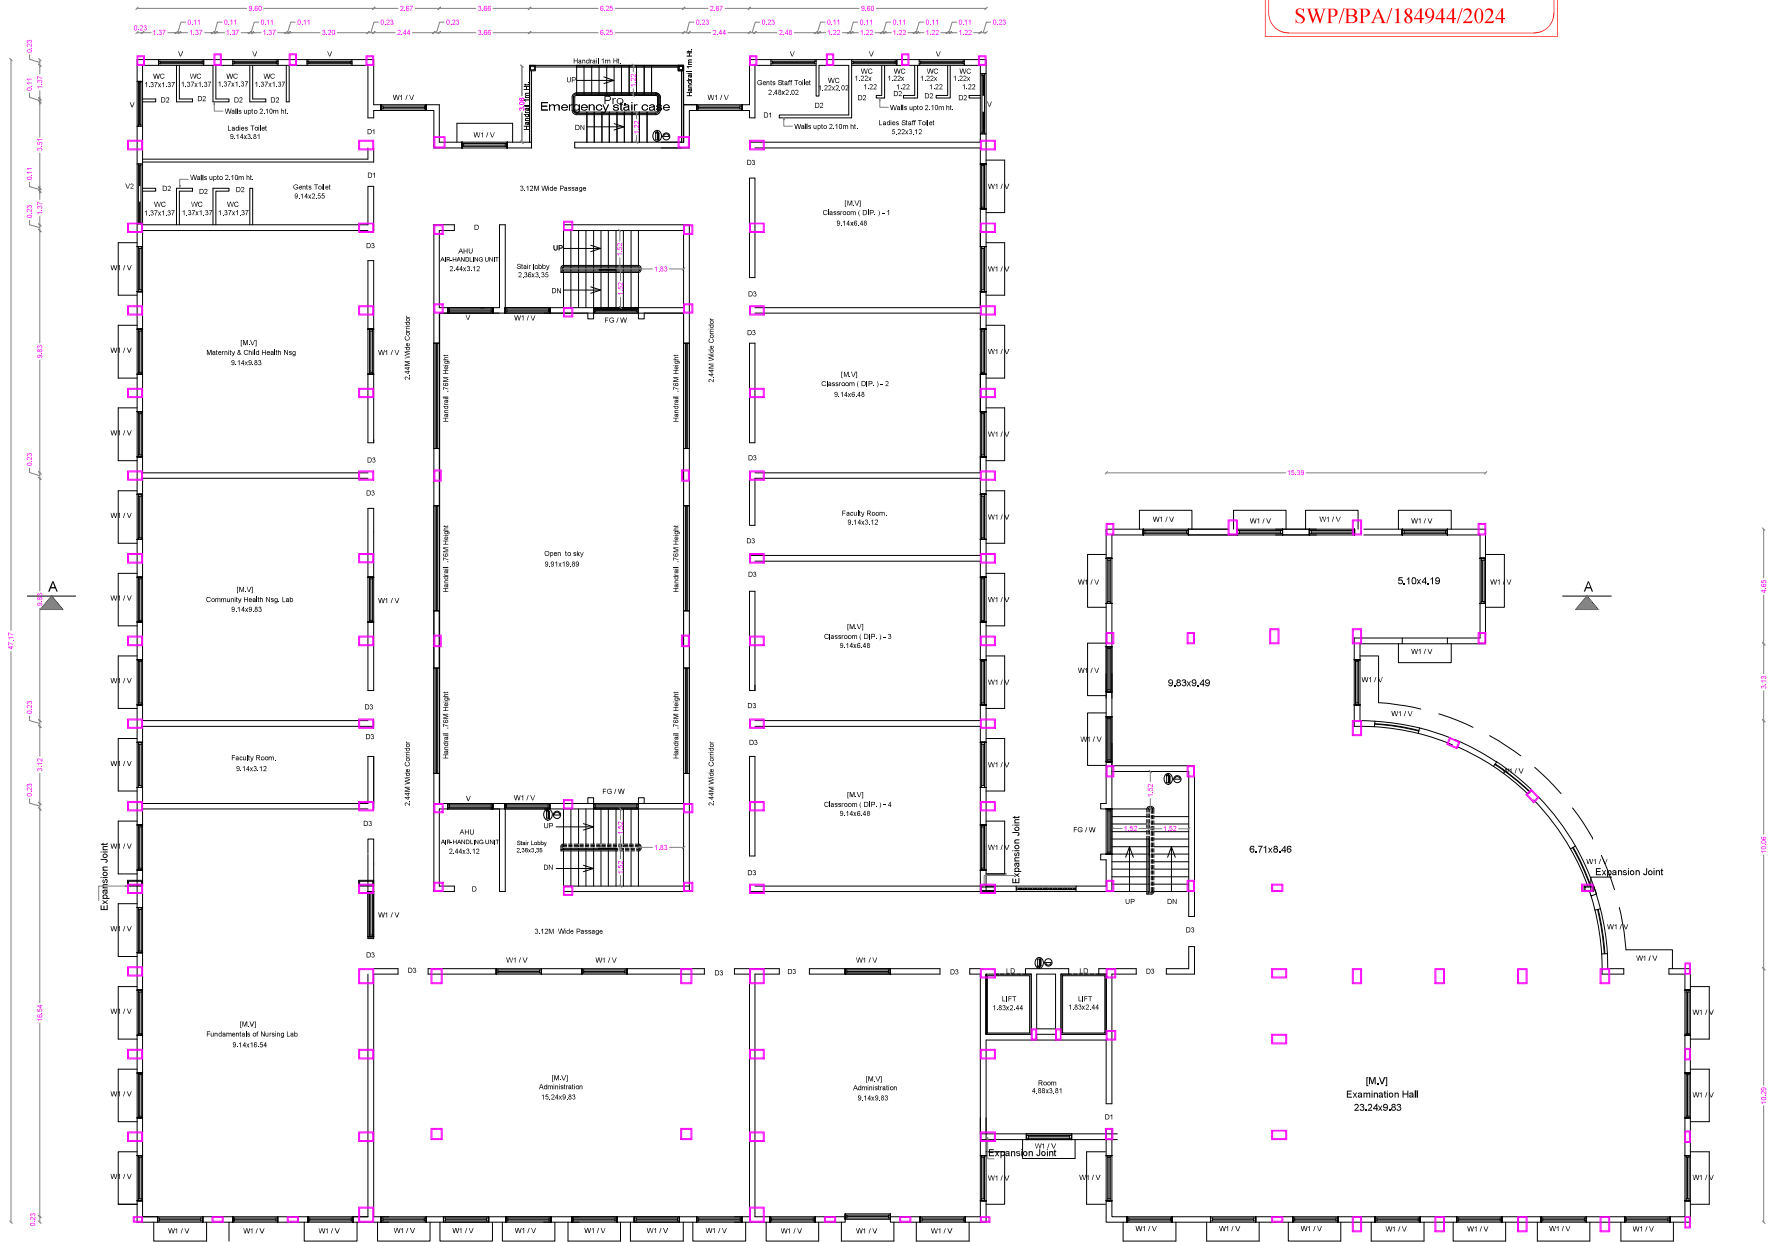

THIRD FLOOR PLAN

AREA STATEMENT

FLOOR NAME	EXG. APP. AREA		REVISED APP. AREA		TOTAL AREA	
	FBI Area SQM	Non FBI SQM	FBI Area SQM	Non FBI SQM	FBI Area SQM	Non FBI SQM
BASEMENT FLOOR	---	1807.99	---	---	---	1807.99
GROUND FLOOR	2155.76	---	---	---	2155.76	---
FIRST FLOOR	1892.19	---	---	---	1892.19	---
SECOND FLOOR	1951.58	---	---	---	1951.58	---
THIRD FLOOR	1965.99	---	---	---	1965.99	---
FOURTH FLOOR	1965.99	---	---	---	1965.99	---
FIFTH FLOOR	1965.99	---	---	---	1965.99	---
REVISED SIXTH FLOOR	---	---	1965.99	---	---	1965.99
TERACE FLOOR	---	137.00	---	3.16	---	140.16
TOTAL all Floors	11897.50	1744.99	1965.99	3.16	13863.49	1748.15

TOTAL F.S.I. AREA 13863.49 Sqm

HEIGHT OF THE BUILDING 25.78 m

* All Dimensions are in metre.

SCHEDULE OF JOINERY

	METRE
LD	LIFT DOOR 1.22 x 2.10
MD	MAIN DOOR 1.83 x 2.10
D	DOOR 1.83 x 2.10
D1	DOOR 0.89 x 2.10
D2	DOOR 0.84 x 2.10
D3	DOOR 1.22 x 2.10
O	OPEN 1.83 x 2.10
WV	WINDOW / VENTILATOR 1.22 x 1.37
W1/V	WINDOW / VENTILATOR 1.83 x 1.37
W2	WINDOW 0.91 x 1.88
FG / W	FIXED GLASS / WINDOW 1.83 x 7.23
V	VENTILATOR 1.83 x 0.91
V1	VENTILATOR 0.91 x 0.91
V2	VENTILATOR 3.38 x 0.91
V3	VENTILATOR 2.40 x 0.91
MV	MECHANICAL VENTILATION
AC	AIR CONDITION

FE - FIRE DETECTING AND EXTINGUISHING SYSTEM PROVIDED.
EA - EMERGENCY ALARM PROVIDED.

STAIRCASE DETAILS	
WIDTH	1.52 m
TREAD	0.30 m
RISE	0.15 m

- MULTI TYPE FIRE FIGHTER
- FIRE EXTINGUISHER
- AHU - AIR-HANDLING UNIT PROVIDED.

V.P. PONNUSAMI, D.E. (CIVIL) P.E.
Chartered Engineer P-125939-5
Structural Engineer Grade-II
Coimbatore LPA/SE/Gr.II/19/07/0
Licensed Building Surveyor.

STRUCTURAL ENGINEER

For Kovai Medical Center and Hospital Limited
Dr. Nalla G Palaniswami
Chairman and Managing Director


APPLICANT

SIDDARTH GOPALA SANKAR, NARAYANA,
Registered Architect As
I. S. ARCHITECT No. CA/2005/36220
Coimbatore LPA/RA/Gr-I/19/04/016
SANKAR & ASSOCIATES
27, Sengapala Street,
Rammugai
COIMBATORE - 641 009.

ARCHITECTS

PLAN SHOWING THE EXISTING & REVISED BUILDING IN S.F No : 751/1, 2N, 2P, 2O, 3A,3B1,3B2,3B3,3B6A2, 3B6C, 752/1,2B,4,7,8, 768/2A1,2A2,2A3,2B1,2B2, 769/4,5,6,8,9,10,11, 770/1 to 11,12 PART,13,16,17,18,19, 771/ 3A1A2, 3A2, 3B1, 4A2C2, 5B,6, 7B1A2, 20A2 & 771/21 OF KALAPATTI VILLAGE, COIMBATORE CORPORATION.
KALAPATTI D.D. PLAN No : 20 SCALE = 1 : 100

ONLINE APPLICATION No:
SWP/BPA/184944/2024

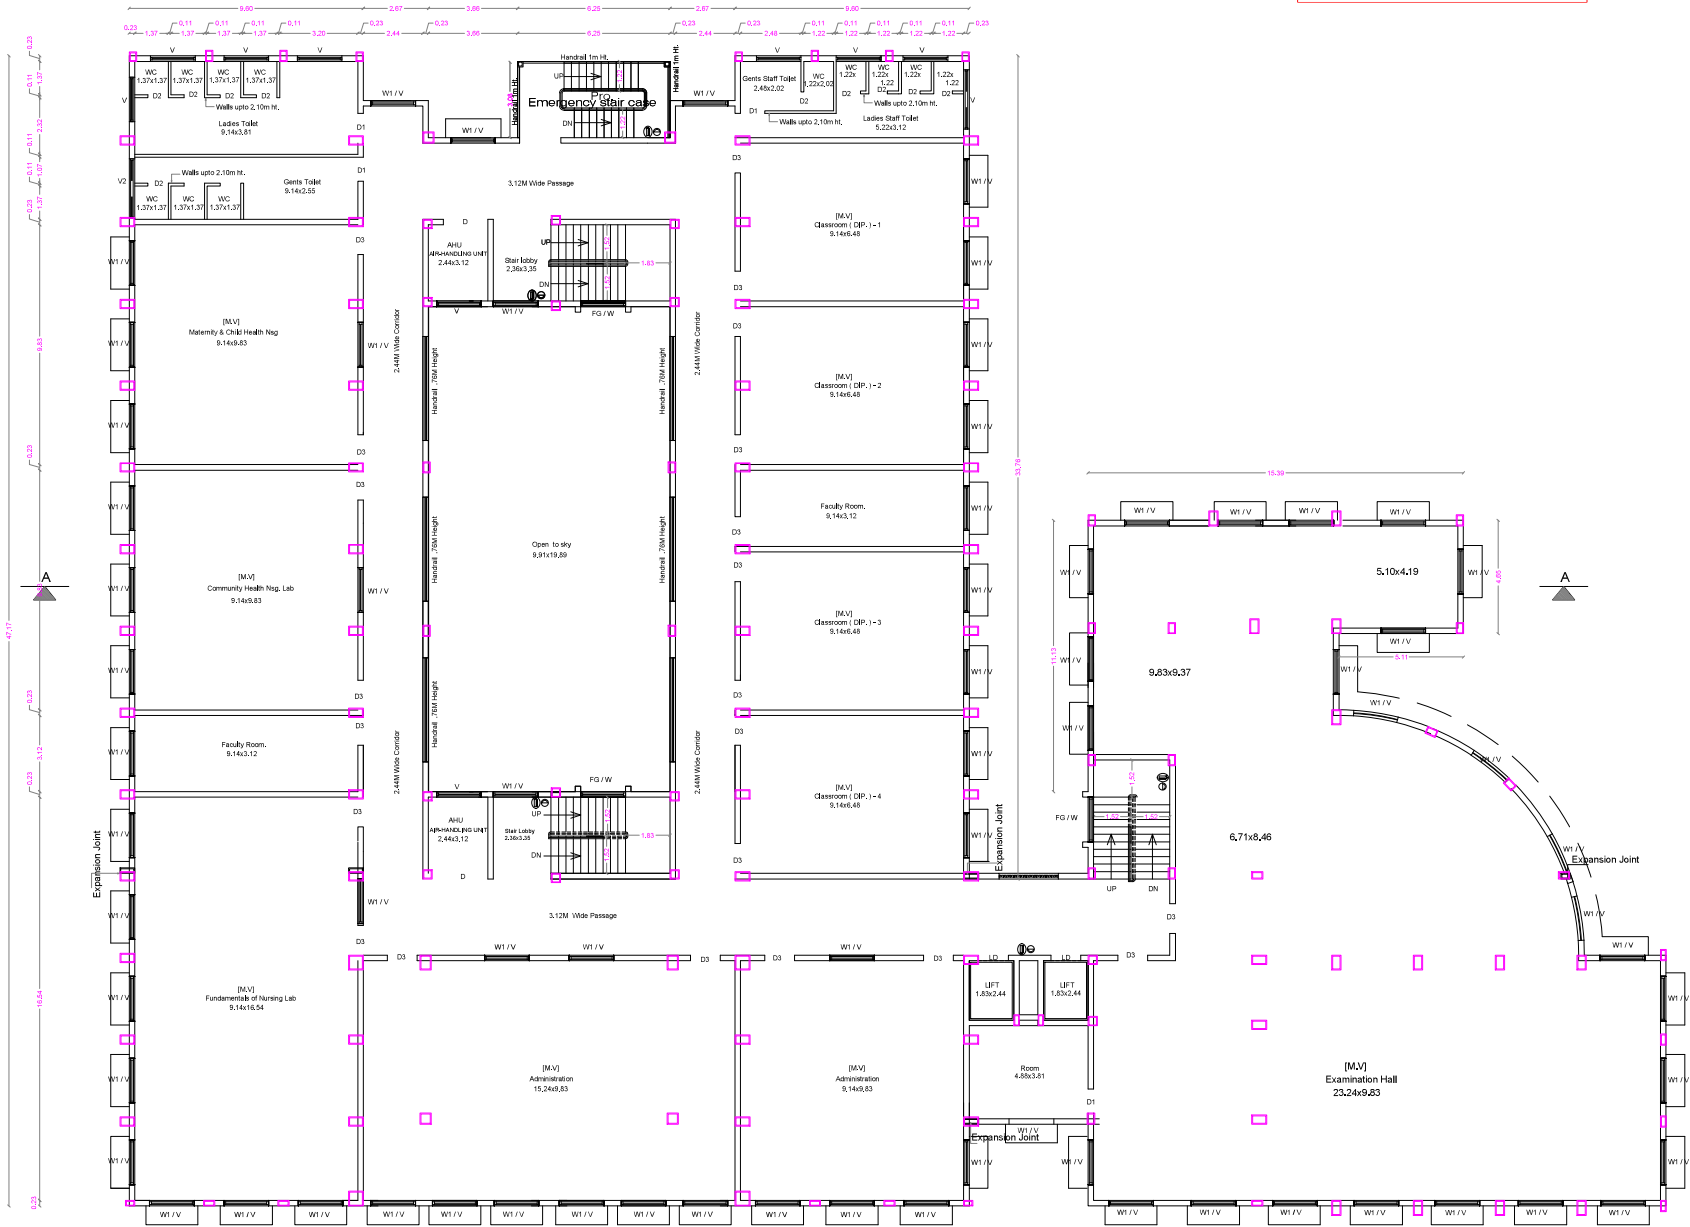

TYPICAL FLOOR PLAN
(FOURTH & FIFTH)

AREA STATEMENT

	EXG. APP. AREA		REVISED APP. AREA		TOTAL AREA	
FLOOR NAME	F.S.I. Area SGM	Non F.S.I. SGM	F.S.I. Area SGM	Non F.S.I. SGM	F.S.I. Area SGM	Non F.S.I. SGM
BASEMENT FLOOR	---	1807.99	---	---	---	1807.99
GROUND FLOOR	2155.78	---	---	---	2155.78	---
FIRST FLOOR	1892.19	---	---	---	1892.19	---
SECOND FLOOR	1951.58	---	---	---	1951.58	---
THIRD FLOOR	1965.99	---	---	---	1965.99	---
FOURTH FLOOR	1965.99	---	---	---	1965.99	---
FIFTH FLOOR	1965.99	---	---	---	1965.99	---
REVISD SIXTH FLOOR	---	---	1965.99	---	1965.99	---
TERRACE FLOOR	---	137.00	---	3.16	---	140.16
TOTAL all Floors	11807.50	1744.99	1965.99	3.16	13863.49	1748.16

TOTAL F.S.I. AREA 13863.49 Sqm

HEIGHT OF THE BUILDING 25.79 m

* All Dimensions are in metre.

SCHEDULE OF JOINERY

	METRE
LD	LIFT DOOR 1.22 x 2.10
MD	MAIN DOOR 1.83 x 2.10
D	DOOR 1.83 x 2.10
D1	DOOR 0.89 x 2.10
D2	DOOR 0.84 x 2.10
D3	DOOR 1.22 x 2.10
O	OPEN 1.83 x 2.10
WV	WINDOW/VENTILATOR 1.22 x 1.37
W1/V	WINDOW/VENTILATOR 1.83 x 1.37
W2	WINDOW 0.91 x 1.98
FG / W	FIXED GLASS / WINDOW 1.83 x 7.23
V	VENTILATOR 1.83 x 0.91
V1	VENTILATOR 0.91 x 0.91
V2	VENTILATOR 3.38 x 0.91
V3	VENTILATOR 2.40 x 0.91
MV	MECHANICAL VENTILATION
A/C	AIR CONDITION

FE - FIRE DETECTING AND EXTINGUISHING SYSTEM PROVIDED.

EA - EMERGENCY ALARM PROVIDED.

STAIRCASE DETAILS

WIDTH - 1.52 m
TREAD - 0.30 m
RISE - 0.15 m

- MULTI TYPE FIRE FIGHTER
- FIRE EXTINGUISHER
- AHU - AIR-HANDLING UNIT PROVIDED.

V.P. PONNUSWAMI, D.E. (CIVIL)
Chartered Engineer P-125989-5
Structural Engineer Grade-II
Coimbatore LPA/SE/Gr.II/19/07/0
Licensed Building Surveyor.

STRUCTURAL ENGINEER


For Kovai Medical Center and Hospital Limited
Dr. Nalla G Palaniswami
Chairman and Managing Director

APPLICANT

SIDDARTH GOPALA SANKAR, M ARCH, FLLA,
Registered Architect As
L-18-S, GO-108-F
L.S. ARCHITECT No. CA/2005/36220
Coimbatore LPA/R.A. GR-I/15/04/016
SANKAR & ASSOCIATES
27, Sengupta Street
Rameswaram
COIMBATORE - 641 009.
ARCHITECTS

PLAN SHOWING THE EXISTING & REVISED BUILDING IN S.F No : 751/1, 2N, 2P, 2O, 3A,3B1,3B2,3B3,3B6A2, 3B6C, 752/1,2B,4,7,8, 768/2A1,2A2,2A3,2B1,2B2, 769/4,5,6,8,9,10,11, 770 / 1 to 11,12 PART,13,16,17,18,19, 771/ 3A1A2, 3A2, 3B1, 4A2C2, 5B,6, 7B1A2, 20A2 & 771/21 OF KALAPATTI VILLAGE, COIMBATORE CORPORATION,
KALAPATTI D.D. PLAN No : 20 SCALE = 1 : 100

ONLINE APPLICATION No:
SWP/BPA/184944/2024

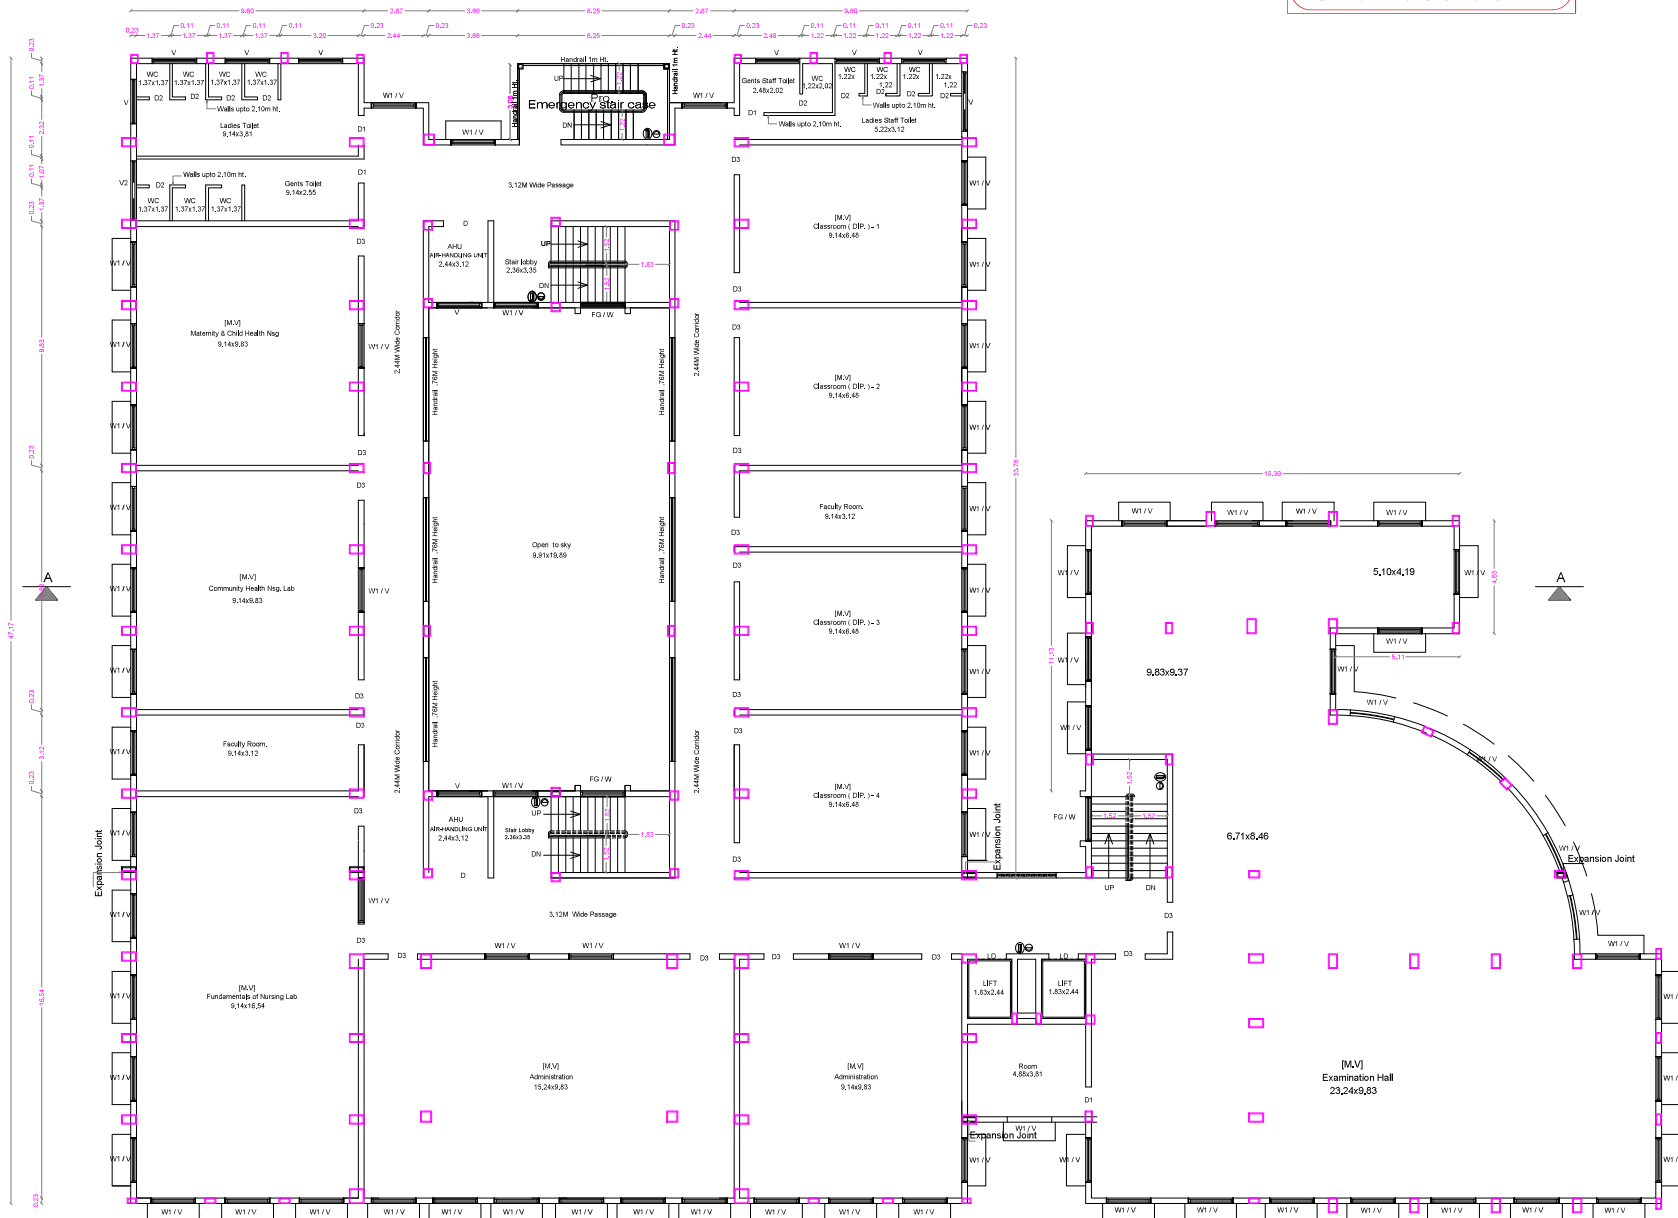

SIXTH FLOOR PLAN

AREA STATEMENT							
FLOOR NAME	EXIST. APP. AREA		REVISED APP. AREA		TOTAL AREA		
	FSI Area SQM	Non FSI SQM	FSI Area SQM	Non FSI SQM	FSI Area SQM	Non FSI SQM	
BASEMENT FLOOR	---	1607.99	---	---	---	1607.99	---
GROUND FLOOR	2155.76	---	---	---	2155.76	---	---
FIRST FLOOR	1892.19	---	---	---	1892.19	---	---
SECOND FLOOR	1951.58	---	---	---	1951.58	---	---
THIRD FLOOR	1965.99	---	---	---	1965.99	---	---
FOURTH FLOOR	1965.99	---	---	---	1965.99	---	---
FIFTH FLOOR	1965.99	---	---	---	1965.99	---	---
REVISD SIXTH FLOOR	---	---	1965.99	---	---	1965.99	---
TERRACE FLOOR	---	137.00	---	3.16	---	140.16	---
TOTAL all Floor	11897.50	1744.99	1965.99	3.16	13863.49	1748.15	---

TOTAL F.S.I. AREA 13863.49 Sqm

HEIGHT OF THE BUILDING 25.78 m

* All Dimensions are in metre.

SCHEDULE OF JOINERY		METRE
LD	LIFT DOOR	1.22 x 2.10
MD	MAIN DOOR	1.83 x 2.10
D	DOOR	1.83 x 2.10
D1	DOOR	0.99 x 2.10
D2	DOOR	0.84 x 2.10
D3	DOOR	1.22 x 2.10
O	OPEN	1.83 x 2.10
WV	WINDOW/VENTILATOR	1.22 x 1.37
W1/V	WINDOW/VENTILATOR	1.83 x 1.37
W2	WINDOW	0.91 x 1.98
FG/W	FIXED GLASS WINDOW	1.83 x 1.23
V	VENTILATOR	1.83 x 0.91
V1	VENTILATOR	0.91 x 0.91
V2	VENTILATOR	3.36 x 0.91
V3	VENTILATOR	2.40 x 0.91
MV	MECHANICAL VENTILATION	---
A/C	AIR CONDITION	---

FE - FIRE DETECTING AND EXTINGUISHING SYSTEM PROVIDED.

EA - EMERGENCY ALARM PROVIDED.

STAIRCASE DETAILS

WIDTH - 1.50 m
TREAD - 0.30 m
RISE - 0.15 m



- MULTI TYPE FIRE FIGHTER
- FIRE EXTINGUISHER
- AHU - AIR-HANDLING UNIT PROVIDED.

V.P. PONNUSWAMI, B.E. (CIVIL) FI
Chartered Engineer F-12599-5
Structural Engineer Grade-II
Coimbatore LPA/SE/Gr.II/19/07/0
Liened Building Surveyor.

STRUCTURAL ENGINEER

For Kovai Medical Center and Hospital Limited
Dr. Nalla G Palaniswami
Chairman and Managing Director

APPLICANT

SIDDARTH GOPALA SANKAR, ARCHITECT,
Registered Architect As
I.B.S. GRADE-I
I.S. ARCHITECT No. CA/2005/36229
Coimbatore LPA/RA/GR-1/19/04/016
SANKAR & ASSOCIATES
27, Sengupta Street
Rameswaram
COIMBATORE - 641 009.

ARCHITECTS

AREA STATEMENT

FLOOR NAME	EXL. APP. AREA FBI Area Non FBI SQM	REVISED APP. AREA FBI Area Non FBI SQM	TOTAL AREA FBI Area Non FBI SQM
BASEMENT FLOOR	1607.99		1607.99
GROUND FLOOR	2155.76		2155.76
FIRST FLOOR	1802.19		1802.19
SECOND FLOOR	1951.58		1951.58
THIRD FLOOR	1965.99		1965.99
FOURTH FLOOR	1965.99		1965.99
FIFTH FLOOR	1965.99		1965.99
REVISD SIXTH FLOOR	1965.99	1965.99	1965.99
TERRACE FLOOR	137.00	3.16	140.16
TOTAL all floors	11897.50	1744.99	13663.49

TOTAL F.S.I. AREA 13863.49 Sqm

HEIGHT OF THE BUILDING 25.78 m

* All Dimensions are in metre.

SCHEDULE OF JOINERY

	METRE
L0	LIFT DOOR 1.22 x 2.10
M0	MAIN DOOR 1.83 x 2.10
D	DOOR 1.83 x 2.10
D1	DOOR 0.99 x 2.10
D2	DOOR 0.84 x 2.10
D3	DOOR 1.22 x 2.10
O	OPEN 1.83 x 2.10
WV	WINDOW / VENTILATOR 1.22 x 1.37
WT/V	WINDOW / VENTILATOR 1.83 x 1.37
W2	WINDOW 0.91 x 1.98
FG / W	FRED GLASS / WINDOW 1.83 x 7.23
V	VENTILATOR 1.83 x 0.91
V1	VENTILATOR 0.91 x 0.91
V2	VENTILATOR 3.36 x 0.91
V3	VENTILATOR 2.40 x 0.91
MV	MECHANICAL VENTILATION
A/C	AIR CONDITION

FE - FIRE DETECTING AND EXTINGUISHING SYSTEM PROVIDED.

EA - EMERGENCY ALARM PROVIDED.

STAIRCASE DETAILS

WIDTH - 1.52 m
TREAD - 0.30 m
RISE - 0.15 m

- MULTI TYPE FIRE FIGHTER
- FIRE EXTINGUISHER
- AHU - AIR-HANDLING UNIT PROVIDED.

V.P. PONNUSWAMI, B.E. (CIVIL),
Chartered Engineer F-18593-5
Structural Engineer Grade-II
Coimbatore LPA/SE/Gr.II/19/07/0
Licensed Building Surveyor.

STRUCTURAL ENGINEER

For Kovai Medical Center and Hospital Limited
Dr. Nalla G Palaniswami
Chairman and Managing Director

APPLICANT


SIDARTH GOPALA SANKAR, MARCH 2024,
Registered Architect As
L-18-5 CIVIL-1
I.S. ARCHITECT No. CA/2005/36220
Coimbatore LPA/PA/GR-II/19/04/016
SANKAR & ASSOCIATES
27, Sengupta Street
Rameswaram
COIMBATORE - 641 009.

ARCHITECTS

PLAN SHOWING THE EXISTING & REVISED BUILDING IN S.F No : 751/1, 2N, 2P, 2O, 3A,3B1,3B2,3B3,3B6A2, 3B6C, 752/1,2B,4,7,8, 768/2A1,2A2,2A3,2B1,2B2, 769/4,5,6,8,9,10,11, 770 / 1 to 11,12 PART,13,16 ,17,18,19, 771/ 3A1A2, 3A2, 3B1, 4A2C2, 5B, 6, 7B1A2, 20A2 & 771/21 OF KALAPATTI VILLAGE, COIMBATORE CORPORATION.

KALAPATTI D.D. PLAN No : 20 SCALE :- 1 : 100

ONLINE APPLICATION No:
SWP/BPA/184944/2024

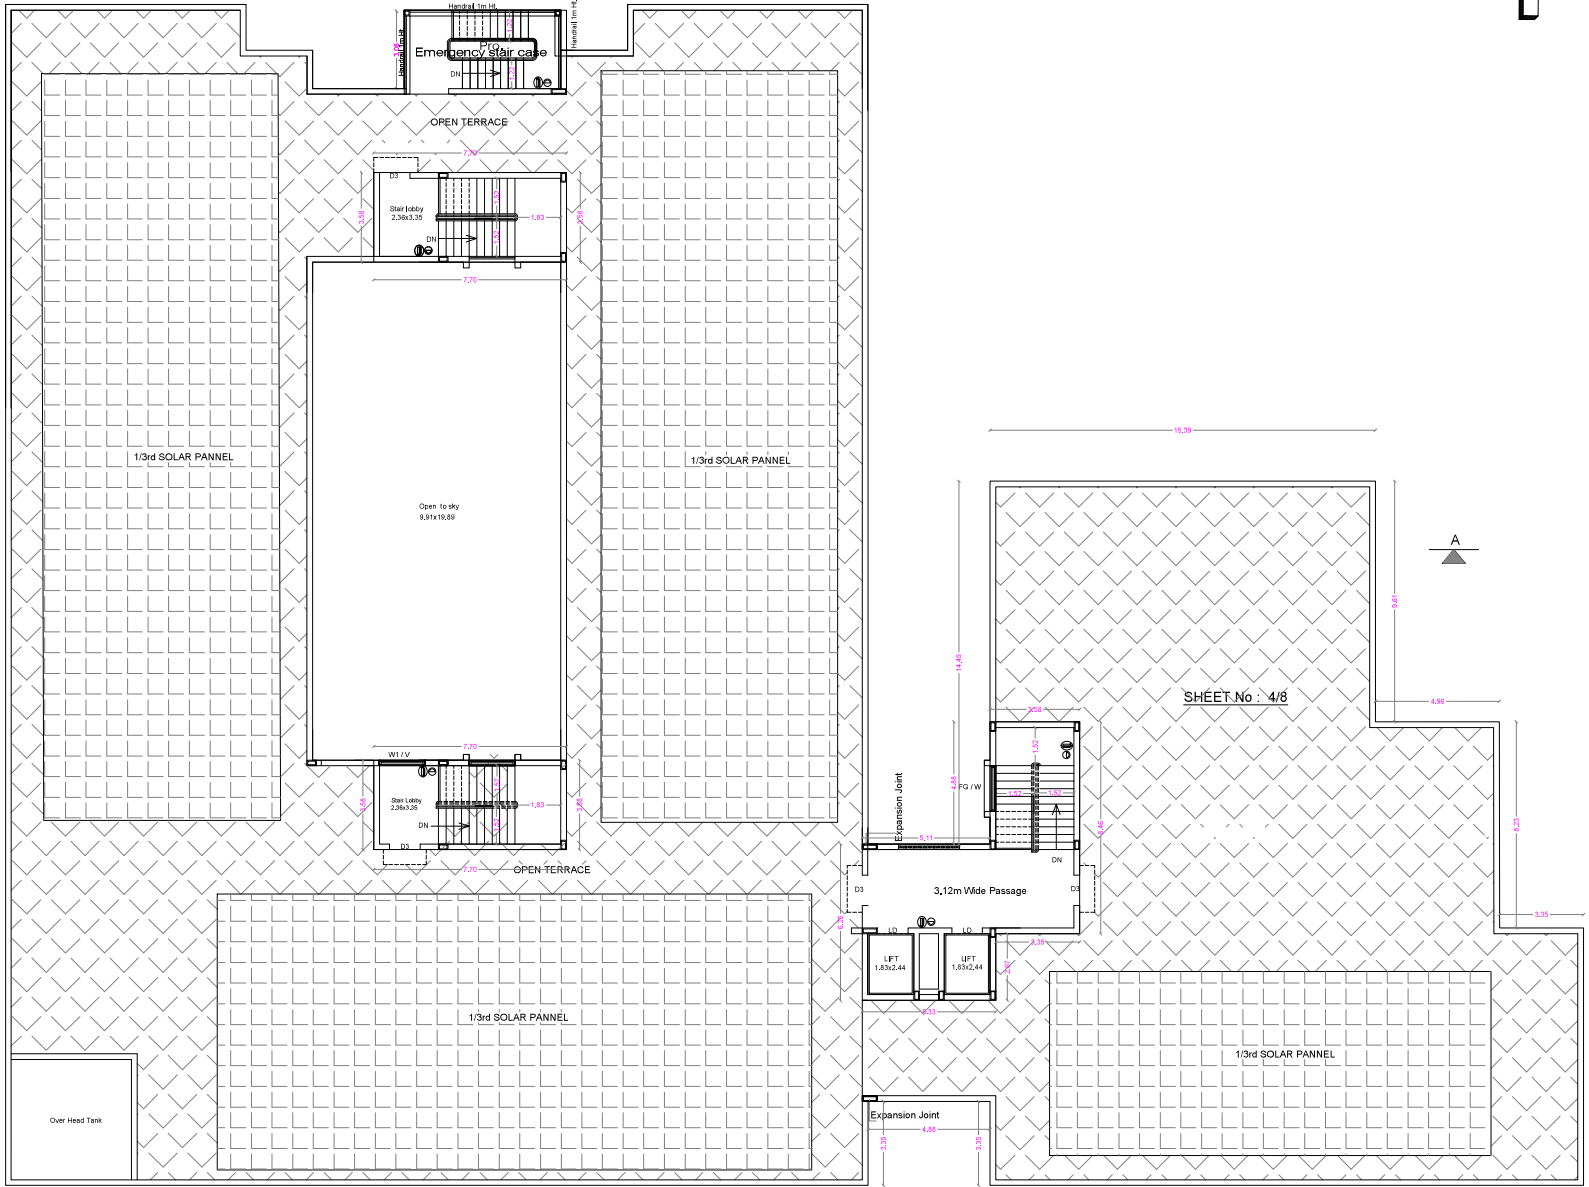

TERRACE FLOOR PLAN

PLAN SHOWING THE EXISTING & REVISED BUILDING IN S.F No : 751/1, 2N, 2P, 2O, 3A,3B1,3B2,3B3,3B6A2, 3B6C, 752/1,2B,4,7,8, 768/2A1,2A2,2A3,2B1,2B2, 769/4,5,6,8,9,10,11, 770 / 1 to 11,12 PART,13,16 ,17,18,19, 771/ 3A1A2, 3A2, 3B1, 4A2C2, 5B, 6, 7B1A2, 20A2 & 771/21 OF KALAPATTI VILLAGE, COIMBATORE CORPORATION.
KALAPATTI D.D. PLAN No : 20 SCALE : 1 : 100

ONLINE APPLICATION No:
SWP/BPA/184944/2024

MEDICAL COLLEGE - D (BLOCK - 4) SHEET No : 32

AREA STATEMENT

FLOOR NAME	EXIST. APP. AREA F3I Area SQM	Non F3I SQM	REVISED APP. AREA F3I Area SQM	Non F3I SQM	TOTAL AREA F3I Area SQM	Non F3I SQM
BASEMENT FLOOR	1607.89	---	---	---	1607.89	---
GROUND FLOOR	2155.78	---	---	---	2155.78	---
FIRST FLOOR	1892.19	---	---	---	1892.19	---
SECOND FLOOR	1951.58	---	---	---	1951.58	---
THIRD FLOOR	1965.99	---	---	---	1965.99	---
FOURTH FLOOR	1965.99	---	---	---	1965.99	---
FIFTH FLOOR	1965.99	---	---	---	1965.99	---
REMOVED SIXTH FLOOR	---	1965.99	---	---	---	1965.99
TERRACE FLOOR	---	137.00	---	3.16	---	140.16
TOTAL all Floors	11897.50	1744.99	1965.99	3.16	13863.49	1748.15

TOTAL F.S.I. AREA 13863.49 Sqm

HEIGHT OF THE BUILDING 25.78 m

* All Dimensions are in metre.

SCHEDULE OF JOINERY

	METRE
LD	LIFT DOOR 1.22 x 2.10
MD	MAIN DOOR 1.83 x 2.10
D	DOOR 1.83 x 2.10
D1	DOOR 0.99 x 2.10
D2	DOOR 0.84 x 2.10
D3	DOOR 1.22 x 2.10
O	OPEN 1.83 x 2.10
WV	WINDOW / VENTILATOR 1.22 x 1.37
WTV	WINDOW / VENTILATOR 1.83 x 1.37
W2	WINDOW 0.91 x 1.98
FG / W	FIRE GLASS / WINDOW 1.83 x 7.23
V	VENTILATOR 1.03 x 0.81
V1	VENTILATOR 0.91 x 0.81
V2	VENTILATOR 3.36 x 0.91
VA	VENTILATOR 2.40 x 0.91
MV	MECHANICAL VENTILATION
AC	AIR CONDITION

FE - FIRE DETECTING AND EXTINGUISHING SYSTEM PROVIDED.

EA - EMERGENCY ALARM PROVIDED.

STAIRCASE DETAILS

WIDTH - 1.52 m
TREAD - 0.30 m
RISE - 0.15 m

- MULTI TYPE FIRE FIGHTER
- FIRE EXTINGUISHER
- AHU - AIR-HANDLING UNIT PROVIDED.

V.P. PONNUSWAMY, D.E. (CIVIL) E1
Chartered Engineer No: 135929-5
Structural Engineer Grade-II
Coimbatore LPA/SE/Gr.II/19/07/0
Licensed Building Surveyor.


STRUCTURAL ENGINEER

For Kovai Medical Center and Hospital Limited
Dr. Nalla G Palaniswami
Chairman and Managing Director

APPLICANT

SIDDHARTH GOPALA SANKAR, BAROJILLA,
Registered Architect No. 135929-5
L.B.S. GRADE-I
Coimbatore LPA/SE/Gr.II/19/07/0
SANKAR & ASSOCIATES
27, Sengottai Street
Coimbatore - 641 009
ARCHITECTS

ELEVATION



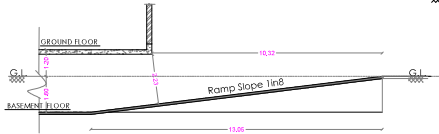


Ramp Details

SECTION ON A A

PLAN SHOWING THE PROPOSED BUILDING IN S.F No : 751/1, 2N, 2P, 2O, 3A, 3B1, 3B2, 3B3, 3B6A2, 3B6C, 752/1, 2B, 4, 7, 8, 768/2A1, 2A2, 2A3, 2B1, 2B2, 769/4, 5, 6, 8, 9, 10, 11, 770/1 to 11, 12 PART, 13, 16, 17, 18, 19, 771/3A1A2, 3A2, 3B1, 4A2C2, 5B, 6, 7B1A2, 20A2 & 771/21 OF KALAPATTI VILLAGE, COIMBATORE CORPORATION.
KALAPATTI D.D, PLAN No : 20 SCALE : 1 : 100

ONLINE APPLICATION No:
SWP/BPA/184944/2024

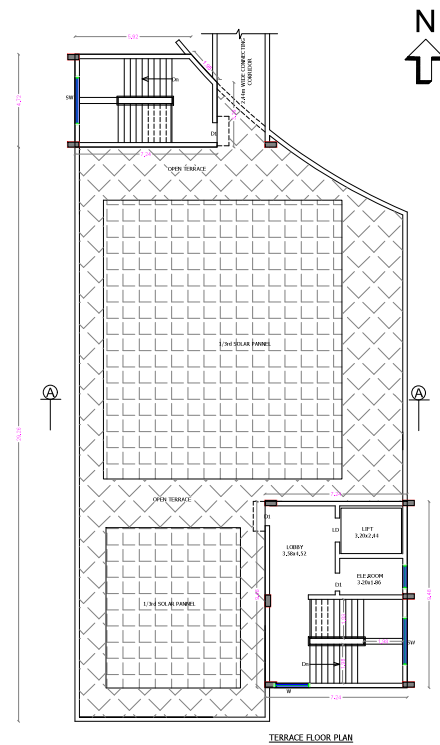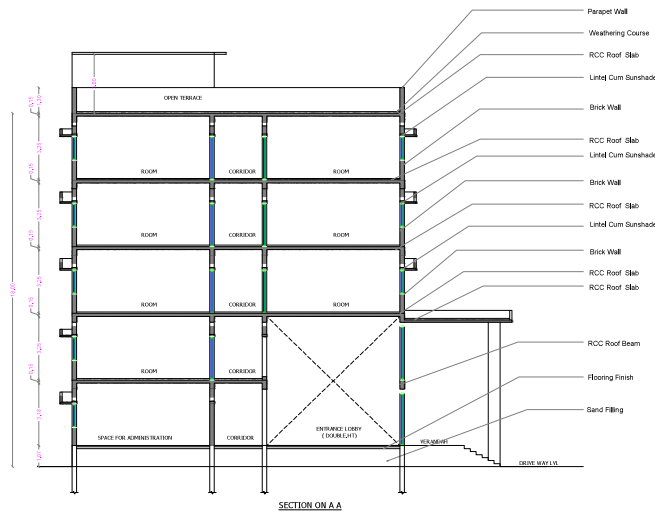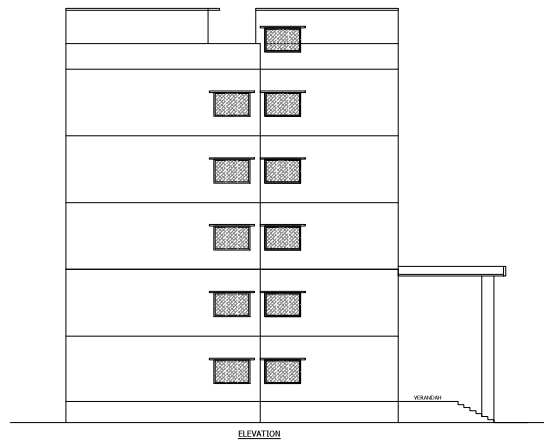

IP ROOM [BLOCK - 5]

AREA STATEMENT

FLOOR NAME	F.S. Area Sq.m	USEFUL Area	TOTAL AREA
GROUND FLOOR	588.72	—	588.72
FIRST FLOOR	520.60	—	520.60
SECOND FLOOR	520.60	—	520.60
THIRD FLOOR	520.60	—	520.60
FOURTH FLOOR	520.60	—	520.60
TERRACE FLOOR	—	101.91	101.91
TOTAL All floors	2681.12	101.91	2783.03

TOTAL F.S.I. AREA 2681.12 Sqm
HEIGHT OF THE BUILDING 18.20 m





* All Dimensions are in meters

SCHEDULE OF JOINERY

		METRE
L/D	LIFT DOOR	1.20 x 2.10
D/D	DOOR	1.98 x 2.10
D1	DOOR	1.40 x 2.10
D2	DOOR	0.91 x 2.10
W	WINDOW	1.83 x 1.35
W1	WINDOW	1.22 x 1.35
V	VENTILATOR	0.60 x 0.80
V1	VENTILATOR	1.20 x 0.90

STAIRCASE DETAILS

WIDTH - 1.28 m
TREAD - 0.50 m
RISE - 0.15 m

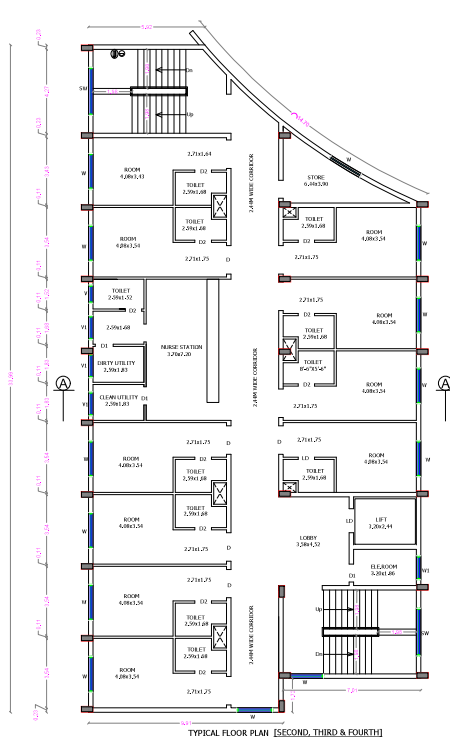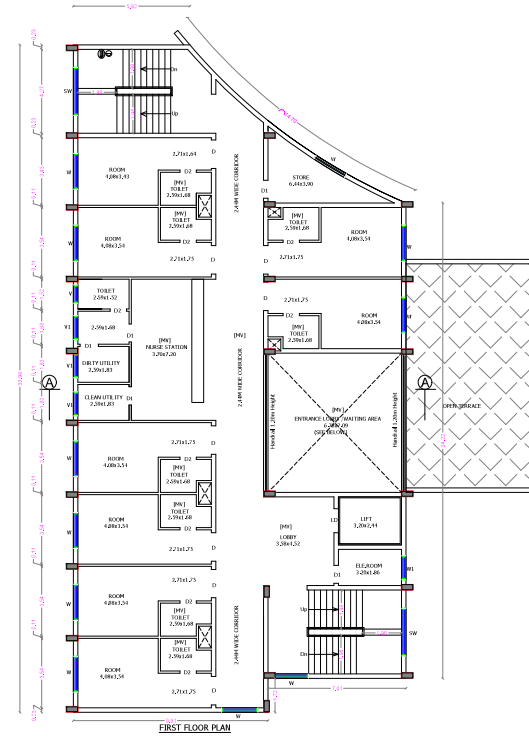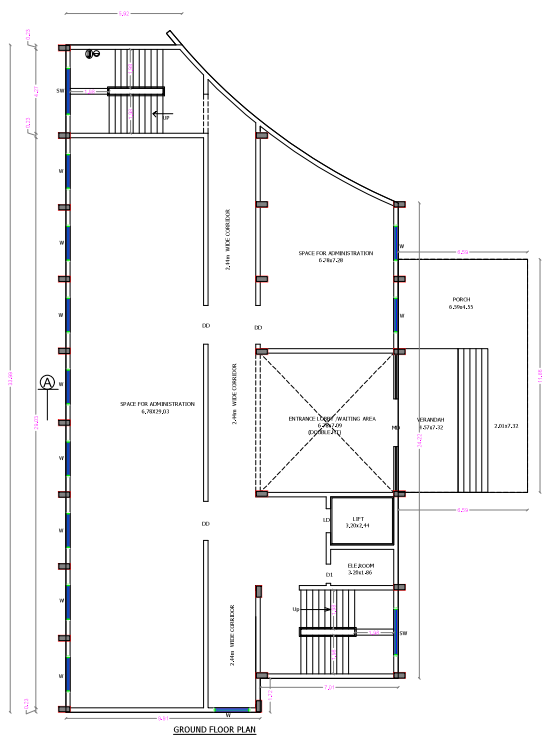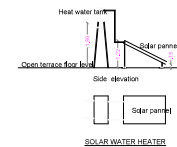

V.P. PONNUSWAMI, B.E., CIVIL
Chartered Engineer No. 125989-5
Coimbatore LPA/SE/G/11/19/07/0
Licensed Building Surveyor.

STRUCTURAL ENGINEER

For Koval Medical Center and Hospital Limited

Dr. Nalla G Palaniswami
Chairman and Managing Director


APPLICANT

SIDDHARTH GOPALA SANKAR, B.Arch, I.I.T.A.,
Registered Architect No. 68/2005/3670
L.S. ARCHITECT No. CA/2005/3670
Coimbatore LPA/SE/G/11/19/04/016
SANKAR & ASSOCIATES
PZ, Sankar Street
Coimbatore - 641 009.


ARCHITECTS

PLAN SHOWING THE PROPOSED BUILDING IN S.F No : 751/1, 2N, 2P, 2O, 3A,3B1,3B2,3B3,3B6A2, 3B6C, 752/1,2B,4,7,8, 768/2A1,2A2,2A3,2B1,2B2, 769/4,5,6,8,9,10,11, 770 / 1 to 11,12 PART,13,16 ,17,18,19, 771/ 3A1A2, 3A2, 3B1, 4A2C2, 5B, 6, 7B1A2, 20A2 & 771/21 OF KALAPATTI VILLAGE, COIMBATORE CORPORATION.
KALAPATTI D.D. PLAN No : 20 SCALE - 1 : 100


ONLINE APPLICATION No:
SWP/BPA/184944/2024

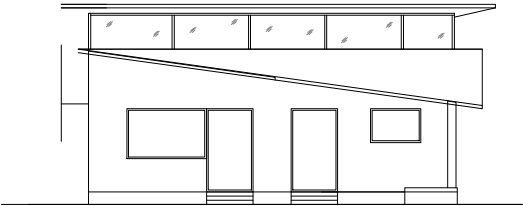


ELEVATION

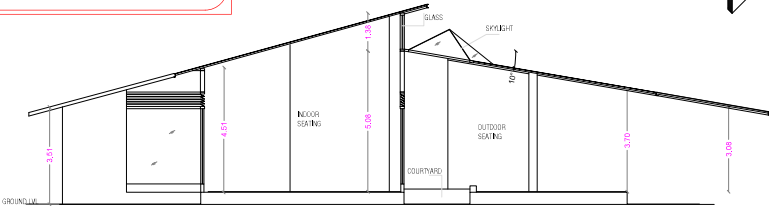

SECTION ON A A

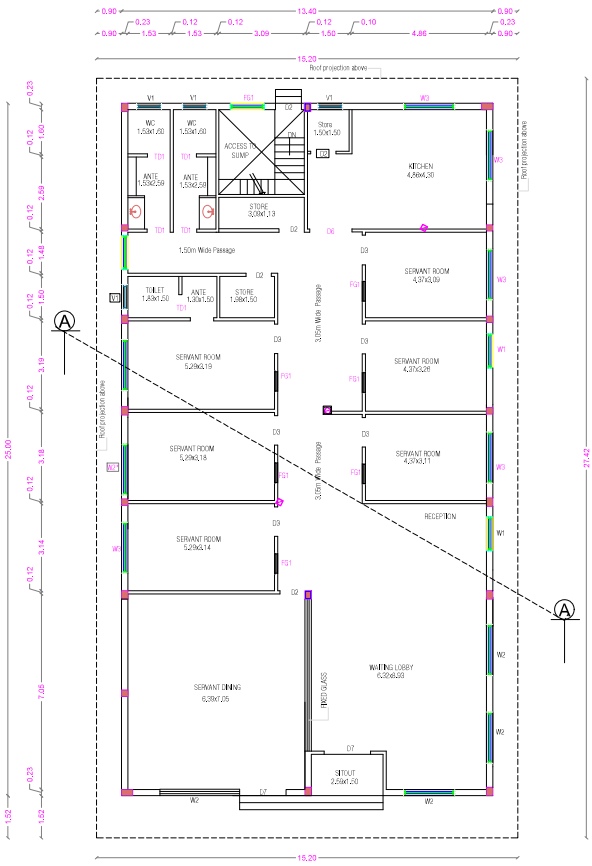

GROUND FLOOR PLAN

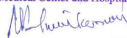SERVANT ROOM [BLOCK - 6]							
AREA STATEMENT							
BLOCK - 6		PROPOSED ADDITIONAL BUILDING					
SERVANT ROOM	FSI Area SQM	Non FSI SQM	TOTAL AREA SQM				
GROUND FLOOR	335.00	---	335.00				
TOTAL F.S.I. AREA		335.00 Sqm					
HEIGHT OF THE BUILDING		7.22 m					
* All Dimensions are in metre,							
SCHEDULE OF JOINERY		METRE					
D2	DOOR	0.91 x 2.44					
D3	DOOR	1.07 x 2.44					
D6	DOOR	1.52 x 2.44					
D7	DOOR	1.68 x 2.44					
TD1	DOOR	0.83 x 2.44					
TD2	DOOR	0.75 x 2.44					
W1	WINDOW	1.22 x 1.52					
W2	WINDOW	1.83 x 1.52					
W3	WINDOW	1.83 x 1.22					
FG1	FIXED GLASS	1.22 x 1.52					
V1	VENTILATOR	0.90 x 0.90					
V.P. PONNUSWAMI, D.E. (CIVIL), E.I. Chartered Engineer F-125929-5 Structural Engineer Grade-II Coimbatore LPA/SE/Gr.II/19/07/0 Licensed Building Surveyor.							
				STRUCTURAL ENGINEER			
				For Kovai Medical Center and Hospital Limited  Dr. Nalla G Palaniswami Chairman and Managing Director			
				APPLICANT			
				 SIDDARTH GOPALA SAHAR, MARCH, E.I.I.A., Registered Architect As L.B.S (GRADE-I) I.S. ARCHITECT No. CA/2005/16220 Coimbatore LPA/B/A/GS-II/19/04/016 SANKAR & ASSOCIATES 27, Sengupta Street Rammugger COIMBATORE - 641 009.			
				ARCHITECTS			

KALAPATTI D.D. PLAN No : 20 SCALE :- 1 : 100

Process flow diagram of the wastewater treatment plant. The diagram shows the layout of various tanks and their interconnections. Key components include:

- PRE COLLECTION TANK** (11.99x3.75, 138 KL) with a 3.75x3.75 area.
- COLLECTION TANK** (15.93x3.75, 370 KL).
- AERATION TANK** (10.04x4.50, 447 KL).
- UF FEED TANK** (200 KL).
- UF PERMEATE TANK** (100 KL).
- FILTER FEED TANK** (720 KL).
- SETTLING TANK** (200 KL) with a 300mm dia Slab Cutout.
- REGRIND PUMP**.
- PSF 2.4M DIAx3M HT** (Pressure Sand Filter).
- ACF 2.4M DIAx3M HT** (Activated Carbon Filter).

Dimensions and flow paths are indicated by arrows and numbers.

STP FLOOR PLAN DETAILS:




- Overall Dimensions:** 13.30m (width) x 11.76m (length).
- Settling Tank:** 200 KL, 230 TK BRICK WALL, 4.50m diameter.
- Sludge Holding Tank:** 50 KL, 5.50x4.50m.
- Collection Tank:** 10.50x3.75m, BELOW.
- UASB Tank:** 180 KL, 11.09x3.75m.
- Aeration Tank:** 10.0x4.50m, BELOW.
- Pump Room:** 11.32x8.12m, containing UF SMD and UF BACKWASH PUMP.
- Filter Press:** 4.50m x 3.75m.
- Other Equipment:** JACO PANEL, PLATFORM FOR PLACING EQUIPMENTS, SCREW PUMP, FILTER FEED PUMP, RS1.
- Structural Elements:** 230 TK BRICK WALL, RAMP UP.

ARCHITECTS


PLAN SHOWING THE PROPOSED BUILDING IN S.F No : 751/1, 2N, 2P, 2O, 3A, 3B1, 3B2, 3B3, 3B6A2, 3B6C, 752/1, 2B, 4, 7, 8, 768/2A1, 2A2, 2A3, 2B1, 2B2, 769/4, 5, 6, 8, 9, 10, 11, 770 / 1 to 11, 12 PART, 13, 16, 17, 18, 19, 771/ 3A1A2, 3A2, 3B1, 4A2C2, 5B, 6, 7B1A2, 20A2 & 771/21 OF KALAPATTI VILLAGE, COIMBATORE CORPORATION.

KALAPATTI D.D. PLAN No : 20 SCALE : 1 : 100

ONLINE APPLICATION No:
SWP/BPA/184944/2024

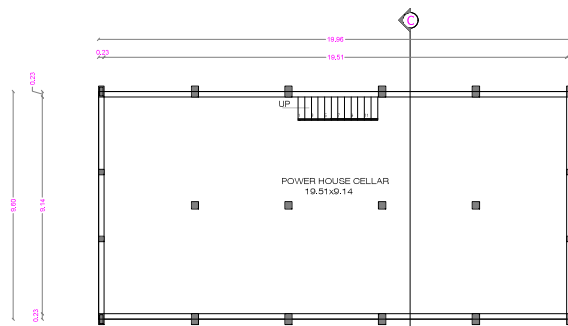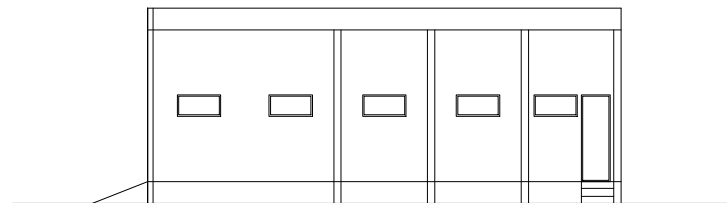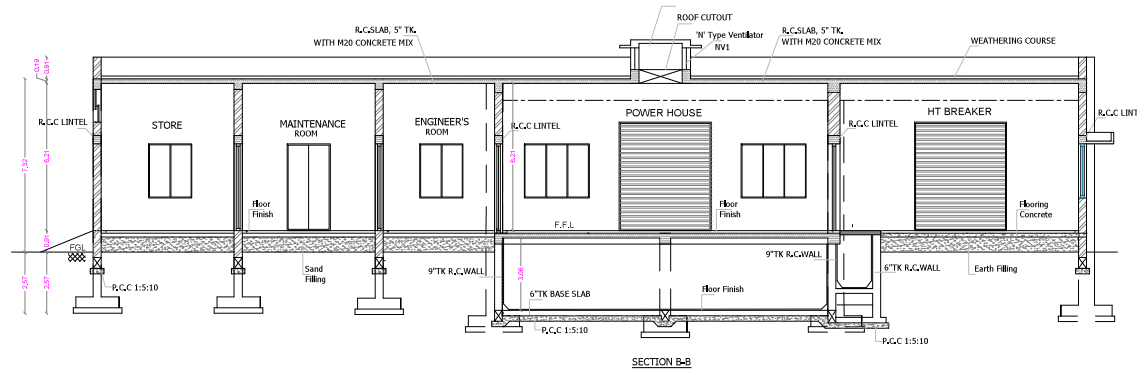

CELLAR PLAN

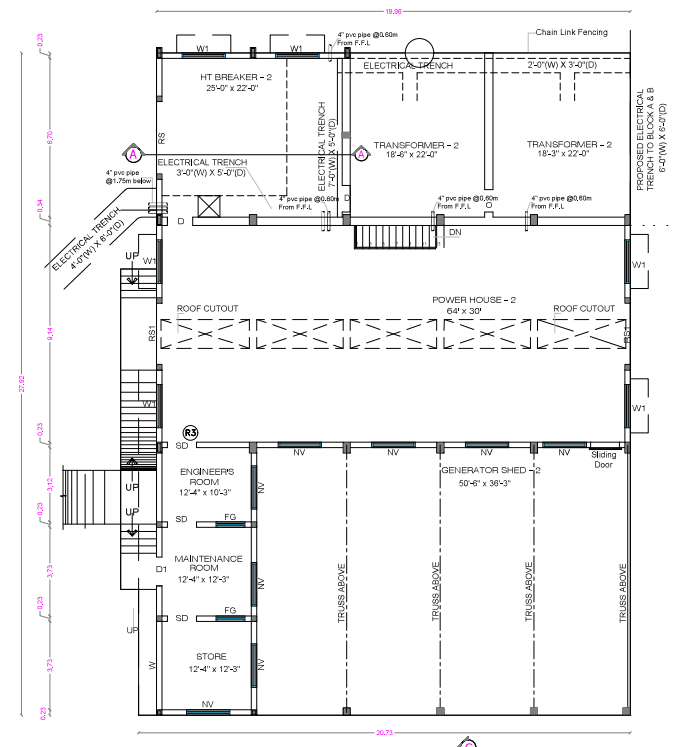

GROUND FLOOR PLAN

NEW POWER HOUSE [BLOCK - 8]

AREA STATEMENT

FLOOR NAME	FBI Area SQM	Non FBI SQM	TOTAL AREA SQM
CELLAR FLOOR	191.68	—	191.68
GROUND FLOOR	582.07	—	582.07
TOTAL all floors	773.75	—	773.75

TOTAL F.S.I. AREA 773.75 Sqm

HEIGHT OF THE BUILDING 7.32 m

* All Dimensions are in metre.

SCHEDULE OF JOINERY

		METRE
RS	ROLLING SHUTTER	3.05 x 3.05
RS1	MAIN DOOR	2.60 x 3.05
SD	SLIDING DOOR	1.22 x 2.44
D	DOOR	1.22 x 2.44
D1	DOOR	1.07 x 2.44
W	WINDOW	1.22 x 1.50
W1	WINDOW	1.83 x 1.50
NV	VENTILATOR	1.83 x 0.90
NV1	VENTILATOR	3.05 x 0.90
FG	FRIED GLASS	1.22 x 1.50

V.P. PONKUSAM, B.E. (CIVIL),
Chartered Engineer F.125929-5
Structural Engineer Grade-II
Coimbatore LPA/SE/Gr.II/19/07/0
Licensed Building Surveyor.

STRUCTURAL ENGINEER

For Kovai Medical Center and Hospital Limited

Dr. Nalla G Palaniswami
Chairman and Managing Director

APPLICANT

SIDDARTH GOPALA SANKAR, MARCH 2024,
Registered Architect At
L.B.S. GRADE-I
L.S. ARCHITECT No. CA/2006/10010
Coimbatore LPA/PA-CR-II/19/04-016
SANKAR & ASSOCIATES
27, Serangoon Street
Bannergate
COIMBATORE - 641 009.
ARCHITECTS

PLAN SHOWING THE PROPOSED BUILDING IN S.F No : 751/1, 2N, 2P, 2Q, 3A, 3B1, 3B2, 3B3, 3B6A2, 3B6C, 752/1, 2B, 4, 7, 8, 768/2A1, 2A2, 2A3, 2B1, 2B2, 769/4, 5, 6, 8, 9, 10, 11, 770 / 1 to 11, 12 PART, 13, 16, 17, 18, 19, 771/ 3A1A2, 3A2, 3B1, 4A2C2, 5B, 6, 7B1A2, 20A2 & 21 OF KALAPATTI VILLAGE, COIMBATORE CORPORATION.

KALAPATTI D.D. PLAN No : 20 SCALE : 1 : 100

ONLINE APPLICATION No:
SWP/BPA/184944/2024



MECHANICAL CAR PARK SYSTEM				
TYPE OF SYSTEM	TYPE OF MODEL	NO. OF CARS / UNIT	NO. OF UNITS	NO. OF CAR SPACES
SRP ROTARY PARKING SYSTEM (SUV)	SRP 8L 16X	16	16	256
TOTAL CAR SPACES				256

AREA STATEMENT

FLOOR NAME	FSI Area SQM	Non FSI SQM	TOTAL AREA SQM
GROUND FLOOR	658.24	---	658.24

TOTAL BUILT UP AREA 658.24 Sqm

HEIGHT OF THE BUILDING 18.00 m


* All Dimensions are in metre.

COPY RIGHT :

The copy right of these drawings and all endures entrusted to the recipient remains the exclusive property of the firm, Without our written consent they may not be copied or reproduced or made known to third parties.

NOTES :

ALL DIMENSIONS ARE IN MILLIMETERS UNLESS OTHERWISE NOTED.
ALL DIMENSIONS SHALL BE VERIFIED ON SITE PRIOR TO START OF WORK ALL DIMENSIONS TO BE CHECKED AT SITE.
THIS DRAWING IS TO BE READ AND NOT SCALED.
* IS SUBJECT TO CHANGES MAY BE DONE WITH RESPECTIVE TO THE SITE CONDITION.
CLEAR HEIGHT REQUIRED FOR THE SYSTEM IS MENTIONED IN DATA SHEET.
* SYSTEM FLOORING SUITE MAINTAIN IN SAME LEVEL WITHOUT ANY SLOPE.

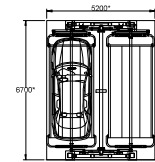

SRP ROTARY PARKING SYSTEM(SUV)

V.P. PONNUSWAMI, D.E. (CIVIL) FI
Chartered Engineer F-125989-5
Structural Engineer Grade-II
Coimbatore LPA/SE/Gr.II/19/07/0
Licensed Building Surveyor.

STRUCTURAL ENGINEER


For Kovai Medical Center and Hospital Limited

Dr. Nalla G Palaniswami
Chairman and Managing Director


APPLICANT

SIDDARTH GOPALA SANJAY, B.Arch, F.I.A.
Registered Architect As
L.B.S. GRADE-I
L.S. ARCHITECT No. CA/2005/36220
Coimbatore LPA/RA/GR-I/19/04/016
SANJAY & ASSOCIATES
27, Sangupta Street
Rameswaram
COIMBATORE - 641 009.


ARCHITECTS

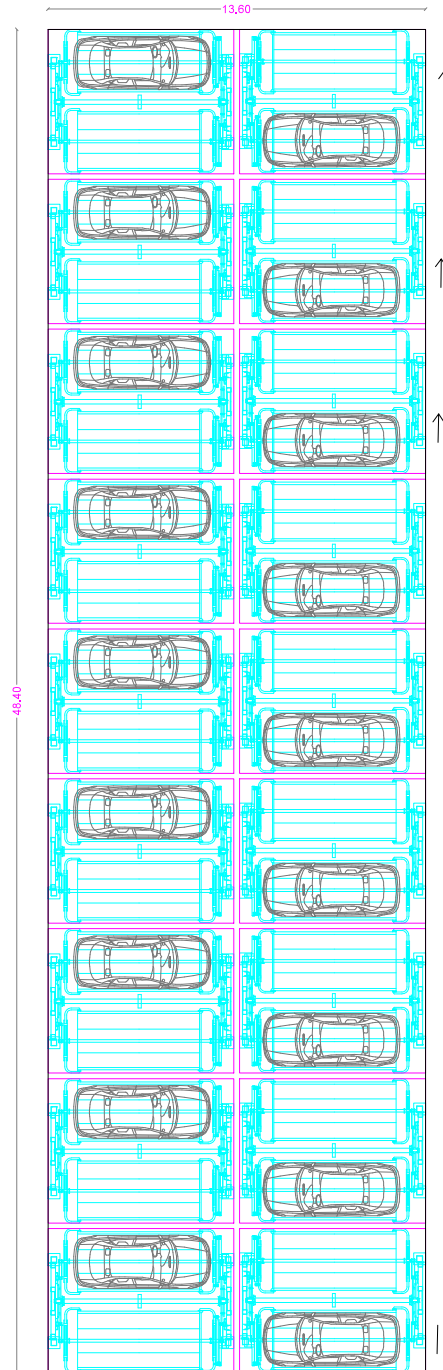

GROUND FLOOR PLAN

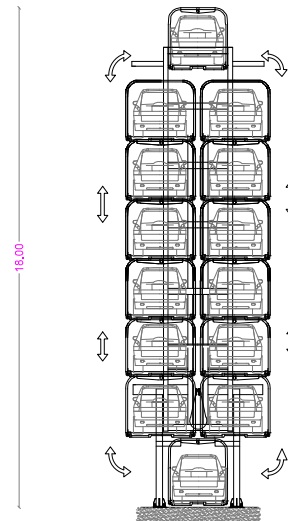

SECTION

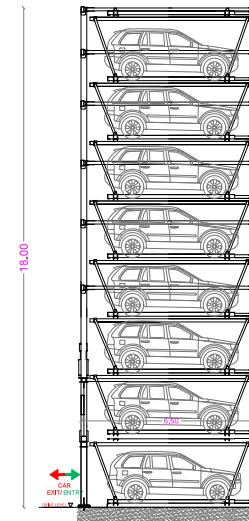

ELEVATION

PLAN SHOWING THE EXISTING BUILDING IN S.F No : 751/1, 2N, 2P, 2O, 3A,3B1,3B2,3B3,3B6A2, 3B6C, 752/1,2B,4,7,8, 768/2A1,2A2,2A3,2B1,2B2, 769/4,5,6,8,9,10,11, 770 / 1 to 11,12 PART,13,16 ,17,18,19, 771/ 3A1A 2, 3A2, 3B1, 4A2C2, 5B, 6, 7B1A 2, 20A2 & 771/21, OF KALAPATTI VILLAGE, COIMBATORE CORPORATION.
KALAPATTI D.D, PLAN No : 20 SCALE = 1 : 100

ONLINE APPLICATION No:
SWP/BPA/184944/2024




OLD STP [BLOCK - 10]

AREA STATEMENT

FLOOR NAME	FSI Area SQM	Non FSI SQM	TOTAL AREA SQM
GROUND FLOOR	1287.29	---	1287.29

TOTAL F.S.I. AREA 1287,89 Sqm

* All Dimensions are in metre.

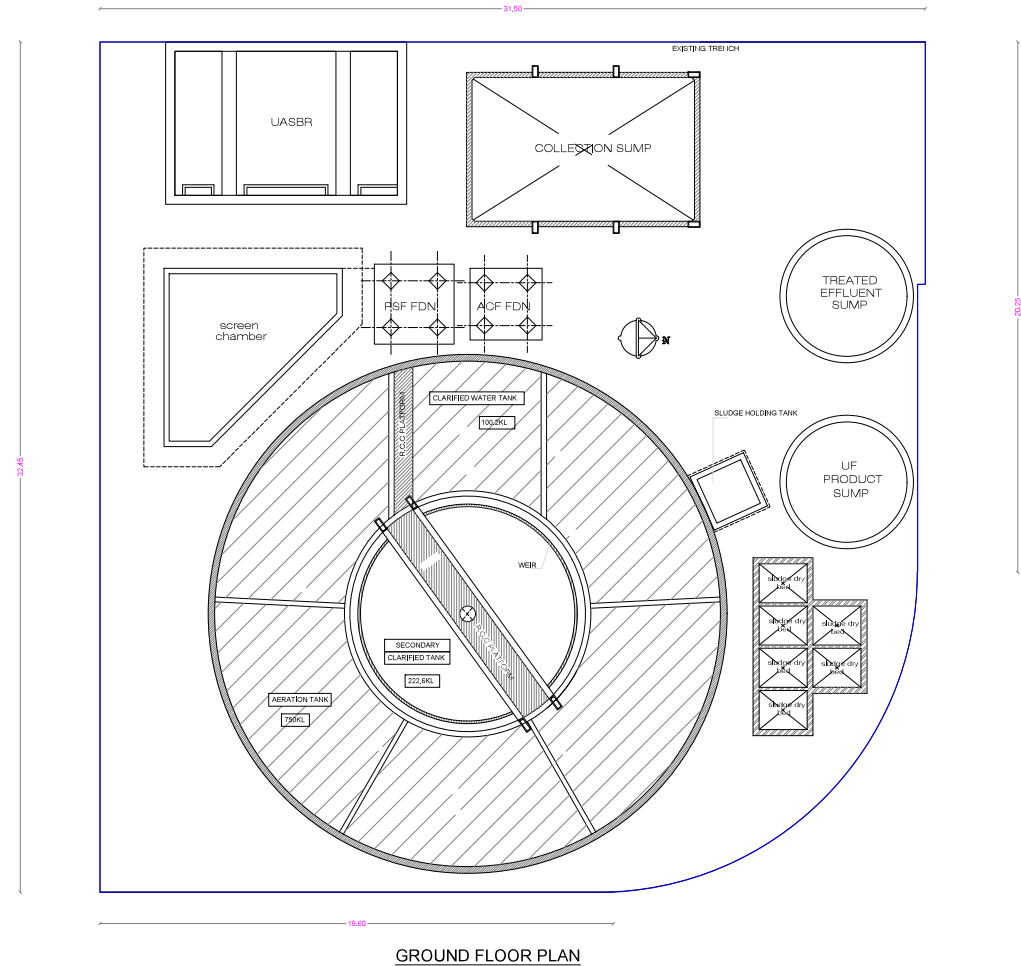

GROUND FLOOR PLAN

V.P. PONNUSWAMI, D.E. (CIVIL) P.E.
Chartered Engineer P-125539-5
Structural Engineer Grade-II
Coimbatore LPA/SE/Gr.II/19/07/0
Licensed Building Surveyor.

STRUCTURAL ENGINEER

For Kovai Medical Center and Hospital Limited
[Signature]
Dr. Nalla G Palanisami
Chairman and Managing Director


APPLICANT




[Signature]
SIDDARTH GOPALA SANKAR, MARCH, F.I.A.,
Registered Architect As
L.B.S. GRADE-I
L.S. ARCHITECT No. CA/2005/36230
Coimbatore LPA/RA/GR-II/19/04/016
SANKAR & ASSOCIATES
27, Sengupta Street
Rameswari
COIMBATORE - 641 009.

ARCHITECTS

PLAN SHOWING THE EXISTING BUILDING IN S.F No : 751/1, 2N, 2P, 2O, 3A,3B1,3B2,3B3,3B6A2, 3B6C, 752/1,2B,4,7,8, 768/2A1,2A2,2A3,2B1,2B2, 769/4,5,6,8,9,10,11, 770 / 1 to 11,12 PART,13,16 ,17,18,19, 771/ 3A1A2, 3A2, 3B1, 4A2C2 , 5B, 6, 7B1A2 , 20A2 & 771/21, OF KALAPATTI VILLAGE, COIMBATORE CORPORATION.
KALAPATTI D.D. PLAN No : 20 SCALE : 1 : 100


ONLINE APPLICATION No:
SWP/BPA/184944/2024

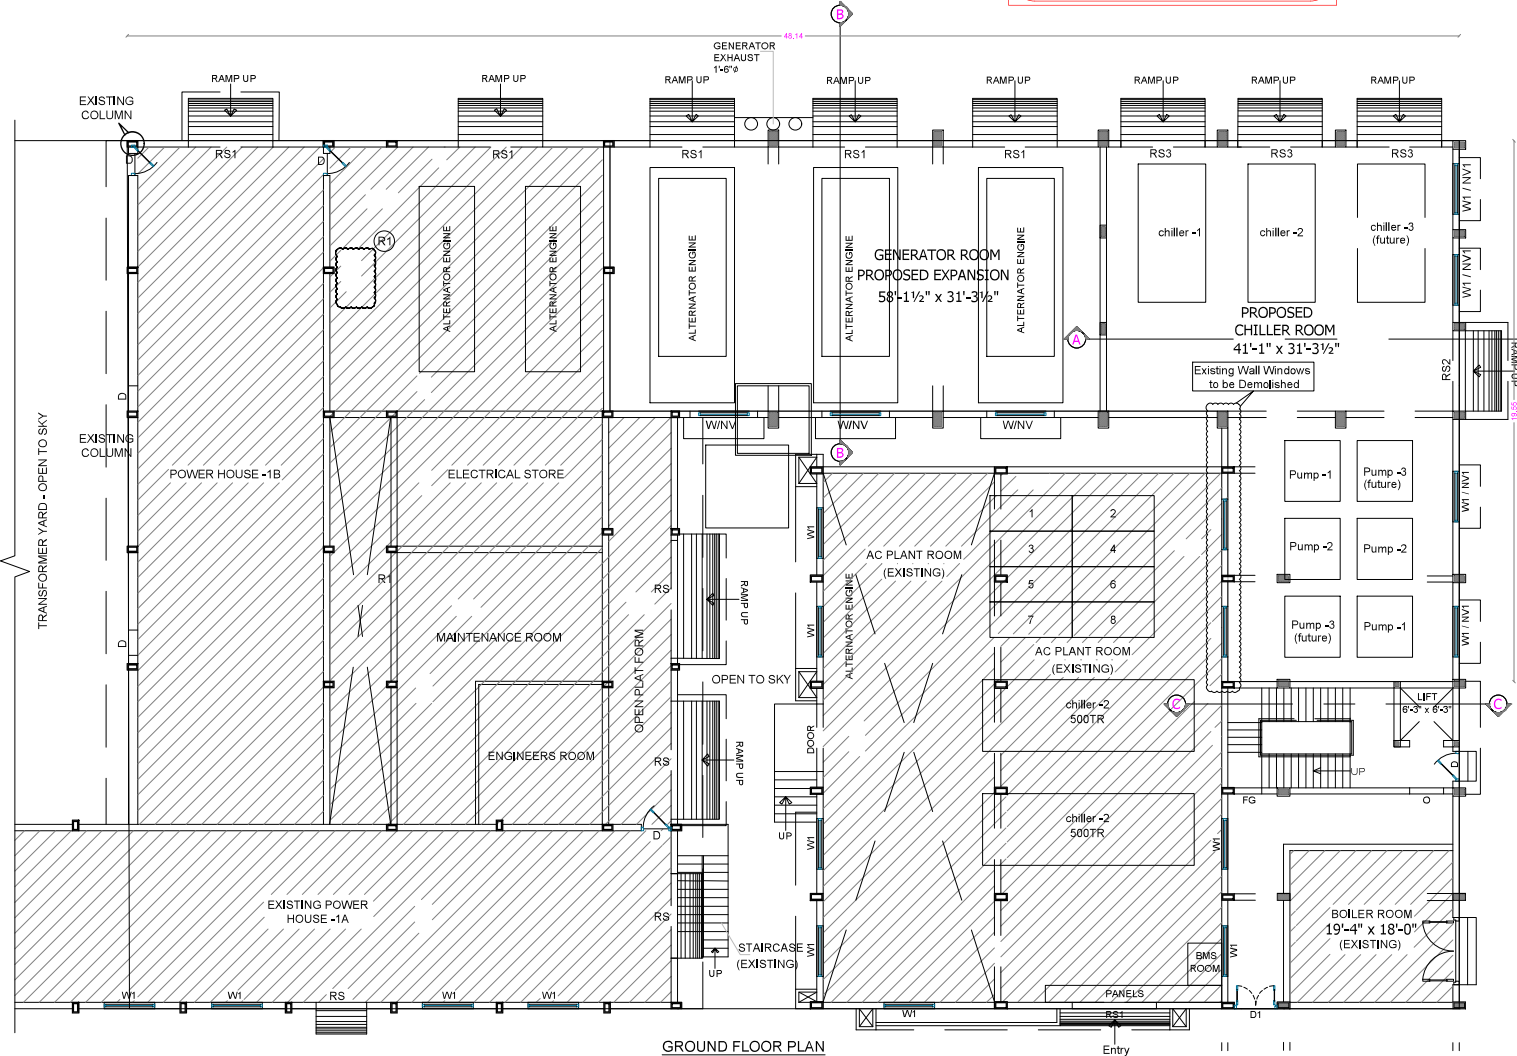

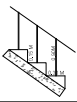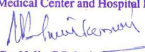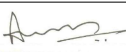POWER HOUSE [BLOCK - 11]			
AREA STATEMENT			
FLOOR NAME	FSI Area SQM	Non FSI SQM	TOTAL AREA SQM
GROUND FLOOR	1508.86	---	1508.86
FIRST FLOOR	492.81	---	492.81
TERRACE FLOOR	---	34.91	34.91
TOTAL all Floors	2001.67	34.91	2036.58
TOTAL BUILT UP AREA		2001.67 Sqm	
HEIGHT OF THE BUILDING		13.65 m	
* All Dimensions are in metre.			
SCHEDULE OF JOINERY			METRE
RS1	ROLLING SHUTTER		3.05 x 2.40
RS2	ROLLING SHUTTER		3.00 x 2.40
D	DOOR		1.05 x 2.10
D1	DOOR		0.83 x 2.40
D2	DOOR		0.90 x 2.40
W1	WINDOW		1.80 x 1.50
V1	VENTILATOR		1.80 x 0.60
FE - FIRE DETECTING AND EXTINGUISHING SYSTEM PROVIDED.			
EA - EMERGENCY ALARM PROVIDED.			
STAIRCASE DETAILS			
WIDTH = 1.50 m			
TREAD = 0.30 m			
RISE = 0.15 m			
V.P. PONNUSWAMI, D.E., C.E., F.I. Chartered Engineer F/125929-5 Structural Engineer Grade-II Coimbatore LPA/SE/Gr.II/19/07/0 Licensed Building Surveyor.			
STRUCTURAL ENGINEER			
For Kovai Medical Center and Hospital Limited			
 Dr. Nalla G Palaniswami Chairman and Managing Director			
APPLICANT			
 SIDDARTH GOPALA SANKAR, MARCH 2024, REGISTERED ARCHITECT As L.B.S GRADE-I L.S. ARCHITECT No: CA/2005/36220 Coimbatore LPA/R.A./GR-I/19/04/016 SANKAR & ASSOCIATES 27, Sengupta Street Ramanagar COIMBATORE - 641 009.			
ARCHITECTS			

PLAN SHOWING THE EXISTING BUILDING IN S.F No : 751/1, 2N, 2P, 2O, 3A,3B1,3B2,3B3,3B6A2, 3B6C, 752/1,2B,4,7,8, 768/2A1,2A2,2A3,2B1,2B2, 769/4,5,6,8,9,10,11, 770 / 1 to 11,12 PART,13,16 ,17,18,19, 771/ 3A1A2, 3A2, 3B1, 4A2C2 , 5B, 6, 7B1A2 , 20A2 & 771/21, OF KALAPATTI VILLAGE, COIMBATORE CORPORATION.
KALAPATTI D.D. PLAN No : 20 SCALE : 1 : 100

ONLINE APPLICATION No:
SWP/BPA/184944/2024

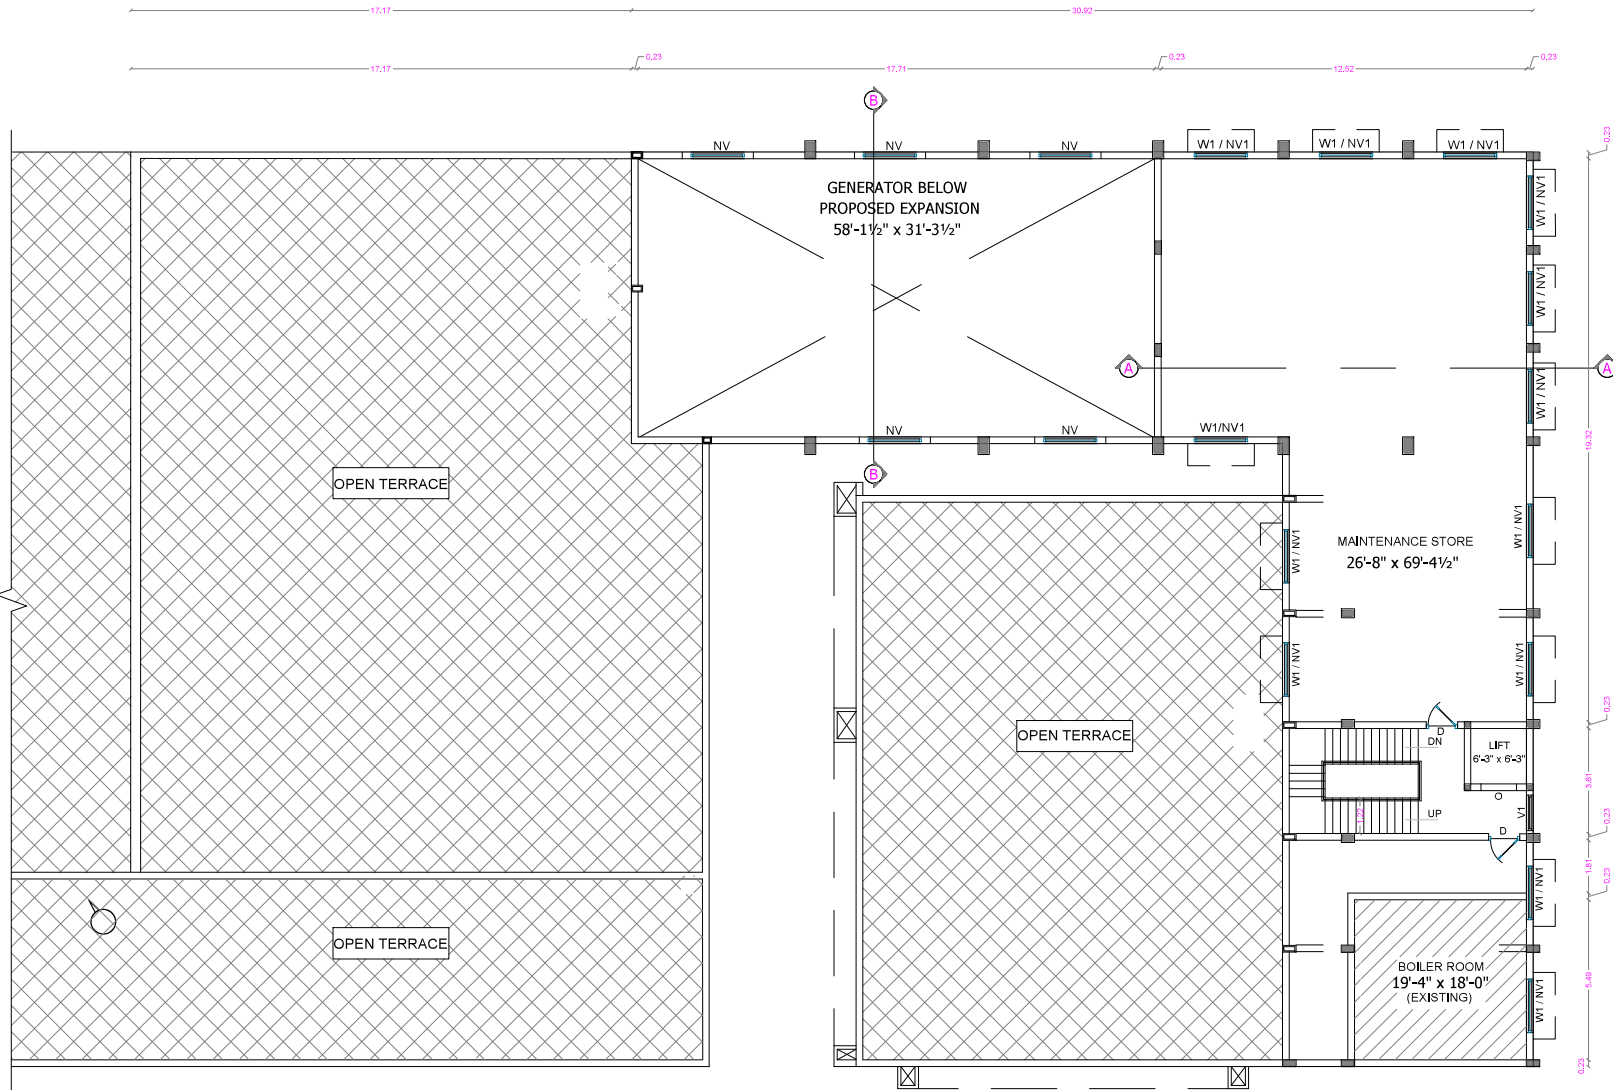

FIRST FLOOR PLAN

SHEET No : 40

POWER HOUSE [BLOCK - 11]

AREA STATEMENT

FLOOR NAME	FSI Area SQM	Non FSI SQM	TOTAL AREA SQM
GROUND FLOOR	1508.86	---	1508.86
FIRST FLOOR	492.81	---	492.81
TERRACE FLOOR	---	34.91	34.91
TOTAL all Floors	2001.67	34.91	2036.58

TOTAL BUILT UP AREA 2001.67 Sqm

HEIGHT OF THE BUILDING 13.65 m

* All Dimensions are in metre.

SCHEDULE OF JOINERY METRE

RS1	ROLLING SHUTTER	3,05 x 2,40
RS2	ROLLING SHUTTER	3,00 x 2,40
D	DOOR	1,05 x 2,10
D1	DOOR	0,83 x 2,40
D2	DOOR	0,90 x 2,40
W1	WINDOW	1,80 x 1,50
V1	VENTILATOR	1,80 x 0,60

FE - FIRE DETECTING AND EXTINGUISHING SYSTEM PROVIDED.

EA - EMERGENCY ALARM PROVIDED.

STAIRCASE DETAILS

WIDTH - 1,50 m
TREAD - 0,30 m
RISE - 0,15 m



V.P. PONNUSWAMI, D.E. (CIVIL) E.I.
Chartered Engineer F-125939-5
Structural Engineer Grade-II
Coimbatore LPA/SE/Gr.II/19/07/0
Licensed Building Surveyor.

STRUCTURAL ENGINEER

For Kovai Medical Center and Hospital Limited

Dr. Nalla G Palaniswami
Chairman and Managing Director

APPLICANT


SIDDARTH GOPALA SANKAR, MARCH 2011
Registered Architect As
L.B.S. GRADE-I
I.S. ARCHITECT No. CA/2005/3620
Coimbatore LPA/RA/GR-I/19/04/016
SANKAR & ASSOCIATES
27, Sengupta Street
Ramanagar
COIMBATORE - 641 009.

ARCHITECTS


PLAN SHOWING THE EXISTING BUILDING IN S.F No : 751/1, 2N, 2P, 2O, 3A,3B1,3B2,3B3,3B6A2, 3B6C, 752/1,2B,4,7,8, 768/2A1,2A2,2A3,2B1,2B2, 769/4,5,6,8,9,10,11, 770 / 1 to 11,12 PART,13,16 ,17,18,19, 771/ 3A1A2, 3A2, 3B1, 4A2C2 , 5B, 6, 7B1A2, 20A2 & 771/21, OF KALAPATTI VILLAGE, COIMBATORE CORPORATION.

KALAPATTI D.D. PLAN No : 20 SCALE : 1 : 100

ONLINE APPLICATION No:
SWP/BPA/184944/2024

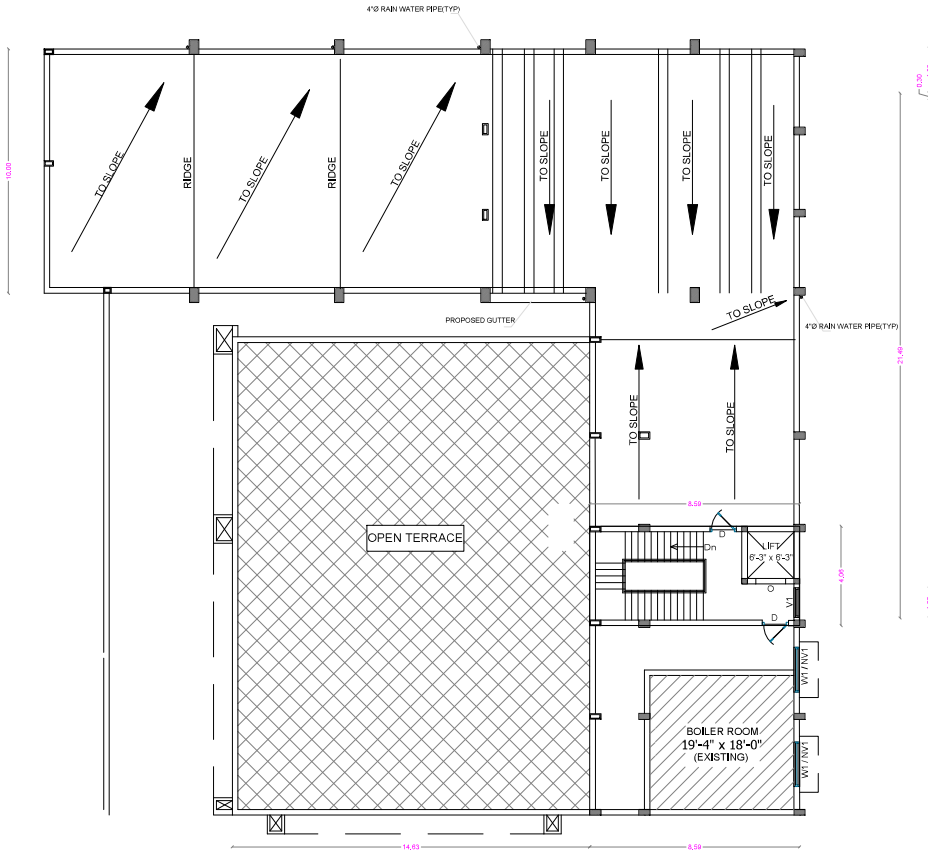

TERRACE FLOOR PLAN

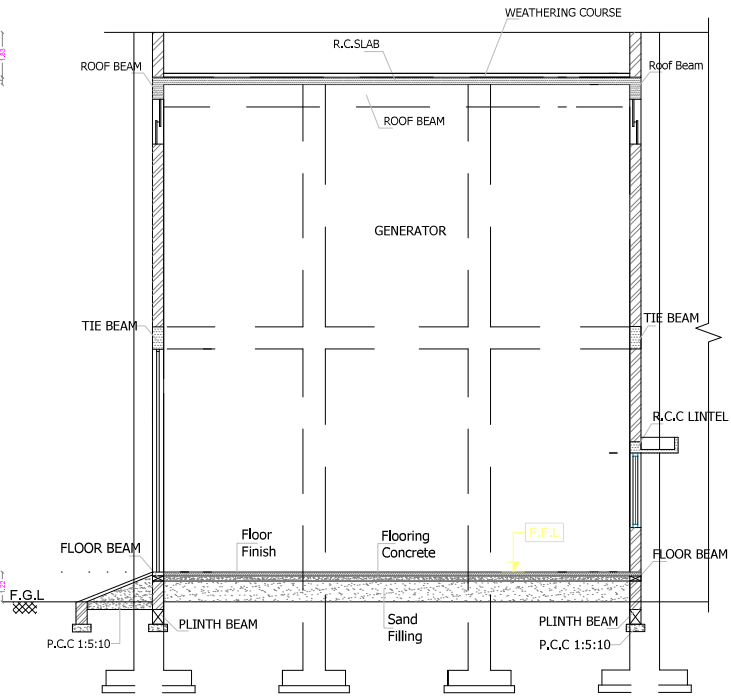

SECTION -B-B

SHEET No : 41

POWER HOUSE [BLOCK - 11]

AREA STATEMENT

FLOOR NAME	FSI Area SQM	Net FSI SQM	TOTAL AREA SQM
GROUND FLOOR	1508.88	---	1508.88
FIRST FLOOR	492.81	---	492.81
TERRACE FLOOR	---	34.91	34.91
TOTAL all Floors	2001.67	34.91	2036.58

TOTAL BUILT UP AREA 2001.67 Sqm

HEIGHT OF THE BUILDING 13.65 m

* All Dimensions are in metre.

SCHEDULE OF JOINERY

		METRE
RS1	ROLLING SHUTTER	3.05 x 2.40
RS2	ROLLING SHUTTER	3.05 x 2.40
D	DOOR	1.05 x 2.10
D1	DOOR	0.83 x 2.40
D2	DOOR	0.90 x 2.40
W1	WINDOW	1.80 x 1.50
V1	VENTILATOR	1.80 x 0.80

FE - FIRE DETECTING AND EXTINGUISHING SYSTEM PROVIDED.

EA - EMERGENCY ALARM PROVIDED.

STAIRCASE DETAILS

WIDTH - 1.50 m
TREAD - 0.30 m
RISE - 0.15 m



V.P. PONNUSWAMI, D.E. (CIVIL) FI
Chartered Engineer P-125929-5
Structural Engineer Grade-II
Coimbatore LPA/SE/Gr.II/19/07/0-
Licensed Building Surveyor.

STRUCTURAL ENGINEER

For Kovai Medical Center and Hospital Limited

Dr. Nalla G Palaniswami
Chairman and Managing Director

APPLICANT

SIDDARTH GOPALA SANKAR, M.ARCH, IIA,
Registered Architect As
I.B.S. G/AUG-1
I.S. ARCHITECT No. CA-2003/36220
Coimbatore LPA/RA/GR-I/19/04/016
SANKAR & ASSOCIATES
27, Sengupta Street,
Rammagar
COIMBATORE - 641 009.

ARCHITECTS

KALAPATTI D.D. PLAN No : 20 SCALE :- 1 : 100

ONLINE APPLICATION No:
SWP/BPA/184944/2024



ELEVATION

SECTION ON A A

WIDTH	-	1.20 m
TREAD	-	0.30 m
RISE	-	0.15 m



GROUND FLOOR PLAN

FIRST FLOOR PLAN

TERRACE FLOOR PLAN

SHEET No : 42

ANIMAL HOUSE [BLOCK - 12]

AREA STATEMENT

FLOOR NAME	FSI Area SQM	Non FSI SQM	TOTAL AREA SQM
GROUND FLOOR	224.79	—	224.79
FIRST FLOOR	224.79	—	224.79
TERRACE FLOOR	—	31.12	31.12
TOTAL all Floors	449.58	31.12	480.70

TOTAL BUILT UP AREA	449.58 Sqm
---------------------	------------

HEIGHT OF THE BUILDING	8.52 m
------------------------	--------

* All Dimensions are in metre.

SCHEDULE OF JOINERY	METRE
---------------------	-------

SCHEDULE OF JOINERY			
S · N O	TAG	DESCRIPTION	SIZES(mm)
	DOORS		
1	D	DOOR	750X2400
2	D1G	DOOR	900X2400
3	D1GT	DOOR	900X2400
4	D2G	DOOR	1050X2400
5	D4M	DOOR	1200X2400
6	D4G	DOOR	1200X2400
7	D4GT	DOOR	1200X2400
8	D5GT	DOOR	1500X2400
9	D5MT	DOOR	1500X2400
WINDOWS			
1	W1	WINDOW	1200X1200
2	W2	WINDOW	1800X1200
3	W3	WINDOW	2400X1200
FIXED GLAZING			
1	FG	FIXED GLAZING	600X1200
2	FG1	FIXED GLAZING	1200X1200
VENTILATORS			
1	V	VENTILATOR	600X900
2	V2	VENTILATOR	1200X600
3	V3	VENTILATOR	1800X600

V.P. PONDISWAMI, D.E. (CIVIL) F.I.
Chartered Engineer F-125939-5
Structural Engineer Grade-II
Coimbatore LPA/SE/Gr.II/19/07/0
Licensed Building Surveyor.

STRUCTURAL ENGINEER

For Kovai Medical Center and Hospital Limited

Dr. Nalla G Palaniswami
Chairman and Managing Director


APPLICANT


SIDDARTH GOPALA SANKAR, MARCH_ELLA,
Registered Architect As
L.B.S GRADE-I
L.S. ARCHITECT No. CA/2005/36220
Coimbatore LPA/RA/GR-1/19/04/016
SANKAR & ASSOCIATES
27, Sengupta Street
Ramnagar
COIMBATORE - 641 009.


ARCHITECTS

PLAN SHOWING THE EXISTING BUILDING IN S.F No : 751/1, 2N, 2P, 2O, 3A, 3B1, 3B2, 3B3, 3B6A2, 3B6C, 752/1, 2B, 4, 7, 8, 768/2A1, 2A2, 2A3, 2B1, 2B2, 769/4, 5, 6, 8, 9, 10, 11, 770 / 1 to 11, 12 PART, 13, 16, 17, 18, 19, 771/ 3A1A2, 3A2, 3B1, 4A2C2, 5B, 6, 7B1A2, 20A2 & 771/21, OF KALAPATTI VILLAGE, COIMBATORE CORPORATION.

KALAPATTI D.D. PLAN No : 20 SCALE :- 1 : 100

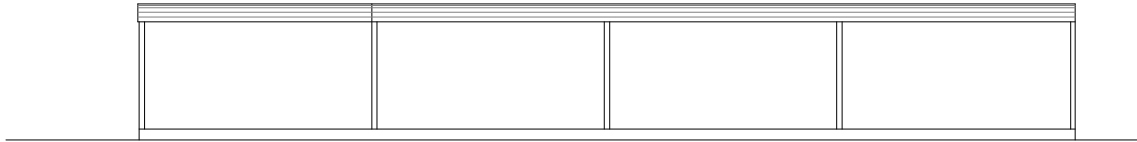


ELEVATION

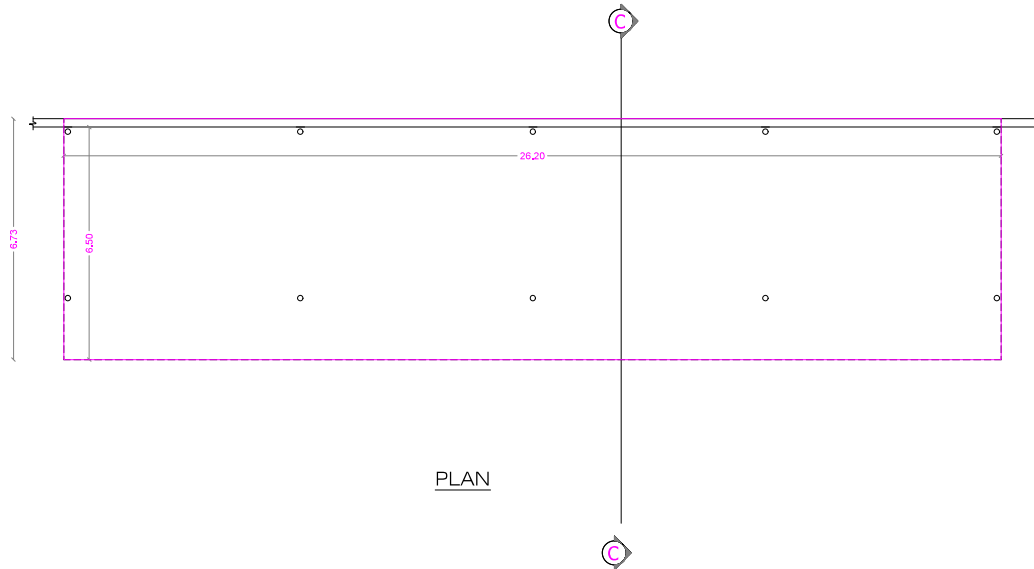

PLAN

CYCLE PARKING

ONLINE APPLICATION No:
SWP/BPA/184944/2024

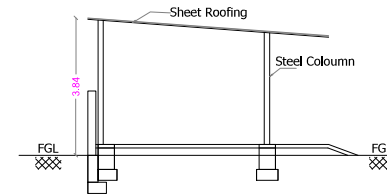

SECTION C C

CYCLE PARKING SHED [BLOCK - 13]

AREA STATEMENT

FLOOR NAME	FSI Area SQM	Non FSI SQM	TOTAL AREA SQM
GROUND FLOOR	170.27	---	170.27

TOTAL F.S.I. AREA 170.27 Sqm


HEIGHT OF THE BUILDING 3.84 m

* All Dimensions are in metre.

V.P. PONNUSWAMI, D.B. (CIVIL) E.I.
Chartered Engineer F-125939-5
Structural Engineer Grade-II
Coimbatore LPA/SE/Gr.II/19/07/01
Licensed Building Surveyor.

STRUCTURAL ENGINEER

For Kovai Medical Center and Hospital Limited

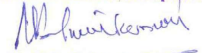
Dr. Nalla G Palaniswami
Chairman and Managing Director

APPLICANT


SIDDARTH GOPALA SANKAR, MARCH, E.I.A.,
Registered Architect As
L.B.S. GRADE-I
L.S. ARCHITECT No. CA/2005/36220
Coimbatore LPA/RA/GR-I/19/04/016
SANKAR & ASSOCIATES
27, Gangupia Street
Ramnagar
COIMBATORE - 641 009.

ARCHITECTS

SITE PLAN SHOWING THE PROPOSED ADDITIONAL BUILDING IN S.F No : 751/1, 2N, 2P, 20, 3A, 3B1, 3B2, 3B3, 3B6A2, 3B6C, 752/1, 2B, 4, 7, 8, 768/2A1, 2A2, 2A3, 2B1, 2B2, 769/4, 5, 6, 8, 9, 10, 11, 770/1 to 11, 12 PART, 13, 16, 17, 18, 19, 771/3A1A2, 3A2, 3B1, 4A2C2, 5B, 6, 7B1A2, 20A2 & 771/21 OF KALAPATTI VILLAGE, COIMBATORE CORPORATION.

KALAPATTI D.D. PLAN No : 20

SCALE :- 1 : 800

M/s KMCH Medical college and Hospitals

ONLINE APPLICATION No:
SWP/BPA/184944/2024

D.T.G.P. APPROVED No :	23/2008 - 11.12.2008
L.P.A. APPROVED No :	19/2009 - 21.01.2009
LOCAL APPROVED No :	092/2009 - 28.01.2009
KMCH	223/2010 - 23.12.2010
D.T.G.P. APPROVED No :	170A/1/2011 - 02.05.2011
	321/2011 - 20.06.2011
KMCH	NAKA, No : 2670/2017/LPA-2
D.T.G.P. APPROVED No :	30.11.2017

FLOOR NAME	PROPOSED AREA	TOTAL AREA
BASEMENT FLOOR-1	1012.00	1012.00
BASEMENT FLOOR-2	1012.00	1012.00
BASEMENT FLOOR-3	1012.00	1012.00
GROUND FLOOR	1012.00	1012.00
1 ST FLOOR	1012.00	1012.00
2 ND FLOOR	1012.00	1012.00
3 RD FLOOR	1012.00	1012.00
4 TH FLOOR	1012.00	1012.00
5 TH FLOOR	1012.00	1012.00
ROOFTOP FLOOR	1012.00	1012.00
TOTAL AREA	1012.00	1012.00

LOBBY & ADMINISTRATIVE BLOCK (BLOCK - 2)			
FLOOR NAME	AREA	17/01/2016	17/01/2016
REQUIREMENT	---	17/01/2016	17/01/2016
GROUND FLOOR	3492.9	---	3492.9
FIRST FLOOR	3492.9	---	3492.9
SECOND FLOOR	138.28	---	138.28
THIRD FLOOR	138.28	---	138.28
FOURTH FLOOR	138.28	---	138.28
FIFTH FLOOR	3492.9	---	3492.9
SIXTH FLOOR	3492.9	---	3492.9
SEVENTH FLOOR	---	17/01/2016	17/01/2016
EIGHTH FLOOR	---	17/01/2016	17/01/2016

STAFF DINNER (BLOCK - 3)				
FLOOR NAME	1ST AND 2ND	3RD AND 4TH	5TH AND 6TH	TOTAL BLOCK
BASMENT FLOOR	583.07	---	---	583.07
FIRST FLOOR	553.45	---	---	553.45
2ND FLOOR	553.45	---	---	553.45
3RD FLOOR	573.36	---	---	573.36
4TH FLOOR	573.36	---	---	573.36
5TH FLOOR	---	---	734.45	734.45
TOTAL BLOCK	2839.69	---	734.45	3574.14

BLOCK - 4			
MEDICAL COLLEGE - D			
FLOOR NAME	PIE Zone S-242	Non-PIE SCM	TOTAL AREA
1 ST FLOOR	1865.20	---	1865.20
TERRACE FLOOR	---	160.10	160.10
TOTAL 1 ST Floor	1865.20	160.10	2025.30
[P ROOM (BLOCK - 5)]			

FLOOR NAME	Floor Area sq.m	Net Floor sq.m	TOTAL AREA
GROUND FLOOR	586.21	---	586.21
FIRST FLOOR	572.61	---	572.61
SECOND FLOOR	572.61	---	572.61
THIRD FLOOR	572.61	---	572.61
FOURTH FLOOR	452.61	---	452.61
BASEMENT FLOOR	---	331.21	331.21
TOTAL FLOOR AREA	2686.65	181.82	2868.47
TERMINAL ROOMS AREA: 45			

NEW POWER HOUSE BLOCK - II			
FLOOR: 1	WATER SUPPLY	TOILET	TOILET
GROUND FLOOR	30/20	30/20	30/20

MEDICAL COLLEGE NEW STP (BLOCK - 7)			
FLOOR NAME	WATER SUPPLY	TOILET	TOILET
GROUND FLOOR	30/20	30/20	30/20

NEW POWER HOUSE BLOCK - III			
FLOOR: 1	WATER SUPPLY	TOILET	TOILET
GROUND FLOOR	30/20	30/20	30/20

FLOOR NAME	1 st FLOOR	2 nd FLOOR	3 rd FLOOR
TRUCK FLOOR	15000	---	15000
SECOND FLOOR	55000	---	55000
TOTAL AREA	70000	---	70000

[BLOCK - 9] MECHANICAL CAR PARK SYSTEM
SRP ROTARY PARKING SYSTEM [SRP]

FLOOR NAME	1 st FLOOR	2 nd FLOOR	3 rd FLOOR
------------	-----------------------	-----------------------	-----------------------

GROUND FLOOR	662/24	—	662/24
<u>OLD STP BLOCK - 10</u>			
FLOOR NAME	1/252/2008	1/252/2008	1/252/2008
GROUND FLOOR	138/20	—	138/20
<u>POWER HOUSE BLOCK - 11</u>			
FLOOR NAME	1/252/2008	1/252/2008	1/252/2008
GROUND FLOOR	128/06	—	128/06

FLOOR NAME	2017	2018	2019
GROUND FLOOR	754.73	---	754.73
FIRST FLOOR	754.73	---	754.73
SUBPOSED FLOOR	---	75.00	75.00
LOCAL ALIENS	485.23	75.00	485.23

CYCLE PARKING SHED (BLOCK - 131)			
FLOOR NAME	GROUND FLOOR	GROUND FLOOR	GROUND FLOOR
	131-01	131-02	131-03
TOTAL all BLOCKS	52935.39	10464.59	63399.98

GROUND FLOOR AREA = 36614.96 Sqm

$$C.S.I \text{ AREA} = \frac{152138.42 + 52935.39}{2} = 205073.81 \text{ Sqm}$$

$$C.S. = \frac{36614.98}{104610.40} \times 100 = 35.00 \%$$

$$S.I. = \frac{205073.81}{104610.40} = 1.96$$

SEA STATEMENT

SQMT.

NG AREA OF THE SITE	[As per Doc.] (24.15 Acres)	97730.80
NG AREA OF THE SITE	[As per Doc.] (1.70 Acres)	6879.60
NG AREA OF THE SITE	[As per Doc.] (25.85 Acres)	104610.40
NG OF THE SITE	[As per Patta] ① - ④	105270.00
OF THE O.S.R. - 1	[DOC. No. 822/2011] ⑥ - ①	8138.42

OF THE O.S.R. - 2 [DOC. No. 8834/2018]	1574.88
OF THE O.S.R. - 3 (A) - (D)	813.30
L AREA OF THE O.S.R.	10528.60

ING. CALCULATION FOR PROPOSED BUILDING

ITEM NO.	ITEM DESCRIPTION	UNIT	QUANTITY	RATE	AMOUNT
1	1.000000	1.000000	1.000000	1.000000	1.000000
2	2.000000	2.000000	2.000000	2.000000	2.000000
3	3.000000	3.000000	3.000000	3.000000	3.000000
43	43.000000	43.000000	43.000000	43.000000	43.000000
44	44.000000	44.000000	44.000000		

[illegible]

DEPOSITED	200	200
DEPOSITED	113	827
DEPOSITED	200	—
DEPOSITED	100	752
DEPOSITED	100	276
DEPOSITED	200	758

SEND SITE SOUNDBY

 SITE BOUNDARY
 PROPOSED & REVISED BUILDING
 EXISTING BUILDING
 OPEN SPACE RESERVATION O.S.R.
 EXISTING ROAD

V.P. PONNUSWAMI, D.E. (CIVIL) E.I.
Chartered Engineer F-125989-5

Structural Engineer Grade-II
Coimbatore LPA/SE/Gr.II/19/07/0-
Licensed Building Surveyor.

STRUCTURAL ENGINEER

For Kovai Medical Center and Hospital Limited






Dr. Nalla G Palaniswami
Chairman and Managing Director

OWNERS SIGNATURE



SIDDARTH GOPALA SANKAR, B.A.R.C.F.E.L.A.,
Registered Architect As
A-1-B, GRADE I
L.S. ARCHITECT No. CA/2005/26220
Coimbatore LPA/RA/HDR-119/04/0016
SANKAR & ASSOCIATES
27, Sanyukta Street
Rameswari
COIMBATORE - 641 009.

ARCHITECTS

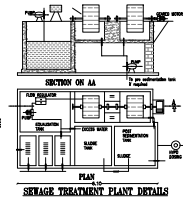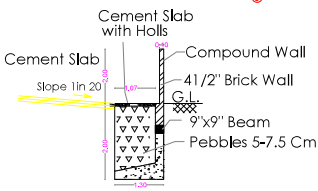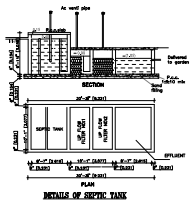

EXISTING BUILDING AREA DETAILS

BUILDING NAME	UPPER BASEMENT		UPPER BASEMENT		SEVENTH FLOOR	SEVENTH FLOOR		EIGHTH FLOOR		NINTH FLOOR		TENTH FLOOR		ELEVENTH FLOOR		TWELFTH FLOOR		THIRTEENTH FLOOR		FOURTEENTH FLOOR		FIFTEENTH FLOOR		SIXTEENTH FLOOR		SEVENTEENTH FLOOR		EIGHTEENTH FLOOR		TOTAL AREA		TOTAL % OF AREA
	Non-F.S.I.	F.S.I.	Non-F.S.I.	F.S.I.		Non-F.S.I.	F.S.I.	Non-F.S.I.	F.S.I.	Non-F.S.I.	F.S.I.	Non-F.S.I.	F.S.I.	Non-F.S.I.	F.S.I.	Non-F.S.I.	F.S.I.	Non-F.S.I.	F.S.I.	Non-F.S.I.	F.S.I.	Non-F.S.I.	F.S.I.	Non-F.S.I.	F.S.I.	Non-F.S.I.	F.S.I.	Non-F.S.I.	F.S.I.	Non-F.S.I.	F.S.I.	
Building Name A																																
Building Name B																																
Building Name C																																
TOTAL	4993.98	4993.98	5092.91	13364.87	676.87	25316.75	55014.62	24003.42	5167.52	23210.97	5167.19	23890.19	5167.19	23700.01	5167.19	10079.11	1587.52	10047.25	5167.19	10079.11	1587.52	10047.25	5167.19	10079.11	1587.52	10047.25	5167.19	10079.11	1587.52	10047.25	222004.17	22.75

Signature Not
Verified
Signed by: Joint Director
Location: Coimbatore

Signature valid