
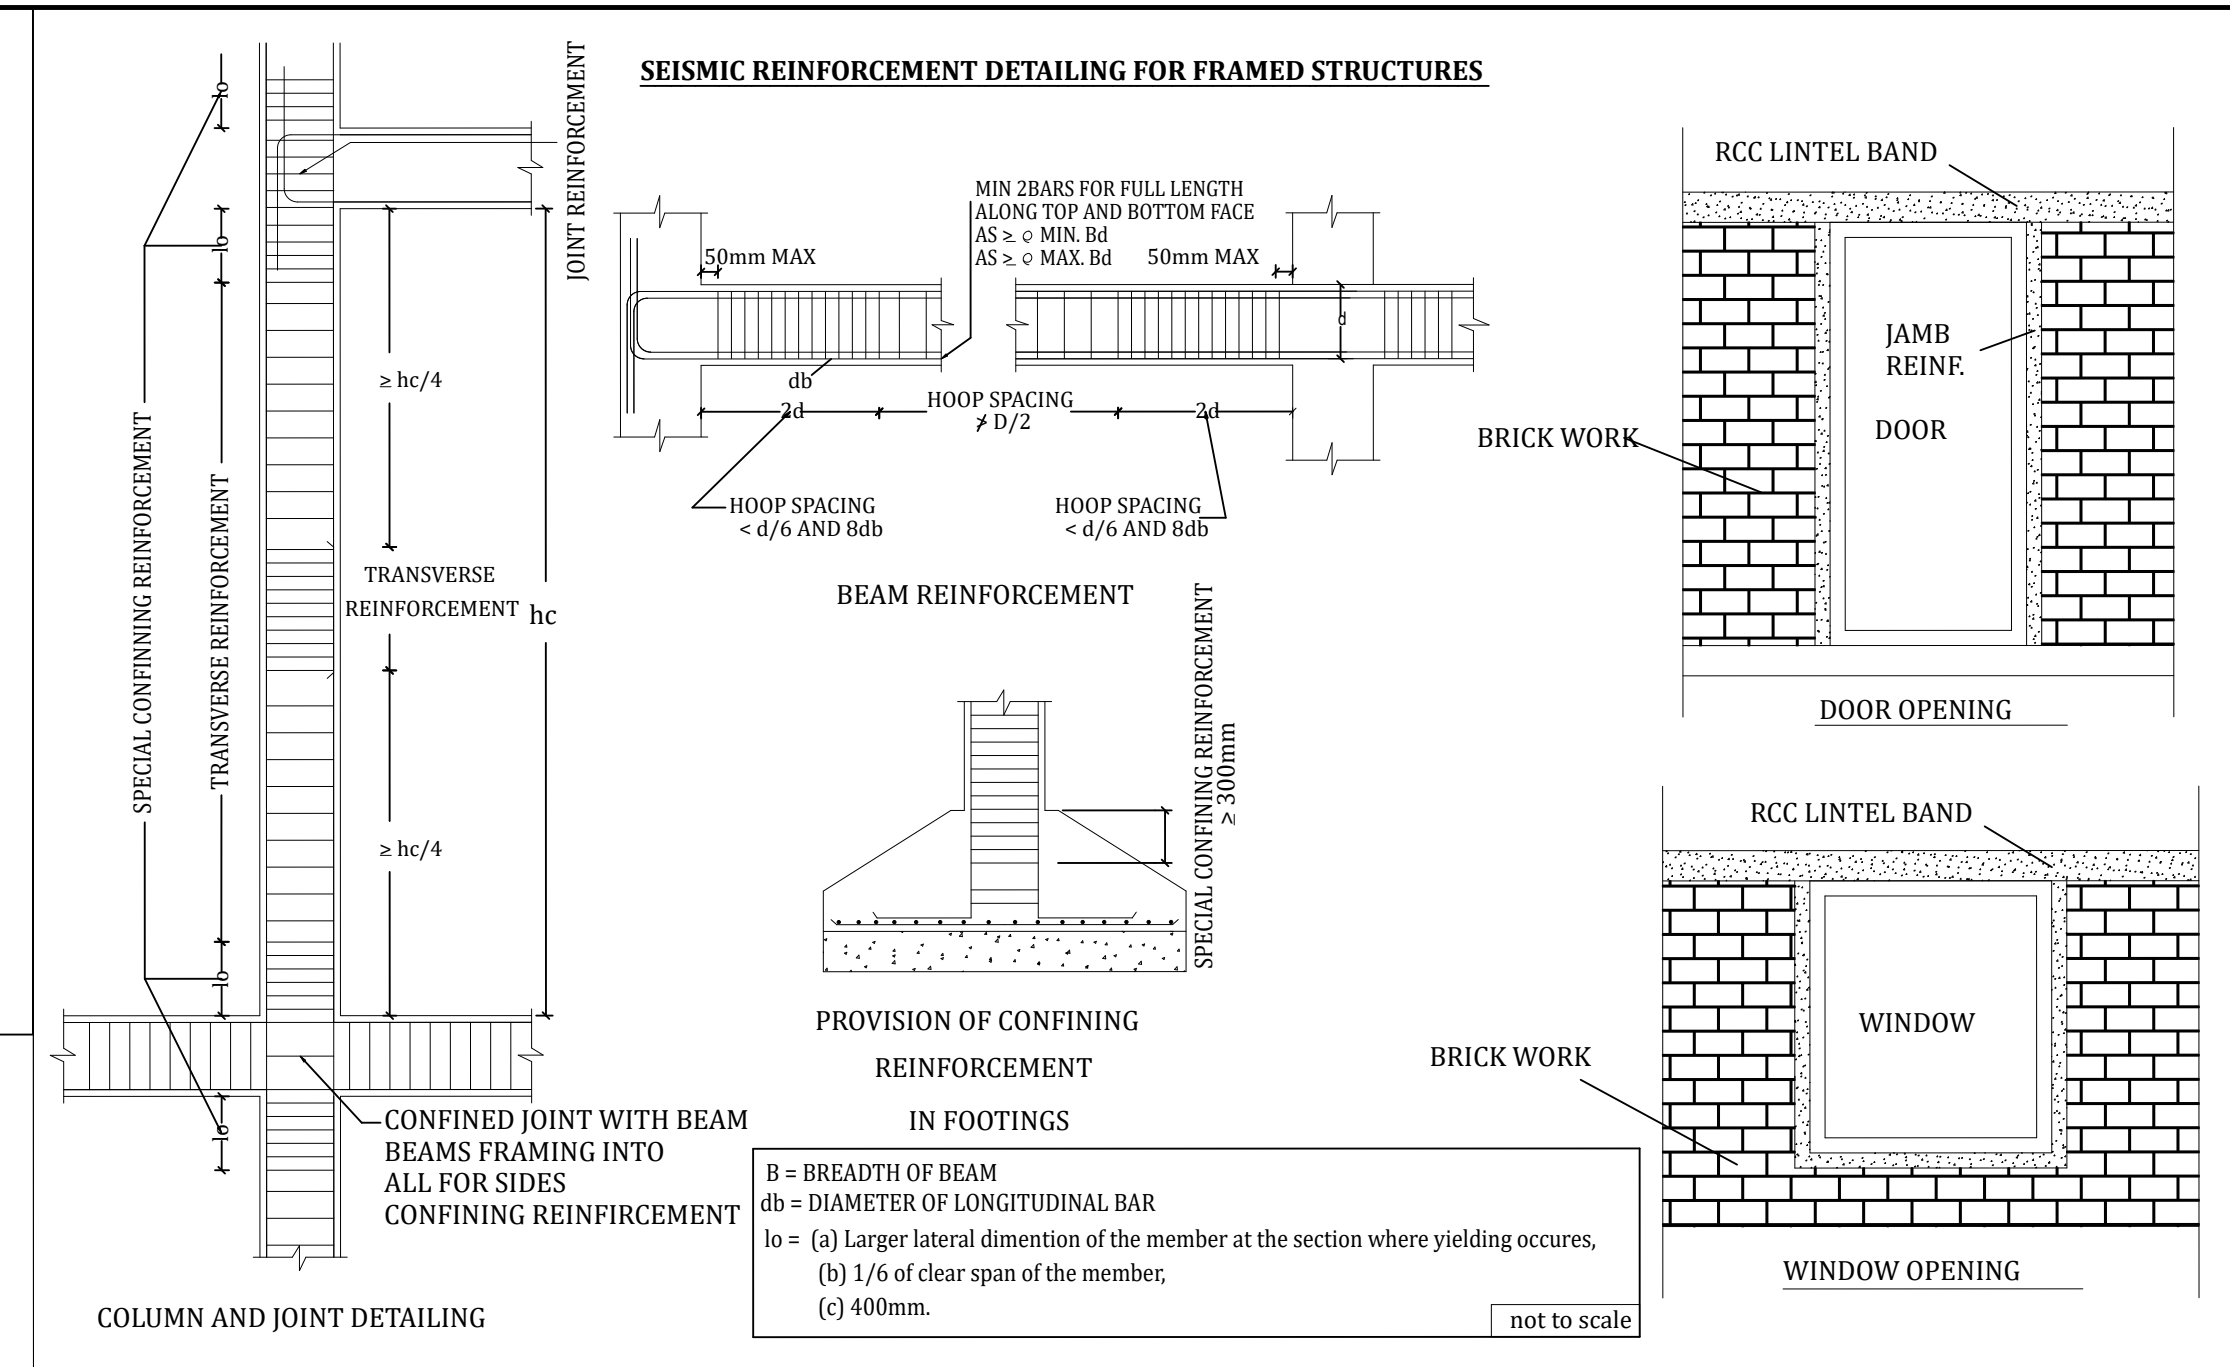
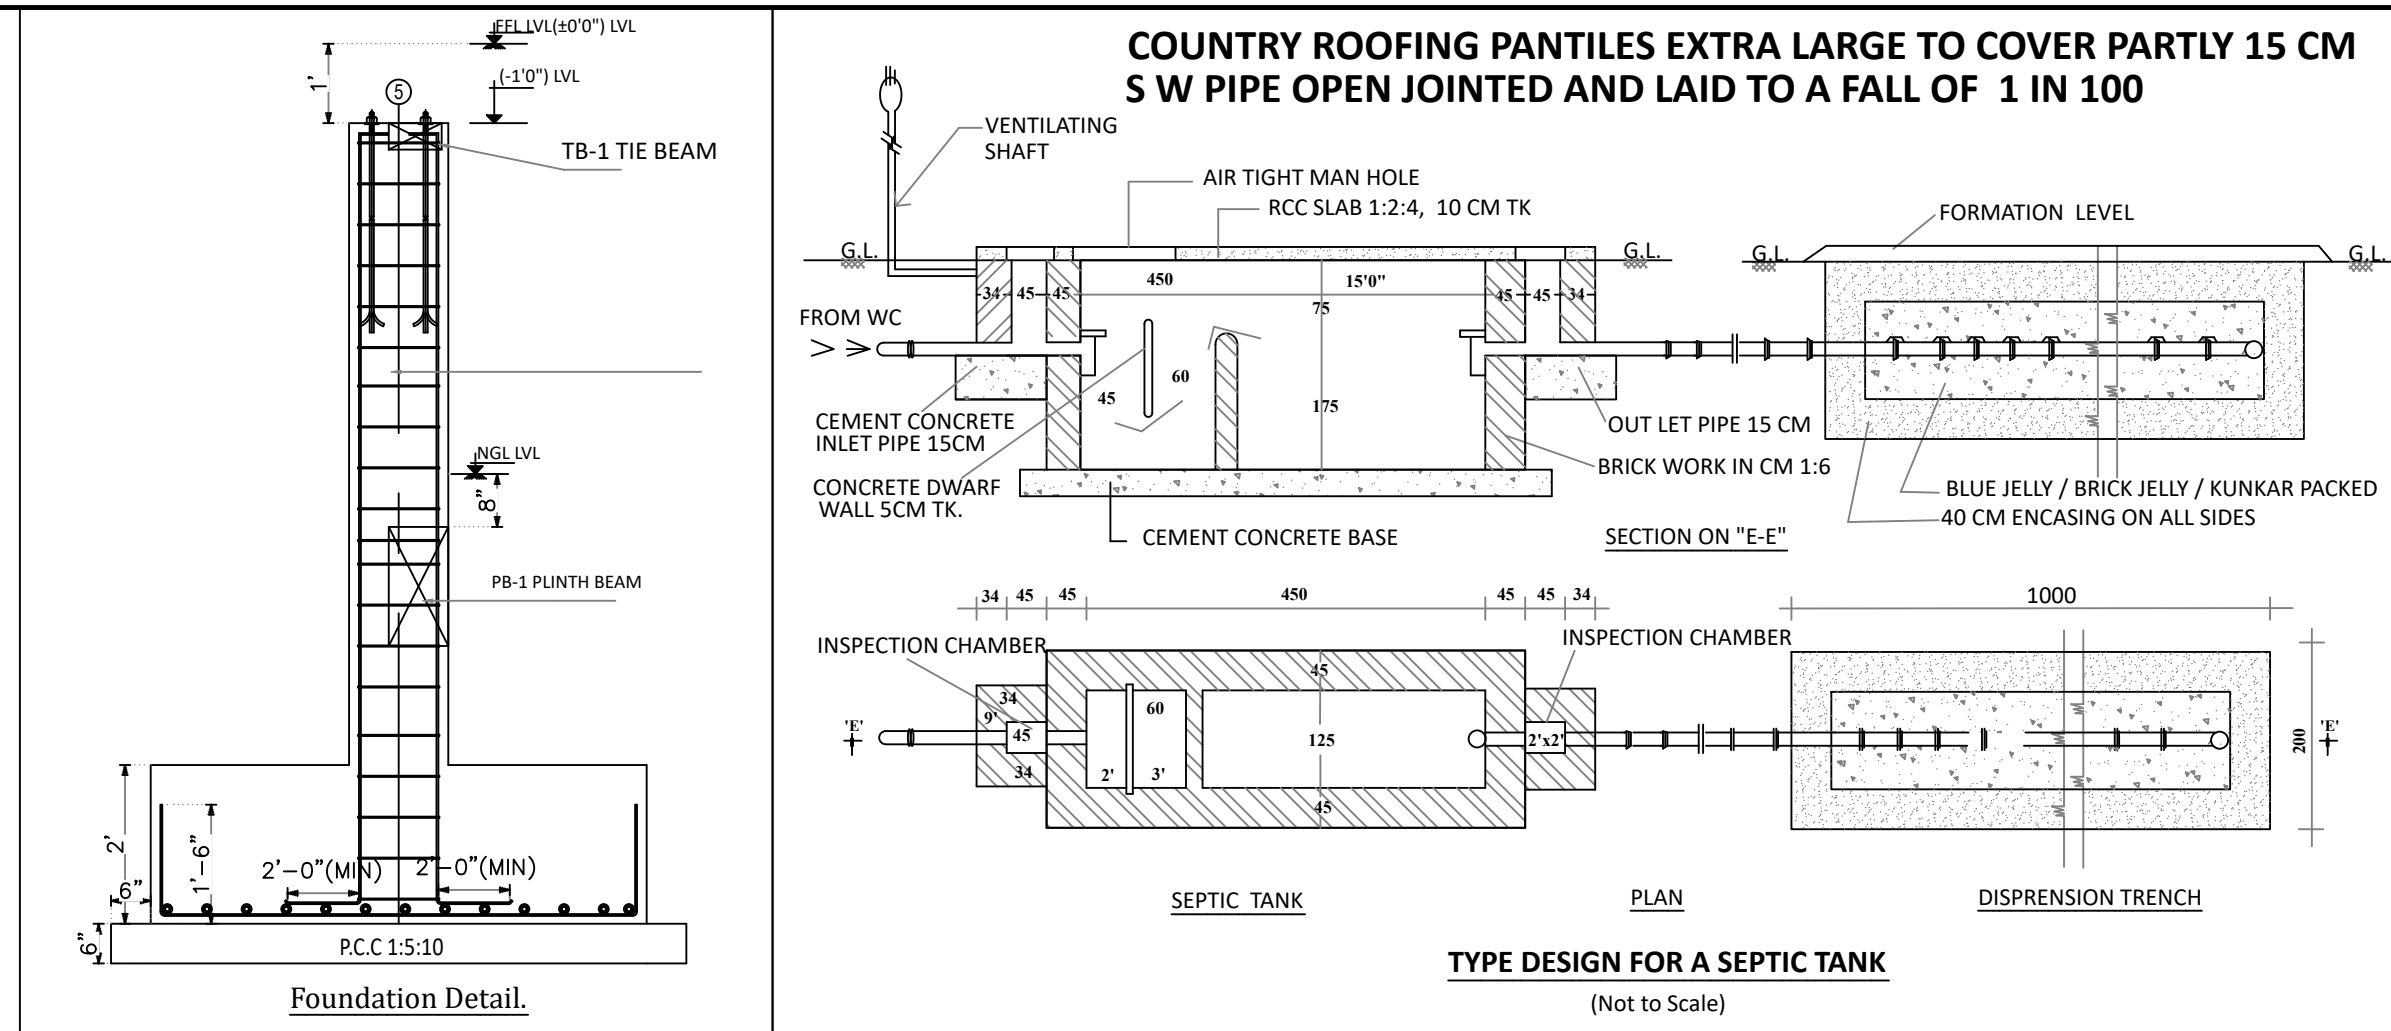


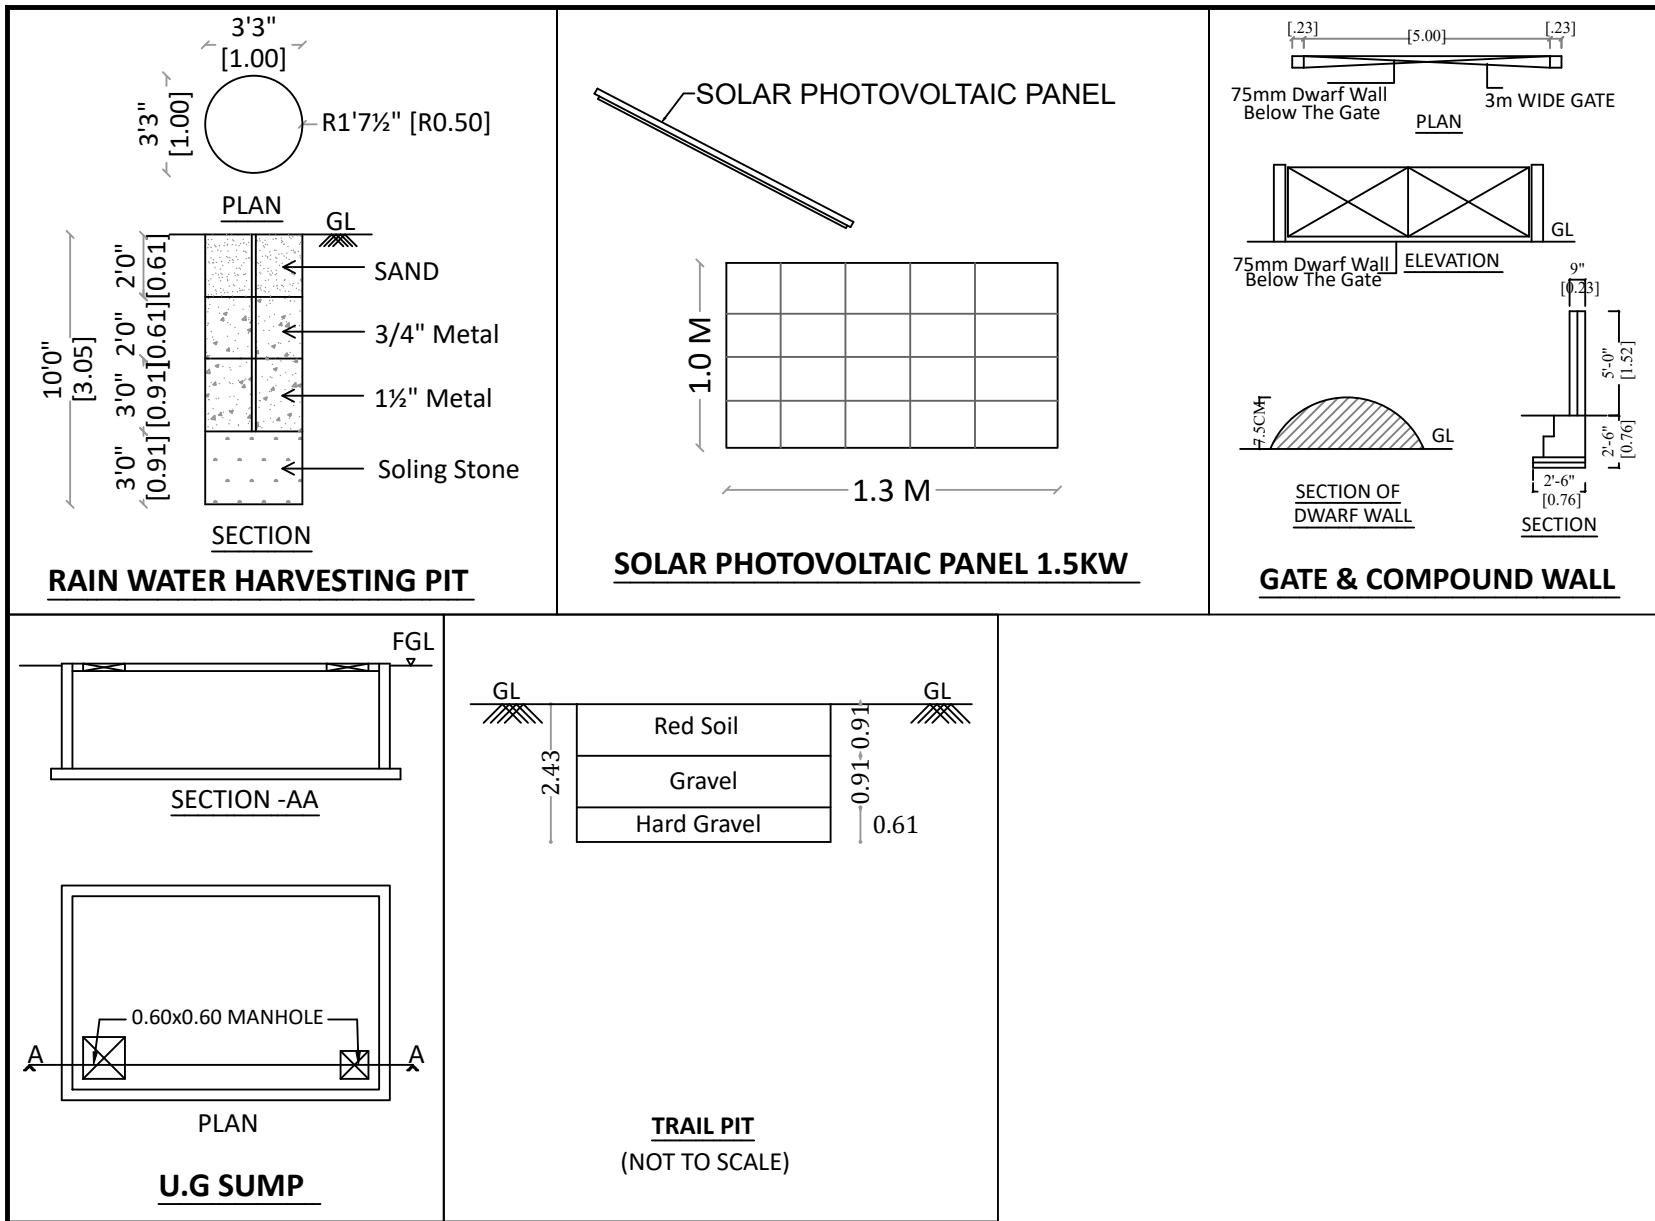

Previous Plan Approved by D.T.P
THOOS VA/MA (KOD.MAA) NO: 28 /2013

Total HP = (Exg.HP + Pro.HP)
= 2,841.51 HP + 465.3 HP
= 3,306.81
= (Exg.Workers + Pro.Workers)
= 241 + 50
= 291

NOTE 1:-

- FIRE EXTINGUISHER
- SAND BUCKET
- EMERGENCY ALARM

SITE PLAN | SHEET NO: 1/4

SITE PLAN SHOWING THE EXISTING APPROVED INDUSTRIAL BUILDINGS, ADDITIONAL CONSTRUCTED BUILDING & PROPOSED CONSTRUCTION OF R.C.C ROOF & GALVALEUM SHEET ROOF INDUSTRIAL BUILDING WITH 465.3 HORSE POWER, MANUFACTURE OF TOOL HOLDERS (ORANGE CATEGORY) IN S.F.NO:345/1, 345/2A, 345/2B, 345/3, 345/4, 345/5, KONDAMPATTI VILLAGE, KINATHUKADAVU TALUK, COIMBATORE DISTRICT.

DOCUMENT AREA	63800.00 SQ.M (OR)	15.7653 ACRE
PATTA AREA	63800.00 SQ.M (OR)	15.7653 ACRE
SITE AREA	63800.00 SQ.M (OR)	15.7653 ACRE

EXISTING APPROVED BUILDING AREA:-

SL NO	DESCRIPTION	FSI AREA SQ.M	NON FSI AREA SQ.M	TOTAL BUILDUP AREA SQ.M
1.	Block - 1 (Existing Factory Building)	8,168.80	-	8,168.80
2.	Block - 2 (Existing R&D & Heat Treatment)	1,329.79	-	1,329.79
3.	Block - 3 (Existing Canteen - Ground Floor)	1,351.17	-	1,351.17
4.	Block - 4 (Exg.Visitor Hall)	562.43	-	562.43
5.	Block - 5 (Exg. Security Booth-1)	35.86	-	35.86
6.	Block - 6 (Maintenance Space Room & Testing Room)	19.79	-	19.79
7.	Block - 7 (Guest House)	11,467.84	-	11,467.84
8.	Block - 8 (Cook House)	-	-	-
9.	Block - 11 (Servant Room)	-	-	-
10.	SECURITY BOOTH - 2	-	-	-
11.	Block - 9 (Proposed Factory)	-	-	-
12.	Block - 10 (Grid Blasting)	-	-	-
13.	Power House	-	-	-
14.	SECURITY BOOTH - 3	-	-	-
15.	Block - 4 (Exg.Visitor Hall)	-	-	-
16.	Block - 5 (Exg. Security Booth-1)	-	-	-
17.	Block - 6 (Maintenance Space Room & Testing Room)	-	-	-
18.	Block - 7 (Guest House)	-	-	-
19.	Block - 8 (Cook House)	-	-	-
20.	Block - 11 (Servant Room)	-	-	-
21.	SECURITY BOOTH - 2	-	-	-
22.	Block - 9 (Proposed Factory)	-	-	-
23.	Block - 10 (Grid Blasting)	-	-	-
24.	Power House	-	-	-
25.	SECURITY BOOTH - 3	-	-	-
26.	Block - 4 (Exg.Visitor Hall)	-	-	-
27.	Block - 5 (Exg. Security Booth-1)	-	-	-
28.	Block - 6 (Maintenance Space Room & Testing Room)	-	-	-
29.	Block - 7 (Guest House)	-	-	-
30.	Block - 8 (Cook House)	-	-	-
31.	Block - 11 (Servant Room)	-	-	-
32.	SECURITY BOOTH - 2	-	-	-
33.	Block - 9 (Proposed Factory)	-	-	-
34.	Block - 10 (Grid Blasting)	-	-	-
35.	Power House	-	-	-
36.	SECURITY BOOTH - 3	-	-	-
37.	Block - 4 (Exg.Visitor Hall)	-	-	-
38.	Block - 5 (Exg. Security Booth-1)	-	-	-
39.	Block - 6 (Maintenance Space Room & Testing Room)	-	-	-
40.	Block - 7 (Guest House)	-	-	-
41.	Block - 8 (Cook House)	-	-	-
42.	Block - 11 (Servant Room)	-	-	-
43.	SECURITY BOOTH - 2	-	-	-
44.	Block - 9 (Proposed Factory)	-	-	-
45.	Block - 10 (Grid Blasting)	-	-	-
46.	Power House	-	-	-
47.	SECURITY BOOTH - 3	-	-	-
48.	Block - 4 (Exg.Visitor Hall)	-	-	-
49.	Block - 5 (Exg. Security Booth-1)	-	-	-
50.	Block - 6 (Maintenance Space Room & Testing Room)	-	-	-
51.	Block - 7 (Guest House)	-	-	-
52.	Block - 8 (Cook House)	-	-	-
53.	Block - 11 (Servant Room)	-	-	-
54.	SECURITY BOOTH - 2	-	-	-
55.	Block - 9 (Proposed Factory)	-	-	-
56.	Block - 10 (Grid Blasting)	-	-	-
57.	Power House	-	-	-
58.	SECURITY BOOTH - 3	-	-	-
59.	Block - 4 (Exg.Visitor Hall)	-	-	-
60.	Block - 5 (Exg. Security Booth-1)	-	-	-
61.	Block - 6 (Maintenance Space Room & Testing Room)	-	-	-
62.	Block - 7 (Guest House)	-	-	-
63.	Block - 8 (Cook House)	-	-	-
64.	Block - 11 (Servant Room)	-	-	-
65.	SECURITY BOOTH - 2	-	-	-
66.	Block - 9 (Proposed Factory)	-	-	-
67.	Block - 10 (Grid Blasting)	-	-	-
68.	Power House	-	-	-
69.	SECURITY BOOTH - 3	-	-	-
70.	Block - 4 (Exg.Visitor Hall)	-	-	-
71.	Block - 5 (Exg. Security Booth-1)	-	-	-
72.	Block - 6 (Maintenance Space Room & Testing Room)	-	-	-
73.	Block - 7 (Guest House)	-	-	-
74.	Block - 8 (Cook House)	-	-	-
75.	Block - 11 (Servant Room)	-	-	-
76.	SECURITY BOOTH - 2	-	-	-
77.	Block - 9 (Proposed Factory)	-	-	-
78.	Block - 10 (Grid Blasting)	-	-	-
79.	Power House	-	-	-
80.	SECURITY BOOTH - 3	-	-	-
81.	Block - 4 (Exg.Visitor Hall)	-	-	-
82.	Block - 5 (Exg. Security Booth-1)	-	-	-
83.	Block - 6 (Maintenance Space Room & Testing Room)	-	-	-
84.	Block - 7 (Guest House)	-	-	-
85.	Block - 8 (Cook House)	-	-	-
86.	Block - 11 (Servant Room)	-	-	-
87.	SECURITY BOOTH - 2	-	-	-
88.	Block - 9 (Proposed Factory)	-	-	-
89.	Block - 10 (Grid Blasting)	-	-	-
90.	Power House	-	-	-
91.	SECURITY BOOTH - 3	-	-	-
92.	Block - 4 (Exg.Visitor Hall)	-	-	-
93.	Block - 5 (Exg. Security Booth-1)	-	-	-
94.	Block - 6 (Maintenance Space Room & Testing Room)	-	-	-
95.	Block - 7 (Guest House)	-	-	-
96.	Block - 8 (Cook House)	-	-	-
97.	Block - 11 (Servant Room)	-	-	-
98.	SECURITY BOOTH - 2	-	-	-
99.	Block - 9 (Proposed Factory)	-	-	-
100.	Block - 10 (Grid Blasting)	-	-	-
101.	Power House	-	-	-
102.	SECURITY BOOTH - 3	-	-	-
103.	Block - 4 (Exg.Visitor Hall)	-	-	-
104.	Block - 5 (Exg. Security Booth-1)	-	-	-
105.	Block - 6 (Maintenance Space Room & Testing Room)	-	-	-
106.	Block - 7 (Guest House)	-	-	-
107.	Block - 8 (Cook House)	-	-	-
108.	Block - 11 (Servant Room)	-	-	-
109.	SECURITY BOOTH - 2	-	-	-
110.	Block - 9 (Proposed Factory)	-	-	-
111.	Block - 10 (Grid Blasting)	-	-	-
112.	Power House	-	-	-
113.	SECURITY BOOTH - 3	-	-	-
114.	Block - 4 (Exg.Visitor Hall)	-	-	-
115.	Block - 5 (Exg. Security Booth-1)	-	-	-
116.	Block - 6 (Maintenance Space Room & Testing Room)	-	-	-
117.	Block - 7 (Guest House)	-	-	-
118.	Block - 8 (Cook House)	-	-	-
119.	Block - 11 (Servant Room)	-	-	-
120.	SECURITY BOOTH - 2	-	-	-
121.	Block - 9 (Proposed Factory)	-	-	-
122.	Block - 10 (Grid Blasting)	-	-	-
123.	Power House	-	-	-
124.	SECURITY BOOTH - 3	-	-	-
125.	Block - 4 (Exg.Visitor Hall)	-	-	-
126.	Block - 5 (Exg. Security Booth-1)	-	-	-
127.	Block - 6 (Maintenance Space Room & Testing Room)	-	-	-
128.	Block - 7 (Guest House)	-	-	-
129.	Block - 8 (Cook House)	-	-	-
130.	Block - 11 (Servant Room)	-	-	-
131.	SECURITY BOOTH - 2	-	-	-
132.	Block - 9 (Proposed Factory)	-	-	-
133.	Block - 10 (Grid Blasting)	-	-	-
134.	Power House	-	-	-
135.	SECURITY BOOTH - 3	-	-	-
136.	Block - 4 (Exg.Visitor Hall)	-	-	-
137.	Block - 5 (Exg. Security Booth-1)	-	-	-
138.	Block - 6 (Maintenance Space Room & Testing Room)	-	-	-
139.	Block - 7 (Guest House)	-	-	-
140.	Block - 8 (Cook House)	-	-	-
141.	Block - 11 (Servant Room)	-	-	-
142.	SECURITY BOOTH - 2	-	-	-
143.	Block - 9 (Proposed Factory)	-	-	-
144.	Block - 10 (Grid Blasting)	-	-	-
145.	Power House	-	-	-
146.	SECURITY BOOTH - 3	-	-	-
147.	Block - 4 (Exg.Visitor Hall)	-	-	-
148.	Block - 5 (Exg. Security Booth-1)	-	-	-
149.	Block - 6 (Maintenance Space Room & Testing Room)	-	-	-
150.	Block - 7 (Guest House)	-	-	-
151.	Block - 8 (Cook House)	-	-	-
152.	Block - 11 (Servant Room)	-	-	-
153.	SECURITY BOOTH - 2	-	-	-
154.	Block - 9 (Proposed Factory)	-	-	-
155.	Block - 10 (Grid Blasting)	-	-	-
156.	Power House	-	-	-
157.	SECURITY BOOTH - 3	-	-	-
158.	Block - 4 (Exg.Visitor Hall)	-	-	-
159.	Block - 5 (Exg. Security Booth-1)	-	-	-
160.	Block - 6 (Maintenance Space Room & Testing Room)	-	-	-
161.	Block - 7 (Guest House)	-	-	-
162.	Block - 8 (Cook House)	-	-	-
163.	Block - 11 (Servant Room)	-	-	-
164.	SECURITY BOOTH - 2	-	-	-
165.	Block - 9 (Proposed Factory)	-	-	-
166.	Block - 10 (Grid Blasting)	-	-	-
167.	Power House	-	-	-
168.	SECURITY BOOTH - 3	-	-	-
169.	Block - 4 (Exg.Visitor Hall)	-	-	-
170.	Block - 5 (Exg. Security Booth-1)	-	-	-
171.	Block - 6 (Maintenance Space Room & Testing Room)	-	-	-
172.	Block - 7 (Guest House)	-	-	-
173.	Block - 8 (Cook House)	-	-	-
174.	Block - 11 (Servant Room)	-	-	-
175.	SECURITY BOOTH - 2	-	-	-
176.	Block - 9 (Proposed Factory)	-	-	-
177.	Block - 10 (Grid Blasting)	-	-	-
178.	Power House	-	-	-
179.	SECURITY BOOTH - 3	-	-	-
180.	Block - 4 (Exg.Visitor Hall)	-	-	-
181.	Block - 5 (Exg. Security Booth-1)	-	-	-
182.	Block - 6 (Maintenance Space Room & Testing Room)	-	-	-
183.	Block - 7 (Guest House)	-	-	-
184.	Block - 8 (Cook House)	-	-	-
185.	Block - 11 (Servant Room)	-	-	-
186.	SECURITY BOOTH - 2	-	-	-
187.	Block - 9 (Proposed Factory)	-	-	-
188.	Block - 10 (Grid Blasting)	-	-	-
189.	Power House	-	-	-
190.	SECURITY BOOTH - 3	-	-	-
191.	Block - 4 (Exg.Visitor Hall)	-	-	-
192.	Block - 5 (Exg. Security Booth-1)	-	-	-
193.	Block - 6 (Maintenance Space Room & Testing Room)	-	-	-
194.	Block - 7 (Guest House)	-	-	-
195.	Block - 8 (Cook House)	-	-	-
196.	Block - 11 (Servant Room)	-	-	-
197.	SECURITY BOOTH - 2	-	-	-
198.	Block - 9 (Proposed Factory)	-	-	-
199.	Block - 10 (Grid Blasting)	-	-	-
200.	Power House	-	-	-
201.	SECURITY BOOTH - 3	-	-	-
202.	Block - 4 (Exg.Visitor Hall)	-	-	-
203.	Block - 5 (Exg. Security Booth-1)	-	-	-
204.	Block - 6 (Maintenance Space Room & Testing Room)	-	-	-
205.	Block - 7 (Guest House)	-	-	-
206.	Block - 8 (Cook House)	-	-	-
207.	Block - 11 (Servant Room)	-	-	-
208.	SECURITY BOOTH - 2	-	-	-
209.	Block - 9 (Proposed Factory)	-	-	-
210.	Block - 10 (Grid Blasting)	-	-	-
211.	Power House	-	-	-
212.	SECURITY BOOTH - 3	-	-	-
213.	Block - 4 (Exg.Visitor Hall)	-	-	-
214.	Block - 5 (Exg. Security Booth-1)	-	-	-
215.	Block - 6 (Maintenance Space Room & Testing Room)	-	-	-
216.	Block - 7 (Guest House)	-	-	-
217.	Block - 8 (Cook House)	-	-	-
218.	Block - 11 (Servant Room)	-	-	-
219.	SECURITY BOOTH - 2	-	-	-
220.	Block - 9 (Proposed Factory)	-	-	-
221.	Block - 10 (Grid Blasting)	-	-	-
222.	Power House	-	-	-
223.	SECURITY BOOTH - 3	-	-	-
224.	Block - 4 (Exg.Visitor Hall)	-	-	-
225.	Block - 5 (Exg. Security Booth-1)	-	-	-
226.	Block - 6 (Maintenance Space Room & Testing Room)	-	-	-
227.	Block - 7 (Guest House)	-	-	-
228.	Block - 8 (Cook House)	-	-	-
229.	Block - 11 (Servant Room)	-	-	-
230.	SECURITY BOOTH - 2	-	-	-
231.	Block - 9 (Proposed Factory)	-	-	-
232.	Block - 10 (Grid Blasting)	-	-	-
233.	Power House	-	-	-
234.	SECURITY BOOTH - 3	-	-	-
235.	Block - 4 (Exg.Visitor Hall)	-	-	-
236.	Block - 5 (Exg. Security Booth-1)	-	-	-
237.	Block - 6 (Maintenance Space Room & Testing Room)	-	-	-
238.	Block - 7 (Guest House)	-	-	-
239.	Block - 8 (Cook House)	-	-	-
240.	Block - 11 (Servant Room)	-	-	-
241.	SECURITY BOOTH - 2	-	-	-
242.	Block - 9 (Proposed Factory)	-	-	-
243.	Block - 10 (Grid Blasting)	-	-	-
244.	Power House	-	-	-
245.	SECURITY BOOTH - 3	-	-	-
246.	Block - 4 (Exg.Visitor Hall)	-	-	-
247.	Block - 5 (Exg. Security Booth-1)	-	-	-
248.	Block - 6 (Maintenance Space Room & Testing Room)	-	-	-
249.	Block - 7 (Guest House)	-	-	-
250.	Block - 8 (Cook House)	-	-	-
251.	Block - 11 (Servant Room)	-	-	-
252.	SECURITY BOOTH - 2	-	-	-
253.	Block - 9 (Proposed Factory)	-	-	-
254.	Block - 10 (Grid Blasting)	-	-	-
255.	Power House	-	-	-
256.	SECURITY BOOTH - 3	-	-	-
257.	Block - 4 (Exg.Visitor Hall)	-	-	-
258.	Block - 5 (Exg. Security Booth-1)	-	-	-
259.	Block - 6 (Maintenance Space Room & Testing Room)	-	-	-
260.	Block - 7 (Guest House)	-	-	-
261.	Block - 8 (Cook House)	-	-	-
262.	Block - 11 (Servant Room)	-	-	-
263.	SECURITY BOOTH - 2	-	-	-
264.	Block - 9 (Proposed Factory)	-	-	-
265.	Block - 10 (Grid Blasting)	-	-	-
266.	Power House	-	-	-
267.	SECURITY BOOTH - 3	-	-	-
268.	Block - 4 (Exg.Visitor Hall)	-	-	-
269.	Block - 5 (Exg. Security Booth-1)	-	-	-
270.	Block - 6 (Maintenance Space Room & Testing Room)	-	-	-
271.	Block - 7 (Guest House)	-	-	-
272.	Block - 8 (Cook House)	-	-	-
273.	Block - 11 (Servant Room)	-	-	-
274.	SECURITY BOOTH - 2	-	-	-
275.	Block - 9 (Proposed Factory)	-	-	-
276.	Block - 10 (Grid Blasting)	-	-	-
277.	Power House	-	-	-
278.	SECURITY BOOTH - 3	-	-	-
279.	Block - 4 (Exg.Visitor Hall)	-	-	-
280.	Block - 5 (Exg. Security Booth-1)	-	-	-
281.	Block - 6 (Maintenance Space Room & Testing Room)	-	-	-
282.	Block - 7 (Guest House)	-	-	-
283.	Block - 8 (Cook House)	-	-	-
284.	Block - 11 (Servant Room)	-	-	-
285.	SECURITY BOOTH - 2	-	-	-
286.	Block - 9 (Proposed Factory)	-	-	-
287.	Block - 10 (Grid Blasting)	-	-	-
288.	Power House	-	-	-
289.	SECURITY BOOTH - 3	-	-	-
290.	Block - 4 (Exg.Visitor Hall)	-	-	-
291.	Block - 5 (Exg. Security Booth-1)	-	-	-
292.	Block - 6 (Maintenance Space Room & Testing Room)	-	-	-