




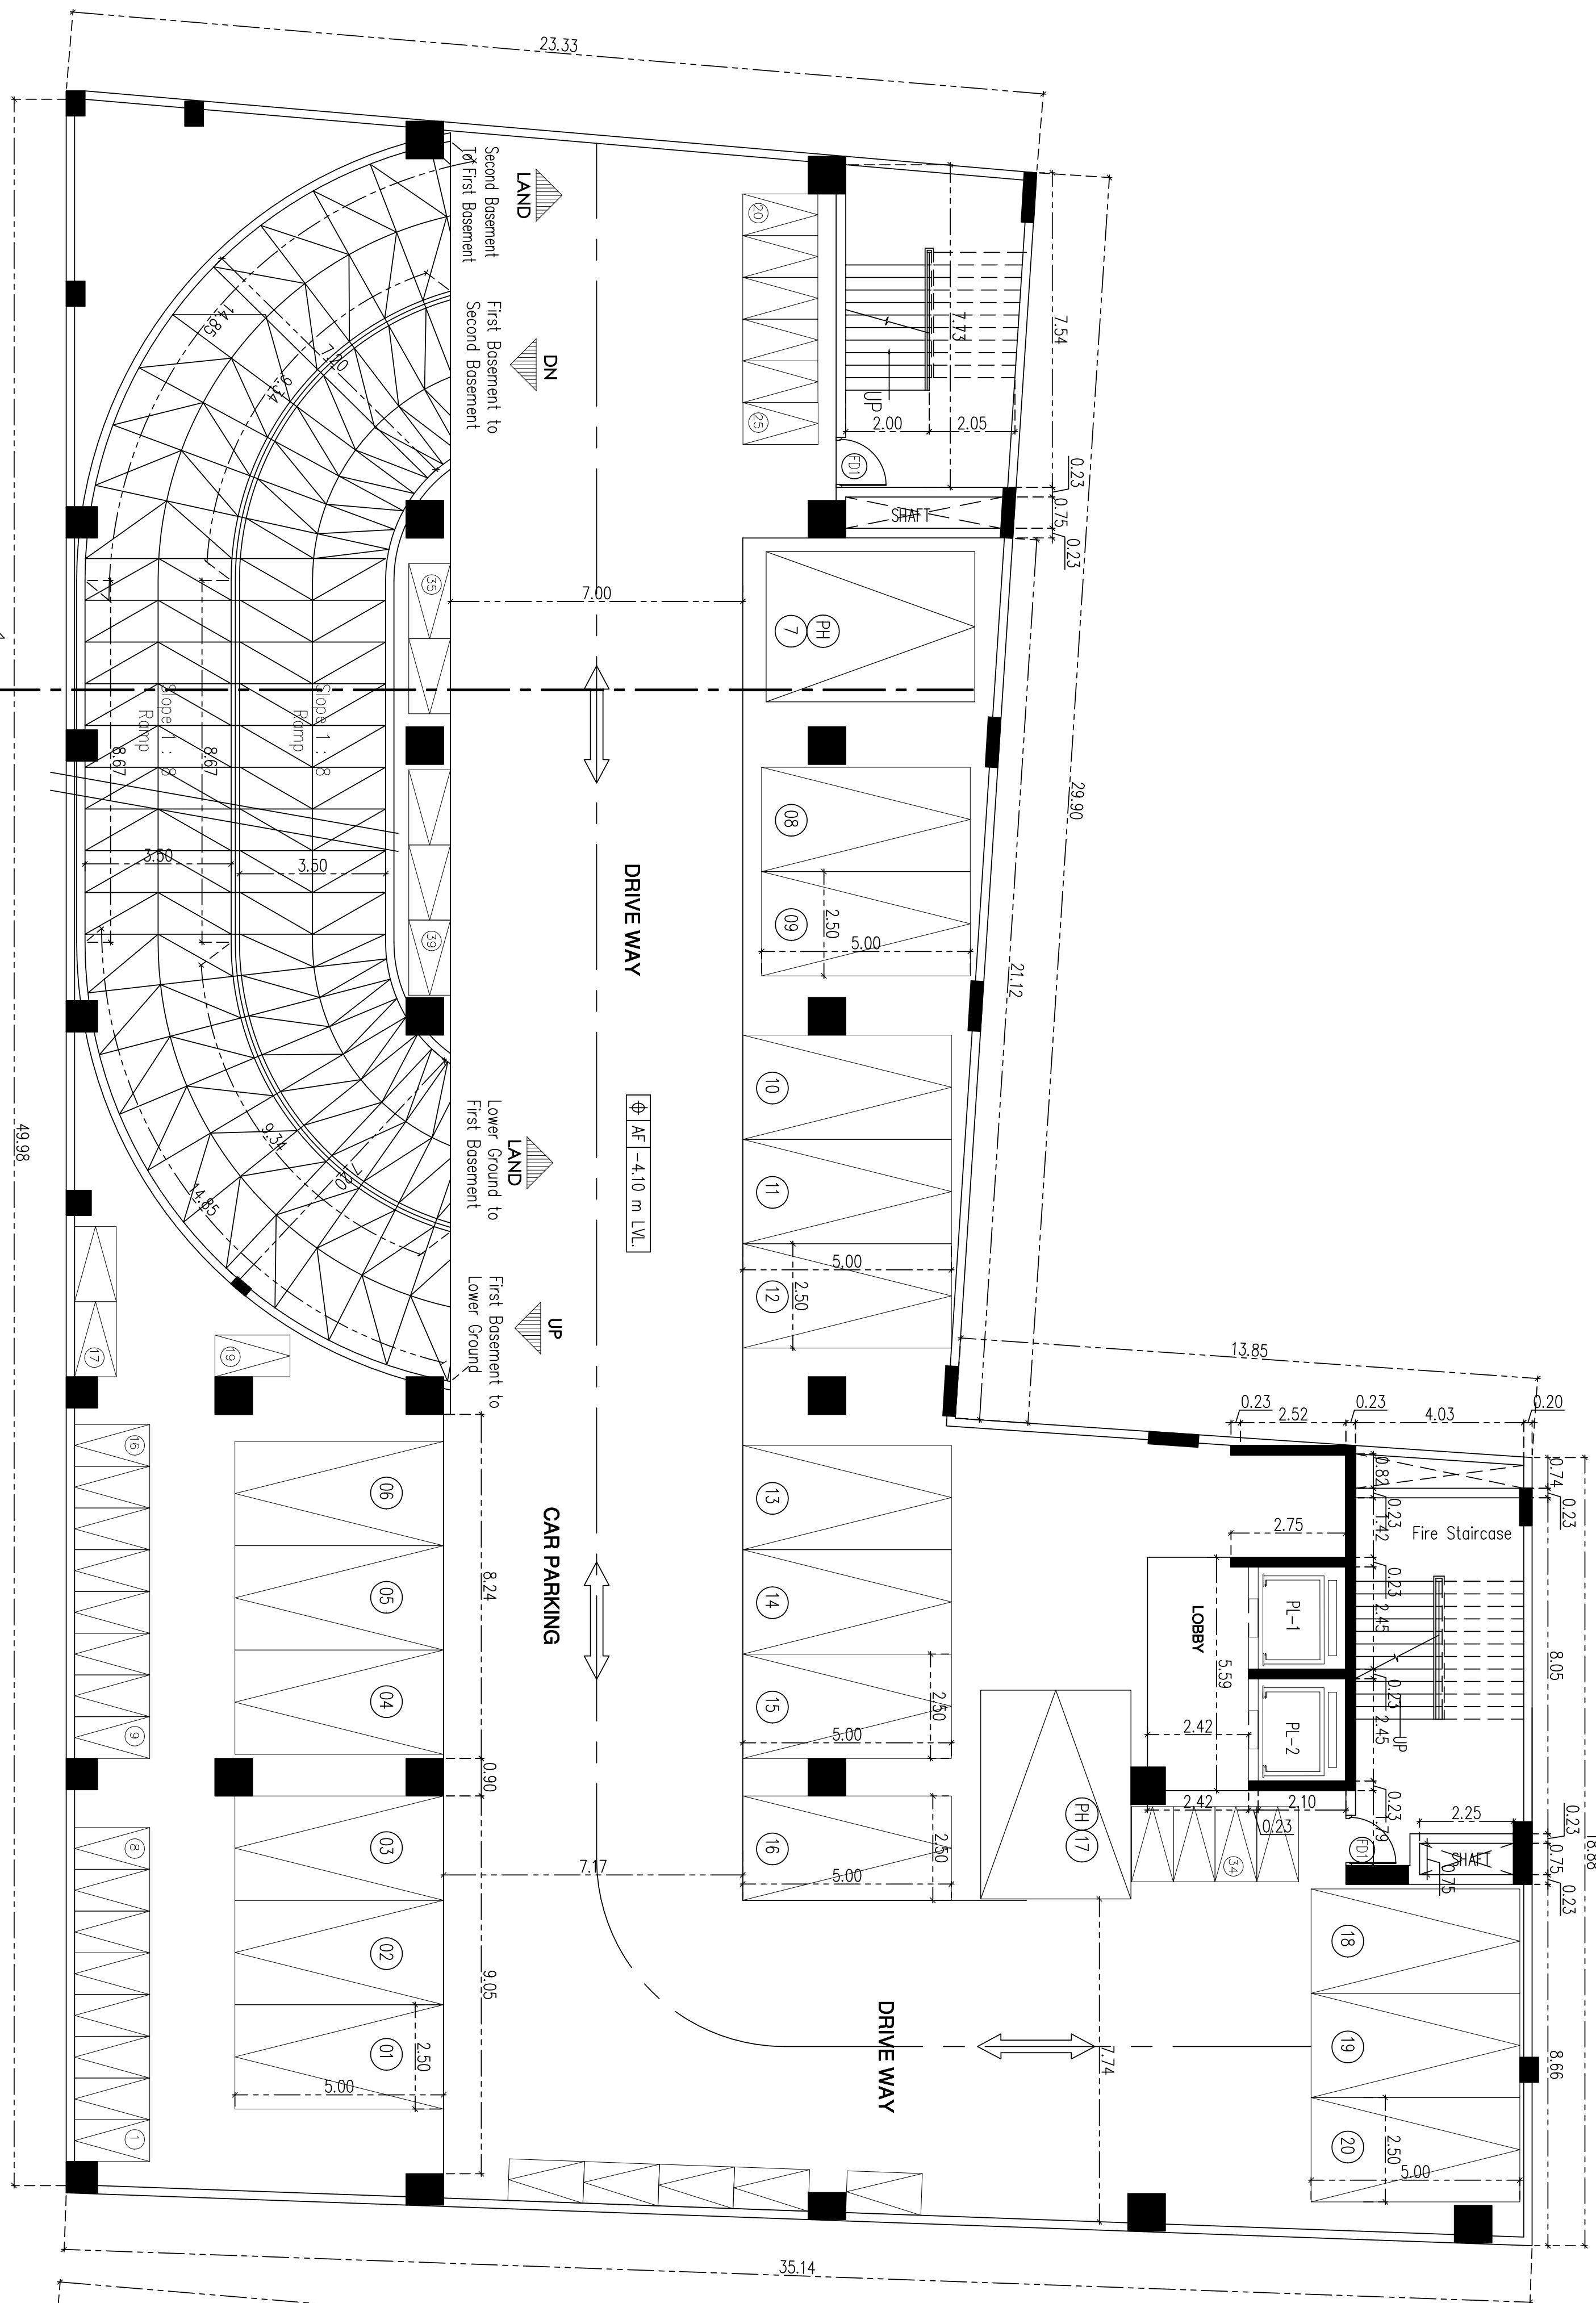

FIRST BASEMENT FLOOR PLAN

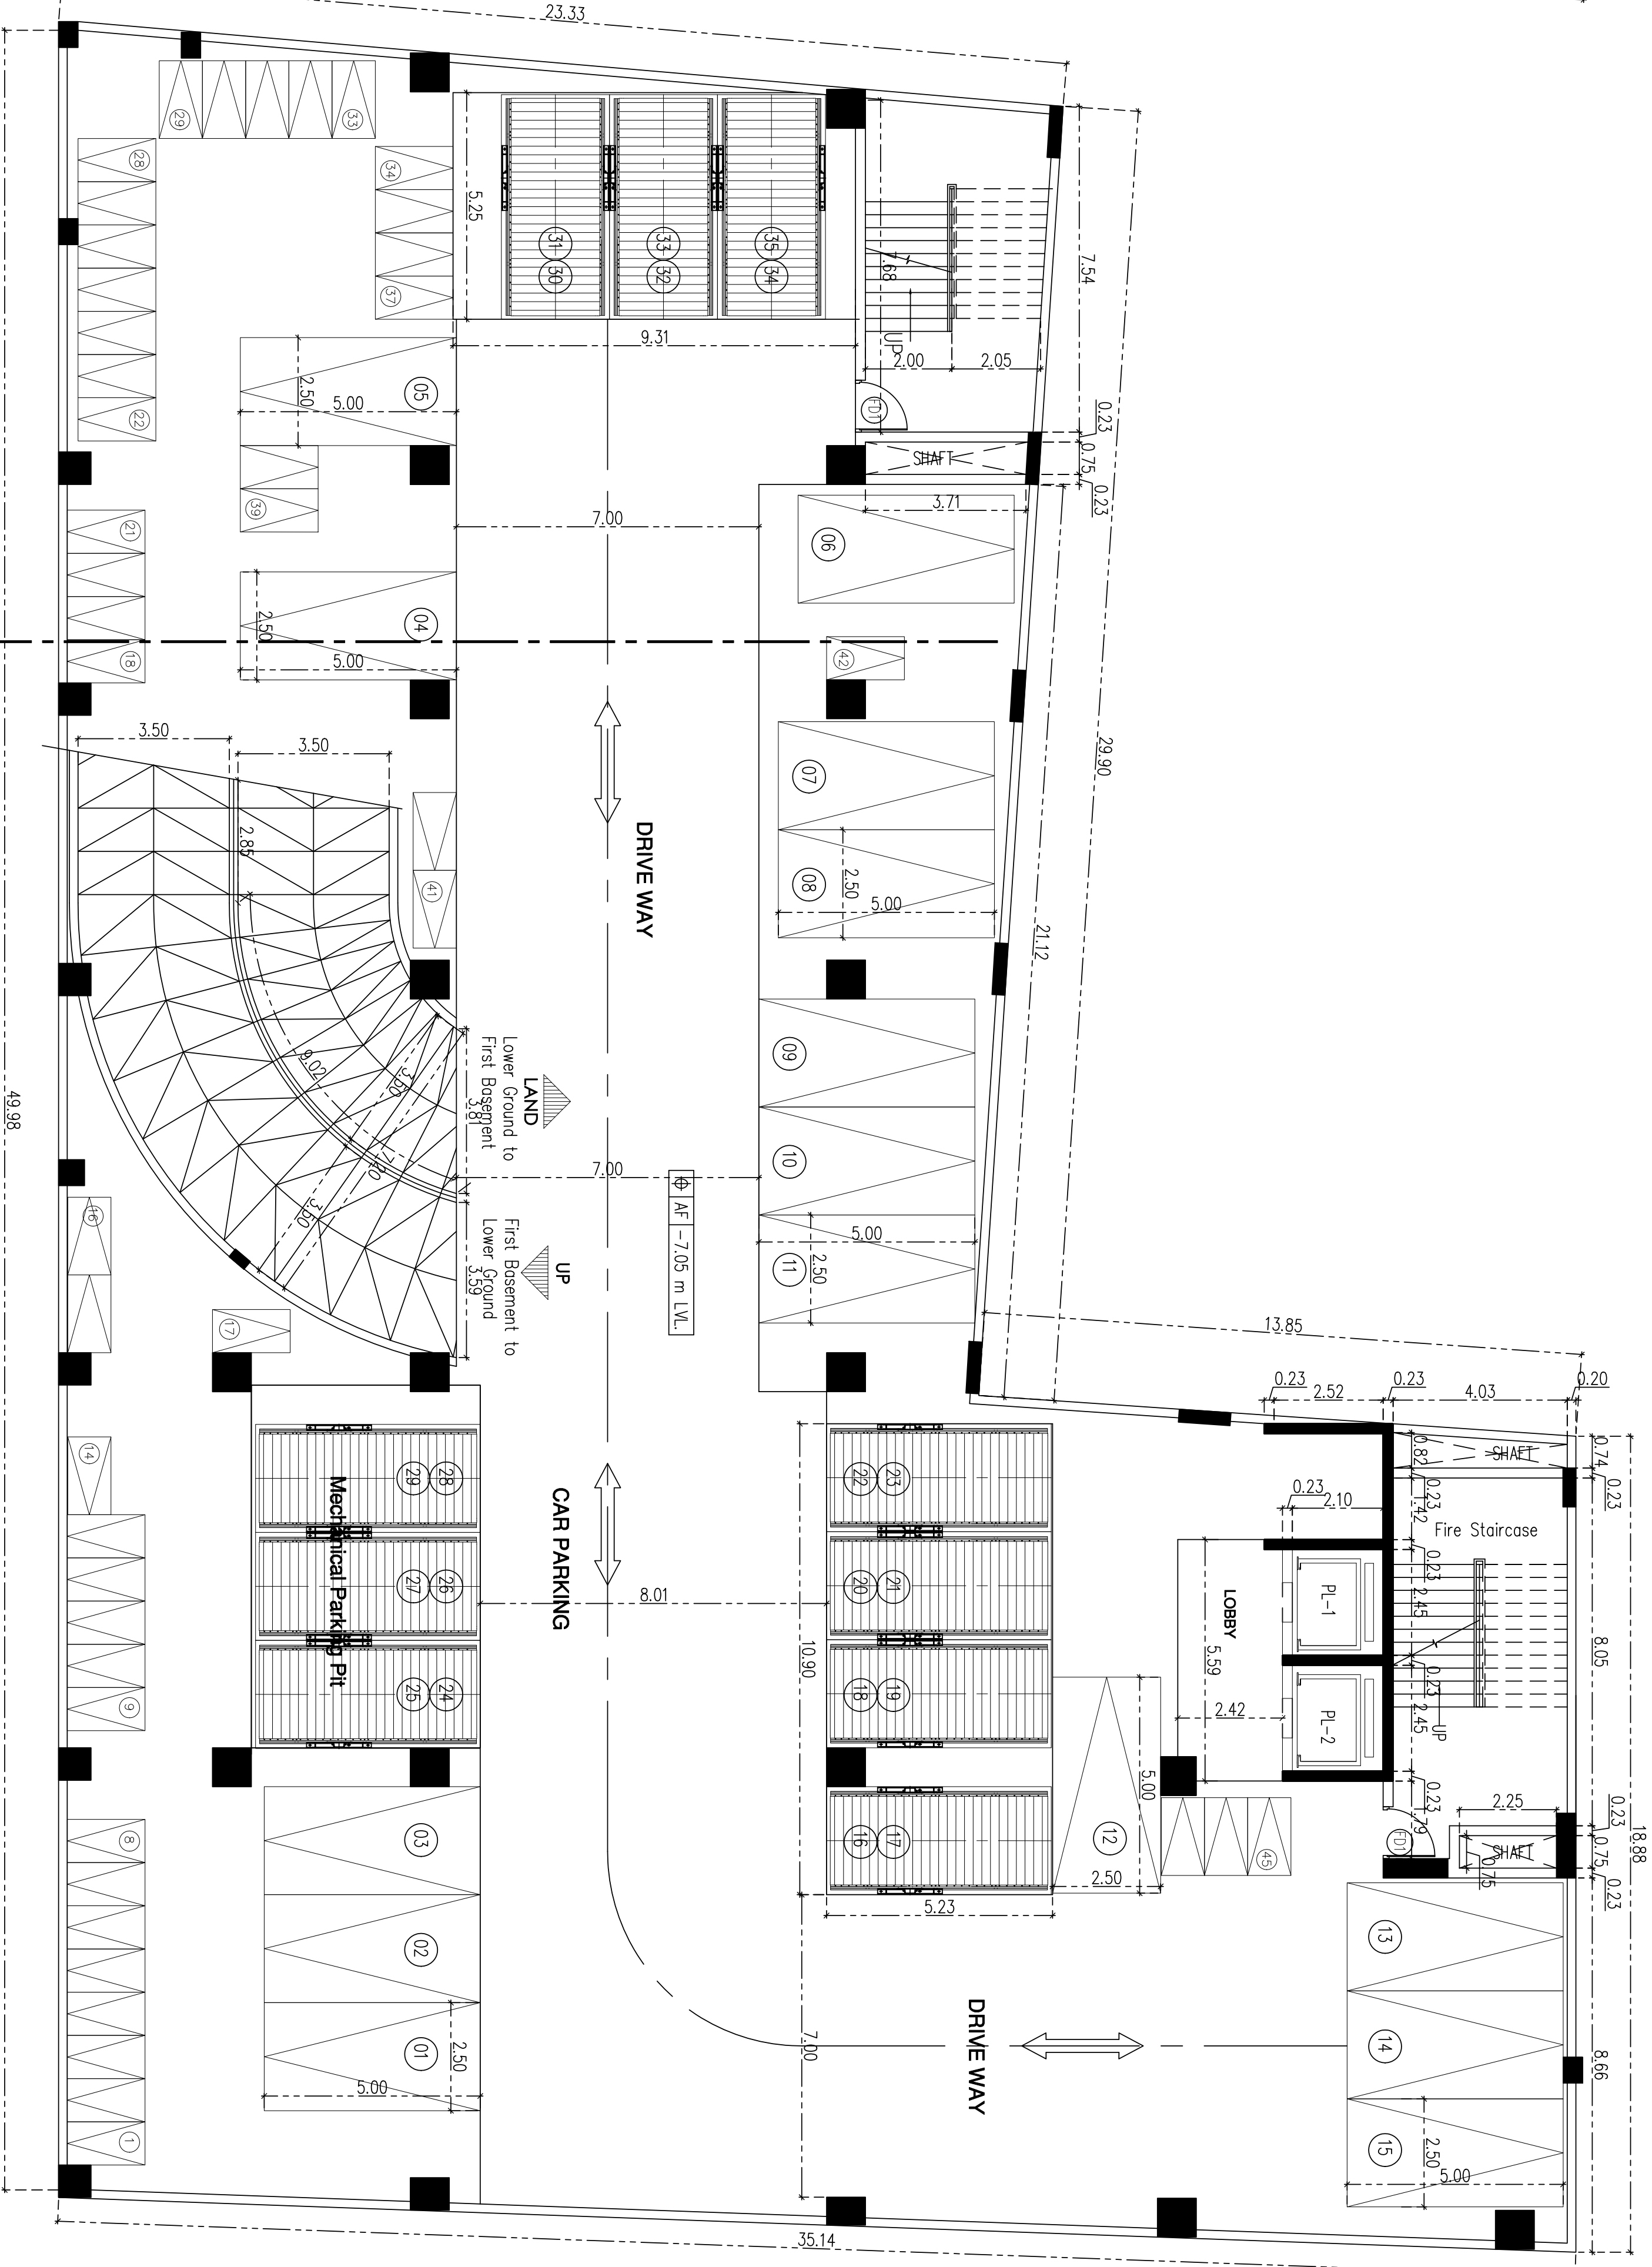

SECOND BASEMENT FLOOR PLAN


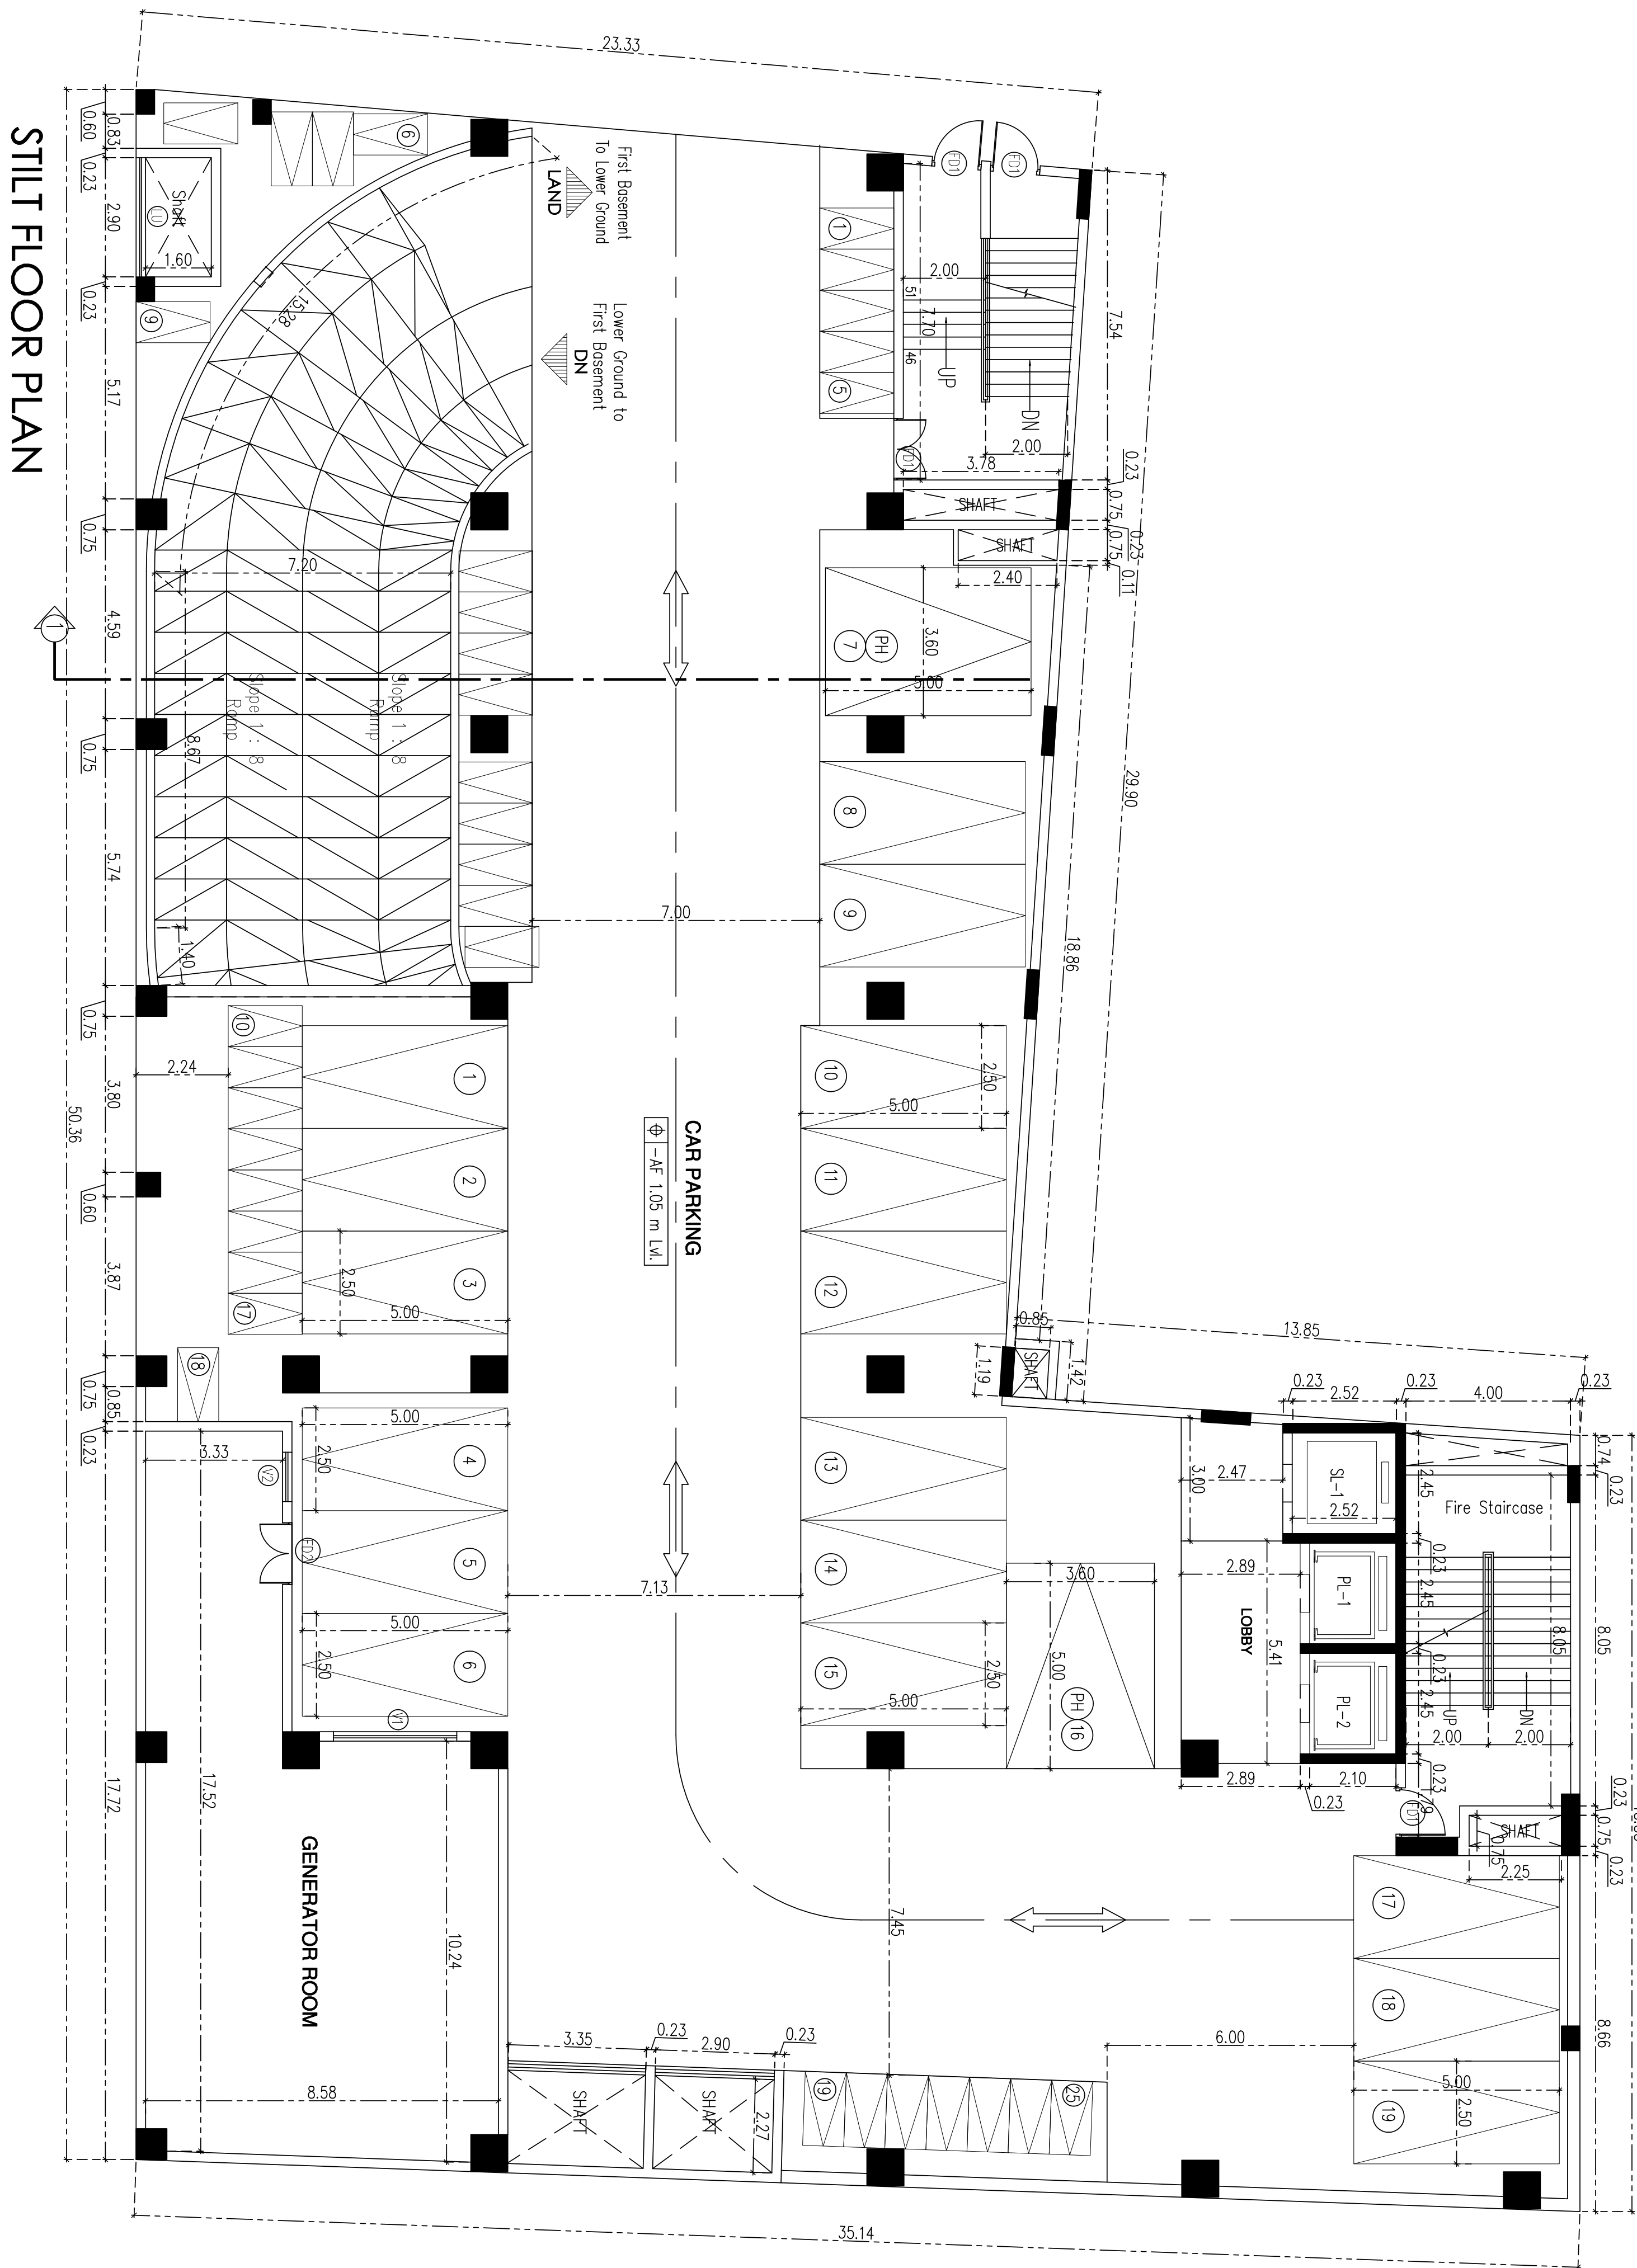


STILT FLOOR PLAN

REVISED PLAN SHOWING THE COMMERCIAL BUILDING WITH 3 SCREENS MULTIPLEX THEATRES, HYPERMARKET,SHOP,
FOOD COURT & RESTAURANT IN T.S.NO-83/2B,2C,1,2C2, BLOCK NO-4, WARD NO-6, DOOR NO-7 AT BHARATHI
ROAD, CUDDALORE CITY MUNICIPAL CORPORATION, CLPA AREA, CUDDALORE DISTRICT.


Name of the Owners: 1.Thiru.M.Ramesh S/o.D.Mohan.
2.Smt.R.Aritha W/o. M.Ramesh.

JOINERY DETAILS		OWNER :	REGISTERED STRUCTURAL ENGINEER :
TYPE	OPENING SIZE WIDTH HEIGHT	W.Ramend (1 M.Ramesh) (2 R.Aritha)	Et. S. RAJASCHANDRAN M.E (Struct) DIT (Bhar. Tech) Structural Engineer Grade-1 (SE) CEI, DSR (1987) Regd. No: 12182 PRAKASAM YARD (PLOT 12, 18, 2875)
D1	1.52 2.45		
D2	1.52 2.45		
D3	1.23 2.45		
D4	1.05 2.45		
D5	1.83 2.45		
D6	1.52 2.45		
D7	1.05 2.45		
D8	1.05 2.45		
D4			

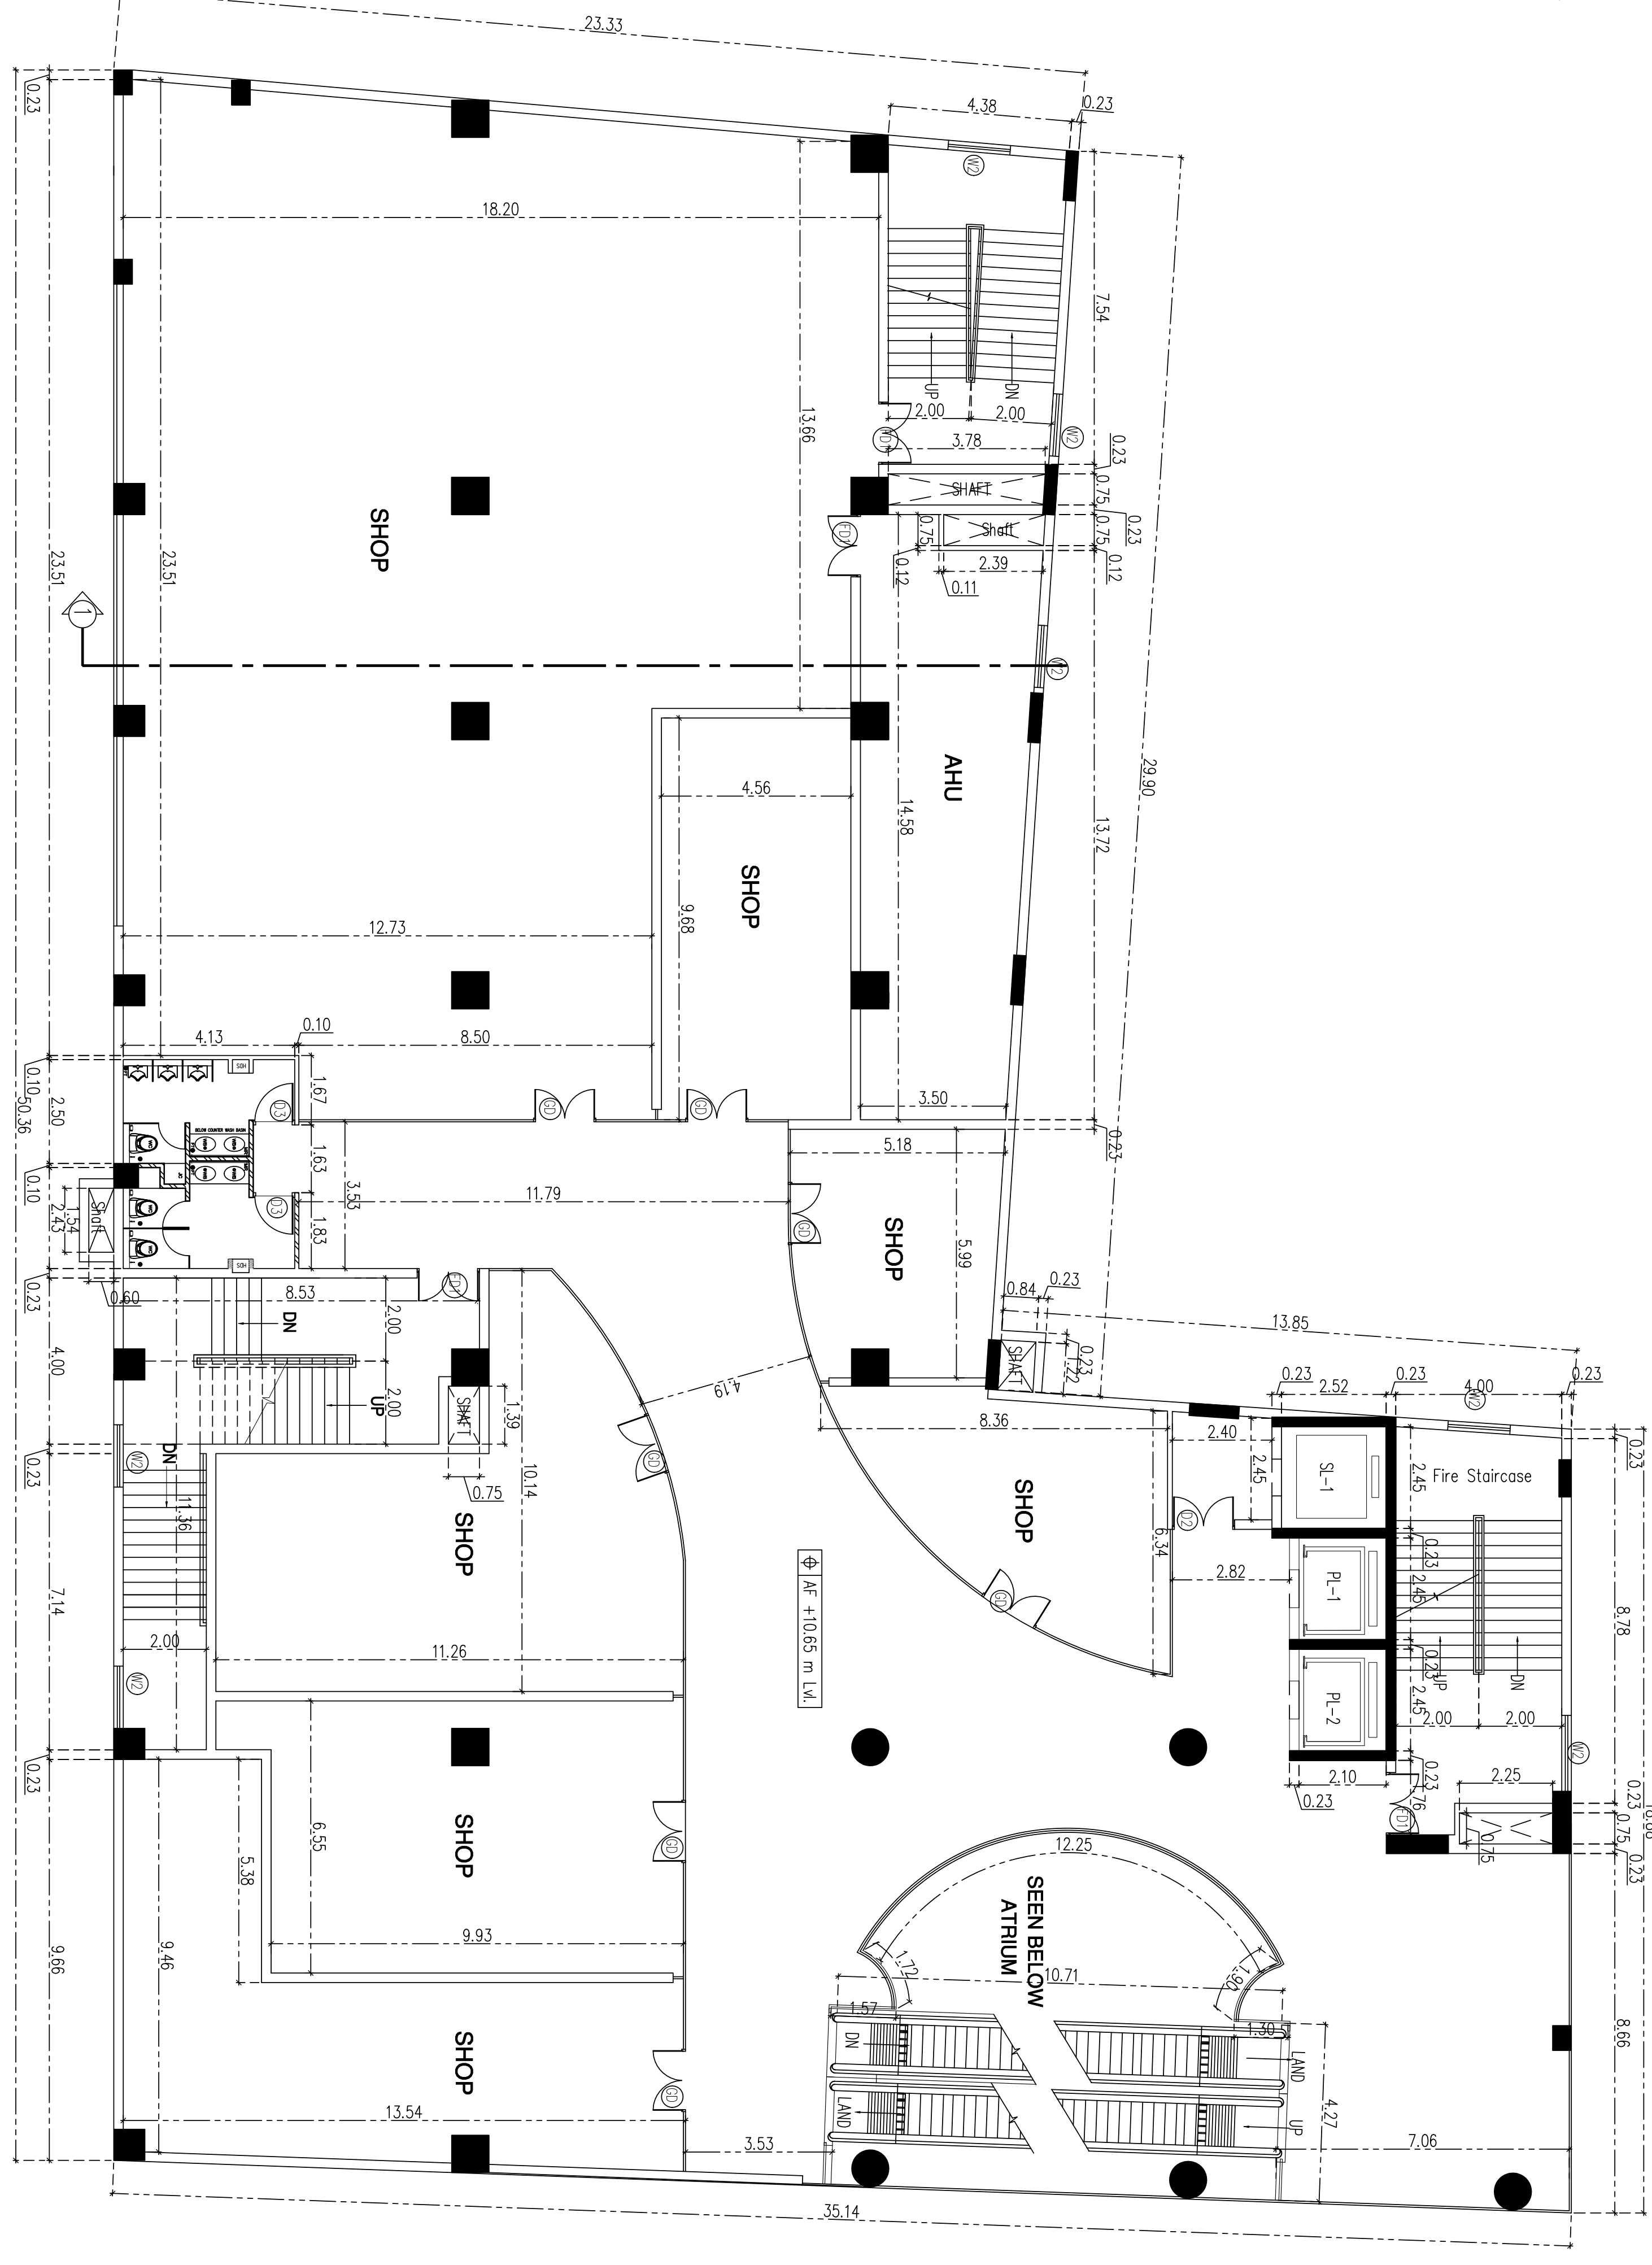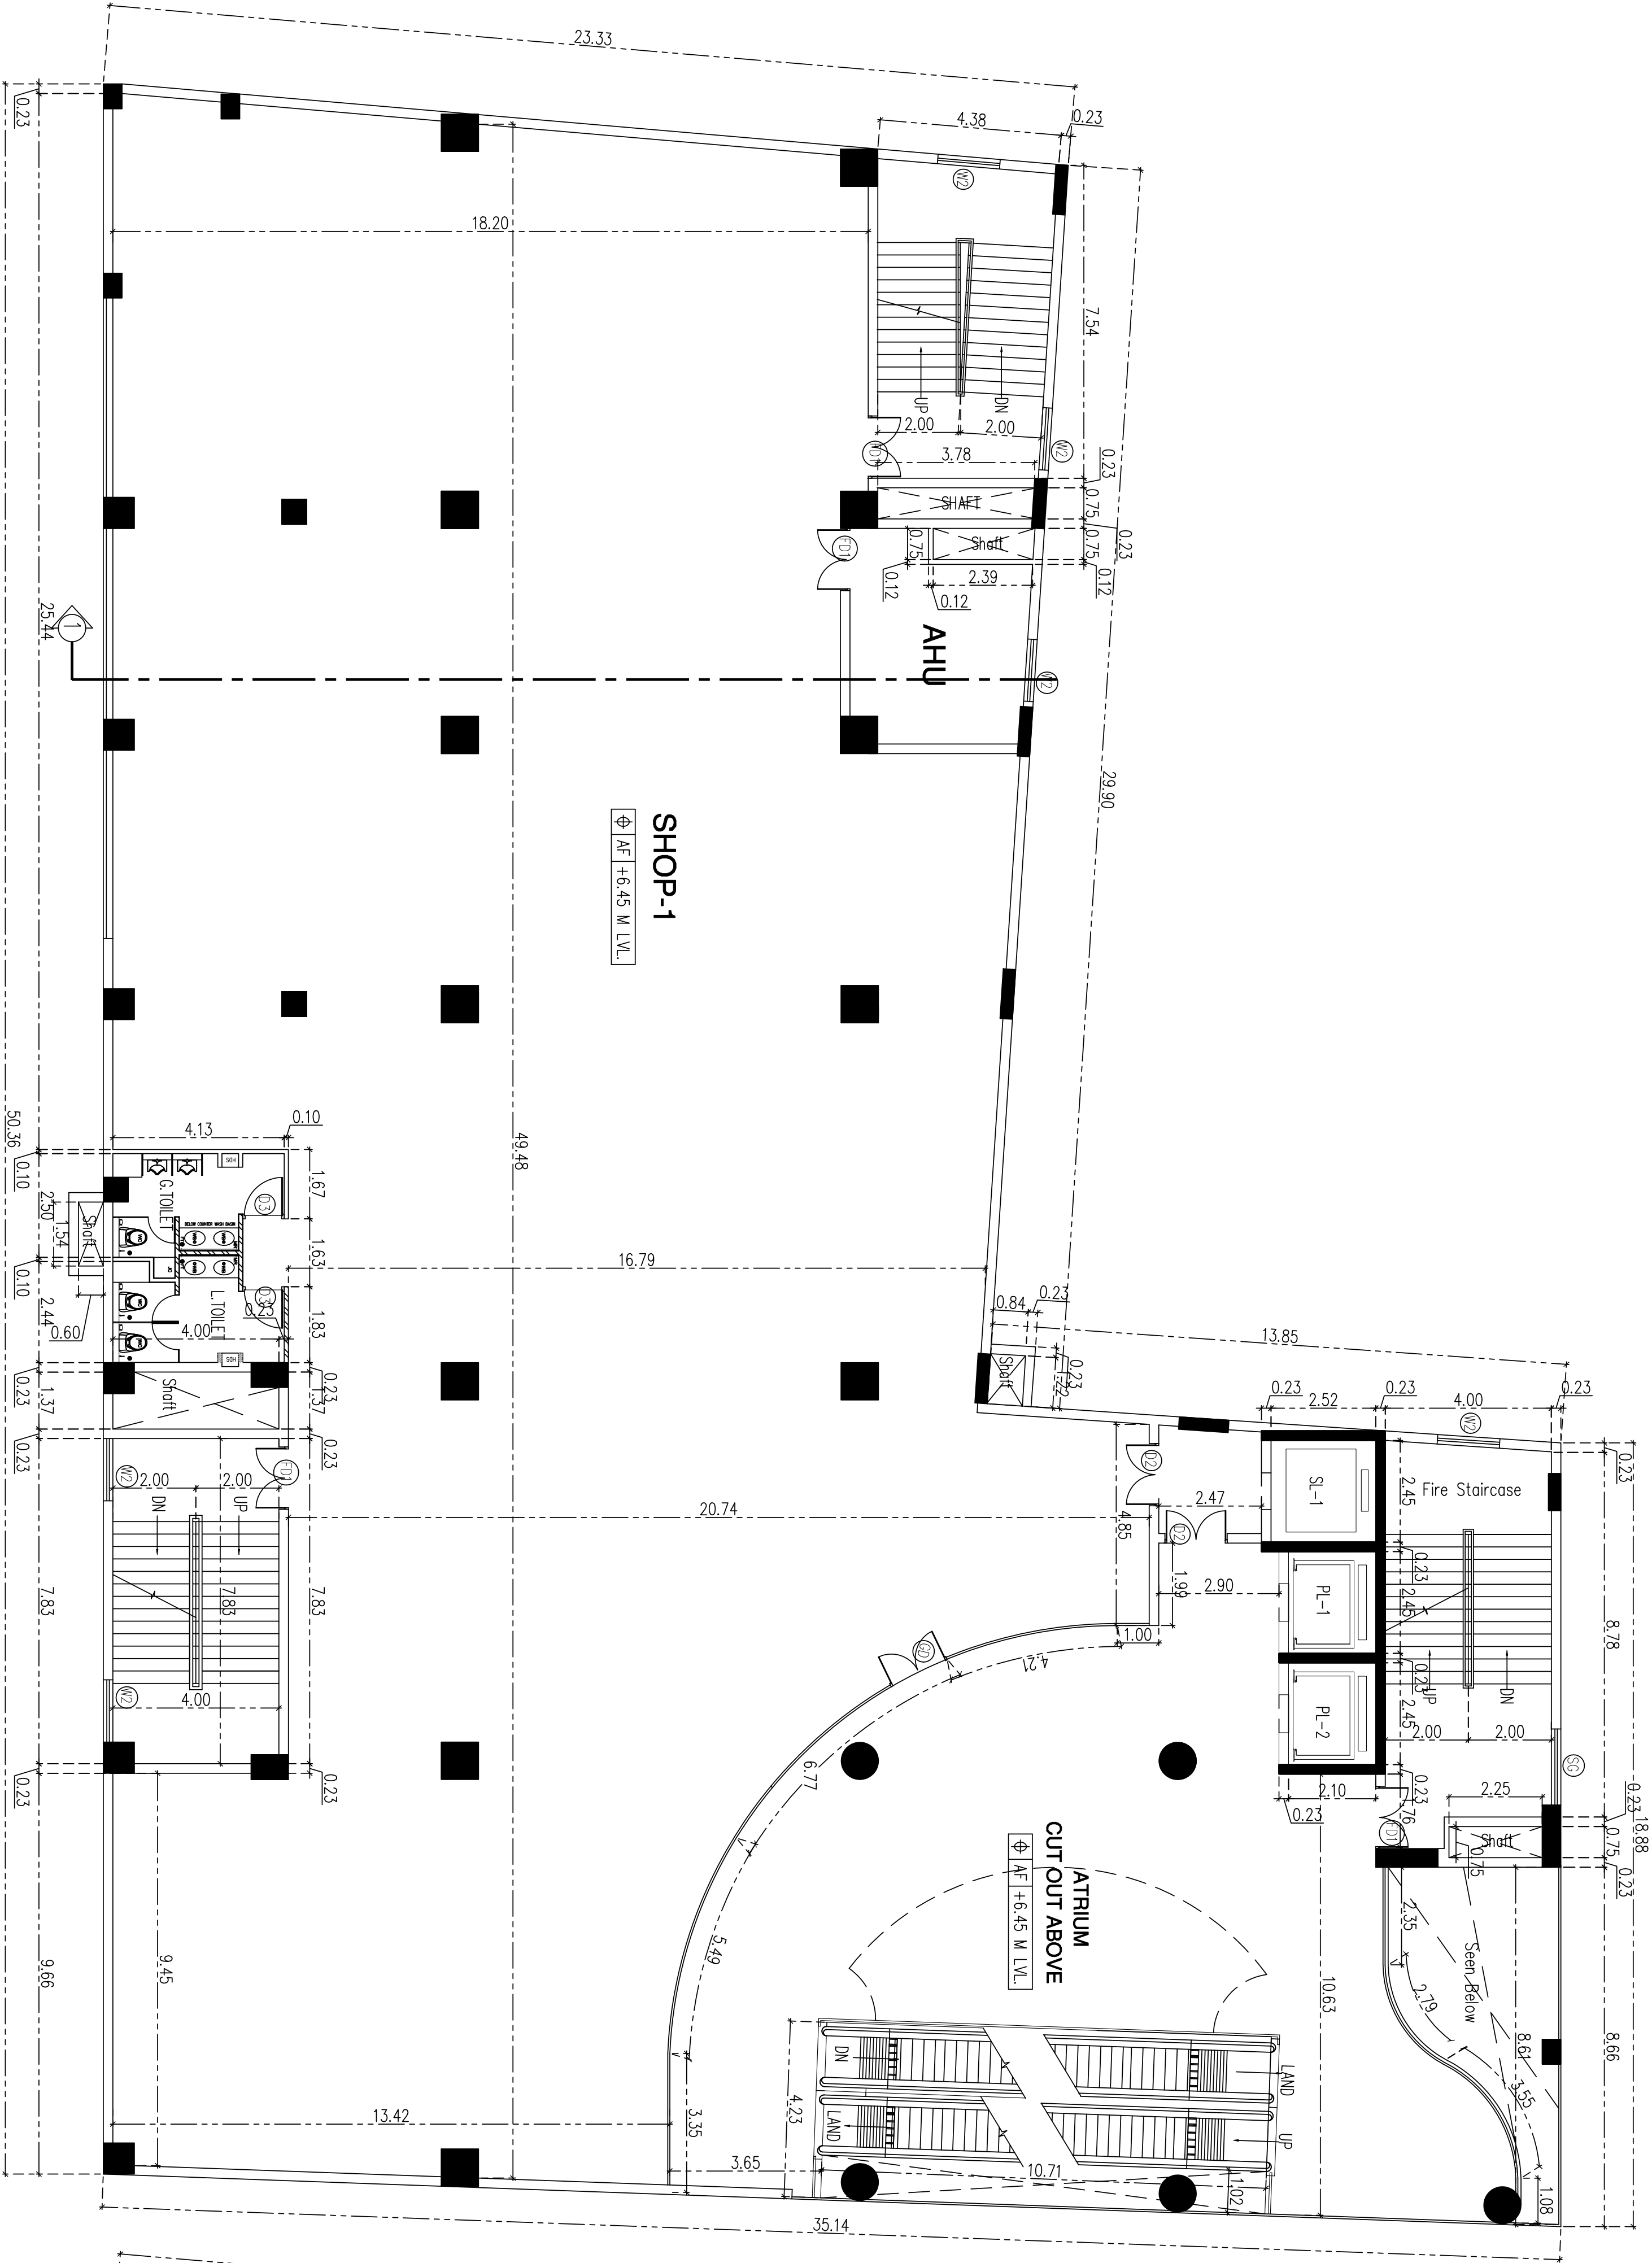

SECOND FLOOR PLAN

THIRD FLOOR PLAN

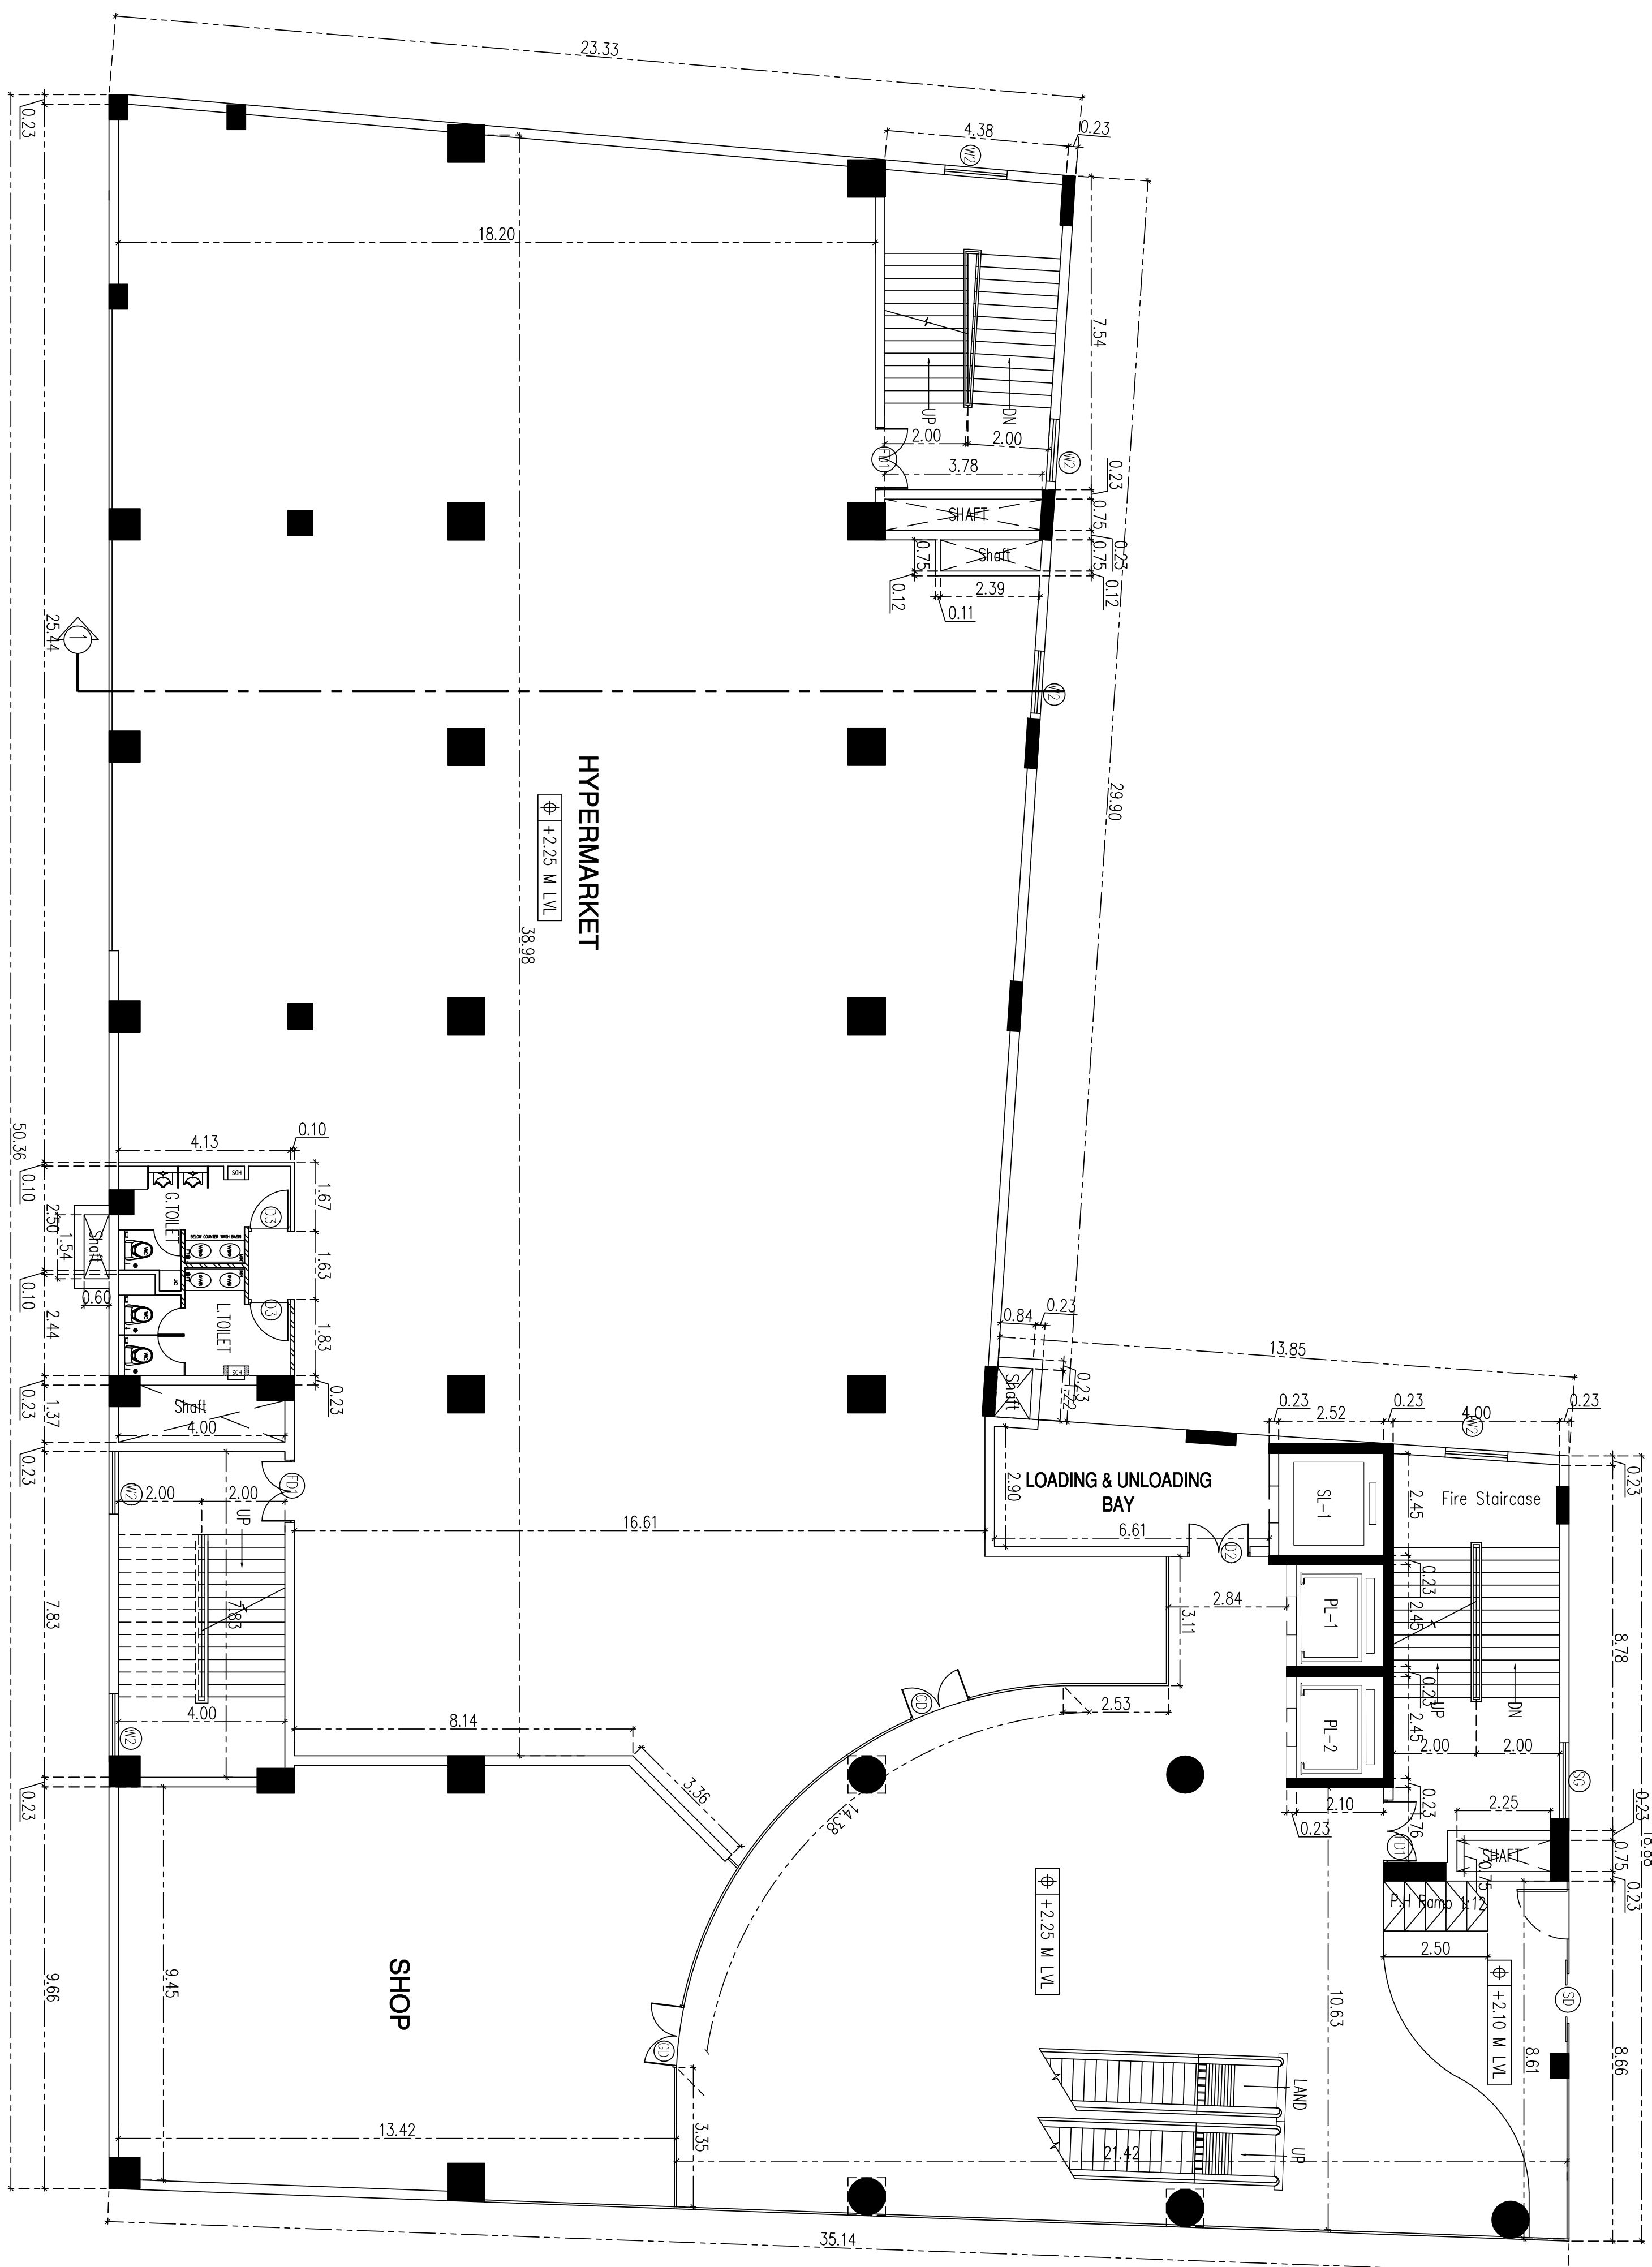

FIRST FLOOR PLAN

REVISED PLAN SHOWING THE COMMERCIAL BUILDING WITH 3 SCREENS MULTIPLEX THEATRES, HYPERMARKET,SHOP, FOOD COURT & RESTAURANT IN T.S.NO-83/2B,2C1,2C2, BLOCK NO-4, WARD NO-6, DOOR NO-7 AT BHARATHI ROAD, CUDDALORE CITY MUNICIPAL CORPORATION, CLPA AREA, CUDDALORE DISTRICT.

Name of the Owners: 1.Thiru.M.Ramesh S/o.D.Mohan.
2.Smt.R.Anitha W/o. M.Ramesh.

(1.M.Ramesh)
(2.R.Anitha)
E. S. RAMACHANDRAN
M.E (Struct), DIT (Btias Tech)
Structural Engineer Grade-1 (BES)
CCEI, DSR, SPS (14/08/15)
BR/16/18/19 TMDL upto 12.18.2015)

JOINERY DETAILS			OWNER :	REGISTERED STRUCTURAL ENGINEER :
TYPE	OPENING SIZE	DESCRIPTION		
D1	1.52	2.45	 (1) M.Ramesh  (2) R.Anitha	 E. S. RAMACHANDRAN M.E (Struct), DIT (Btias Tech) Structural Engineer Grade-1 (BES) CCEI, DSR, SPS (14/08/15) BR/16/18/19 TMDL upto 12.18.2015)
D2	1.52	2.45		
D3	1.23	2.45		
D4	1.05	2.45		
D5	1.83	2.45		
D6	1.83	2.45		
D7	1.05	2.45		
D8	1.05	2.45		
D9	1.05	2.45		
D10	1.23	2.45		
D11	2.40	2.45		
D12	1.83	2.45		
D13	1.75	0.60		
D14	0.75	0.60		
SPECIFICATION			ARCHITECT/REGISTERED ENGINEER:	REGISTERED CONSTRUCTION ENGINEER:
FOUNDATION				
SUPER STRUCTURE:				
FLOORINGS				
FINISHES				
ROOF:				
NOTE:				

FLOOR PLANS
SCALE : 1:100
DATE :
N
S
E
W

K. Chinnappa
K. Chinnappa & Associates
Civil Engineers & Architects
22/17, Venkateswara Road,
Cuddalore-605 001, Tamil Nadu
Phone: 94421 40000, 94421 40001
Email: kchinnappa@rediffmail.com

M. Thiruvengadam, s. eom
M. Thiruvengadam & s. eom
Civil Engineers & Architects
22/17, Venkateswara Road,
Cuddalore-605 001, Tamil Nadu
Phone: 94421 40000, 94421 40001
Email: mthiruvengadam@rediffmail.com

[illegible]

This architectural floor plan details the Theater 2 and Theater 3 areas. Theater 2, located in the upper left, features 188 seats and a stage measuring 5F x 7.30 m (L x W). Theater 3, located in the lower right, features 305 seats and a stage measuring 5F x 7.30 m (L x W). The plan includes an 'EXIT CORRIDOR' and a 'Fire Staircase' with rooms labeled Q-1, P-1, and R-2. Other labeled areas include 'TOILET' and 'AHU'. The plan is annotated with numerous dimensions in meters (m) and feet (F), as well as room numbers (e.g., 101, 102, 103,

[illegible]

REVISED PLAN SHOWING THE COMMERCIAL BUILDING WITH 3 SCREENS MULTIPLEX THEATRES, HYPERMARKET, SHOP, FOOD COURT & RESTAURANT IN T.S.NO-83/2B,2C1,2C2, BLOCK NO-4, WARD NO-6, DOOR NO-7 AT BHARATHI ROAD, CUDDALORE CITY MUNICIPAL CORPORATION, CLPA AREA, CUDDALORE DISTRICT.	
Name of the Owners: 1.Thiru.M.Ramesh S/o.D.Motlan. 2.Smt.R.Anitha W/o. M.Ramesh.	
JONENRY DETAILS <table border="1"> <thead> <tr> <th>TYPE</th> <th>OPENING SIZE</th> <th>DESCRIPTION</th> </tr> <tr> <th>WIDTH</th> <th>HEIGHT</th> <th></th> </tr> </thead> <tbody> <tr> <td>D1</td> <td>1.52</td> <td>2.45</td> <td>DOOR TO BE DETAILED</td> </tr> <tr> <td>D2</td> <td>1.52</td> <td>2.45</td> <td>DOOR TO BE DETAILED</td> </tr> <tr> <td>D3</td> <td>1.23</td> <td>2.45</td> <td>DOOR TO BE DETAILED</td> </tr> <tr> <td>D4</td> <td>1.05</td> <td>2.45</td> <td>DOOR TO BE DETAILED</td> </tr> <tr> <td>D5</td> <td>1.83</td> <td>2.45</td> <td>DOOR TO BE DETAILED</td> </tr> <tr> <td>D6</td> <td>1.52</td> <td>2.45</td> <td>DOOR TO BE DETAILED</td> </tr> <tr> <td>D7</td> <td>1.05</td> <td>2.45</td> <td>DOOR TO BE DETAILED</td> </tr> <tr> <td>D8</td> <td>1.05</td> <td>2.45</td> <td>DOOR TO BE DETAILED</td> </tr> <tr> <td>D9</td> <td>1.05</td> <td>2.45</td> <td>DOOR TO BE DETAILED</td> </tr> <tr> <td>D10</td> <td>1.23</td> <td>2.45</td> <td>DOOR TO BE DETAILED</td> </tr> <tr> <td>D11</td> <td>1.23</td> <td>2.45</td> <td>DOOR TO BE DETAILED</td> </tr> <tr> <td>D12</td> <td>1.23</td> <td>2.45</td> <td>DOOR TO BE DETAILED</td> </tr> <tr> <td>D13</td> <td>1.23</td> <td>2.45</td> <td>DOOR TO BE DETAILED</td> </tr> <tr> <td>D14</td> <td>1.23</td> <td>2.45</td> <td>DOOR TO BE DETAILED</td> </tr> <tr> <td>D15</td> <td>1.23</td> <td>2.45</td> <td>DOOR TO BE DETAILED</td> </tr> <tr> <td>D16</td> <td>1.23</td> <td>2.45</td> <td>DOOR TO BE DETAILED</td> </tr> <tr> <td>D17</td> <td>1.23</td> <td>2.45</td> <td>DOOR TO BE DETAILED</td> </tr> <tr> <td>D18</td> <td>1.23</td> <td>2.45</td> <td>DOOR TO BE DETAILED</td> </tr> <tr> <td>D79</td> <td>1.23</td> <td>2.45</td> <td>DOOR TO BE DETAILED</td> </tr> <tr> <td>D80</td> <td>1.23</td> <td>2.45</td> </tr></tbody></table>			TYPE	OPENING SIZE	DESCRIPTION	WIDTH	HEIGHT		D1	1.52	2.45	DOOR TO BE DETAILED	D2	1.52	2.45	DOOR TO BE DETAILED	D3	1.23	2.45	DOOR TO BE DETAILED	D4	1.05	2.45	DOOR TO BE DETAILED	D5	1.83	2.45	DOOR TO BE DETAILED	D6	1.52	2.45	DOOR TO BE DETAILED	D7	1.05	2.45	DOOR TO BE DETAILED	D8	1.05	2.45	DOOR TO BE DETAILED	D9	1.05	2.45	DOOR TO BE DETAILED	D10	1.23	2.45	DOOR TO BE DETAILED	D11	1.23	2.45	DOOR TO BE DETAILED	D12	1.23	2.45	DOOR TO BE DETAILED	D13	1.23	2.45	DOOR TO BE DETAILED	D14	1.23	2.45	DOOR TO BE DETAILED	D15	1.23	2.45	DOOR TO BE DETAILED	D16	1.23	2.45	DOOR TO BE DETAILED	D17	1.23	2.45	DOOR TO BE DETAILED	D18	1.23	2.45	DOOR TO BE DETAILED	D19	1.23	2.45	DOOR TO BE DETAILED	D20	1.23	2.45	DOOR TO BE DETAILED	D21	1.23	2.45	DOOR TO BE DETAILED	D22	1.23	2.45	DOOR TO BE DETAILED	D23	1.23	2.45	DOOR TO BE DETAILED	D24	1.23	2.45	DOOR TO BE DETAILED	D25	1.23	2.45	DOOR TO BE DETAILED	D26	1.23	2.45	DOOR TO BE DETAILED	D27	1.23	2.45	DOOR TO BE DETAILED	D28	1.23	2.45	DOOR TO BE DETAILED	D29	1.23	2.45	DOOR TO BE DETAILED	D30	1.23	2.45	DOOR TO BE DETAILED	D31	1.23	2.45	DOOR TO BE DETAILED	D32	1.23	2.45	DOOR TO BE DETAILED	D33	1.23	2.45	DOOR TO BE DETAILED	D34	1.23	2.45	DOOR TO BE DETAILED	D35	1.23	2.45	DOOR TO BE DETAILED	D36	1.23	2.45	DOOR TO BE DETAILED	D37	1.23	2.45	DOOR TO BE DETAILED	D38	1.23	2.45	DOOR TO BE DETAILED	D39	1.23	2.45	DOOR TO BE DETAILED	D40	1.23	2.45	DOOR TO BE DETAILED	D41	1.23	2.45	DOOR TO BE DETAILED	D42	1.23	2.45	DOOR D78	1.23	2.45	DOOR TO BE DETAILED	
D79	1.23	2.45	DOOR TO BE DETAILED	
D80	1.23	2.45	

[illegible]

Name of the Owners: 1.Thiru.M.Ramesh S/o.D.Mohan.
2.Smt.R.Anitha W/o. M.Ramesh.

Er. S. RAMACHANDRAN
M.E (Struct), DIT (Mega. Tech)
Structural Engineer Grade - 1 (SE)
CGL DIST/SE/GP-1/2021/16/006
Dt:04.02.2019 (Valid upto 12.10.2026)

K. Cherathathil B Arch, M Arch
L.Arch - GOLDENVALE-203181045
Department of Design and Community Planning
Cherathathil Associates
13 Strand Easton, 2017 Westchester Road
R.A. Purna, Chennai-600 028
India - Chennai, India - mobile: 98410 79430
E-mail: kcherathathil@yahoo.co.in

GOLKOTI / B.E. / 084 / 2515 / 172 / 031
Department of Town and Country Planning
Urbanization Association
11, Strand Easton,
2017, Westchester Road,
R.A. Purna, Chennai-600 028,
India - Chennai, India - mobile: 7296111111
E-mail: thngolko@yahoo.co.in

2.Smt.R.Anitha

JOINERY DETAILS			
TYPE	OPENING SIZE		DESCRIPTION
	WIDTH	HEIGHT	
D1	152	246	DOOR TO BE DETAILD
D2	152	246	DOOR TO BE DETAILD
D3	123	246	DOOR TO BE DETAILD
D4	105	246	DOOR TO BE DETAILD
D5	182	246	DOOR TO BE DETAILD
D6	152	246	DOOR TO BE DETAILD
D7	105	246	DOOR TO BE DETAILD
D8	152	246	DOOR TO BE DETAILD
D9	105	246	DOOR TO BE DETAILD
D10	152	246	DOOR TO BE DETAILD
D11	152	246	DOOR TO BE DETAILD
D311	152	246	

FOUNDATION	BET PILES WITH SURFACE REINFORCEMENT
SUPER STRUCTURE	R.C. COLUMN, R.C. SLABS AND BEAMS WITH BRICK WALLS
FLOORS/ROOFS	GRAND AND GRANITE AS SPECIFIED
FRAMES	INTERIORS PLATED WITH PLASTIC EMULSION AND EXTERIORS FINISHED WITH EXPOSED AGGREGATE FINISH
ROOF	1:2:4 R.C. SLAB
NOTE:	MINIMUM CONCRETE GRADE TO BE USED IS M25 [1:1:2]

SCALE : 1:100

OWNER:

(1.M.Ramesh)


ARCHITECT/REGISTERED ENGINEER

K Cheraltthan B Arch, M L Arch
 L.A.No - CGSRNMR6G42018115045
 Department of Town and Country Planning
 Chennai Institute of
 Chemicals Associates
 13 Strand Enclave, 26 / 71 Venkateswara Road
 P.A. Puzam, Chennai - 600 028
 Email id - cherao.ckg@gmail.com mobile - 99411 754


REGISTERED STRUCTURAL ENGINEER

Er. S. RAMACHANDRAN
M.E (Struct), DIT (Bldgs. Tech)
Structural Engineer Grade – 1 (SE)
CGL DIST/SE/G-1/2021/10/006
Dt:04.02.2019 (Valid upto 12.10.2020)


REGISTERED CONSTRUCTION ENGINEER

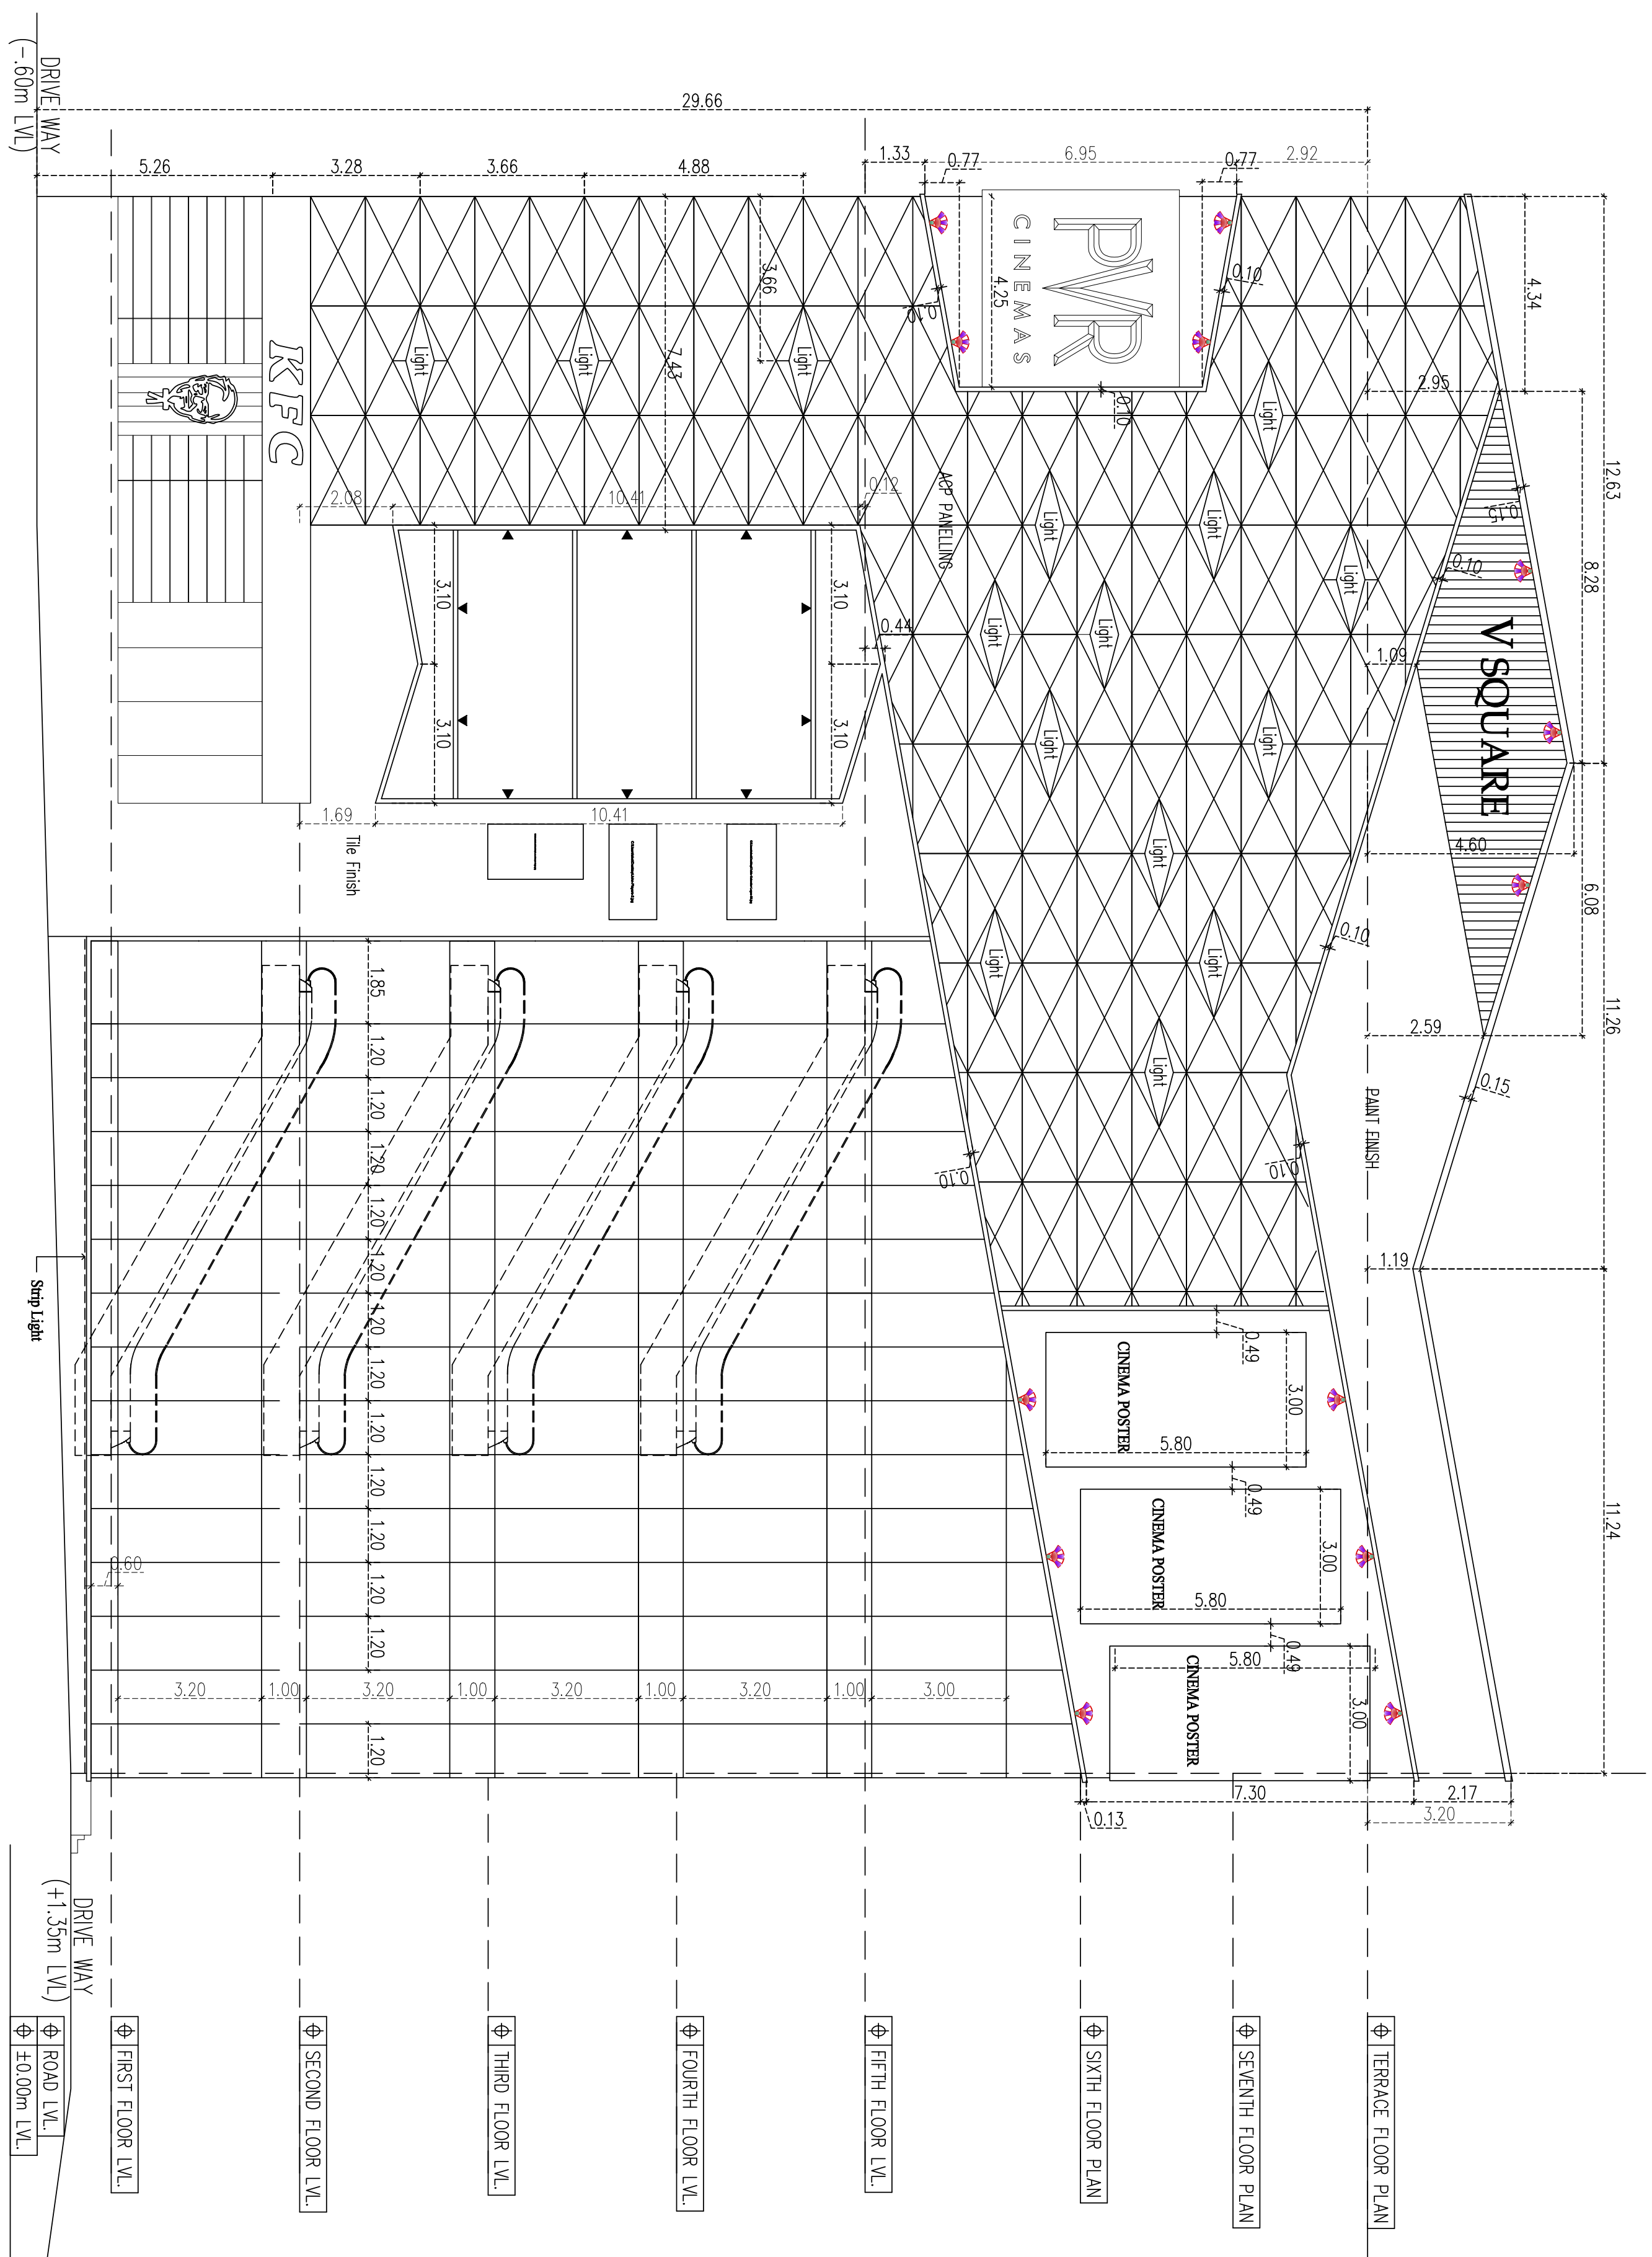

ELEVATION

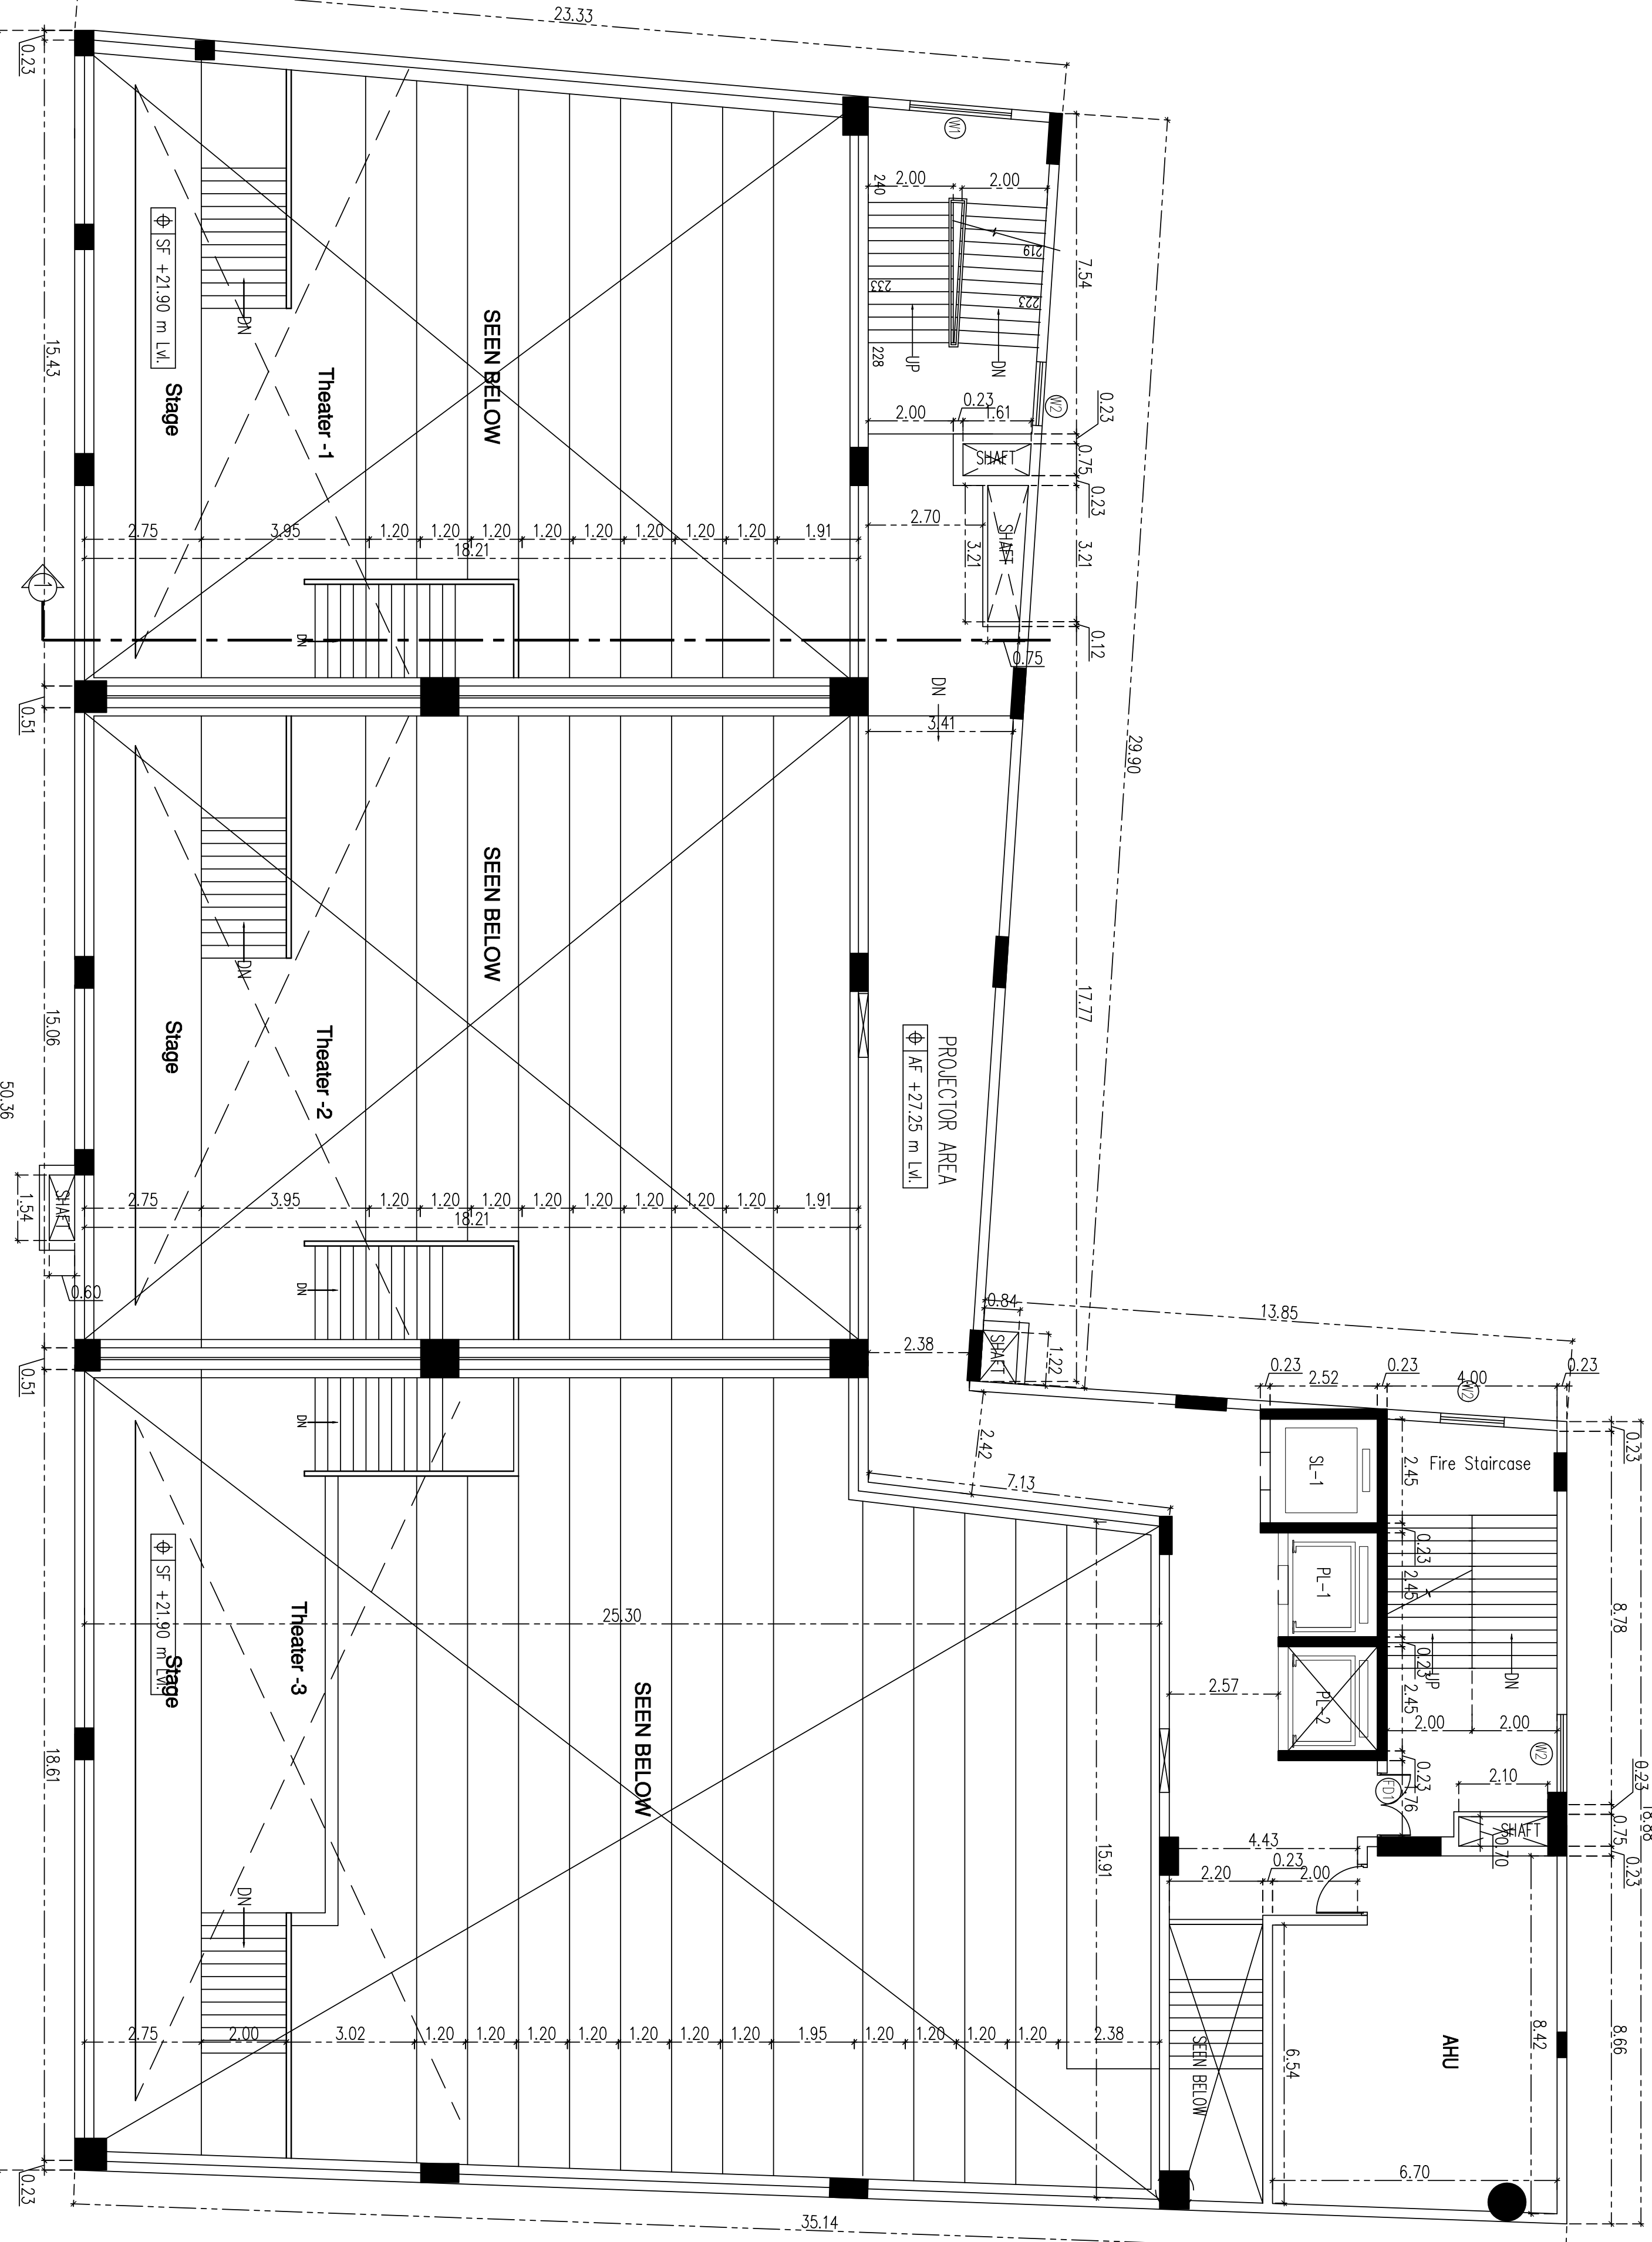

SEVENTH FLOOR PLAN

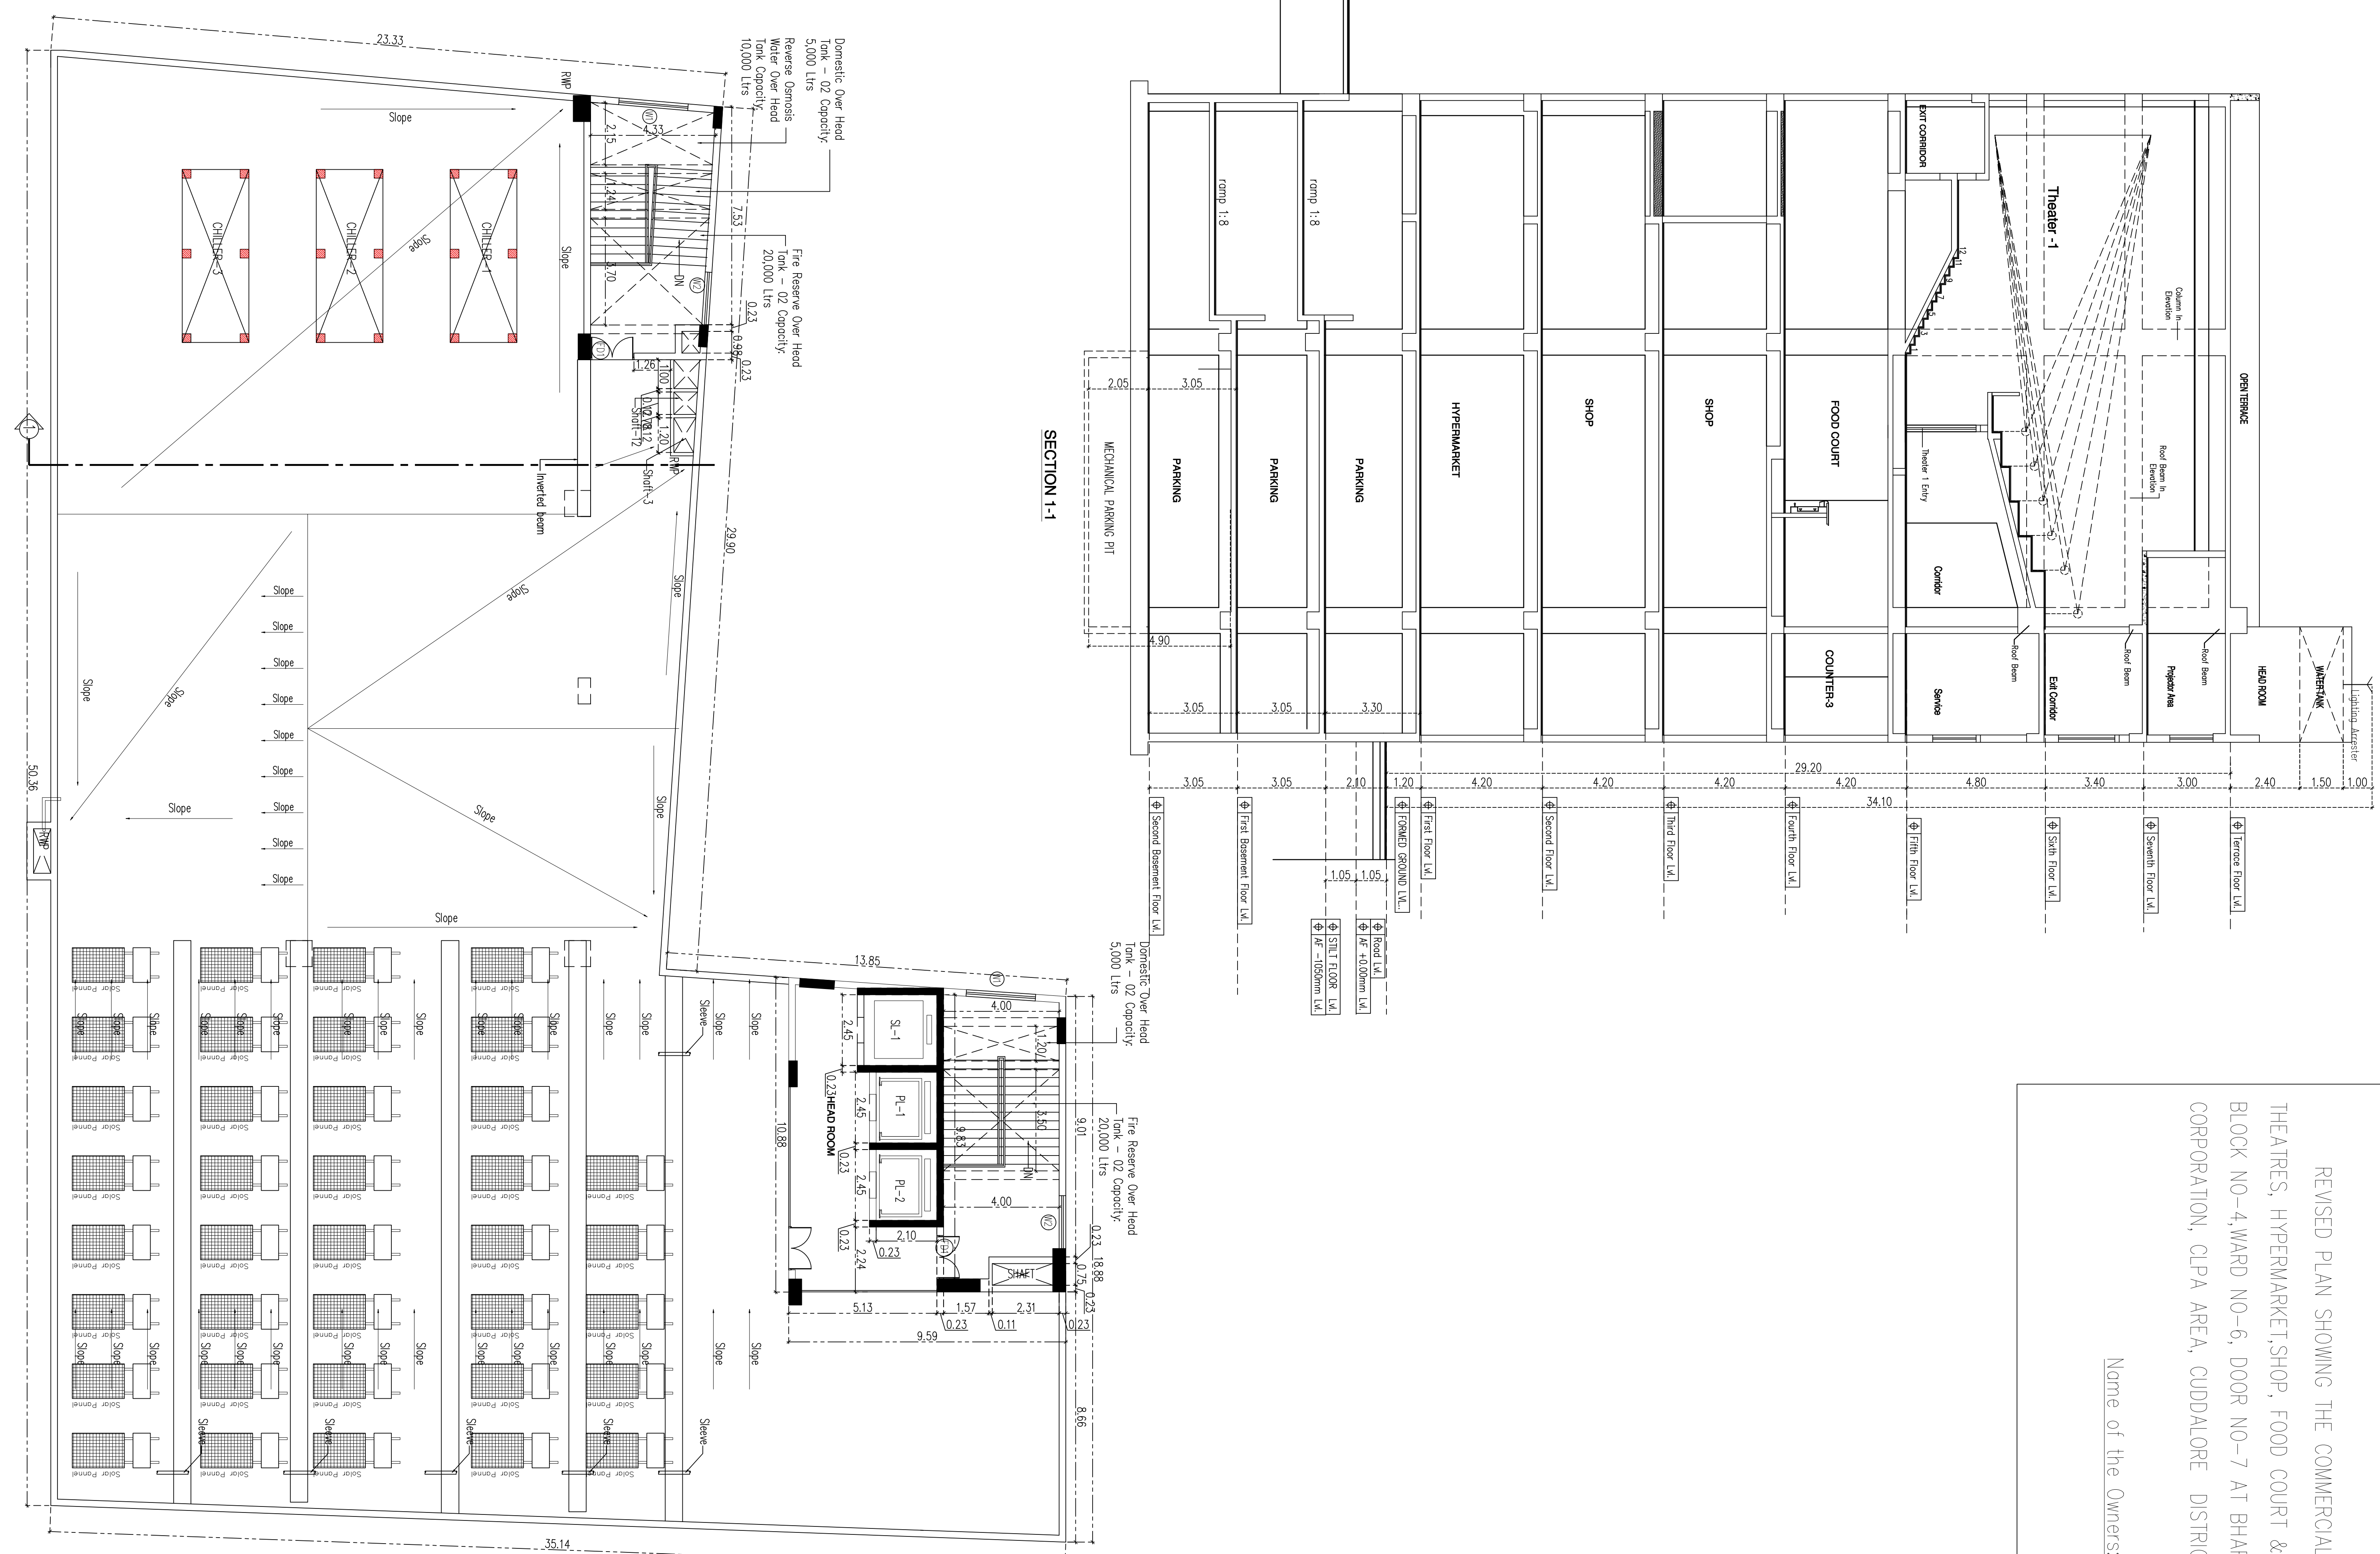

SECTION 1-1

TERRACE FLOOR PLAN






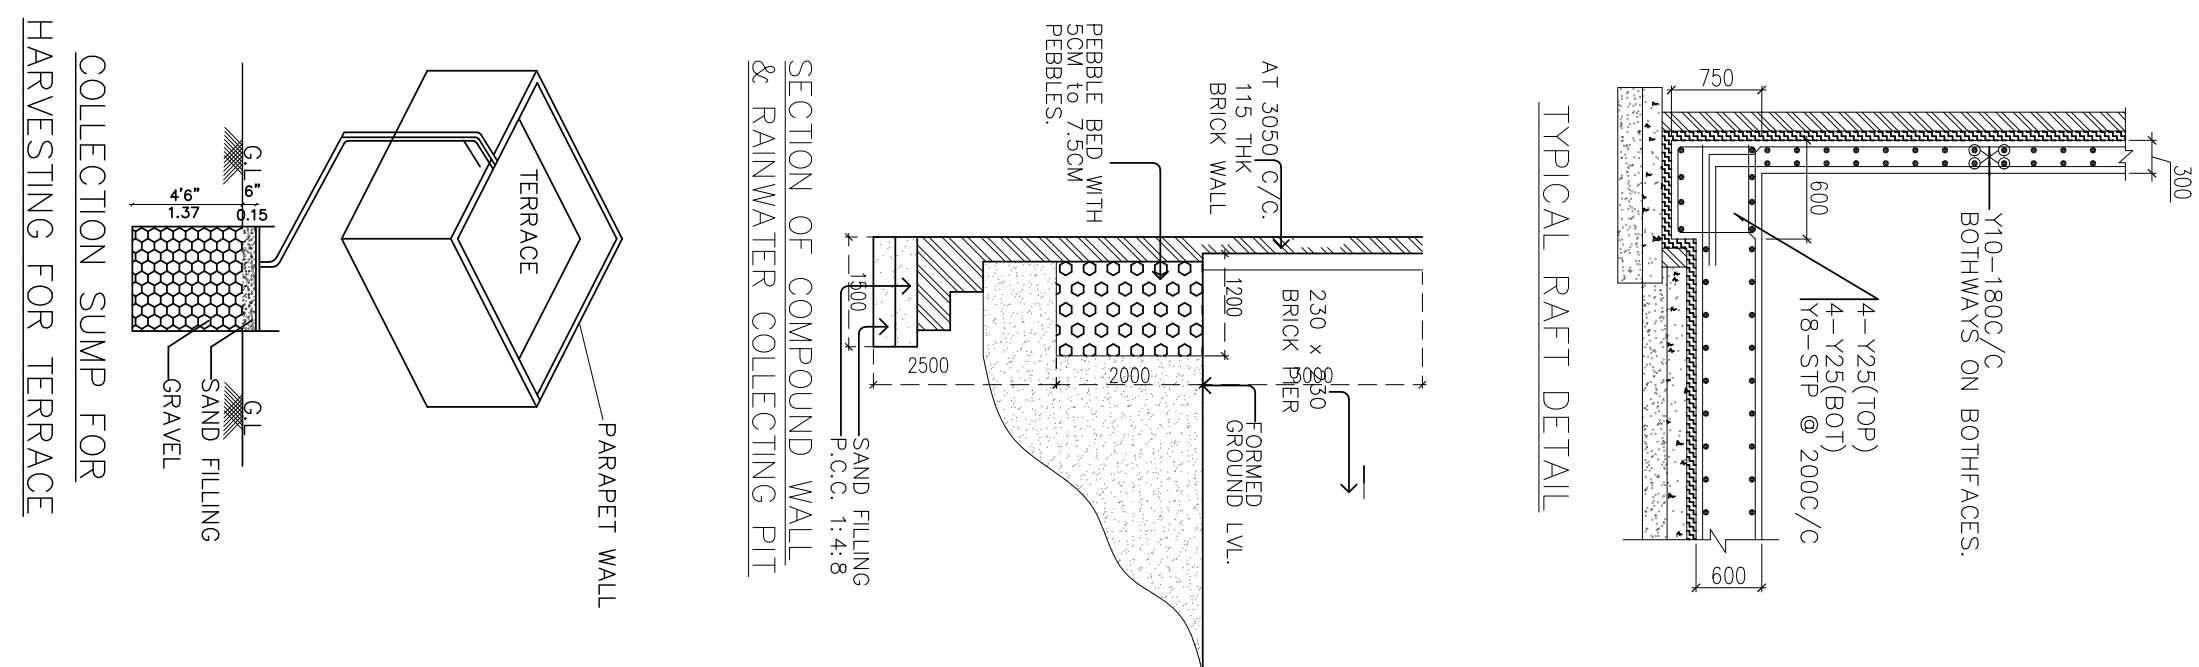


Figure 1: Typical cross-section of a brick pier. The diagram shows a cross-section of a brick pier with a width of 230 mm and a height of 600 mm. The pier is made of brick and is surrounded by a 115 mm thick brick wall. The pier is supported by a concrete foundation. The ground level is indicated by a dashed line. The pier is labeled 'BRICK PIER' and the wall is labeled '115 THK BRICK WALL'. The foundation is labeled 'CONCRETE FOUNDATION' and the ground level is labeled 'GROUND LVL'. The pier is also labeled 'EXPOSED RED WITH PEBBLES'.

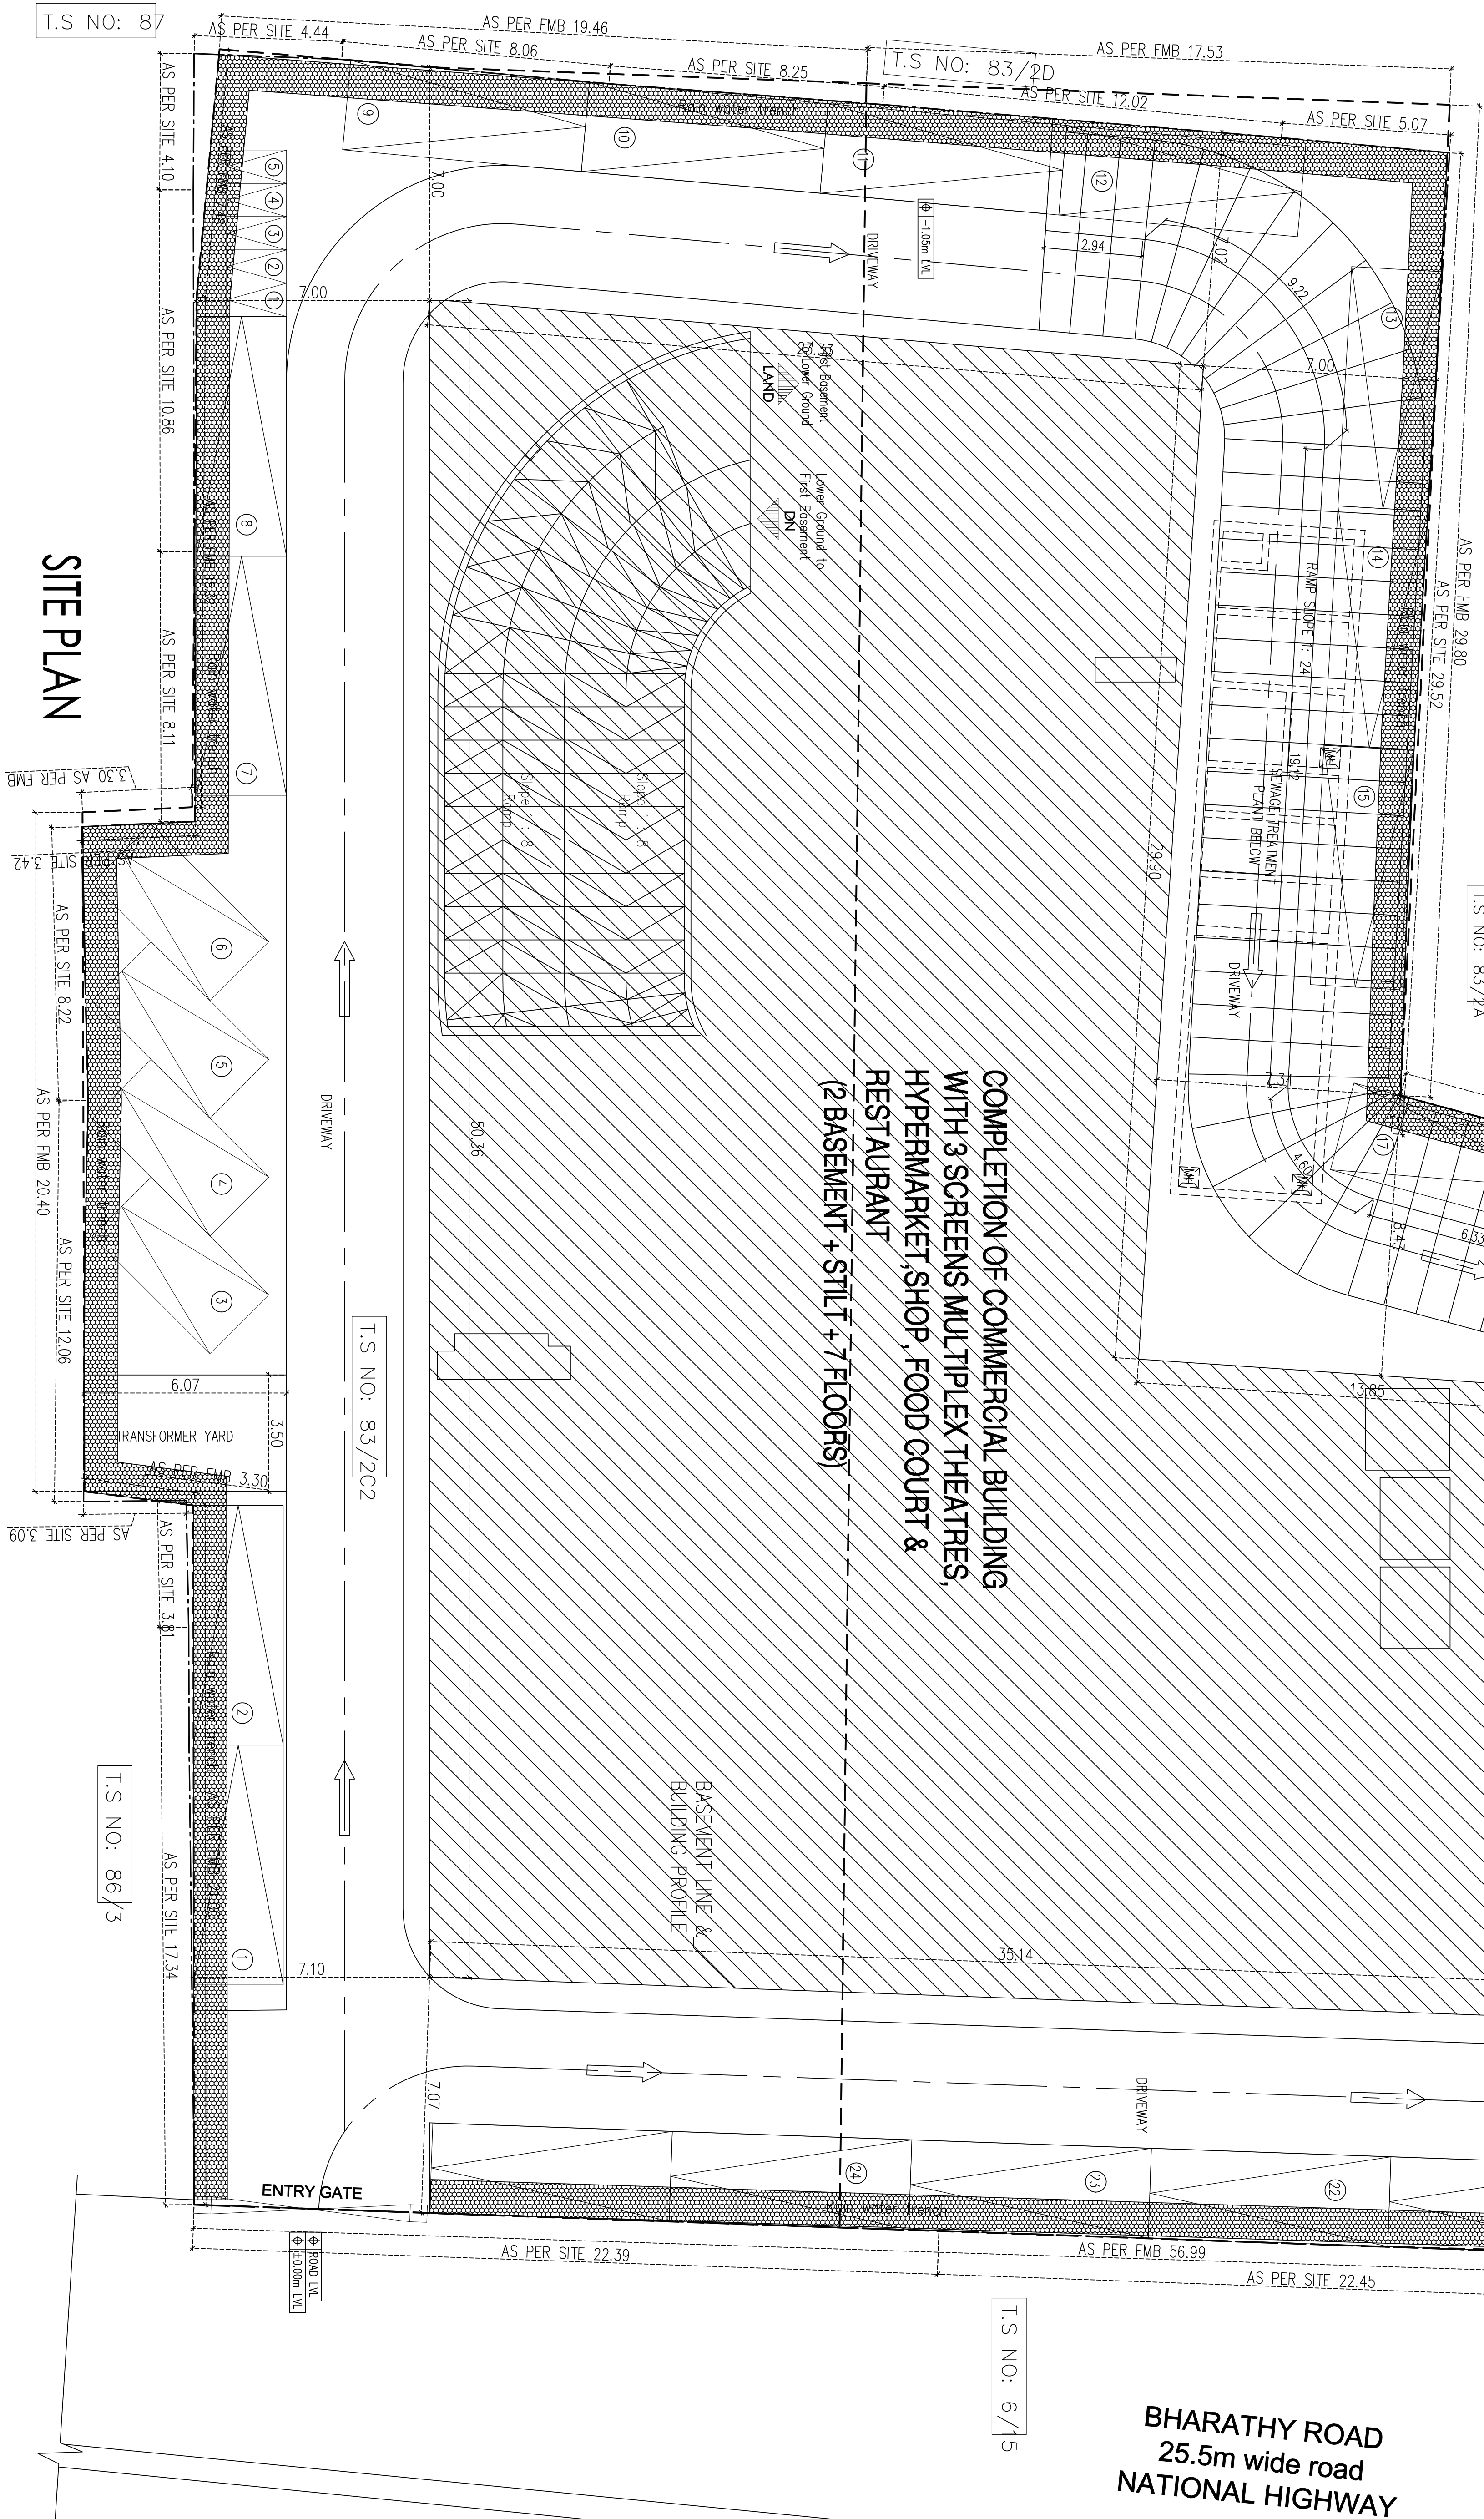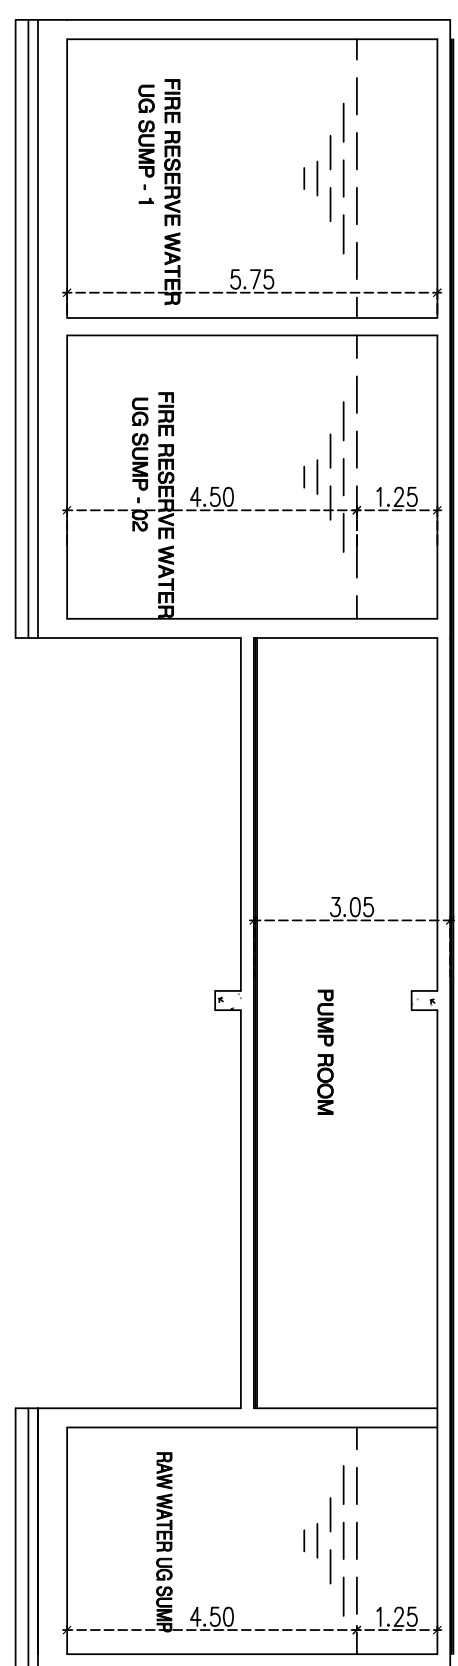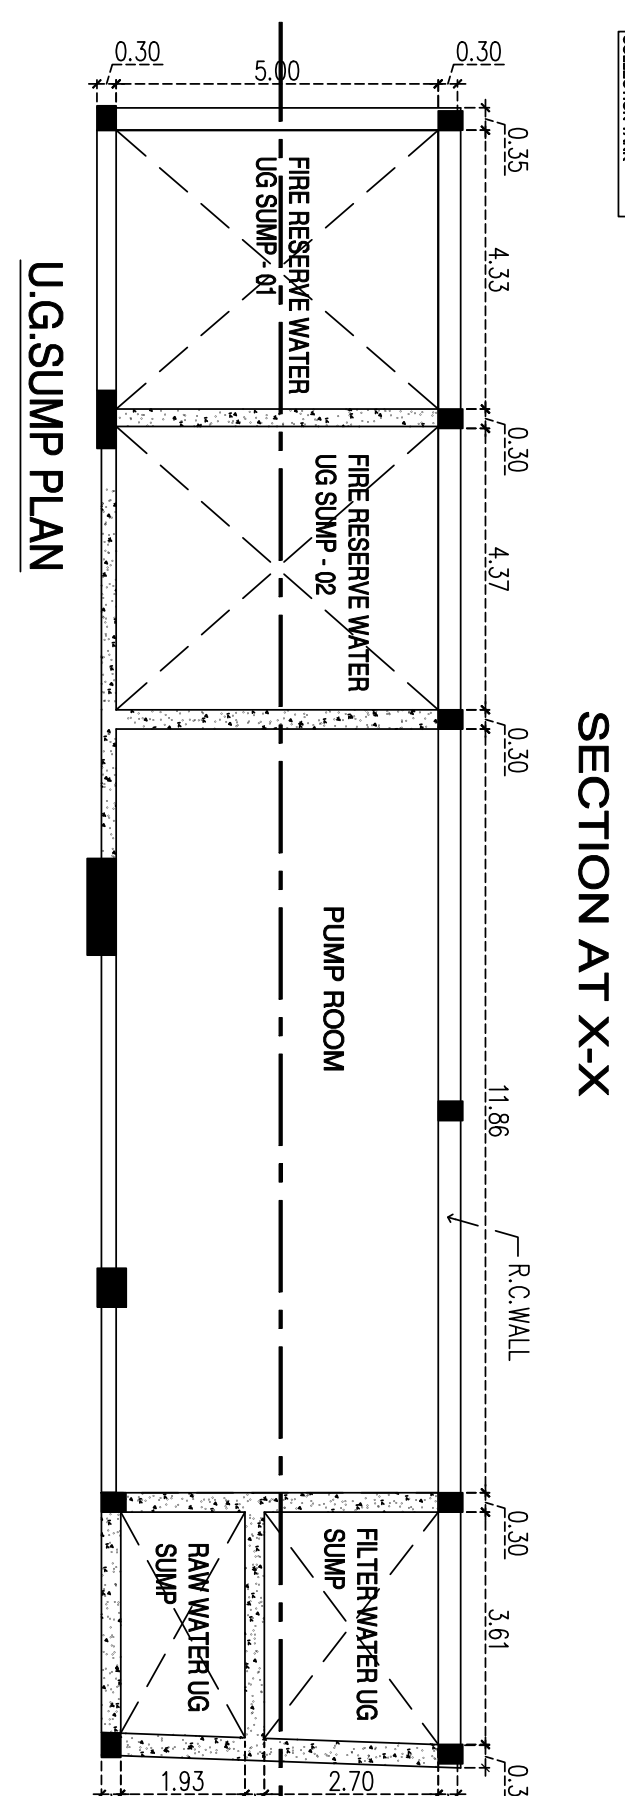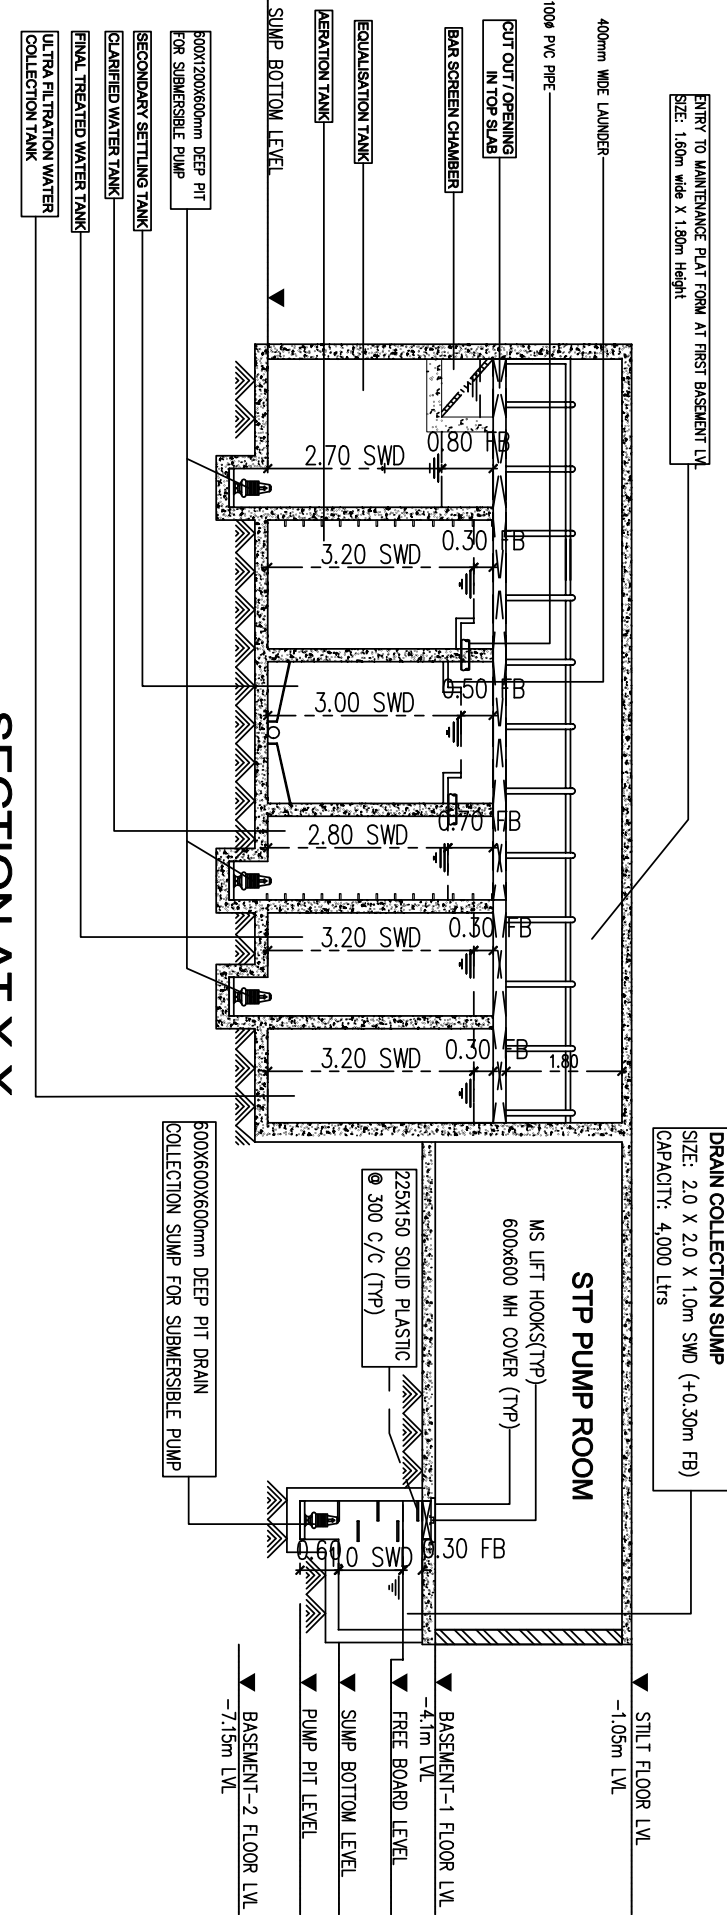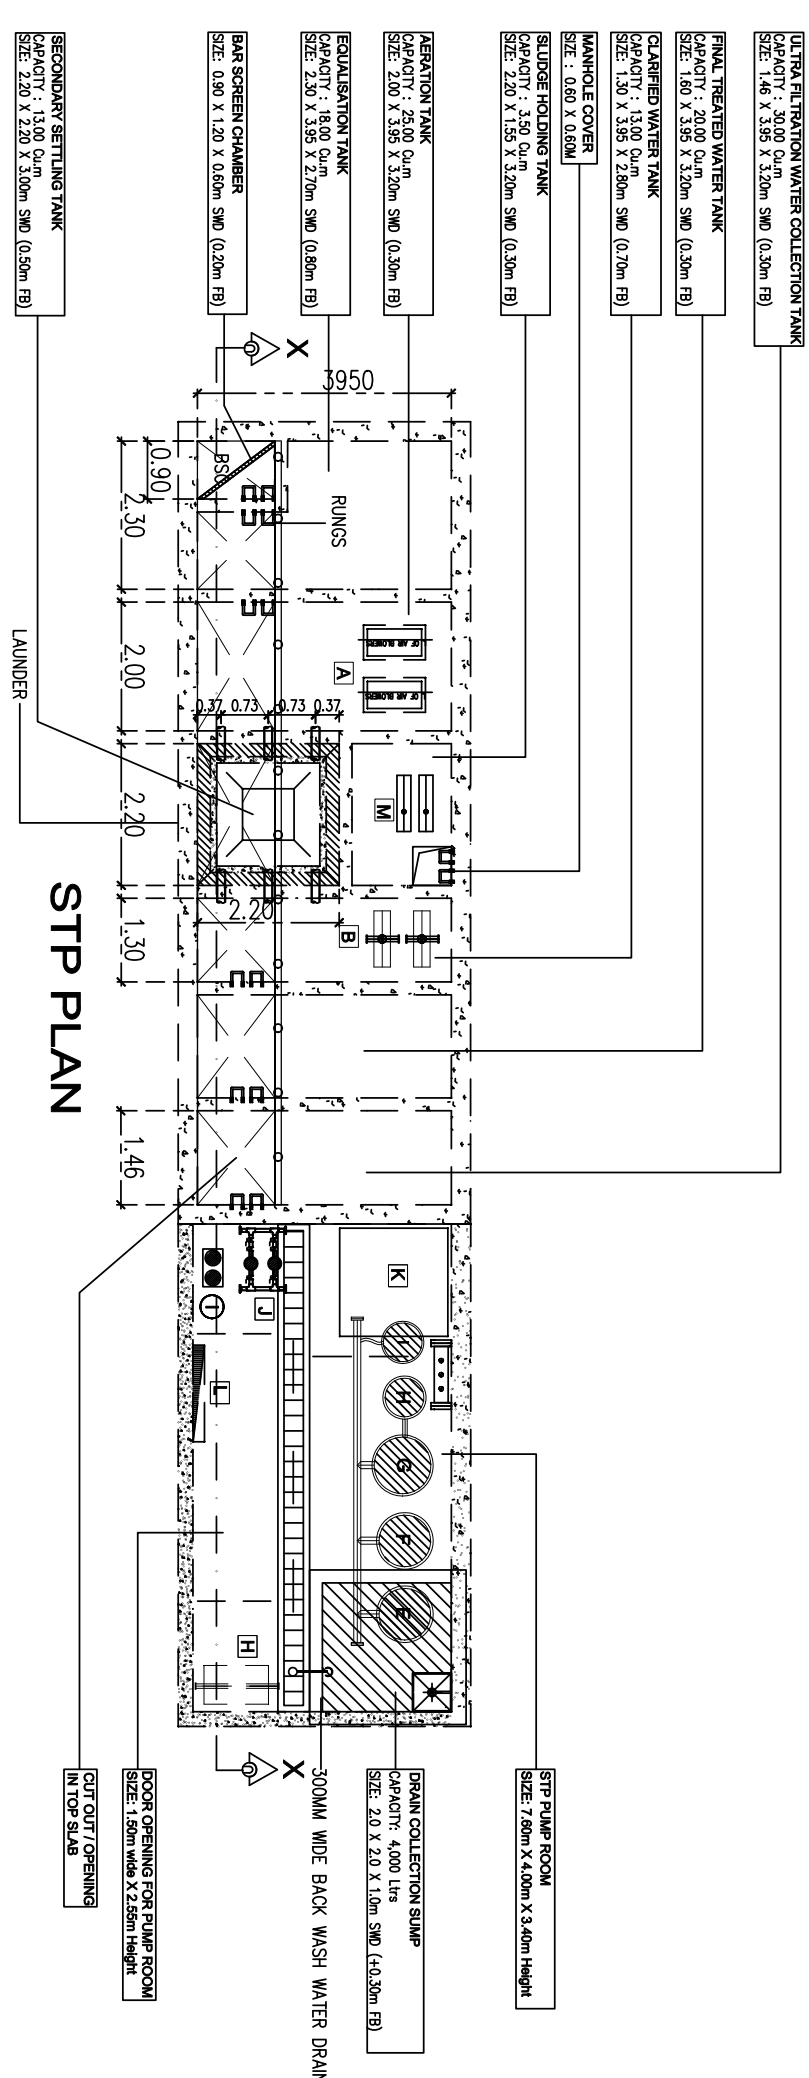

A cross-sectional diagram of a compound wall and rainwater collecting pile. The diagram shows a concrete wall on the left, a rainwater collecting pile in the center, and a concrete pile on the right. The pile is labeled 'SAND FILL P.C.C. 1:4:6'. Dimensions are given: 100 for the pile width, 2500 for the pile length, and 100 for the pile height. A label 'PARAPET WALL' points to the wall on the left.

COLLECTION SUMP FOR HARVESTING FOR TERRACE

4' x 1.5'

6' x 6'

6' x 6'

SAND FILLING

GRAVEL

[illegible]

FLOOR NAME	CAR	TWO WHEELERS
2ND BASEMENT'S PARKING	35	45
1ST BASEMENT'S PARKING	20	39
BIULT PARKING	19	27
SURFACE PARKING	24	5
ACHIEVED TOTAL PARKING	98	116

INSTALLATION REQUIREMENTS	EMC	WASH BASIN	URINAL
REQUIRED	24	14	15
PROVIDED	26	30	19

REVERSED SITE PLAN SHOWING THE COMMERCIAL BUILDING WITH 3 SCREENS MULTIPLEX THEATRES, HYPERMARKET/SHOP, FOOD COURT & RESTAURANT IN T.S.NO- 83/2B,2C1,2C2, BLOCK NO-4, WARD NO-6, DOOR NO-7 AT BHAAATHI ROAD, CUDDALORE CITY MUNICIPAL CORPORATION, CLPA AREA, CUDDALORE DISTRICT.

Name of the Owners: 1.Thiru.M.Ramesh S/o.D.Mohan.
2.Smt.R.Anitha W/o. M.Ramesh.

SITE PLAN

DATE : _____

OWNER:

ARCHITECT/REGISTERED ENGINEER:

REGISTERED STRUCTURAL ENGINEER :

REGISTERED CONSTRUCTION ENGINEER:

**M. Thiruvengadam, B.E CHH
CEL/NON /RE /ON/ 2018 /12/031**
Department of Town and Country Planning
Chennai Urban Association
1-3, Shanti Enclave,
25/71, Venkateshwara Road,
R.A. Puram, Chennai-600 028.
E-mail: theengadam@gmail.com Mobile: 7299111173