

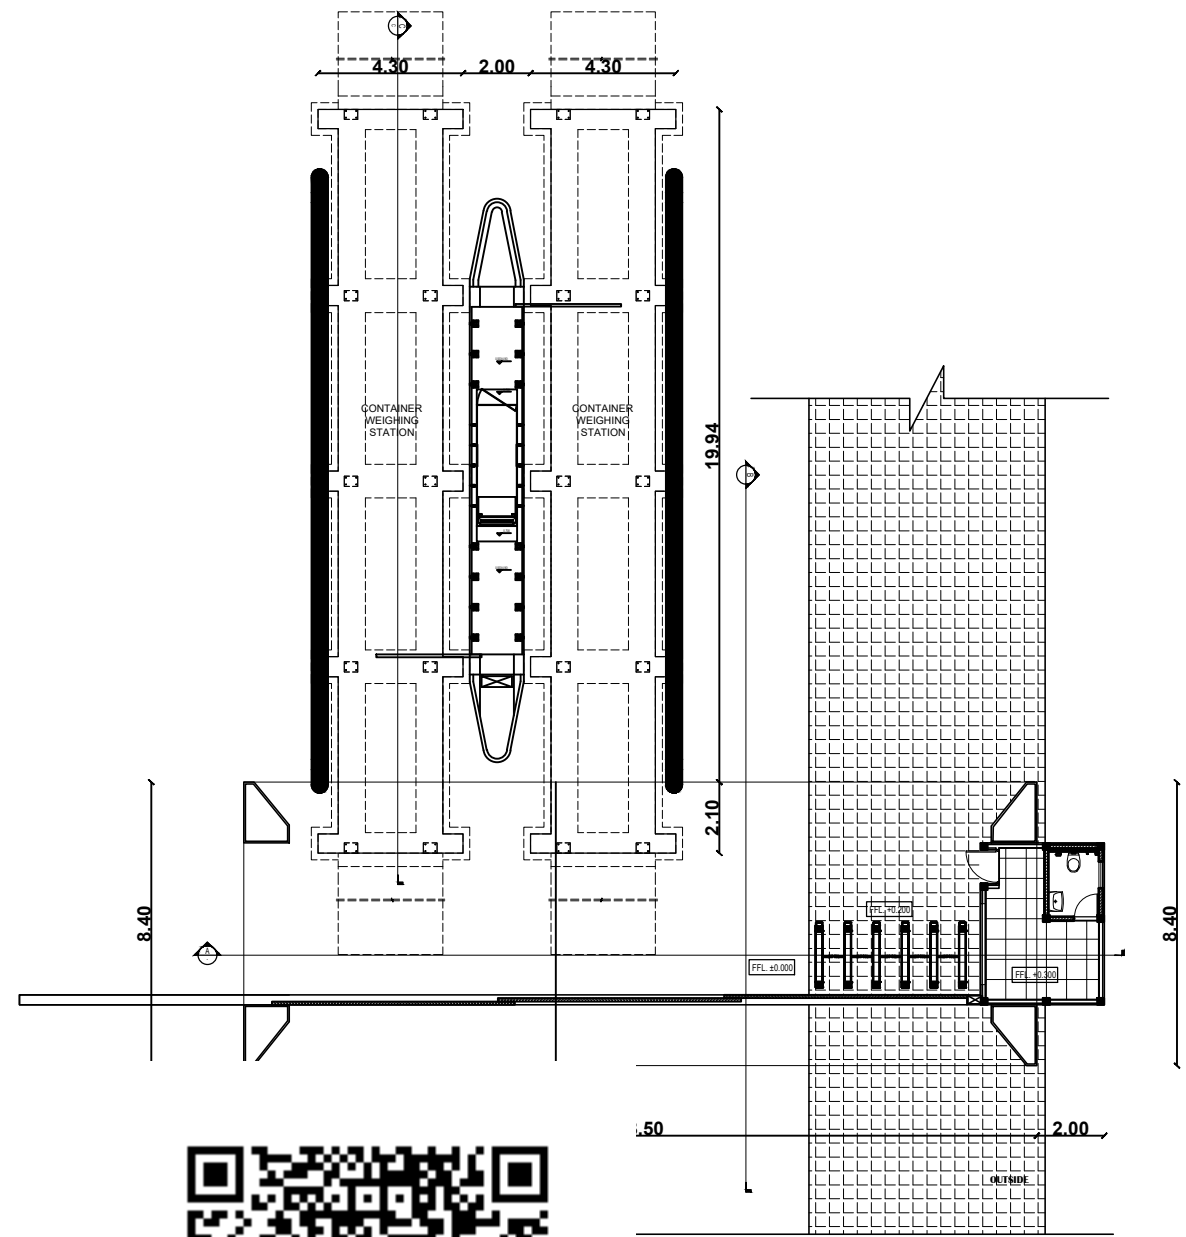
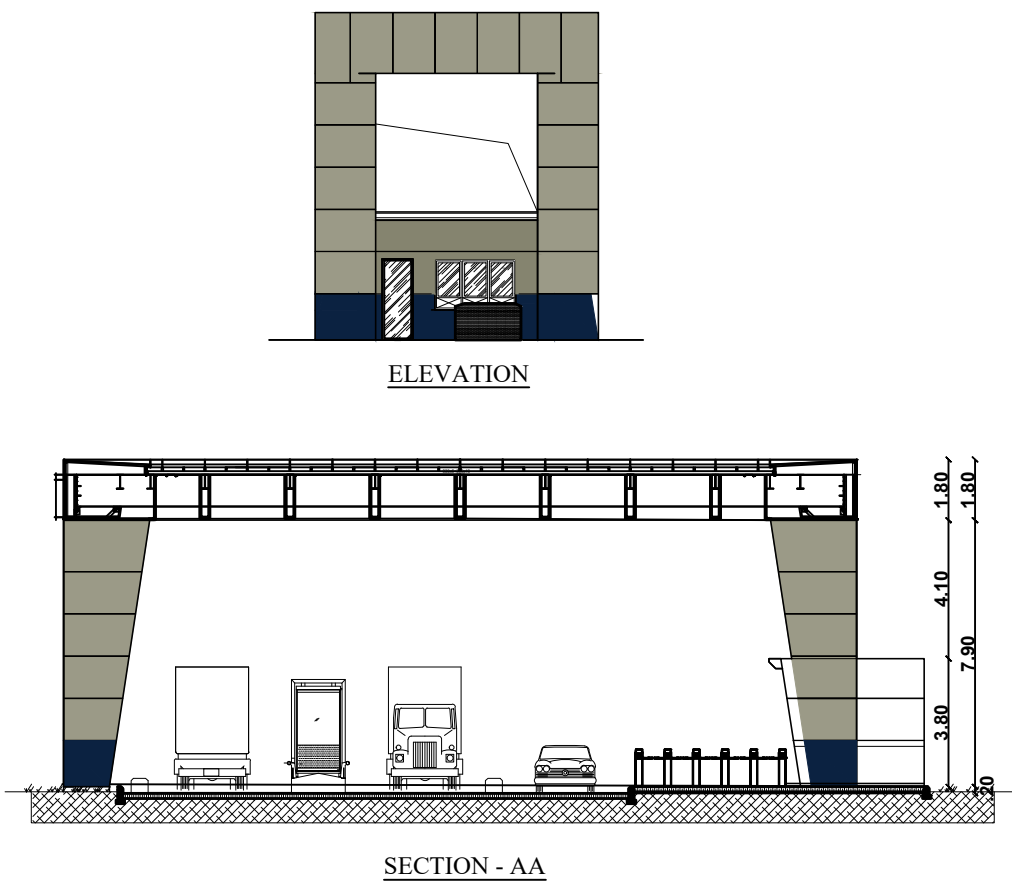
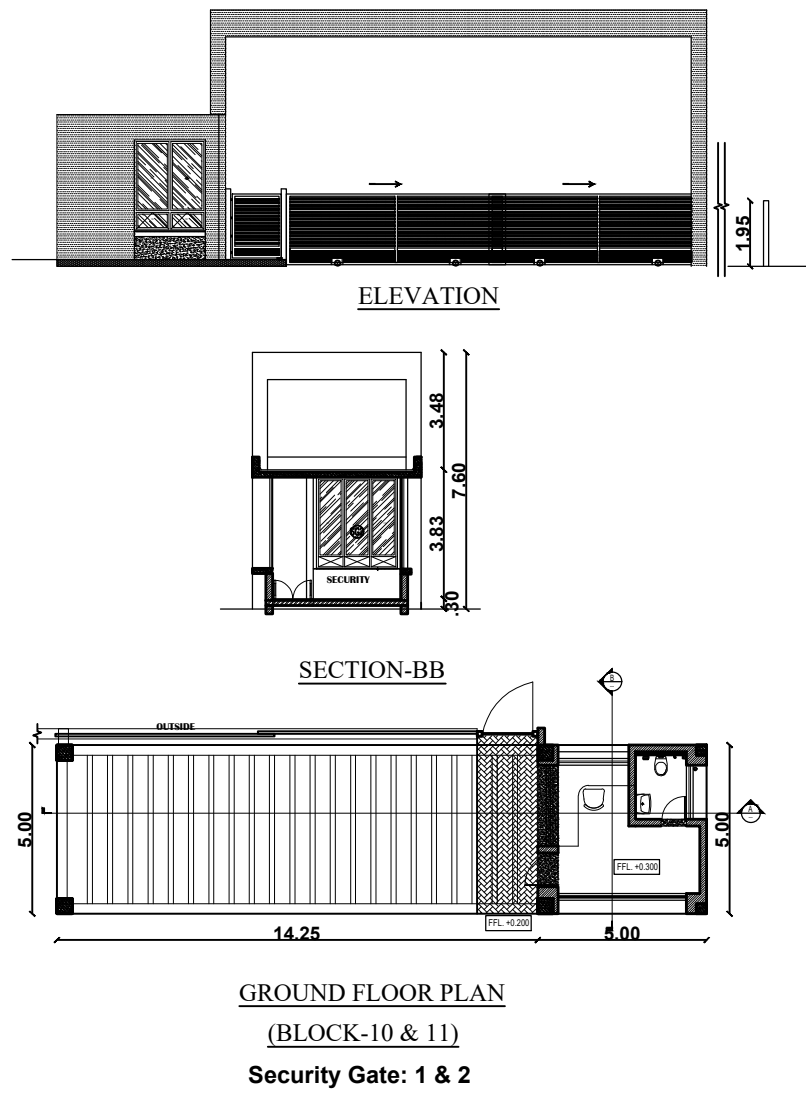


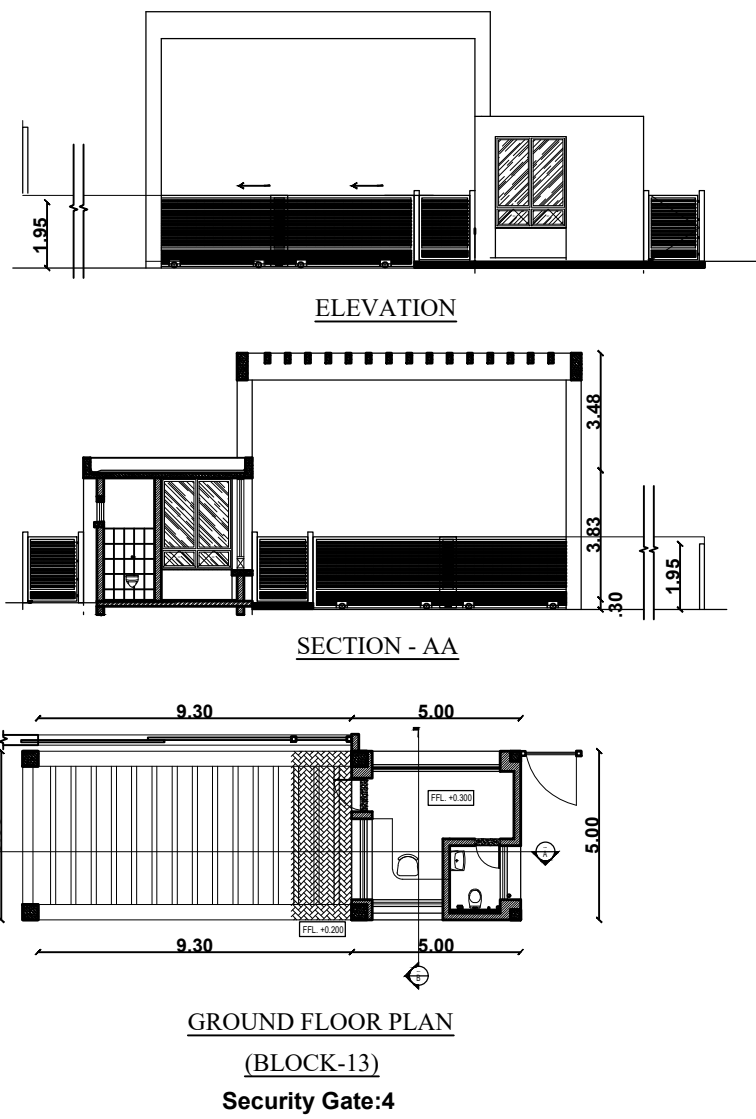

R PLAN  
3:3

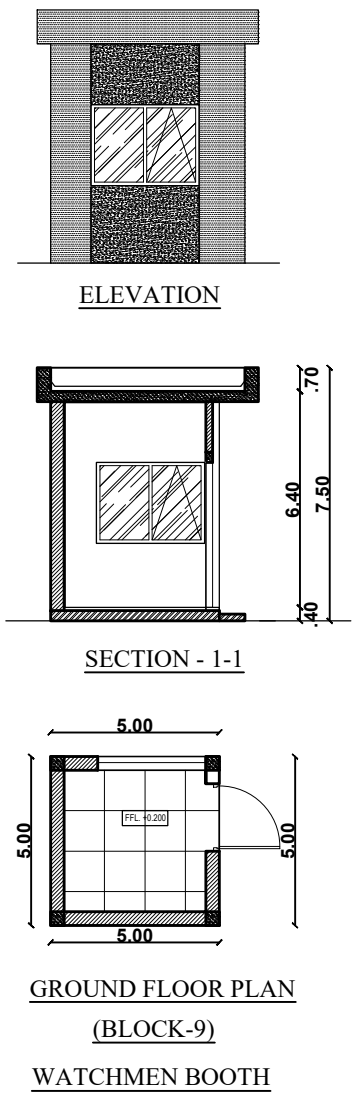

JOINERY SCHEDULE  
GROUND FLOOR PLAN

|          |             |      |
|----------|-------------|------|
| FD1.0618 | 600 x 1800  | DOOR |
| FD1.0818 | 800 x 1800  | DOOR |
| FD1.1021 | 1000 x 2.10 | DOOR |
| FD1.1521 | 1.50 x 2.10 | DOOR |

PLAN SHOWING THE PROPOSED CONSTRUCTION OF FLATTED INDUSTRIES BUILDING FOR "M/s. GUINDY WAREHOUSING AND INDUSTRIAL LOGISTICS PRIVATE LIMITED, M/s. FILMORE WAREHOUSING AND INDUSTRIAL LOGISTICS PRIVATE LIMITED & M/s. STR INDUSTRIAL PARK PRIVATE LIMITED" IN S.F. Nos. VARANAVASI AGARAM VILLAGE, S.NOS: **227/1, 2; 228; 229/1, 2; 230/1, 2, 3, 4; 231/1, 2; 232/1, 2, 3, 4, 5; 233/1, 3; 241; 242/1, 2, 3, 4; 243/1A, 1B, 2; 244/1, 2, 3, 4, 5; 245; 256; 263/1B; 264/1, 2, 3, 4, 5; 265/1, 2A, 2B, 3A, 3B,3C, 266/1A1, 1A2, 1B2, 2B; 267/1A1A1, 1A1A2, 1A1B, 1A2,1A3, 1A4, 1B, 2A, 2B,3A1,3A2, 3B; 268/1A, 1B, 2, 3A, 3B, 3C, 4A,4B; 269/2, 3A, 3B, 4A, 4B, 5, 6A, 6B, 7A, 7B,8A, 8B, 9A, 9B,10, 11; and AGARAM VILLAGE S.NOS: **97; 98/1A,1B1,1B2, 1B3, 2A, 2B, 2C; 99/1, 2; 100/1A,1B,1C,1D,1E, 1F, 1G,1H, 2A, 2B; 101/1, 2; 102/1, 2;103/2; 104/1A1B1, 1A2A, 1A2B,1B, 2B1, 2B2; 107/2;108/1A1, 1A2, 1B, 2A, 2B1A, 2B1B, 2B2, 2B3, 2C; 109/1,2A, 2B; 110/1, 2A1, 2A2, 2A3, 2B** AT WALAJABAD TALUK , KANCHEEPURAM DISTRICT, TAMIL NADU.  
Manufacturing of Enclosure/ Casing of Mobile Phones**


AREA DETAILS

| PARTICULARS               | AREA IN m <sup>2</sup> |
|---------------------------|------------------------|
| Area of the Block-9 : GF  | 6.86                   |
| Area of the Block-10 : GF | 100.00                 |
| Area of the Block-11 : GF | 96.25                  |
| Area of the Block-12 : GF | 207.00                 |
| Area of the Block-13 : GF | 82.74                  |

APPLICANT



ENGINEER

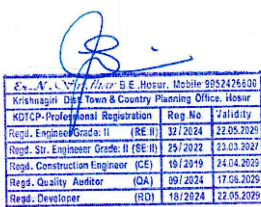


**Er. A. NIVEDHITHA M.Tech., (Ph.D)**  
Geotechnical Engineer  
Regd. No: RGT/2022/02/002  
No. 3/322, Ram 4<sup>th</sup> Street,  
Shanmuga Nagar, Pozhichalur,  
Chennai - 600 074. Ph: +91 96295 31255  
Email: arunammivedhitha@gmail.com


**Dr. R. SURESH BABU, MSc(Engg), Ph.D., MIE(IND), FIV**  
Registered Structural Engineer - Grade-I  
TVLR/RSE/Gr-1/2019/11/004 dt 27/11/2019  
No.1, Krishnama Road, Mashkur Building,  
1st Floor, Nungambakkam, Chennai - 600 034.  
Ph: 0984055743 rsbrsprs@gmail.com




ELEVATION

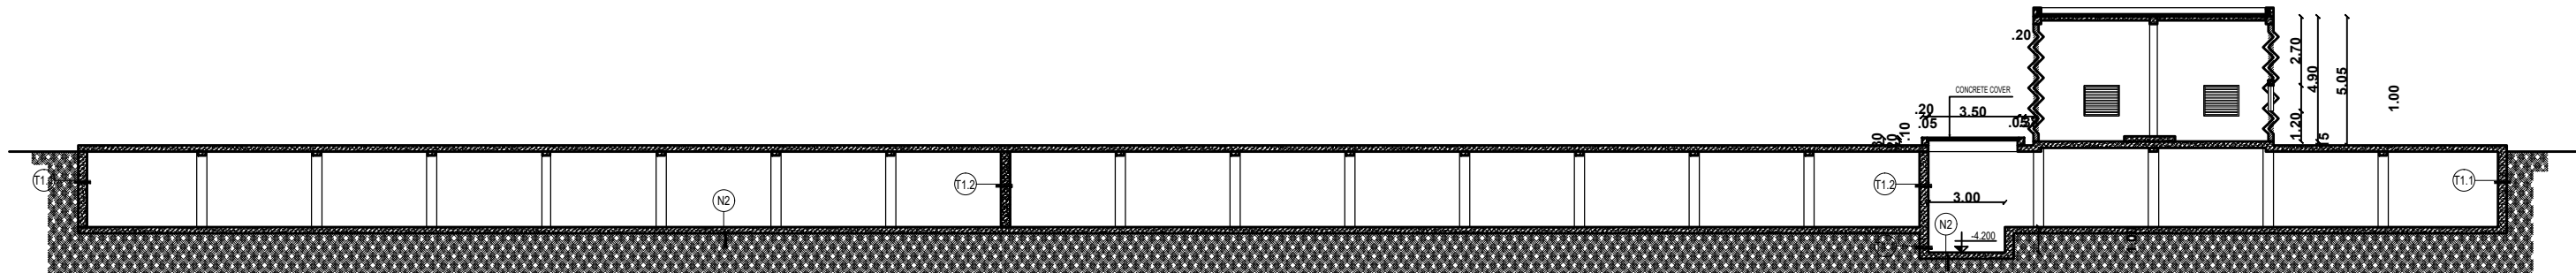

SECTION-AA

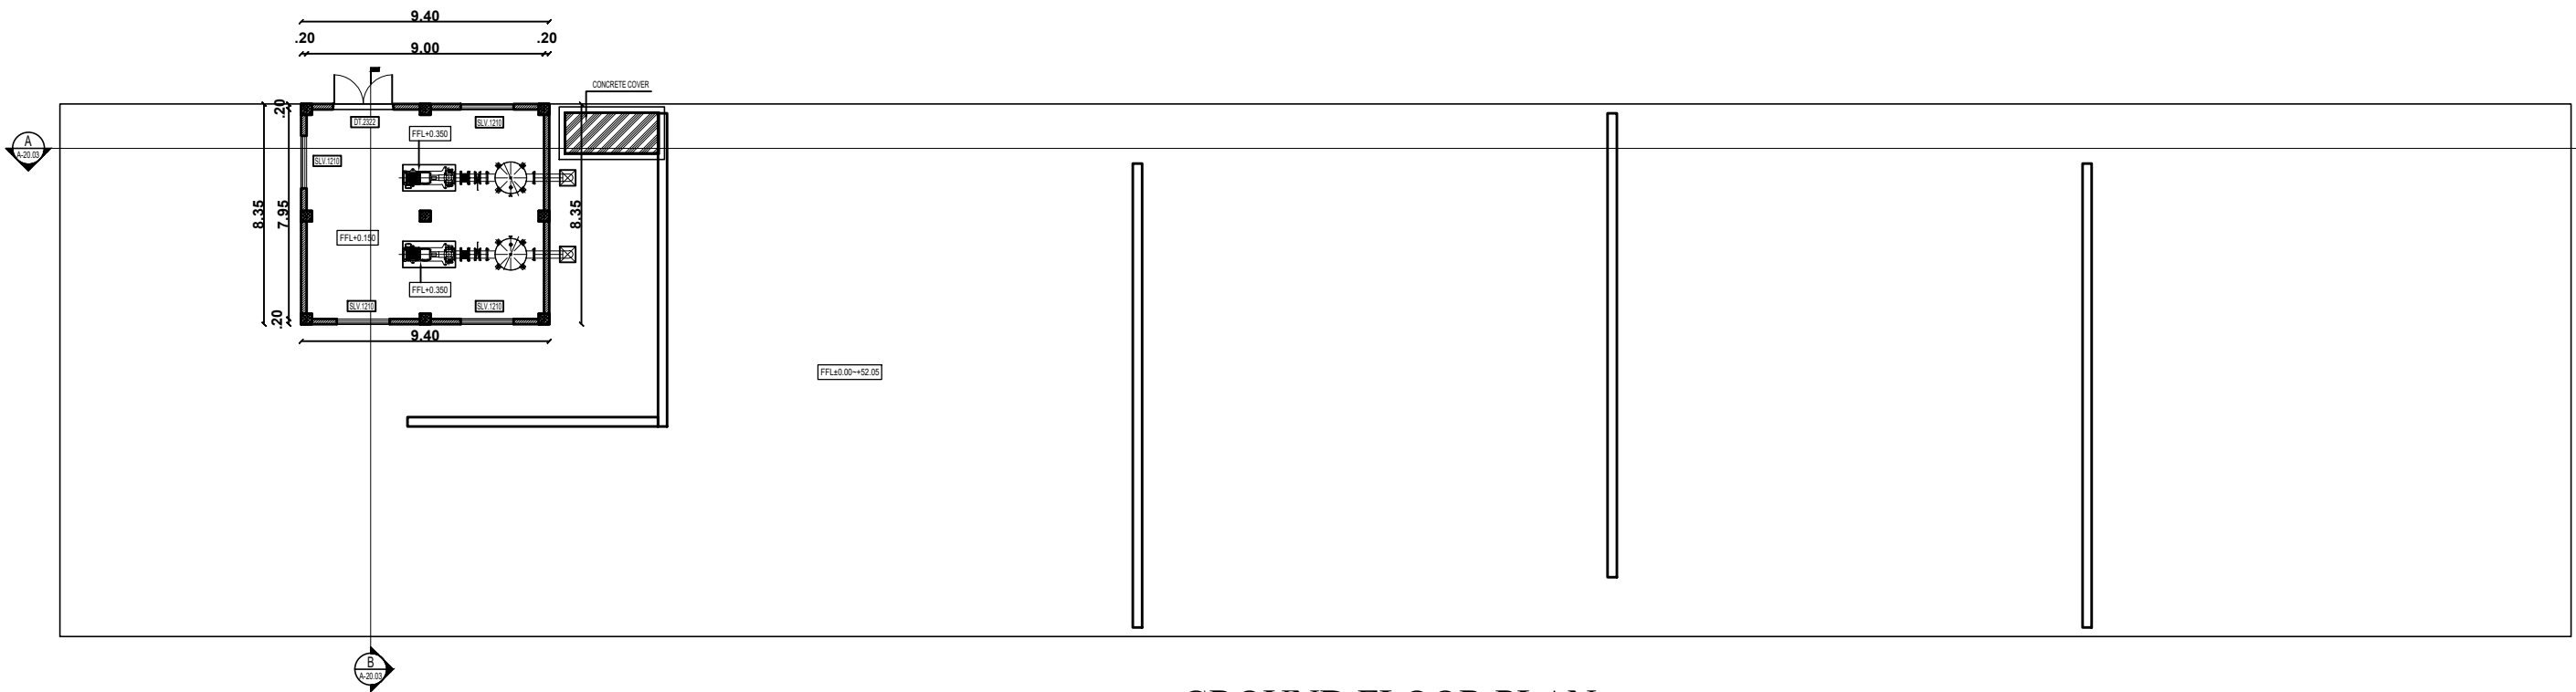

GROUND FLOOR PLAN  
Block: 08 - Under Ground Water Tank

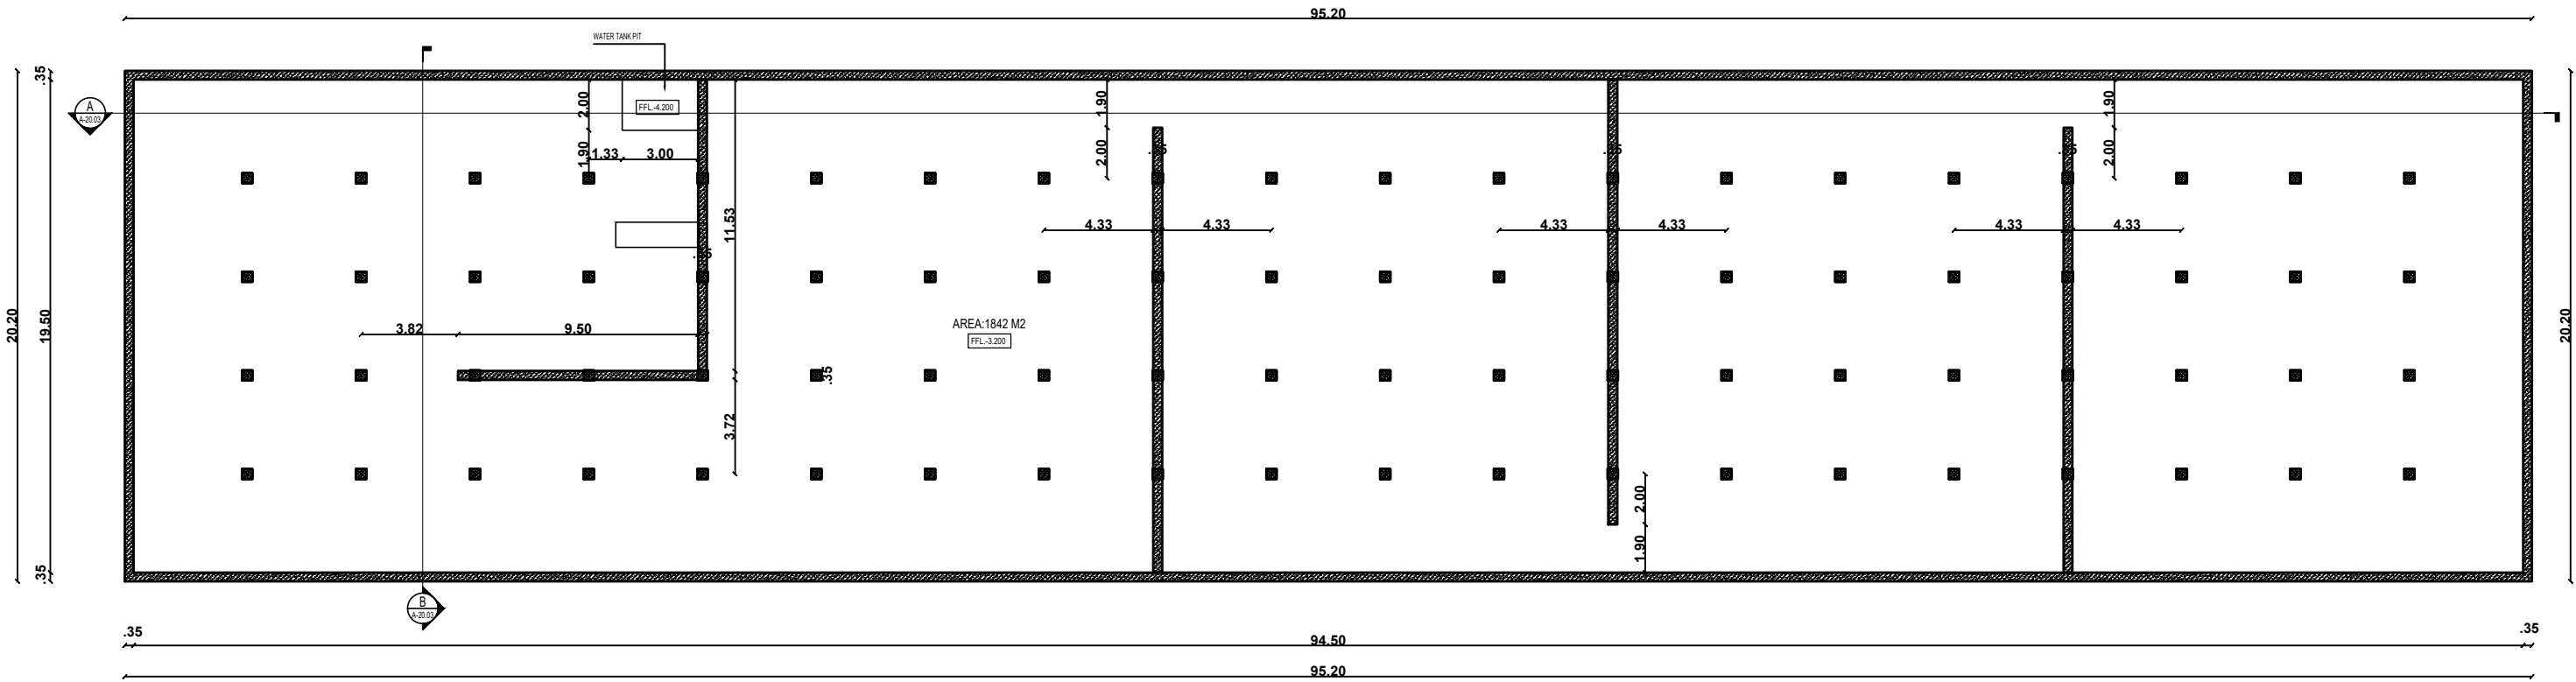

BASEMENT FLOOR PLAN  
Block: 08 - Under Ground Water Tank

PLAN SHOWING THE PROPOSED CONSTRUCTION OF FLATTED INDUSTRIES BUILDING FOR "M/s. GUINDY WAREHOUSING AND INDUSTRIAL LOGISTICS PRIVATE LIMITED, M/s. FILMORE WAREHOUSING AND INDUSTRIAL LOGISTICS PRIVATE LIMITED & M/s. STR INDUSTRIAL PARK PRIVATE LIMITED" IN S.F. Nos. VARANAVASI AGARAM VILLAGE, S.NOS: 227/1, 2; 228; 229/1, 2; 230/1, 2, 3, 4; 231/1, 2; 232/1, 2, 3, 4, 5; 233/1, 3; 241; 242/1, 2, 3, 4; 243/1A, 1B, 2; 244/1, 2, 3, 4, 5; 245; 256; 263/1B; 264/1, 2, 3, 4, 5; 265/1, 2A, 2B, 3A, 3B,3C, 266/1A1, 1A2, 1B2, 2B; 267/1A1A1, 1A1A2, 1A1B, 1A2,1A3, 1A4, 1B, 2A, 2B,3A1,3A2, 3B; 268/1A, 1B, 2, 3A, 3B, 3C, 4A,4B; 269/2, 3A, 3B, 4A, 4B, 5, 6A, 6B, 7A, 7B,8A, 8B, 9A, 9B,10, 11; and AGARAM VILLAGE S.NOS: 97; 98/1A,1B1,1B2, 1B3, 2A, 2B, 2C; 99/1, 2; 100/1A,1B,1C,1D,1E, 1F, 1G,1H, 2A, 2B; 101/1, 2; 102/1, 2;103/2; 104/1A1B1, 1A2A, 1A2B,1B, 2B1, 2B2; 107/2;108/1A1, 1A2, 1B, 2A, 2B1A, 2B1B, 2B2, 2B3, 2C; 109/1,2A, 2B; 110/1, 2A1, 2A2, 2A3, 2B AT WALAJABAD TALUK , KANCHEEPURAM DISTRICT, TAMIL NADU.  
Manufacturing of Enclosure/ Casing of Mobile Phones



JOINERY SCHEDULE  
GROUND FLOOR PLAN

|          |             |               |
|----------|-------------|---------------|
| DT.2322  | 2.30 x 2200 | DOOR          |
| SLV.1210 | 1200 x 1000 | LOUVER WINDOW |

AREA DETAILS

| PARTICULARS                        | AREA IN m <sup>2</sup> |
|------------------------------------|------------------------|
| Area of the Block-8 : Lower Ground | 1923.04                |
| Area of the Block-8 : Ground Floor | 81.79                  |

APPLICANT



ENGINEER


**Er. A. NIVEDITHA M.Tech., (Ph.D.)**  
Geotechnical Engineer  
Regd. No: NGTE/2002/02/002  
No. 3/332, Ram 4th Street,  
Shanmuga Nagar, Pozhichalur,  
Chennai - 600 074, Ph: +91 96299 31255  
Email: arunuganiveditha@gmail.com

**Dr. R. SURESH BABU, M.Sc., Ph.D., M.A.S., F.V.**  
Registered Structural Engineer - (Grade I)  
TVLR/RSE/Gr-I/2019/11/004 dt 27/11/2019  
No.1, Kshatrama Road, Measur Building,  
1st Floor, Nungambakkam, Chennai - 600 034,  
Ph: 9884055743 rebspr@gmail.com







ELEVATION

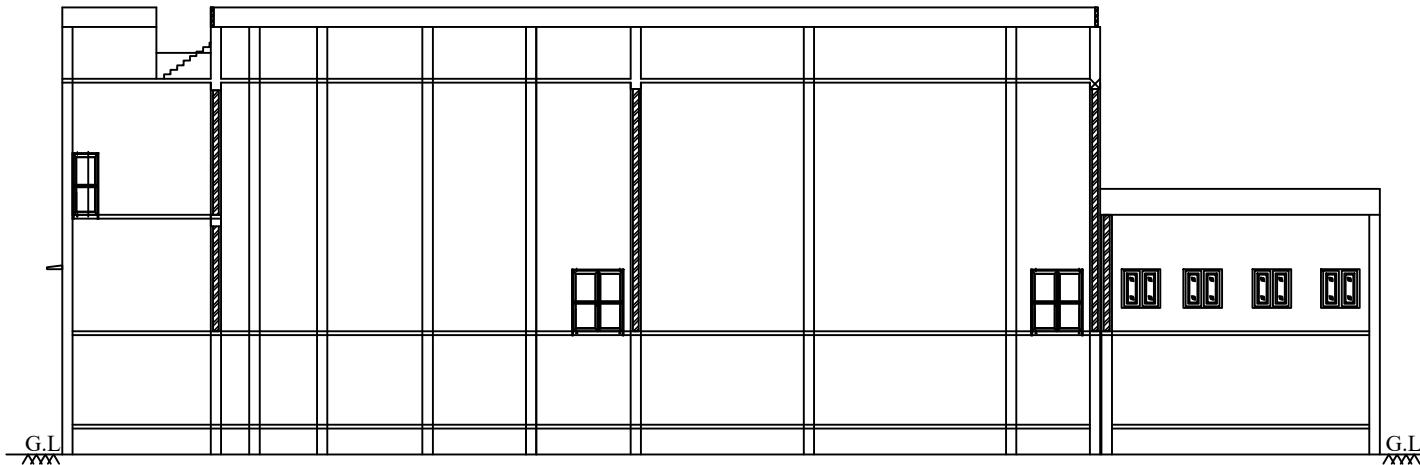


SECTION - 22

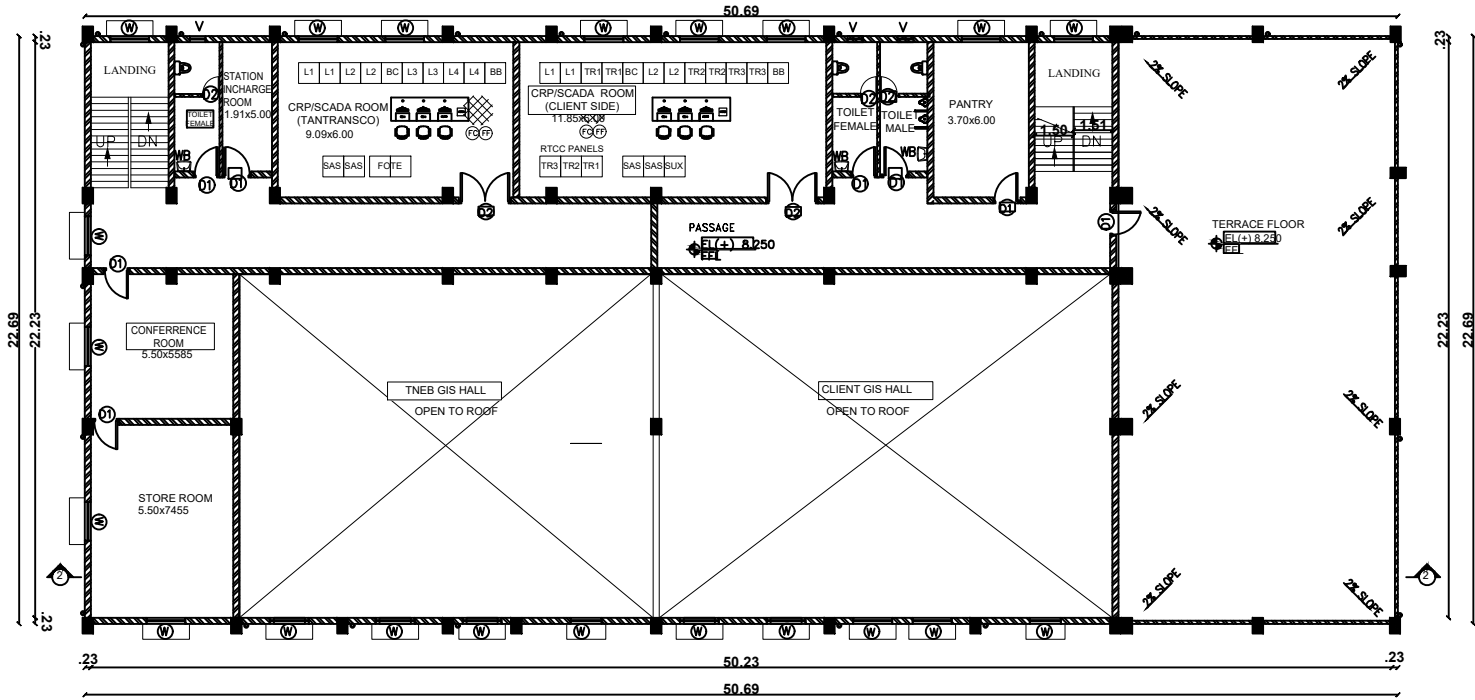


SECOND FLOOR PLAN  
Block: 07 - GIS

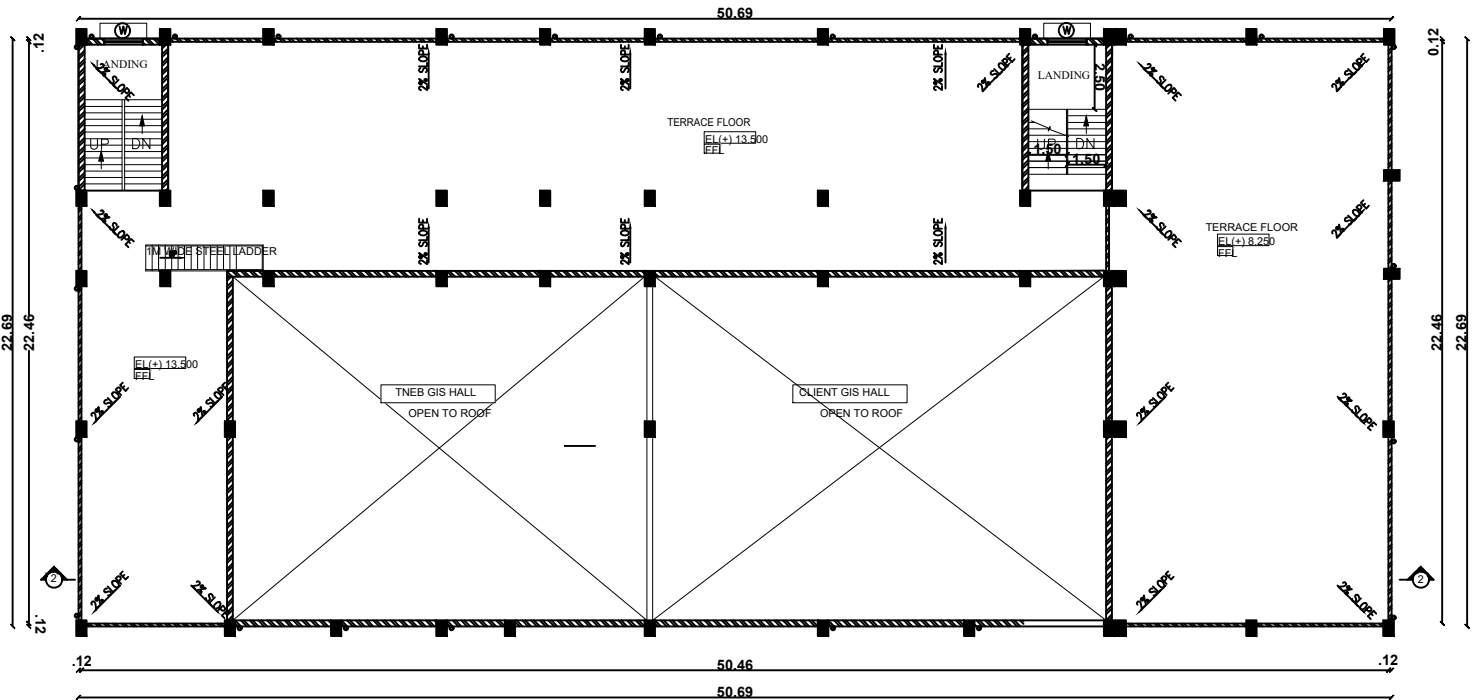

TERRACE FLOOR PLAN  
Block: 07 - GIS

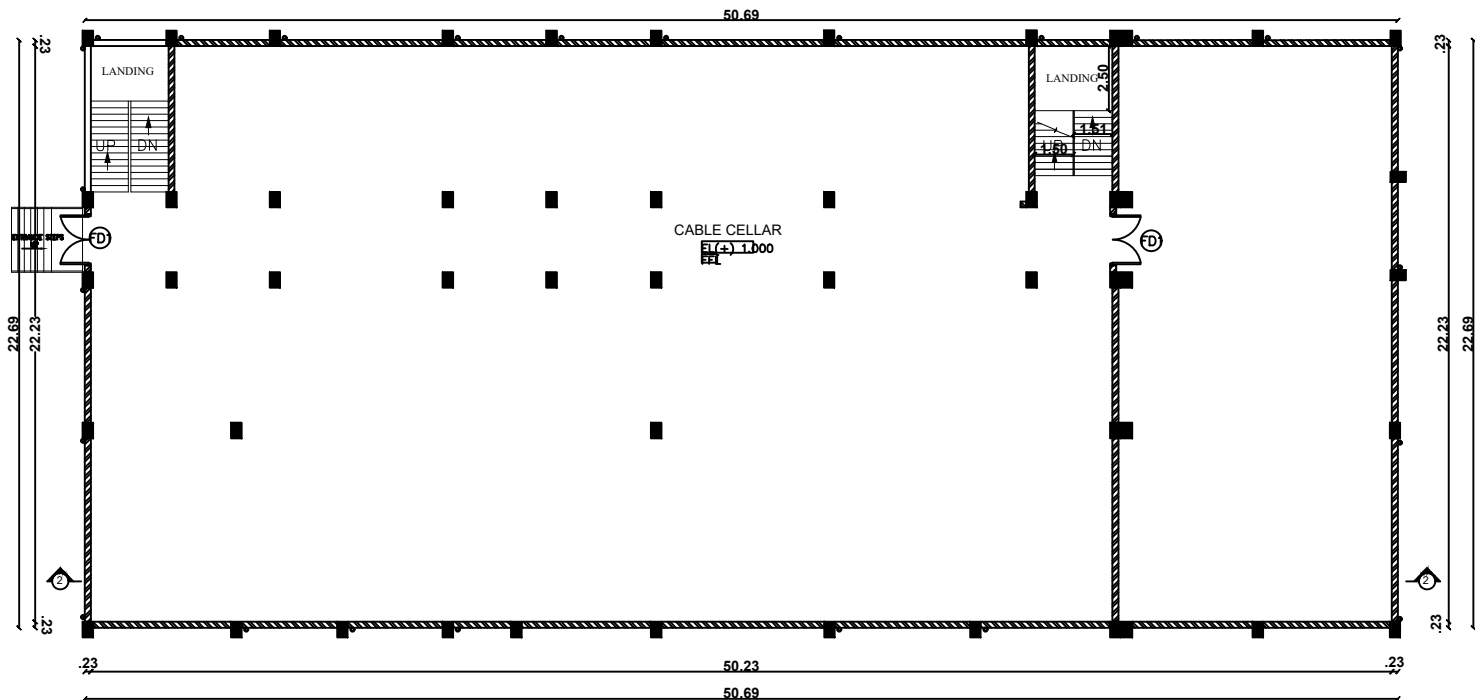

LOWER GROUND FLOOR PLAN  
Block: 07 - GIS

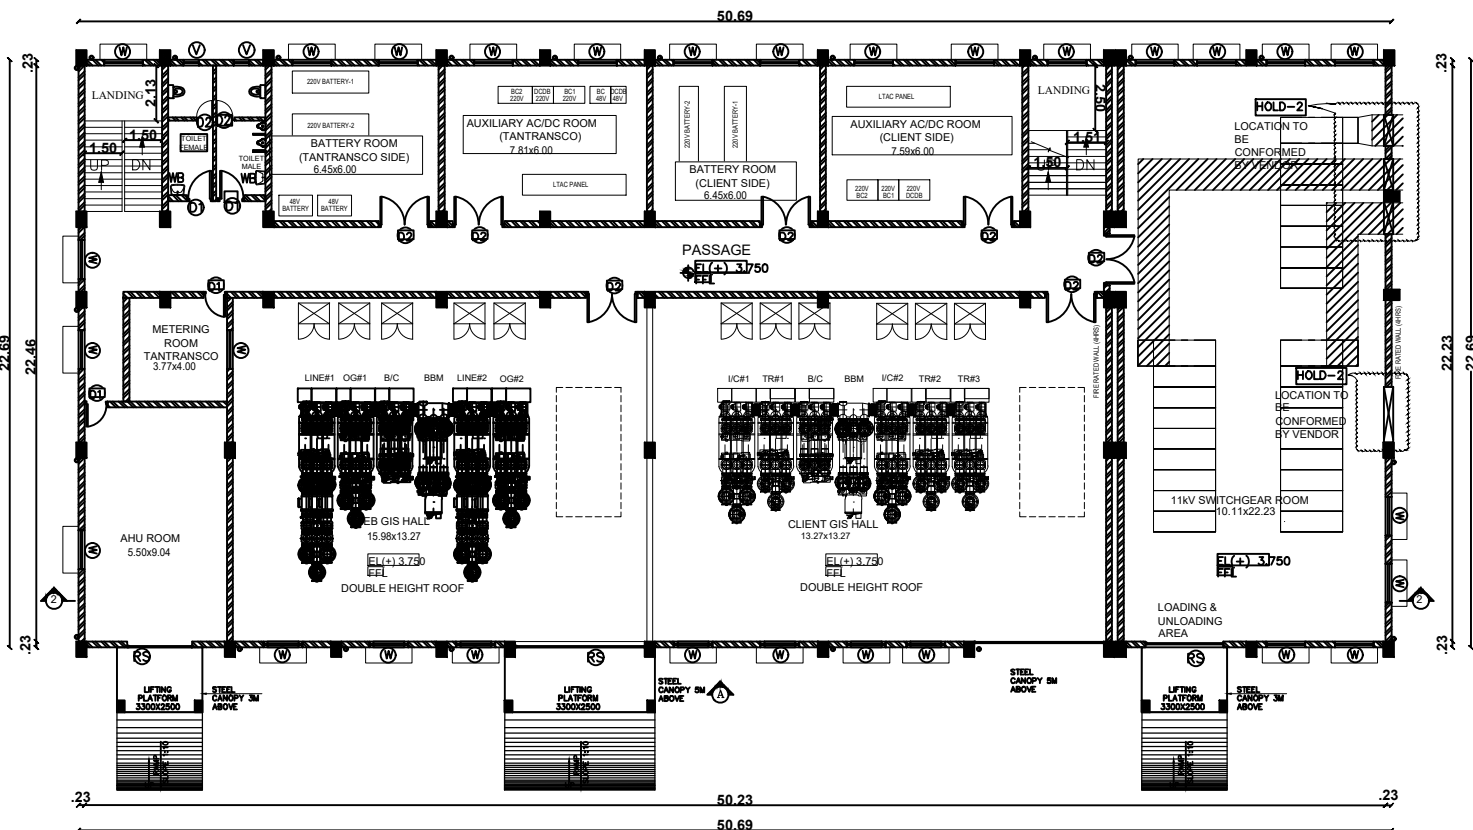

FIRST FLOOR PLAN  
Block: 07 - GIS

PLAN SHOWING THE PROPOSED CONSTRUCTION OF FLATTED INDUSTRIES BUILDING FOR "M/s. GUINDY WAREHOUSING AND INDUSTRIAL LOGISTICS PRIVATE LIMITED, M/s. FILMORE WAREHOUSING AND INDUSTRIAL LOGISTICS PRIVATE LIMITED & M/s. STR INDUSTRIAL PARK PRIVATE LIMITED" IN S.F. Nos. VARANAVASI AGARAM VILLAGE, S.NOS: **227/1, 2; 228; 229/1, 2; 230/1, 2, 3, 4; 231/1, 2; 232/1, 2, 3, 4, 5; 233/1, 3; 241; 242/1, 2, 3, 4; 243/1A, 1B, 2; 244/1, 2, 3, 4, 5; 245; 256; 263/1B; 264/1, 2, 3, 4, 5; 265/1, 2A, 2B, 3A, 3B, 3C, 266/1A1, 1A2, 1B2, 2B; 267/1A1A1, 1A1A2, 1A1B, 1A2, 1A3, 1A4, 1B, 2A, 2B, 3A1, 3A2, 3B; 268/1A, 1B, 2, 3A, 3B, 3C, 4A, 4B; 269/2, 3A, 3B, 4A, 4B, 5, 6A, 6B, 7A, 7B, 8A, 8B, 9A, 9B, 10, 11; and AGARAM VILLAGE S.NOS: 97; 98/1A, 1B1, 1B2, 1B3, 2A, 2B, 2C; 99/1, 2; 100/1A, 1B, 1C, 1D, 1E, 1F, 1G, 1H, 2A, 2B; 101/1, 2; 102/1, 2; 103/2; 104/1A1B1, 1A2A, 1A2B, 1B, 2B1, 2B2; 107/2; 108/1A1, 1A2, 1B, 2A, 2B1A, 2B1B, 2B2, 2B3, 2C; 109/1, 2A, 2B; 110/1, 2A1, 2A2, 2A3, 2B AT WALAJABAD TALUK, KANCHEEPURAM DISTRICT, TAMIL NADU.**


Manufacturing of Enclosure/ Casing of Mobile Phones

| AREA DETAILS             |                        |
|--------------------------|------------------------|
| PARTICULARS              | AREA IN m <sup>2</sup> |
| Area of the Block-7 : GF | 1150.06                |
| Area of the Block-7 : FF | 1150.06                |
| Area of the Block-7 : SF | 447.10                 |
| Block-7 : HEAD ROOM      | 40.56                  |


| SCHEDULE OF JOINERY DETAILS |       |           |                                               |     |
|-----------------------------|-------|-----------|-----------------------------------------------|-----|
| S.NO.                       | TYPE. | SIZE      | DESCRIPTION                                   | QTY |
| DOORS                       |       |           |                                               |     |
| 1                           | FD1   | 2000X1800 | FIXED DOUBLE LEAF STEEL DOOR                  | 2   |
| 2                           | D1    | 1000X2.10 | SINGLE LEAF ALUMINIUM DOOR                    | 13  |
| 3                           | D2    | 750X2.10  | SINGLE LEAF PVC DOOR                          | 4   |
| 4                           | RS    | 1800X2.10 | DOUBLE LEAF FIRE RATED DOOR FOR MINIMUM 2 HRS | 3   |
| WINDOWS & VENTILATOR        |       |           |                                               |     |
| 1                           | W     | 1.50X1200 | DOUBLE LEAF ALUMINIUM GLAZED WINDOW           | 50  |
| 2                           | V     | 750x450   | ALUMINIUM GLAZED                              | 5   |

| APPLICANT   |  |
|---|--|
|    |  |

| ENGINEER   |  |
|---|--|
| <br>E. A. NIVEDHITHA M.Tech., (Ph.D)<br>Geotechnical Engineer<br>Regd. No: RGTE/2022/02/002<br>No. 3/332, Ram 4th Street,<br>Shanmuga Nagar, Pozhichalur,<br>Chennai - 600 074, Ph: +91 96296 31255<br>Email: arumugamivedhitha@gmail.com                                          |  |
| <br>Dr. R. SURESH BABU, M.E(SW), Ph.D., M.A.E (IND), FIV<br>Registered Structural Engineer - Grade I<br>TVL/R/RS/E/G-17/2016/11/1004 dt 27/11/2019<br>No.1, Krishnama Road, Mashkur Building,<br>1st Floor, Nungambakkam, Chennai - 600 034.<br>Ph: 9884065743 rebrspras@gmail.com |  |

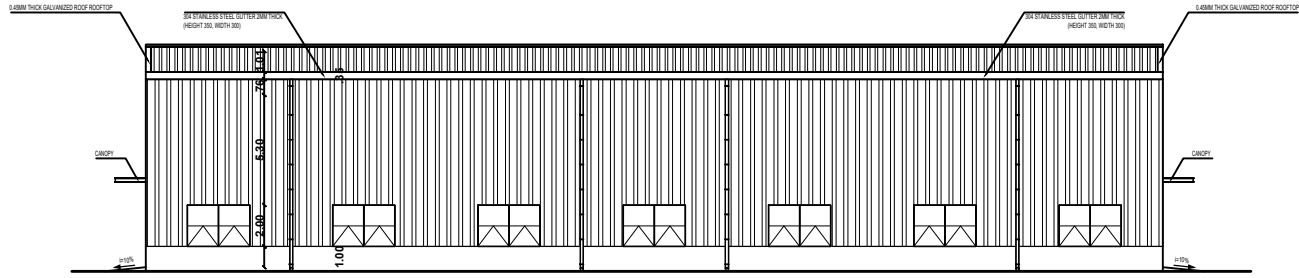


ELEVATION

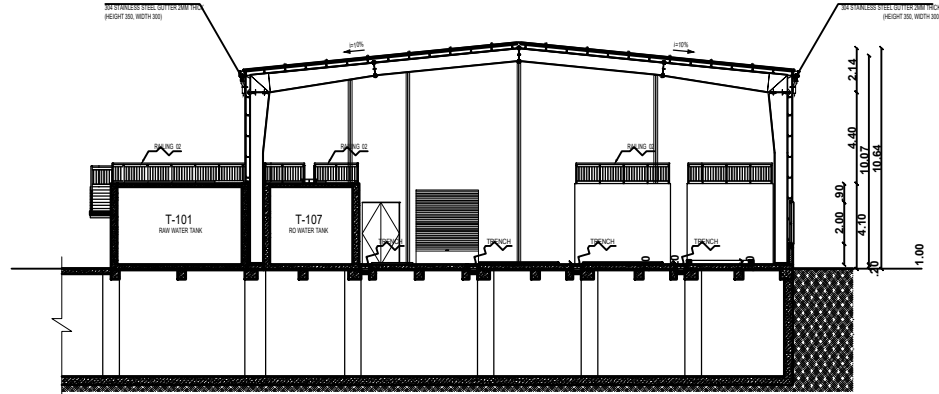

SECTION-BB

PLAN SHOWING THE PROPOSED CONSTRUCTION OF FLATTED INDUSTRIES BUILDING FOR "M/s. GUINDY WAREHOUSING AND INDUSTRIAL LOGISTICS PRIVATE LIMITED, M/s. FILMORE WAREHOUSING AND INDUSTRIAL LOGISTICS PRIVATE LIMITED & M/s. STR INDUSTRIAL PARK PRIVATE LIMITED" IN S.F. Nos. VARANAVASI AGARAM VILLAGE, S.NOS: **227/1, 2; 228; 229/1, 2; 230/1, 2, 3, 4; 231/1, 2; 232/1, 2, 3, 4, 5; 233/1, 3; 241; 242/1, 2, 3, 4; 243/1A, 1B, 2; 244/1, 2, 3, 4, 5; 245; 256; 263/1B; 264/1, 2, 3, 4, 5; 265/1, 2A, 2B, 3A, 3B, 3C, 266/1A1, 1A2, 1B2, 2B; 267/1A1A1, 1A1A2, 1A1B, 1A2, 1A3, 1A4, 1B, 2A, 2B, 3A1, 3A2, 3B; 268/1A, 1B, 2, 3A, 3B, 3C, 4A, 4B; 269/2, 3A, 3B, 4A, 4B, 5, 6A, 6B, 7A, 7B, 8A, 8B, 9A, 9B, 10, 11; and AGARAM VILLAGE S.NOS: **97; 98/1A, 1B1, 1B2, 1B3, 2A, 2B, 2C; 99/1, 2; 100/1A, 1B, 1C, 1D, 1E, 1F, 1G, 1H, 2A, 2B; 101/1, 2; 102/1, 2; 103/2; 104/1A1B1, 1A2A, 1A2B, 1B, 2B1, 2B2; 107/2; 108/1A1, 1A2, 1B, 2A, 2B1A, 2B1B, 2B2, 2B3, 2C; 109/1, 2A, 2B; 110/1, 2A1, 2A2, 2A3, 2B** AT WALAJABAD TALUK , KANCHEEPURAM DISTRICT, TAMIL NADU.  
Manufacturing of Enclosure/ Casing of Mobile Phones**

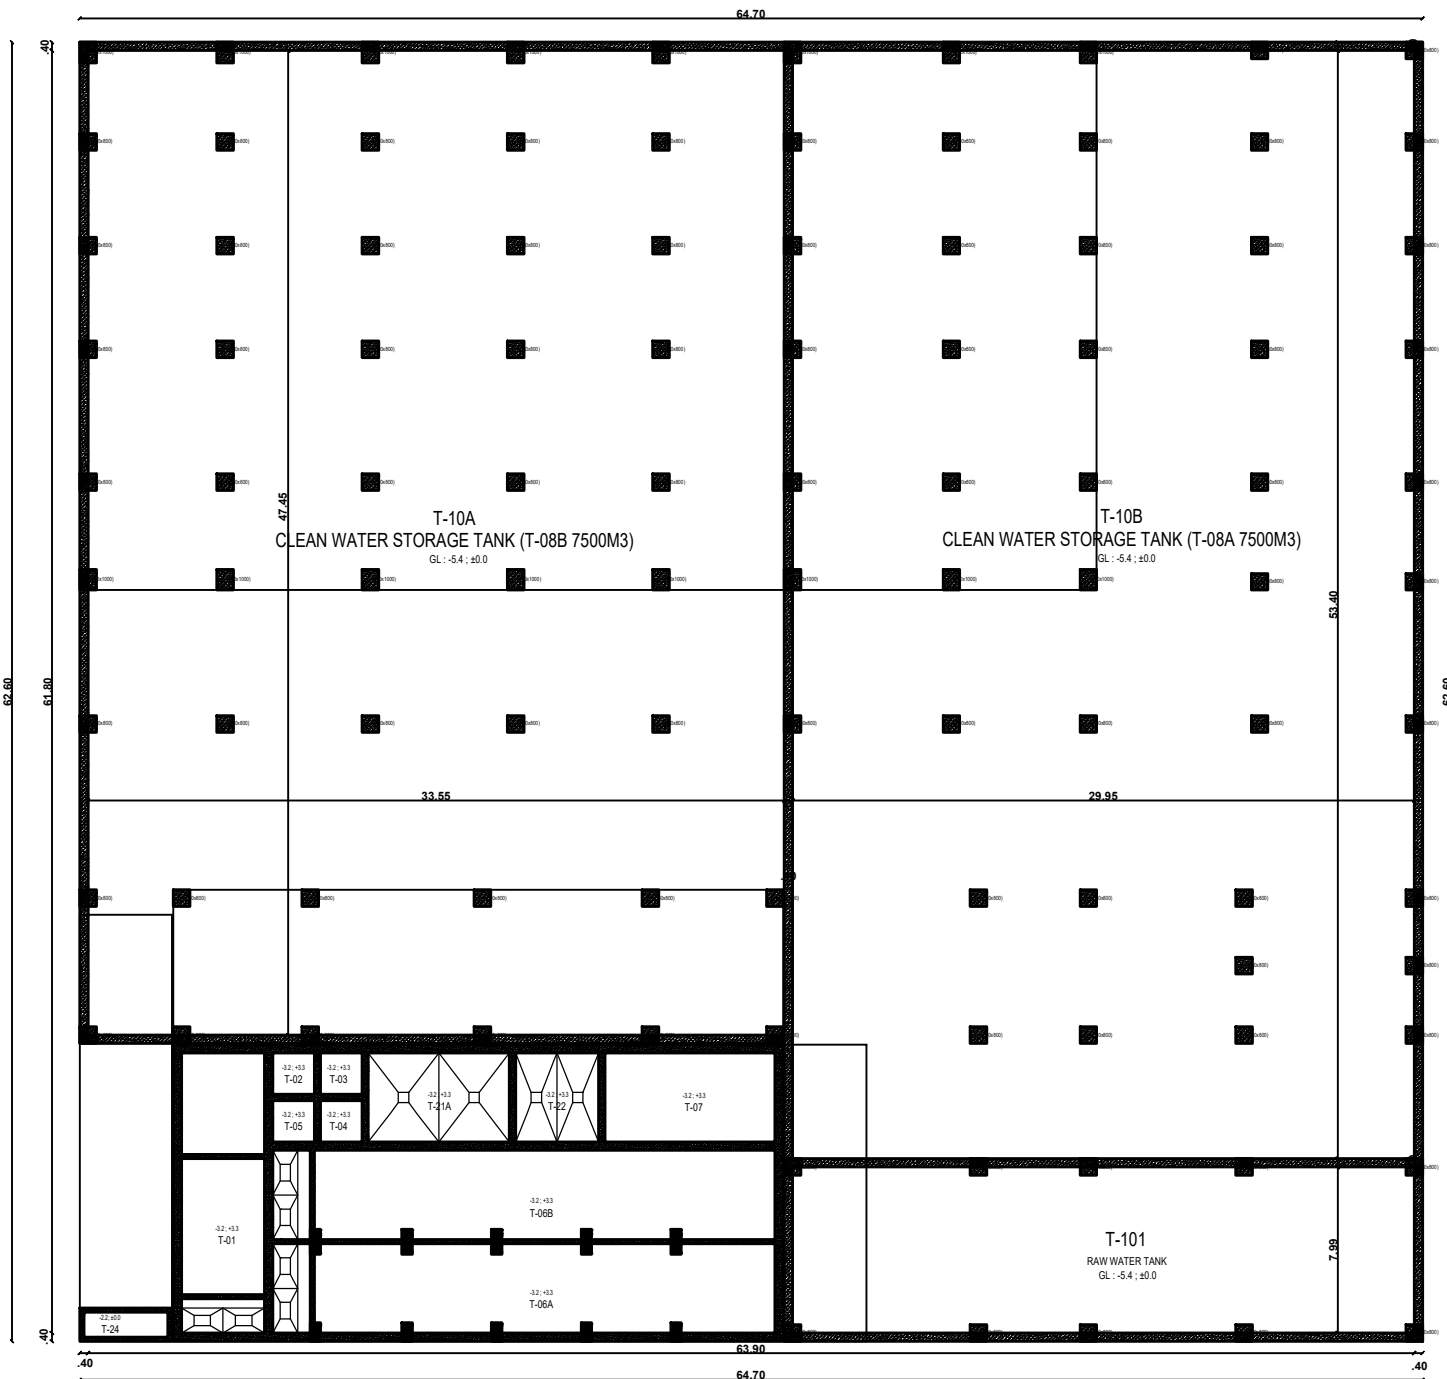

BASEMENT FLOOR PLAN  
Block: 06 - Water Work



GROUND FLOOR PLAN  
Block: 06 - Water Work

| JOINERY SCHEDULE<br>GROUND FLOOR PLAN |           |                 |
|---------------------------------------|-----------|-----------------|
| DT.1830                               | 180x3.00  | DOOR            |
| DT.1522                               | 1.50X2.30 | DOOR            |
| DT.2322                               | 2.30X2200 | DOOR            |
| DK.0822                               | 800X2200  | DOOR            |
| JLM.3036                              | 3.00X3.60 | ROLLING SHUTTER |
| JLM.4240                              | 4200X4.00 | DOOR            |
| WT.3020                               | 3.00X2000 | DOOR            |
| WT.1212                               | 1200X1200 | DOOR            |


AREA DETAILS

| PARTICULARS                          | AREA IN m <sup>2</sup> |
|--------------------------------------|------------------------|
| Area of the Block-6 : Basement Floor | 4050.22                |
| Area of the Block-6 : Ground Floor   | 2444.87                |

APPLICANT





ENGINEER

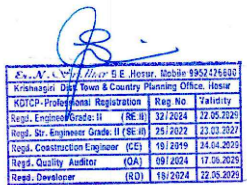


Er. A. NIVEDHITHA M.Tech., (Ph.D)  
Geotechnical Engineer  
Regd. No: RGTE/2022/02/002  
No. 3/332, Ram 4<sup>th</sup> Street,  
Shanmuga Nagar, Pochichalur,  
Chennai - 600 074. Ph: +91 96296 31255  
Email: arunugamivedhitha@gmail.com

Dr. R. SURESH BABU, M.E., Ph.D., MIE (IND), FW  
Registered Structural Engineer - Grade I  
TVLR/RS/Gr-I/2019/11/004 dt 27/11/2019  
No.1, Vihannasa Road, Manthor Building,  
1st Floor, Nungambakkam, Chennai - 600 034.  
Ph:9864055743 rbsrpsras@gmail.com




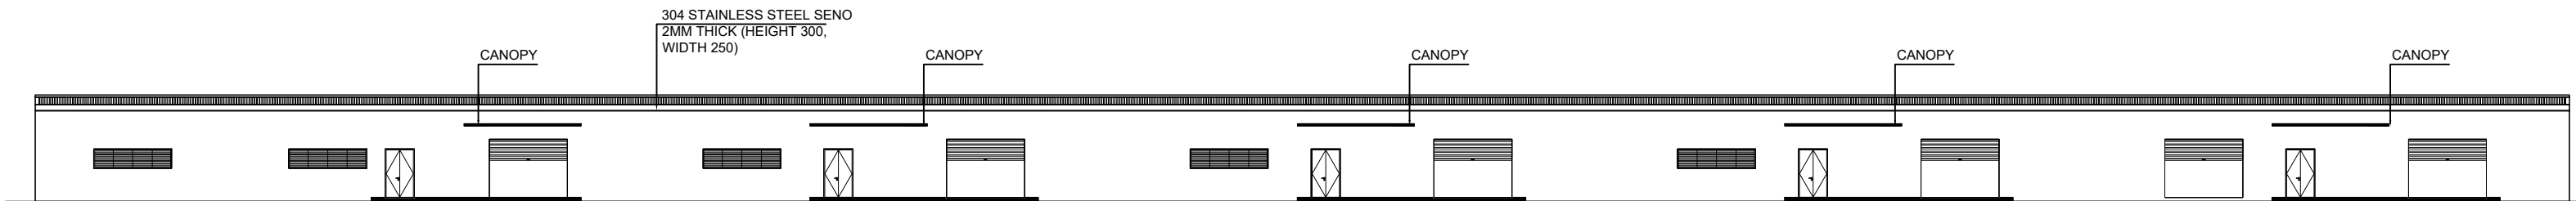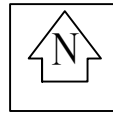

ELEVATION

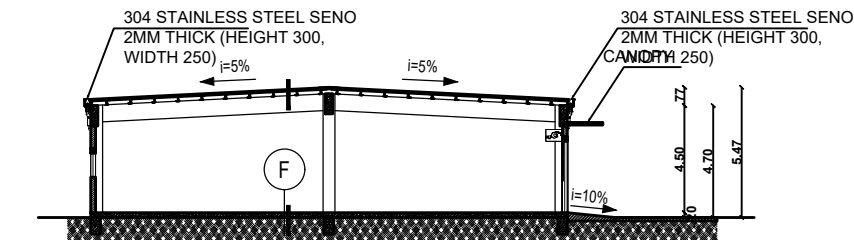


SECTION-BB

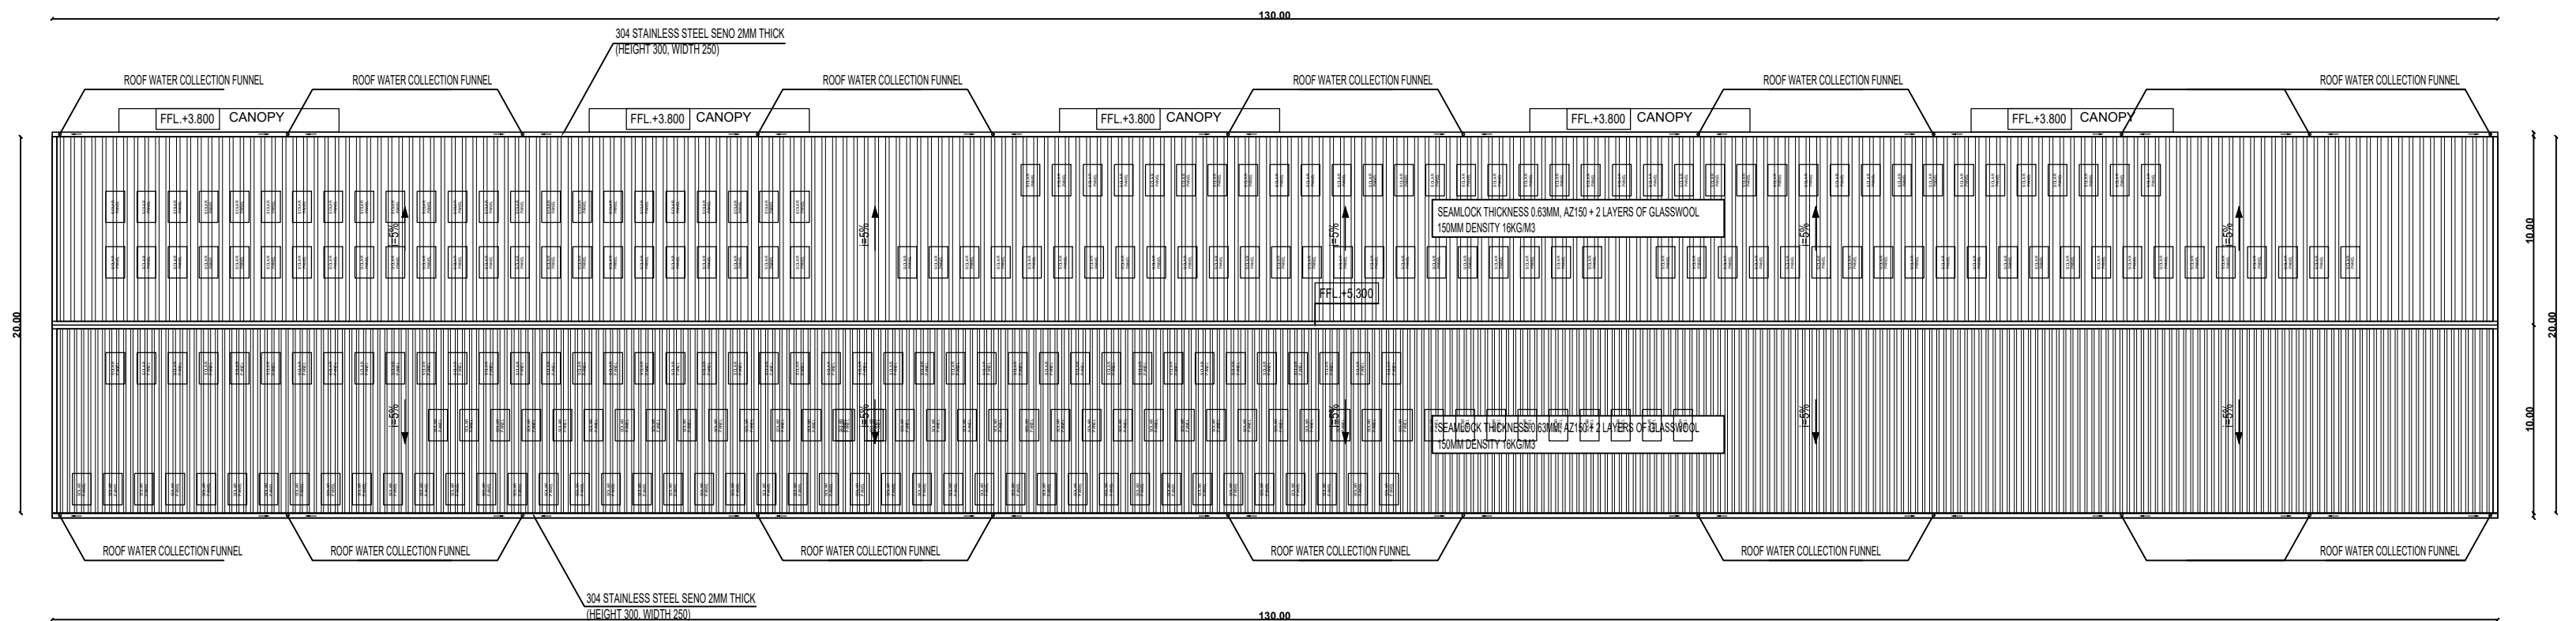

ROOF PLAN

Block: 05 - Industrial & Domestic Waste Storage

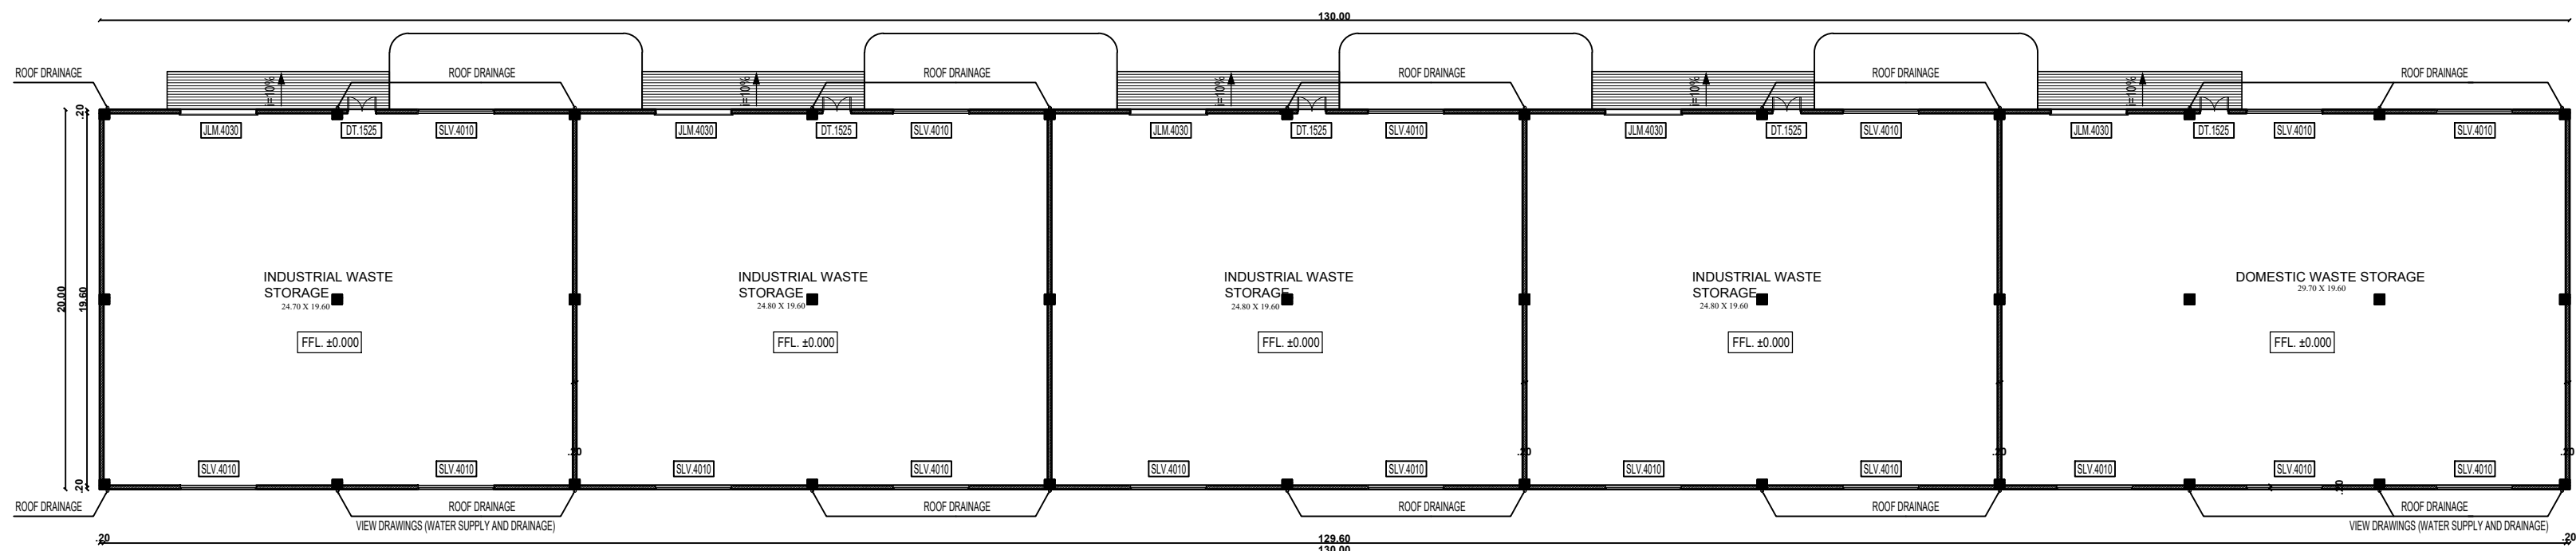

GROUND FLOOR PLAN

Block: 05 - Industrial & Domestic Waste Storage

PLAN SHOWING THE PROPOSED CONSTRUCTION OF FLATTED INDUSTRIES BUILDING FOR "M/s. GUINDY WAREHOUSING AND INDUSTRIAL LOGISTICS PRIVATE LIMITED, M/s. FILMORE WAREHOUSING AND INDUSTRIAL LOGISTICS PRIVATE LIMITED & M/s. STR INDUSTRIAL PARK PRIVATE LIMITED" IN S.F. Nos. VARANAVASI AGARAM VILLAGE, S.NOS: 227/1, 2; 228; 229/1, 2; 230/1, 2, 3, 4; 231/1, 2; 232/1, 2, 3, 4, 5; 233/1, 3; 241; 242/1, 2, 3, 4; 243/1A, 1B, 2; 244/1, 2, 3, 4, 5; 245; 256; 263/1B; 264/1, 2, 3, 4, 5; 265/1, 2A, 2B, 3A, 3B, 3C; 266/1A1, 1A2, 1B2, 2B; 267/1A1A1, 1A1A2, 1A1B, 1A2, 1A3, 1A4, 1B, 2A, 2B, 3A1, 3A2, 3B; 268/1A, 1B, 2, 3A, 3B, 3C, 4A, 4B; 269/2, 3A, 3B, 4A, 4B, 5, 6A, 6B, 7A, 7B, 8A, 8B, 9A, 9B, 10, 11; and AGARAM VILLAGE S.NOS: 97; 98/1A, 1B1, 1B2, 1B3, 2A, 2B, 2C; 99/1, 2; 100/1A, 1B, 1C, 1D, 1E, 1F, 1G, 1H, 2A, 2B; 101/1, 2; 102/1, 2; 103/2; 104/1A1B1, 1A2A, 1A2B, 1B, 2B1, 2B2; 107/2; 108/1A1, 1A2, 1B, 2A, 2B1A, 2B1B, 2B2, 2B3, 2C; 109/1, 2A, 2B; 110/1, 2A1, 2A2, 2A3, 2B AT WALAJABAD TALUK, KANCHEEPURAM DISTRICT, TAMIL NADU. Manufacturing of Enclosure/ Casing of Mobile Phones

AREA DETAILS

| PARTICULARS              | AREA IN m <sup>2</sup> |
|--------------------------|------------------------|
| Area of the Block-5 : GF | 2600.00                |


JOINERY SCHEDULE  
GROUND FLOOR PLAN

|          |           |                 |
|----------|-----------|-----------------|
| DT.1525  | 1.50X2500 | DOOR            |
| JLM.4030 | 4.00X3.00 | ROLLING SHUTTER |
| SLV.4010 | 4.00X1000 | LOUVER WINDOW   |

APPLICANT  
33.54




ENGINEER

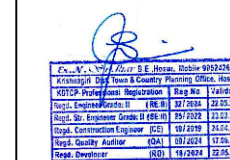


**Er. A. NIVEDITHA M. Tech., (Ph.D)**  
Geotechnical Engineer  
Regd. No: NGT/2022/02/002  
No. 3/235, Main 4th Street,  
Shamuganagar, Puzhichalur,  
Chennai - 600 074, Ph: +91 98405 31255  
Email: aramuganiveditha@gmail.com


**Dr. R. SURESH BABU, M.Sc, M.S, M.E, Ph.D**  
Registered Structural Engineer - Grade I  
TAMILNADU/GR-12018/11/204 dt 27/11/2019  
No.1, Mahanagar Road, Mahanagar Building,  
1st Floor, Nungambakkam, Chennai - 600 034.  
Ph:984056745 rnsrprns@gmail.com

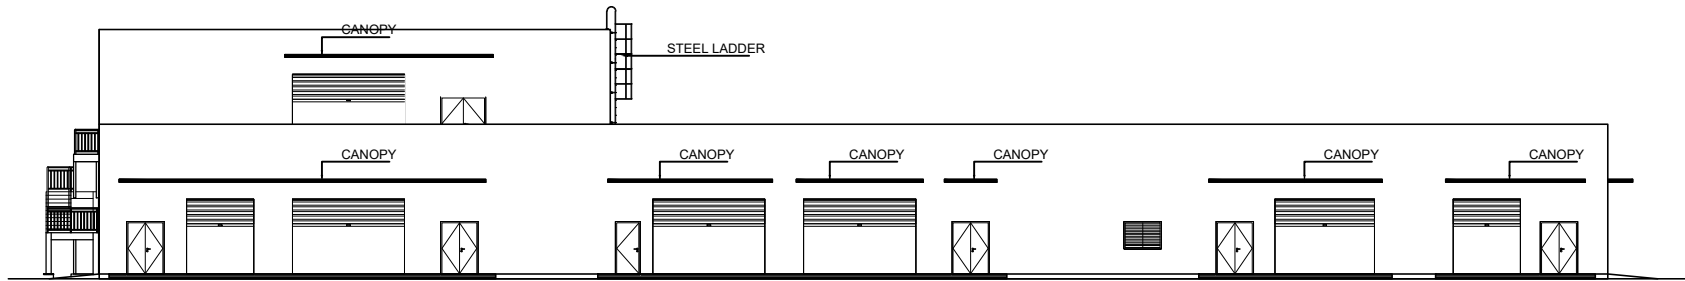

ELEVATION

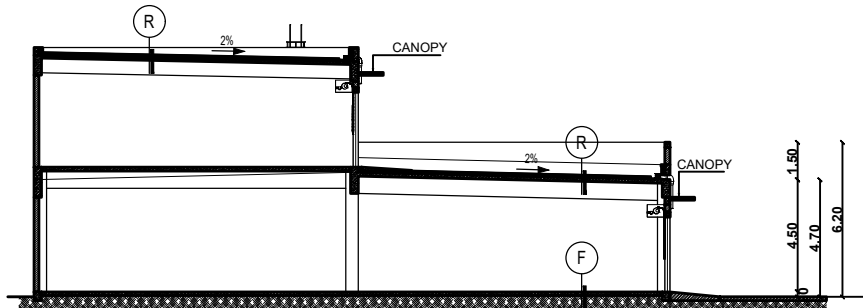


SECTIN-BB

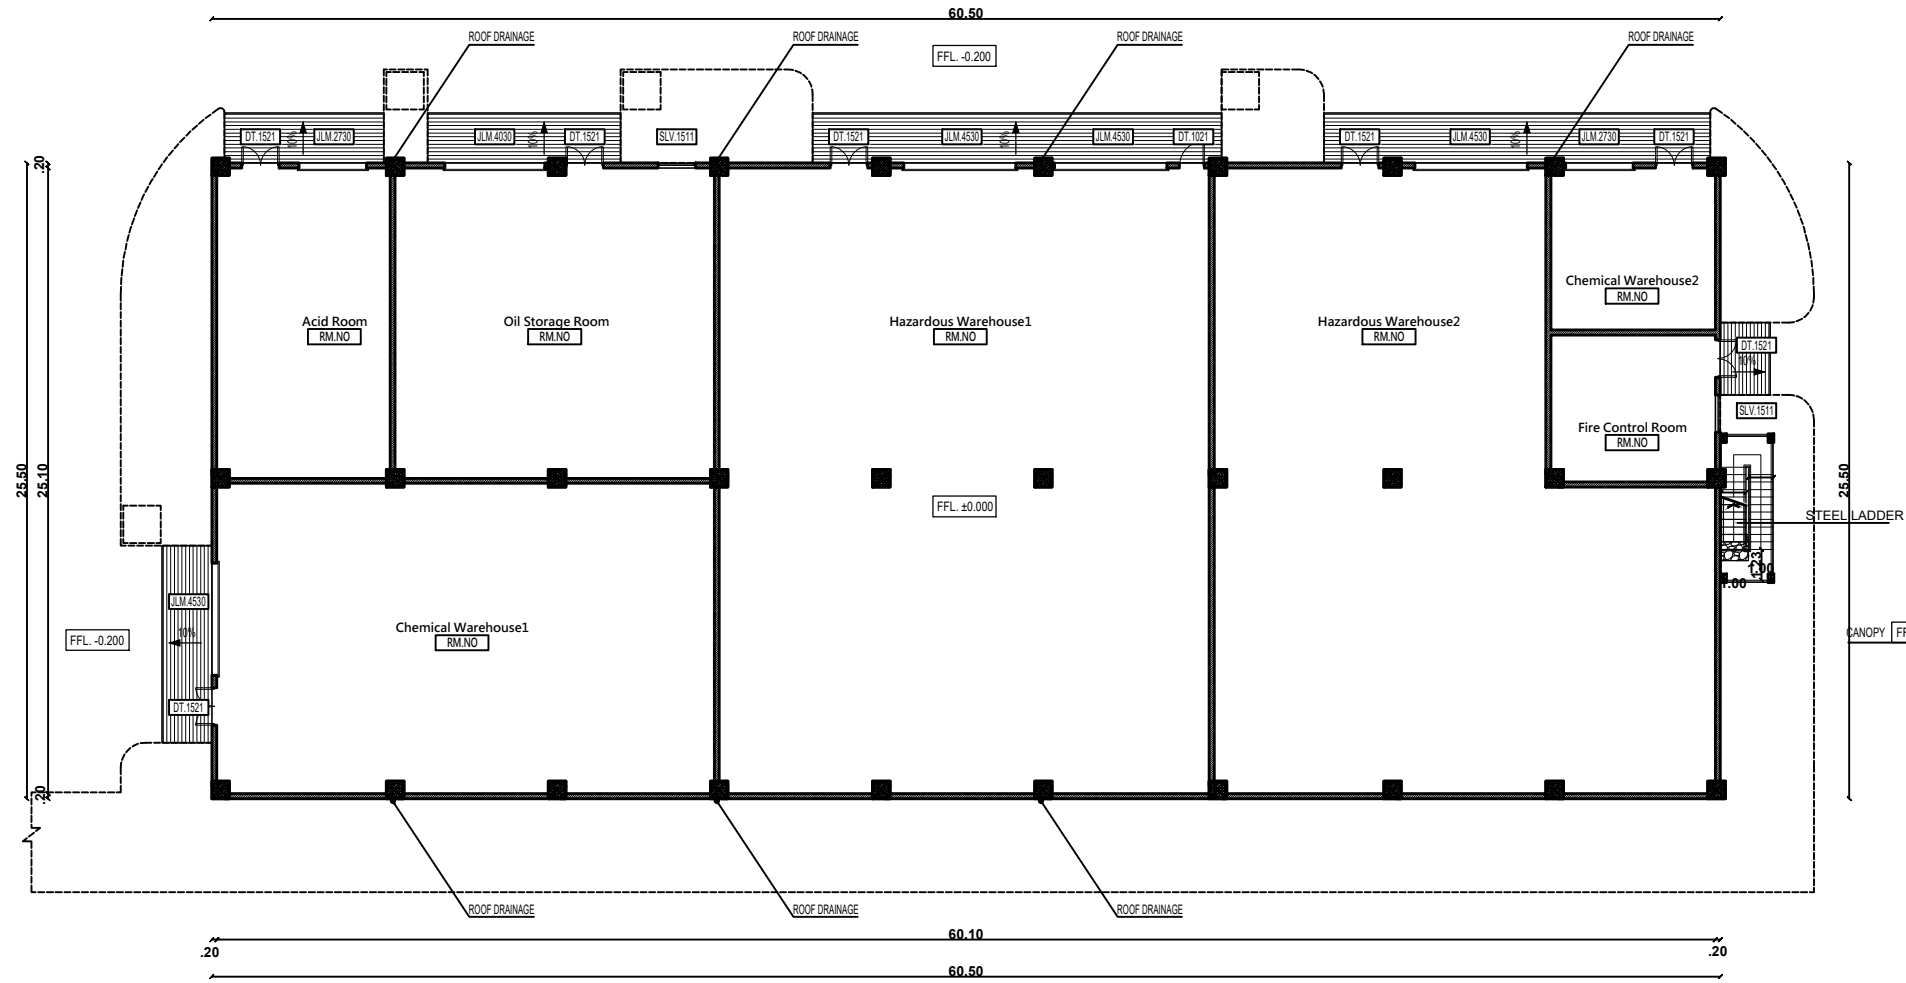

GROUND FLOOR PLAN

Block: 04 - Chemical & Hazardous Warehouse

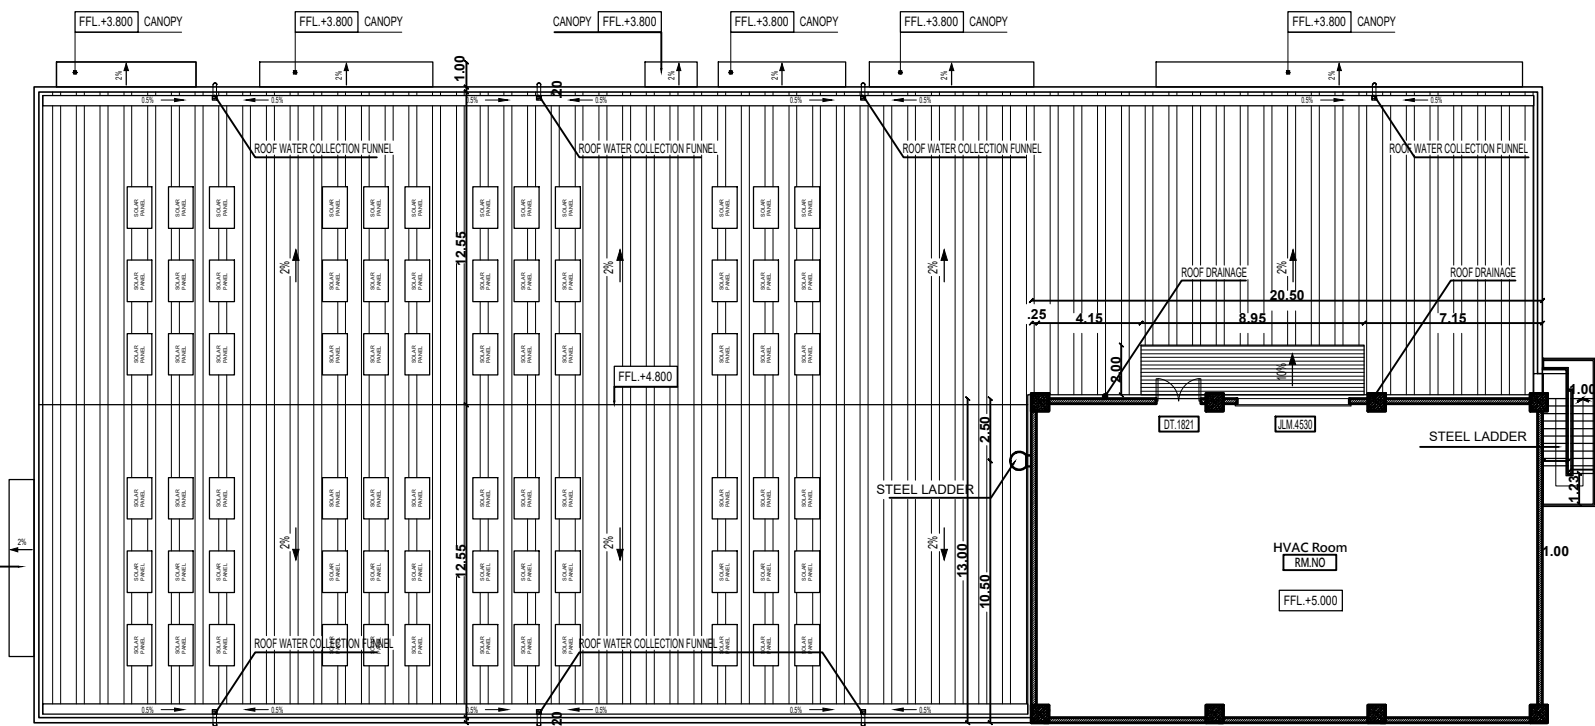

ROOF FLOOR PLAN

Block: 04 - Chemical & Hazardous Warehouse

| JOINERY SCHEDULE<br>GROUND FLOOR PLAN |           |                 |
|---------------------------------------|-----------|-----------------|
| DT.1021                               | 1000X2.10 | DOOR            |
| DT.1521                               | 1.50X2.10 | DOOR            |
| JLM.2730                              | 2.70X3.00 | ROLLING SHUTTER |
| JLM.4030                              | 4.00X3.00 | ROLLING SHUTTER |
| JLM.4530                              | 4500X3.00 | ROLLING SHUTTER |
| SLV.1511                              | 1.50X1100 | LOUVER WINDOW   |
| JOINERY SCHEDULE<br>ROOF FLOOR PLAN   |           |                 |
| DT.1821                               | 1800X2.10 | DOOR            |
| JLM.4530                              | 4500X3.00 | ROLLING SHUTTER |

PLAN SHOWING THE PROPOSED CONSTRUCTION OF FLATTED INDUSTRIES BUILDING FOR "M/s. GUINDY WAREHOUSING AND INDUSTRIAL LOGISTICS PRIVATE LIMITED, M/s. FILMORE WAREHOUSING AND INDUSTRIAL LOGISTICS PRIVATE LIMITED & M/s. STR INDUSTRIAL PARK PRIVATE LIMITED" IN S.F. Nos. VARANAVASI AGARAM VILLAGE, S.NOS: 227/1, 2; 228; 229/1, 2; 230/1, 2, 3, 4; 231/1, 2; 232/1, 2, 3, 4, 5; 233/1, 3; 241; 242/1, 2, 3, 4; 243/1A, 1B, 2; 244/1, 2, 3, 4, 5; 245; 256; 263/1B; 264/1, 2, 3, 4, 5; 265/1, 2A, 2B, 3A, 3B, 3C, 266/1A1, 1A2, 1B2, 2B; 267/1A1A1, 1A1A2, 1A1B, 1A2, 1A3, 1A4, 1B, 2A, 2B, 3A1, 3A2, 3B; 268/1A, 1B, 2, 3A, 3B, 3C, 4A, 4B; 269/2, 3A, 3B, 4A, 4B, 5, 6A, 6B, 7A, 7B, 8A, 8B, 9A, 9B, 10, 11; and AGARAM VILLAGE S.NOS: 97; 98/1A, 1B1, 1B2, 1B3, 2A, 2B, 2C; 99/1, 2; 100/1A, 1B, 1C, 1D, 1E, 1F, 1G, 1H, 2A, 2B; 101/1, 2; 102/1, 2; 103/2; 104/1A1B1, 1A2A, 1A2B, 1B, 2B1, 2B2; 107/2; 108/1A1, 1A2, 1B, 2A, 2B1A, 2B1B, 2B2, 2B3, 2C; 109/1, 2A, 2B; 110/1, 2A1, 2A2, 2A3, 2B AT WALAJABAD TALUK , KANCHEEPURAM DISTRICT, TAMIL NADU. Manufacturing of Enclosure/ Casing of Mobile Phones

AREA DETAILS

| PARTICULARS              | AREA IN m <sup>2</sup> |
|--------------------------|------------------------|
| Area of the Block-4 : GF | 1542.75                |


APPLICANT




ENGINEER






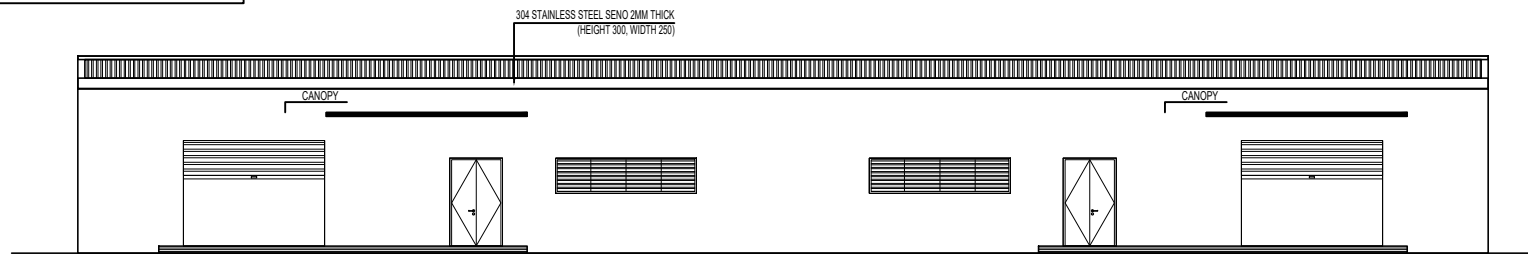

## ELEVATION

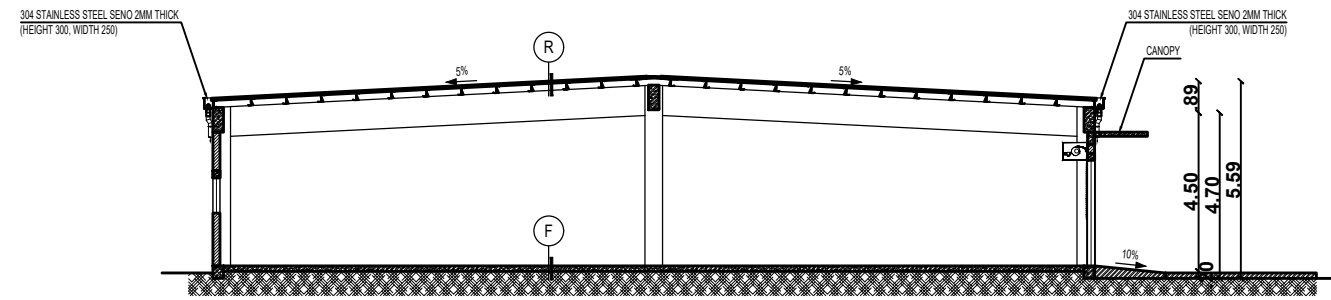


## SECTION-BB

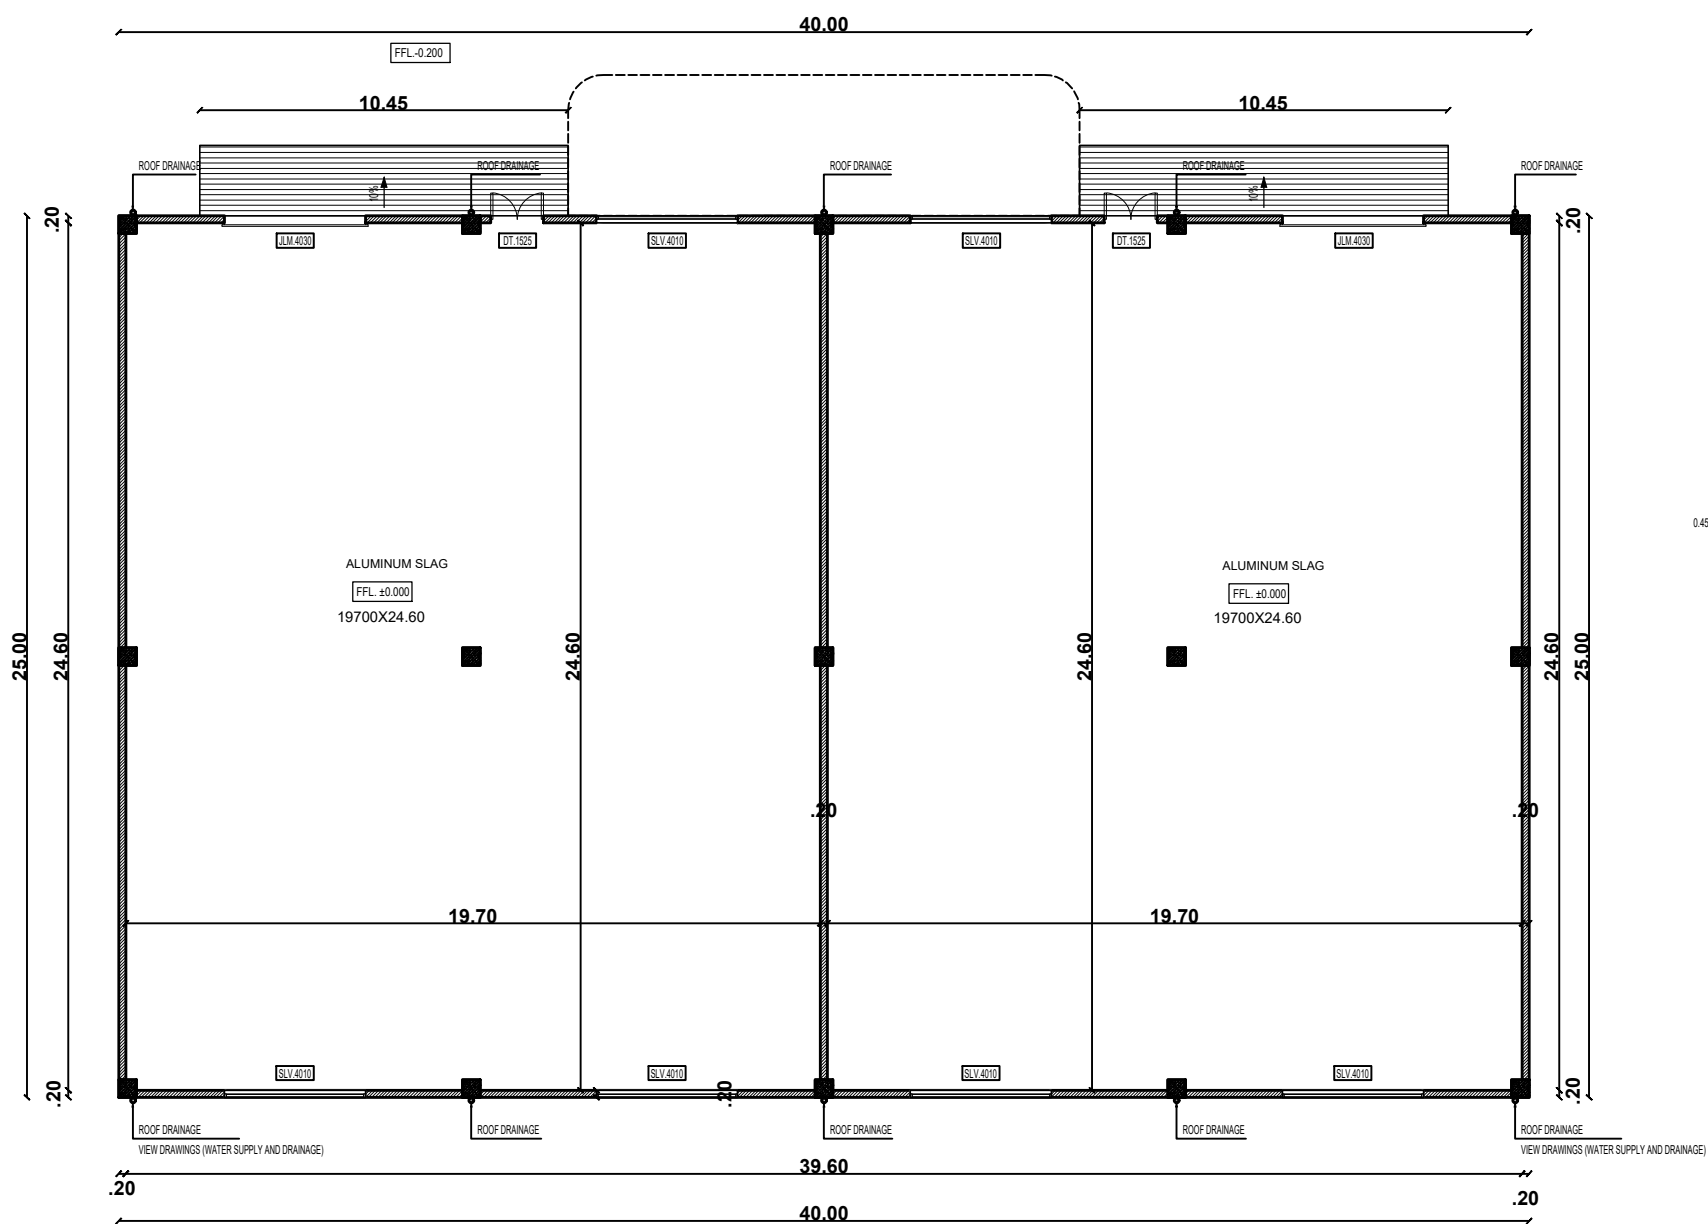

# GROUND FLOOR PLAN

## Block: 03 - ALUMINUM SLAG

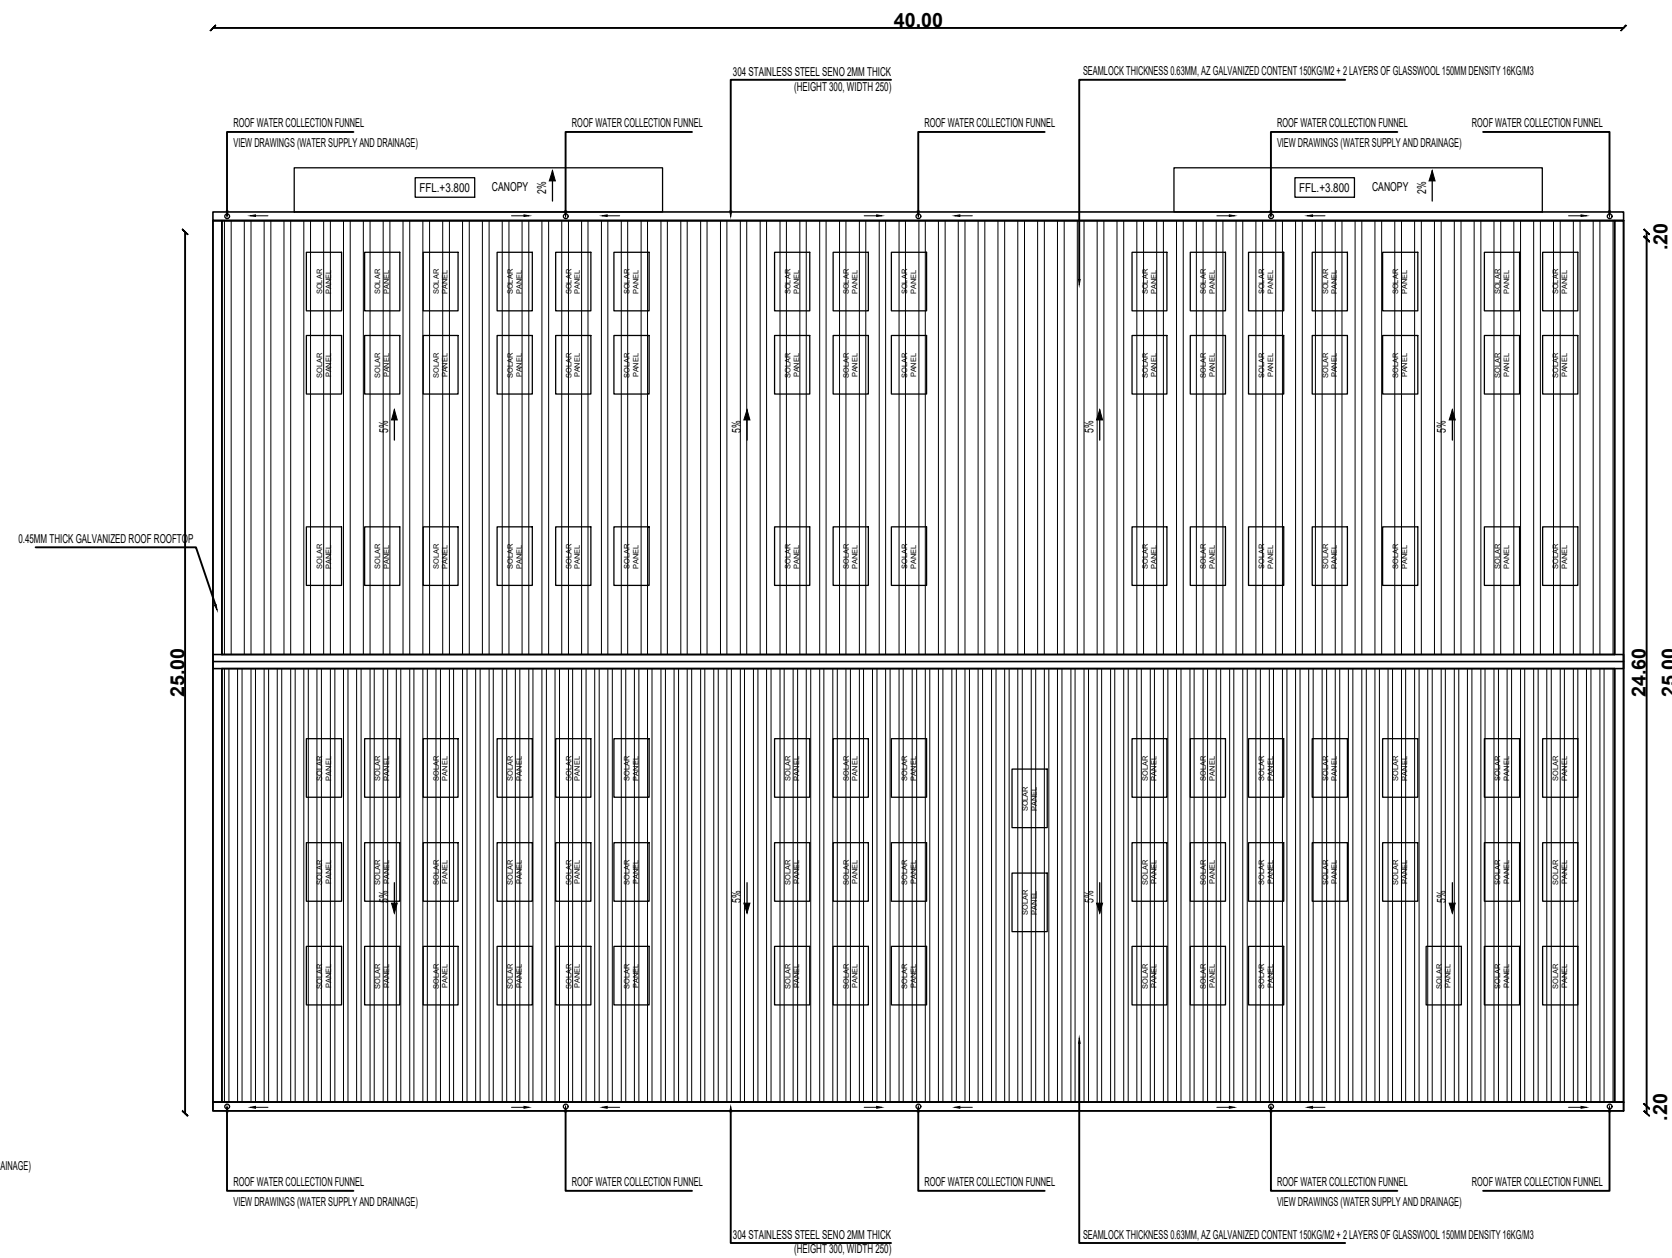

ROOF PLAN  
**Block: 03 - ALUMINUM  
SLAG**

PLAN SHOWING THE PROPOSED CONSTRUCTION OF FLATTED INDUSTRIES BUILDING FOR "M/s. GUINDY WAREHOUSING AND INDUSTRIAL LOGISTICS PRIVATE LIMITED, M/s. FILMORE WAREHOUSING AND INDUSTRIAL LOGISTICS PRIVATE LIMITED & M/s. STR INDUSTRIAL PARK PRIVATE LIMITED" IN S.F. Nos. VARANAVASI AGARAM VILLAGE, S NOS: 227/1, 2, 228; 229/1, 2, 230/1, 2, 3, 4; 231/1, 2, 232/1, 2, 3, 4, 5; 233/1, 3, 241, 242, 243, 2, 4, 3; 243/1A, 1B, 2, 244/1, 2, 3, 4, 5; 245, 246, 263/1B; 264/1, 2, 3, 4, 5; 265/1, 2A, 2B, 3A, 3B, 3C, 3MN, 3MO, 3MP, 3NO, 3NP, 3NQ, 4A, 4B, 4C, 4D, 4E, 4F, 4G, 4H, 4I, 4J, 4K, 4L, 4M, 4N, 4O, 4P, 4Q, 4R, 4S, 4T, 4U, 4V, 4W, 4X, 4Y, 4Z, 5A, 5B, 5C, 5D, 5E, 5F, 5G, 5H, 5I, 5J, 5K, 5L, 5M, 5N, 5O, 5P, 5Q, 5R, 5S, 5T, 5U, 5V, 5W, 5X, 5Y, 5Z, 6A, 6B, 6C, 6D, 6E, 6F, 6G, 6H, 6I, 6J, 6K, 6L, 6M, 6N, 6O, 6P, 6Q, 6R, 6S, 6T, 6U, 6V, 6W, 6X, 6Y, 6Z, 7A, 7B, 7C, 7D, 7E, 7F, 7G, 7H, 7I, 7J, 7K, 7L, 7M, 7N, 7O, 7P, 7Q, 7R, 7S, 7T, 7U, 7V, 7W, 7X, 7Y, 7Z, 8A, 8B, 8C, 8D, 8E, 8F, 8G, 8H, 8I, 8J, 8K, 8L, 8M, 8N, 8O, 8P, 8Q, 8R, 8S, 8T, 8U, 8V, 8W, 8X, 8Y, 8Z, 9A, 9B, 9C, 9D, 9E, 9F, 9G, 9H, 9I, 9J, 9K, 9L, 9M, 9N, 9O, 9P, 9Q, 9R, 9S, 9T, 9U, 9V, 9W, 9X, 9Y, 9Z, 10A, 10B, 10C, 11A, 11B, 11C, 12A, 12B, 12C, 12D



| AREA DETAILS             |                        |
|--------------------------|------------------------|
| PARTICULARS              | AREA IN m <sup>2</sup> |
| Area of the Block-3 : GF | 1000.00                |

| JOINERY SCHEDULE<br>GROUND FLOOR PLAN |           |                 |
|---------------------------------------|-----------|-----------------|
| DT.1525                               | 1.50X2500 | DOOR            |
| JLM.4030                              | 4.00X3.00 | ROLLING SHUTTER |
| SLV.4010                              | 4.00X1000 | LOUVER WINDOW   |

**APPLICANT**




ENGINEER




**Sri Lanka Veterinary Services**  
**Director General**  
 No. 1, Vimala Road, 5<sup>th</sup> & 6<sup>th</sup> Floors, Colombo 05  
 Tel: 011 2622 2111  
 Fax: 011 2622 2112  
 Email: [dg@slvsn.lk](mailto:dg@slvsn.lk)  
[www.slvs.lk](http://www.slvs.lk)

**Er. A. NIVEDITHA M.Tech. (Ph.D)**  
**Geotechnical Engineer**  
 Regd. No: NCTE/2002/02/0002  
 No. 10, Niveditha Road,  
 Shammuga Nagar, Postchikil,  
 Chennai - 600 074, Ph: + 91 96296 31255  
 Email: [arunagammam@gmail.com](mailto:arunagammam@gmail.com)


**Dr. SURESH BABU, M.Sc., M.Phil., M.Tech, Ph.D**  
**Regional Structural Engineer - Regd.**  
 TVLR/REG/02-12/2011/11/04, No. 12/11/2019  
 No.1, Krahams Road, Meahar Building,  
 1st Floor, Nungambalam, Chennai - 600 194,  
 Ph: 944685743 [rsbengr@gmail.com](mailto:rsbengr@gmail.com)

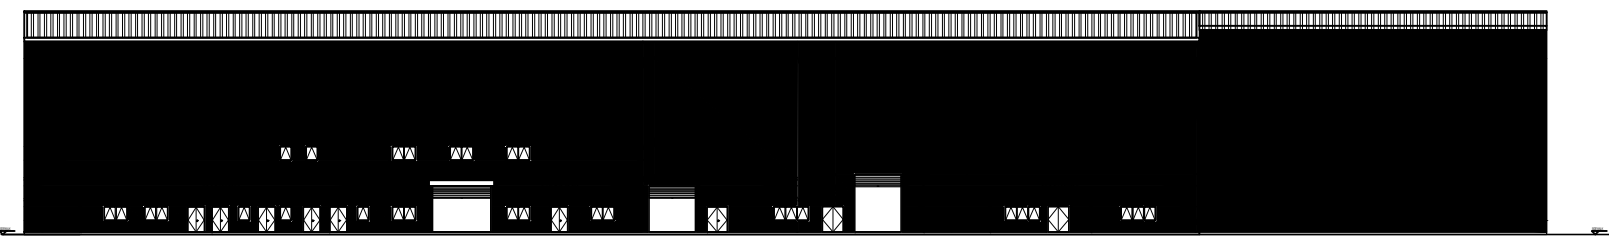


ELEVATION

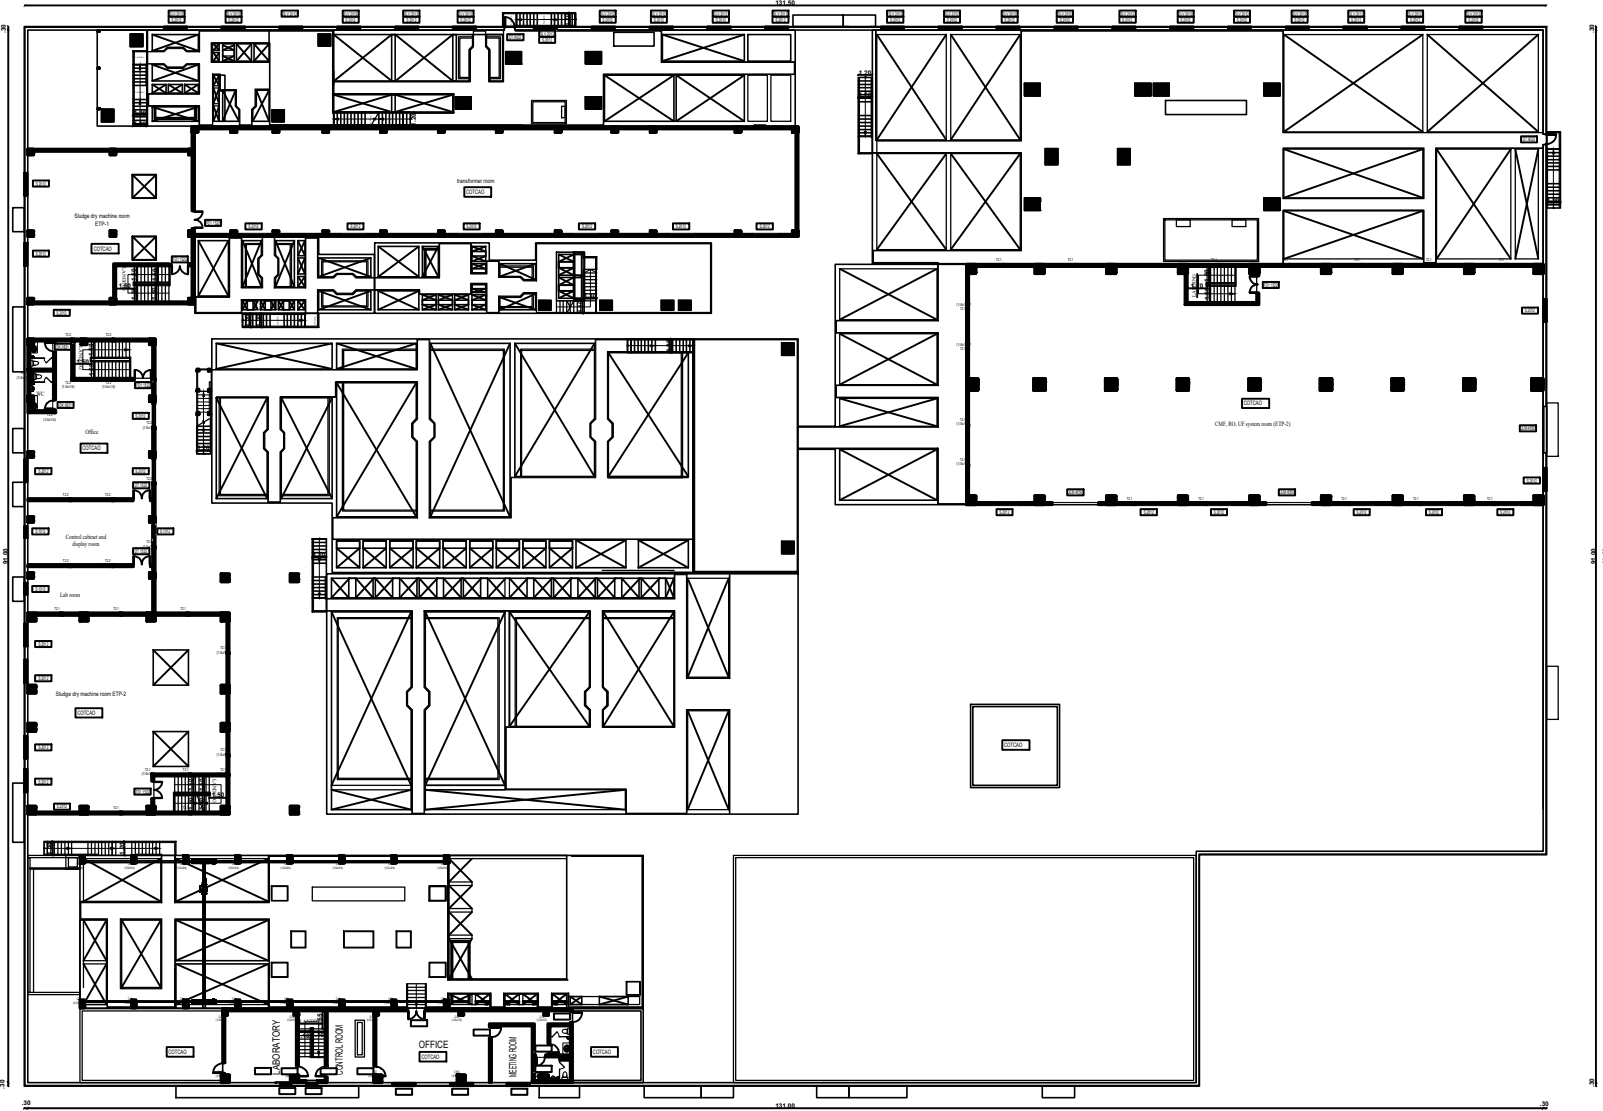


FIRST FLOOR PLAN  
Block: 02 - WASTE WTP / BOILER ROOM

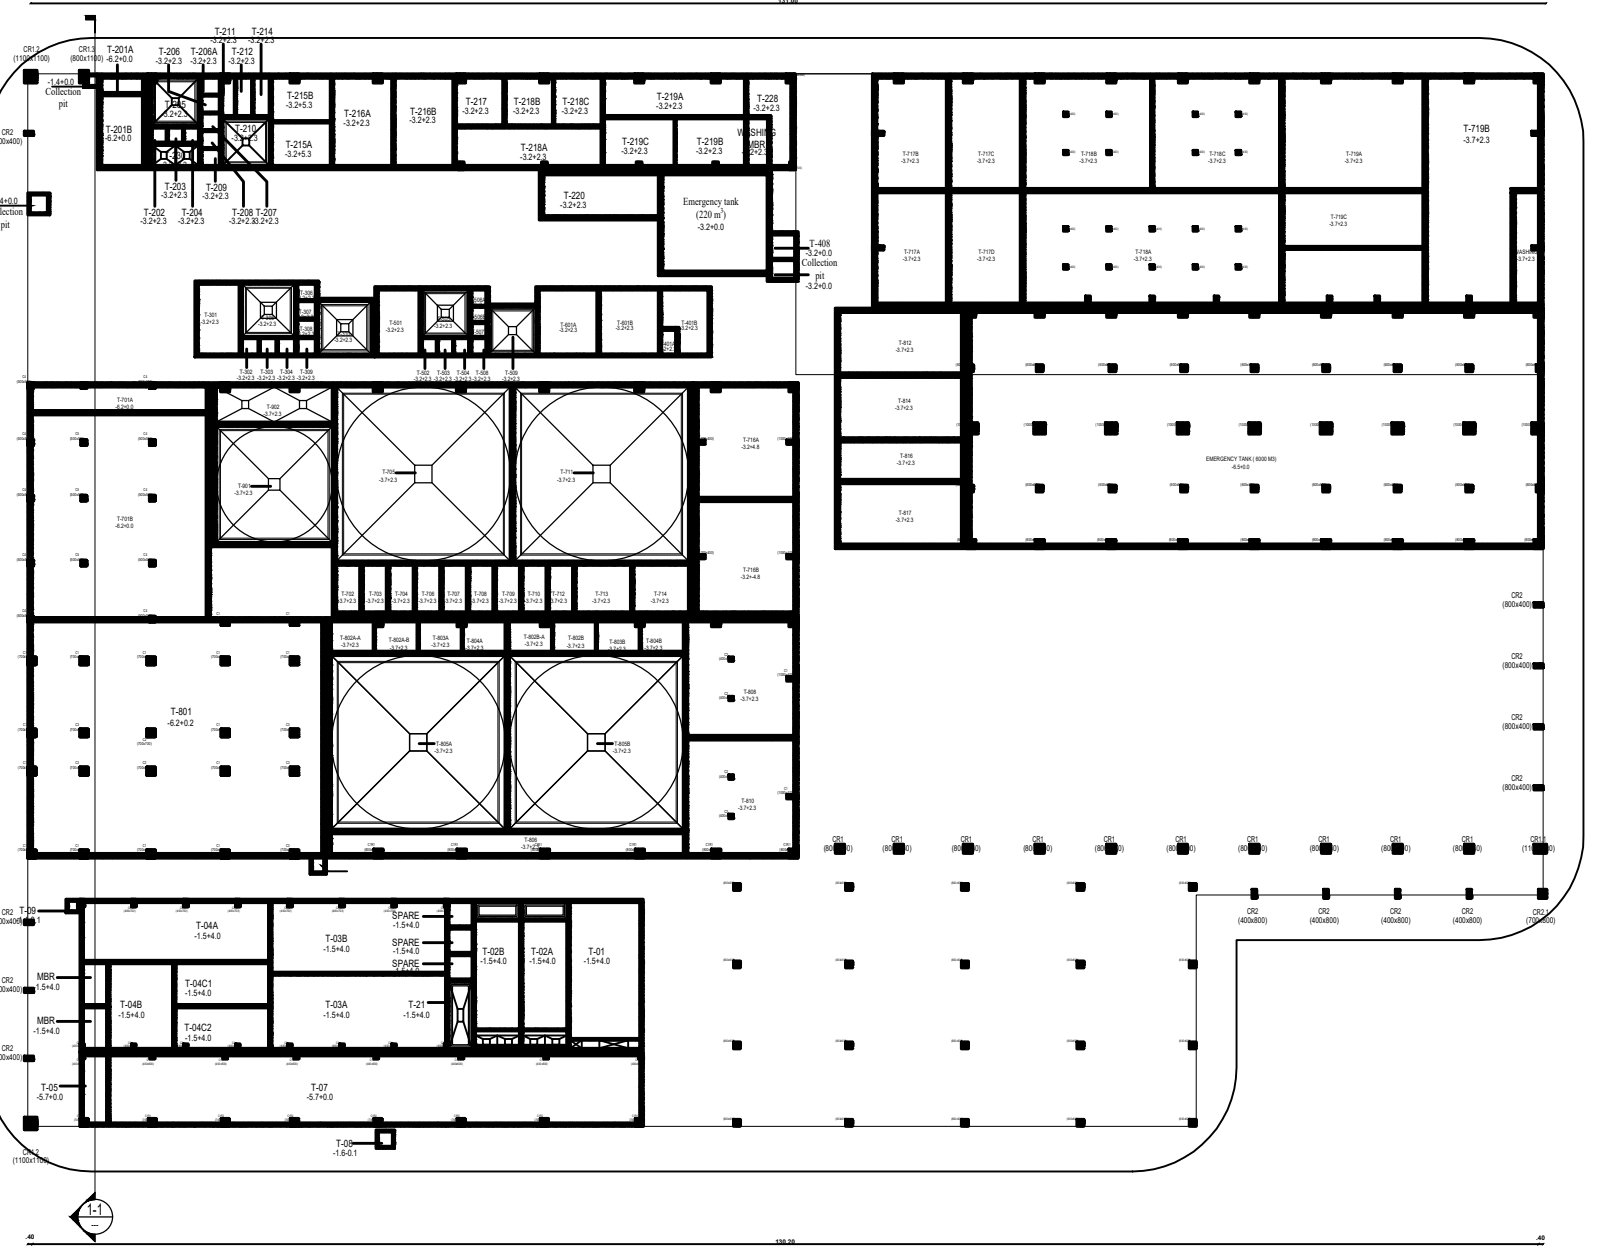


BASEMENT FLOOR PLAN  
Block: 02 - WASTE WTP / BOILER ROOM

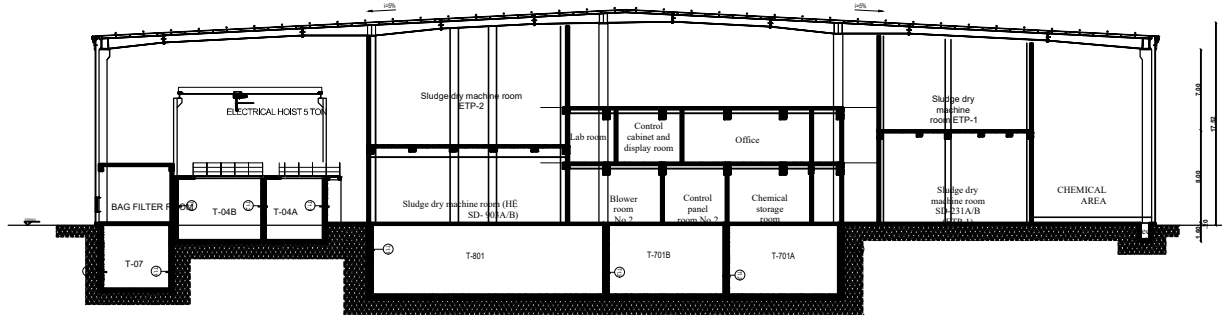

SECTION - 1-1

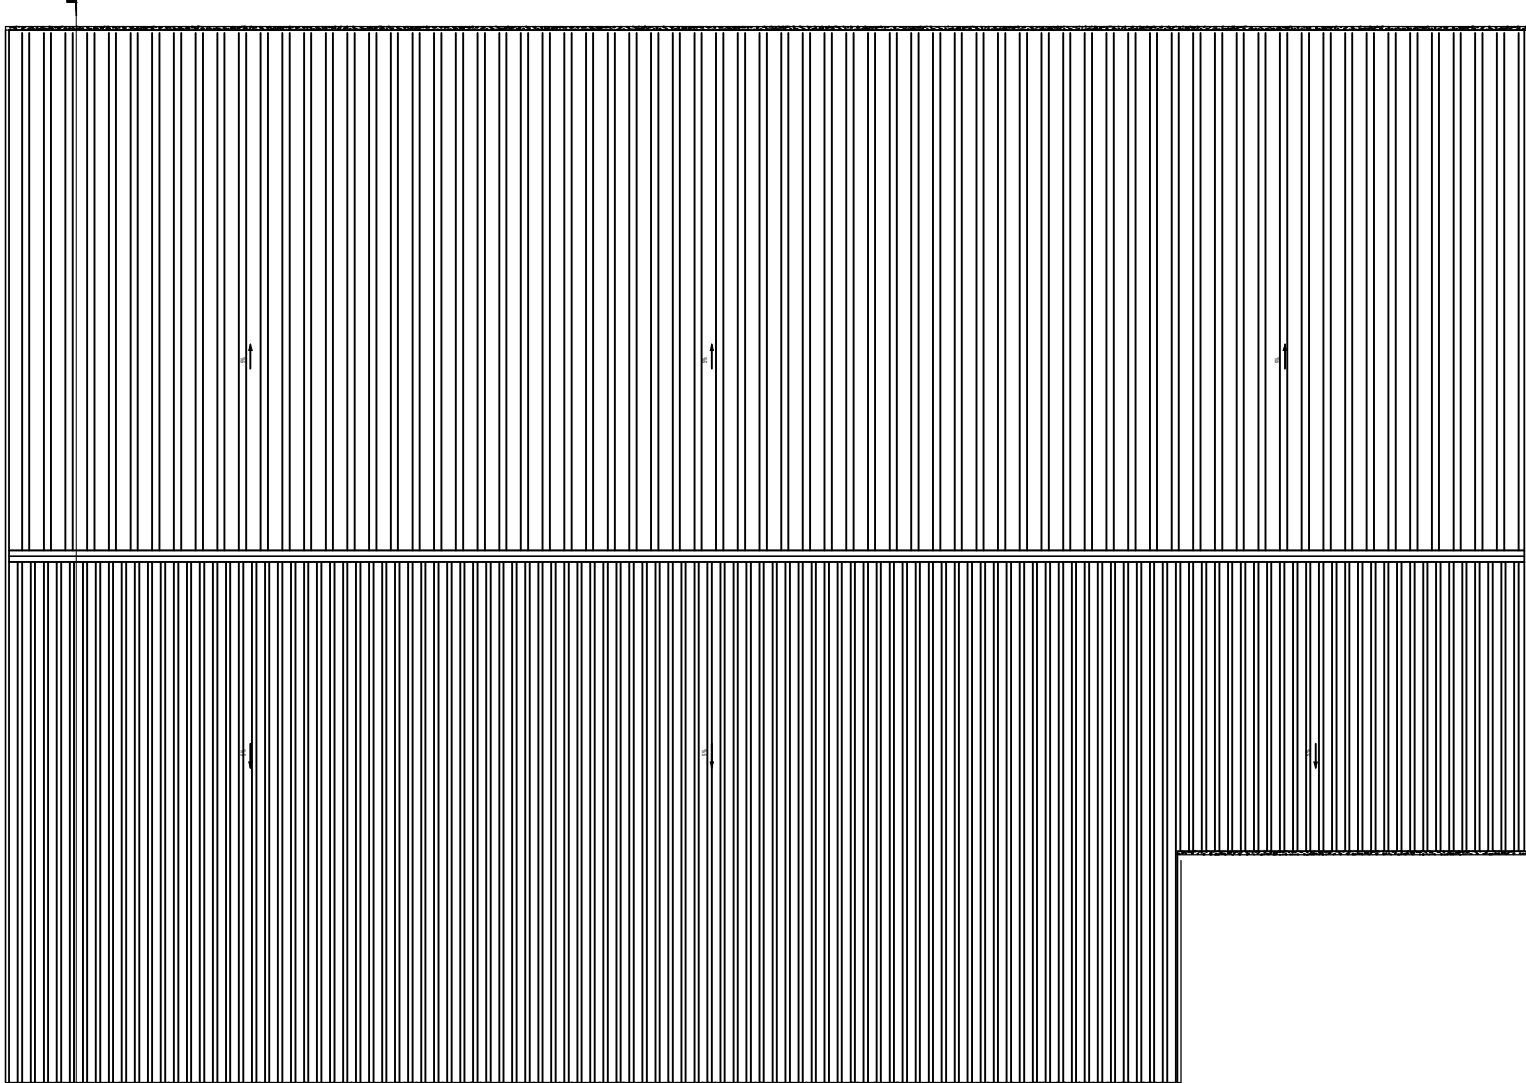

ROOF FLOOR PLAN  
Block: 02 - WASTE WTP / BOILER ROOM

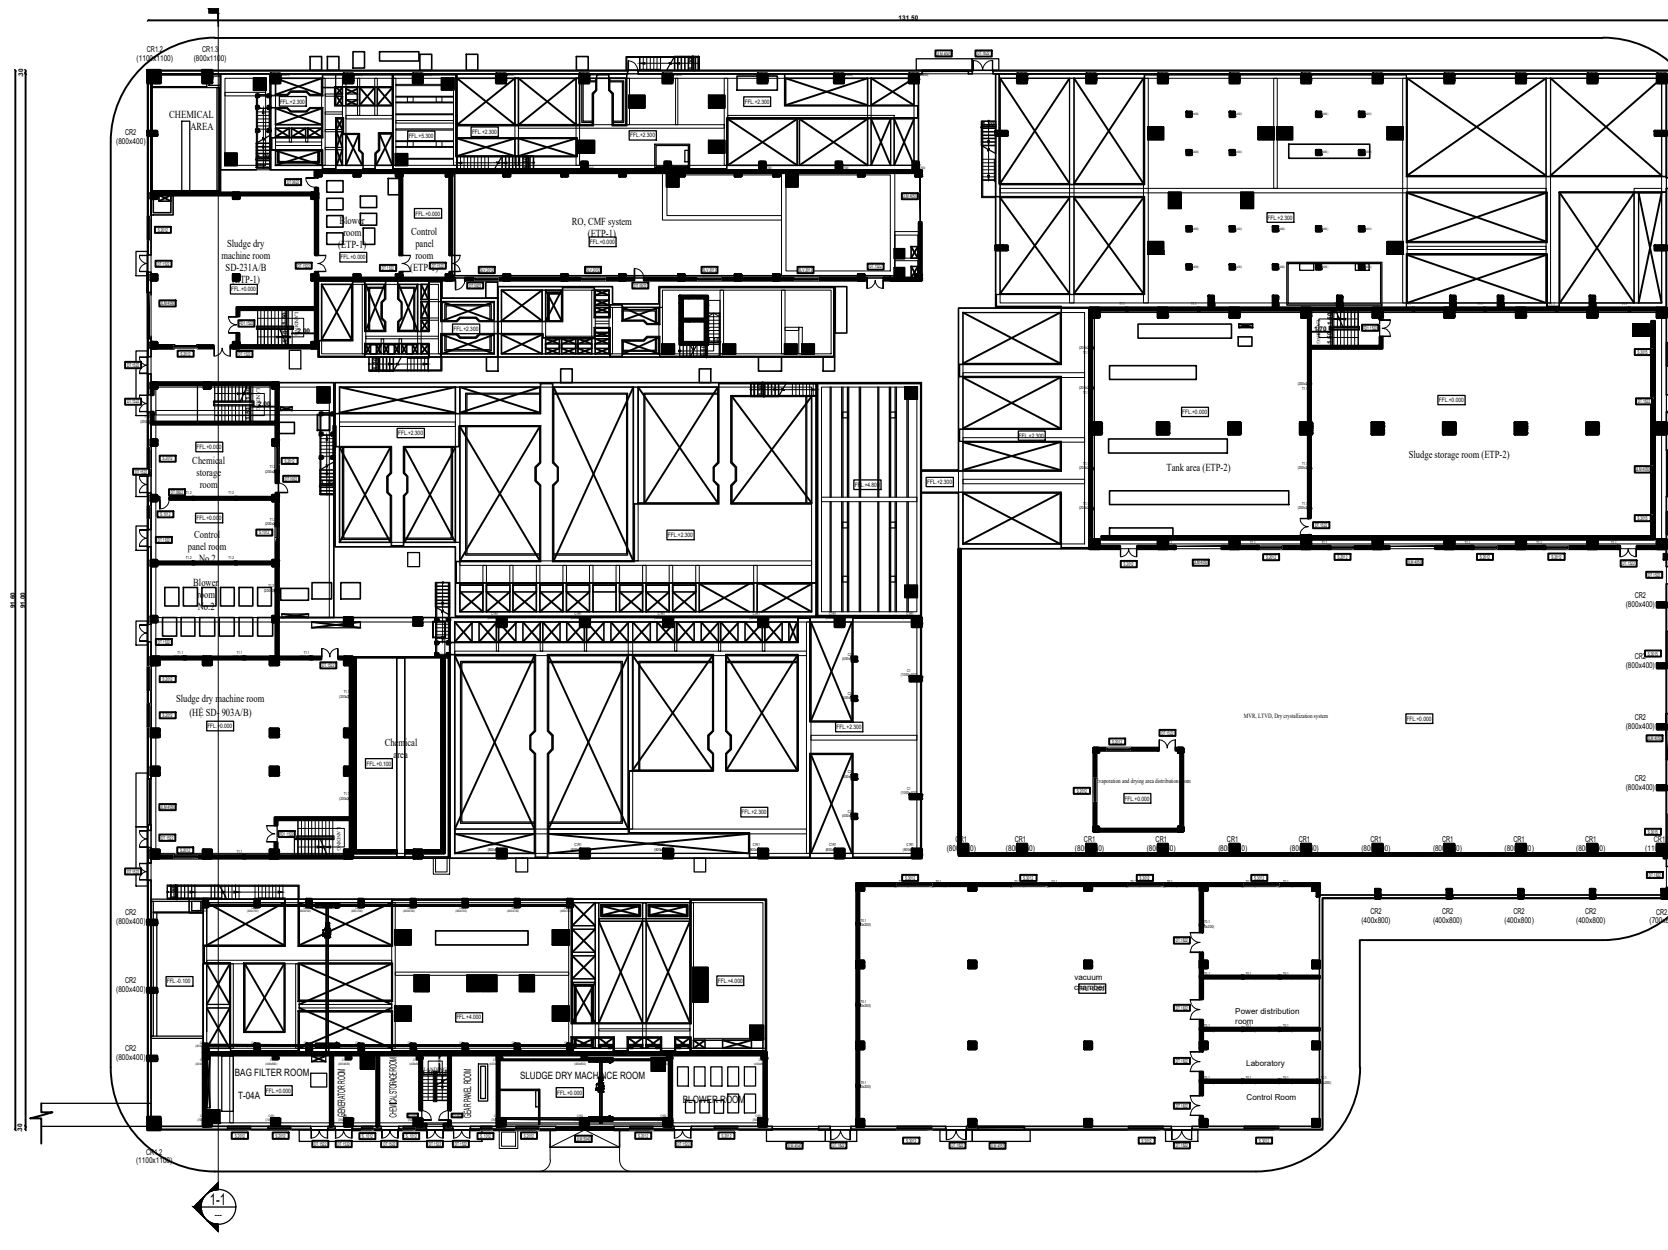


GROUND FLOOR PLAN  
Block: 02 - WASTE WTP / BOILER ROOM



PLAN SHOWING THE PROPOSED CONSTRUCTION OF FLATTED INDUSTRIES BUILDING FOR "M/s. GUINDY WAREHOUSING AND INDUSTRIAL LOGISTICS PRIVATE LIMITED, M/s. FILMORE WAREHOUSING AND INDUSTRIAL LOGISTICS PRIVATE LIMITED & M/s. STR INDUSTRIAL PARK PRIVATE LIMITED" IN S.F. Nos. VARANAVASI AGARAM VILLAGE, S.NOS: **227/1, 2; 228; 229/1, 2; 230/1, 2, 3, 4; 231/1, 2; 232/1, 2, 3, 4, 5; 233/1, 3; 241; 242/1, 2, 3, 4; 243/1A, 1B, 2; 244/1, 2, 3, 4, 5; 245; 256; 263/1B; 264/1, 2, 3, 4, 5; 265/1, 2A, 2B, 3A, 3B, 3C, 266/1A1, 1A2, 1B2, 2B; 267/1A1A1, 1A1A2, 1A1B, 1A2, 1A3, 1A4, 1B, 2A, 2B, 3A1, 3A2, 3B; 268/1A, 1B, 2, 3A, 3B, 3C, 4A, 4B; 269/2, 3A, 3B, 4A, 4B, 5, 6A, 6B, 7A, 7B, 8A, 8B, 9A, 9B, 10, 11; and AGARAM VILLAGE S.NOS: 97; 98/1A, 1B1, 1B2, 1B3, 2A, 2B, 2C; 99/1, 2; 100/1A, 1B, 1C, 1D, 1E, 1F, 1G, 1H, 2A, 2B; 101/1, 2; 102/1, 2; 103/2; 104/1A1B1, 1A2A, 1A2B, 1B, 2B1, 2B2; 107/2; 108/1A1, 1A2, 1B, 2A, 2B1A, 2B1B, 2B2, 2B3, 2C; 109/1, 2A, 2B; 110/1, 2A1, 2A2, 2A3, 2B** AT WALAJABAD TALUK , KANCHEEPURAM DISTRICT, TAMIL NADU.  
Manufacturing of Enclosure/ Casing of Mobile Phones

| JOINERY SCHEDULE<br>GROUND FLOOR PLAN |           |                 | AREA DETAILS   |                        |
|---------------------------------------|-----------|-----------------|---|------------------------|
| FD1.1522                              | 1.50x2200 | DOOR            | PARTICULARS   | AREA IN m <sup>2</sup> |
| FD1.0922                              | .90x2200  | DOOR            | Area of the Block-2 : Basement Floor   | 8480.22                |
| DT.0922                               | .90x2200  | DOOR            | Area of the Block-2 : Ground Floor   | 11528.90               |
| DT.1522                               | 1.50x2200 | DOOR            | Area of the Block-2 : First Floor   | 2403.30                |
| DT.1822                               | 1800x2200 | DOOR            |   |                        |
| DK.0822                               | 800x2200  | DOOR            |   |                        |
| JLM.4050                              | 4.00X5000 | ROLLING SHUTTER | APPLICANT   |                        |
| JLM.4040                              | 4.00X4.00 | ROLLING SHUTTER | <div></div>   |                        |
| S.2012                                | 2000X1200 | WINDOW          |   |                        |
| S.1012                                | 1000X1200 | WINDOW          |   |                        |
| S.3015                                | 3.00X1.50 | WINDOW          | ENGINEER   |                        |
| S.3012                                | 3.00X1200 | WINDOW          | <div><br/>Er. A. NIVEDHITHA M.Tech. (Ph.D)<br/>Geotechnical Engineer<br/>Regd. No: NGTE/2022/02/002<br/>No. 3/332, Ram 4<sup>th</sup> Street,<br/>Sharmuga Nagar, Puzhichalur,<br/>Chennai - 600 074, Ph: +91 96296 31295<br/>Email: arumugannivedhitha@gmail.com</div> <div><br/>Dr. R. SURESH BABU, MBE, PhD, MLE, PhD, FIV<br/>Registered Structural Engineer - Grade I<br/>TVLR/RSE/Gr-I/2019/11/064 at 27/11/2019<br/>No.1, Kiahanna Road, Washkur Building,<br/>1<sup>st</sup> Floor, Nungambakkam, Chennai - 600 034,<br/>Ph: 9864055743 rsbrsps@gmail.com</div> |                        |
| SLV.2012                              | 2000X1200 | LOUVER WINDOW   |   |                        |
| JOINERY SCHEDULE<br>1ST FLOOR PLAN    |           |                 |   |                        |
| FD1.1522                              | 1.50x2200 | DOOR            |   |                        |
| FD1.0922                              | .90x2200  | DOOR            |   |                        |
| DT.0922                               | .90x2200  | DOOR            |   |                        |
| DT.1522                               | 1.50x2200 | DOOR            |   |                        |
| DK.0822                               | 800x2200  | DOOR            |   |                        |
| JLM.4050                              | 4.00X5000 | ROLLING SHUTTER |   |                        |
| S.2012                                | 2000X1200 | WINDOW          |   |                        |
| S.1012                                | 1000X1200 | WINDOW          |   |                        |
| SLV.2012                              | 2000X1200 | LOUVER WINDOW   |   |                        |







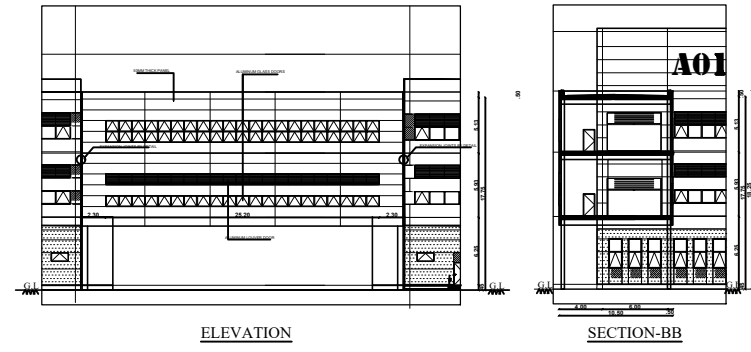




| CORRIDOR-1<br>JOINERY SCHEDULE<br>GROUND & 1ST FLOOR PLAN           |              |               |  |
|---------------------------------------------------------------------|--------------|---------------|--|
| S.25210                                                             | 25.20 x 1000 | WINDOW        |  |
| SLV.25210                                                           | 25.20 x 1000 | LOUVER WINDOW |  |
| CORRIDOR-1<br>JOINERY SCHEDULE<br>2 <sup>ND</sup> & ROOF FLOOR PLAN |              |               |  |
| S.25220                                                             | 25.20 x 2000 | WINDOW        |  |

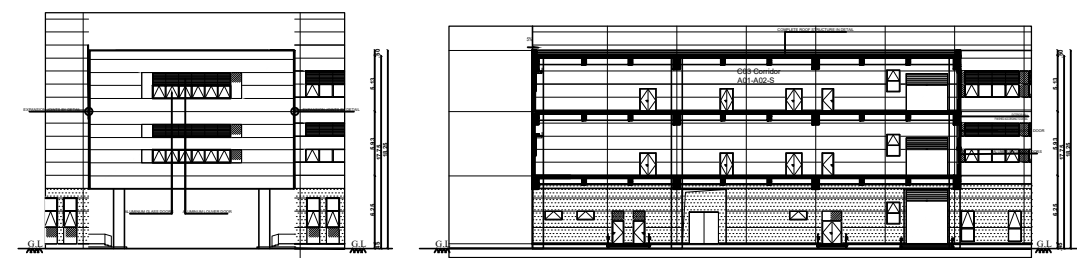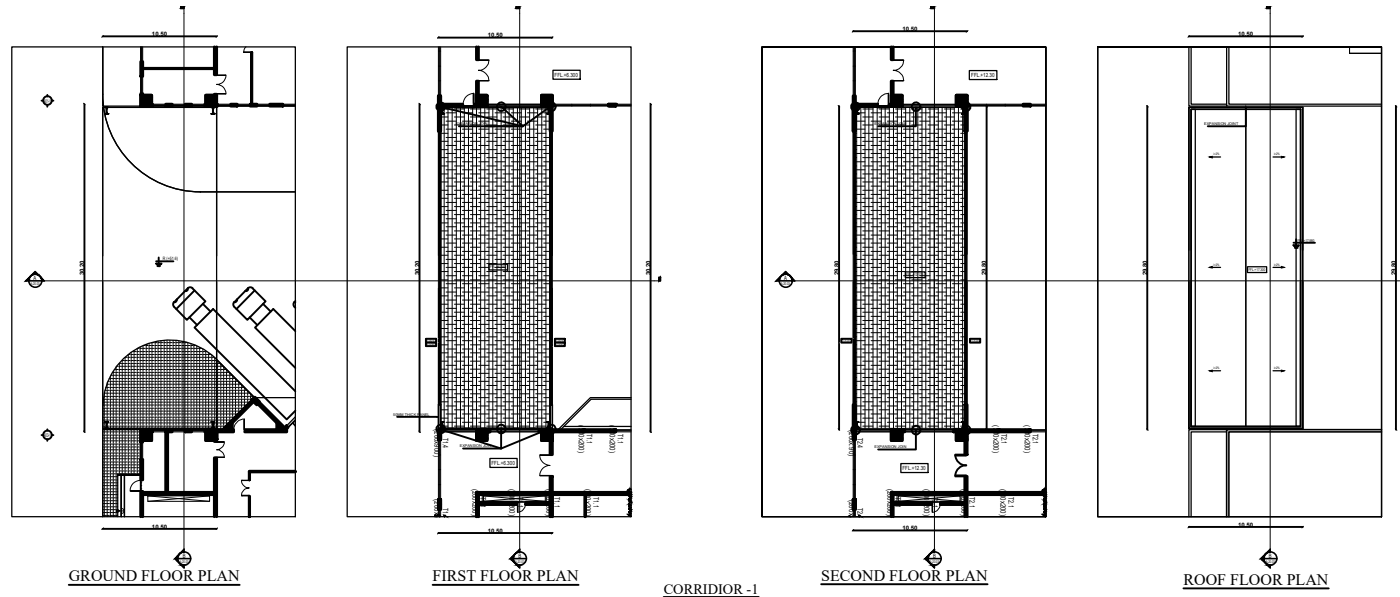




| CORRIDOR-2<br>JOINERY SCHEDULE<br>GROUND & 1ST FLOOR PLAN           |             |                 |  |
|---------------------------------------------------------------------|-------------|-----------------|--|
| JLM.4035                                                            | 4.00 x 3.50 | HOLLING SHUTTER |  |
| S.7212                                                              | 7.20 x 1200 | WINDOW          |  |
| SLV.7212                                                            | 7.20 x 1200 | LOUVER WINDOW   |  |
| CORRIDOR-2<br>JOINERY SCHEDULE<br>2 <sup>ND</sup> & ROOF FLOOR PLAN |             |                 |  |
| JLM.4035                                                            | 4.00 x 3.50 | HOLLING SHUTTER |  |
| S.7212                                                              | 7.20 x 1200 | WINDOW          |  |
| SLV.7212                                                            | 7.20 x 1200 | LOUVER WINDOW   |  |

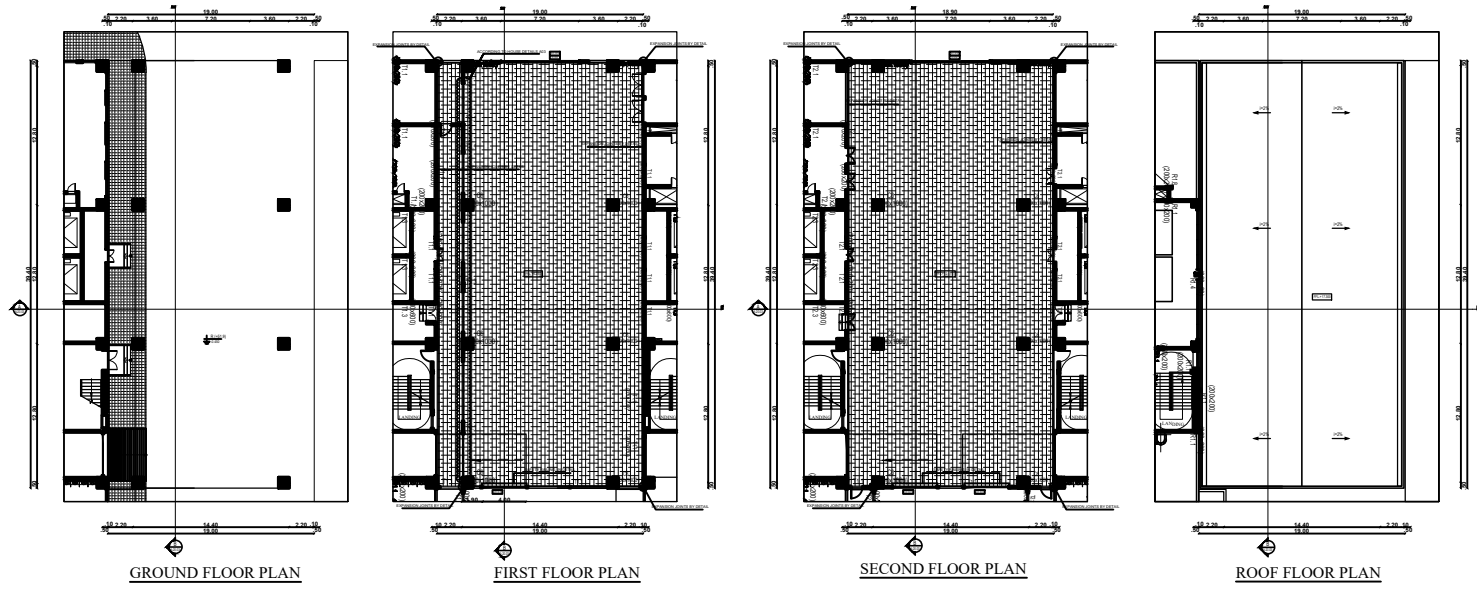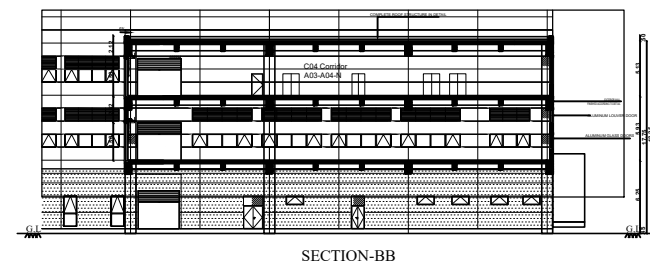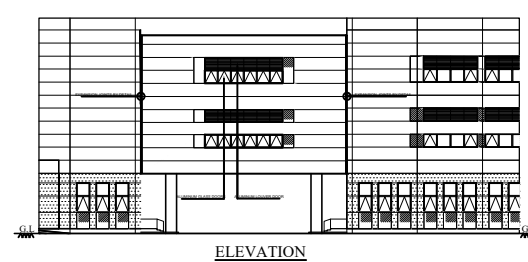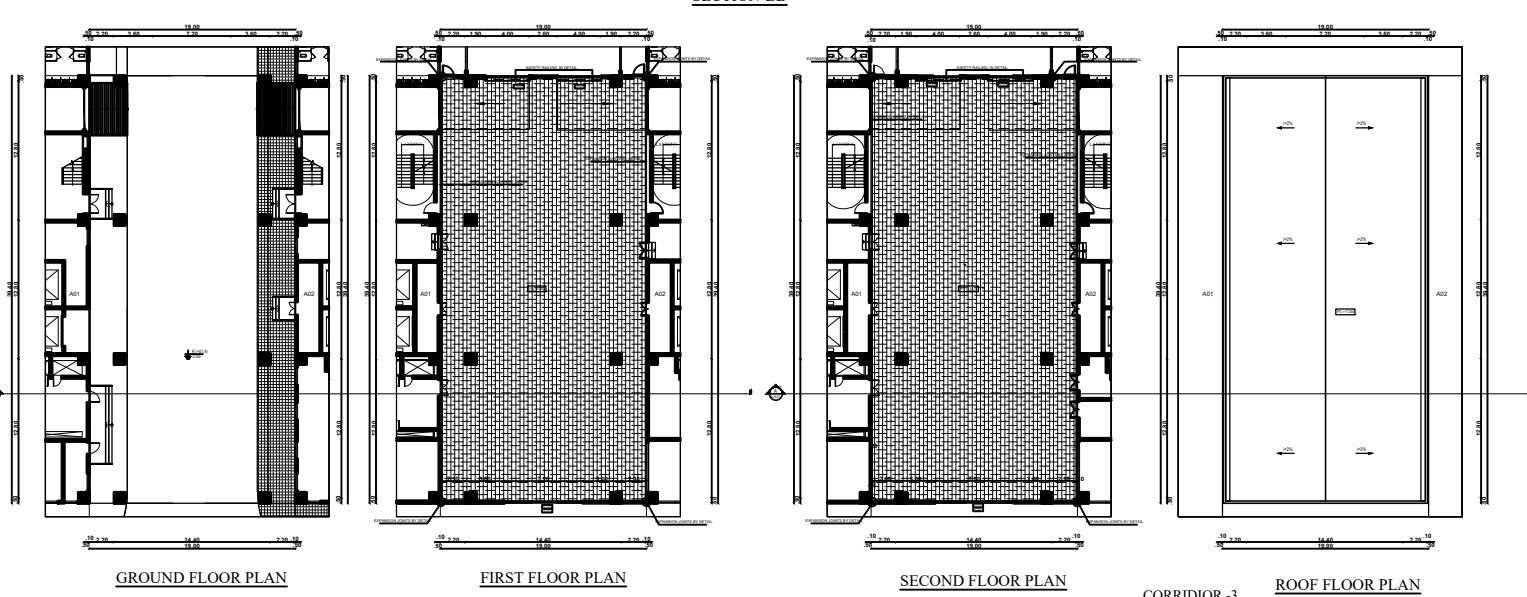



| CORRIDOR-3<br>JOINERY SCHEDULE<br>GROUND & 1ST FLOOR PLAN           |             |                 |  |
|---------------------------------------------------------------------|-------------|-----------------|--|
| JLM.4035                                                            | 4.00 x 3.50 | HOLLING SHUTTER |  |
| S.7212                                                              | 7.20 x 1200 | WINDOW          |  |
| SLV.7212                                                            | 7.20 x 1200 | LOUVER WINDOW   |  |
| CORRIDOR-4<br>JOINERY SCHEDULE<br>2 <sup>ND</sup> & ROOF FLOOR PLAN |             |                 |  |
| JLM.4035                                                            | 4.00 x 3.50 | HOLLING SHUTTER |  |
| S.7212                                                              | 7.20 x 1200 | WINDOW          |  |
| SLV.7212                                                            | 7.20 x 1200 | LOUVER WINDOW   |  |

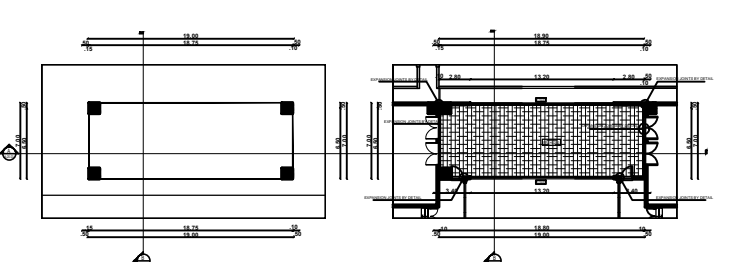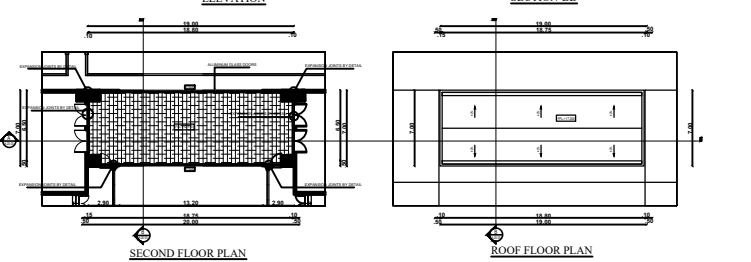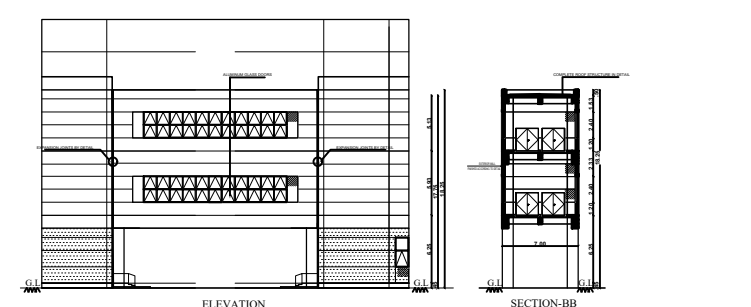




| JOINERY SCHEDULE<br>GROUND, 1ST, 2ND & ROOF FLOOR PLAN |              |        |  |
|--------------------------------------------------------|--------------|--------|--|
| S.13224                                                | 13200 x 2400 | WINDOW |  |

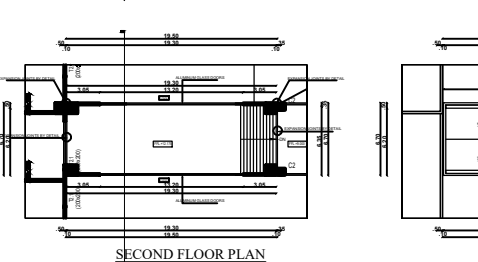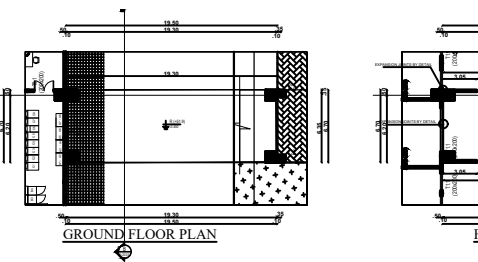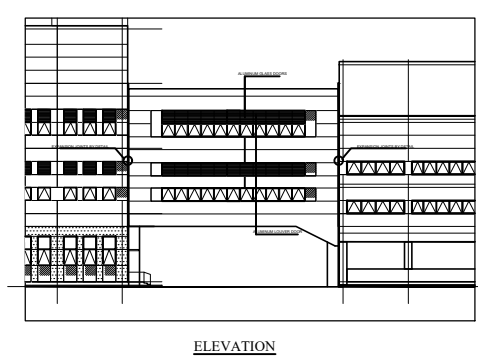

CORRIDOR-5




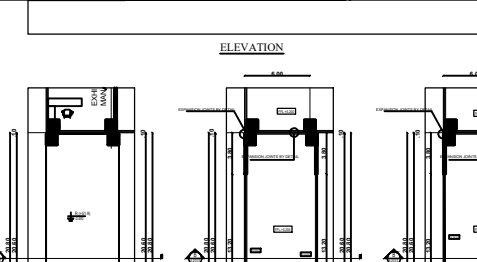
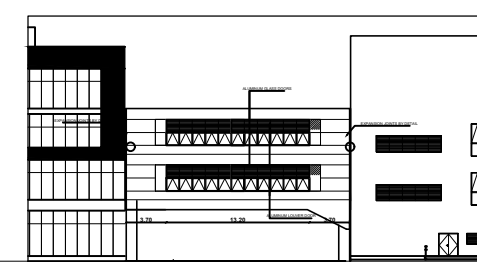


CORRIDOR-6

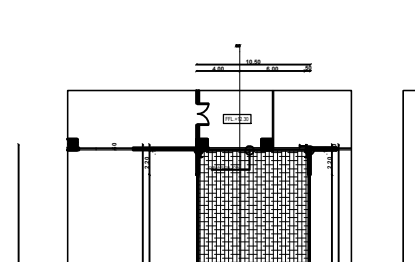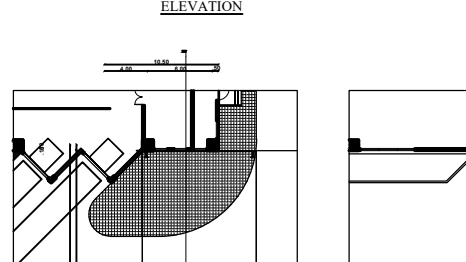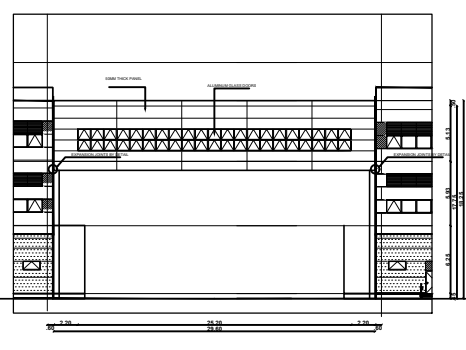




CORRIDOR-7

| JOINERY SCHEDULE<br>GROUND, 1ST, 2ND & ROOF FLOOR PLAN |              |        |  |
|--------------------------------------------------------|--------------|--------|--|
| S.25220                                                | 25.20 x 2000 | WINDOW |  |

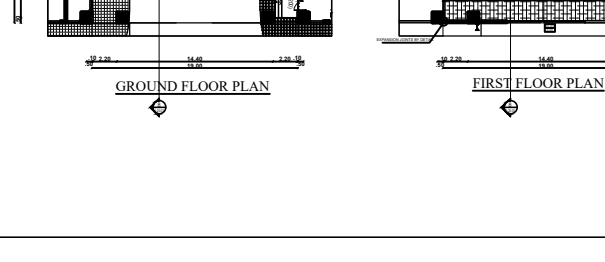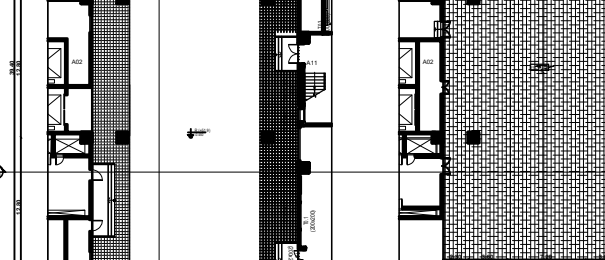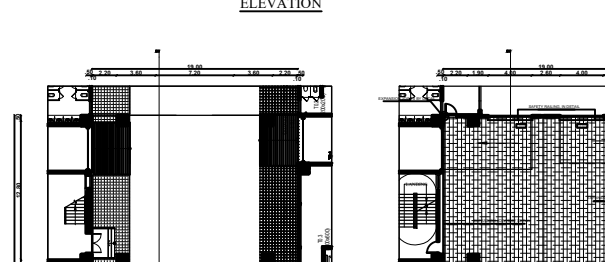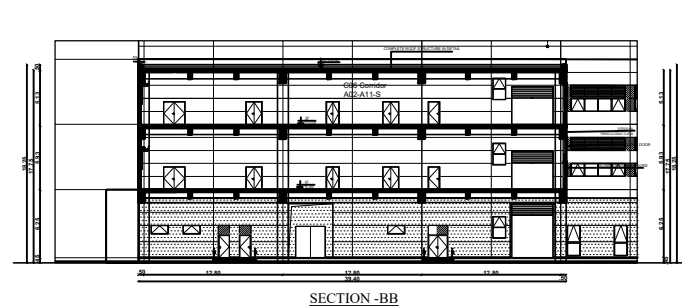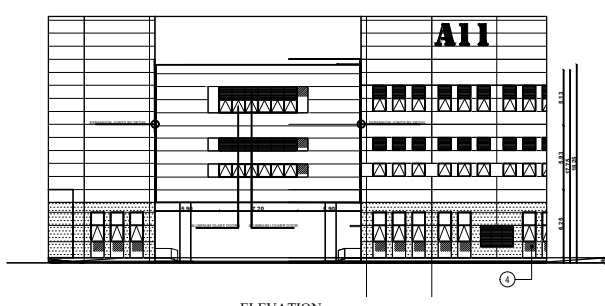




CORRIDOR-8

| JOINERY SCHEDULE<br>GROUND & 1ST FLOOR PLAN |             |                 |  |
|---------------------------------------------|-------------|-----------------|--|
| JLM.4035                                    | 4.00 x 3.50 | HOLLING SHUTTER |  |
| S.7212                                      | 7.20 x 1200 | WINDOW          |  |
| SLV.7212                                    | 7.20 x 1200 | LOUVER WINDOW   |  |
| JOINERY SCHEDULE<br>2ND & ROOF FLOOR PLAN   |             |                 |  |
| JLM.4035                                    | 4.00 x 3.50 | HOLLING SHUTTER |  |
| S.7212                                      | 7.20 x 1200 | WINDOW          |  |
| SLV.7212                                    | 7.20 x 1200 | LOUVER WINDOW   |  |

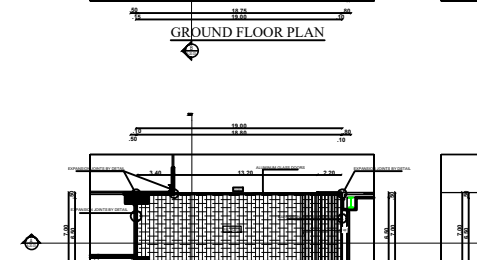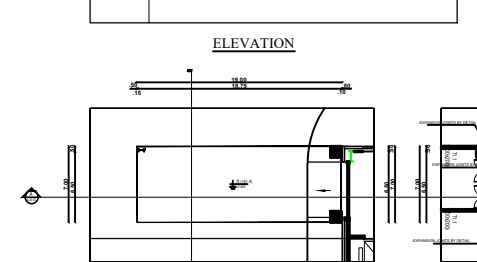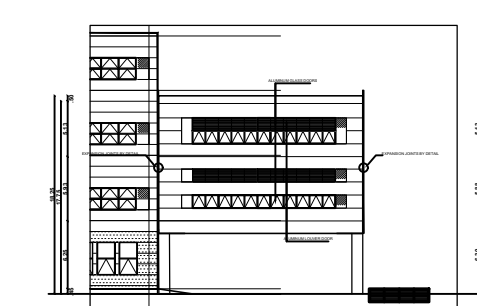

CORRIDOR-9

| JOINERY SCHEDULE<br>GROUND, 1ST, 2ND & ROOF FLOOR PLAN |              |               |  |
|--------------------------------------------------------|--------------|---------------|--|
| S.13212                                                | 13200 x 1200 | WINDOW        |  |
| SLV.13212                                              | 13200 x 1200 | WINDOW LOUVER |  |

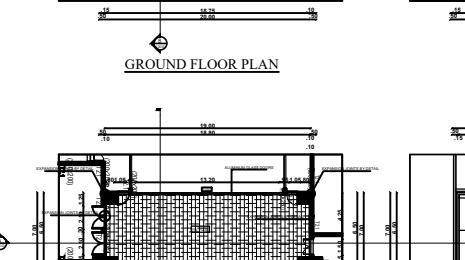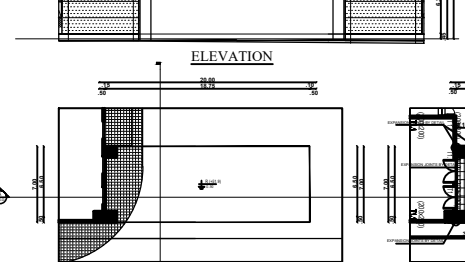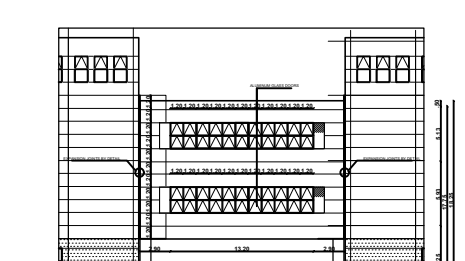

CORRIDOR-10

| JOINERY SCHEDULE<br>GROUND, 1ST, 2ND & ROOF FLOOR PLAN |              |        |  |
|--------------------------------------------------------|--------------|--------|--|
| S.13224                                                | 13200 x 2400 | WINDOW |  |

| AREA DETAILS                 |                        |
|------------------------------|------------------------|
| PARTICULARS                  | AREA IN m <sup>2</sup> |
| Area of the Corridor 1 : FF  | 133.00                 |
| Area of the Corridor 1 : SF  | 133.00                 |
| Area of the Corridor 2 : FF  | 748.60                 |
| Area of the Corridor 2 : SF  | 748.60                 |
| Area of the Corridor 3 : FF  | 312.90                 |
| Area of the Corridor 3 : SF  | 312.90                 |
| Area of the Corridor 4 : FF  | 748.60                 |
| Area of the Corridor 4 : SF  | 748.60                 |
| Area of the Corridor 5 : FF  | 133.00                 |
| Area of the Corridor 5 : SF  | 133.00                 |
| Area of the Corridor 6 : FF  | 133.00                 |
| Area of the Corridor 6 : SF  | 133.00                 |
| Area of the Corridor 7 : FF  | 298.00                 |
| Area of the Corridor 7 : SF  | 298.00                 |
| Area of the Corridor 8 : FF  | 748.60                 |
| Area of the Corridor 8 : SF  | 748.60                 |
| Area of the Corridor 9 : FF  | 136.50                 |
| Area of the Corridor 9 : SF  | 136.50                 |
| Area of the Corridor 10 : FF | 151.80                 |
| Area of the Corridor 10 : SF | 151.80                 |


PLAN SHOWING THE PROPOSED CONSTRUCTION OF FLATTED INDUSTRIES BUILDING FOR "M/s. GUINDY WAREHOUSING AND INDUSTRIAL LOGISTICS PRIVATE LIMITED, M/s. FILMORE WAREHOUSING AND INDUSTRIAL LOGISTICS PRIVATE LIMITED & M/s. STR INDUSTRIAL PARK PRIVATE LIMITED" IN S.F. Nos. VARANAVASI AGARAM VILLAGE, S.NOS: **227/1, 2; 228; 229/1, 2; 230/1, 2, 3, 4; 231/1, 2; 232/1, 2, 3, 4, 5; 233/1, 3; 241; 242/1, 2, 3, 4; 243/1A, 1B, 2; 244/1, 2, 3, 4, 5; 245; 256; 263/1B; 264/1, 2, 3, 4, 5; 265/1, 2A, 2B, 3A, 3B, 3C, 266/1A1, 1A2, 1B2, 2B; 267/1A1A1, 1A1A2, 1A1B, 1A2, 1A3, 1A4, 1B, 2A, 2B, 3A1, 3A2, 3B; 268/1A, 1B, 2, 3A, 3B, 3C, 4A, 4B; 269/2, 3A, 3B, 4A, 4B, 5, 6A, 6B, 7A, 7B, 8A, 8B, 9A, 9B, 10, 11; and AGARAM VILLAGE S.NOS: 97; 98/1A, 1B1, 1B2, 1B3, 2A, 2B, 2C; 99/1, 2; 100/1A, 1B, 1C, 1D, 1E, 1F, 1G, 1H, 2A, 2B; 101/1, 2; 102/1, 2; 103/2; 104/1A1B1, 1A2A, 1A2B, 1B, 2B1, 2B2; 107/2; 108/1A1, 1A2, 1B, 2A, 2B1A, 2B1B, 2B2, 2B3, 2C; 109/1, 2A, 2B; 110/1, 2A1, 2A2, 2A3, 2B** AT WALAJABAD TALUK , KANCHEEPURAM DISTRICT, TAMIL NADU.

Manufacturing of Enclosure/ Casing of Mobile Phones

APPLICANT




ENGINEER

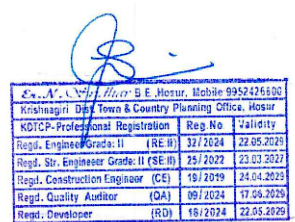


Er. A. NIVEDHITHA M.Tech., (Ph.D.)  
Geotechnical Engineer  
Regd. No: NGTE/2022/02/002  
No. 3/322, Ram 4<sup>th</sup> Street,  
Sharmila Nagar, Pochichalur,  
Chennai - 600 074, Ph: +91 96296-31256  
Email: arunamivedhitha@gmail.com

Dr. R. SURESH BABU, M.Sc., Ph.D., M.E. (IND. ENGRG.)  
Registered Structural Engineer - Grade I  
TYLR/RSE/Gr-I/20016/11/004 & 27/11/2019  
No. 1, Krishna Road, Madhav Building,  
1st Floor, Kumbakonam, Chennai - 600 034,  
Ph: 9884055743, rbsuresh@gmail.com




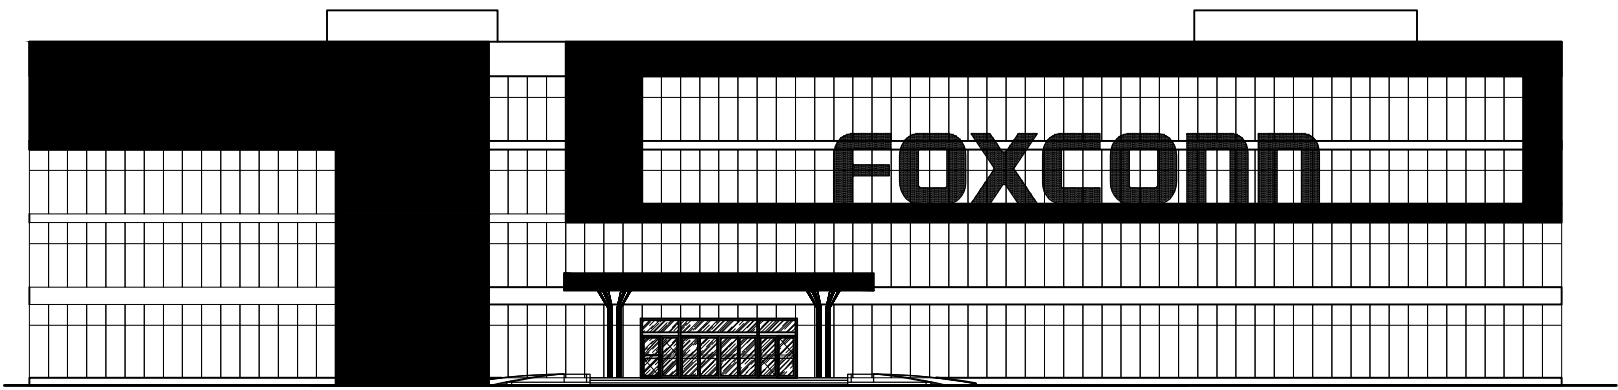


ELEVATION

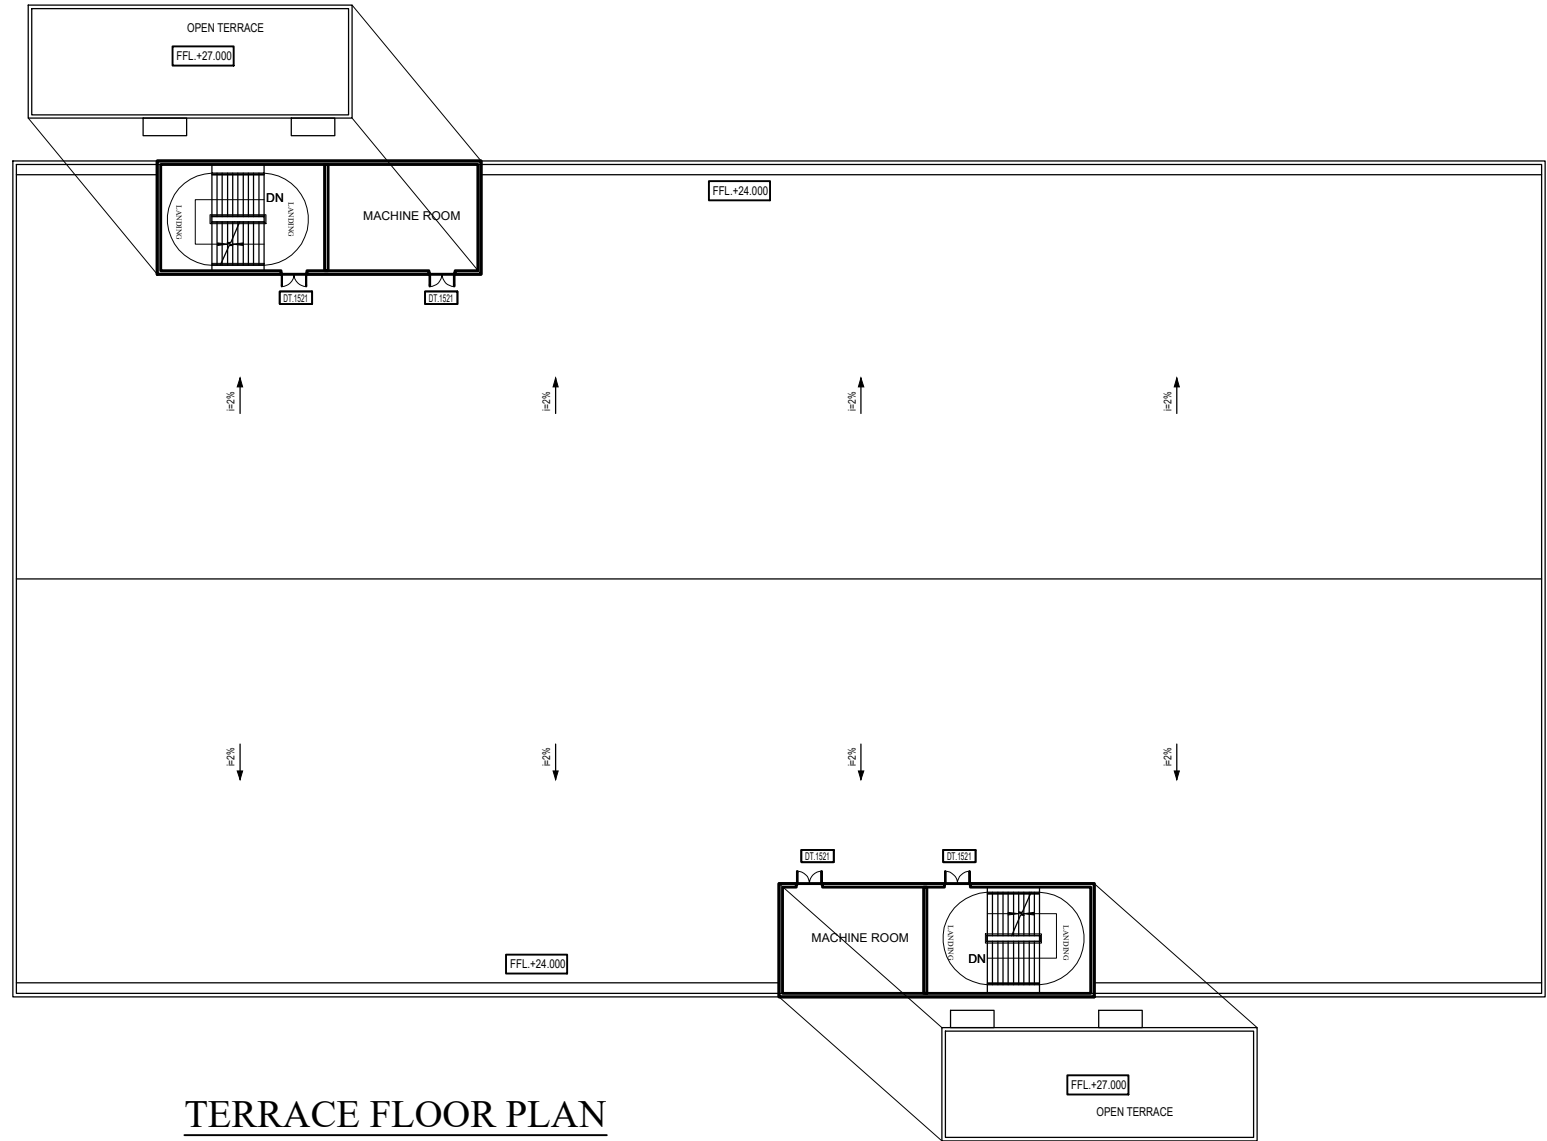

TERRACE FLOOR PLAN  
Block: 01 - Tower: G  
Office & Exhibition Hall

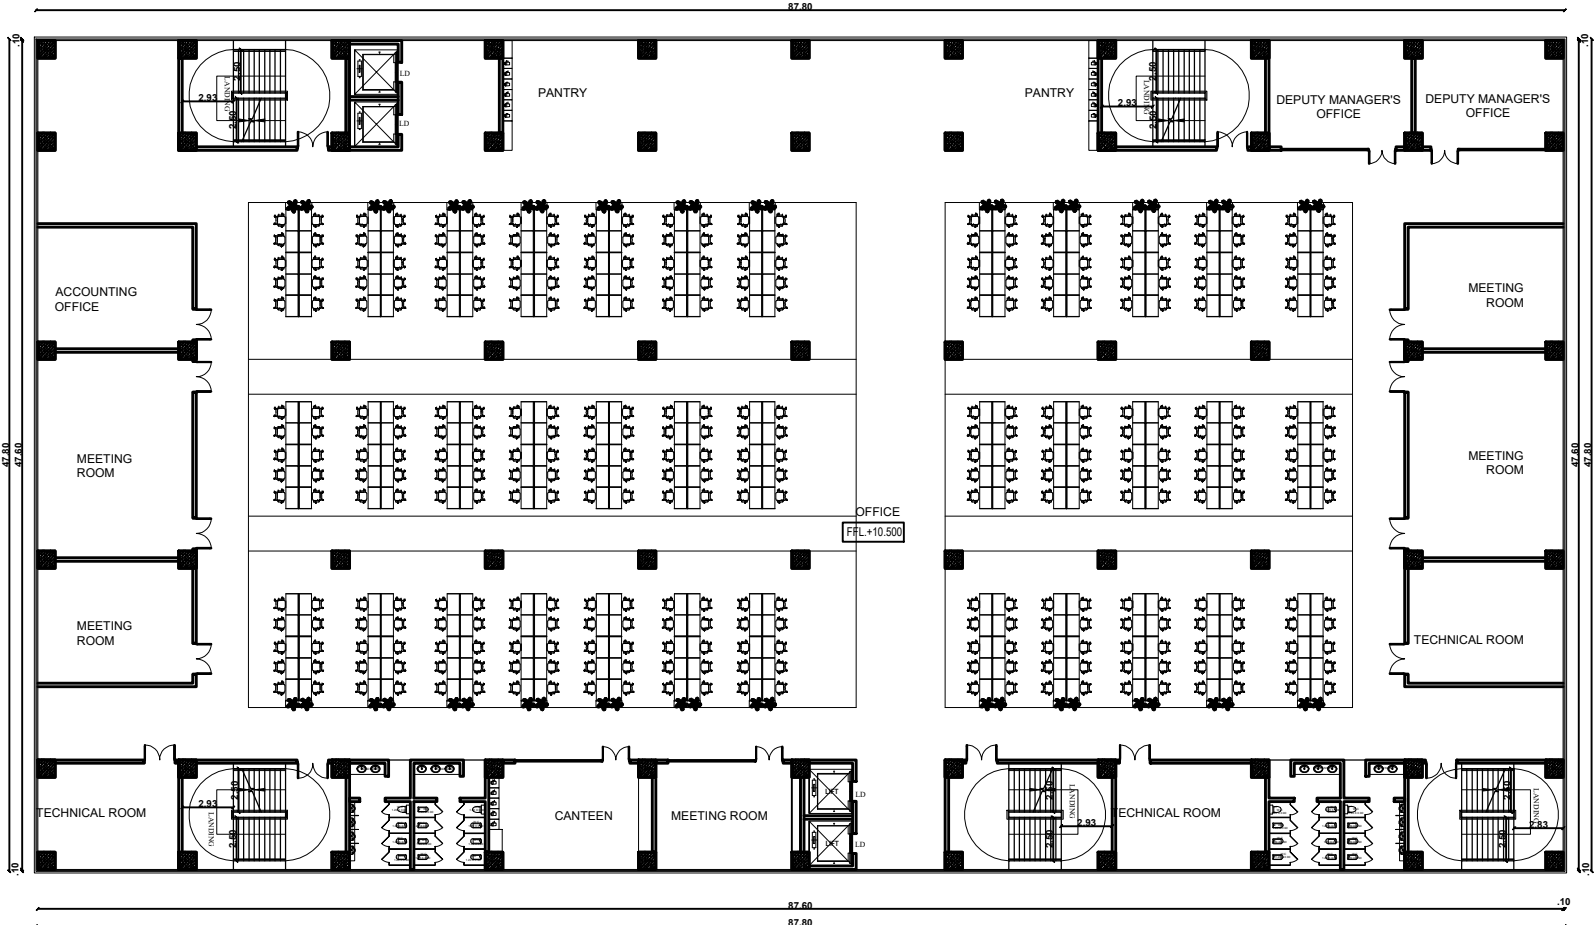


SECOND FLOOR PLAN  
Block: 01 - Tower: G  
Office & Exhibition Hall

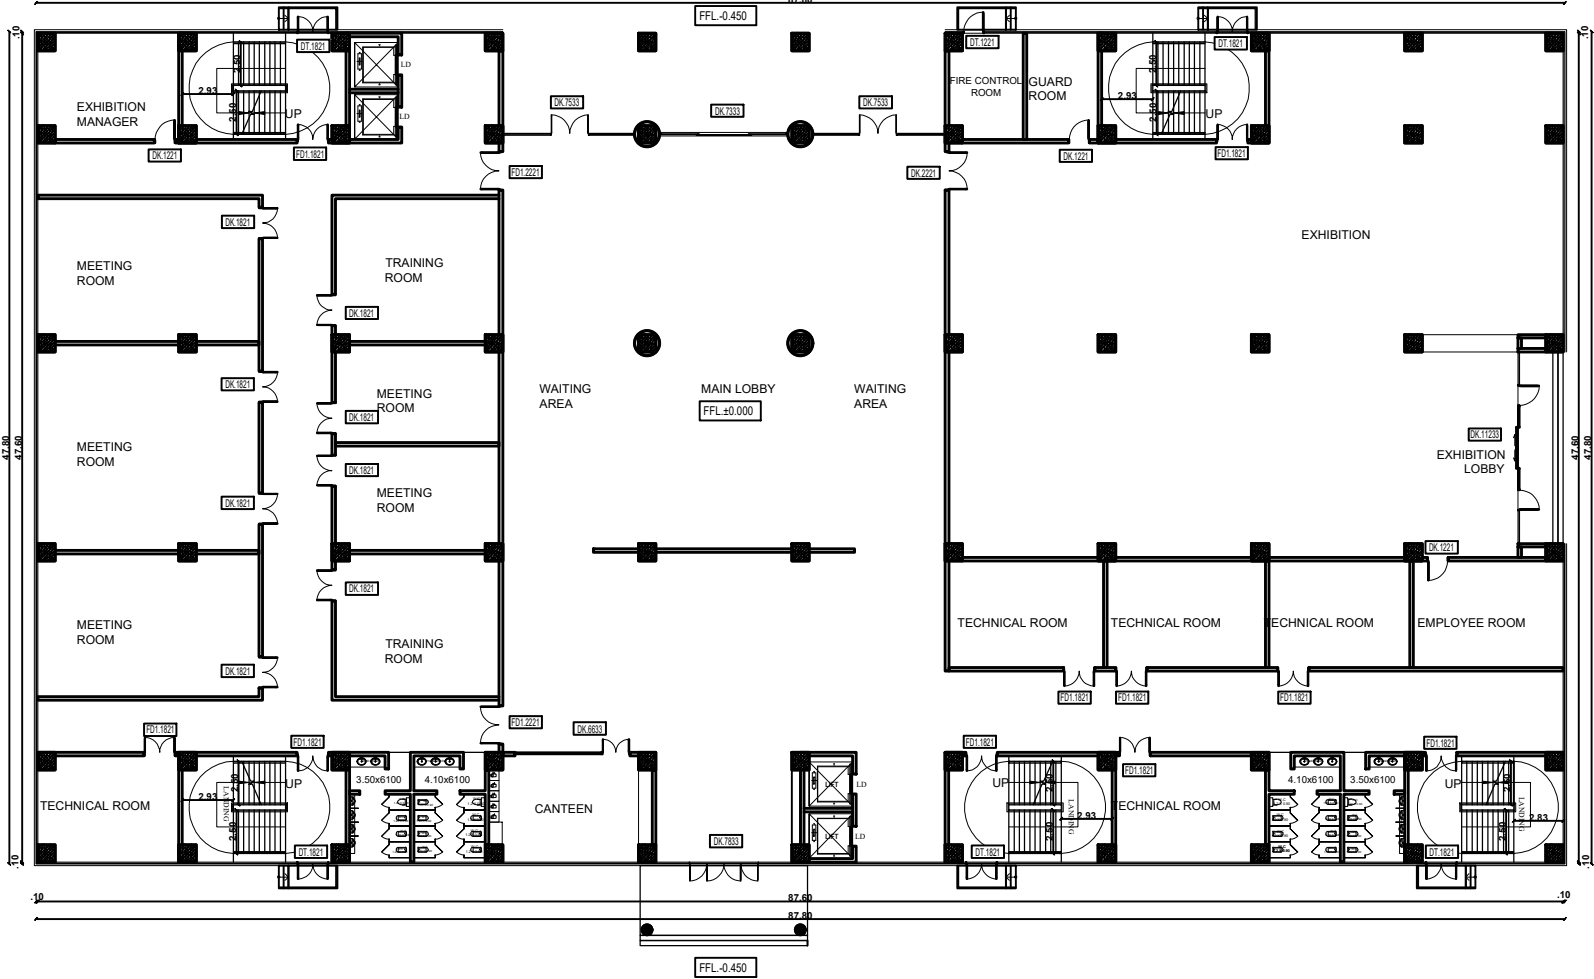


GROUND FLOOR PLAN  
Block: 01 - Tower: G  
Office & Exhibition Hall


PLAN SHOWING THE PROPOSED CONSTRUCTION OF FLATTED INDUSTRIES BUILDING FOR "M/s. GUINDY WAREHOUSING AND INDUSTRIAL LOGISTICS PRIVATE LIMITED, M/s. FILMORE WAREHOUSING AND INDUSTRIAL LOGISTICS PRIVATE LIMITED & M/s. STR INDUSTRIAL PARK PRIVATE LIMITED" IN S.F. Nos. VARANAVASI AGARAM VILLAGE, S.NOS: **227/1, 2; 228; 229/1, 2; 230/1, 2, 3, 4; 231/1, 2; 232/1, 2, 3, 4, 5; 233/1, 3; 241; 242/1, 2, 3, 4; 243/1A, 1B, 2; 244/1, 2, 3, 4, 5; 245; 256; 263/1B; 264/1, 2, 3, 4, 5; 265/1, 2A, 2B, 3A, 3B, 3C; 266/1A1, 1A2, 1B2, 2B; 267/1A1A1, 1A1A2, 1A1B, 1A2, 1A3, 1A4, 1B, 2A, 2B, 3A1, 3A2, 3B; 268/1A, 1B, 2, 3A, 3B, 3C, 4A, 4B; 269/2, 3A, 3B, 4A, 4B, 5, 6A, 6B, 7A, 7B, 8A, 8B, 9A, 9B, 10, 11; and AGARAM VILLAGE S.NOS: 97; 98/1A, 1B1, 1B2, 1B3, 2A, 2B, 2C; 99/1, 2; 100/1A, 1B, 1C, 1D, 1E, 1F, 1G, 1H, 2A, 2B; 101/1, 2; 102/1, 2; 103/2; 104/1A1B1, 1A2A, 1A2B, 1B, 2B1, 2B2; 107/2; 108/1A1, 1A2, 1B, 2A, 2B1A, 2B1B, 2B2, 2B3, 2C; 109/1, 2A, 2B; 110/1, 2A1, 2A2, 2A3, 2B** AT WALAJABAD TALUK , KANCHEEPURAM DISTRICT, TAMIL NADU.  
Manufacturing of Enclosure/ Casing of Mobile Phones

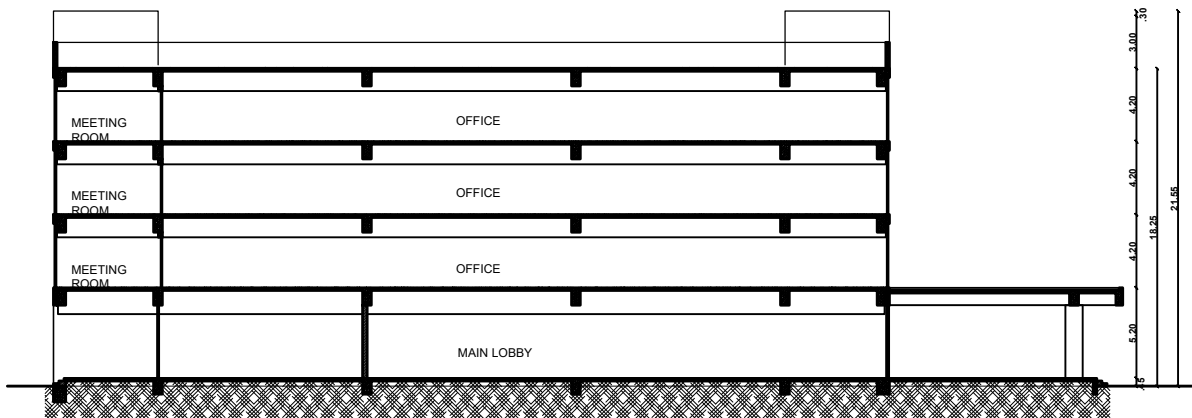

SECTION-BB

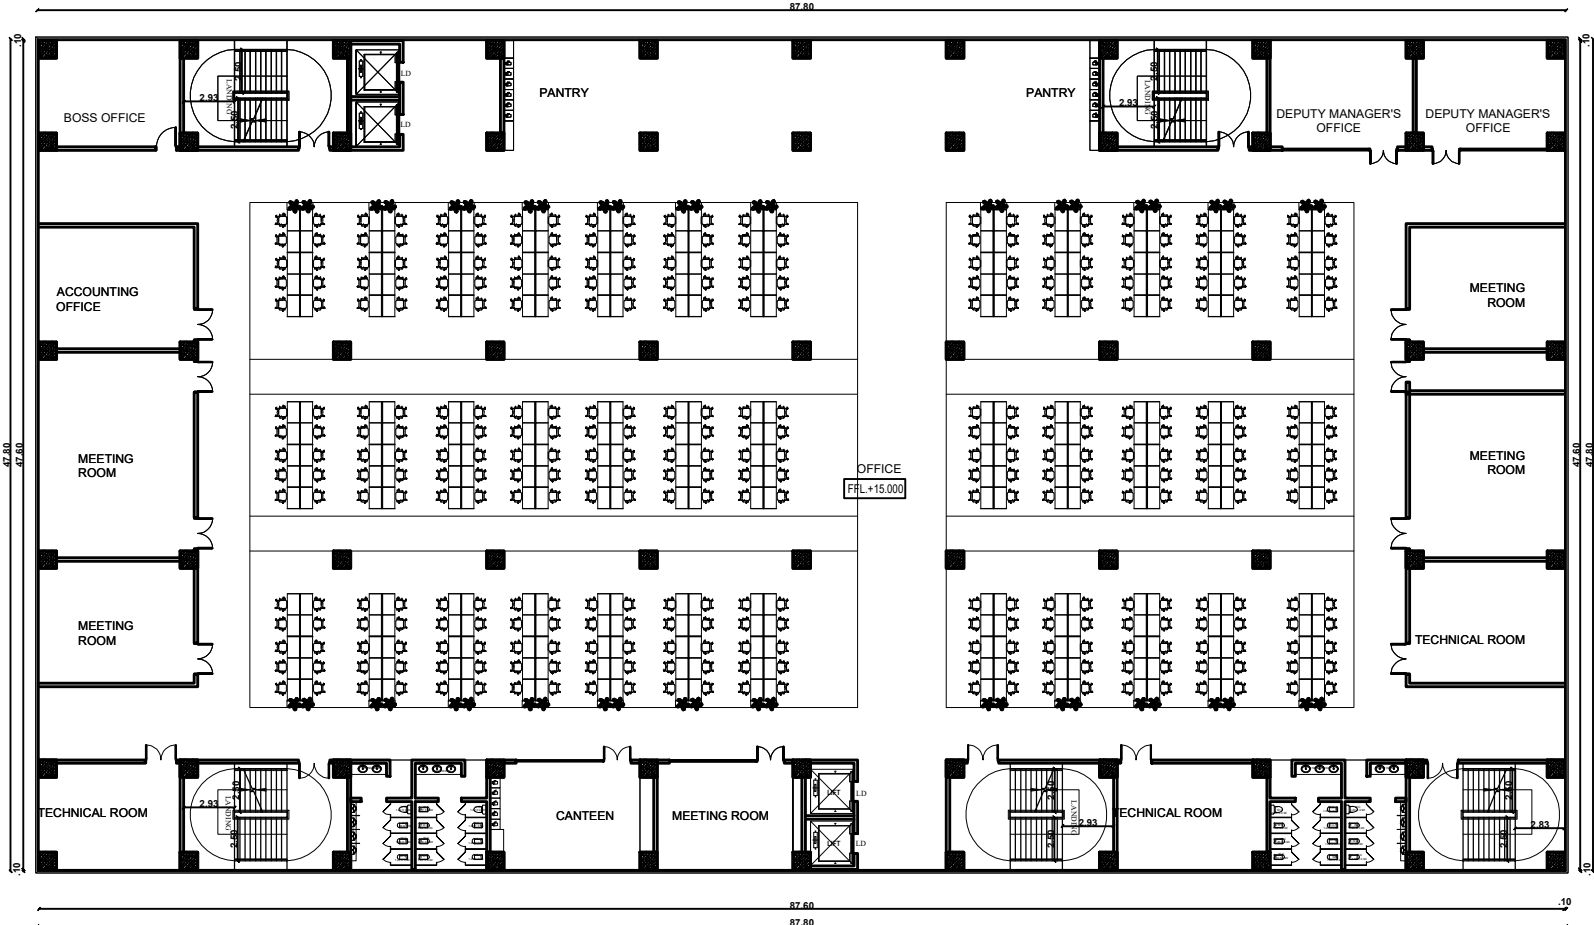


THIRD FLOOR PLAN  
Block: 01 - Tower: G  
Office & Exhibition Hall

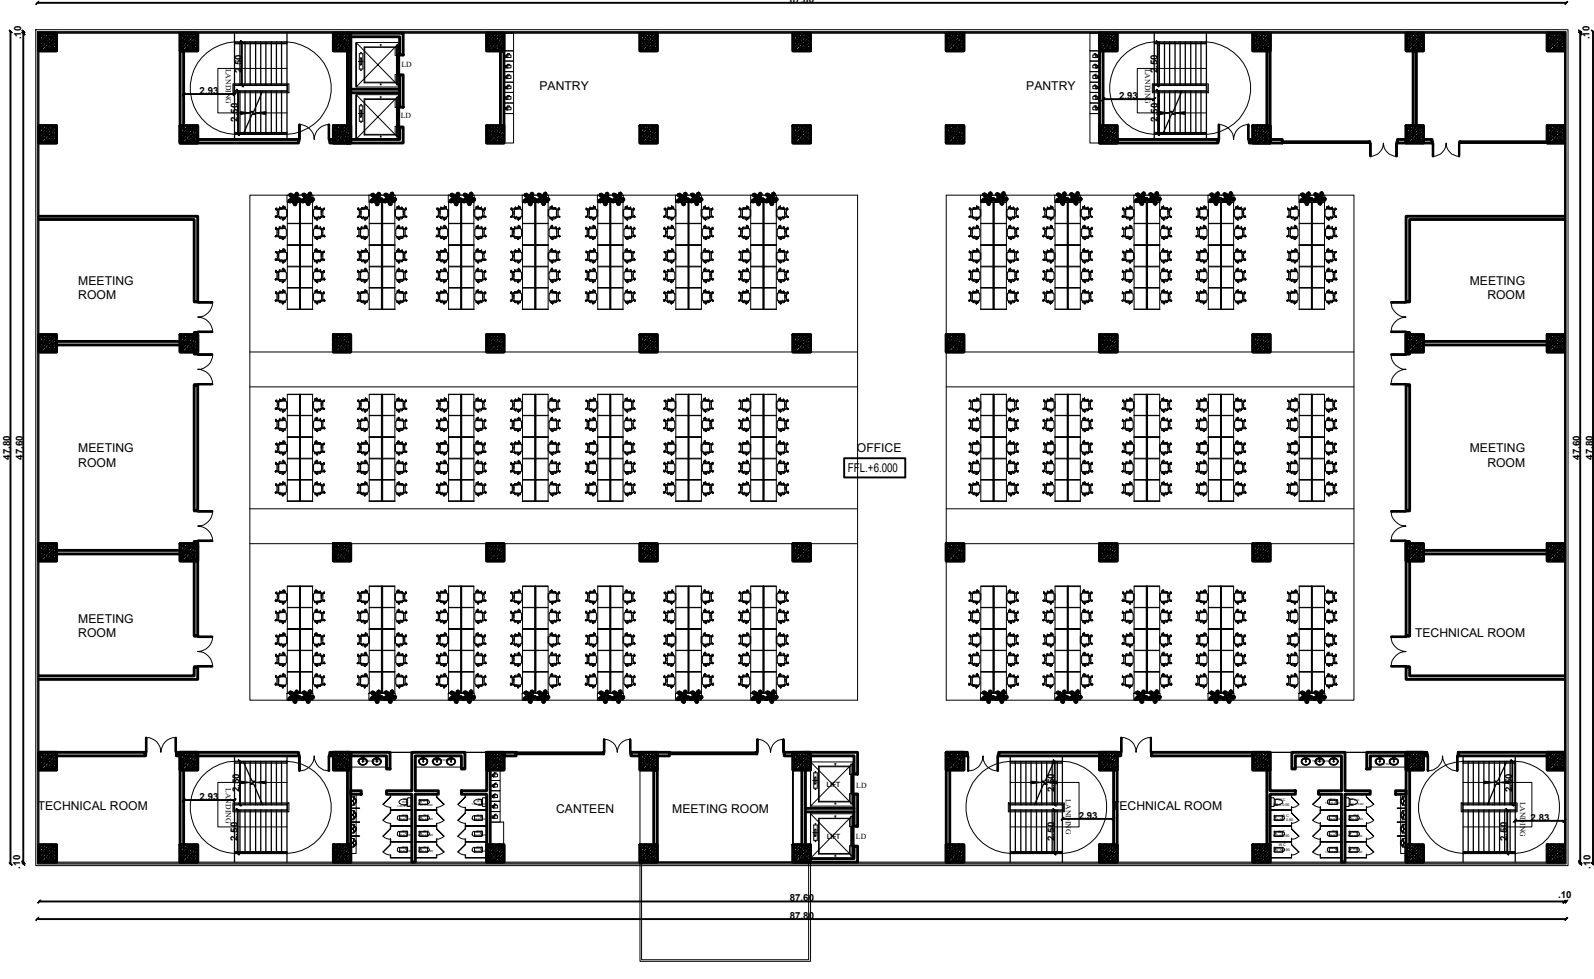


FIRST FLOOR PLAN  
Block: 01 - Tower: G  
Office & Exhibition Hall

| AREA DETAILS (BLOCK - 1)        |                        | All Dimension Area in Meter |                 |             | APPLICANT | ENGINEER |
|---------------------------------|------------------------|-----------------------------|-----------------|-------------|-----------|----------|
| PARTICULARS                     | AREA IN m <sup>2</sup> | Schedule of Joineries       |                 |             |           | <br>     |
| Area of the Tower G : GF        | 4262.41                | OP                          | Open Space      | 5.33 X 5.00 |           |          |
| Area of the Tower G : FF        | 4224.00                | RS                          | Rolling Shutter | 2.40 X 2.40 |           |          |
| Area of the Tower G : SF        | 4224.00                | D                           | Door            | 1.22 X 2.10 |           |          |
|                                 |                        | D1                          | Door            | 0.92 X 2.10 |           |          |
| Area of the Tower G : TF        | 4224.00                | D2                          | Door            | 0.75 X 2.10 |           |          |
|                                 |                        | W                           | Window          | 1.80 X 1.20 |           |          |
| Area of the Tower G : HEAD ROOM | 238.85                 | W1                          | Window          | 0.92 X 1.20 |           |          |
|                                 |                        | V                           | Ventilator      | 0.75 X 0.45 |           |          |



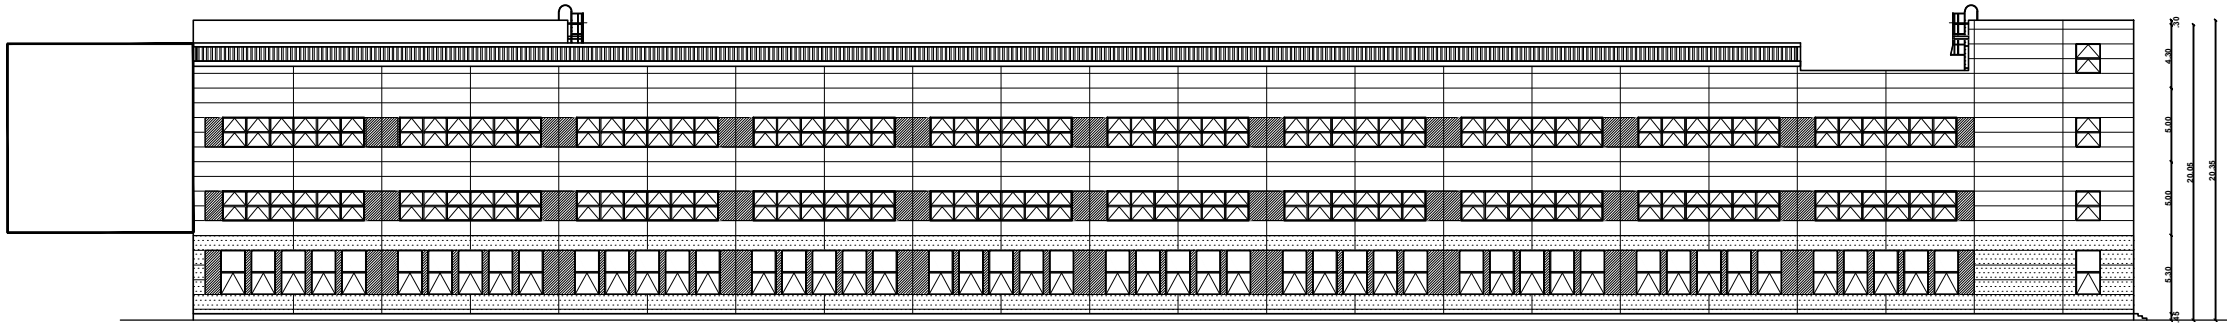


ELEVATION

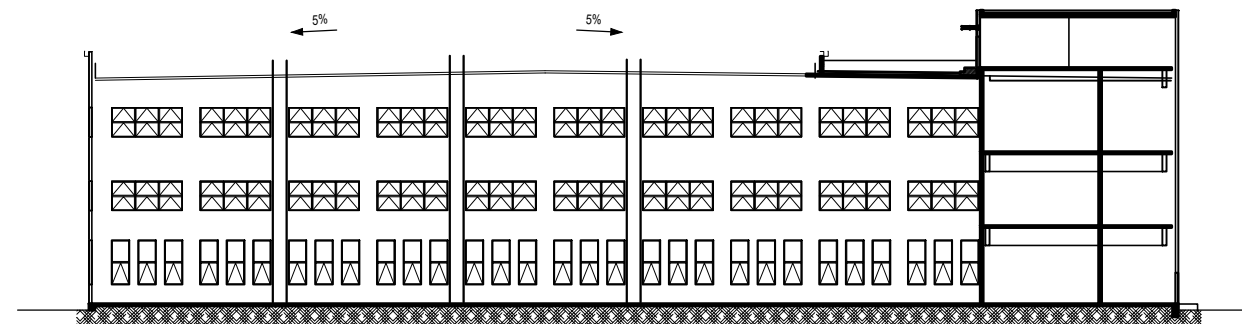


SECTION


PLAN SHOWING THE PROPOSED CONSTRUCTION OF FLATTED INDUSTRIES BUILDING FOR "M/s. GUINDY WAREHOUSING AND INDUSTRIAL LOGISTICS PRIVATE LIMITED, M/s. FILMORE WAREHOUSING AND INDUSTRIAL LOGISTICS PRIVATE LIMITED & M/s. STR INDUSTRIAL PARK PRIVATE LIMITED" IN S.F. Nos. VARANAVASI AGARAM VILLAGE, S.NOS: **227/1, 2; 228; 229/1, 2; 230/1, 2, 3, 4; 231/1, 2; 232/1, 2, 3, 4, 5; 233/1, 3; 241; 242/1, 2, 3, 4; 243/1A, 1B, 2; 244/1, 2, 3, 4, 5; 245; 256; 263/1B; 264/1, 2, 3, 4, 5; 265/1, 2A, 2B, 3A, 3B, 3C, 266/1A1, 1A2, 1B2, 2B; 267/1A1A1, 1A1A2, 1A1B, 1A2, 1A3, 1A4, 1B, 2A, 2B, 3A1, 3A2, 3B; 268/1A, 1B, 2, 3A, 3B, 3C, 4A, 4B; 269/2, 3A, 3B, 4A, 4B, 5, 6A, 6B, 7A, 7B, 8A, 8B, 9A, 9B, 10, 11; and AGARAM VILLAGE S.NOS: 97; 98/1A, 1B1, 1B2, 1B3, 2A, 2B, 2C; 99/1, 2; 100/1A, 1B, 1C, 1D, 1E, 1F, 1G, 1H, 2A, 2B; 101/1, 2; 102/1, 2; 103/2; 104/1A1B1, 1A2A, 1A2B, 1B, 2B1, 2B2; 107/2; 108/1A1, 1A2, 1B, 2A, 2B1A, 2B1B, 2B2, 2B3, 2C; 109/1, 2A, 2B; 110/1, 2A1, 2A2, 2A3, 2B** AT WALAJABAD TALUK , KANCHEEPURAM DISTRICT, TAMIL NADU.  
Manufacturing of Enclosure/ Casing of Mobile Phones

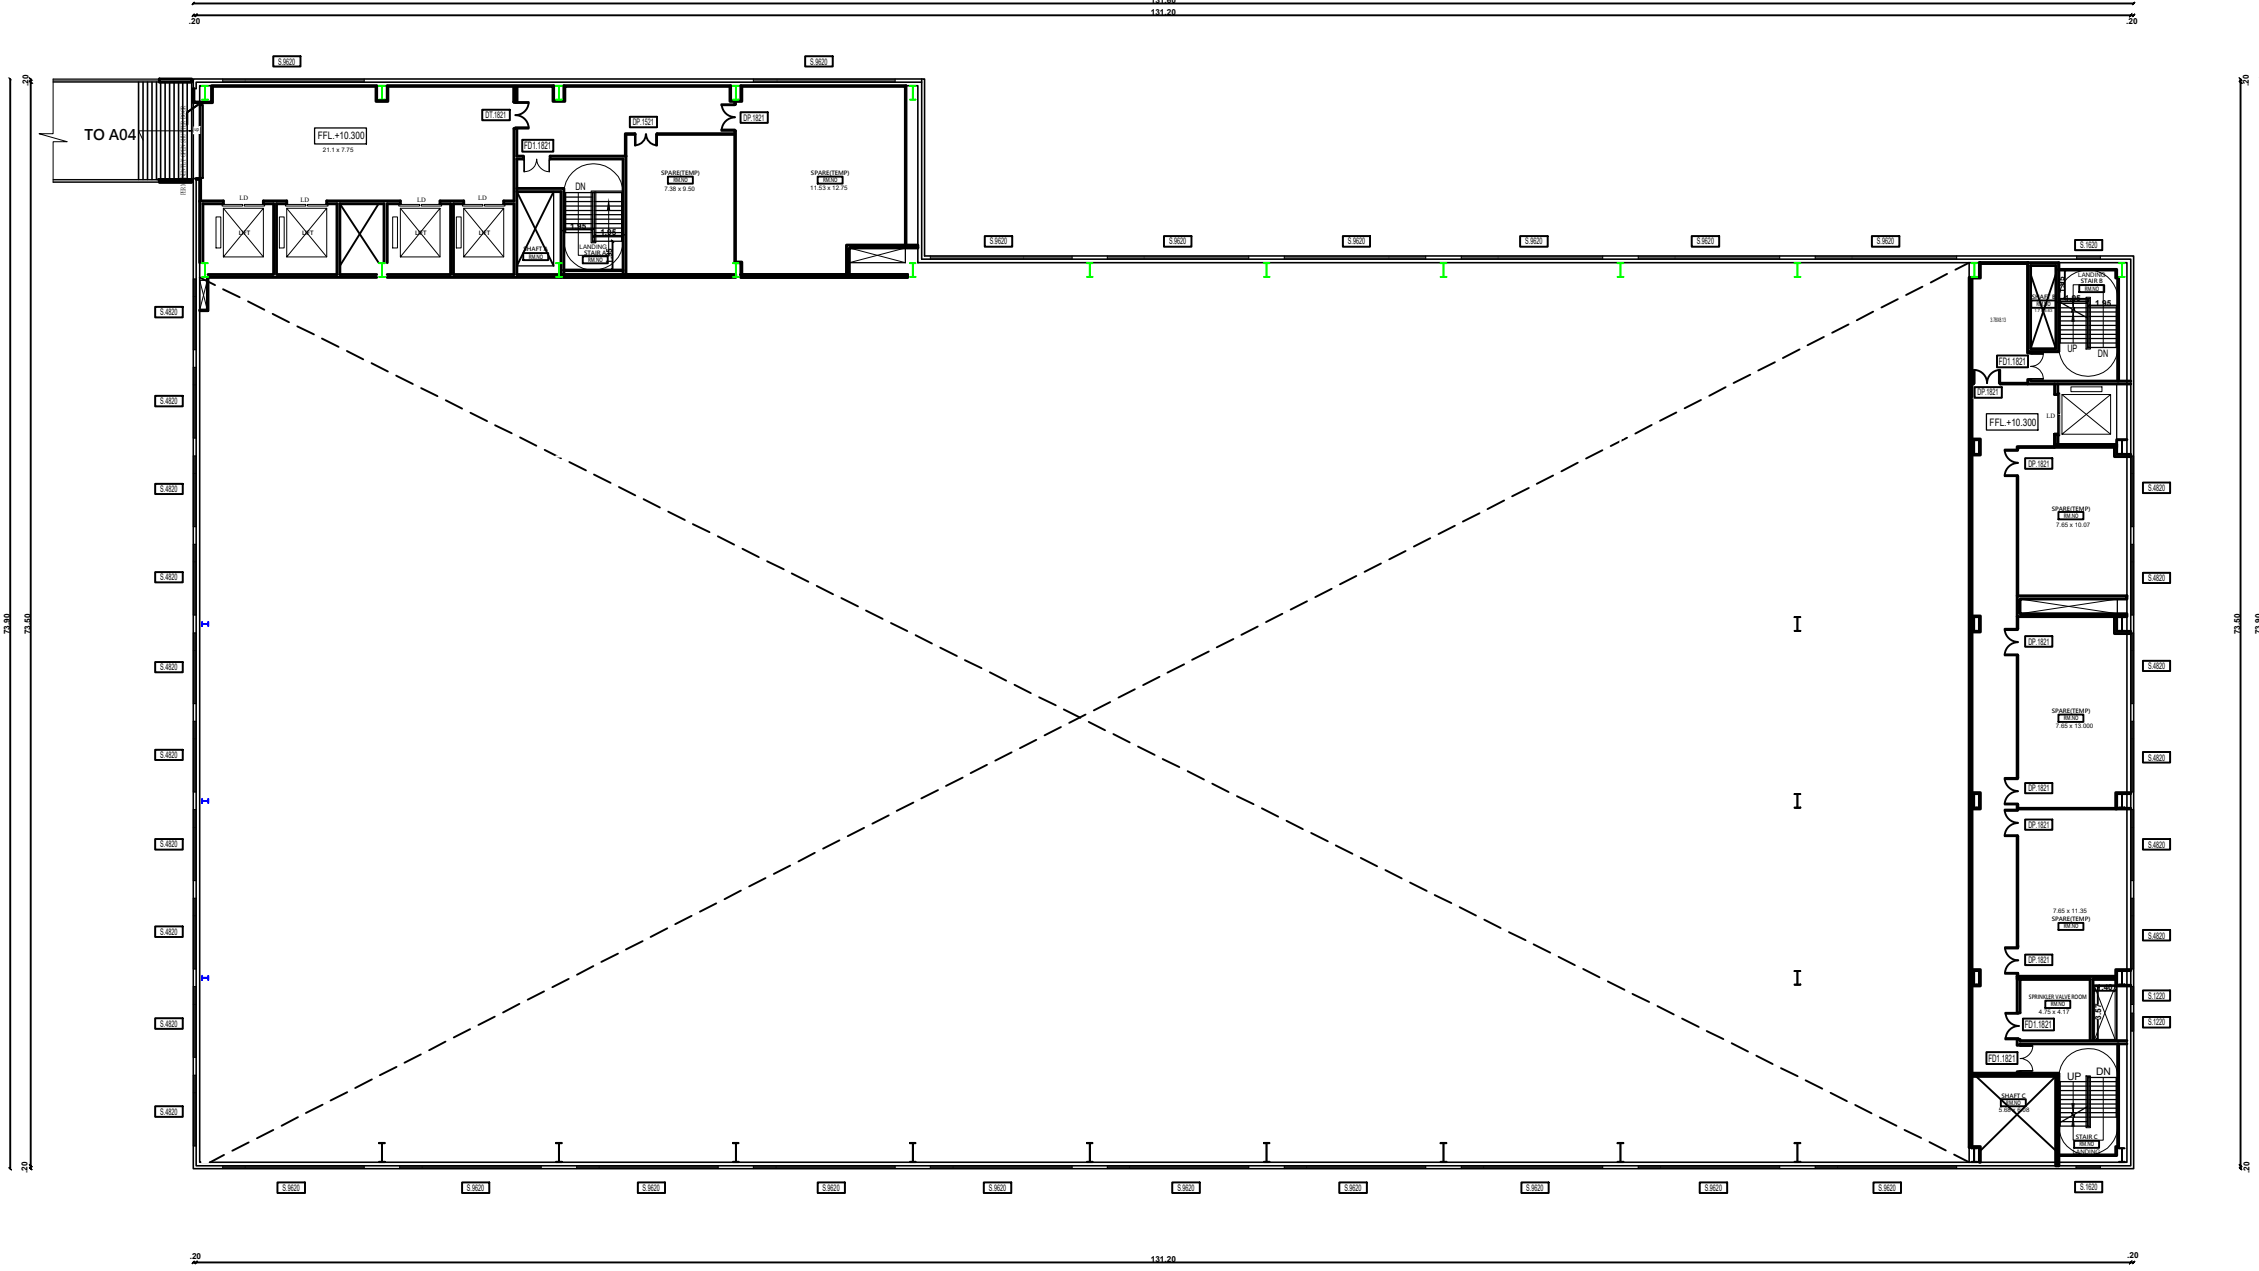


SECOND FLOOR PLAN  
Block: 01 - Tower: H  
Hub Warehouse

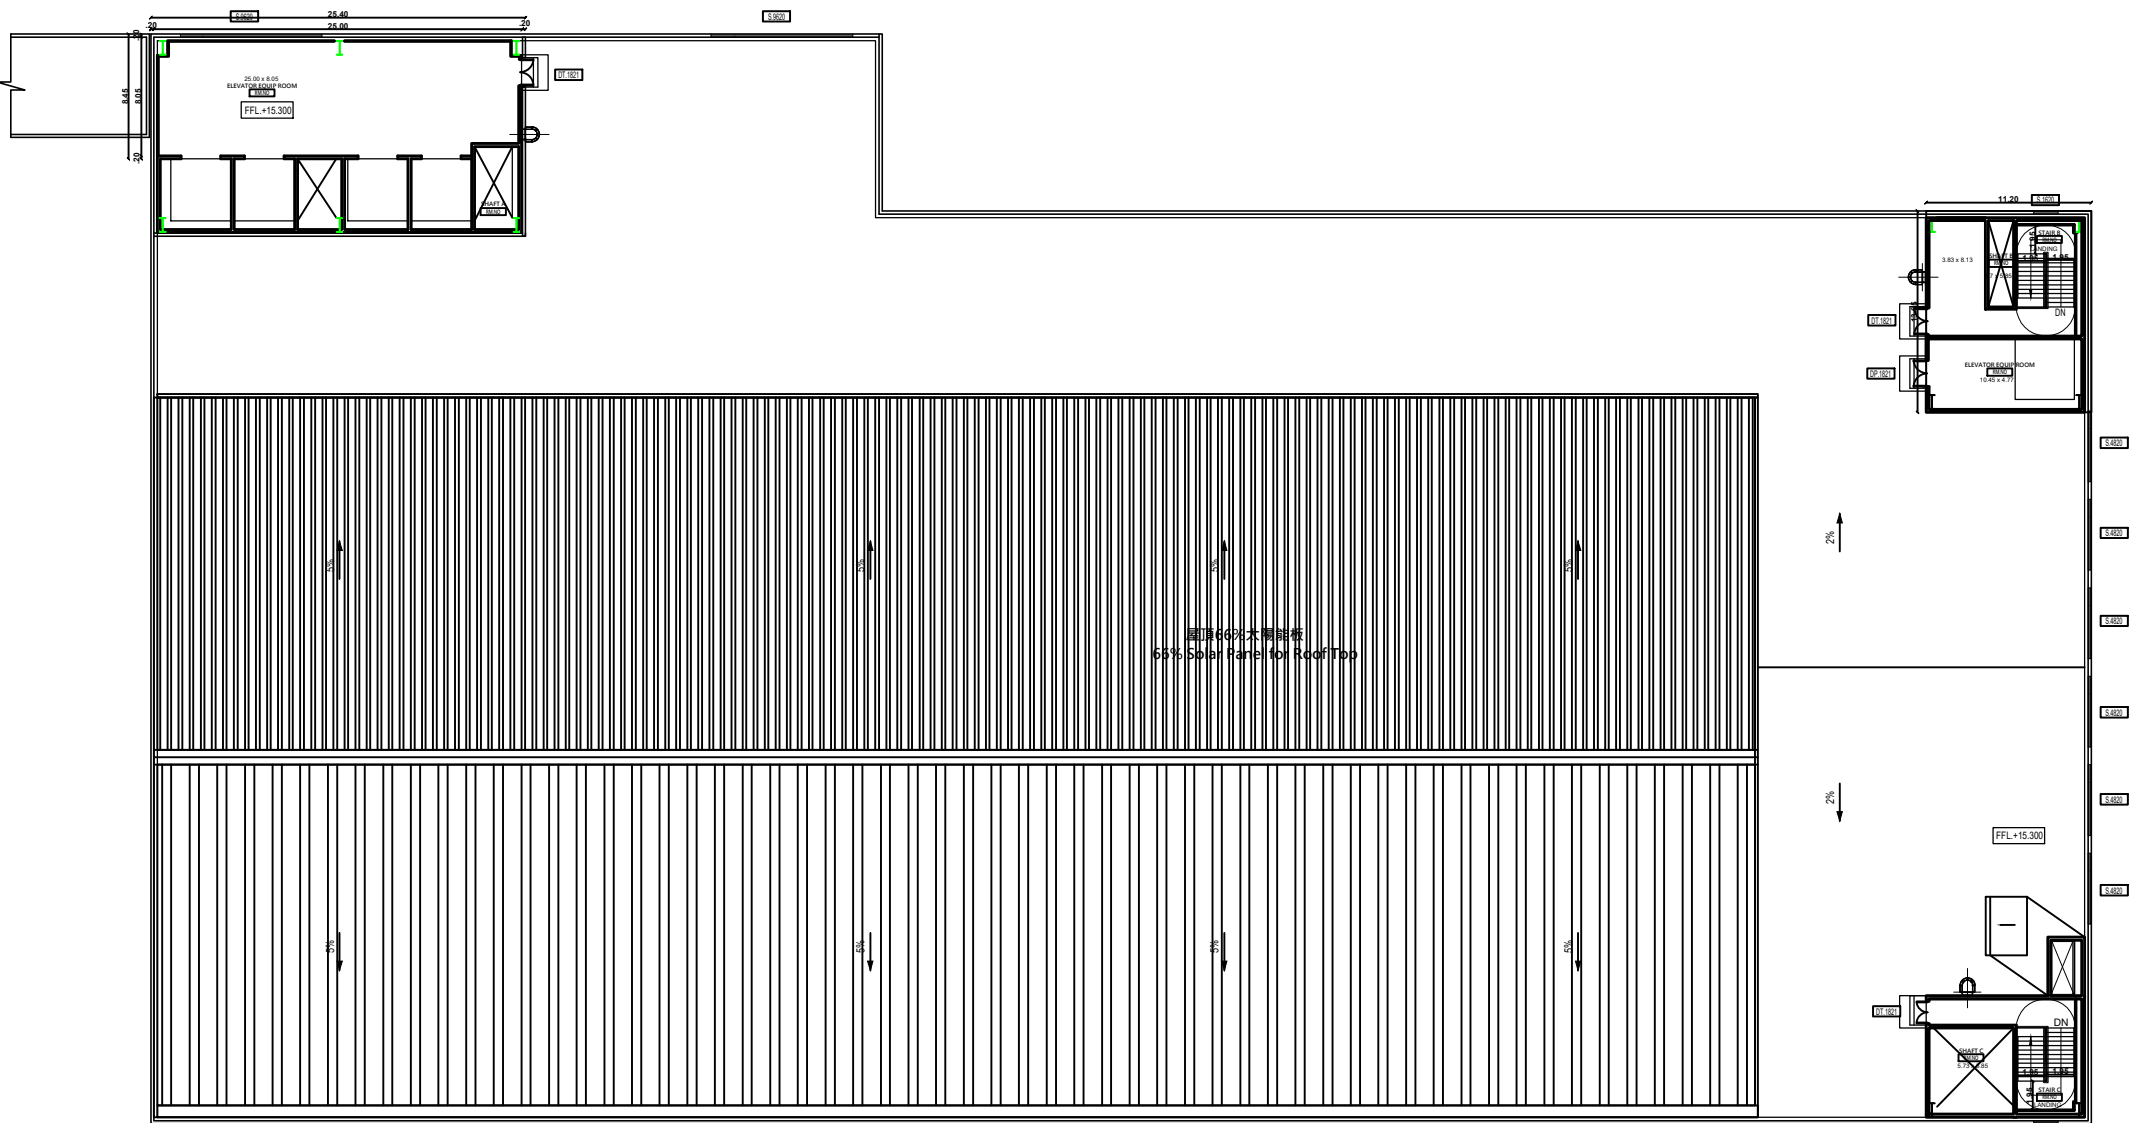

TERRACE FLOOR PLAN  
Block: 01 - Tower: H  
Hub Warehouse

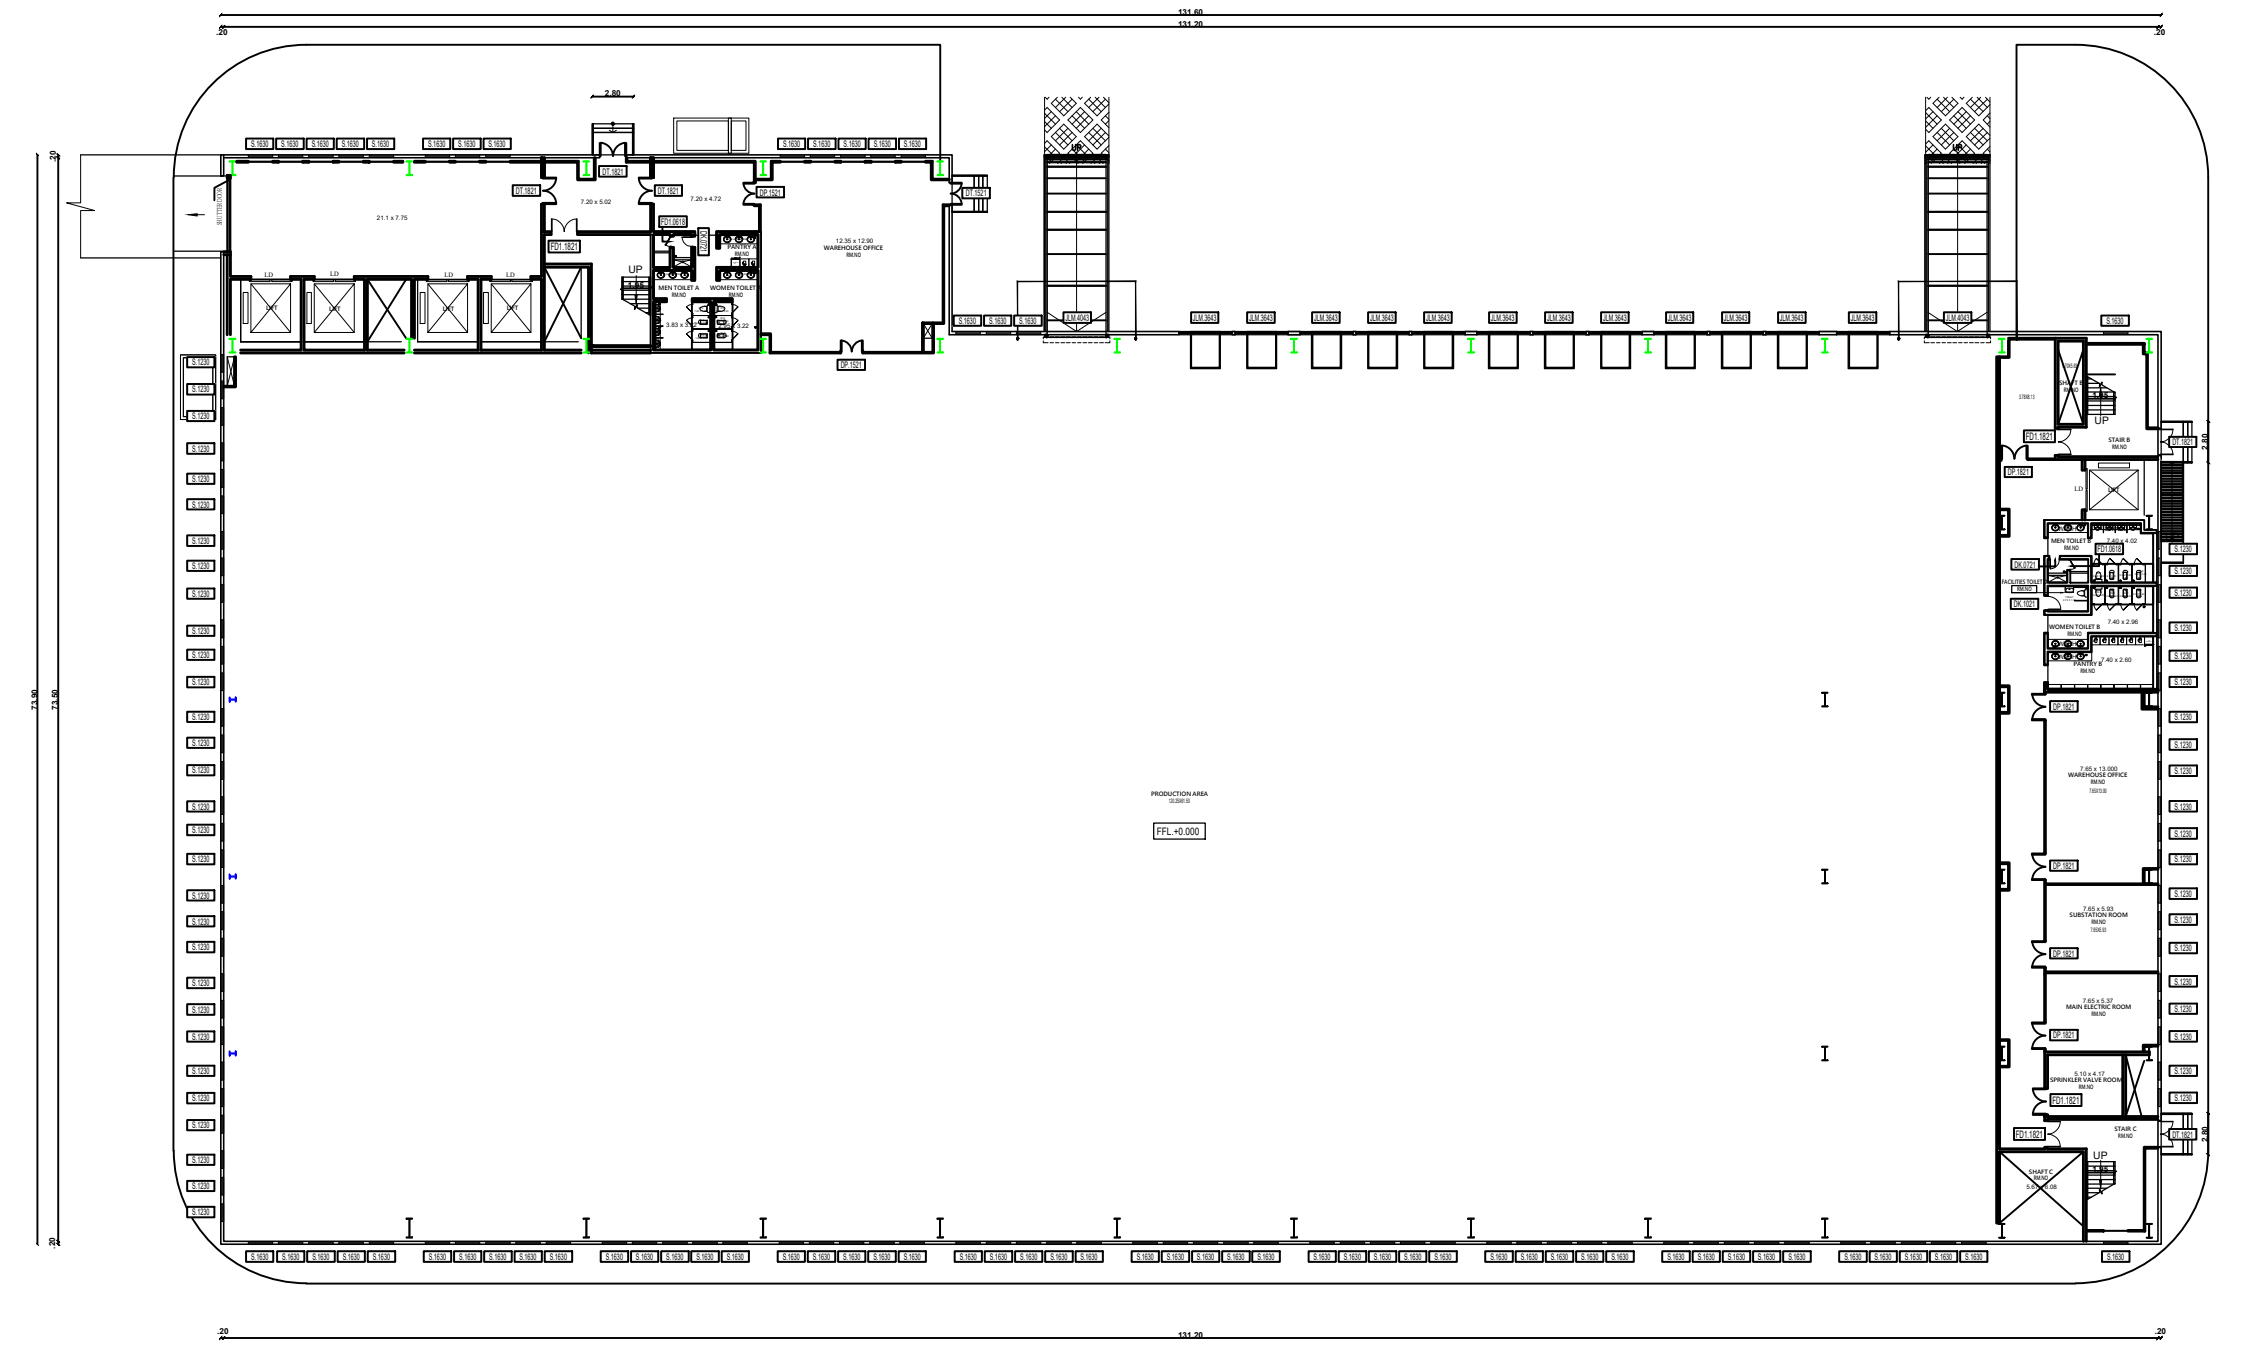


GROUND FLOOR PLAN  
Block: 01 - Tower: H  
Hub Warehouse

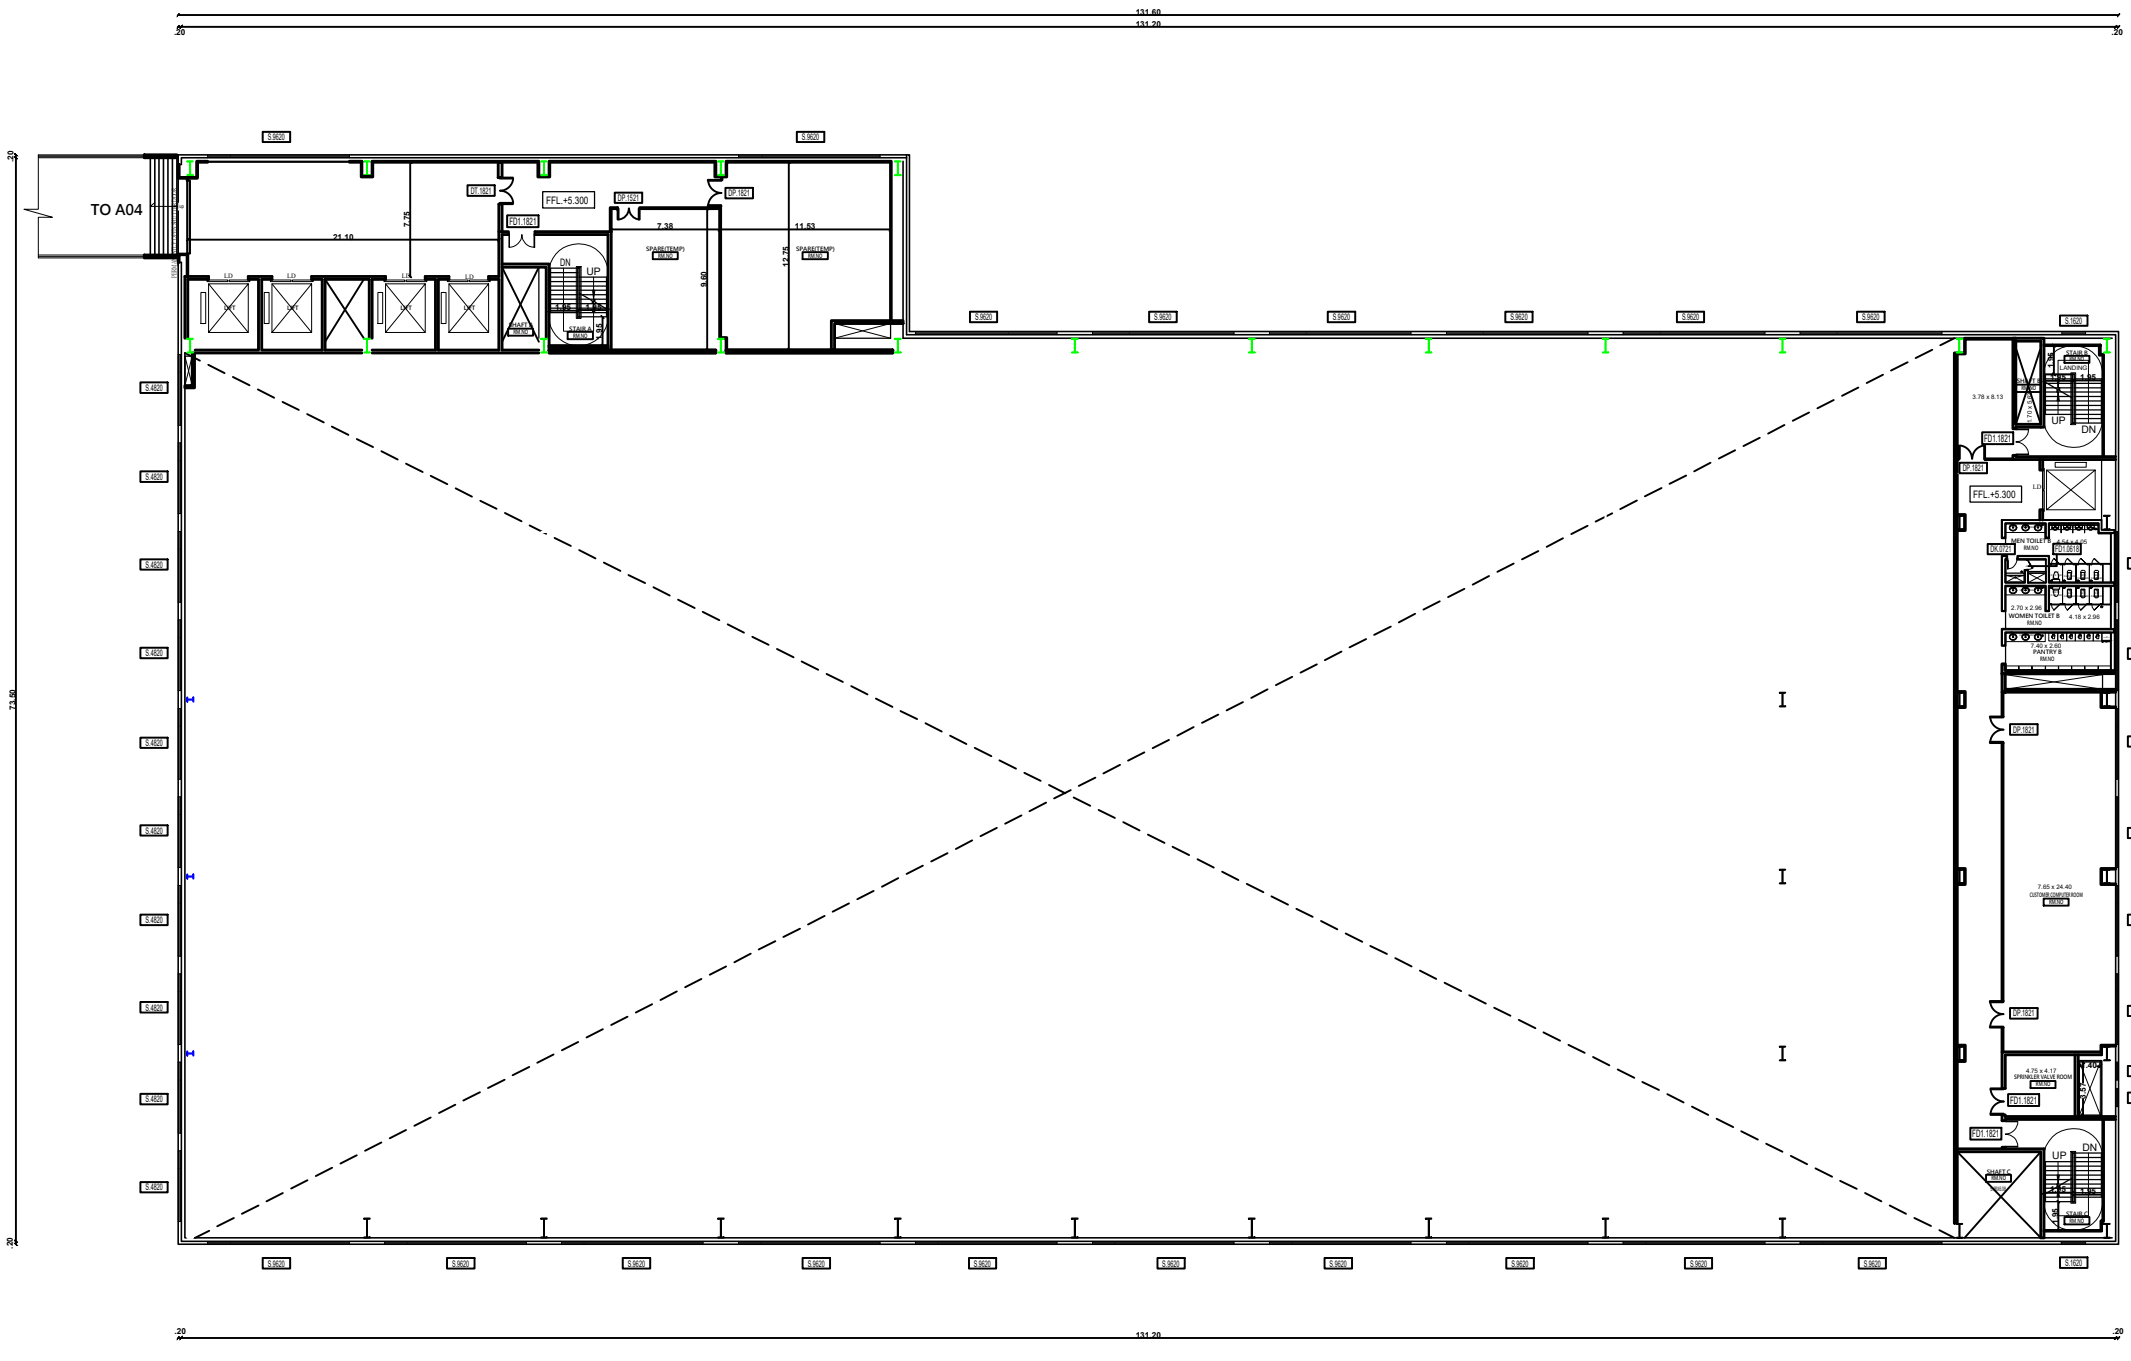


FIRST FLOOR PLAN  
Block: 01 - Tower: H  
Hub Warehouse

| JOINERY SCHEDULE<br>GROUND FLOOR PLAN |           |                 | AREA DETAILS (BLOCK - 1)               |           |            |
|---------------------------------------|-----------|-----------------|----------------------------------------|-----------|------------|
|                                       |           |                 | PARTICULARS                            |           | AREA IN m² |
| DK.0721                               | 700X2.10  | DOOR            | Area of the Tower H : GF               |           | 8741.24    |
| DK.1021                               | 1000X2.10 | DOOR            | Area of the Tower H : FF               |           | 1357.30    |
| DP.1521                               | 1.50X2.10 | DOOR            | Area of the Tower H : SF               |           | 1357.30    |
| DP.1821                               | 1800X2.10 | DOOR            | Area of the Tower H :HEAD ROOM         |           | 567.93     |
| DT.1521                               | 1.50X2.10 | DOOR            | JOINERY SCHEDULE<br>2ND FLOOR PLAN     |           |            |
| DT.1821                               | 1800X2.10 | DOOR            |                                        |           |            |
| FD1.0618                              | 600X1800  | DOOR            | DP.1521                                | 1.50X2.10 | DOOR       |
| FD1.1821                              | 1800X2.10 | DOOR            | DP.1821                                | 1800X2.10 | DOOR       |
| JLM.3643                              | 3.60X4300 | ROLLING SHUTTER | DT.1821                                | 1800X2.10 | DOOR       |
| JLM.4043                              | 4.00X4300 | ROLLING SHUTTER | FD1.1821                               | 1800X2.10 | DOOR       |
| S.1230                                | 1200X3.00 | WINDOW          | S.1220                                 | 1200X2000 | WINDOW     |
| S.1630                                | 1600X3.00 | WINDOW          | S.1620                                 | 1600X2000 | WINDOW     |
| JOINERY SCHEDULE<br>1ST FLOOR PLAN    |           |                 | S.4820                                 | 4800X2000 | WINDOW     |
|                                       |           |                 | S.9620                                 | 9600X2000 | WINDOW     |
| DK.0721                               | 700X2.10  | DOOR            | JOINERY SCHEDULE<br>TERRACE FLOOR PLAN |           |            |
| DP.1521                               | 1.50X2.10 | DOOR            |                                        |           |            |
| DP.1821                               | 1800X2.10 | DOOR            | DP.1821                                | 700X2.10  | DOOR       |
| DT.1821                               | 1.50X2.10 | DOOR            | DT.1821                                | 3.60X2400 | DOOR       |
| FD1.0618                              | 600X1800  | DOOR            | FD1.1821                               | 1.50X2.10 | DOOR       |
| FD1.1821                              | 1800X2.10 | DOOR            | S.1620                                 | 1800X2.10 | WINDOW     |
| S.1220                                | 1200X2000 | DOOR            | S.4820                                 | 800X1800  | WINDOW     |
| S.1620                                | 1600X2000 | WINDOW          | S.9620                                 | 1800X2.10 | WINDOW     |
| S.4820                                | 4800X2000 | WINDOW          |                                        |           |            |
| S.9620                                | 9600X2000 | WINDOW          |                                        |           |            |

APPLICANT

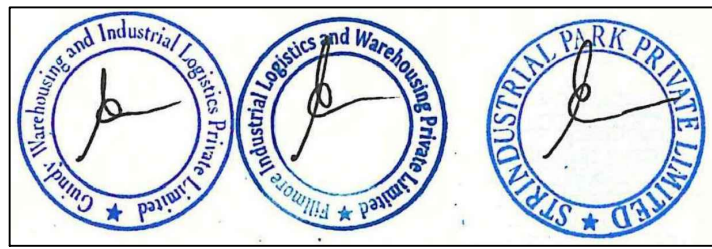



ENGINEER

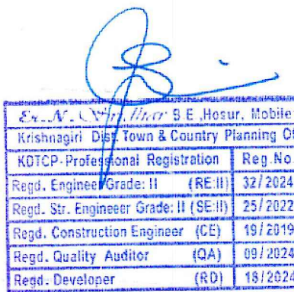


**Er. A. NIVEDHITHA M.Tech., (Ph.D)**  
Geotechnical Engineer  
Regd. No: RGTE/2022/02/002  
No. 3/332, Ram 4<sup>th</sup> Street,  
Shanmuga Nagar, Pozhichalur,  
Chennai - 600 074, Ph: +91 96295 31255  
Email: arumugannivedhitha@gmail.com

**Dr. R. SURESH BABU, MSc(Eng), Ph.D, MIE (IND), FV**  
Registered Structural Engineer - Grade I  
TVLR/RSE/Gr-1/2019/11/004 dt 27/11/2019  
No.1, Krishnama Road, Mesikur Building,  
1st Floor, Nungambakkam, Chennai - 600 034.  
Ph: 9884055743 rsbrsprs@gmail.com




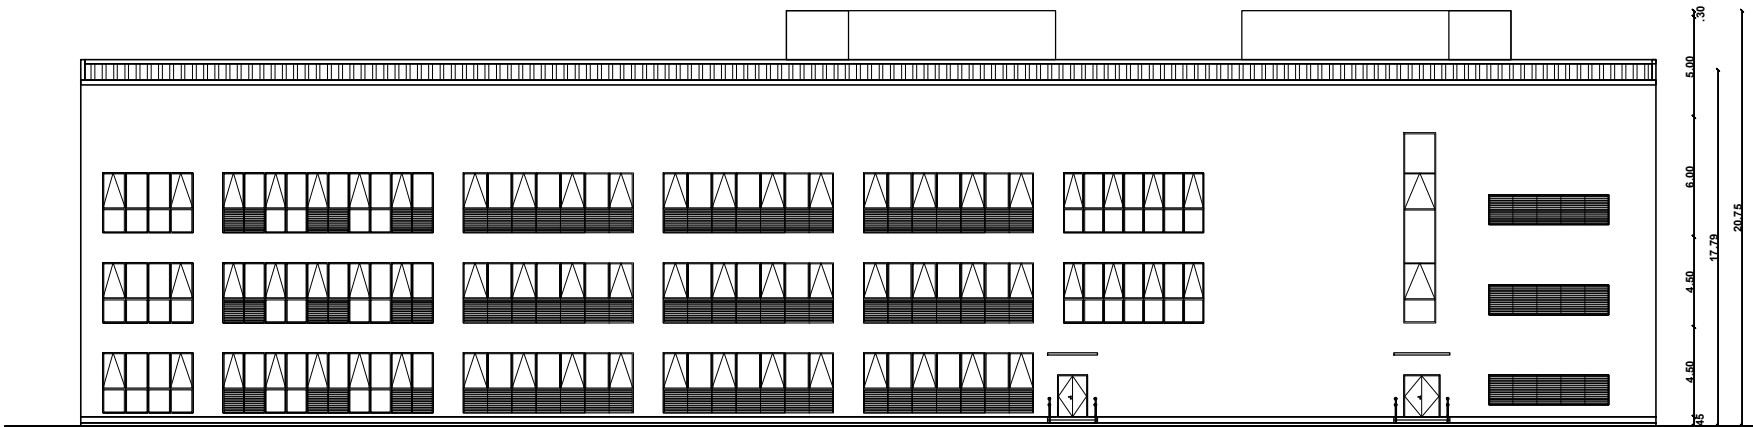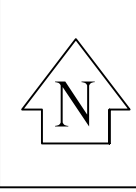


ELEVATION

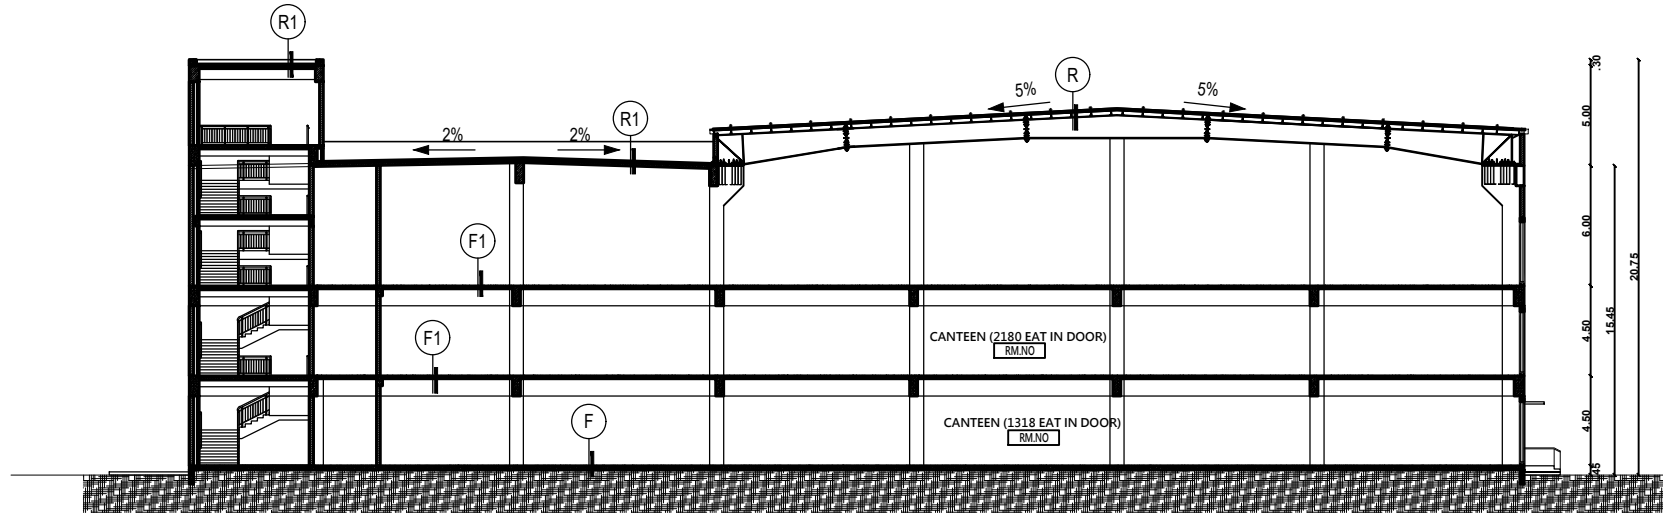


SECTION

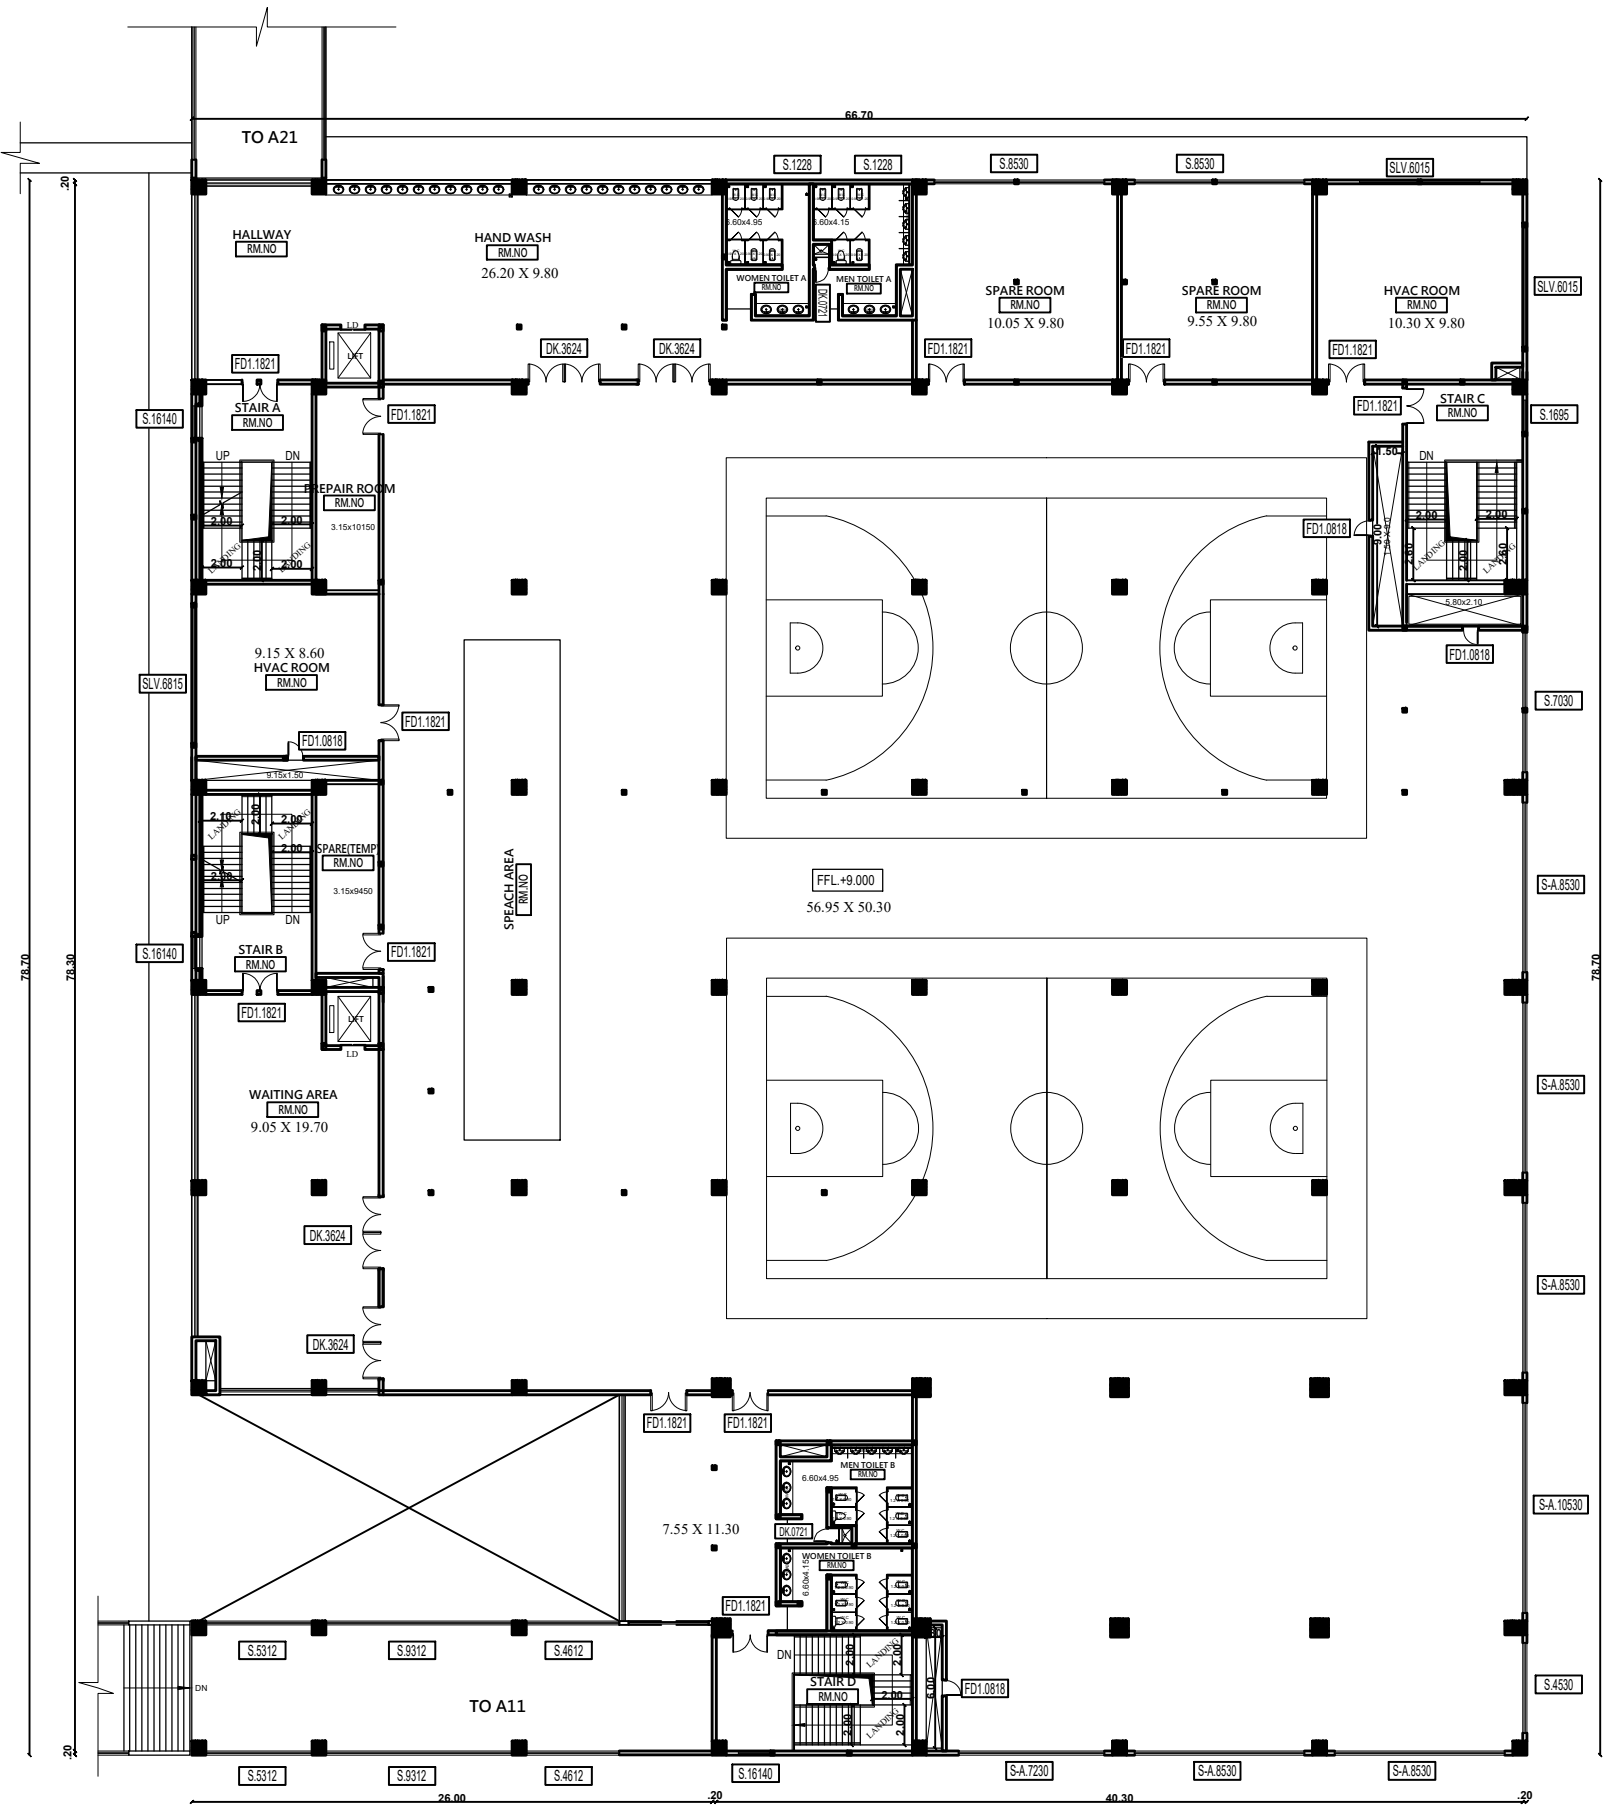


SECOND FLOOR PLAN  
Block: 01 - Tower: F  
Common Building

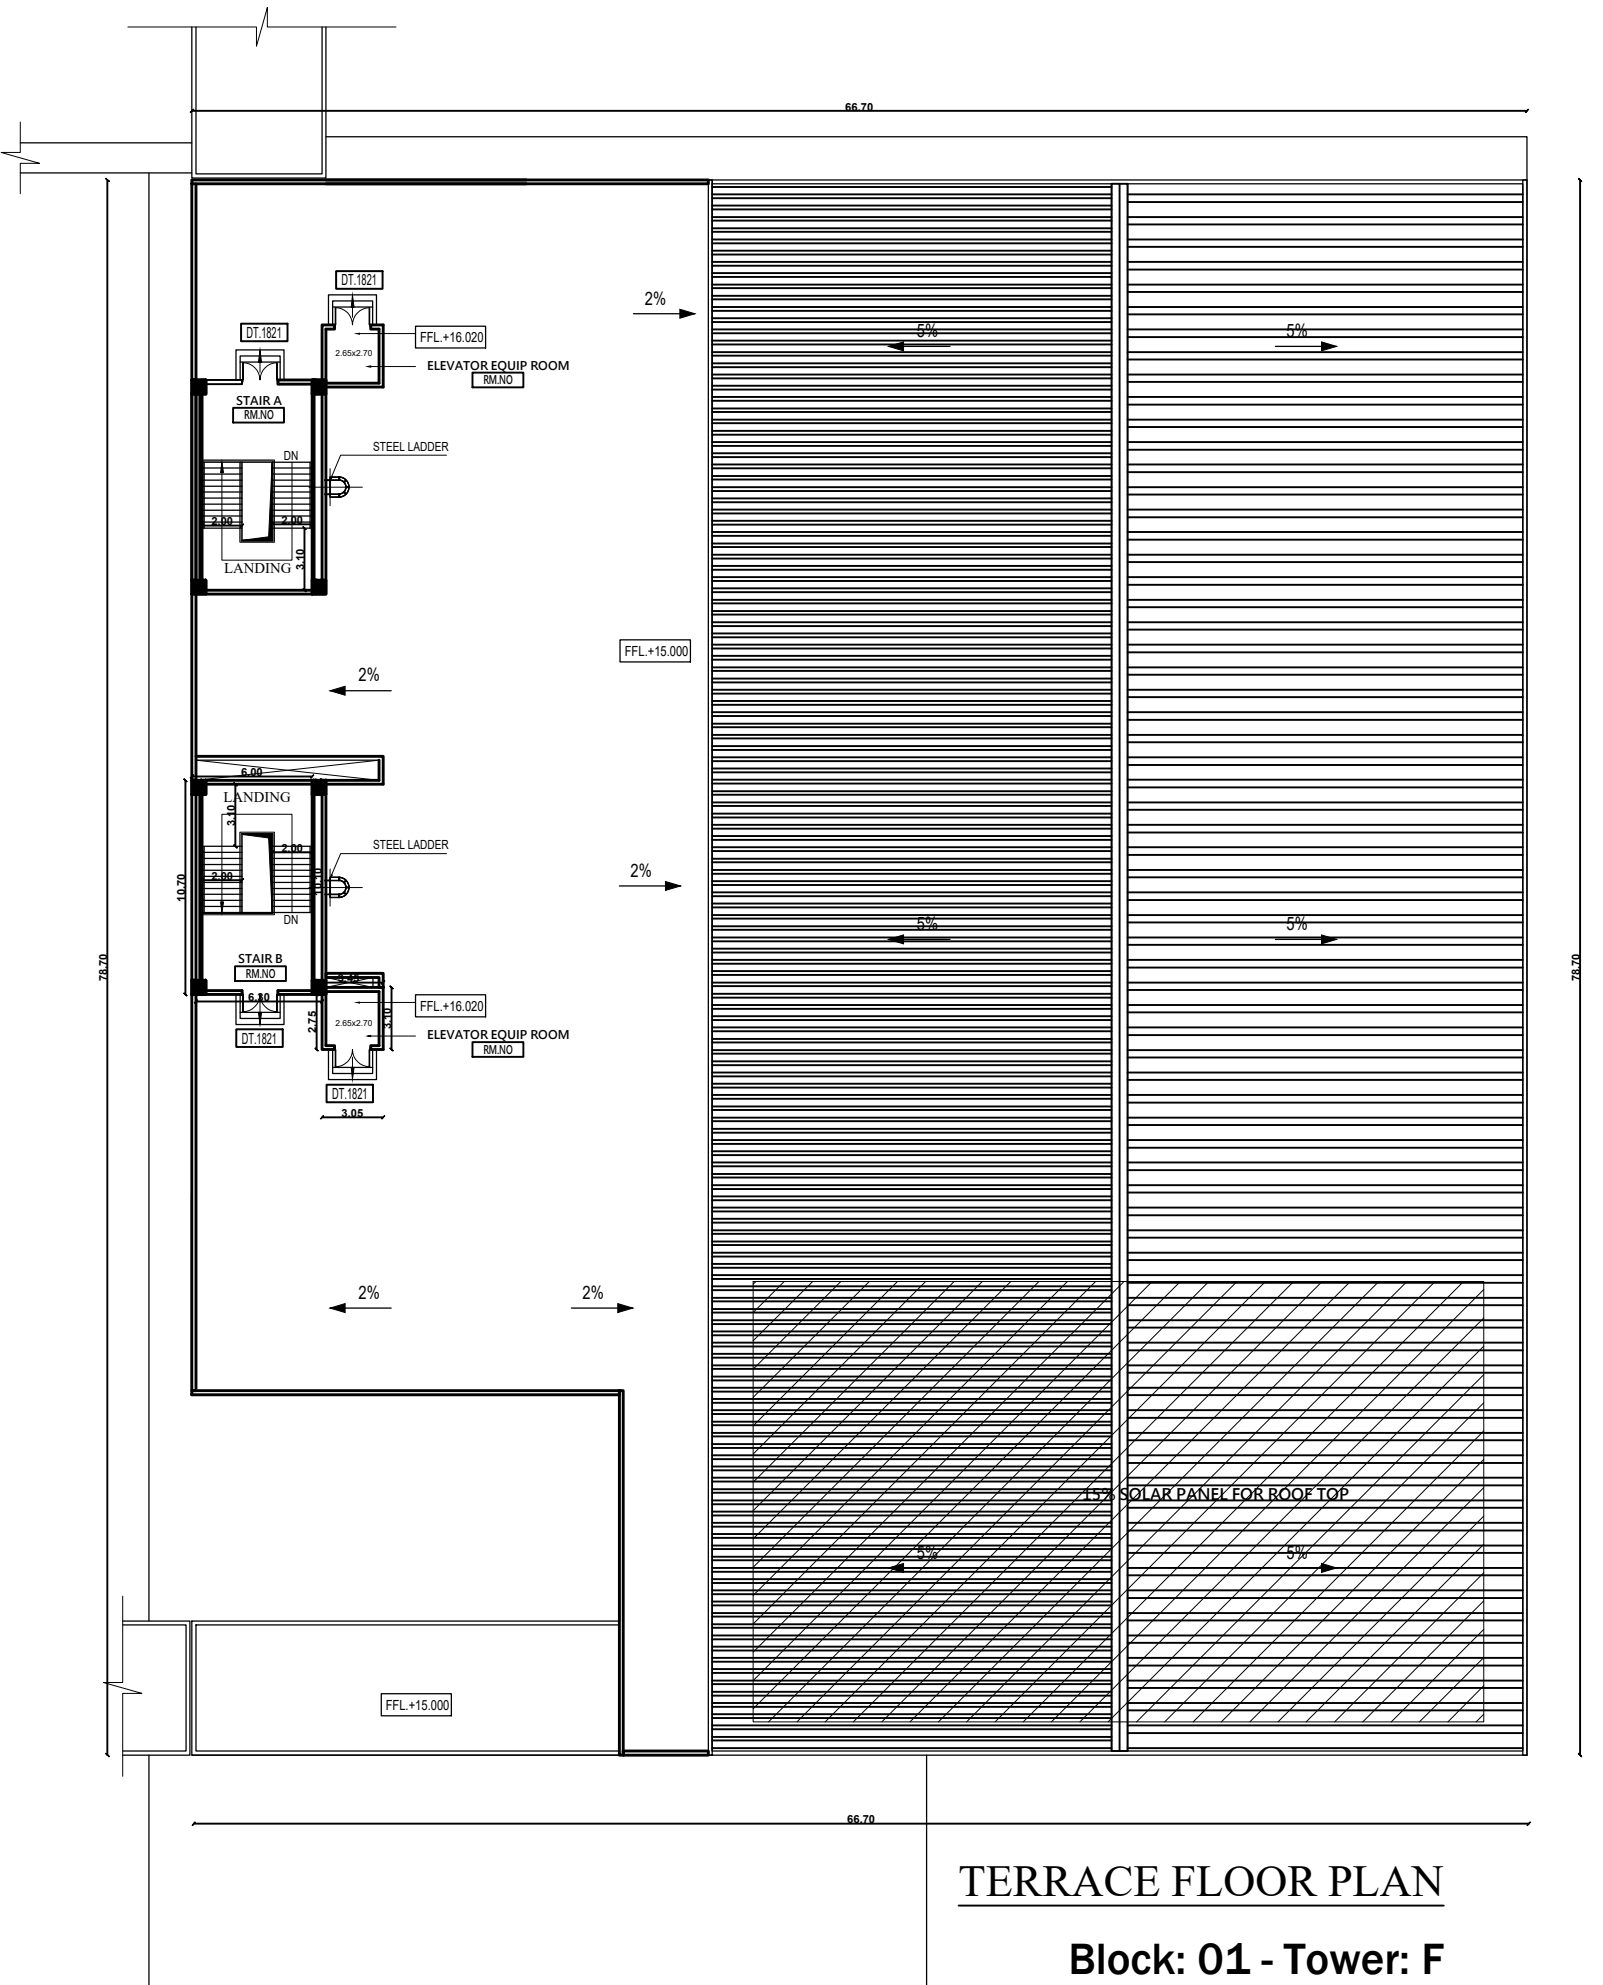

TERRACE FLOOR PLAN  
Block: 01 - Tower: F  
Common Building

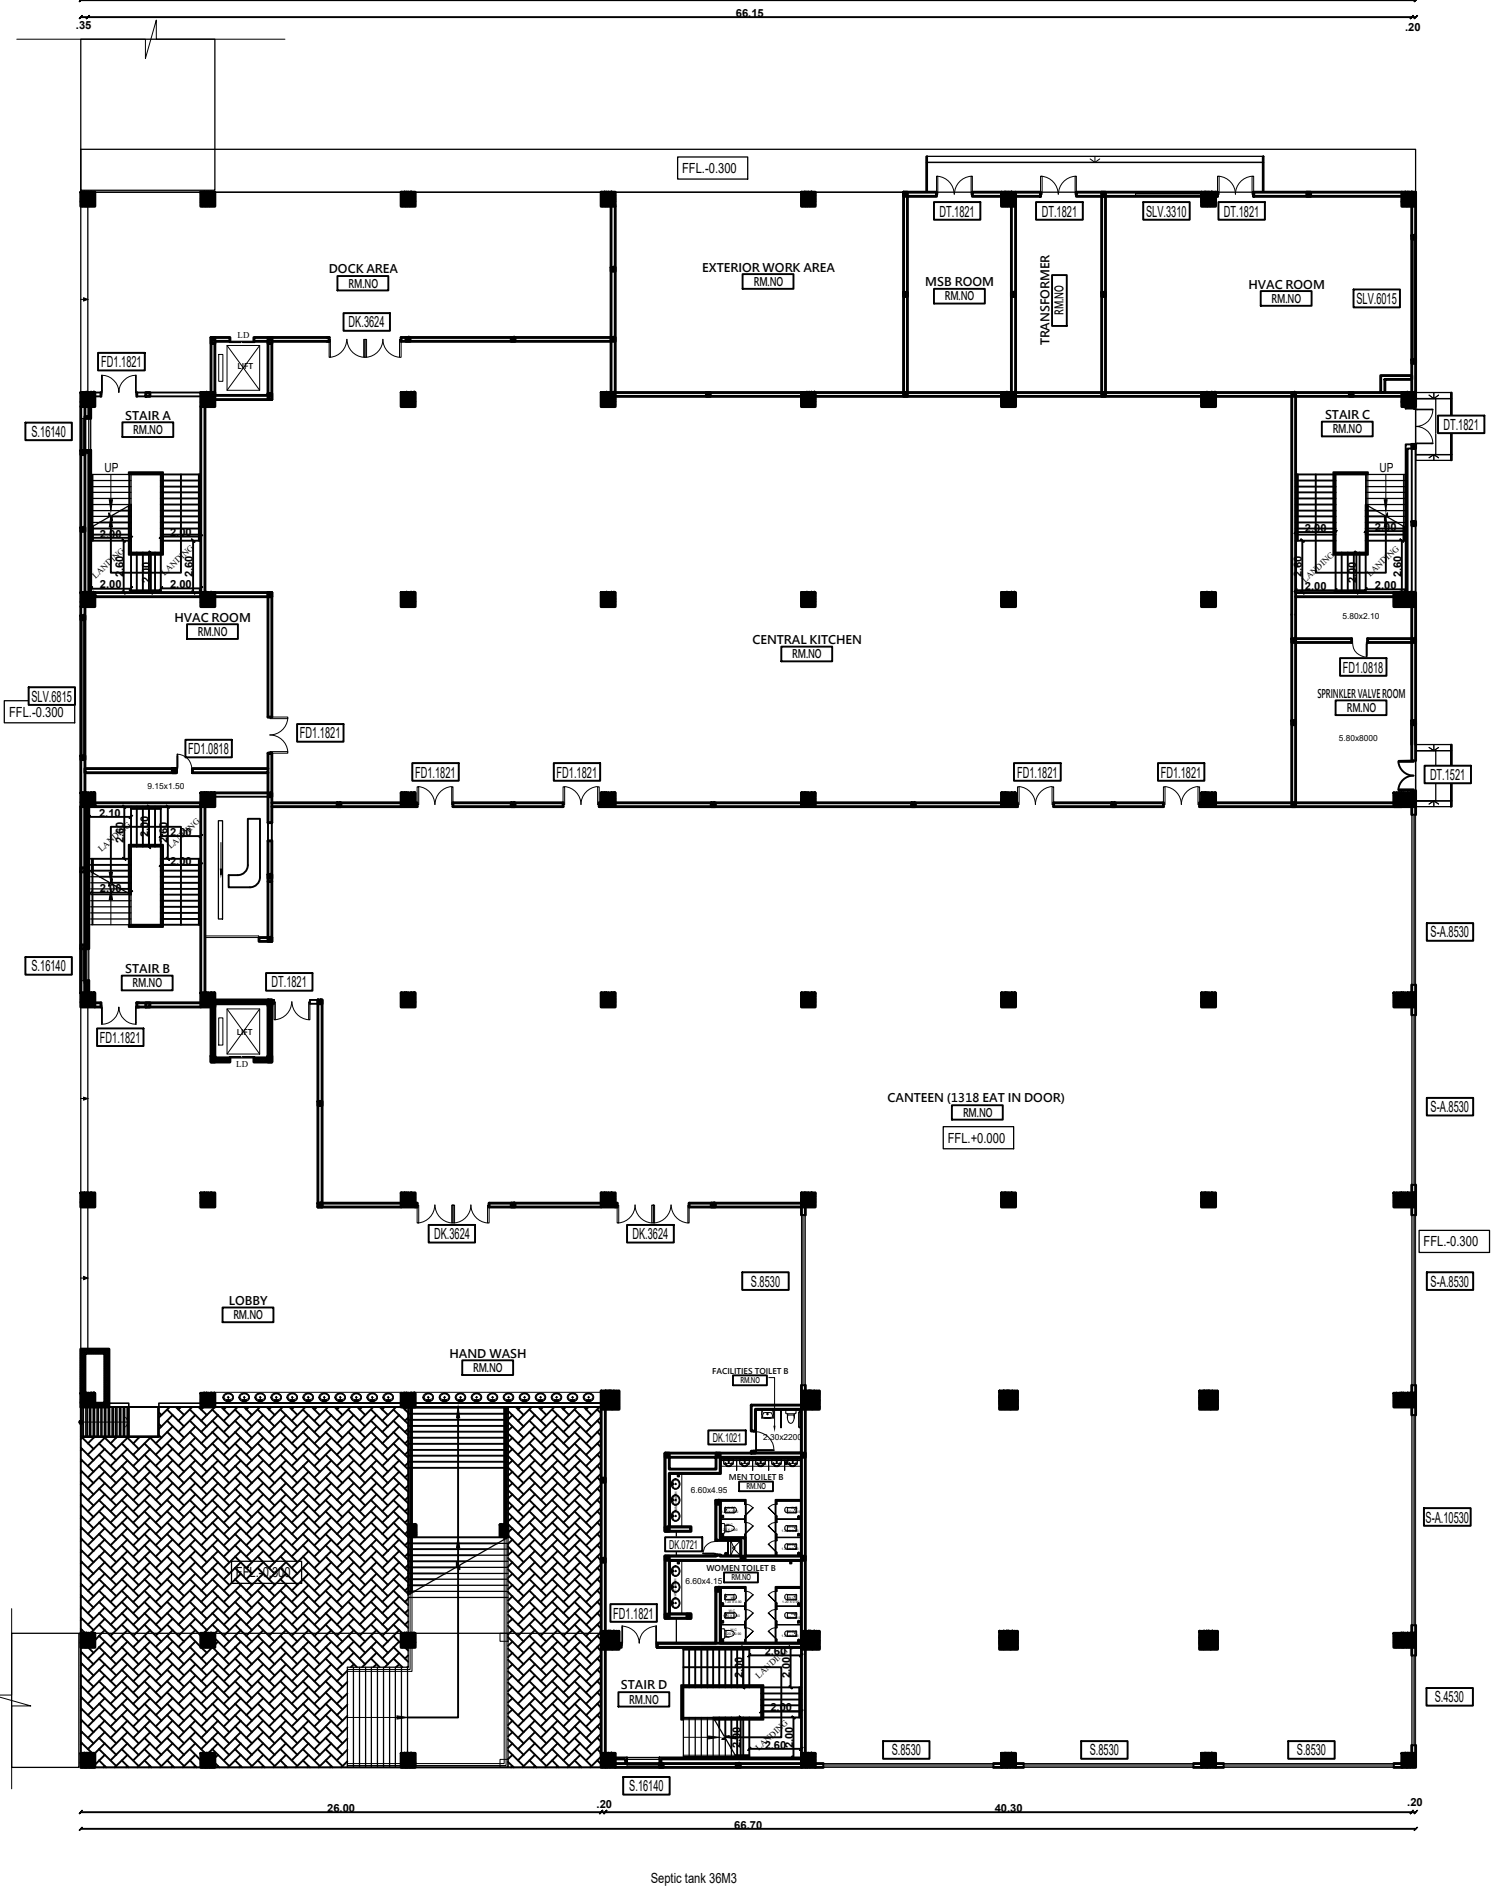

GROUND FLOOR PLAN  
Block: 01 - Tower: F  
Common Building

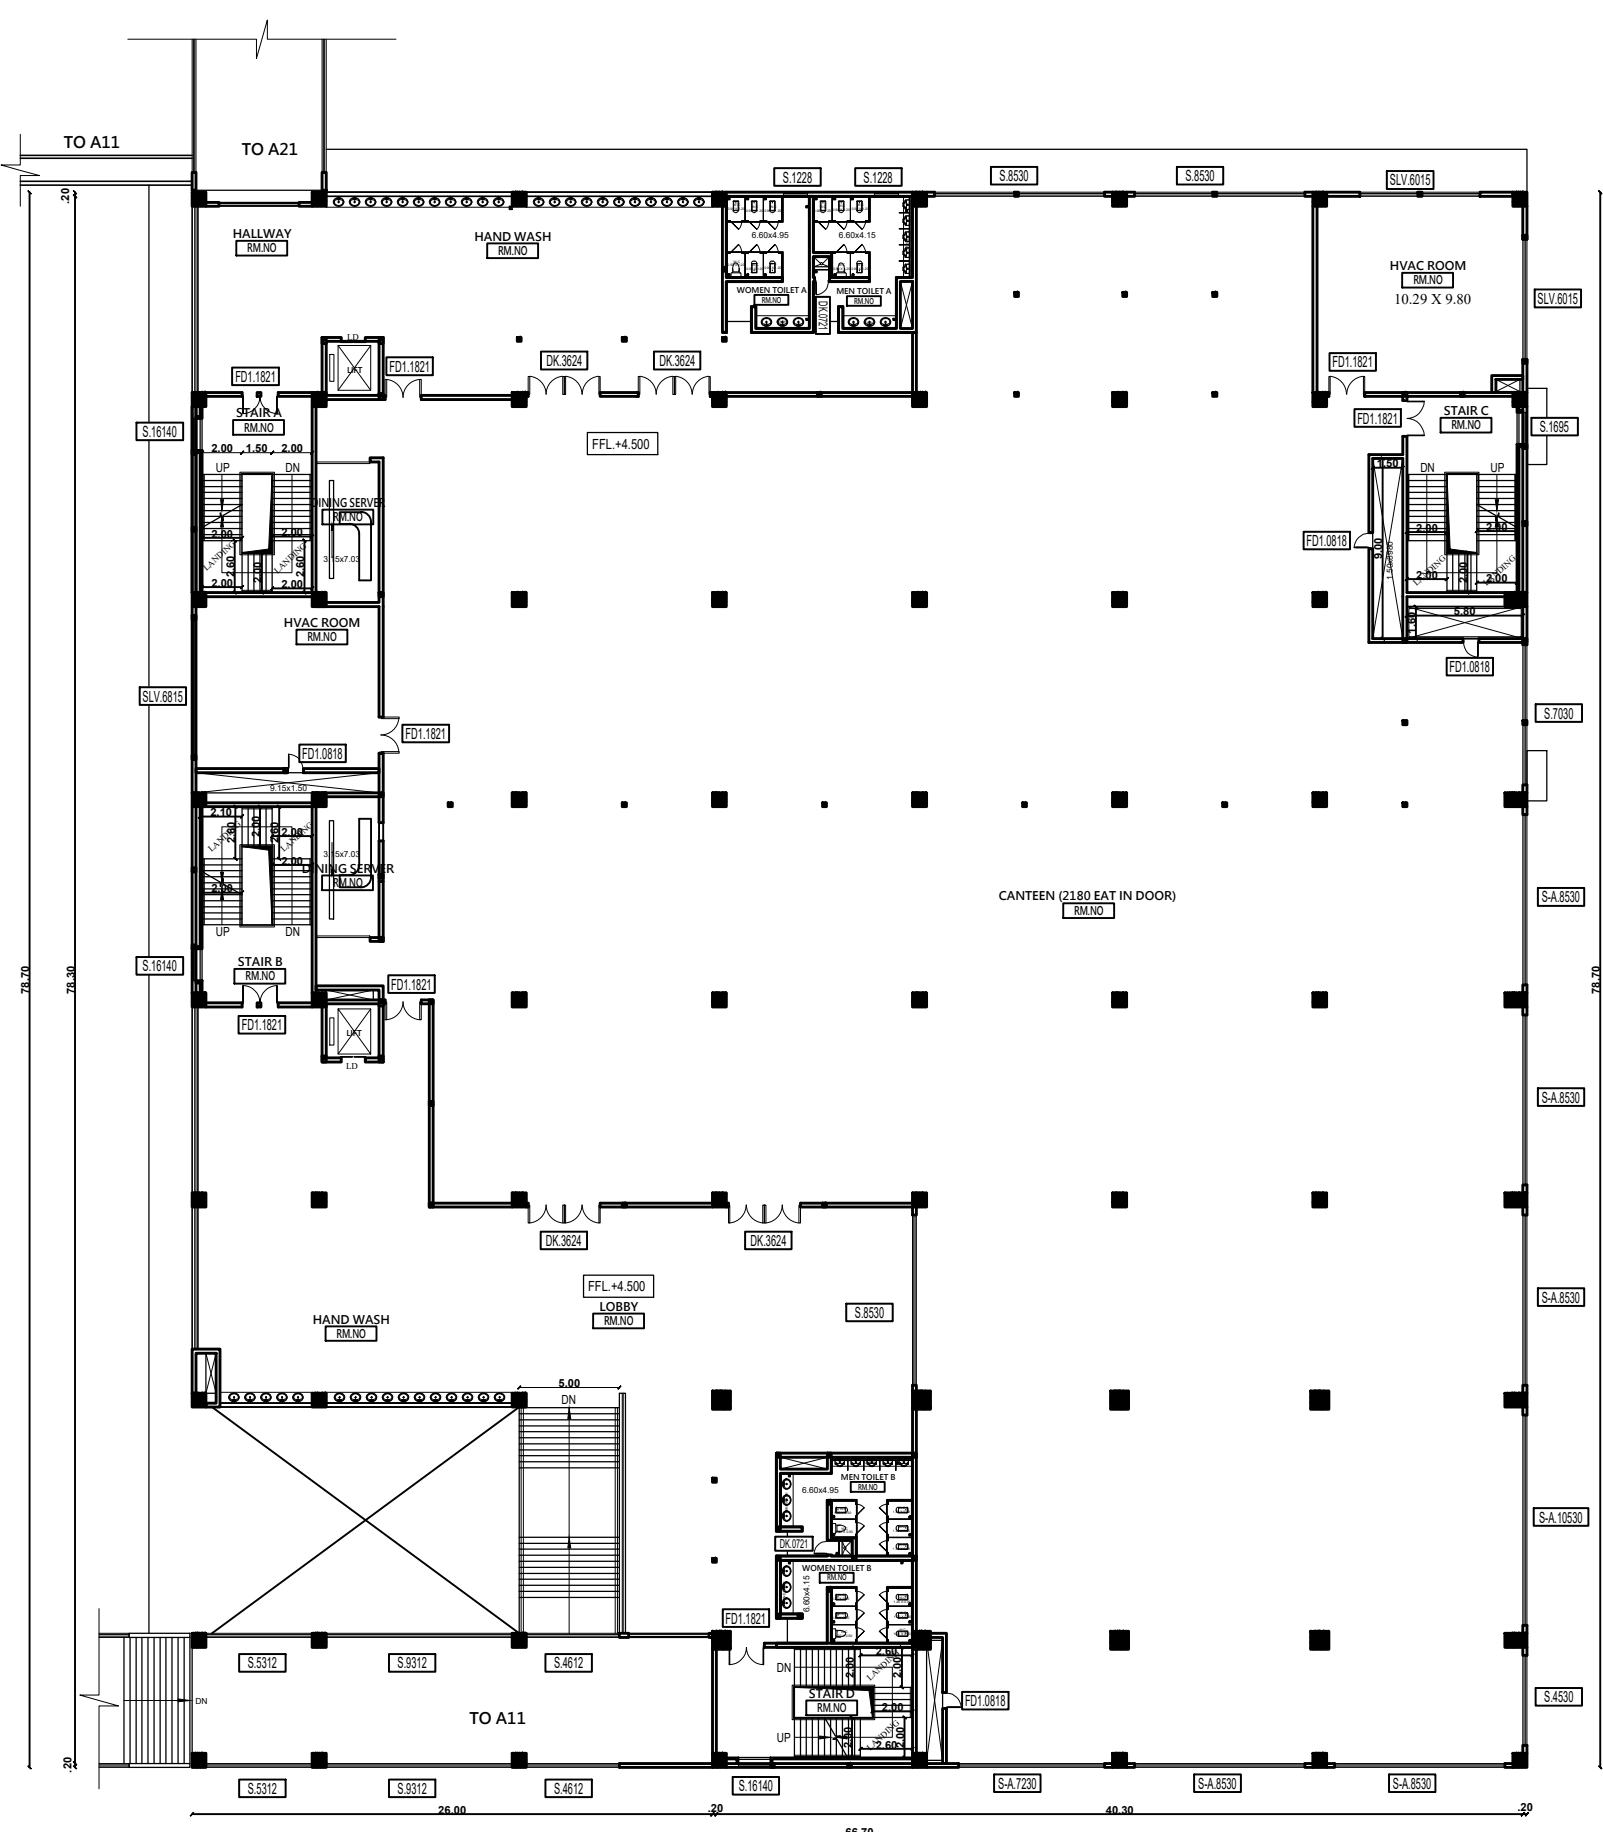

FIRST FLOOR PLAN  
Block: 01 - Tower: F  
Common Building

| JOINERY SCHEDULE<br>1ST FLOOR PLAN |            |               |
|------------------------------------|------------|---------------|
| DK.0721                            | 700X2.10   | DOOR          |
| DK.3624                            | 3.60X2400  | DOOR          |
| FD1.0818                           | 800X1800   | DOOR          |
| FD1.1821                           | 1800X2.10  | DOOR          |
| S.1228                             | 1200X2.80  | DOOR          |
| S.16140                            | 16100X4.00 | WINDOW        |
| S.1695                             | 1600X9500  | WINDOW        |
| S.4530                             | 4500X3.00  | WINDOW        |
| S.4612                             | 4.60X1200  | WINDOW        |
| S.5312                             | 5.30X1200  | WINDOW        |
| S.7030                             | 7000X3.00  | WINDOW        |
| S.8530                             | 8500X3.00  | WINDOW        |
| S.9312                             | 9300X1200  | WINDOW        |
| S-A.10530                          | 10500X3.00 | WINDOW        |
| S-A.7230                           | 7.20X3.00  | WINDOW        |
| S-A.8530                           | 8500X3.00  | WINDOW        |
| SLV.6015                           | 6000X1.50  | LOUVER WINDOW |
| SLV.6815                           | 6.80X1.50  | LOUVER WINDOW |

PLAN SHOWING THE PROPOSED CONSTRUCTION OF FLATTED INDUSTRIES BUILDING FOR "M/s. GUINDY WAREHOUSING AND INDUSTRIAL LOGISTICS PRIVATE LIMITED, M/s. FILMORE WAREHOUSING AND INDUSTRIAL LOGISTICS PRIVATE LIMITED & M/s. STR INDUSTRIAL PARK PRIVATE LIMITED" IN S.F. Nos. VARANAVASI AGARAM VILLAGE, S.NOS: 227/1, 2, 228, 229/1, 2, 230/1, 2, 3, 4, 231/1, 2, 232/1, 2, 3, 4, 5, 233/1, 3, 241, 242/1, 2, 3, 4, 243/1A, 1B, 2, 244/1, 2, 3, 4, 5, 245, 246, 263/1B, 264/1, 2, 3, 4, 5, 265/1, 2A, 2B, 3A, 3B, 3C, 266/1A1, 1A2, 1B2, 2B, 267/1A1A1, 1A1A2, 1A1B, 1A2, 1A3, 1A4, 1B, 2A, 2B, 3A1, 3A2, 3B, 268/1A, 1B, 2, 3A, 3B, 3C, 4A, 4B, 269/2, 3A, 3B, 4A, 4B, 5, 6A, 6B, 7A, 7B, 8A, 8B, 9A, 9B, 10, 11, and AGARAM VILLAGE S.NOS: 97, 98/1A, 1B1, 1B2, 1B3, 2A, 2B, 2C, 99/1, 2, 100/1A, 1B, 1C, 1D, 1E, 1F, 1G, 1H, 2A, 2B, 101/1, 2, 102/1, 2, 103/2, 104/1A1B1, 1A2A, 1A2B, 1B, 2B1, 2B2, 107/2, 108/1A1, 1A2, 1B, 2A, 2B1A, 2B1B, 2B2, 2B3, 2C, 109/1, 2A, 2B, 110/1, 2A1, 2A2, 2A3, 2B AT WALAJABAD TALUK , KANCHEEPURAM DISTRICT, TAMIL NADU.


Manufacturing of Enclosure/ Casing of Mobile Phones

| AREA DETAILS (BLOCK - 1)       |                        |
|--------------------------------|------------------------|
| PARTICULARS                    | AREA IN m <sup>2</sup> |
| Area of the Tower F : GF       | 5070.83                |
| Area of the Tower F : FF       | 5064.54                |
| Area of the Tower F : SF       | 5064.54                |
| Area of the Tower F :HEAD ROOM | 133.14                 |

| JOINERY SCHEDULE<br>GROUND FLOOR PLAN |            |               |
|---------------------------------------|------------|---------------|
| DK.0721                               | 700X2.10   | DOOR          |
| DK.3624                               | 3.60X2400  | DOOR          |
| DT.1521                               | 1.50X2.10  | DOOR          |
| DT.1821                               | 1800X2.10  | DOOR          |
| FD1.0818                              | 800X1800   | DOOR          |
| FD1.1821                              | 1800X2.10  | DOOR          |
| S.16140                               | 16100X4.00 | WINDOW        |
| S.4530                                | 4500X3.00  | WINDOW        |
| S.8530                                | 8500X3.00  | WINDOW        |
| S-A.10530                             | 10500X3.00 | WINDOW        |
| S-A.8530                              | 8500X3.00  | WINDOW        |
| SLV.3310                              | 3300X1000  | LOUVER WINDOW |
| SLV.6015                              | 6000X1.50  | LOUVER WINDOW |
| SLV.6815                              | 6.80X1.50  | LOUVER WINDOW |

| JOINERY SCHEDULE<br>2ND FLOOR PLAN |            |               |
|------------------------------------|------------|---------------|
| DK.0721                            | 700X2.10   | DOOR          |
| DK.3624                            | 3.60X2400  | DOOR          |
| FD1.0818                           | 800X1800   | DOOR          |
| FD1.1821                           | 1800X2.10  | DOOR          |
| S.1228                             | 1200X2.80  | DOOR          |
| S.16140                            | 16100X4.00 | WINDOW        |
| S.1695                             | 1600X9500  | WINDOW        |
| S.4530                             | 4500X3.00  | WINDOW        |
| S.4612                             | 4.60X1200  | WINDOW        |
| S.5312                             | 5.30X1200  | WINDOW        |
| S.7030                             | 7000X3.00  | WINDOW        |
| S.8530                             | 8500X3.00  | WINDOW        |
| S.9312                             | 9300X1200  | WINDOW        |
| S-A.10530                          | 10500X3.00 | WINDOW        |
| S-A.7230                           | 7.20X3.00  | WINDOW        |
| S-A.8530                           | 8500X3.00  | WINDOW        |
| SLV.6015                           | 6000X1.50  | LOUVER WINDOW |
| SLV.6815                           | 6.80X1.50  | LOUVER WINDOW |

APPLICANT

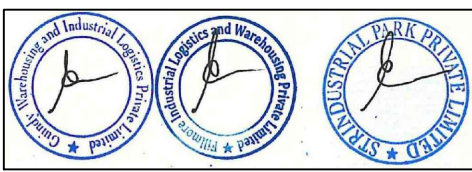


ENGINEER


**Er. A. NIVEDHITHA M.Tech., (Ph.D)**  
Geotechnical Engineer  
Regd. No. NTE/020205/002  
No. 3/332, Ram P. Street,  
Sharmaga Nagar, Puthuchadu,  
Chennai - 600 074, Ph. + 91 96296 31255  
Email: arjunnivedhitha@gmail.com

**Dr. R. SURESH BABU, M.Sc., Ph.D, M.ASCE, Ph.D**  
Registered Structural Engineer - Grade I  
T.Y. SURESH BABU - 120038/11/04 dt 27/11/2019  
No.1, Kishorena Road, Madhav Building,  
1st Floor, Nungambakam, Chennai - 600 034,  
Ph:0964056743, redsres@gmail.com




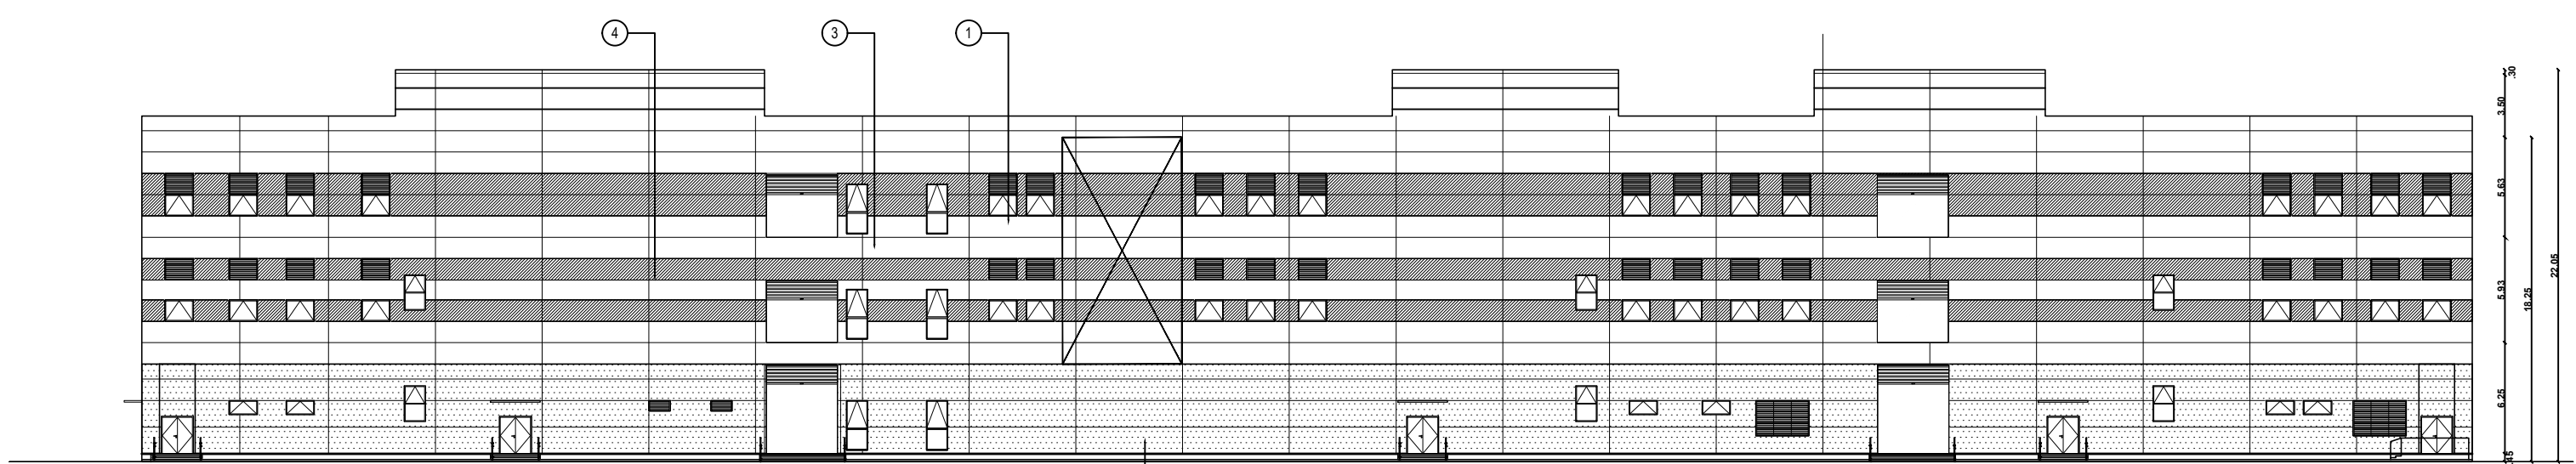

ELEVATION

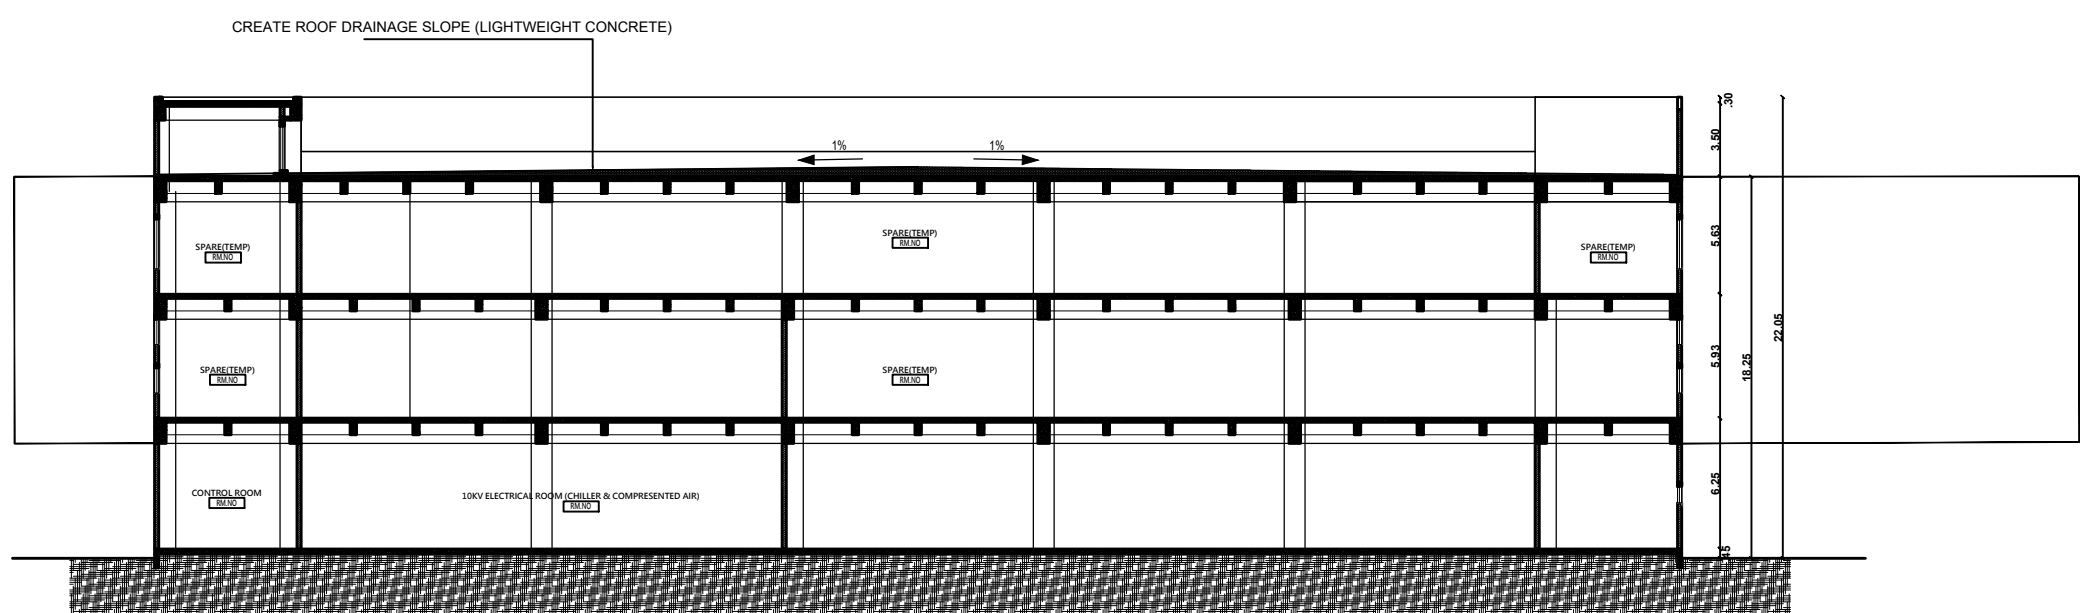


SECTION

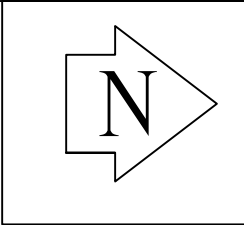


PLAN SHOWING THE PROPOSED CONSTRUCTION OF FLATTED INDUSTRIES BUILDING FOR "M/s. GUINDY WAREHOUSING AND INDUSTRIAL LOGISTICS PRIVATE LIMITED, M/s. FILMORE WAREHOUSING AND INDUSTRIAL LOGISTICS PRIVATE LIMITED & M/s. STR INDUSTRIAL PARK PRIVATE LIMITED" IN S.F. Nos. VARANAVASI AGARAM VILLAGE, S.NOS: 227/1, 2; 228; 229/1, 2; 230/1, 2, 3, 4; 231/1, 2; 232/1, 2, 3, 4, 5; 233/1, 3; 241; 242/1, 2, 3, 4; 243/1A, 1B, 2; 244/1, 2, 3, 4, 5; 245; 256; 263/1B; 264/1, 2, 3, 4, 5; 265/1, 2A, 2B, 3A, 3B, 3C, 266/1A1, 1A2, 1B2, 2B; 267/1A1A1, 1A1A2, 1A1B, 1A2, 1A3, 1A4, 1B, 2A, 2B, 3A1, 3A2, 3B; 268/1A, 1B, 2, 3A, 3B, 3C, 4A, 4B; 269/2, 3A, 3B, 4A, 4B, 5, 6A, 6B, 7A, 7B, 8A, 8B, 9A, 9B, 10, 11; and AGARAM VILLAGE S.NOS: 97; 98/1A, 1B1, 1B2, 1B3, 2A, 2B, 2C; 99/1, 2; 100/1A, 1B, 1C, 1D, 1E, 1F, 1G, 1H, 2A, 2B; 101/1, 2; 102/1, 2; 103/2; 104/1A, 1B1, 1A2A, 1A2B, 1B, 2B1, 2B2; 107/2; 108/1A1, 1A2, 1B, 2A, 2B1A, 2B1B, 2B2, 2B3, 2C; 109/1, 2A, 2B; 110/1, 2A1, 2A2, 2A3, 2B AT WALAJABAD TALUK , KANCHEEPURAM DISTRICT, TAMIL NADU.


Manufacturing of Enclosure/ Casing of Mobile Phones

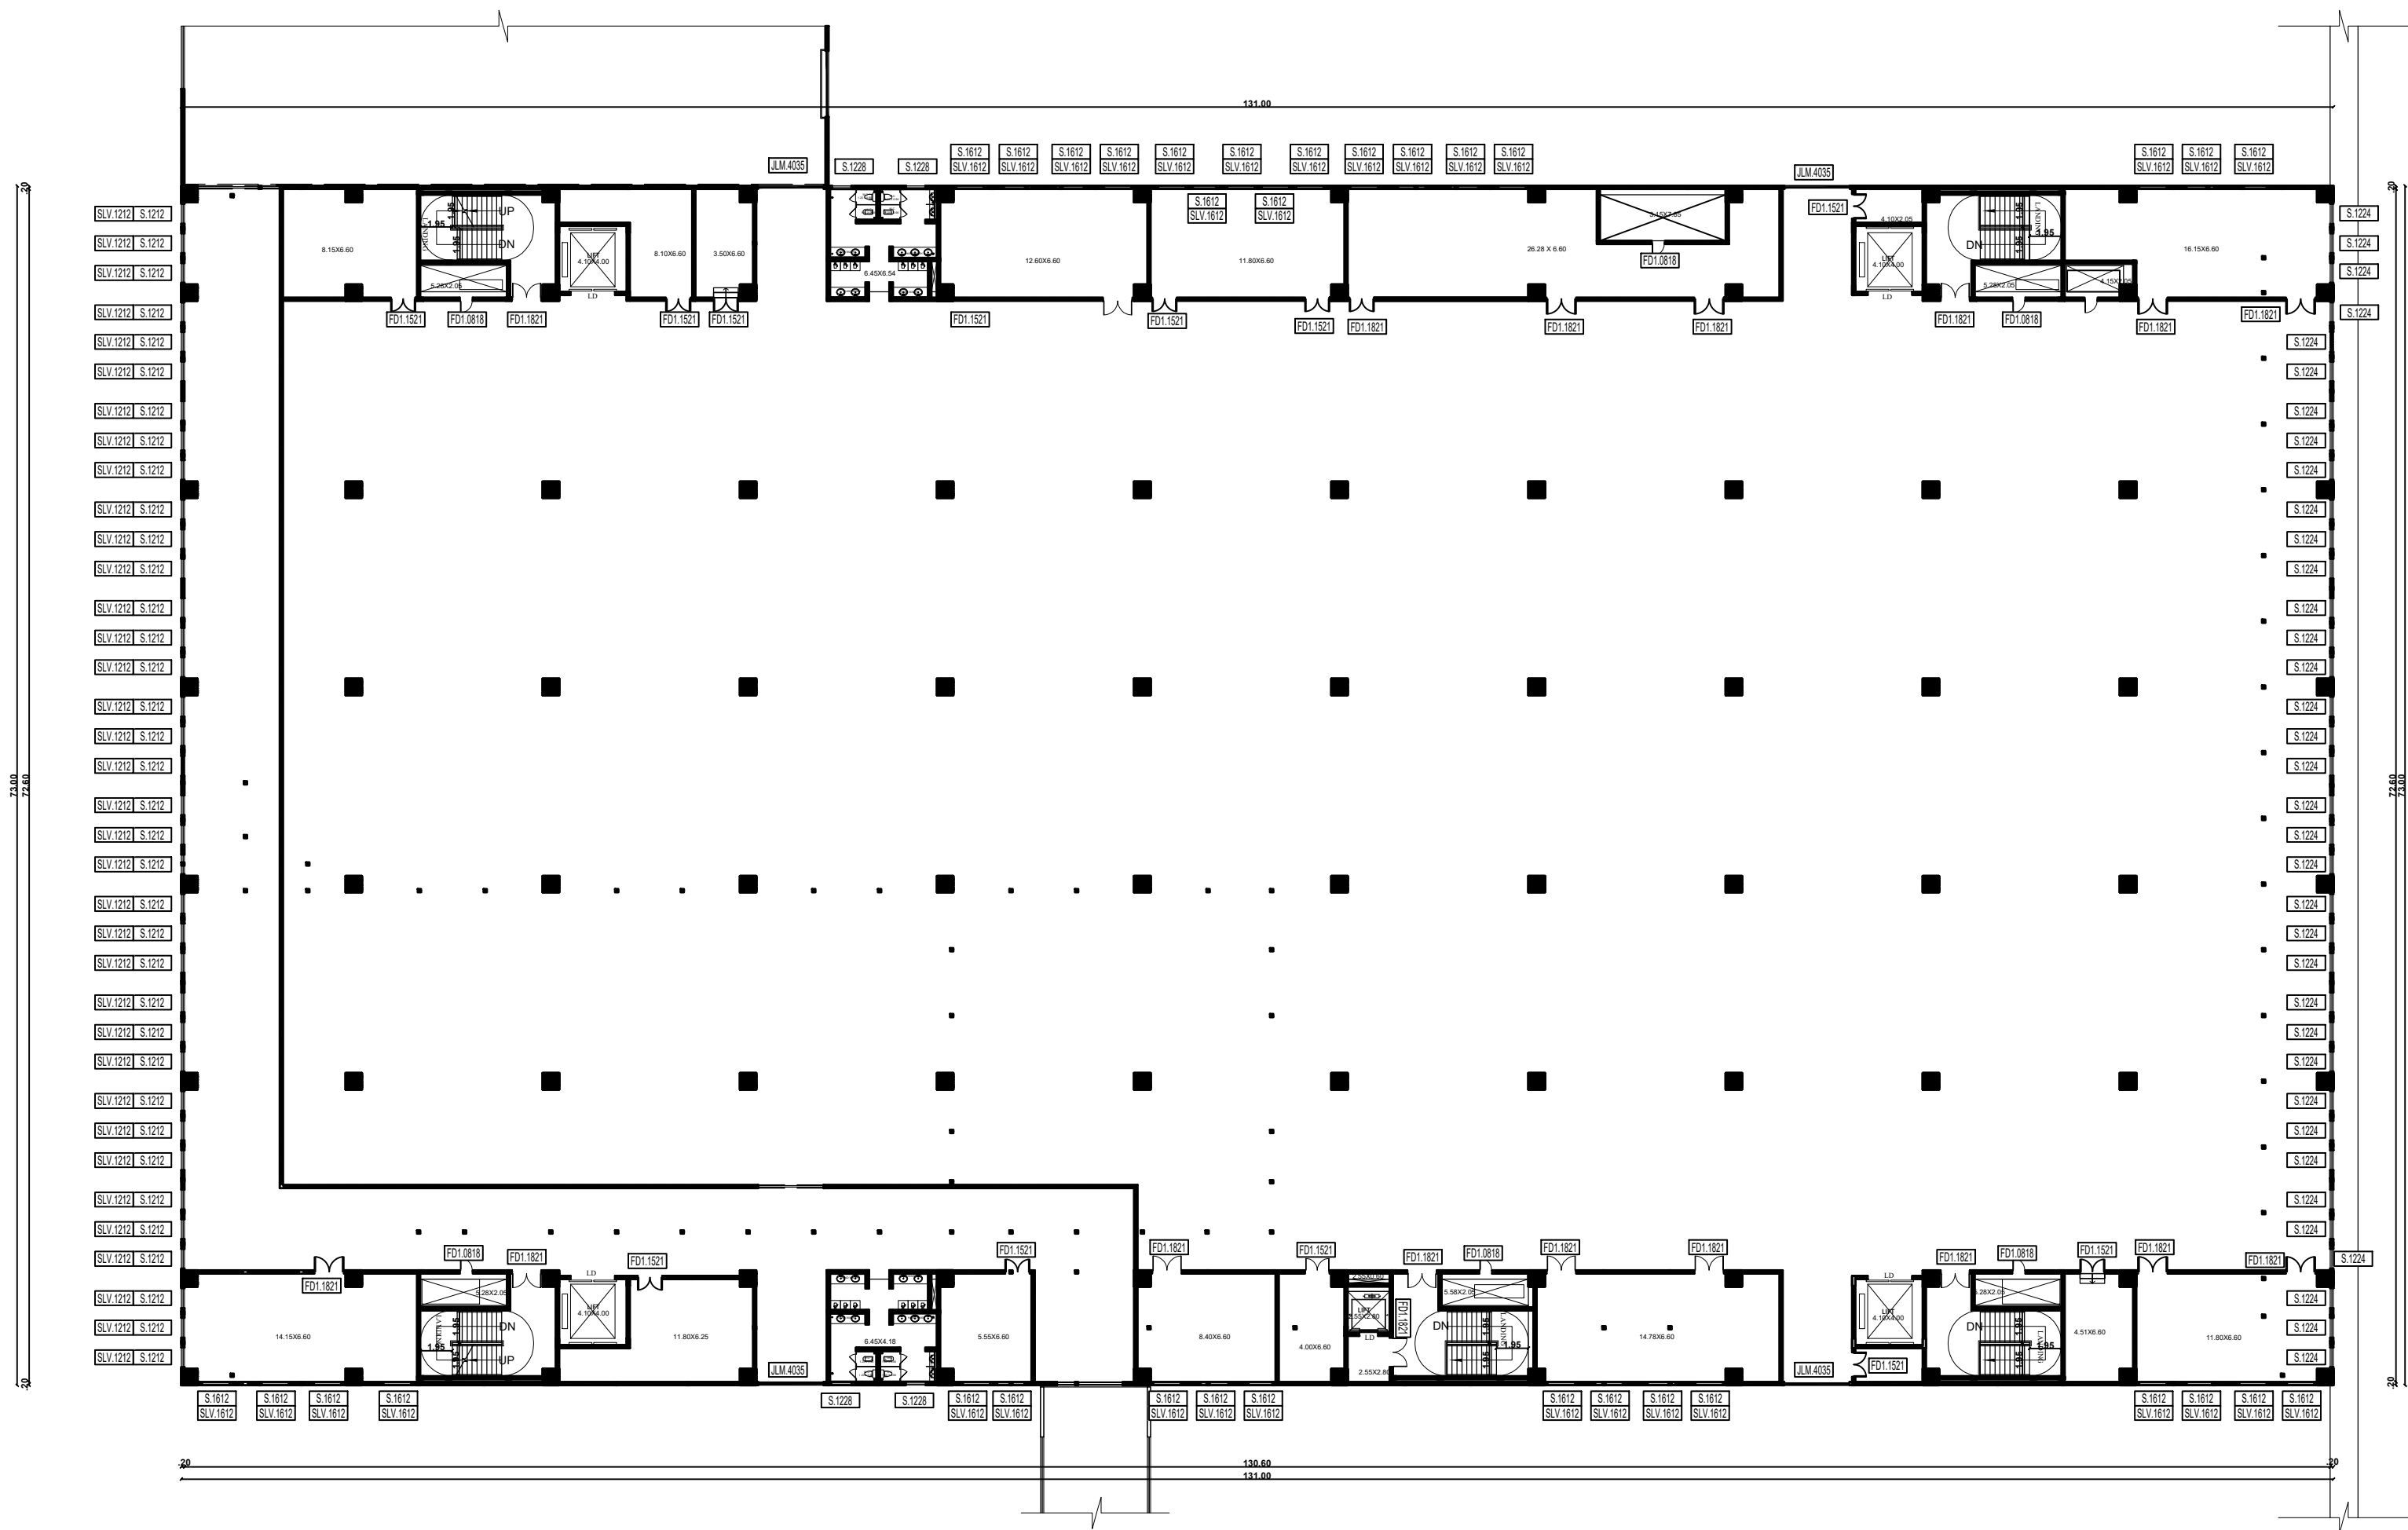


SECOND FLOOR PLAN  
Block: 01 - Tower: E  
Energy Center

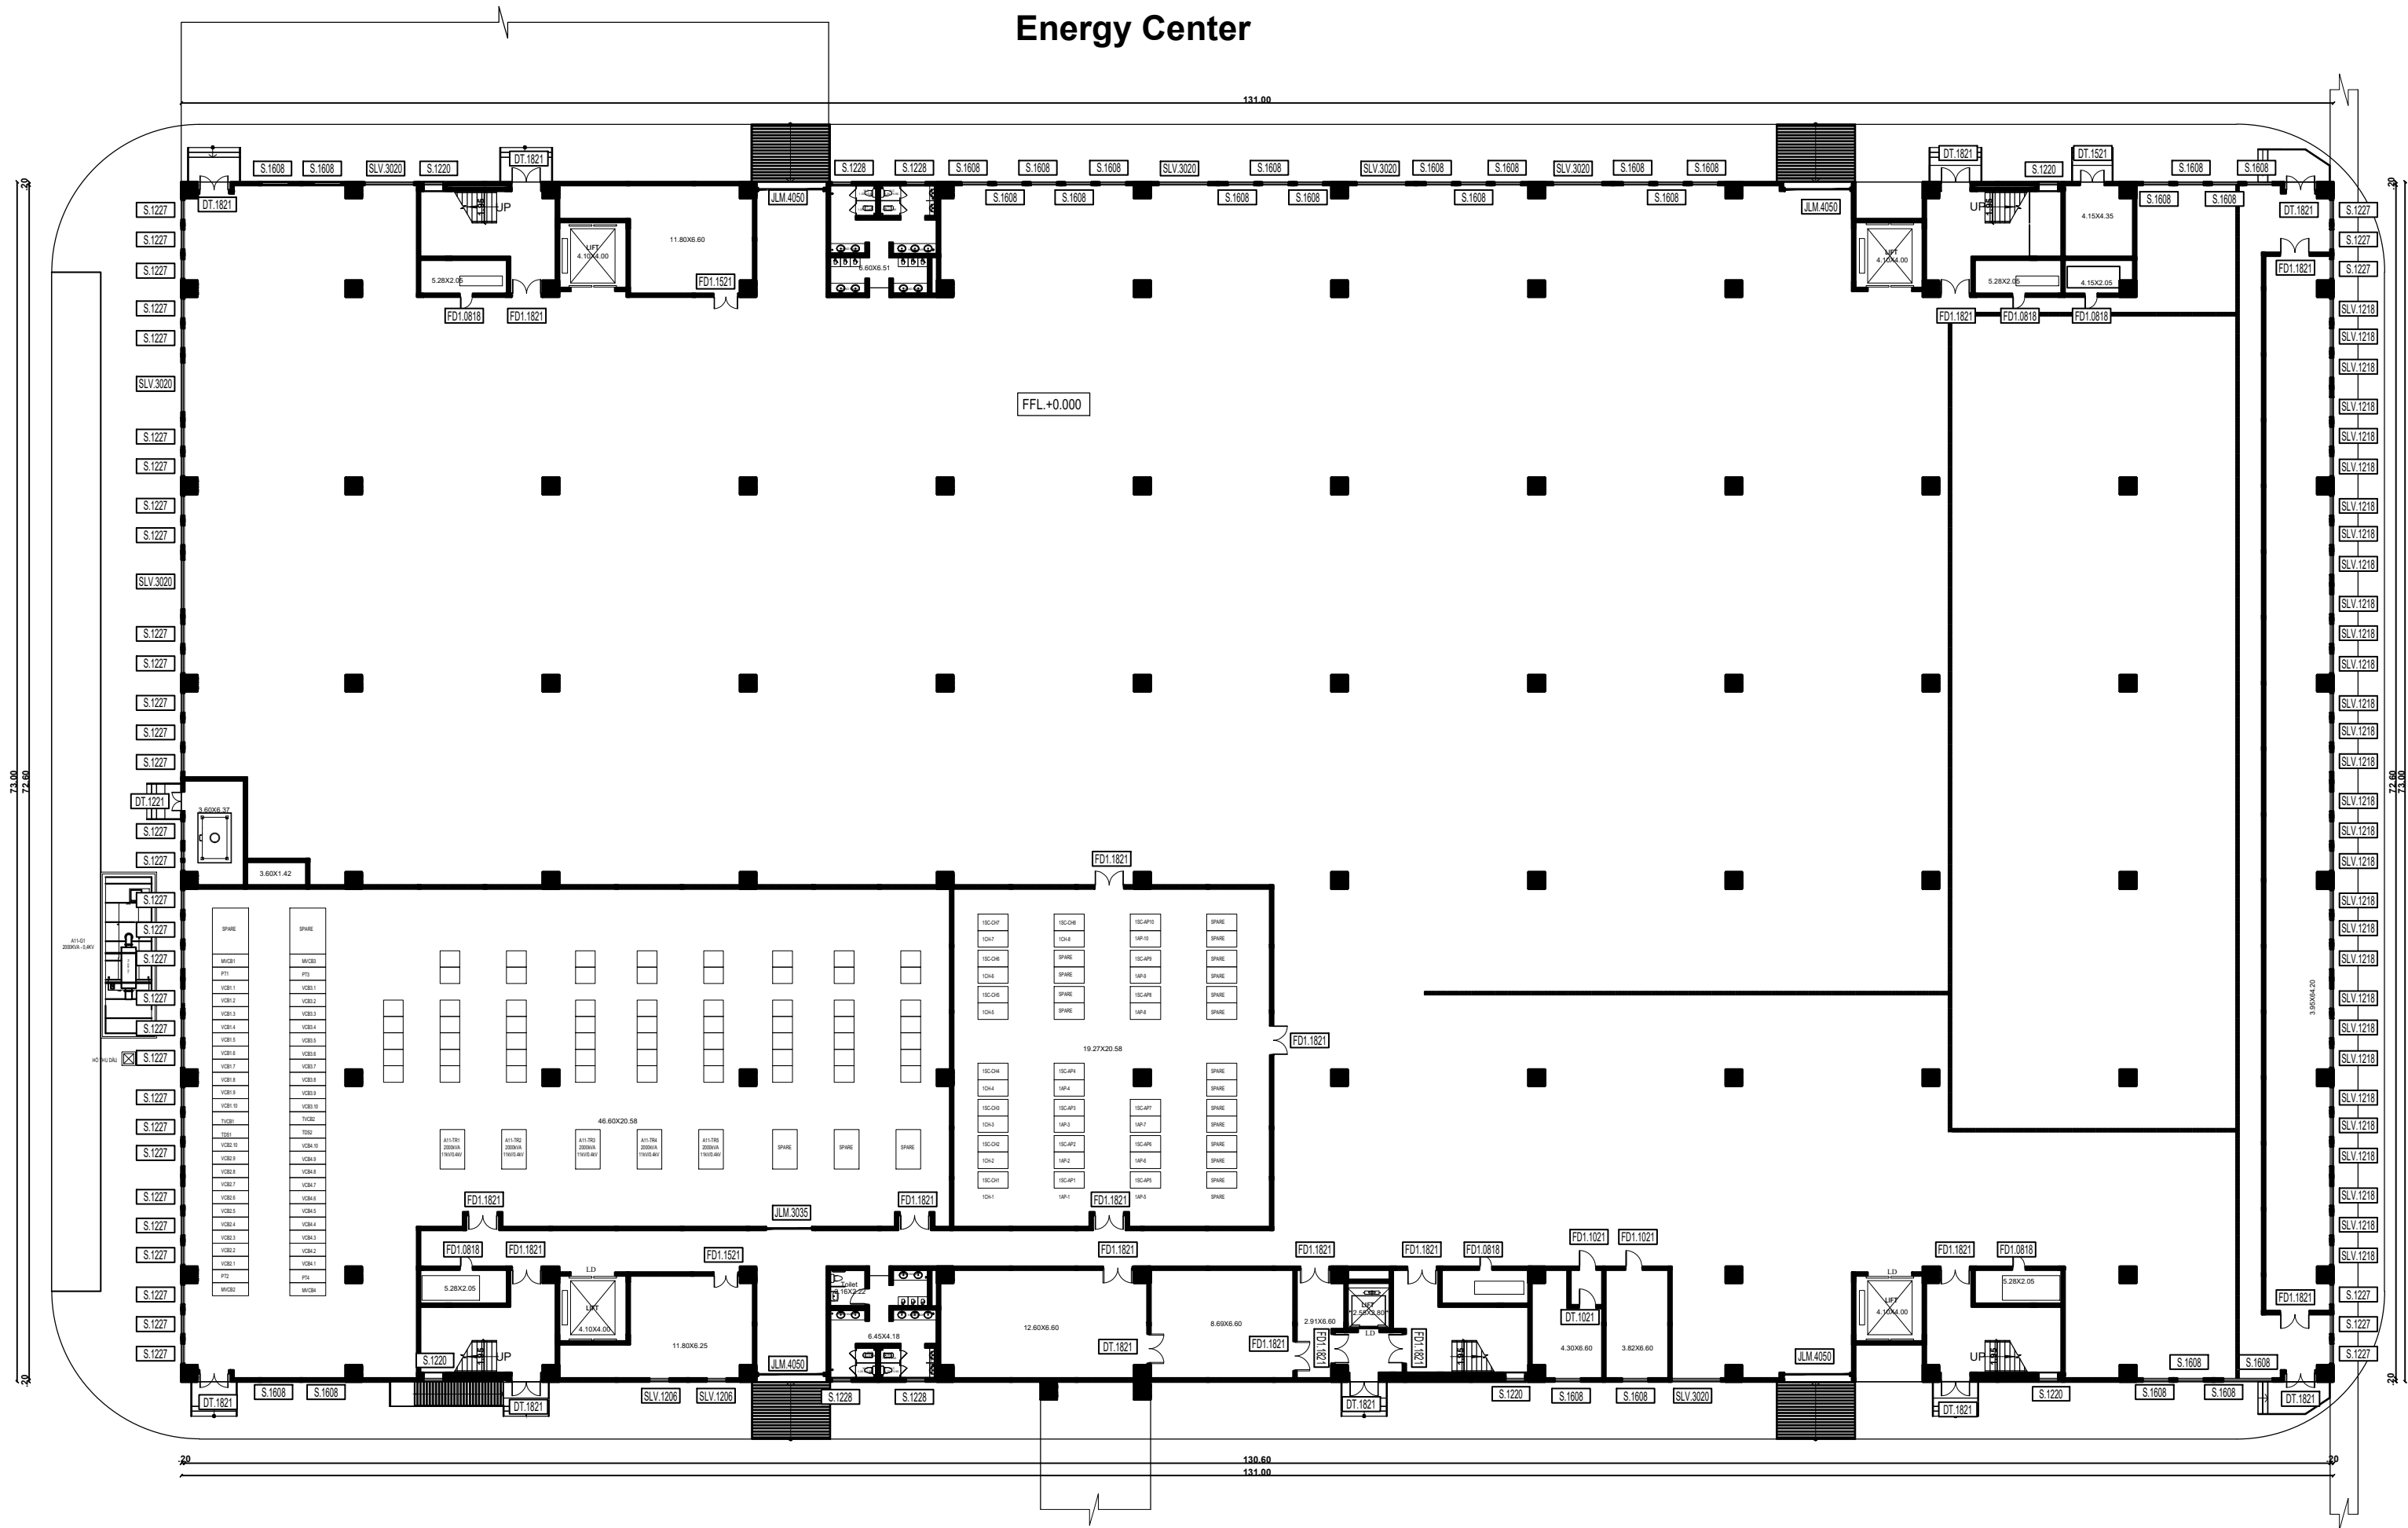

GROUND FLOOR PLAN  
Block: 01 - Tower: E  
Energy Center

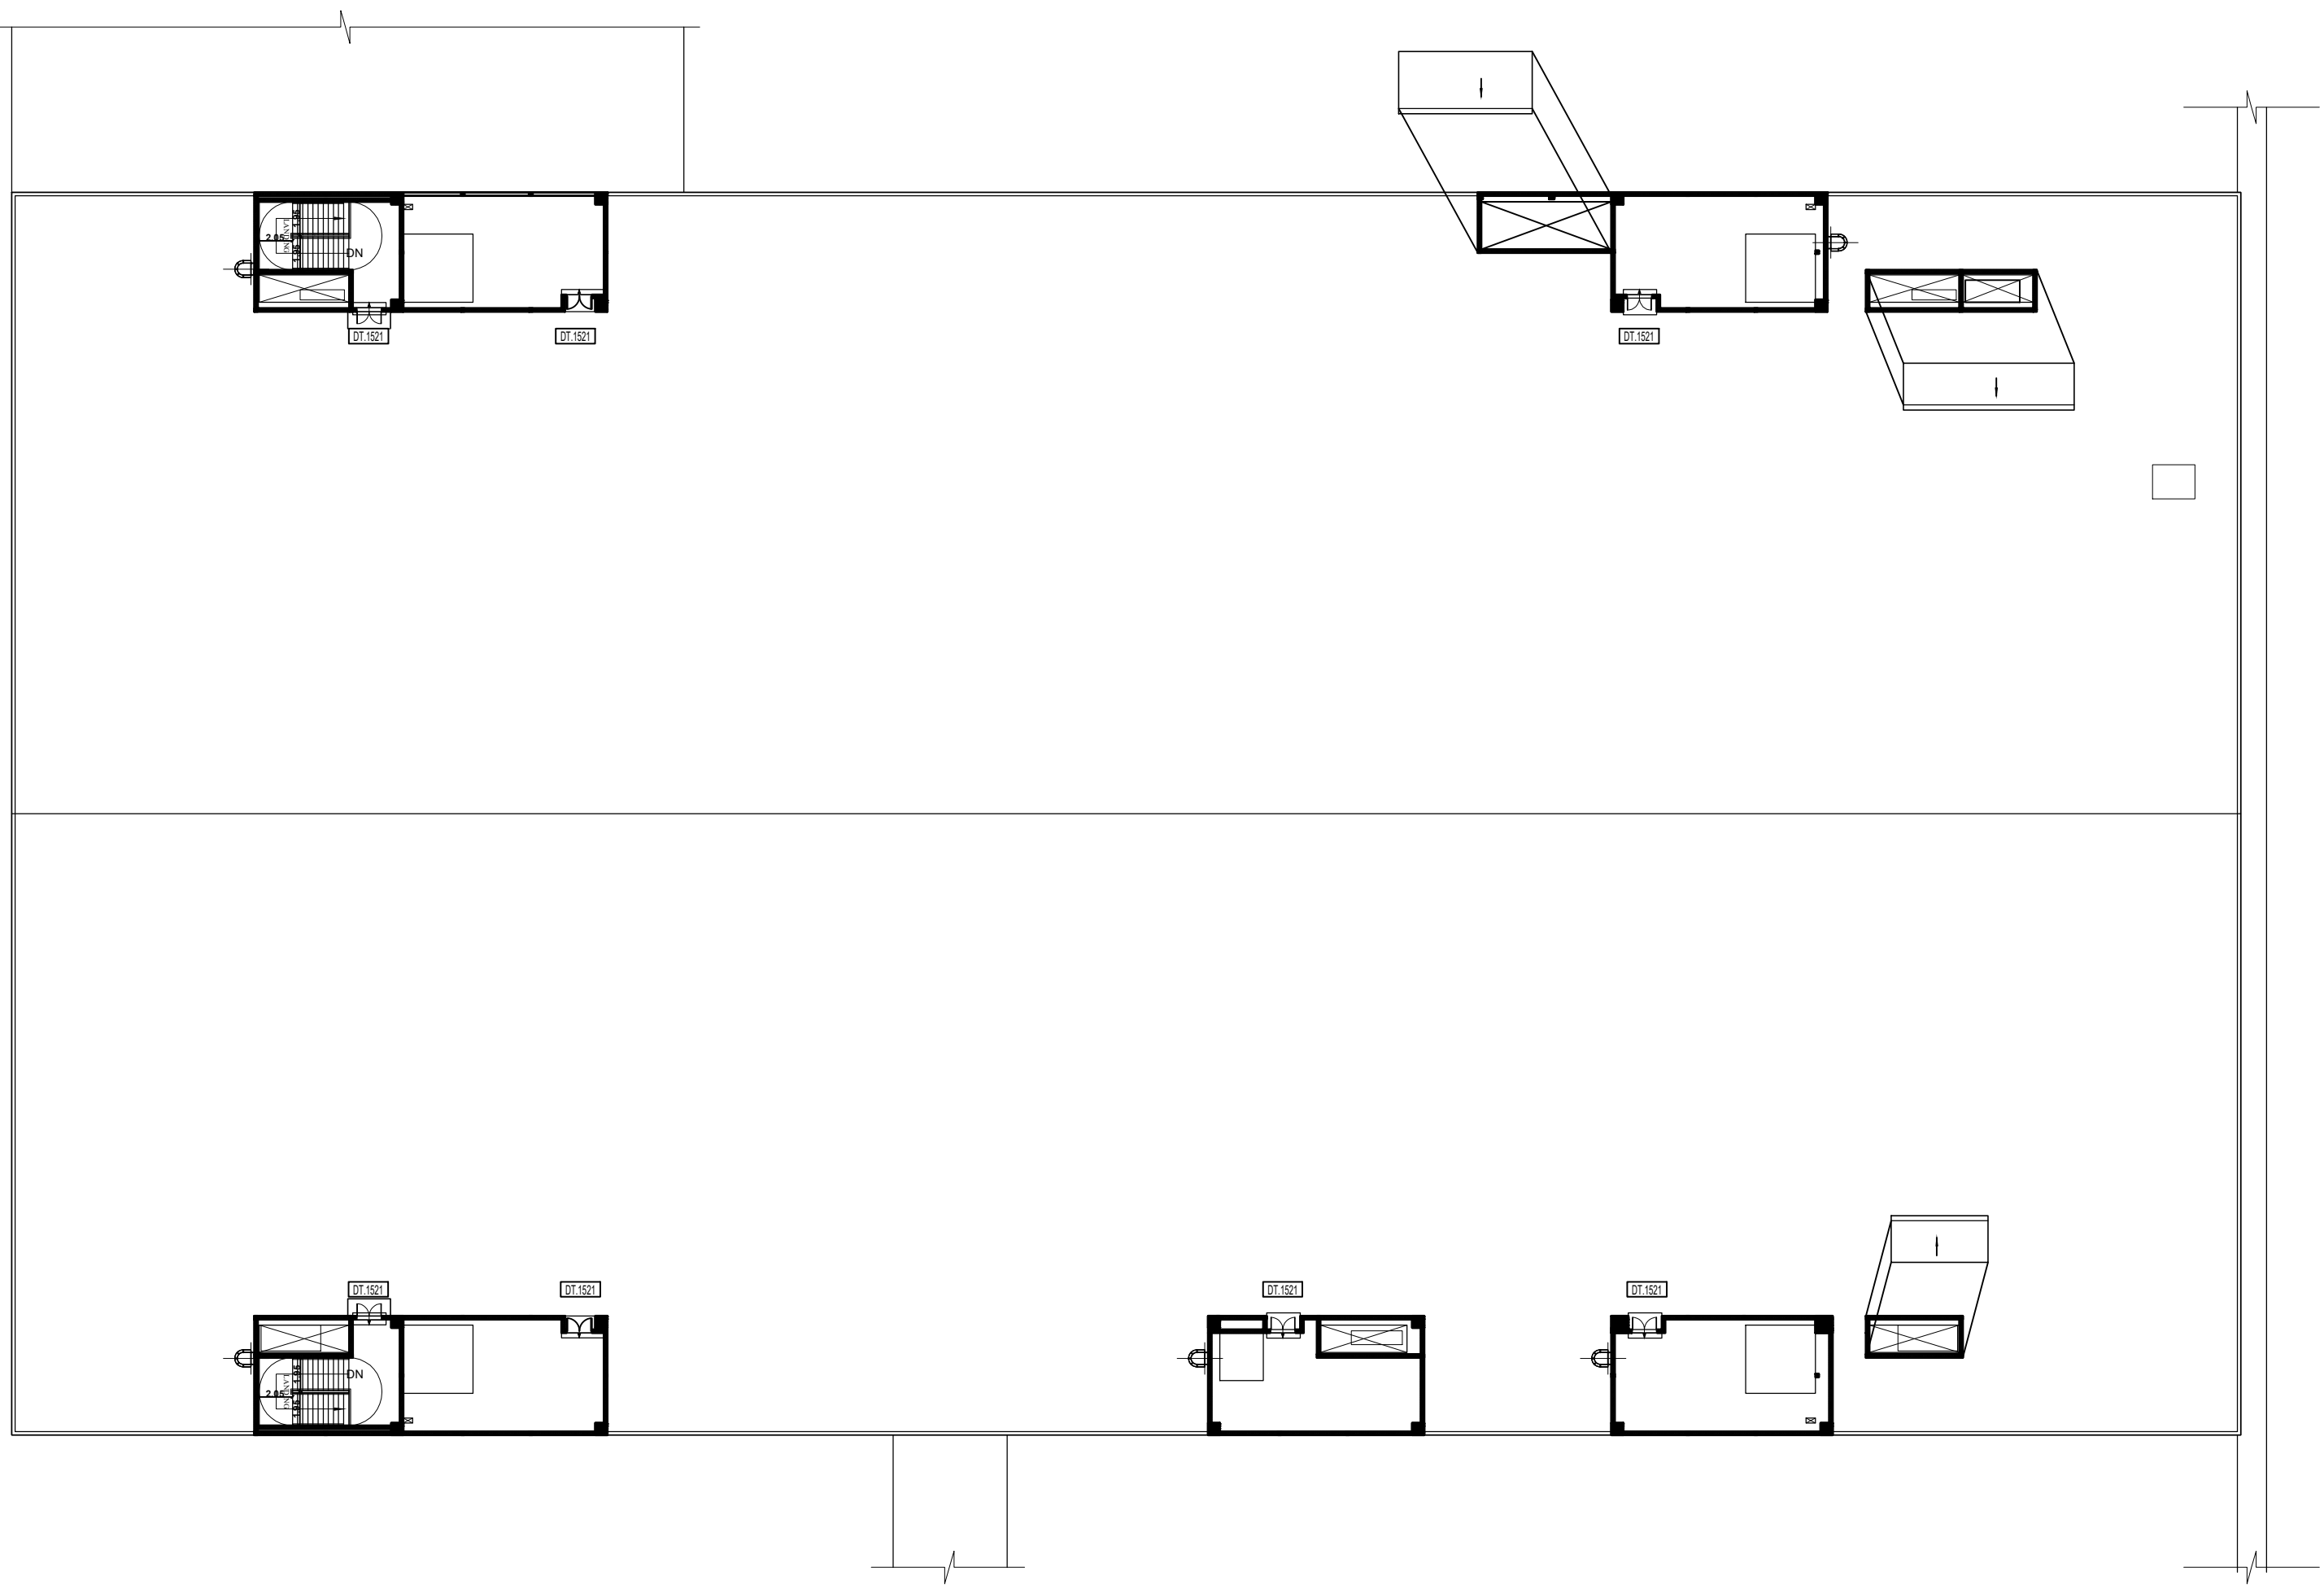

TERRACE FLOOR PLAN  
Block: 01 - Tower: E  
Energy Center

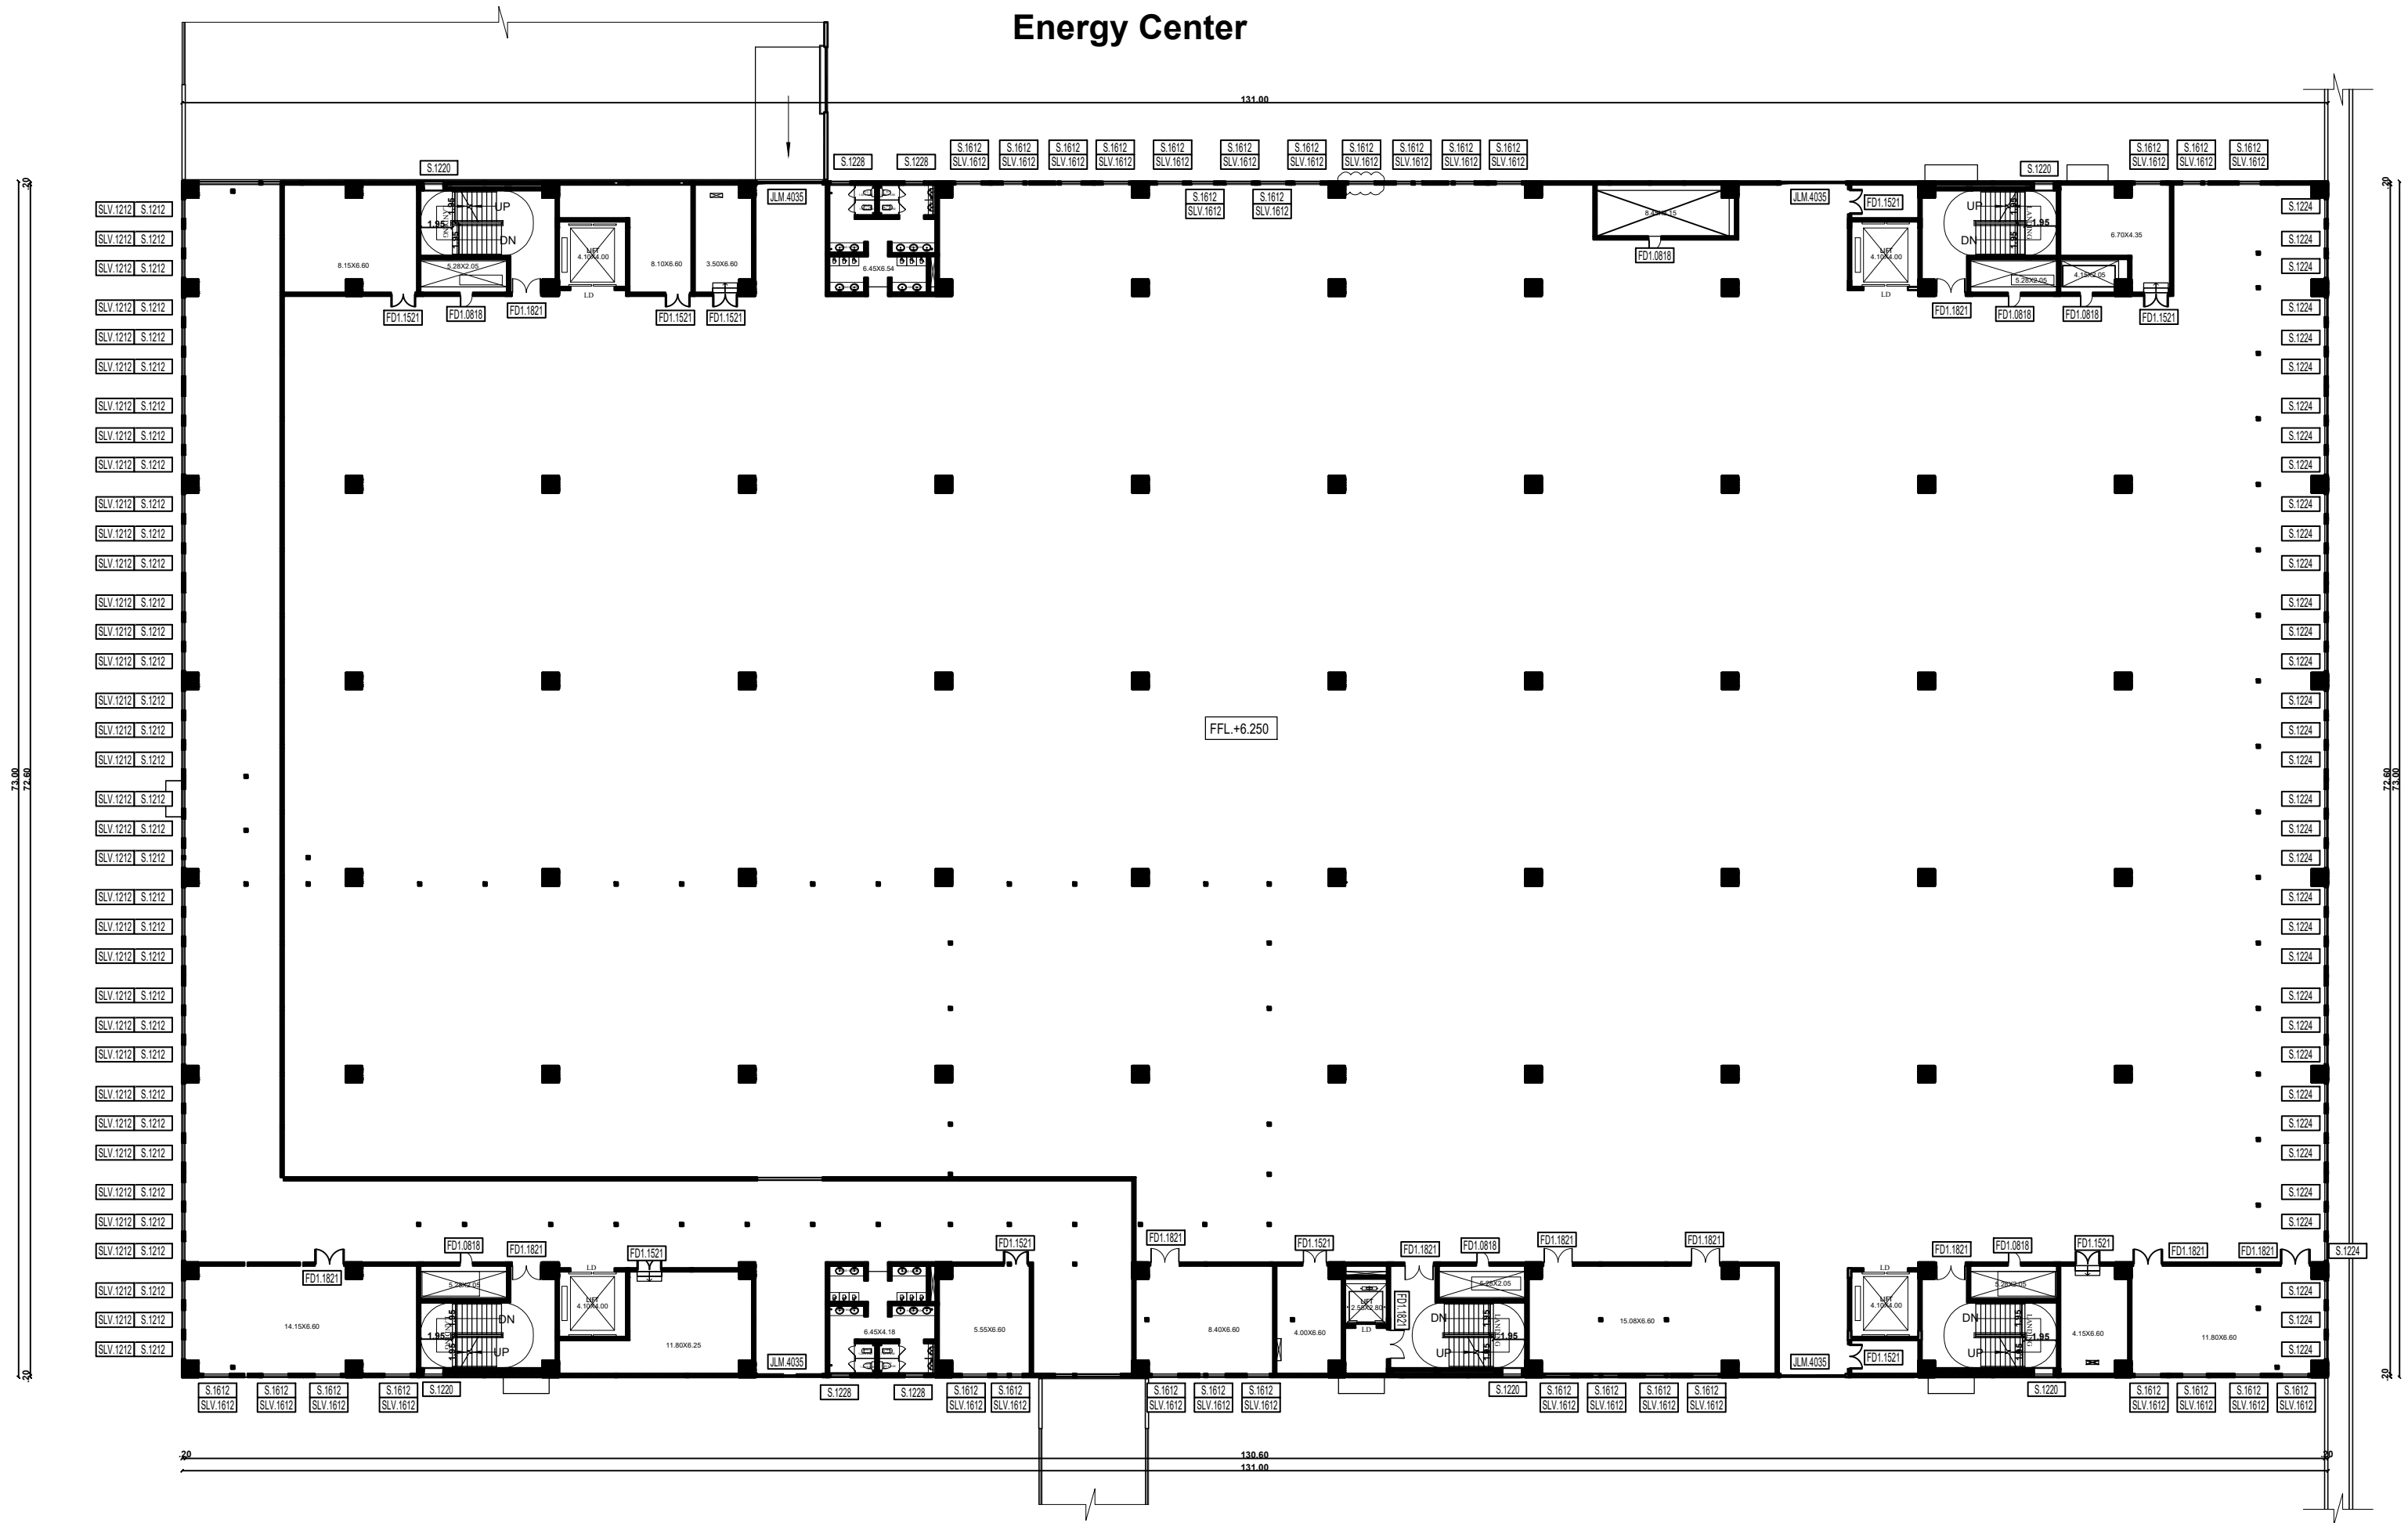

FIRST FLOOR PLAN  
Block: 01 - Tower: E  
Energy Center


| AREA DETAILS (BLOCK - 1)        |            |
|---------------------------------|------------|
| PARTICULARS                     | AREA IN m² |
| Area of the Tower E : GF        | 9577.10    |
| Area of the Tower E : FF        | 9563.00    |
| Area of the Tower E : SF        | 9563.00    |
| Area of the Tower E : HEAD ROOM | 559.30     |

| JOINERY SCHEDULE<br>GROUND FLOOR PLAN |           |                 | JOINERY SCHEDULE<br>1ST FLOOR PLAN |            |                 |
|---------------------------------------|-----------|-----------------|------------------------------------|------------|-----------------|
| DT.1021                               | 1000X2.10 | DOOR            | FD1.0818                           | 800X1800   | DOOR            |
| DT.1221                               | 1200X2.10 | DOOR            | FD1.1521                           | 1.50X2.10  | DOOR            |
| DT.1521                               | 1.50X2.10 | DOOR            | FD1.1821                           | 1800X2.10  | DOOR            |
| DT.1821                               | 1800X2.10 | DOOR            | JLM.4035                           | 4.00X3.50  | ROLLING SHUTTER |
| FD1.0818                              | 800X1800  | DOOR            | S.1212                             | 1200X1200  | WINDOW          |
| FD1.1021                              | 1000X2.10 | DOOR            | S.1220                             | 12000X2000 | WINDOW          |
| FD1.1521                              | 1.50X2.10 | DOOR            | S.1224                             | 1200X2400  | WINDOW          |
| FD1.1821                              | 1800X2.10 | DOOR            | S.1228                             | 1200X2.80  | WINDOW          |
| JLM.3035                              | 3.00X3.50 | ROLLING SHUTTER | S.1612                             | 1600X1200  | WINDOW          |
| JLM.4050                              | 4.00X5000 | ROLLING SHUTTER | SLV.1212                           | 1200X1200  | LOUVER WINDOW   |
| S.1220                                | 1200X2000 | WINDOW          | SLV.1612                           | 1600X1200  | LOUVER WINDOW   |
| S.1227                                | 1200X2.70 | WINDOW          | JOINERY SCHEDULE<br>2ND FLOOR PLAN |            |                 |
| S.1228                                | 1200X2.80 | WINDOW          | FD1.0818                           | 800X1800   | DOOR            |
| S.1608                                | 1600X800  | WINDOW          | FD1.1521                           | 1.50X2.10  | DOOR            |
| SLV.1206                              | 1200X600  | LOUVER WINDOW   | FD1.1821                           | 1800X2.10  | DOOR            |
| SLV.1218                              | 1200X1800 | LOUVER WINDOW   | JLM.4035                           | 4.00X3.50  | ROLLING SHUTTER |
| SLV.3020                              | 3.00X2000 | LOUVER WINDOW   | S.1212                             | 1200X1200  | WINDOW          |
|                                       |           |                 | S.1224                             | 12000X2400 | WINDOW          |
|                                       |           |                 | S.1228                             | 1200X2.80  | WINDOW          |
|                                       |           |                 | S.1612                             | 1600X1200  | WINDOW          |
|                                       |           |                 | SLV.1212                           | 1620X1200  | LOUVER WINDOW   |
|                                       |           |                 | SLV.1612                           | 1260X1200  | LOUVER WINDOW   |

APPLICANT




ENGINEER

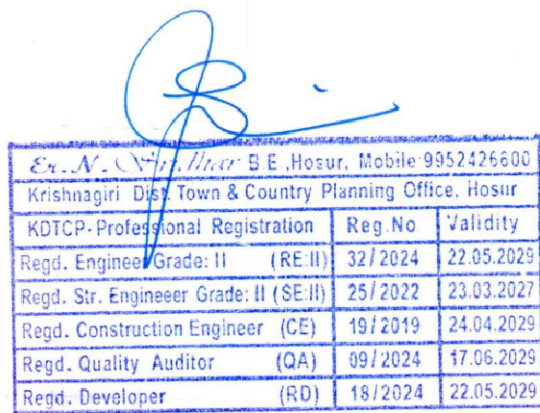


**E. A. NIVEDHITHA M.Tech., (Ph.D)**  
Geotechnical Engineer  
Regd. No: RGTE/2022/02/002  
No. 3/332, Ram 4<sup>th</sup> Street,  
Shanmuga Nagar, Puzhichalur,  
Chennai - 600 074. Ph: +91 96296 31255  
Email: arumuganivedhitha@gmail.com

**Dr. R. SURESH BABU, ME(Struct), Ph.D., M.J.E (IND), FIV**  
Registered Structural Engineer - Grade I  
TVLR/RSE/Gr-I/2019/11/004 dt 27/11/2019  
No.1, Krishnamma Road, Mashkur Building,  
1st Floor, Nungambakkam, Chennai - 600 034.  
Ph:9884055743 |rsbpr@gmail.com



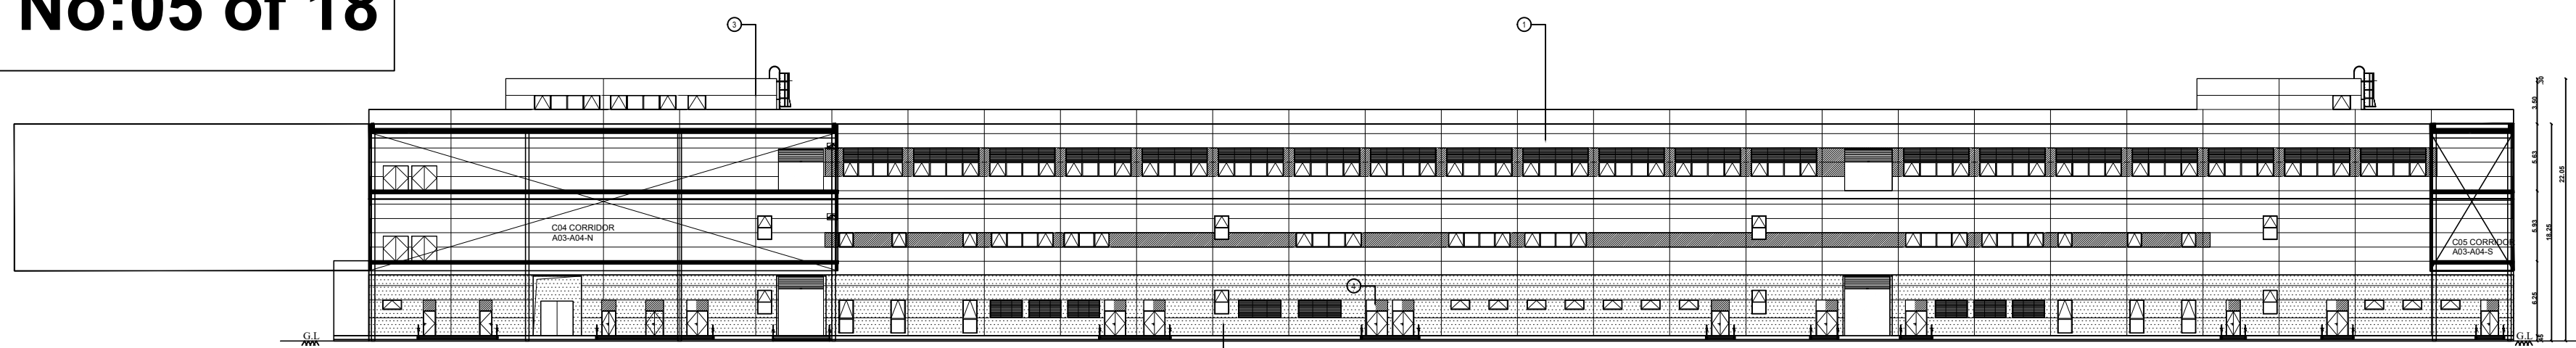



ELEVATION

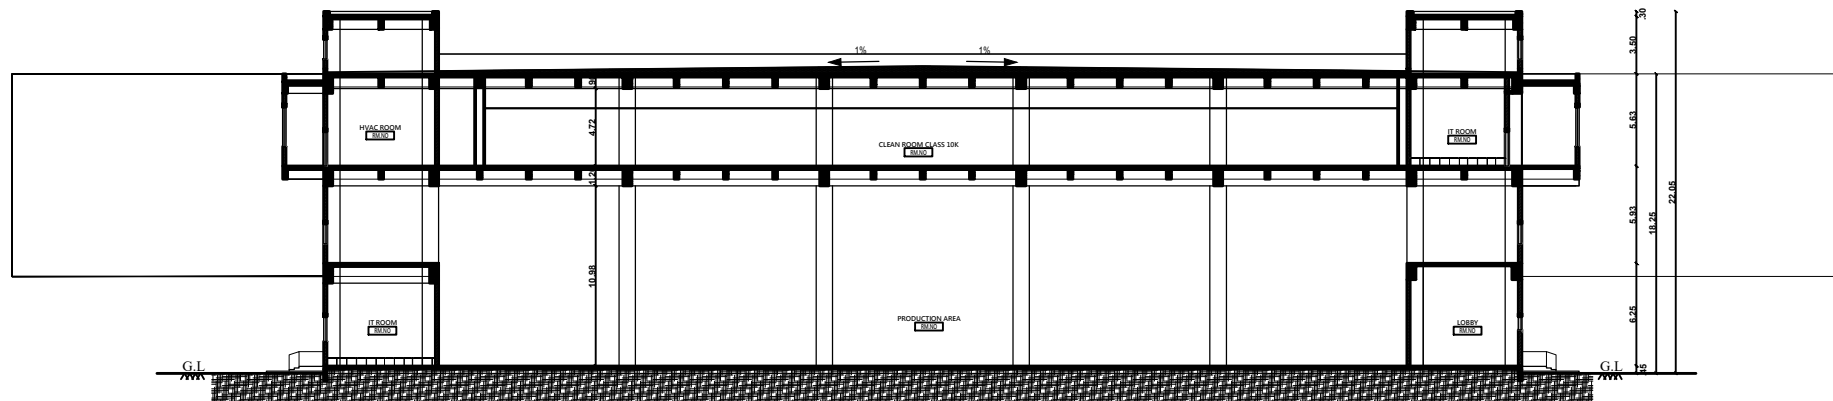

SECTION


PLAN SHOWING THE PROPOSED CONSTRUCTION OF FLATTED INDUSTRIES BUILDING FOR "M/s. GUINDY WAREHOUSING AND INDUSTRIAL LOGISTICS PRIVATE LIMITED, M/s. FILMORE WAREHOUSING AND INDUSTRIAL LOGISTICS PRIVATE LIMITED & M/s. STR INDUSTRIAL PARK PRIVATE LIMITED" IN S.F. Nos. VARANAVASI AGARAM VILLAGE, S.NOS: **227/1, 2, 228; 229/1, 2, 230/1, 2, 3, 4; 231/1, 2; 232/1, 2, 3, 4, 5; 233/1, 3; 241; 242/1, 2, 3, 4; 243/1A, 1B, 2; 244/1, 2, 3, 4, 5; 245; 256; 263/1B; 264/1, 2, 3, 4, 5; 265/1, 2A, 2B, 3A, 3B, 3C, 266/1A1, 1A2, 1B2, 2B; 267/1A1A1, 1A1A2, 1A1B, 1A2, 1A3, 1A4, 1B, 2A, 2B, 3A1, 3A2, 3B; 268/1A, 1B, 2, 3A, 3B, 3C, 4A, 4B; 269/2, 3A, 3B, 4A, 4B, 5, 6A, 6B, 7A, 7B, 8A, 8B, 9A, 9B, 10, 11; and AGARAM VILLAGE S.NOS: **97; 98/1A, 1B1, 1B2, 1B3, 2A, 2B, 2C; 99/1, 2; 100/1A, 1B, 1C, 1D, 1E, 1F, 1G, 1H, 2A, 2B; 101/1, 2; 102/1, 2; 103/2; 104/1A1B1, 1A2A, 1A2B, 1B, 2B1, 2B2; 107/2; 108/1A1, 1A2, 1B, 2A, 2B, 2B1A, 2B1B, 2B2, 2B3, 2C; 109/1, 2A, 2B; 110/1, 2A1, 2A2, 2A3, 2B** AT WALAJABAD TALUK , KANCHEEPURAM DISTRICT, TAMIL NADU.**

Manufacturing of Enclosure/ Casing of Mobile Phones

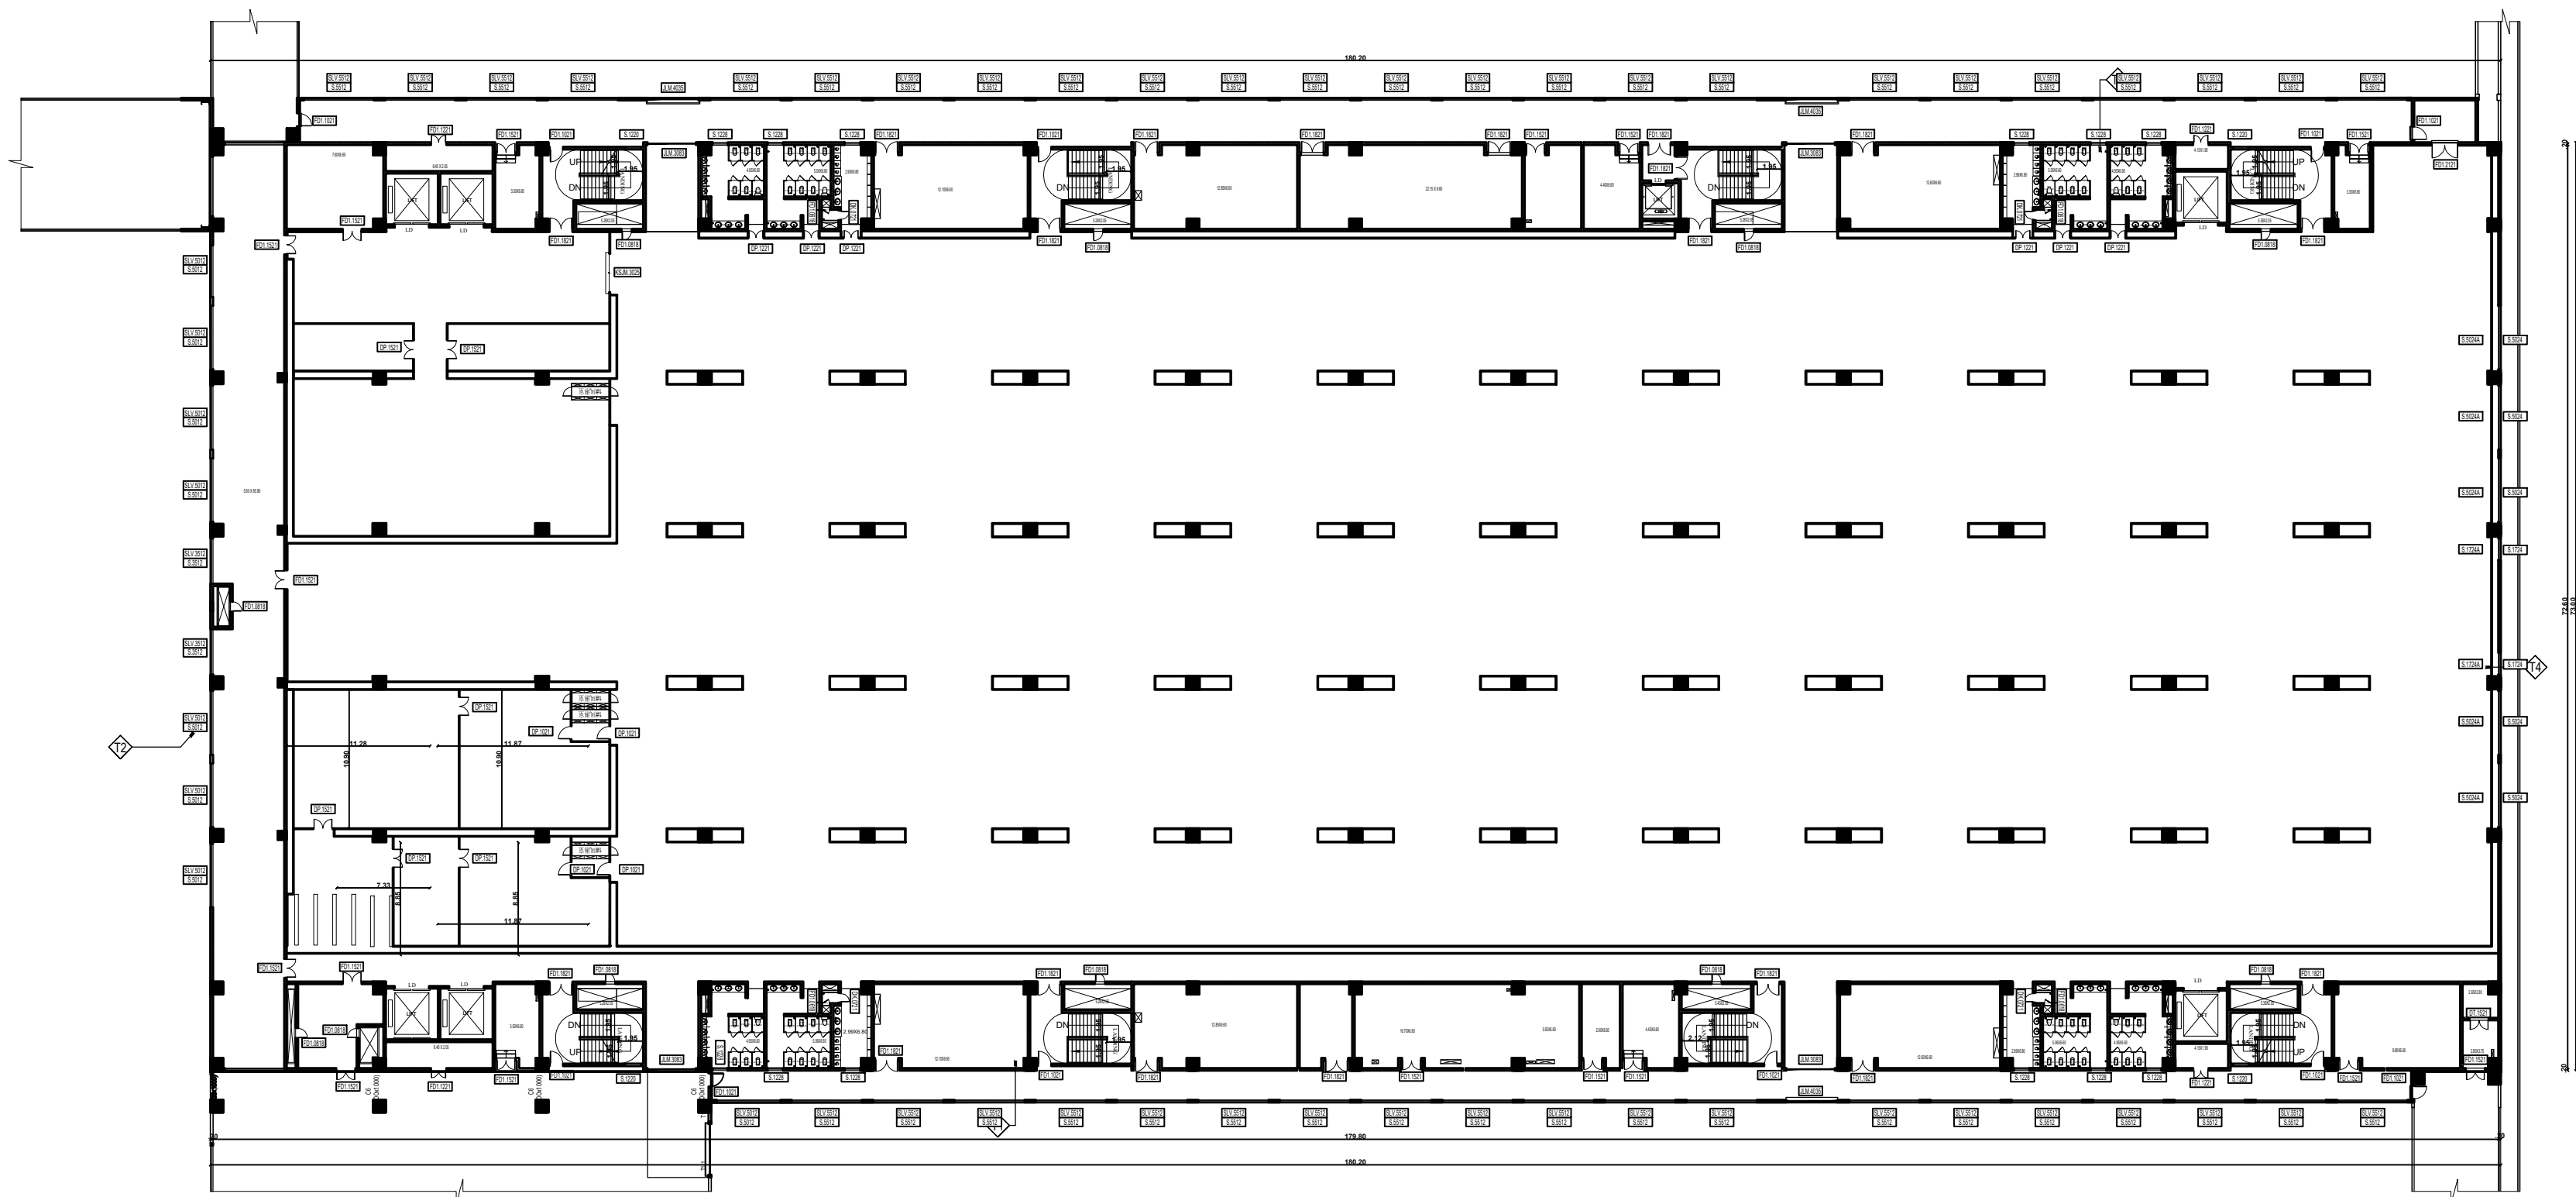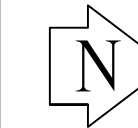


SECOND FLOOR PLAN

Block: 01 - Tower: D  
PRODUCTION BUILDING

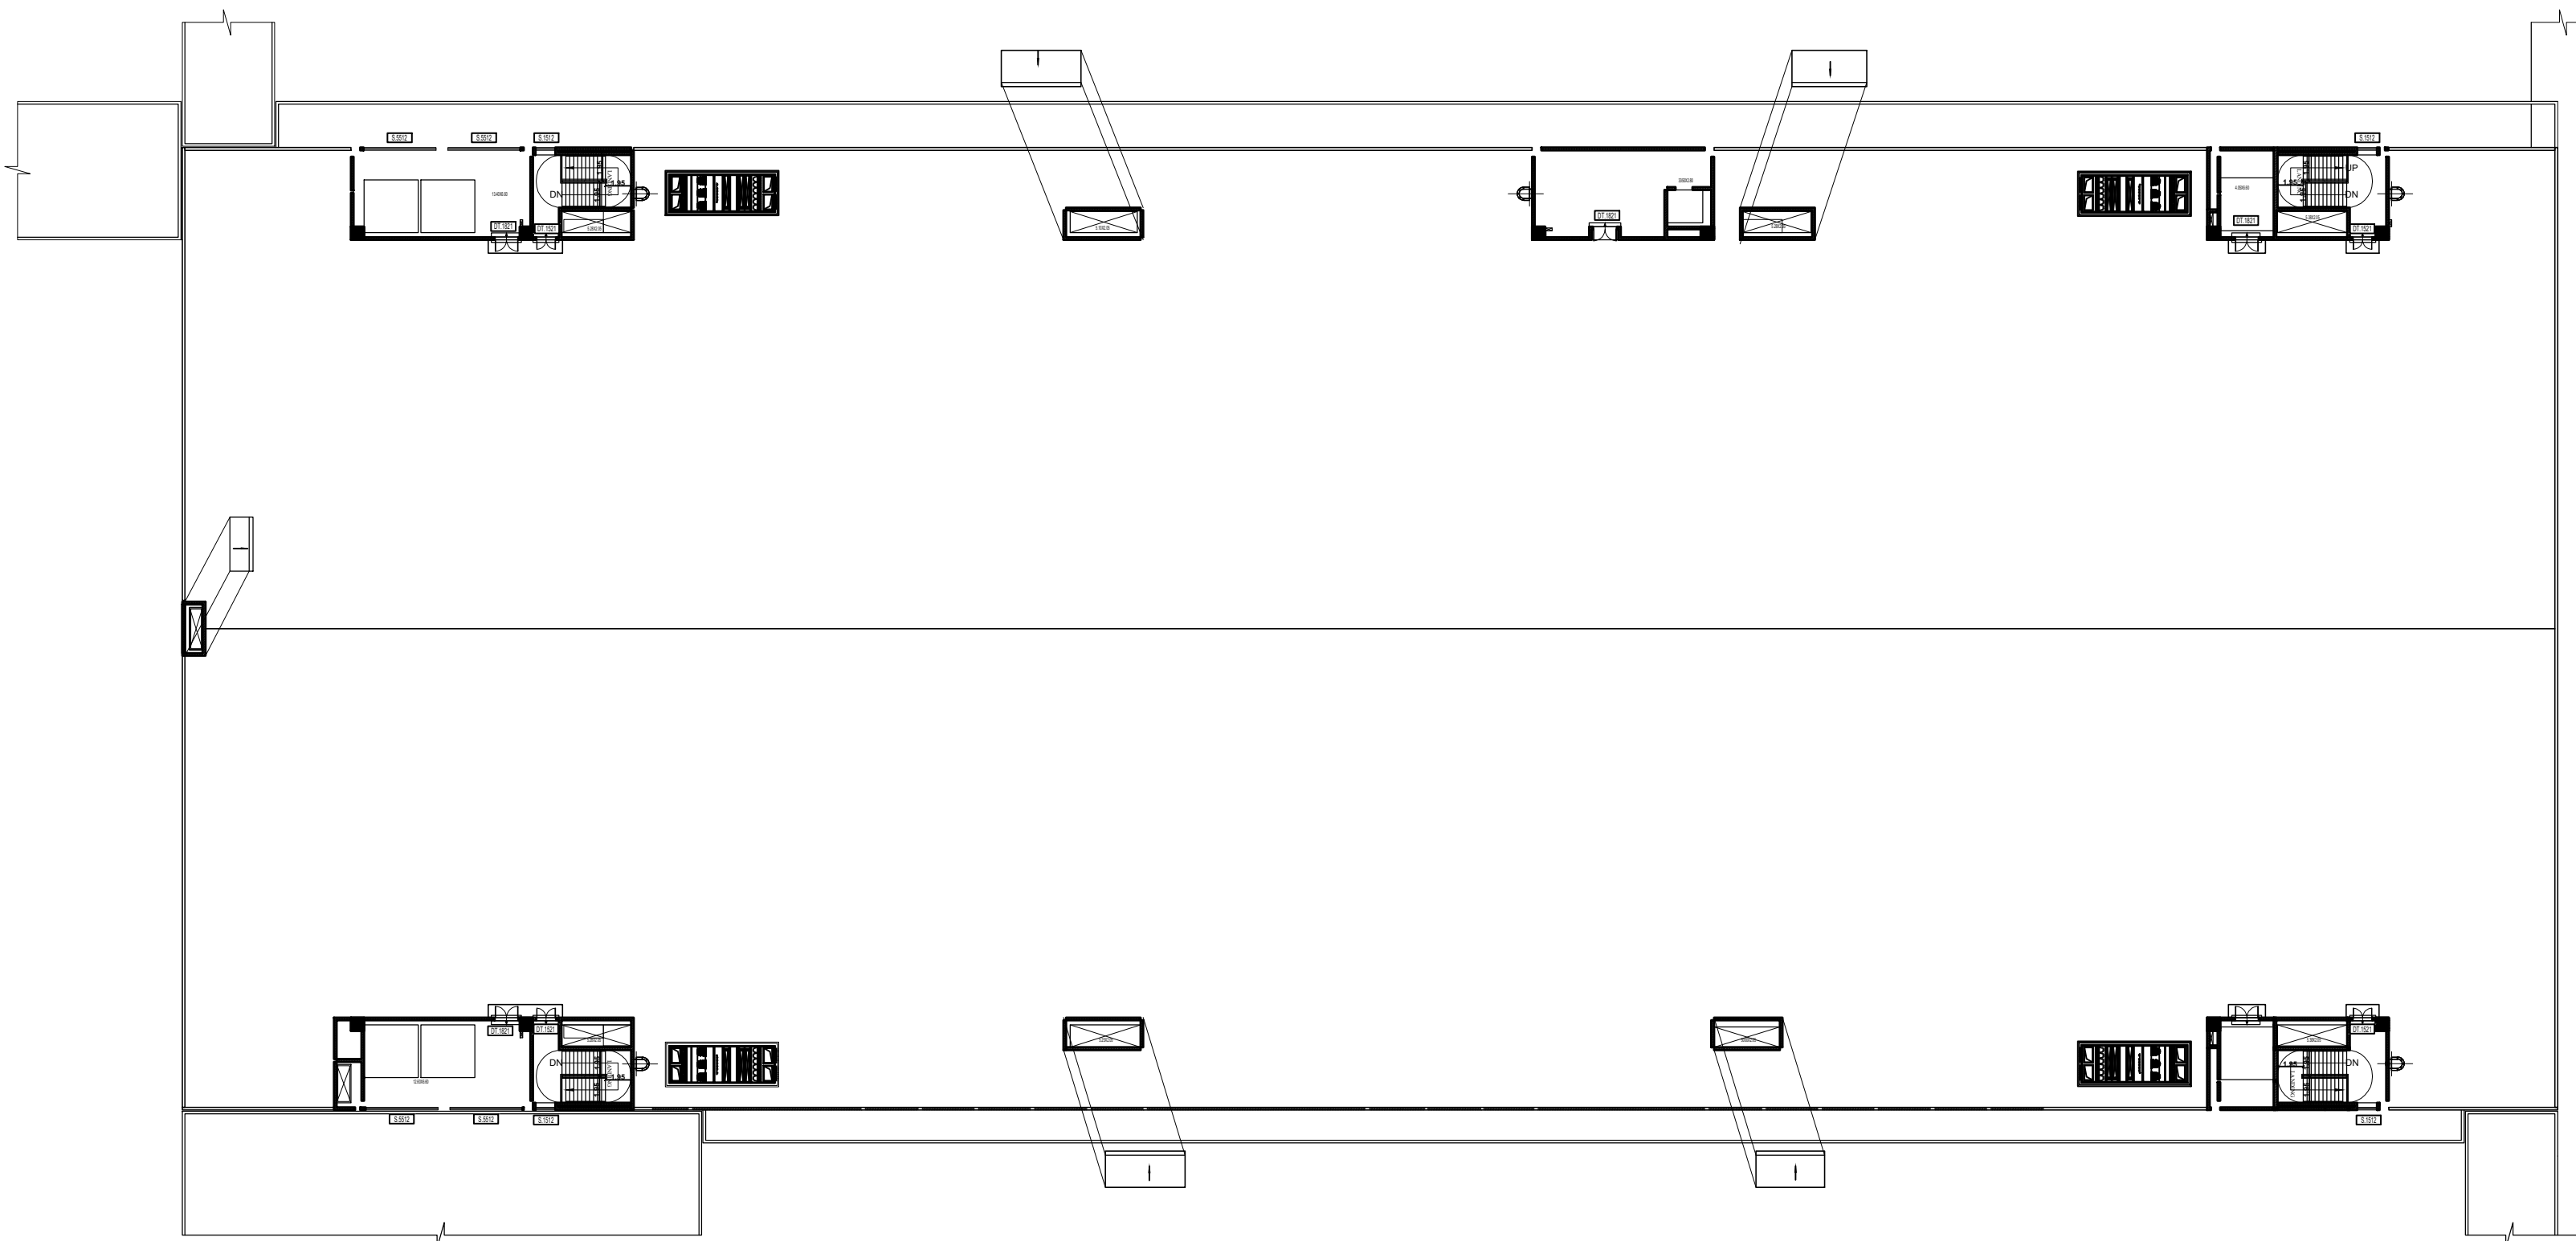


TERRACE FLOOR PLAN

Block: 01 - Tower: D  
PRODUCTION BUILDING

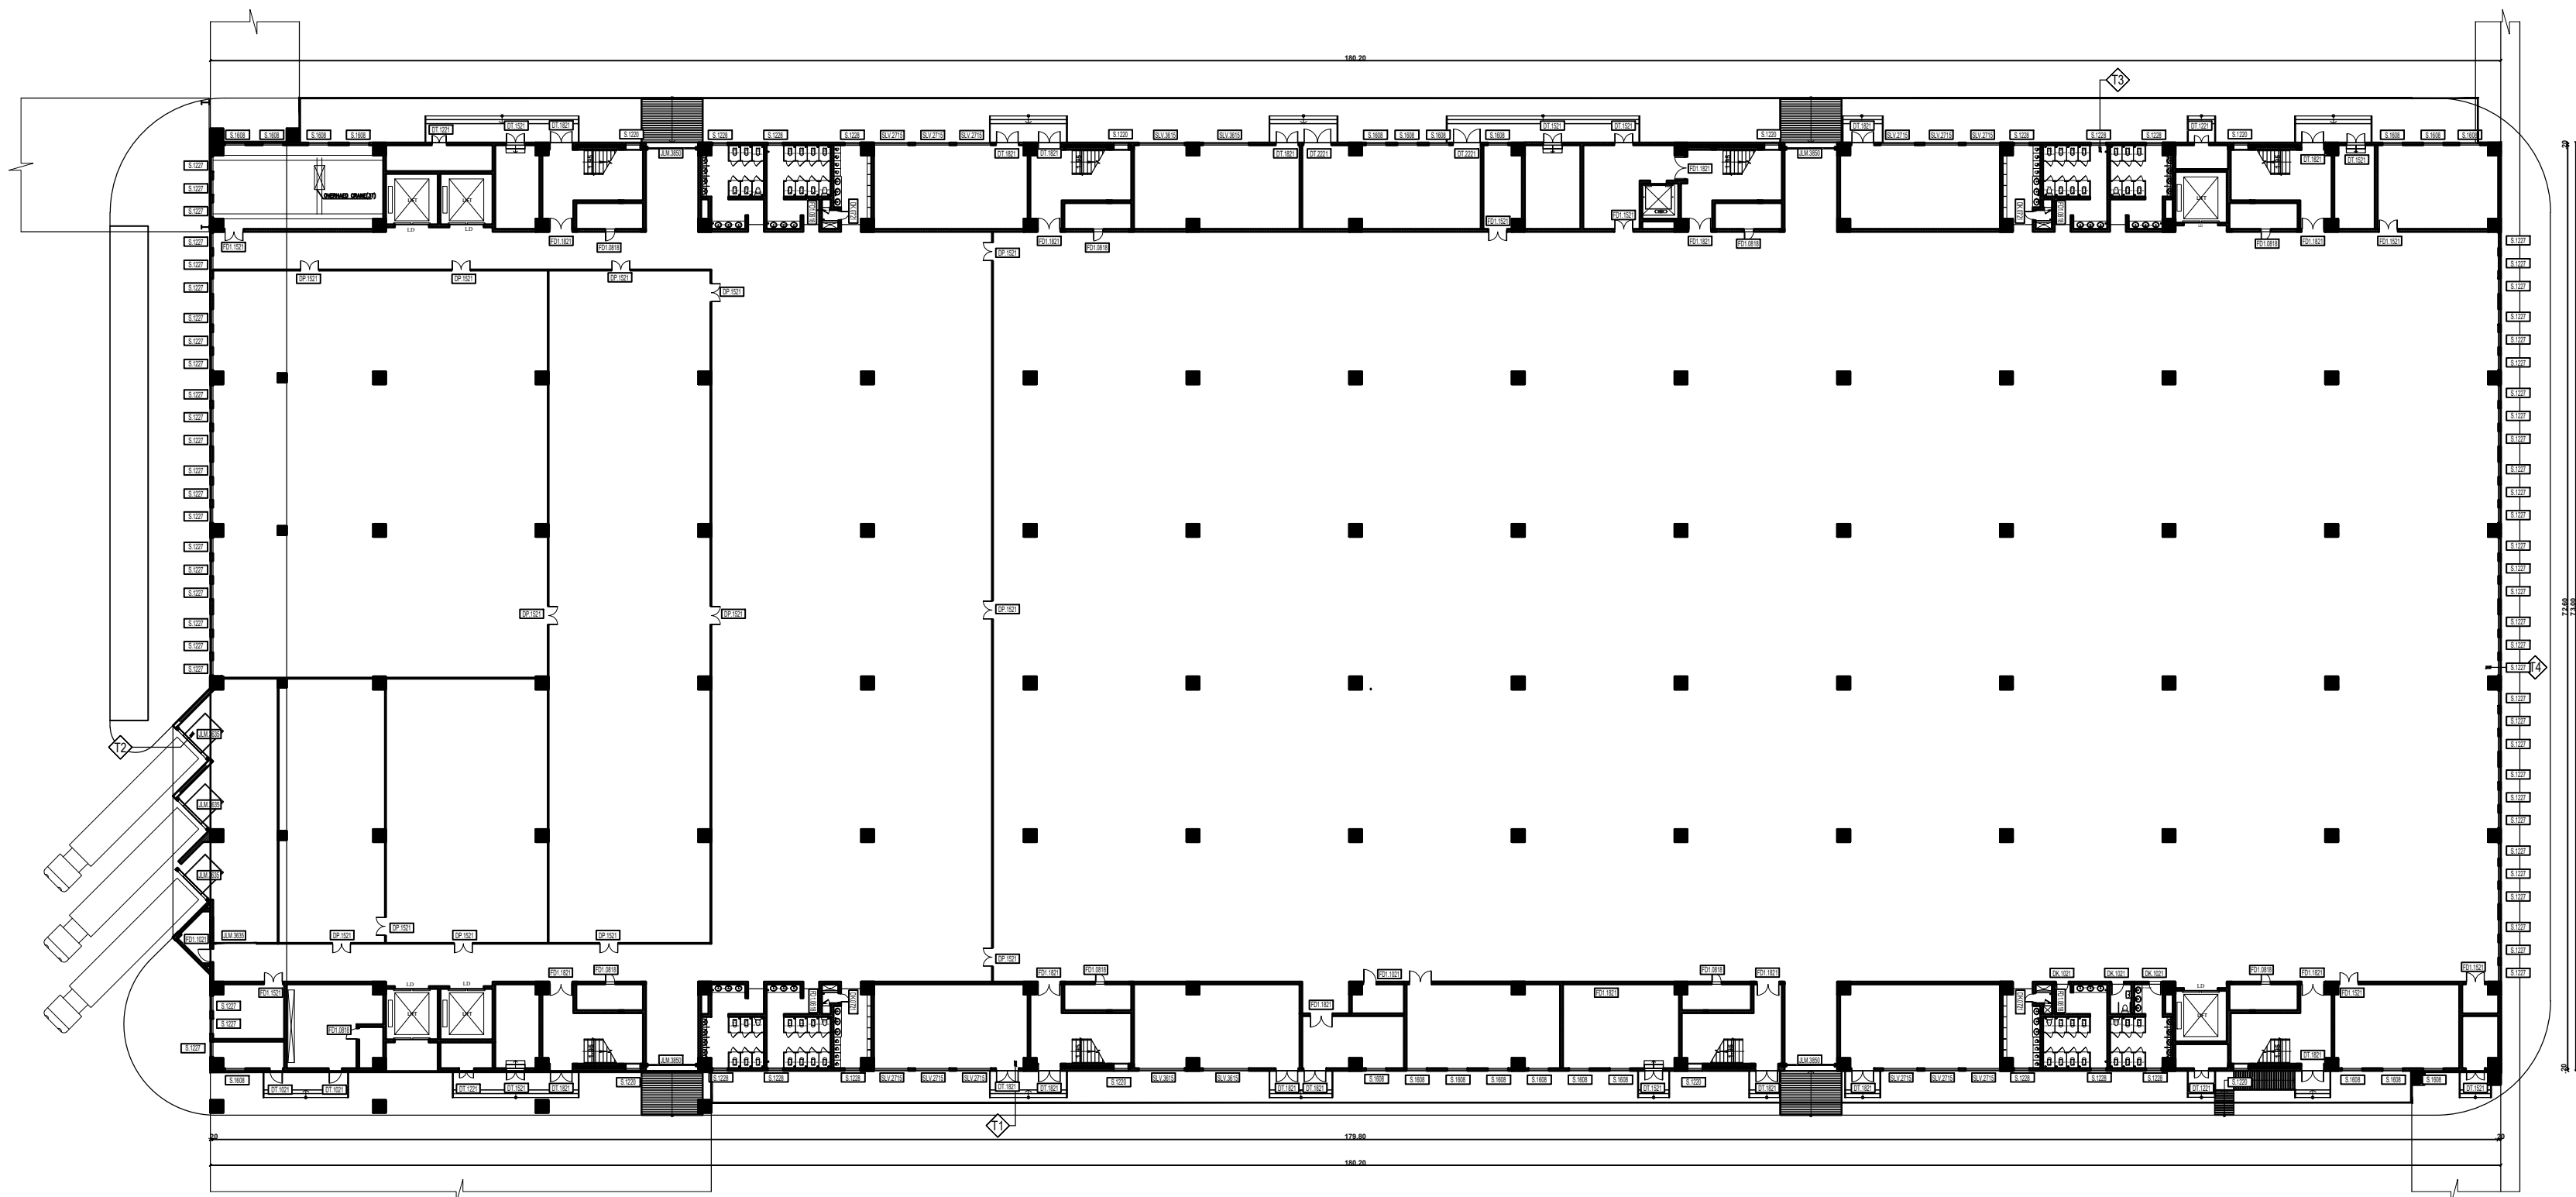

GROUND FLOOR PLAN

Block: 01 - Tower: D  
PRODUCTION BUILDING

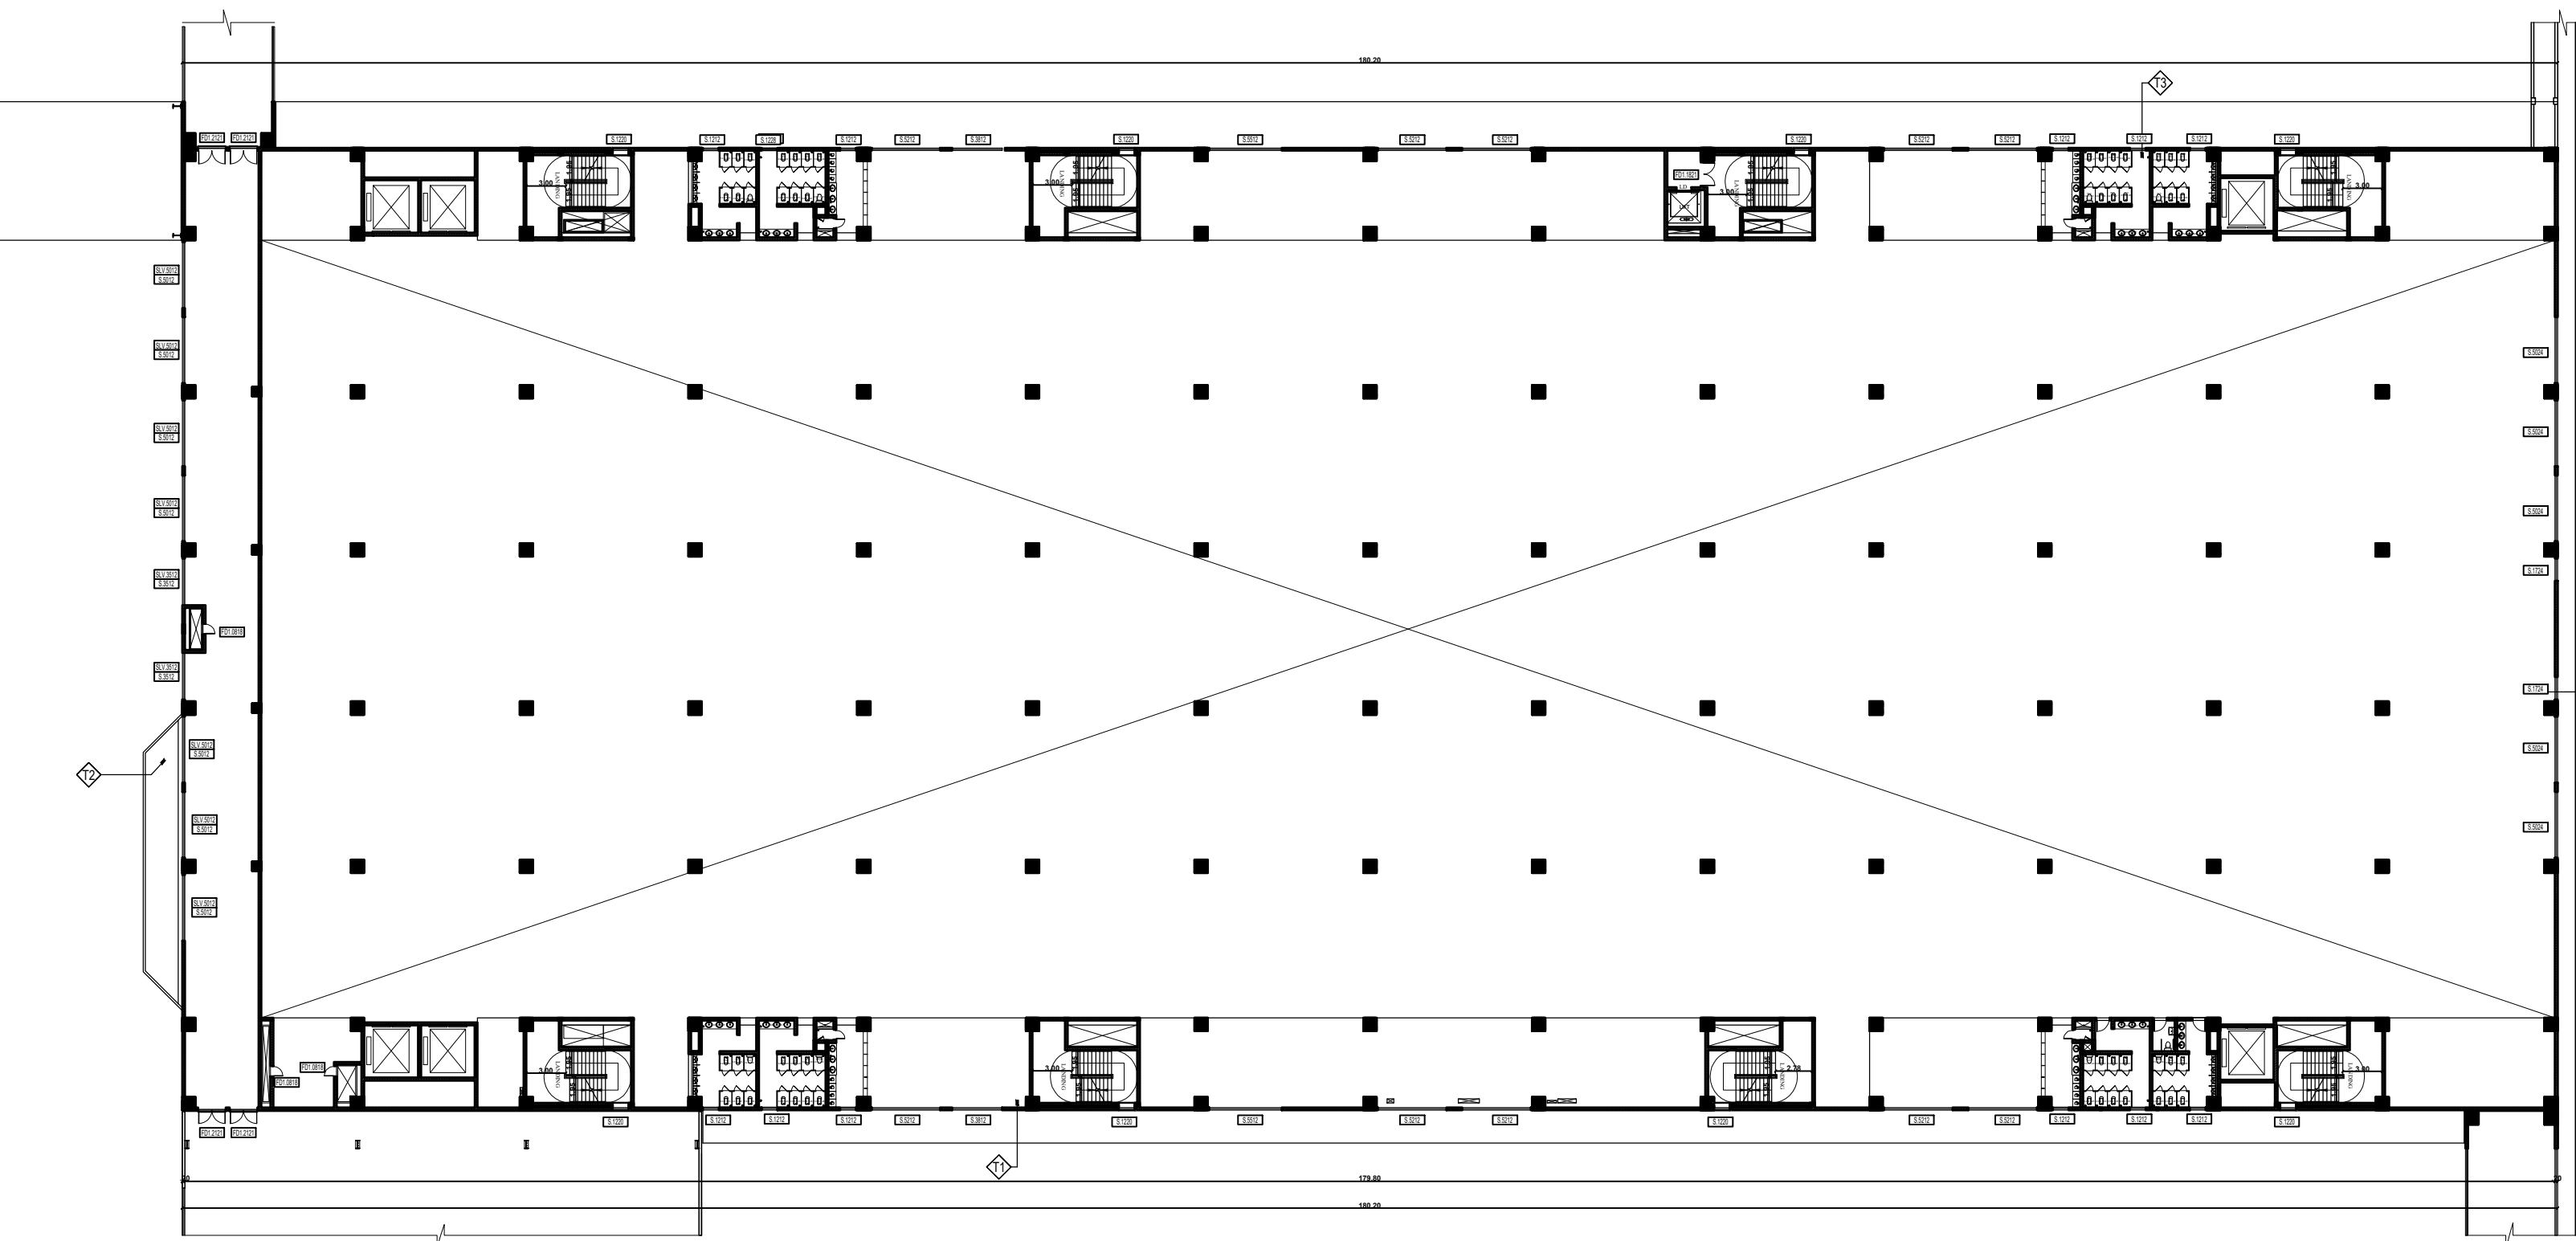

FIRST FLOOR PLAN

Block: 01 - Tower: D  
PRODUCTION BUILDING



AREA DETAILS (BLOCK - 1)

| PARTICULARS                    | AREA IN m <sup>2</sup> |
|--------------------------------|------------------------|
| Area of the Tower D : GF       | 13212.46               |
| Area of the Tower D : FF       | 2894.83                |
| Area of the Tower D : SF       | 14093.67               |
| Area of the Tower D :HEAD ROOM | 498.40                 |

| JOINERY SCHEDULE<br>GROUND FLOOR PLAN |           | JOINERY SCHEDULE<br>1ST FLOOR PLAN |           | JOINERY SCHEDULE<br>2ND FLOOR PLAN |           |
|---------------------------------------|-----------|------------------------------------|-----------|------------------------------------|-----------|
| DK.0721                               | 700X2.10  | DK.0721                            | 700X2.10  | DK.0721                            | 700X2.10  |
| DP.1521                               | 1.50X2.10 | DP.1521                            | 1.50X2.10 | DP.1521                            | 1.50X2.10 |
| DT.1021                               | 1000X2.10 | DP.1821                            | 1000X2.10 | DP.1521                            | 1.50X2.10 |
| DT.1221                               | 1200X2.10 | FD1.0618                           | 600X1800  | DP.1521                            | 1.50X2.10 |
| DT.1521                               | 1.50X2.10 | FD1.0818                           | 600X1800  | DP.1521                            | 1.50X2.10 |
| DT.1821                               | 1800X2.10 | FD1.1021                           | 1000X2.10 | DP.1521                            | 1.50X2.10 |
| DT.2221                               | 2200X2.10 | FD1.1221                           | 1200X2.10 | DP.1521                            | 1.50X2.10 |
| FD1.0618                              | 600X1800  | FD1.1521                           | 1.50X2.10 | DP.1521                            | 1.50X2.10 |
| FD1.0818                              | 600X1800  | FD1.1821                           | 1800X2.10 | DP.1521                            | 1.50X2.10 |
| FD1.1021                              | 1000X2.10 | FD1.2021                           | 2000X2.10 | DP.1521                            | 1.50X2.10 |
| FD1.1221                              | 1200X2.10 | FD1.2121                           | 2.10X2.10 | DP.1521                            | 1.50X2.10 |
| FD1.1521                              | 1.50X2.10 | FD1.2221                           | 2.10X2.10 | DP.1521                            | 1.50X2.10 |
| FD1.1821                              | 1800X2.10 | JLM.3083                           | 3800X3.50 | DP.1521                            | 1.50X2.10 |
| FD1.2021                              | 2000X2.10 | JLM.4050                           | 4.00X5000 | DP.1521                            | 1.50X2.10 |
| FD1.2121                              | 2.10X2.10 | JLM.4050                           | 4.00X5000 | DP.1521                            | 1.50X2.10 |
| FD1.2221                              | 2.10X2.10 | JLM.4050                           | 4.00X5000 | DP.1521                            | 1.50X2.10 |
| FD1.13521                             | 2.10X2.10 | JLM.4050                           | 4.00X5000 | DP.1521                            | 1.5       |





**Sheet No:04 of 18**

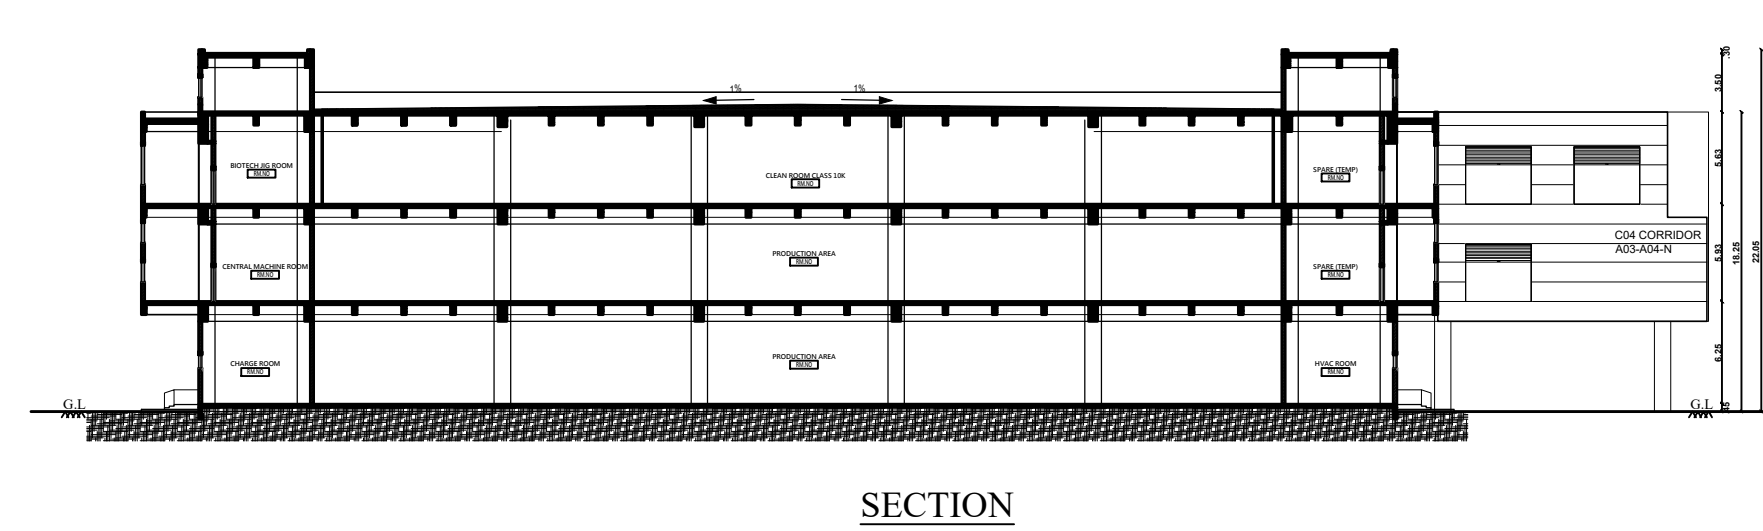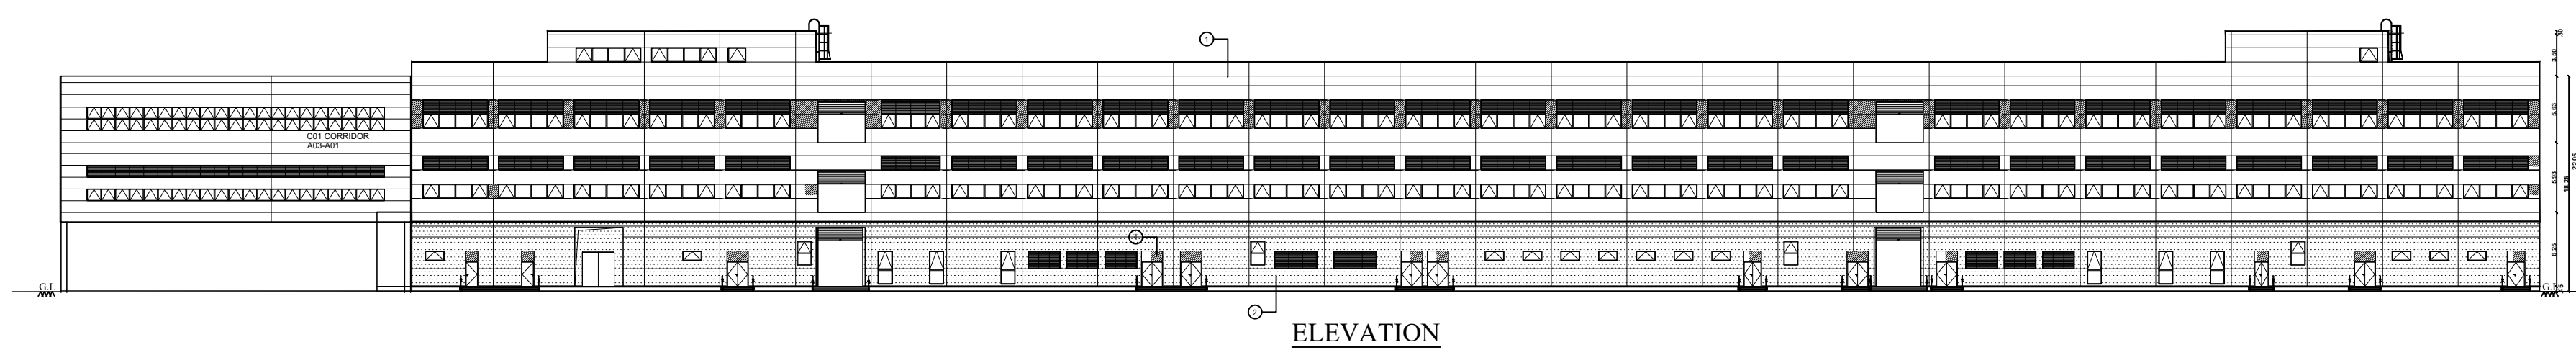


PLAN SHOWING THE PROPOSED CONSTRUCTION OF FLATTED INDUSTRIES BUILDING FOR "M/s. GUINDY WAREHOUSING AND INDUSTRIAL LOGISTICS PRIVATE LIMITED, M/s. FILMORE WAREHOUSING AND INDUSTRIAL LOGISTICS PRIVATE LIMITED & M/s. STR INDUSTRIAL PARK PRIVATE LIMITED" IN S. F. Nos. VARANAVASI AGARAM VILLAGE, S.NOS. 227/1, 2, 228; 229/1, 2, 230/1, 2, 3, 4, 231/1, 2; 232/1, 2, 3, 4, 5, 233/1, 3; 241; 242/1, 2, 3, 4, 243/1A, 1B, 2, 244/1, 5, 4, 5; 245; 265/1B; 264/1, 2, 3, 5; 265/1, 2A, 3B, 3C, 36; 266/1A, 1A, 1B2, 2B2; 267/1A1A, 1A1B, 1A1C, 1A2, 1A3, 1A3A, 1A3B, 1A4, 2B, 2B3A1, 3A2, 3B; 268/1A, 1B, 2, 3A, 3B, 3C, 39, 4B; 269/2, 3A, 3B, 4A, 4B, 5, 6A, 7A, 7B, 8A, 8B, 9A, 10, 11, and AGRIUM VILLAGE, S.NOS. 98/1A, 1B1, 1B2, 1C1, 1C2, 1C3, 1C4, 1C5, 1C6, 1C7, 1C8, 1C9, 1D1, 1D2, 1D3, 1D4, 1D5, 1D6, 1D7, 1D8, 1D9, 1E1, 1E2, 1E3, 1E4, 1E5, 1E6, 1E7, 1E8, 1E9, 1F1, 1F2, 1F3, 1F4, 1F5, 1F6, 1F7, 1F8, 1F9, 1G1, 1G2, 1G3, 1G4, 1G5, 1G6, 1G7, 1G8, 1G9, 1H1, 1H2, 1H3, 1H4, 1H5, 1H6, 1H7, 1H8, 1H9, 1I1, 1I2, 1I3, 1I4, 1I5, 1I6, 1I7, 1I8, 1I9, 1J1, 1J2, 1J3, 1J4, 1J5, 1J6, 1J7, 1J8, 1J9, 1K1, 1K2, 1K3, 1K4, 1K5, 1K6, 1K7, 1K8, 1K9, 1L1, 1L2, 1L3, 1L4, 1L5, 1L6, 1L7, 1L8, 1L9, 1M1, 1M2, 1M3, 1M4, 1M5, 1M6, 1M7, 1M8, 1M9, 1N1, 1N2, 1N3, 1N4, 1N5, 1N6, 1N7, 1N8, 1N9, 1O1, 1O2, 1O3, 1O4, 1O5, 1O6, 1O7, 1O8, 1O9, 1P1, 1P2, 1P3, 1P4, 1P5, 1P6, 1P7, 1P8, 1P9, 1Q1, 1Q2, 1Q3, 1Q4, 1Q5, 1Q6, 1Q7, 1Q8, 1Q9, 1R1, 1R2, 1R3, 1R4, 1R5, 1R6, 1R7, 1R8, 1R9, 1S1, 1S2, 1S3, 1S4, 1S5, 1S6, 1S7, 1S8, 1S9, 1T1, 1T2, 1T3, 1T4, 1T5, 1T6, 1T7, 1T8, 1T9, 1U1, 1U2, 1U3, 1U4, 1U5, 1U6, 1U7, 1U8, 1U9, 1V1, 1V2, 1V3, 1V4, 1V5, 1V6, 1V7, 1V8, 1V9, 1W1, 1W2, 1W3, 1W4, 1W5, 1W6, 1W7, 1W8, 1W9, 1X1, 1X2, 1X3, 1X4, 1X5, 1X6, 1X7, 1X8, 1X9, 1Y1, 1Y2, 1Y3, 1Y4, 1Y5, 1Y6, 1Y7, 1Y8, 1Y9, 1Z1, 1Z2, 1Z3, 1Z4, 1Z5, 1Z6, 1Z7, 1Z8, 1Z9, 20, 21, 22,2C; 109/1, 2A, 2B; 110/1, 2A, 2B; 2A2, 2A3, 2B AT WALAJABAD TALUK, KANCHEEPURAM DISTRICT, TAMIL NADU.

Manufacturing of Enclosures/ Casing of Mobile Phones

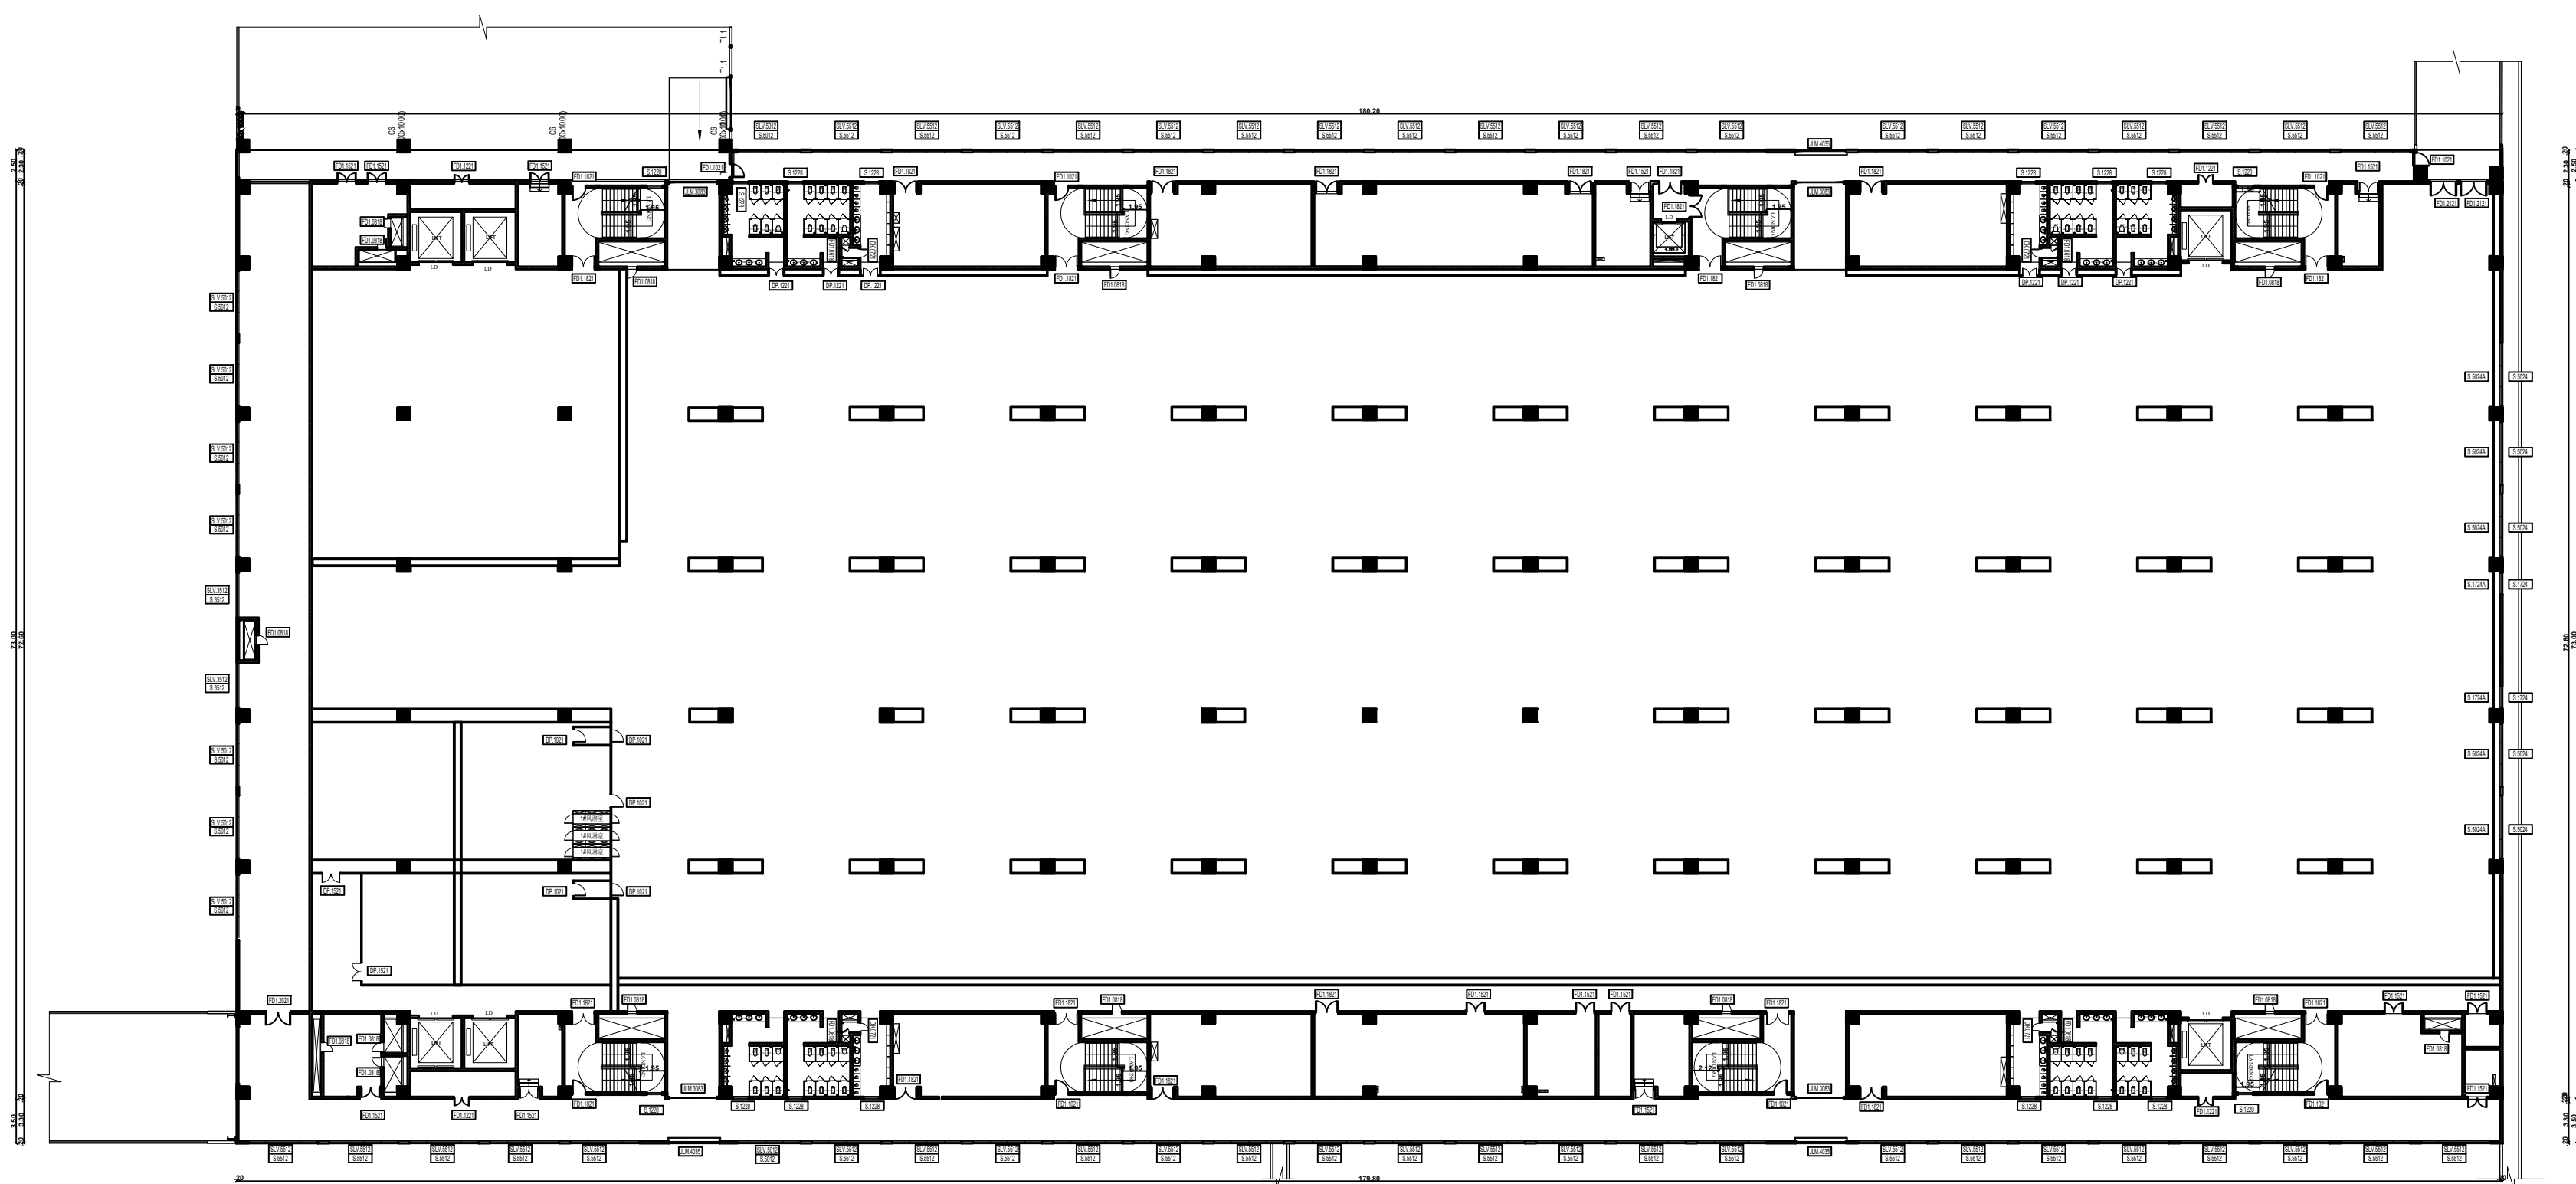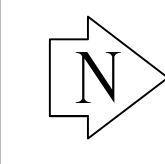


## SECOND FLOOR PLAN

**Block: 01 - Tower: C**  
**PRODUCTION BUILDING**

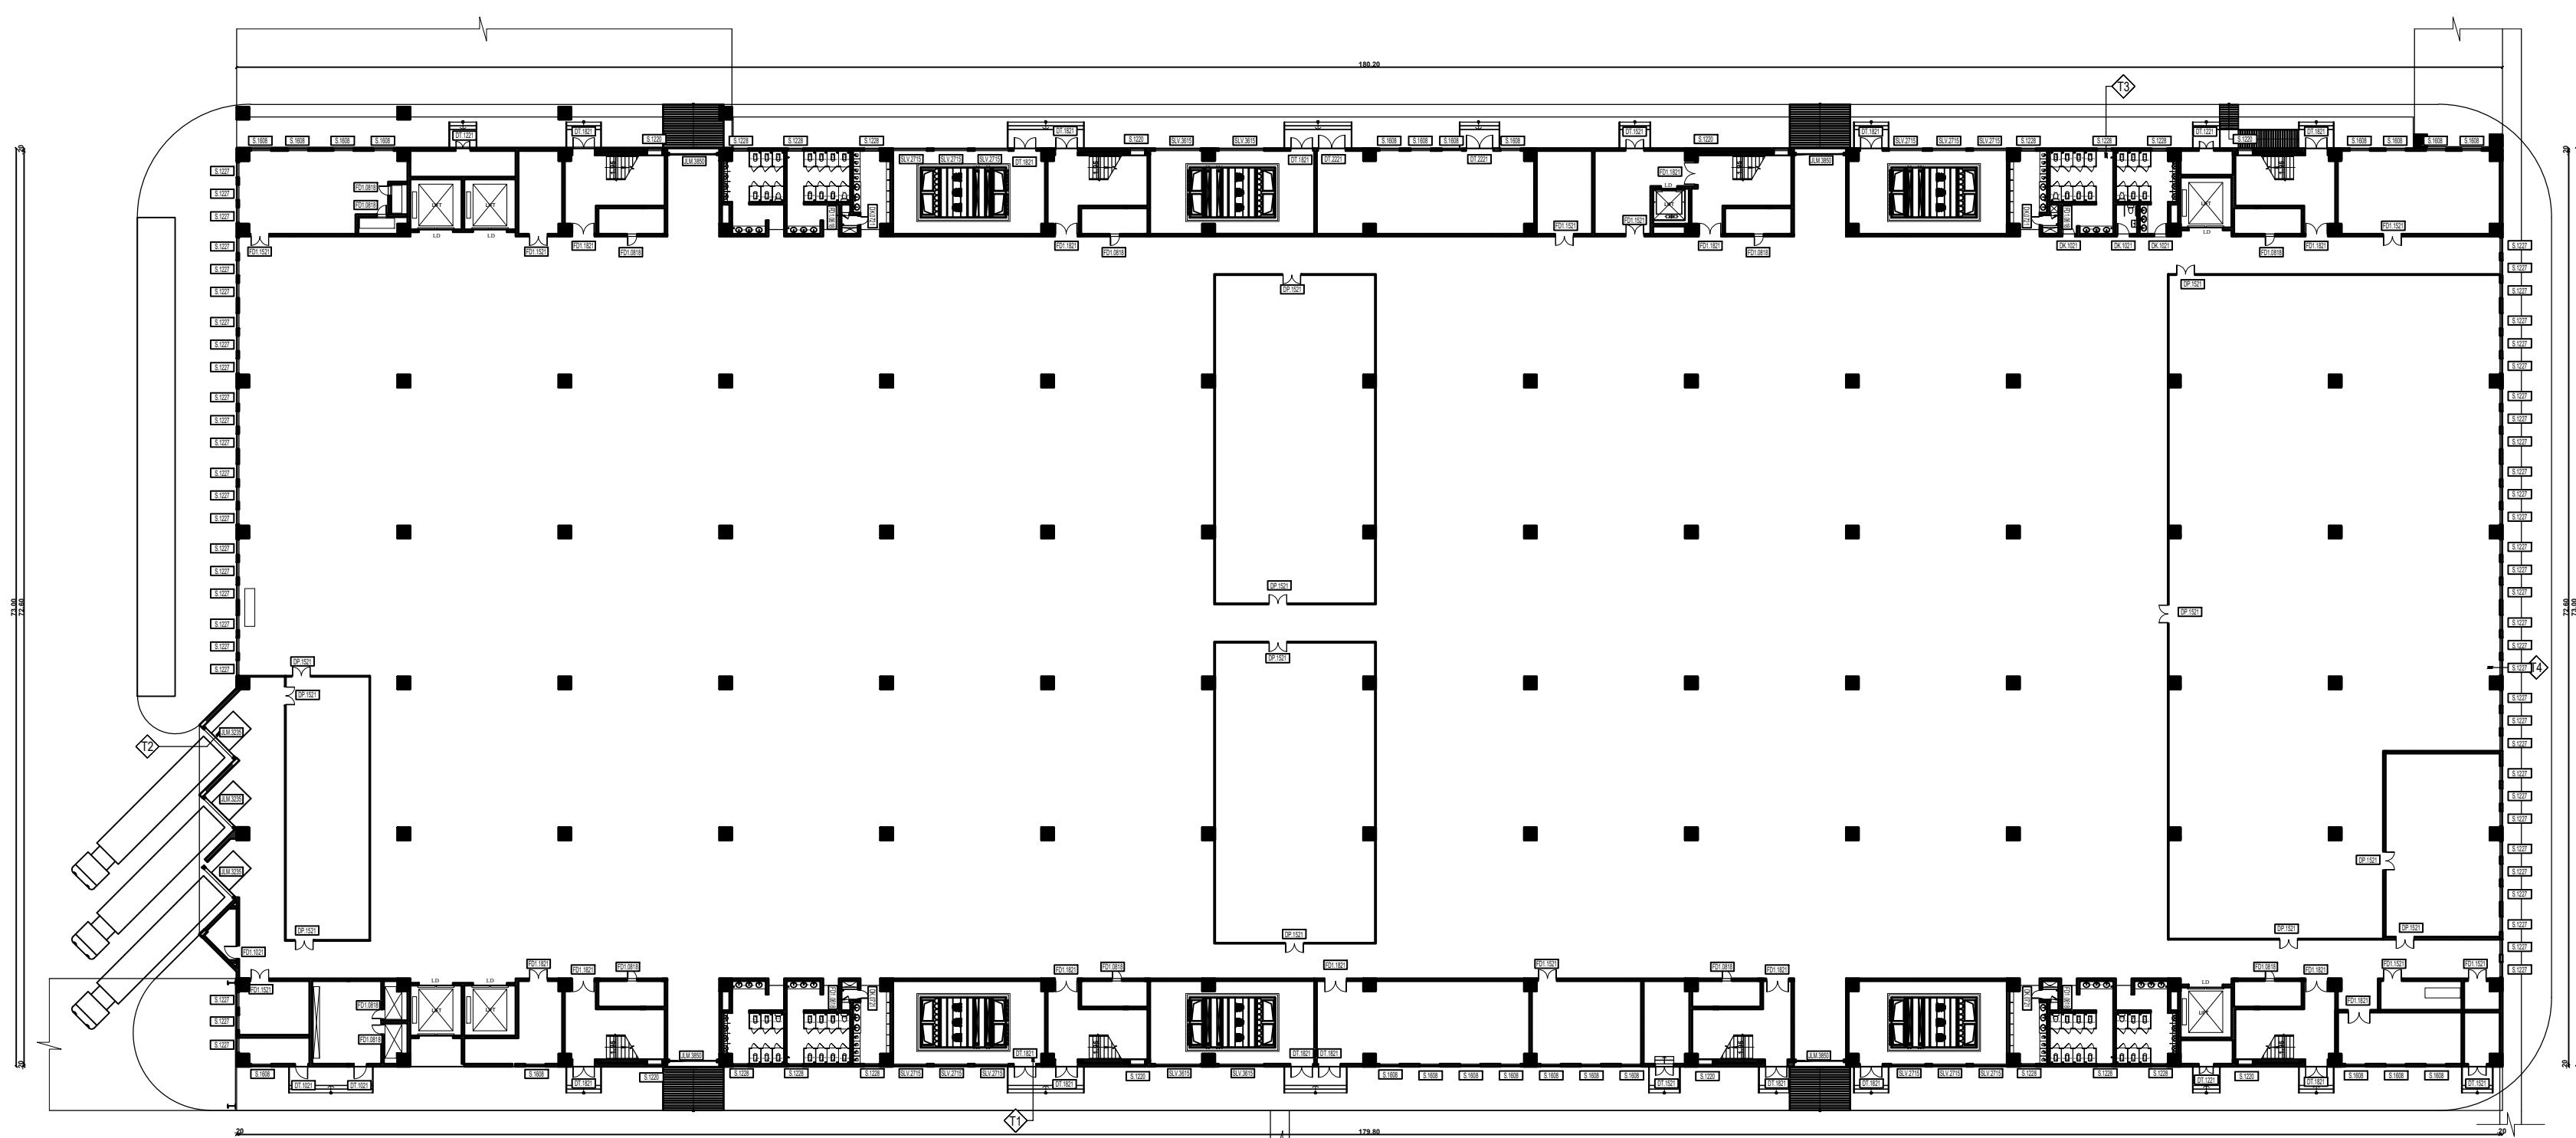


GROUND FLOOR PLAN

Block: 01 - Tower: C  
PRODUCTION BUILDING

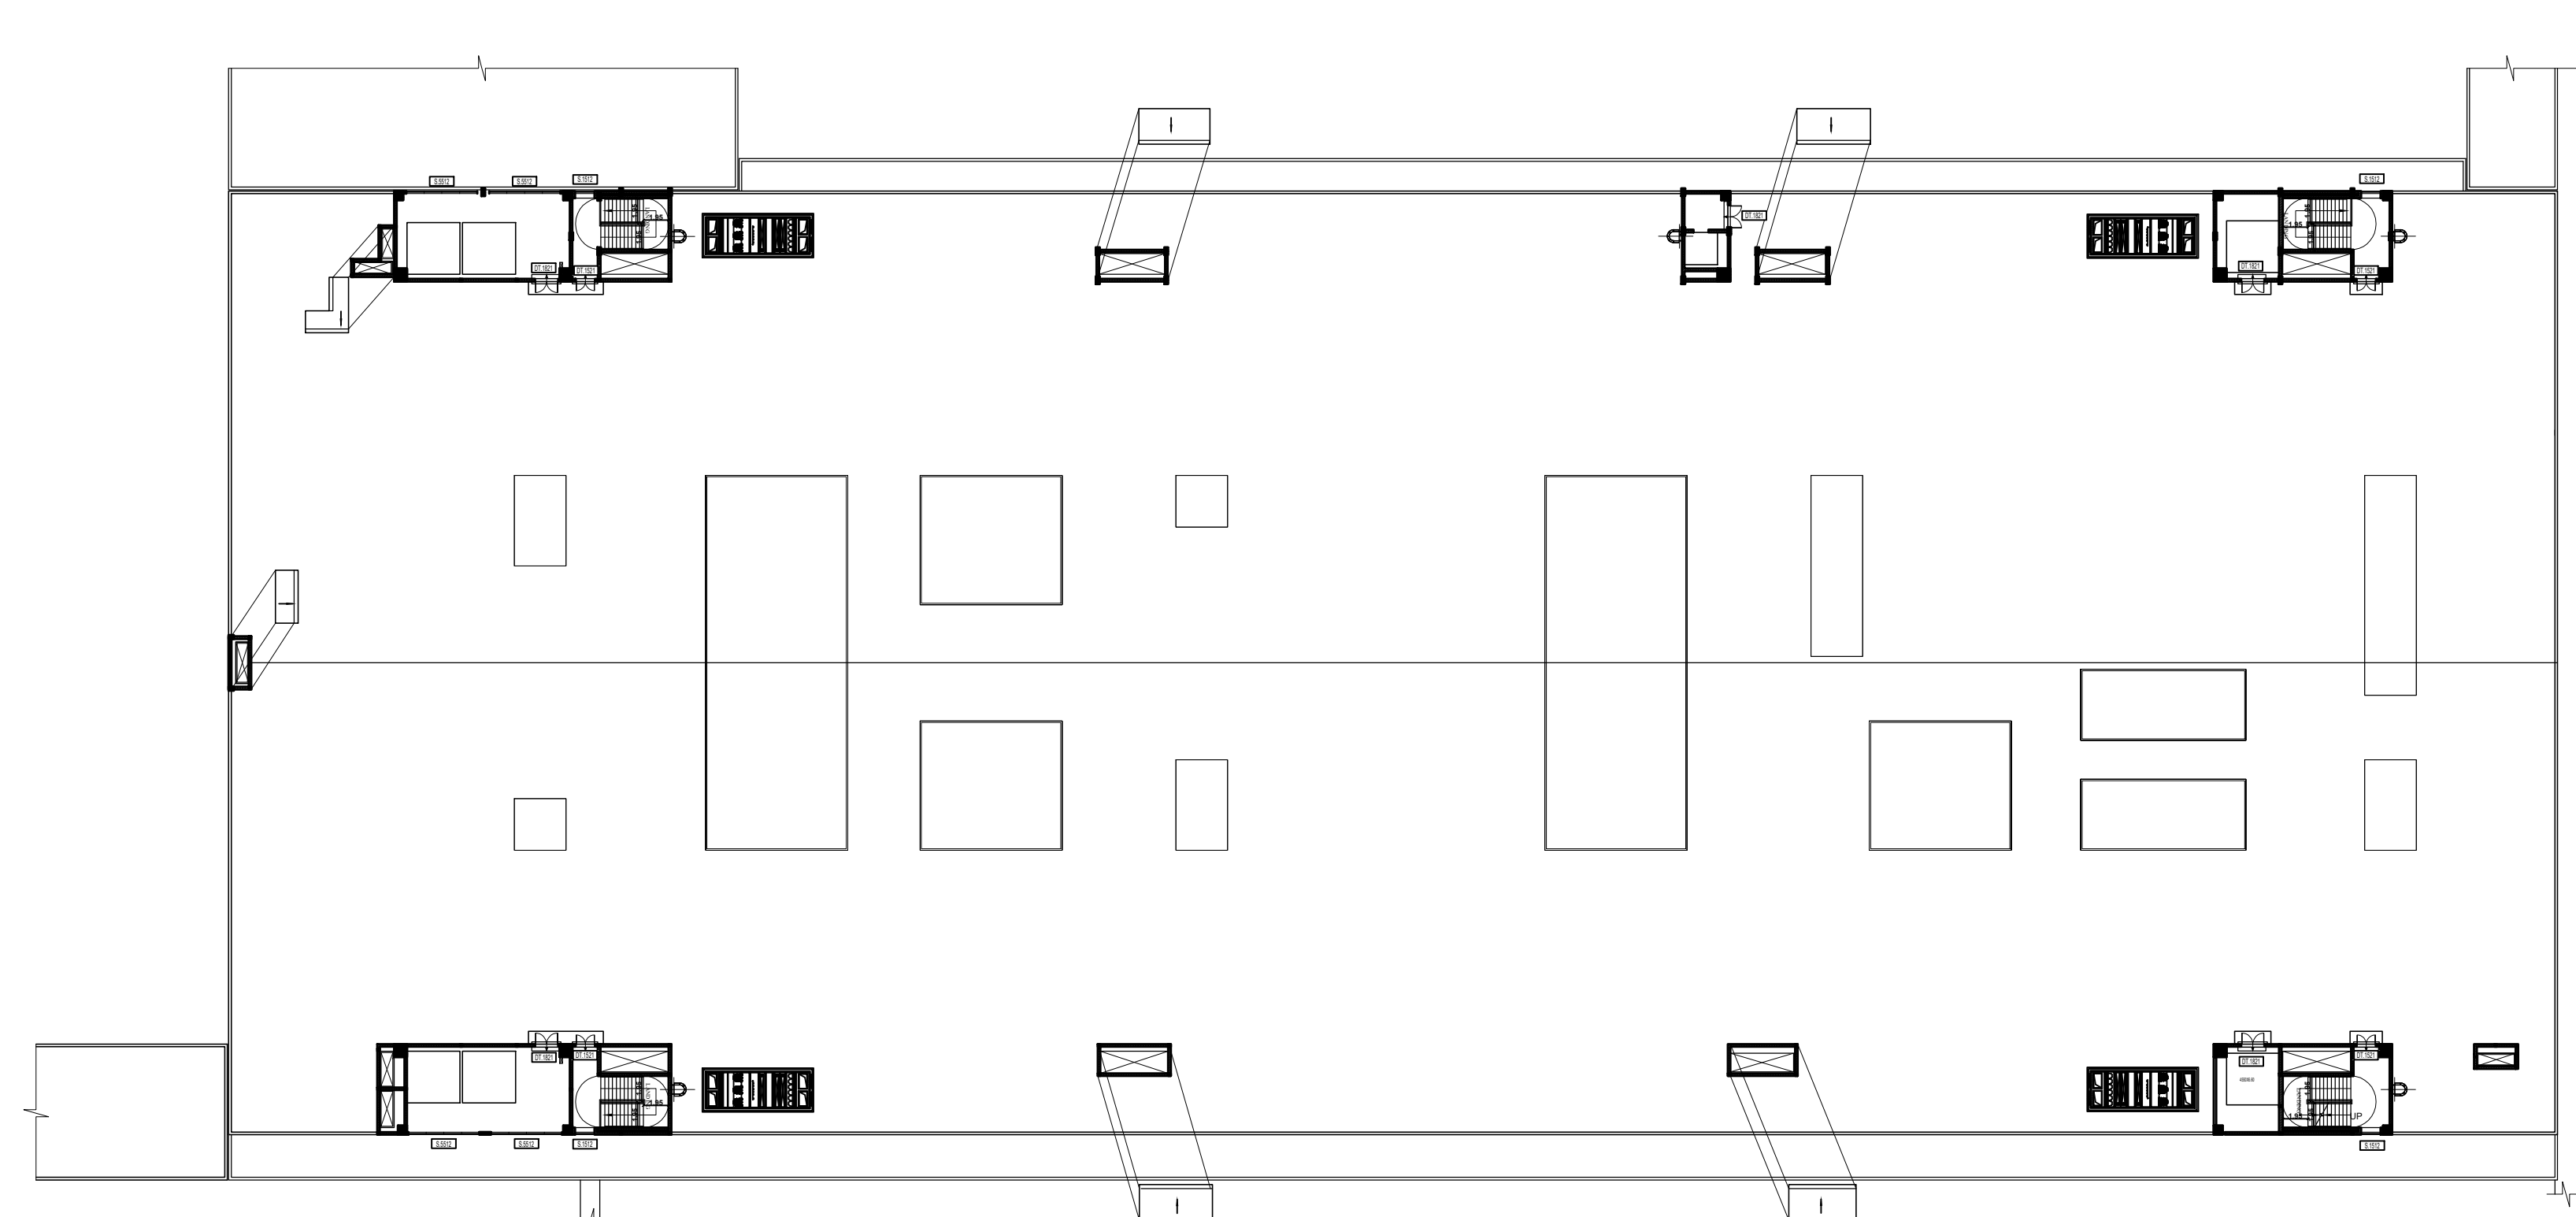

TERRACE FLOOR PLAN

**Block: 01 - Tower: C**  
**PRODUCTION BUILDING**

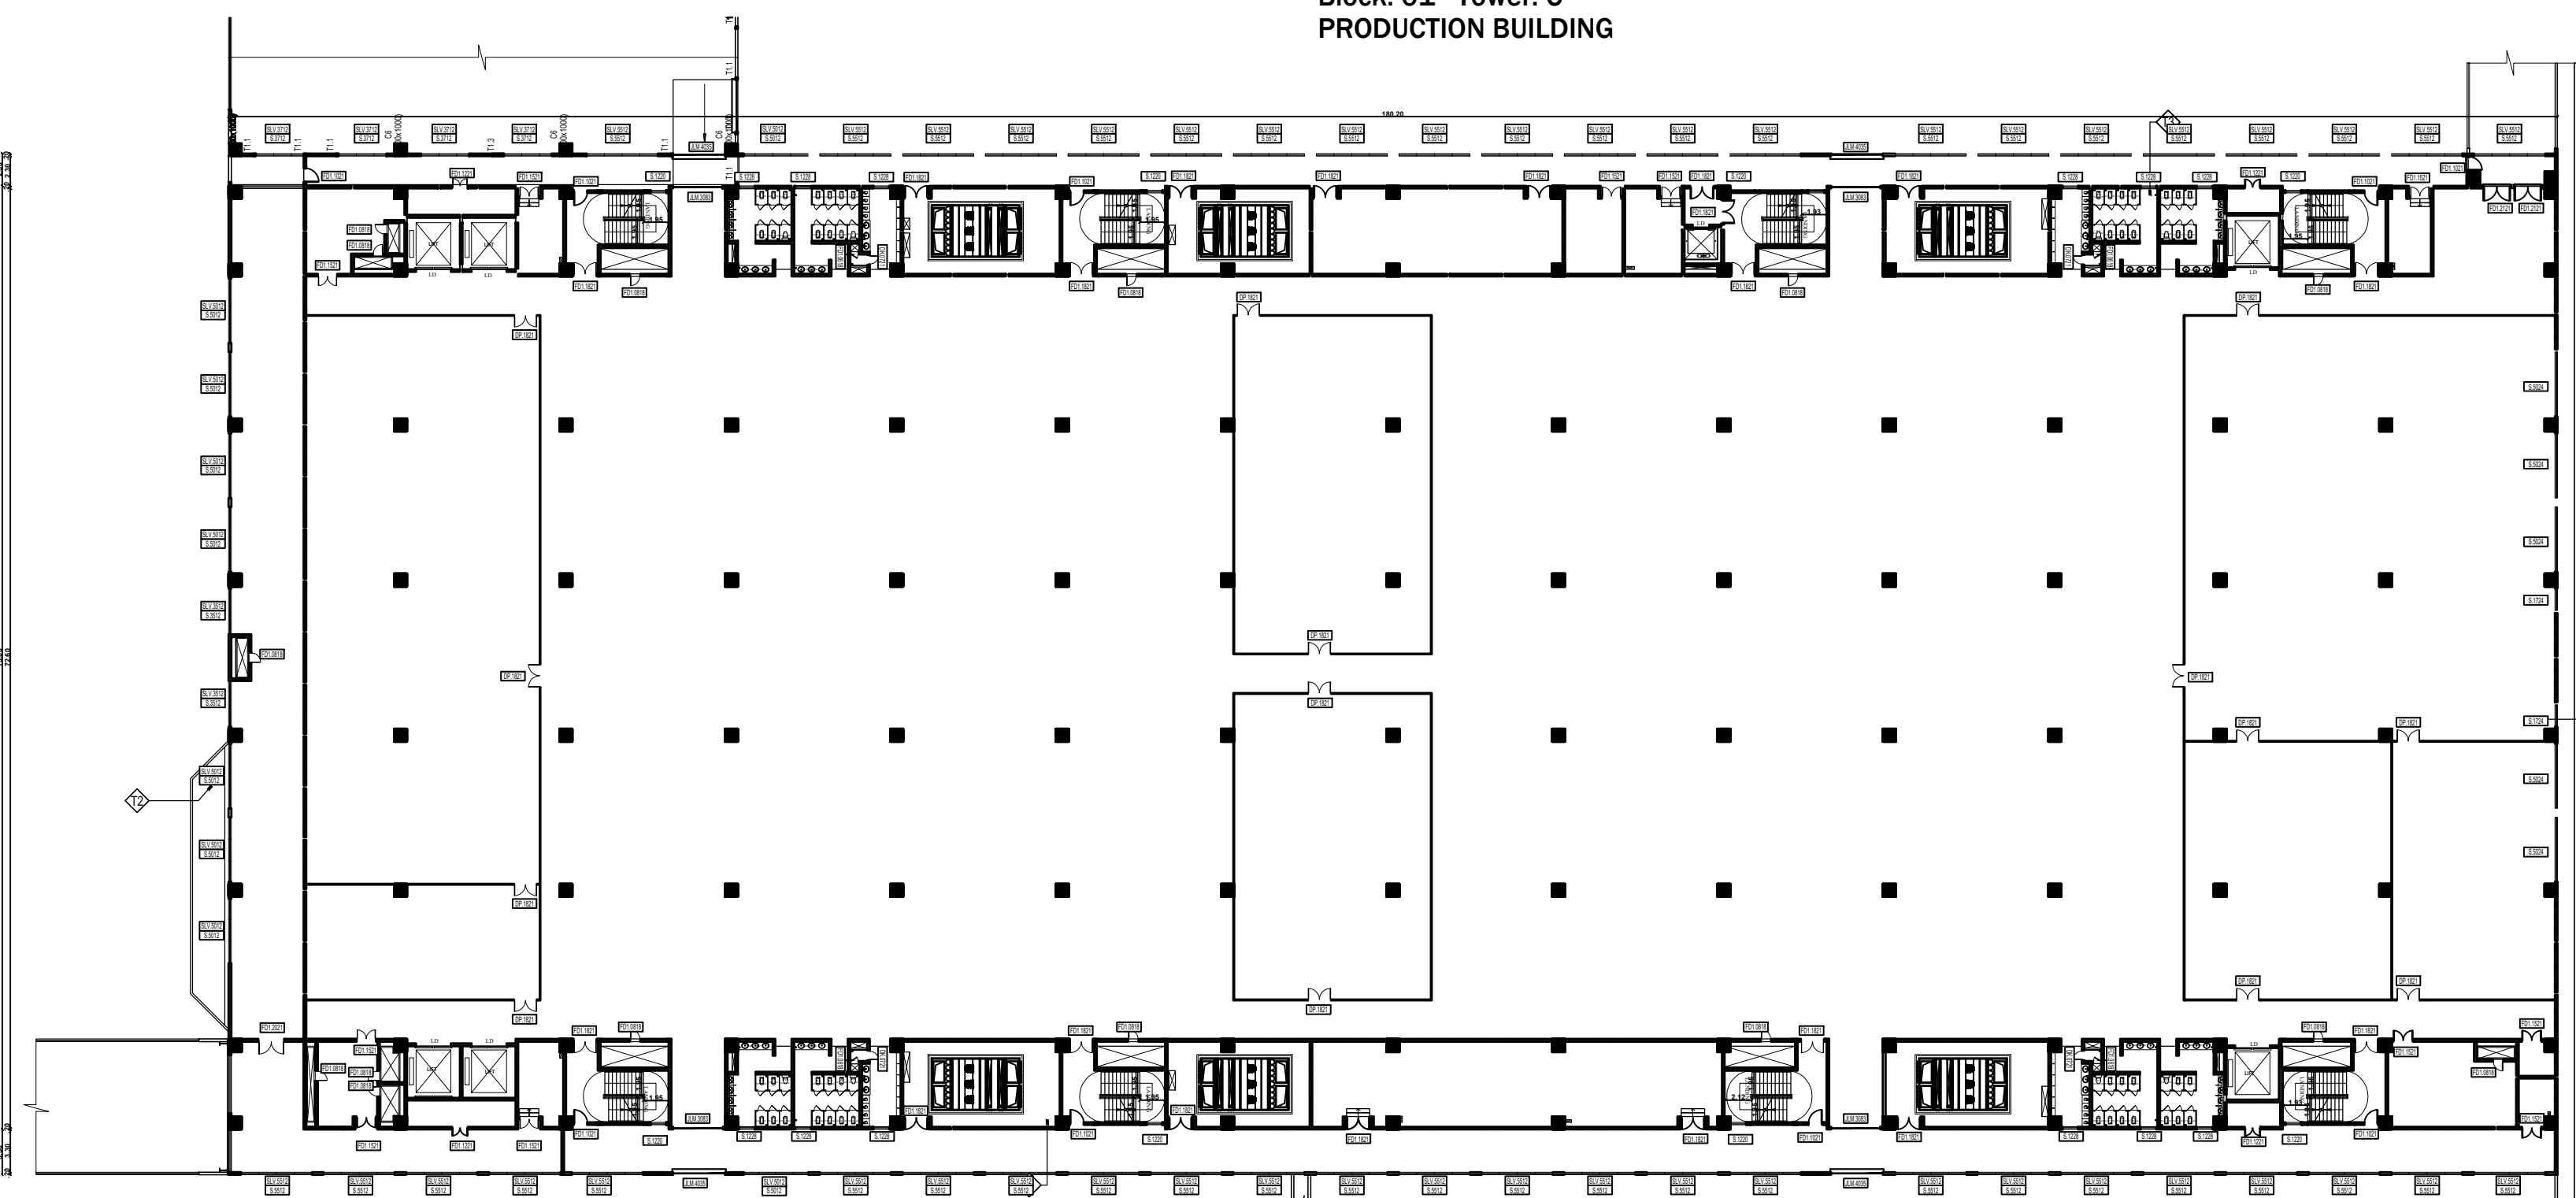


FIRST FLOOR PLAN

**Block: 01 - Tower: C**  
**PRODUCTION BUILDING**

| AREA DETAILS (BLOCK - 1)       |                        |
|--------------------------------|------------------------|
| PARTICULARS                    | AREA IN m <sup>2</sup> |
| Area of the Tower C : GF       | 13212.46               |
| Area of the Tower C : FF       | 14235.80               |
| Area of the Tower C : SF       | 14235.80               |
| Area of the Tower C :HEAD ROOM | 498.40                 |

| JOINEY SCHEDULE<br>GROUND FLOOR PLAN |           |                 |  | JOINEY SCHEDULE<br>1ST FLOOR PLAN |           |                 |  | JOINEY SCHEDULE<br>2ND FLOOR PLAN |           |                 |  |
|--------------------------------------|-----------|-----------------|--|-----------------------------------|-----------|-----------------|--|-----------------------------------|-----------|-----------------|--|
| DK.0721                              | 700x120   | DOOR            |  | DK.0721                           | 700x120   | DOOR            |  | DK.0721                           | 700x120   | DOOR            |  |
| DP.1521                              | 1.500x120 | DOOR            |  | DP.1521                           | 1.500x120 | DOOR            |  | DP.1521                           | 1000x120  | DOOR            |  |
| DT.1021                              | 1000x120  | DOOR            |  | DP.1821                           | 1000x120  | DOOR            |  | DP.1221                           | 1200x120  | DOOR            |  |
| DT.1221                              | 1200x120  | DOOR            |  | FD1.0818                          | 600x1800  | DOOR            |  | DP.1521                           | 1.500x120 | DOOR            |  |
| DT.1521                              | 1.500x120 | DOOR            |  | FD1.0818                          | 800x1800  | DOOR            |  | FD1.0818                          | 600x1800  | DOOR            |  |
| DT.1521                              | 1800x120  | DOOR            |  | FD1.1021                          | 1000x120  | DOOR            |  | FD1.0818                          | 800x1800  | DOOR            |  |
| DT.2221                              | 2200x120  | DOOR            |  | FD1.1221                          | 1200x120  | DOOR            |  | FD1.1021                          | 1000x120  | DOOR            |  |
| FD1.0818                             | 600x1800  | DOOR            |  | FD1.1521                          | 1.500x120 | DOOR            |  | FD1.1221                          | 1200x120  | DOOR            |  |
| FD1.0818                             | 800x1800  | DOOR            |  | FD1.1821                          | 1800x120  | DOOR            |  | FD1.1521                          | 1.500x120 | DOOR            |  |
| FD1.0818                             | 800x1800  | DOOR            |  | FD1.2021                          | 2000x120  | DOOR            |  | FD1.1821                          | 1800x120  | DOOR            |  |
| FD1.0818                             | 800x1800  | DOOR            |  | FD1.2121                          | 2.100x120 | DOOR            |  | FD1.2021                          | 2000x120  | DOOR            |  |
| FD1.1021                             | 1000x120  | DOOR            |  | JM.4035                           | 3800x350  | ROLLING SHUTTER |  | FD1.2121                          | 2.100x120 | DOOR            |  |
| FD1.1521                             | 1.500x120 | DOOR            |  | JM.3083                           | 4.00x3500 | ROLLING SHUTTER |  | JM.3083                           | 2800x150  | ROLLING SHUTTER |  |
| FD1.1821                             | 1800x120  | DOOR            |  | S.1220                            | 1200x2000 | WINDOW          |  | JM.4035                           | 4.00x350  | ROLLING SHUTTER |  |
| JM.3235                              | 3200x350  | ROLLING SHUTTER |  | S.1228                            | 1200x2360 | WINDOW          |  | S.1220                            | 1200x2000 | WINDOW          |  |
| JM.3850                              | 3800x2000 | ROLLING SHUTTER |  | S.1312                            | 1300x1200 | WINDOW          |  | S.1228                            | 1200x2360 | WINDOW          |  |
| S.1220                               | 1200x1200 | WINDOW          |  | S.1724                            | 1700x2400 | WINDOW          |  | S.1312                            | 1300x1200 | WINDOW          |  |
| S.1227                               | 1200x270  | WINDOW          |  | S.3512                            | 3.50x1200 | WINDOW          |  | S.1724                            | 1700x2400 | WINDOW          |  |
| S.1228                               | 1200x280  | WINDOW          |  | S.5012                            | 5000x1200 | WINDOW          |  | S.1724                            | 1700x2400 | WINDOW          |  |
| S.1608                               | 1600x800  | WINDOW          |  | S.5024                            | 5000x2400 | WINDOW          |  | S.3512                            | 3.50x1200 | WINDOW          |  |
| SLV.2715                             | 2.70x120  | LOUVER WINDOW   |  | S.5512                            | 5.50x1200 | WINDOW          |  | S.5012                            | 5000x1200 | WINDOW          |  |
| SLV.3615                             | 3.60x150  | LOUVER WINDOW   |  | SLV.1312                          | 1300x1200 | LOUVER WINDOW   |  | S.5024                            | 5000x2400 | WINDOW          |  |
| DK.1021                              | 1000x120  | DOOR            |  | SLV.3512                          | 3.50x1200 | LOUVER WINDOW   |  | S.5604                            | 5000x2400 | WINDOW          |  |
|                                      |           |                 |  | SLV.5012                          | 5000x1200 | LOUVER WINDOW   |  | S.5512                            | 5.50x1200 | WINDOW          |  |
|                                      |           |                 |  | SLV.5512                          | 5.50x1200 | LOUVER WINDOW   |  | SLV.1312                          | 1300x1200 | LOUVER WINDOW   |  |
|                                      |           |                 |  |                                   |           |                 |  | SLV.3512                          | 3.50x1200 | LOUVER WINDOW   |  |
|                                      |           |                 |  |                                   |           |                 |  | SLV.5012                          | 5000x1200 | LOUVER WINDOW   |  |
|                                      |           |                 |  |                                   |           |                 |  | SLV.5512                          | 5.50x1200 | LOUVER WINDOW   |  |

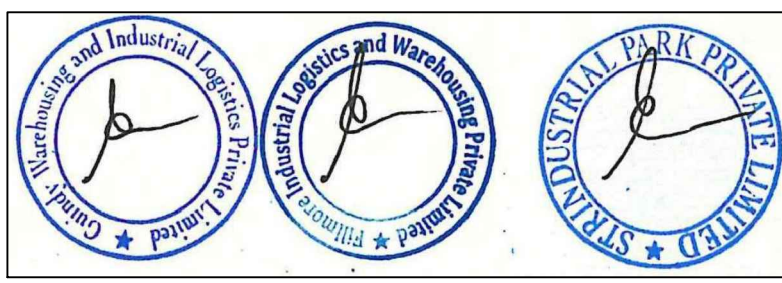**APPLICANT**

**ENGINEER**




**Er. A. NIVEDHITHA M.Tech., (Ph.D)**  
Geotechnical Engineer  
Regd. No: RGTE/2022/02/002  
No. 3/332, Ram 4<sup>th</sup> Street,  
Shanmuga Nagar, Pozhichalur,  
Chennai - 600 074. Ph: +91 96296 31258  
Email: arumuganivedhitha@gmail.com

Dr. R. SURESH BABU, M.E(Struct), Ph.D., M.J.E (IND), FIV  
Registered Structural Engineer - Grade I  
TVLR/RSE/Gr-I/2019/11/004 dt 27/11/2019  
No.1, Krishnama Road, Mashkur Building,  
1st Floor, Nungambakkam, Chennai - 600 034.  
Ph:9884055743 rsrsprsg@gmail.com




ELEVATION

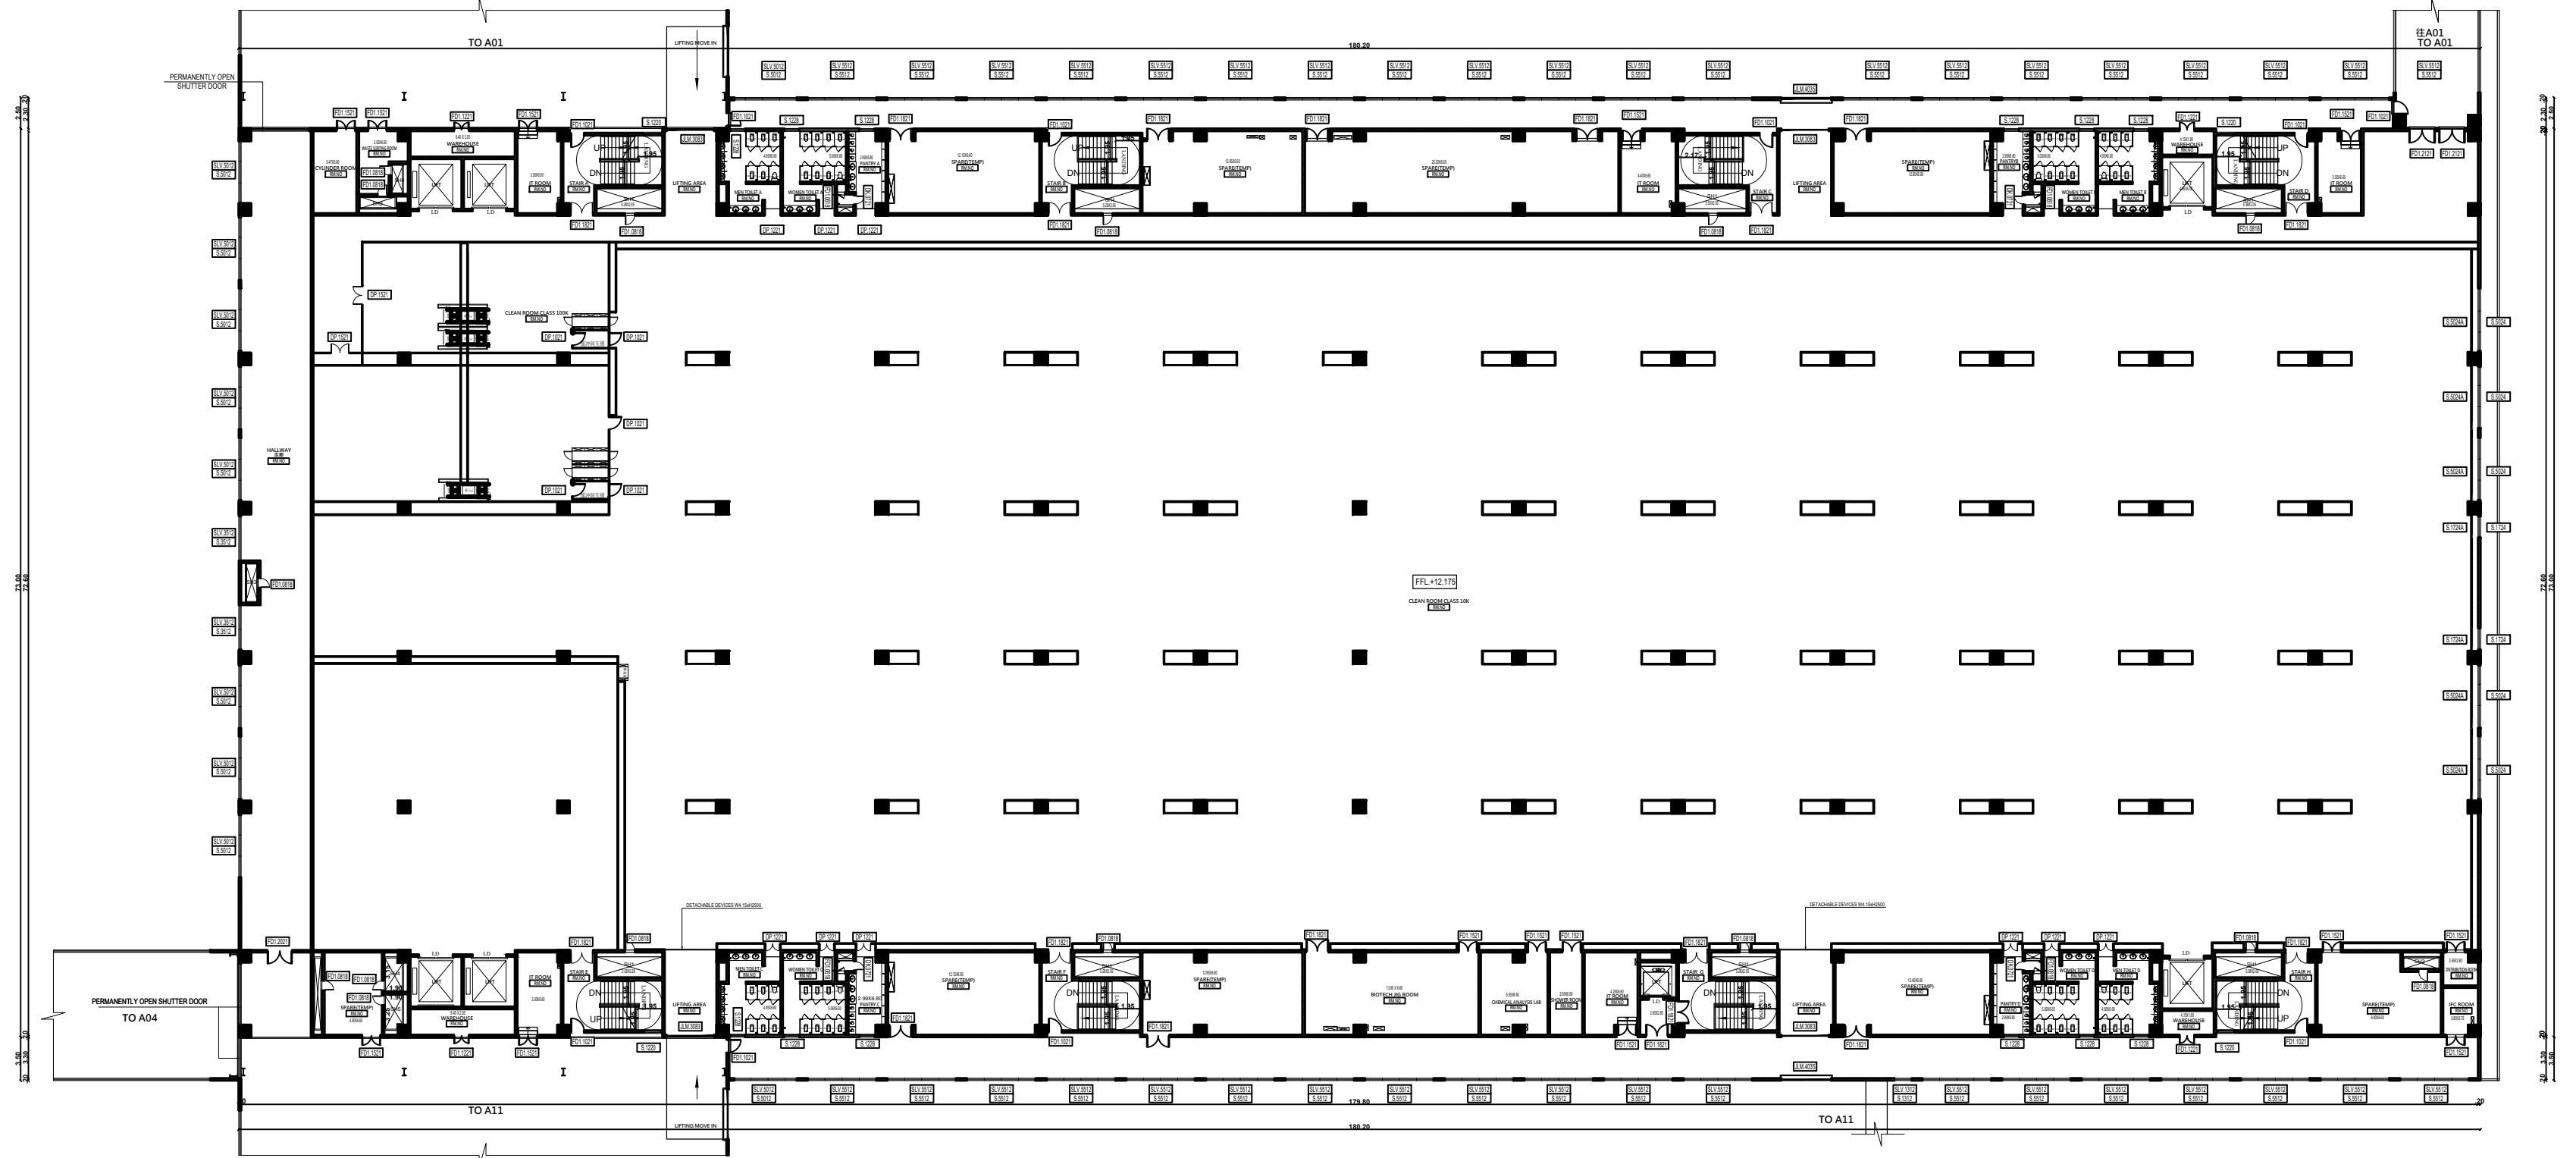


## SECOND FLOOR PLAN

Block: 01 - Tower: B  
PRODUCTION BUILDING

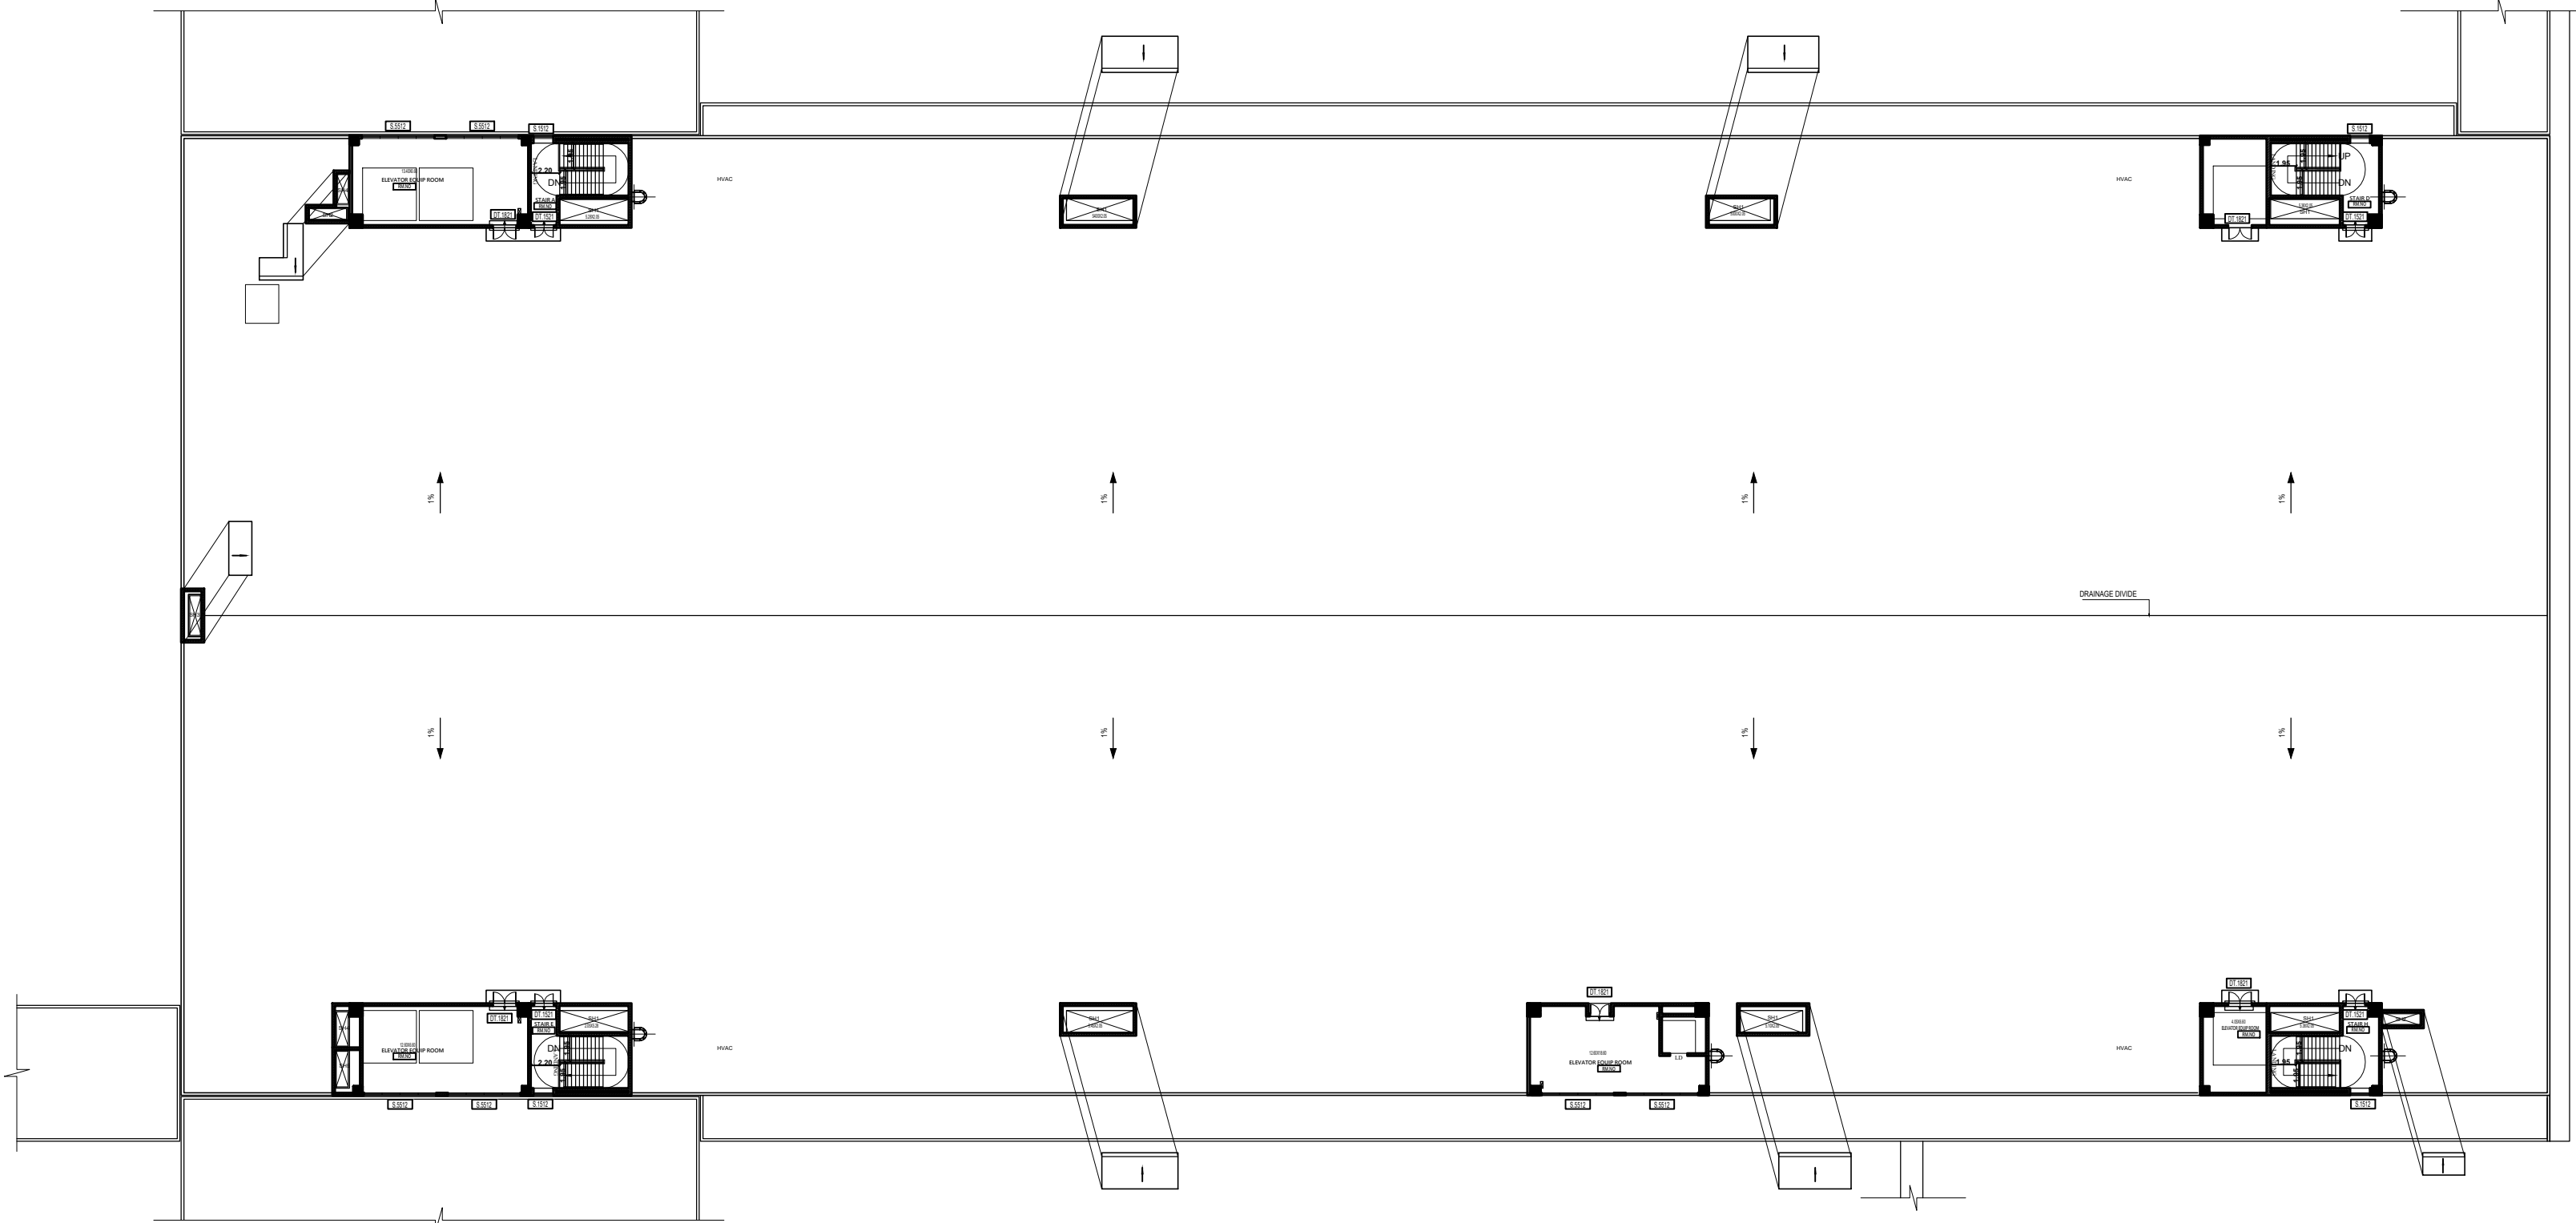


TERRACE FLOOR PLAN

Block: 01 - Tower: B  
PRODUCTION BUILDING

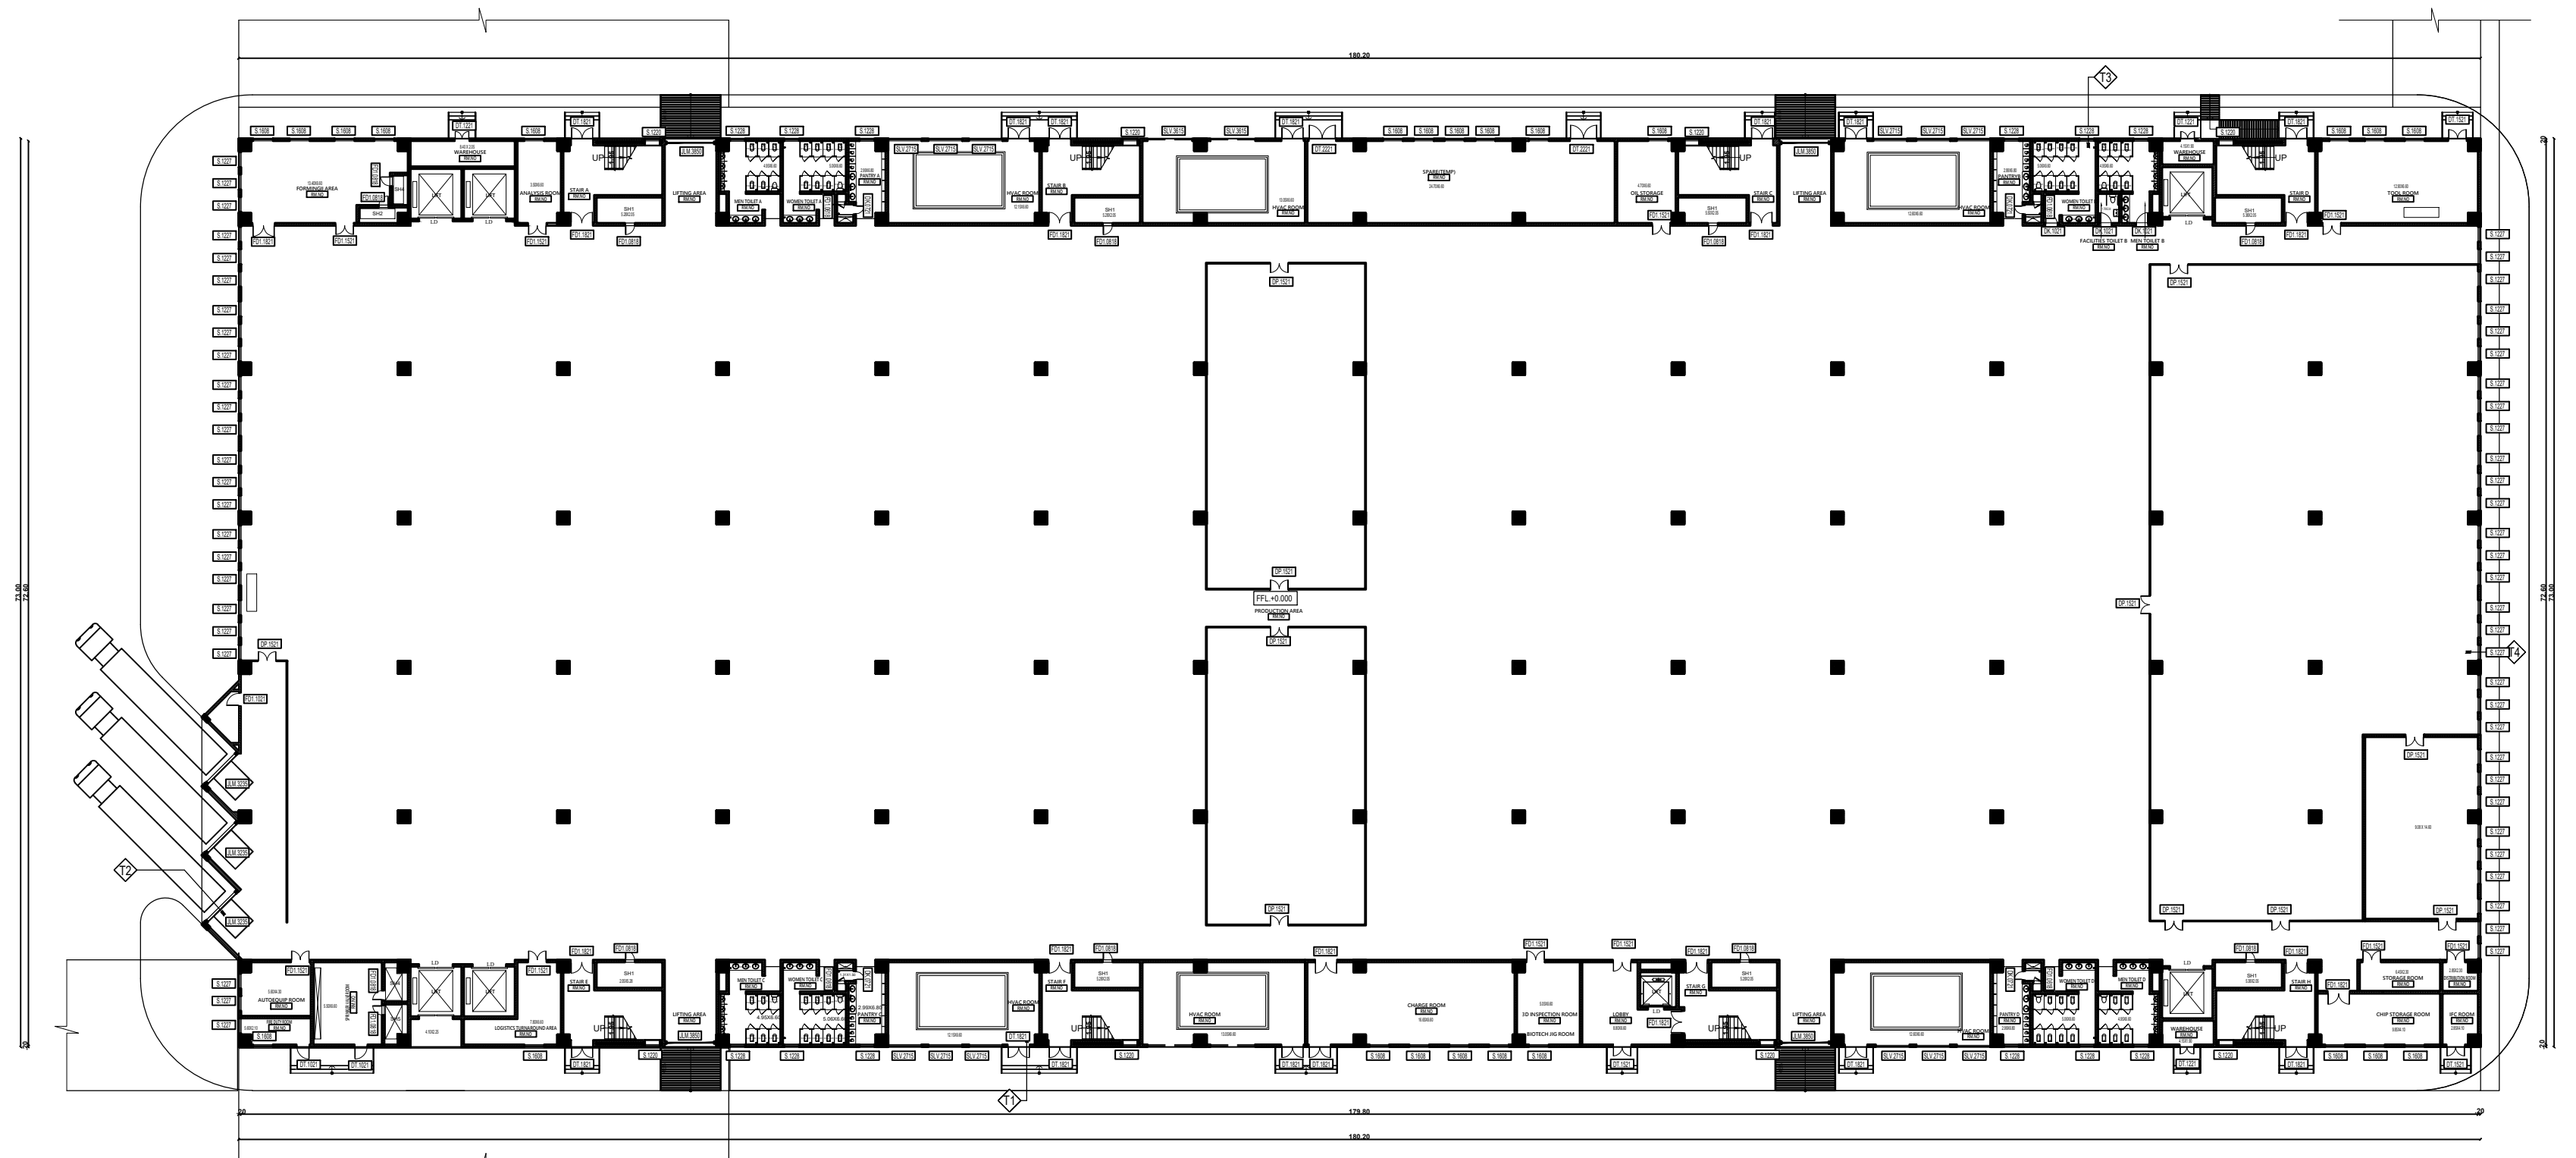

### GROUND FLOOR PLAN

Block: 01 - Tower: B  
PRODUCTION BUILDING

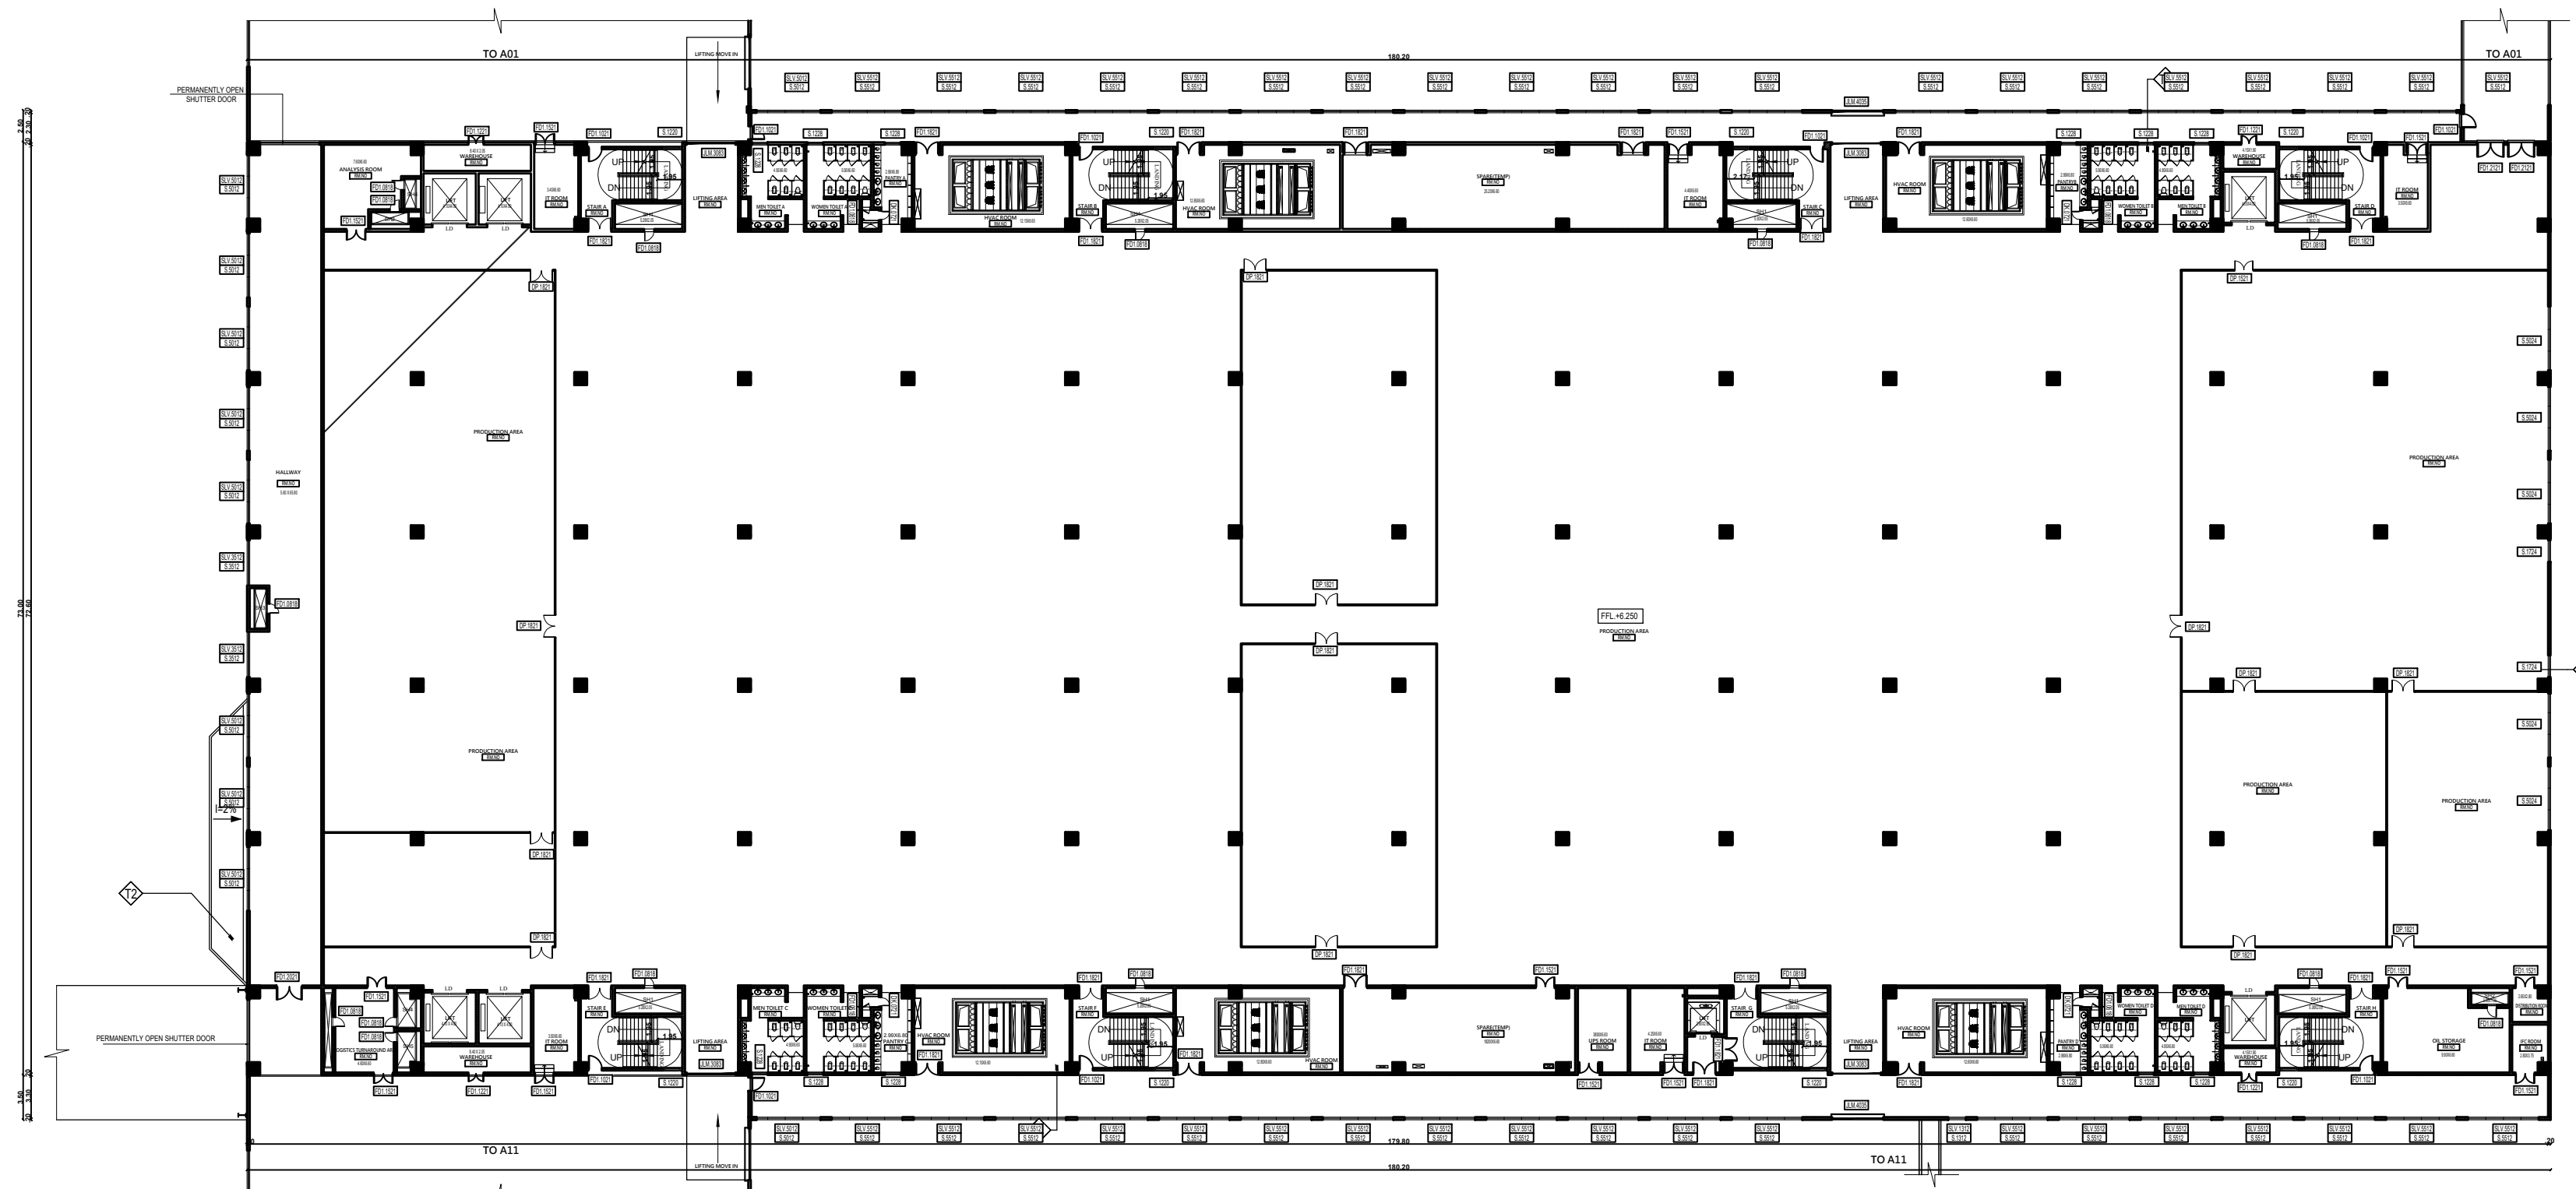


### FIRST FLOOR PLAN

Block: 01 - Tower: B  
PRODUCTION BUILDING

| AREA DETAILS (BLOCK - 1)       |                        |
|--------------------------------|------------------------|
| PARTICULARS                    | AREA IN m <sup>2</sup> |
| Area of the Tower B : GF       | 13212.46               |
| Area of the Tower B : FF       | 13983.54               |
| Area of the Tower B : SF       | 13983.54               |
| Area of the Tower B :HEAD ROOM | 595.00                 |

| JOINTORY SCHEDULE<br>GROUND FLOOR PLAN |           |                 |  | JOINTORY SCHEDULE<br>1ST FLOOR PLAN |           |                 |  | JOINTORY SCHEDULE<br>2ND FLOOR PLAN |            |                 |  |
|----------------------------------------|-----------|-----------------|--|-------------------------------------|-----------|-----------------|--|-------------------------------------|------------|-----------------|--|
| DK-0721                                | 700x210   | DOOR            |  | DK-0721                             | 700x210   | DOOR            |  | DK-0721                             | 700x210    | DOOR            |  |
| DP-1521                                | 1.500x210 | DOOR            |  | DP-1521                             | 1.500x210 | DOOR            |  | DP-1021                             | 1000x210   | DOOR            |  |
| DT-1021                                | 1000x210  | DOOR            |  | DP-1821                             | 1000x210  | DOOR            |  | DP-1221                             | 1000x210   | DOOR            |  |
| DT-1221                                | 1200x210  | DOOR            |  | DP-1018                             | 600x1800  | DOOR            |  | DP-1021                             | 1.500x210  | DOOR            |  |
| DT-1521                                | 1.500x210 | DOOR            |  | DP-1018                             | 600x1800  | DOOR            |  | DP-1018                             | 600x1800   | DOOR            |  |
| DT-1821                                | 1800x210  | DOOR            |  | DP-1021                             | 1000x210  | DOOR            |  | DP-1018                             | 600x1800   | DOOR            |  |
| DT-2221                                | 2200x210  | DOOR            |  | DP-1221                             | 1200x210  | DOOR            |  | DP-1021                             | 1000x210   | DOOR            |  |
| DP-1018                                | 600x1800  | DOOR            |  | DP-1521                             | 1.500x210 | DOOR            |  | DP-1221                             | 1200x210   | DOOR            |  |
| DP-1818                                | 800x1800  | DOOR            |  | DP-1821                             | 1800x210  | DOOR            |  | DP-1521                             | 1.500x210  | DOOR            |  |
| DP-1818                                | 800x1800  | DOOR            |  | DP-2021                             | 2000x210  | DOOR            |  | DP-1821                             | 1800x210   | DOOR            |  |
| DP-1818                                | 800x1800  | DOOR            |  | DP-2121                             | 2.100x210 | DOOR            |  | DP-2021                             | 2000x210   | DOOR            |  |
| DP-1021                                | 1000x210  | DOOR            |  | JLM-3083                            | 300x3500  | ROLLING SHUTTER |  | DP-2021                             | 2.100x210  | DOOR            |  |
| DP-1521                                | 1.500x210 | DOOR            |  | JLM-4050                            | 4.000x500 | ROLLING SHUTTER |  | JLM-3083                            | 380x50     | ROLLING SHUTTER |  |
| DP-1821                                | 1800x210  | DOOR            |  | S-1220                              | 1200x2000 | WINDOW          |  | JLM-4050                            | 4.000x50   | ROLLING SHUTTER |  |
| JLM-3235                               | 3200x350  | ROLLING SHUTTER |  | S-1228                              | 1200x280  | WINDOW          |  | S-1220                              | 1200x2000  | WINDOW          |  |
| JLM-3850                               | 3800x5000 | ROLLING SHUTTER |  | S-1312                              | 1300x1200 | WINDOW          |  | S-1228                              | 1200x280   | WINDOW          |  |
| S-1220                                 | 1200x2000 | WINDOW          |  | S-1724                              | 1700x2400 | WINDOW          |  | S-1312                              | 1300x1200  | WINDOW          |  |
| S-1227                                 | 1200x270  | WINDOW          |  | S-3512                              | 3500x1200 | WINDOW          |  | S-1724                              | 1700x2400  | WINDOW          |  |
| S-1228                                 | 1200x280  | WINDOW          |  | S-5012                              | 5000x1200 | WINDOW          |  | S-1724A                             | 1700x2400  | WINDOW          |  |
| S-1605                                 | 1600x600  | WINDOW          |  | S-5024                              | 5000x2400 | WINDOW          |  | S-3512                              | 3500x1200  | WINDOW          |  |
| SV-2715                                | 2.700x15  | LOUVER WINDOW   |  | S-5012                              | 5000x1200 | WINDOW          |  | S-5012                              | 5000x2000  | WINDOW          |  |
| SV-3615                                | 3.600x15  | LOUVER WINDOW   |  | SV-1212                             | 1200x1200 | LOUVER WINDOW   |  | S-5024                              | 5000x2400  | WINDOW          |  |
| DK-1021                                | 1000x210  | DOOR            |  | SV-3512                             | 3500x1200 | LOUVER WINDOW   |  | S-5024A                             | 5000x2400  | WINDOW          |  |
|                                        |           |                 |  | SV-5012                             | 5000x1200 | LOUVER WINDOW   |  | S-5012A                             | 5.000x1200 | WINDOW          |  |
|                                        |           |                 |  | SV-5012                             | 5000x1200 | LOUVER WINDOW   |  | SV-1312                             | 1300x1200  | LOUVER WINDOW   |  |
|                                        |           |                 |  | SV-5012                             | 5000x1200 | LOUVER WINDOW   |  | SV-3512                             | 3500x1200  | LOUVER WINDOW   |  |
|                                        |           |                 |  |                                     |           |                 |  | SV-5012                             | 5000x1200  | LOUVER WINDOW   |  |
|                                        |           |                 |  |                                     |           |                 |  | SV-5512                             | 5.000x1200 | LOUVER WINDOW   |  |

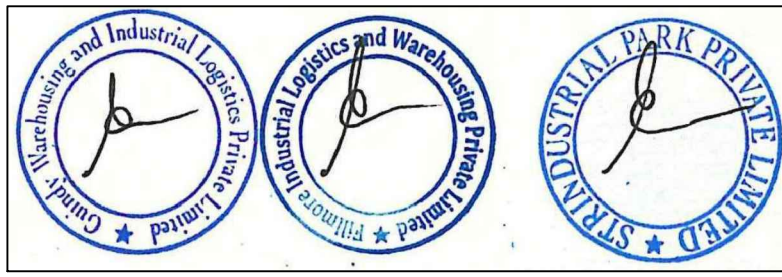**APPLICANT**


## ENGINEER

|   |                 |                 |                   |
|---|-----------------|-----------------|-------------------|
| <br><b>Dr. N. S. Varma</b> <i>Member B.E. Member, Mobile 9252</i><br><b>Kashinagar, Durg Town &amp; Country Planning Office.</b> |                 |                 |                   |
| <b>NGTGP-Professional Registrations</b>   | <b>Reg No</b>   | <b>Reg Date</b> | <b>Reg Status</b> |
| <b>Regd. Engineer/Planner B (RE B)</b>   | <b>327/2024</b> | <b>22</b>       | <b>25</b>         |
| <b>Regd. Sr. Engineer Grade: II (SE II)</b>   | <b>251/2022</b> | <b>25</b>       | <b>22</b>         |
| <b>Regd. Construction Engineer (CE)</b>   | <b>191/2019</b> | <b>24</b>       | <b>19</b>         |
| <b>Regd. Quality Auditor (QA)</b>   | <b>09/2034</b>  | <b>17</b>       | <b>09</b>         |
| <b>Resp. Developer (RD)</b>   | <b>16/2024</b>  | <b>12</b>       | <b>16</b>         |


**Er. A. NIVEDHITHA M.Tech., (Ph.D)**  
Geotechnical Engineer  
Regd. No: RGTE/2022/02/002  
No. 3/332, Ram 4<sup>th</sup> Street,  
Shanmuga Nagar, Pozhichalur,  
Chennai - 600 074. Ph: +91 96296 31255  
Email: arumuganivedhitha@gmail.com

Dr. R. SURESH BABU, M.E/Struct, Ph.D., M.I.E (IND), F/R  
Registered Structural Engineer - Grade I  
TVLR/RSE/Gr-I/2019/11/004 dt 27/11/2019  
No.1, Krishnama Road, Mashkur Building,  
1st Floor, Nungambakkam, Chennai - 600 034.  
Ph: 9884055743 rsrbres@gmail.com




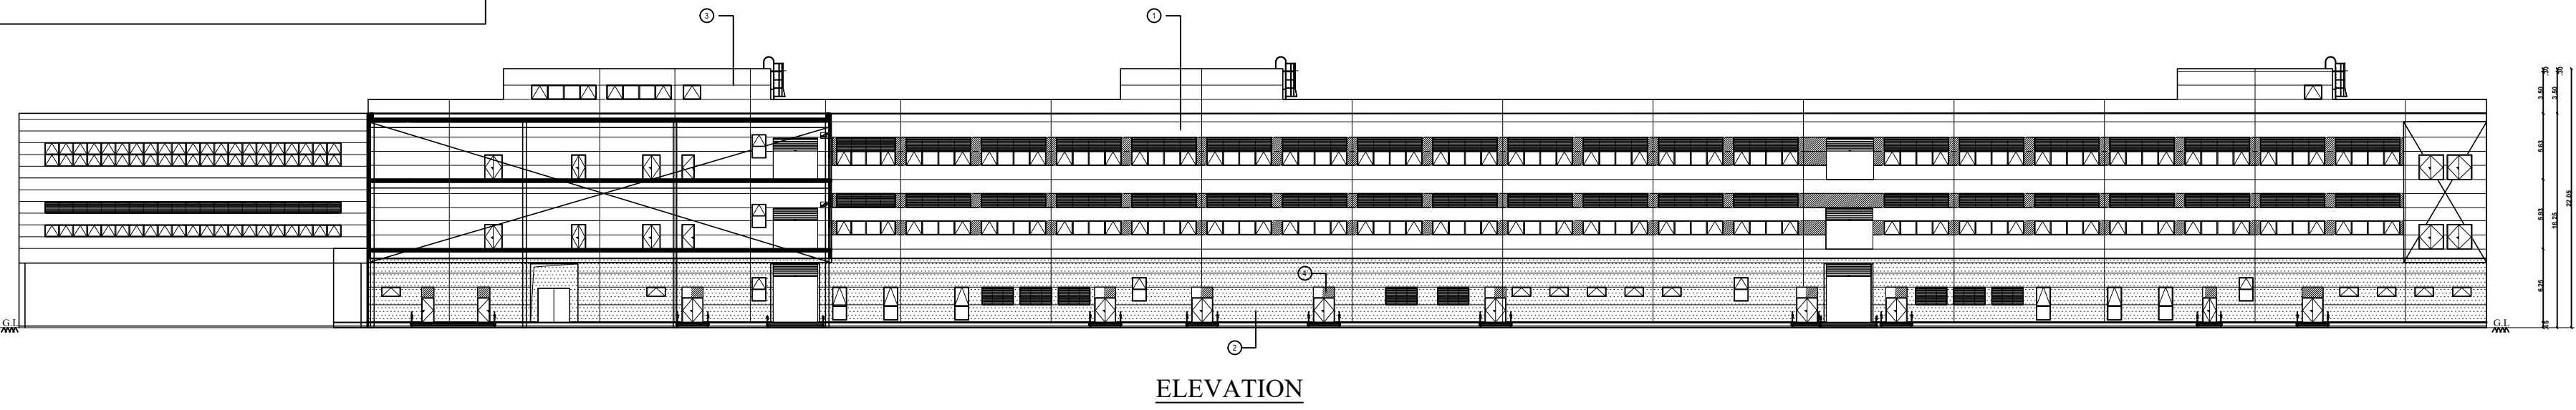


ELEVATION

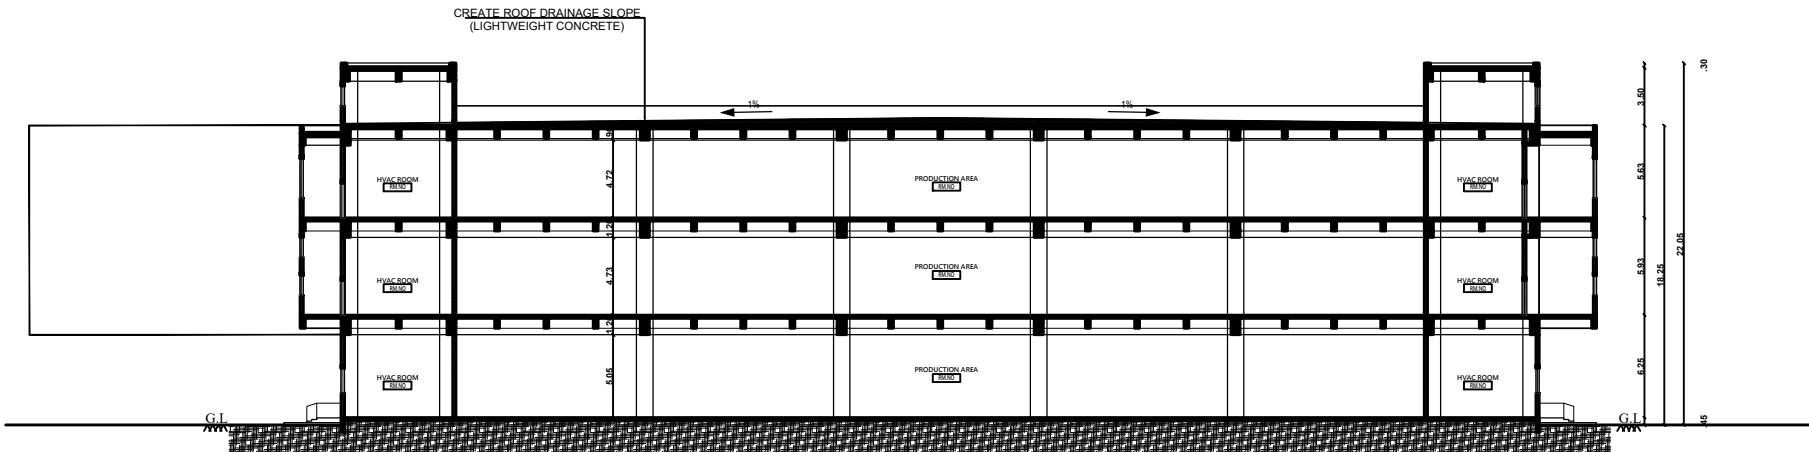


SECTION

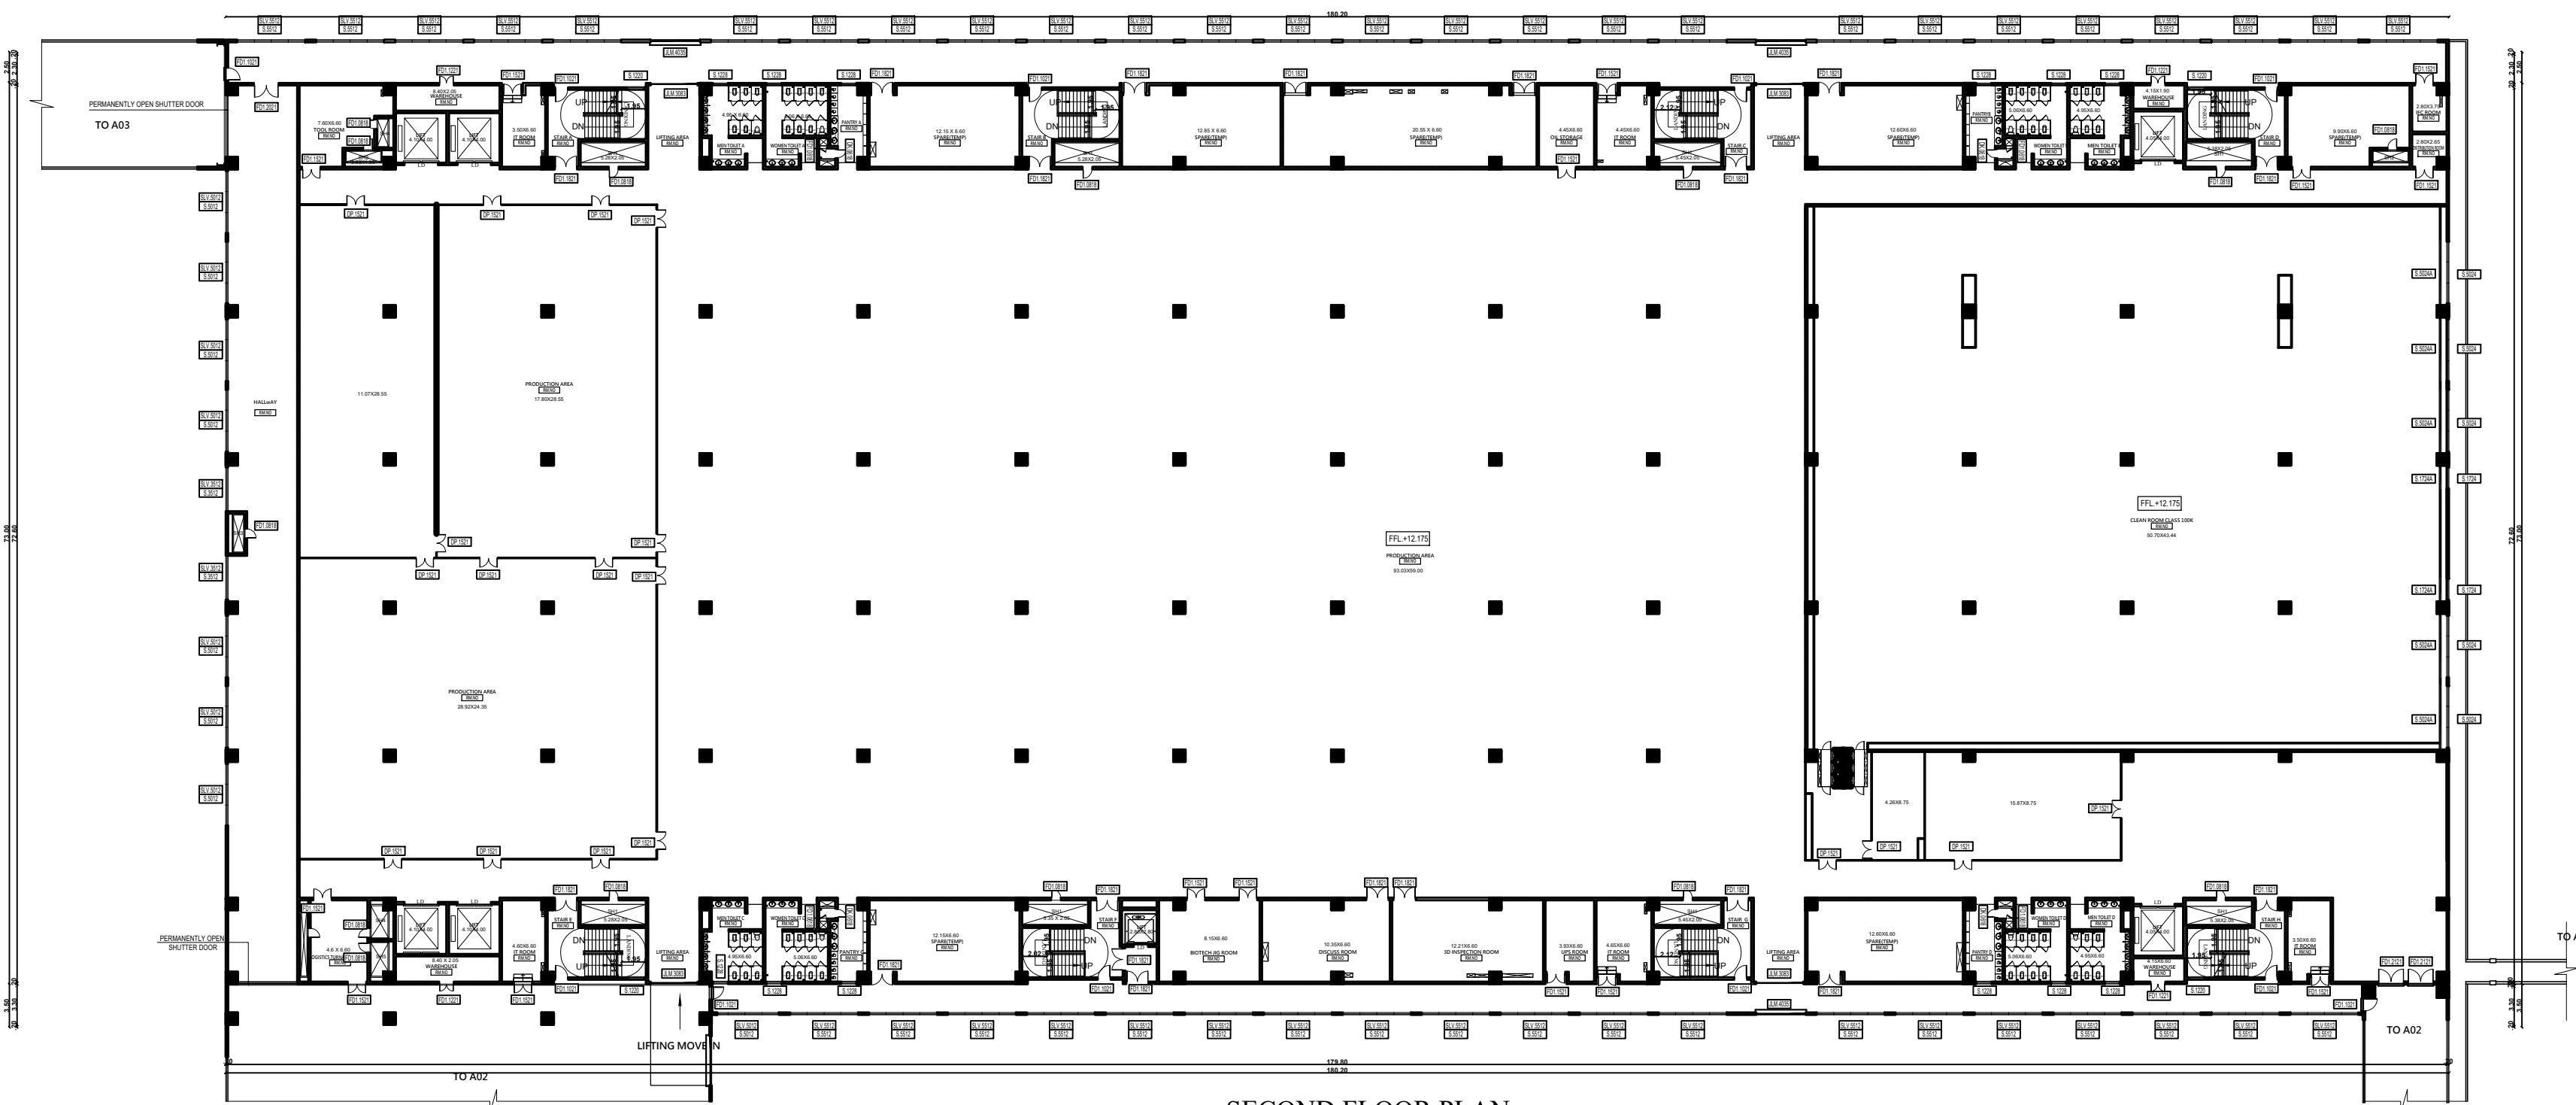


SECOND FLOOR PLAN  
Block: 01 - Tower: A  
PRODUCTION BUILDING

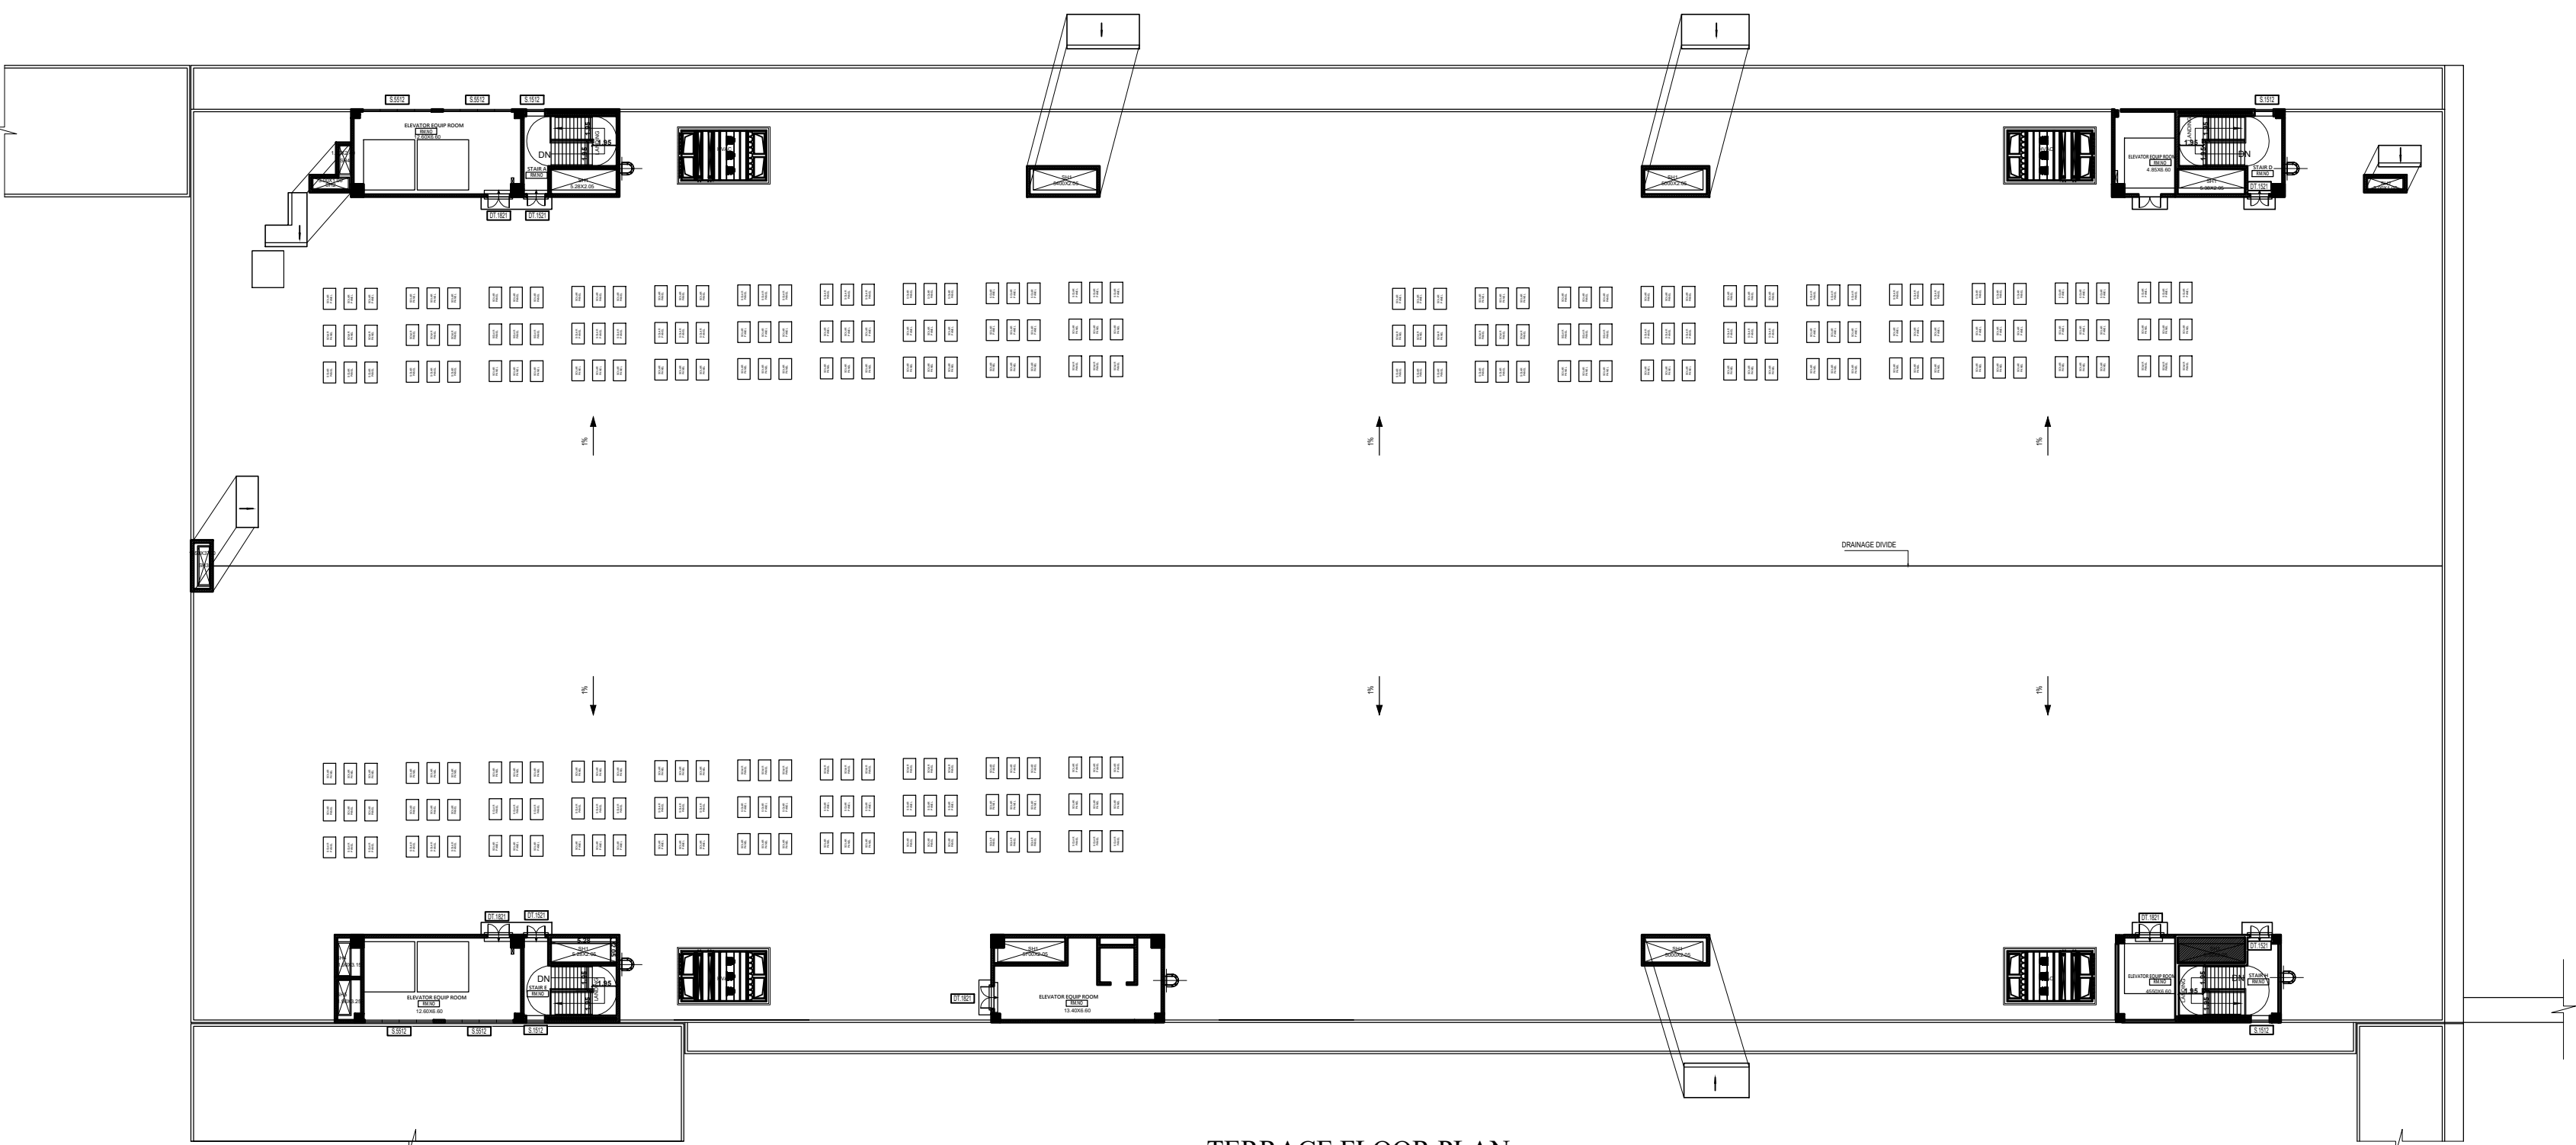

TERRACE FLOOR PLAN  
Block: 01 - Tower: A  
PRODUCTION BUILDING

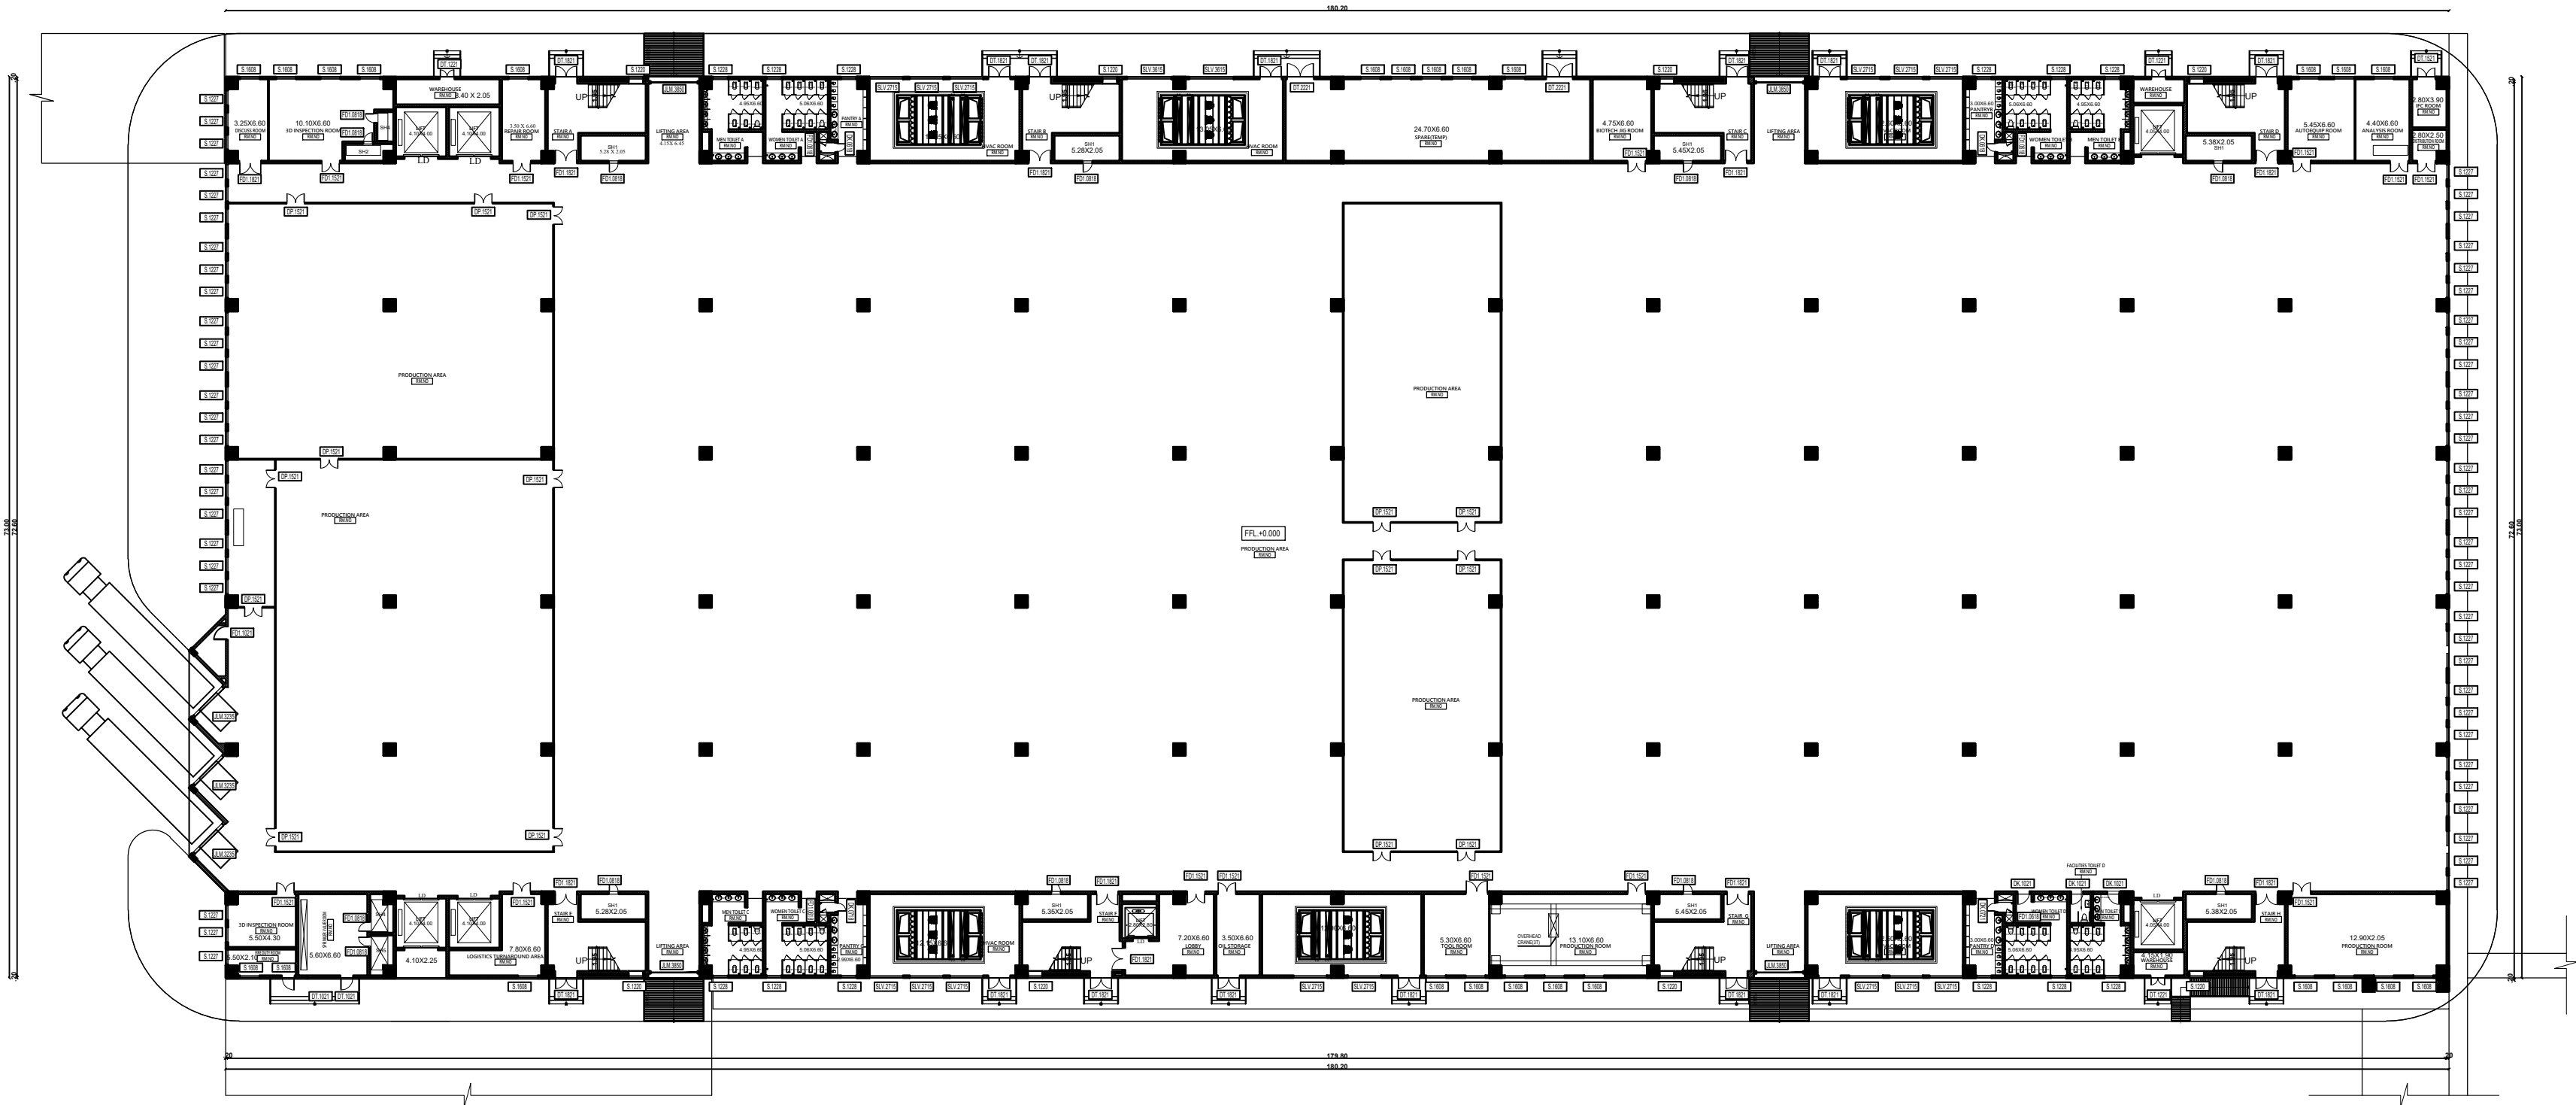

GROUND FLOOR PLAN  
Block: 01 - Tower: A  
PRODUCTION BUILDING

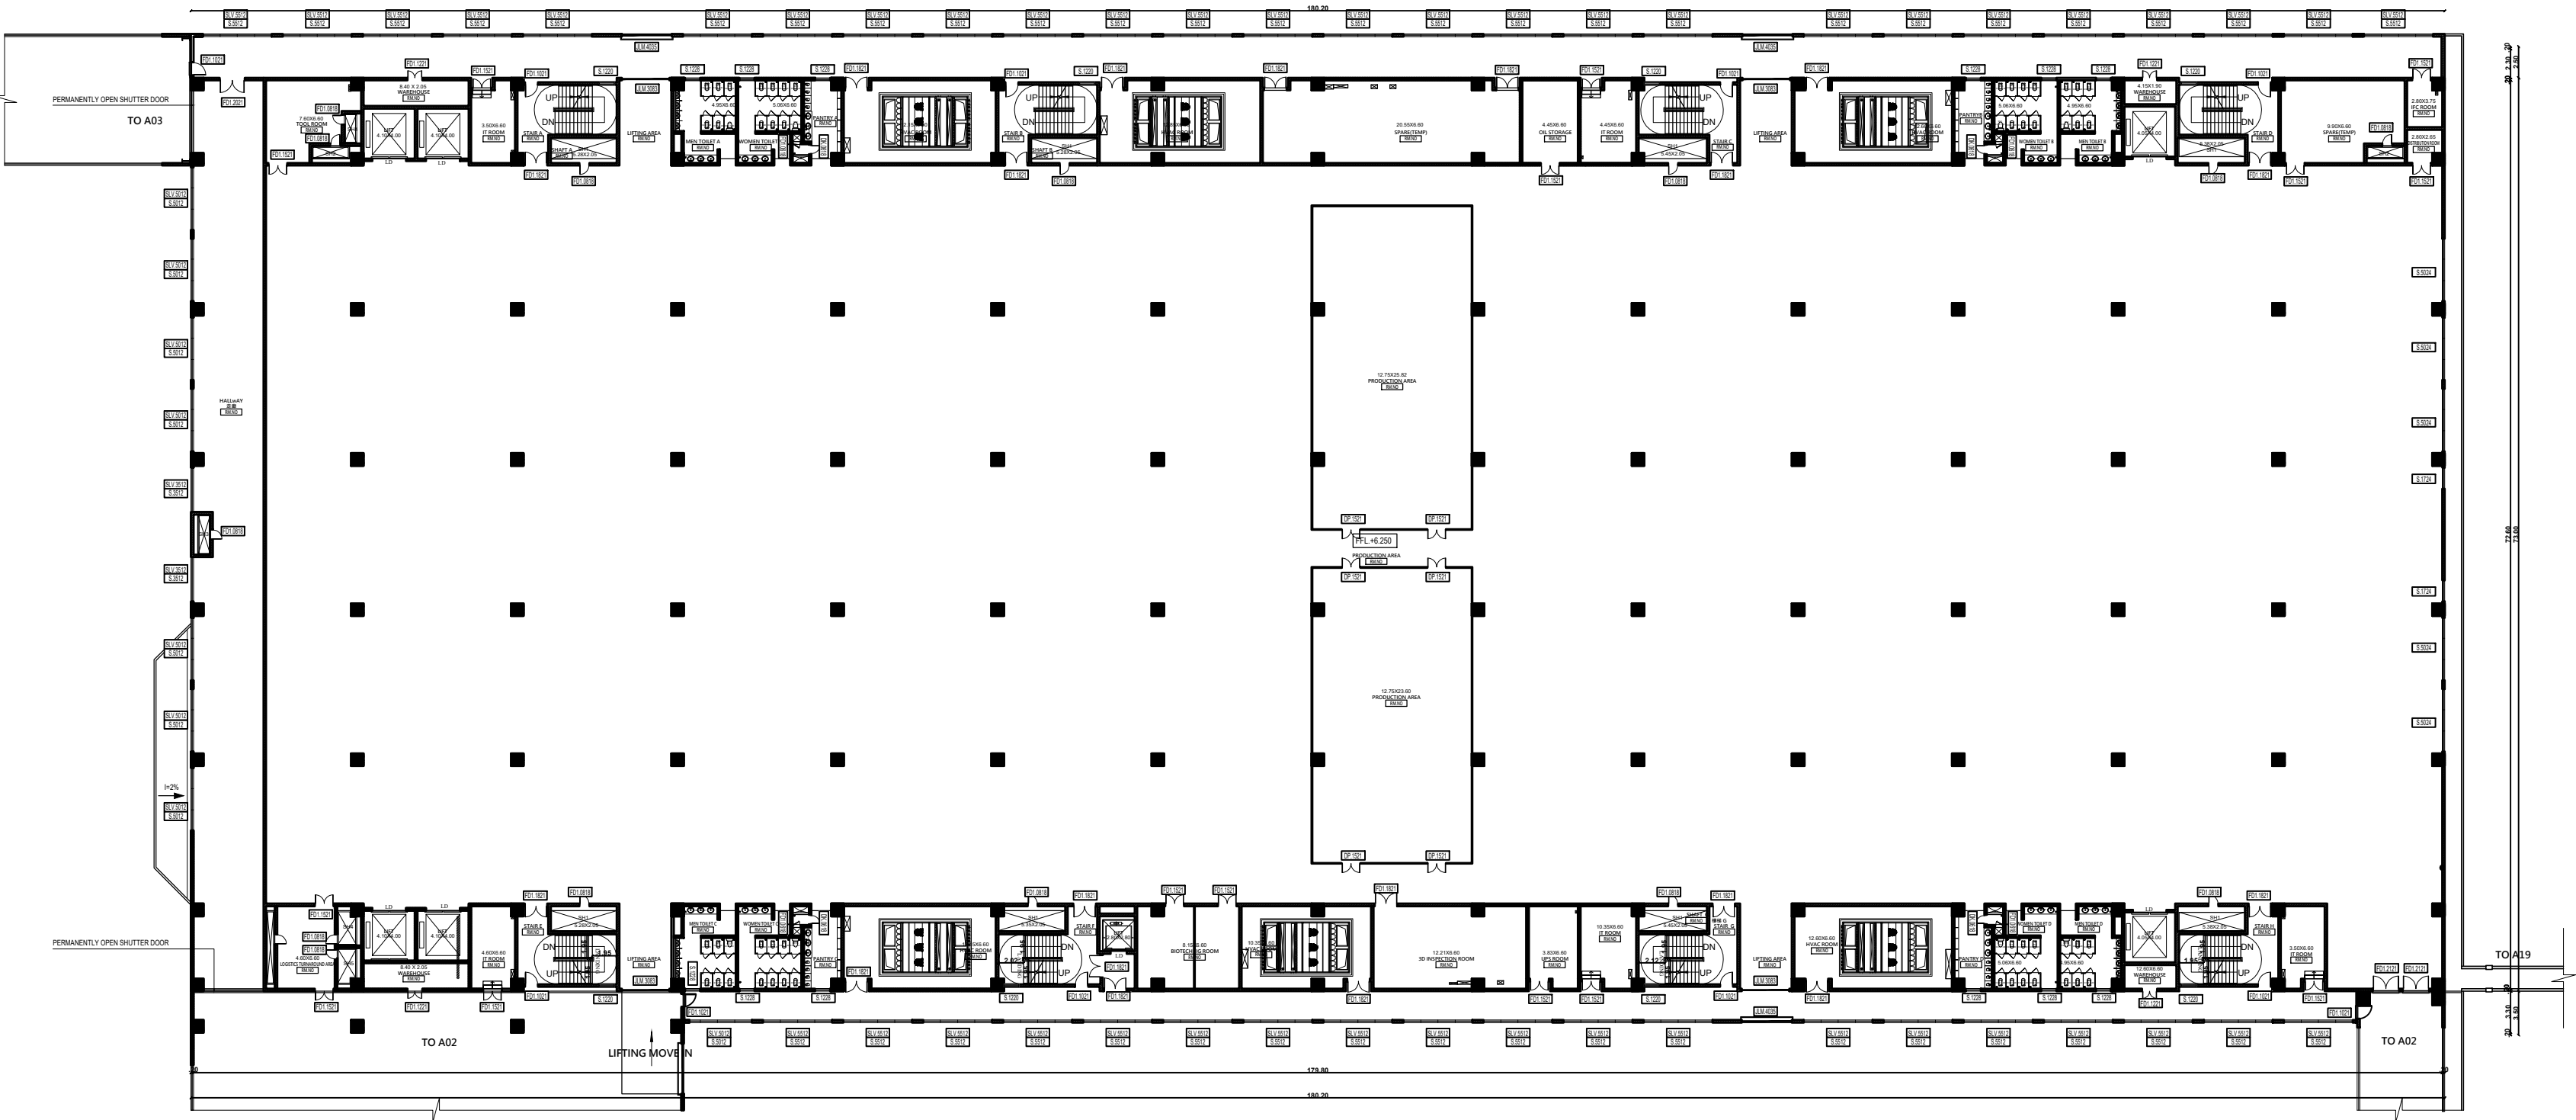

FIRST FLOOR PLAN  
Block: 01 - Tower: A  
PRODUCTION BUILDING

PLAN SHOWING THE PROPOSED CONSTRUCTION OF FLATTED INDUSTRIES BUILDING FOR "M/s. GUINDY WAREHOUSING AND INDUSTRIAL LOGISTICS PRIVATE LIMITED, M/s. FILMORE WAREHOUSING AND INDUSTRIAL LOGISTICS PRIVATE LIMITED & M/s. STR INDUSTRIAL PARK PRIVATE LIMITED" IN S.F. Nos. VARANAVASI AGARAM VILLAGE, S.NOS: 227/1, 2; 228; 229/1, 2; 230/1, 2, 3, 4; 231/1, 2; 232/1, 2, 3, 4, 5; 233/1, 3; 241; 242/1, 2, 3, 4; 243/1A, 1B, 2; 244/1, 2, 3, 4; 245; 256; 263/1B; 264/1, 2, 3, 4, 5; 265/1, 2A, 2B, 3A, 3B, 3C, 266/1A1, 1A2, 1B2, 2B; 267/1A1A1, 1A1A2, 1A1B, 1A2, 1A3, 1A4, 1B, 2A, 2B, 3A1, 3A2, 3B; 268/1A, 1B, 2, 3A, 3B, 3C, 4A, 4B; 269/2, 3A, 3B, 4A, 4B, 5, 6A, 6B, 7A, 7B, 8A, 8B, 9A, 9B, 10, 11; and AGARAM VILLAGE S.NOS: 97; 98/1A, 1B1, 1B2, 1B3, 2A, 2B, 2C; 99/1, 2; 100/1A, 1B, 1C, 1D, 1E, 1F, 1G, 1H, 2A, 2B; 101/1, 2; 102/1, 2; 103/2; 104/1A1B1, 1A2A, 1A2B, 1B, 2B1, 2B2; 107/2; 108/1A1, 1A2, 1B, 2A, 2B1A, 2B1B, 2B2, 2B3, 2C; 109/1, 2A, 2B; 110/1, 2A1, 2A2, 2A3, 2B AT WALAJABAD TALUK, KANCHEEPURAM DISTRICT, TAMIL NADU. Manufacturing of Enclosure/ Casing of Mobile Phones

AREA DETAILS (BLOCK - 1)

| PARTICULARS                    | AREA IN m <sup>2</sup> |
|--------------------------------|------------------------|
| Area of the Tower A : GF       | 13212.46               |
| Area of the Tower A : FF       | 14120.45               |
| Area of the Tower A : SF       | 14120.45               |
| Area of the Tower A :HEAD ROOM | 595.00                 |

| JOINERY SCHEDULE<br>GROUND FLOOR PLAN |             |                 | JOINERY SCHEDULE<br>1ST FLOOR PLAN |             |                 | JOINERY SCHEDULE<br>2ND FLOOR PLAN |           |                 |
|---------------------------------------|-------------|-----------------|------------------------------------|-------------|-----------------|------------------------------------|-----------|-----------------|
| FD1.0618                              | 600 x 1800  | DOOR            | FD1.0618                           | 600 x 1800  | DOOR            | DK.0618                            | 600x1800  | DOOR            |
| FD1.0618                              | 800 x 1800  | DOOR            | FD1.0618                           | 800 x 1800  | DOOR            | FD1.0618                           | 800x1800  | DOOR            |
| FD1.1021                              | 1000 x 2.10 | DOOR            | FD1.1021                           | 1000 x 2.10 | DOOR            | FD1.1021                           | 1000x2.10 | DOOR            |
| FD1.1521                              | 1500 x 2.10 | DOOR            | FD1.1521                           | 1500 x 2.10 | DOOR            | FD1.1521                           | 1500x2.10 | DOOR            |
| FD1.1821                              | 1800 x 2.10 | DOOR            | FD1.1821                           | 1800 x 2.10 | DOOR            | FD1.1821                           | 1800x2.10 | DOOR            |
| DT.1221                               | 1200 x 2.10 | DOOR            | DT.1221                            | 1200 x 2.10 | DOOR            | FD1.2021                           | 2000x2.10 | DOOR            |
| DT.1521                               | 1500 x 2.10 | DOOR            | DT.1521                            | 1500 x 2.10 | DOOR            | FD1.2121                           | 2.10x2.10 | DOOR            |
| DT.1821                               | 1800 x 2.10 | DOOR            | DT.1821                            | 1800 x 2.10 | DOOR            | JLM.3083                           | 3800x3.50 | ROLLING SHUTTER |
| DT.2221                               | 2200 x 2.10 | DOOR            | DT.1821                            | 1800 x 2.10 | DOOR            | JLM.4035                           | 4.00x3.50 | ROLLING SHUTTER |
| DT.1021                               | 1000 x 2.10 | DOOR            | DT.2221                            | 2200 x 2.10 | DOOR            | S.1220                             | 1200x2000 | WINDOW          |
| DP.1521                               | 1500 x 2.10 | DOOR            | DT.1021                            | 1000 x 2.10 | DOOR            | S.1228                             | 1200x2.80 | WINDOW          |
| DK.0721                               | 700 x 2.10  | DOOR            | DP.1521                            | 1500 x 2.10 | DOOR            | S.1724                             | 1700x2400 | WINDOW          |
| JLM.3235                              | 3200 x 3.50 | ROLLING SHUTTER | DK.0721                            | 700 x 2.10  | DOOR            | S.1724A                            | 1700x2400 | WINDOW          |
| JLM.3850                              | 3800 x 5000 | ROLLING SHUTTER | JLM.3235                           | 3200 x 3.50 | ROLLING SHUTTER | S.3512                             | 3500x1200 | WINDOW          |
| S.1220                                | 1200 x 2000 | WINDOW          | JLM.3850                           | 3800 x 5000 | ROLLING SHUTTER | S.5012                             | 5000x1200 | WINDOW          |
| S.1227                                | 1200 x 2.70 | WINDOW          | S.1220                             | 1200 x 2000 | WINDOW          | S.5024                             | 5000x2400 | WINDOW          |
| S.1228                                | 1200 x 2.80 | WINDOW          | S.1227                             | 1200 x 2.70 | WINDOW          | S.5024A                            | 5000x2400 | WINDOW          |
| S.1608                                | 1600 x 800  | WINDOW          | S.1228                             | 1200 x 2.80 | WINDOW          | S.5512                             | 5500x1200 | WINDOW          |
| SLV.2715                              | 2.70 x 1.50 | LOUVER WINDOW   | S.1608                             | 1600 x 800  | WINDOW          | SLV.3512                           | 3.50x1200 | LOUVER WINDOW   |
| SLV.3615                              | 3.60 x 1.50 | LOUVER WINDOW   | SLV.2715                           | 2.70 x 1.50 | LOUVER WINDOW   | SLV.5012                           | 5000x1200 | LOUVER WINDOW   |
| DK.1021                               | 1000 x 2.10 | DOOR            | SLV.3615                           | 3.60 x 1.50 | LOUVER WINDOW   | SLV.5512                           | 5500x1200 | LOUVER WINDOW   |

APPLICANT




ENGINEER


Dr. R. SURESH BABU, MEBUS, Ph.D., M.E. (BIO), Ph.D.  
Registered Structural Engineer - Grade-I  
TAMILNADU/RSB-112018/11/004 de 27/11/2018  
No.1, Krishnana Road, Mashkur Building,  
1st Floor, Nungambakam, Chennai - 600 054.  
Ph:984055743 rsbrsrs@gmail.com

Er. A. NIVEDITHA M.Tech. (Ph.D.)  
Geotechnical Engineer  
Regs. No. RGT/2022/02/002  
No. 3/332, Ram A.P. Street,  
Shanmuga Nagar, Puzhichalur,  
Chennai - 600 074, Ph: +91 96295 31255  
Email: arunaganiveditha@gmail.com

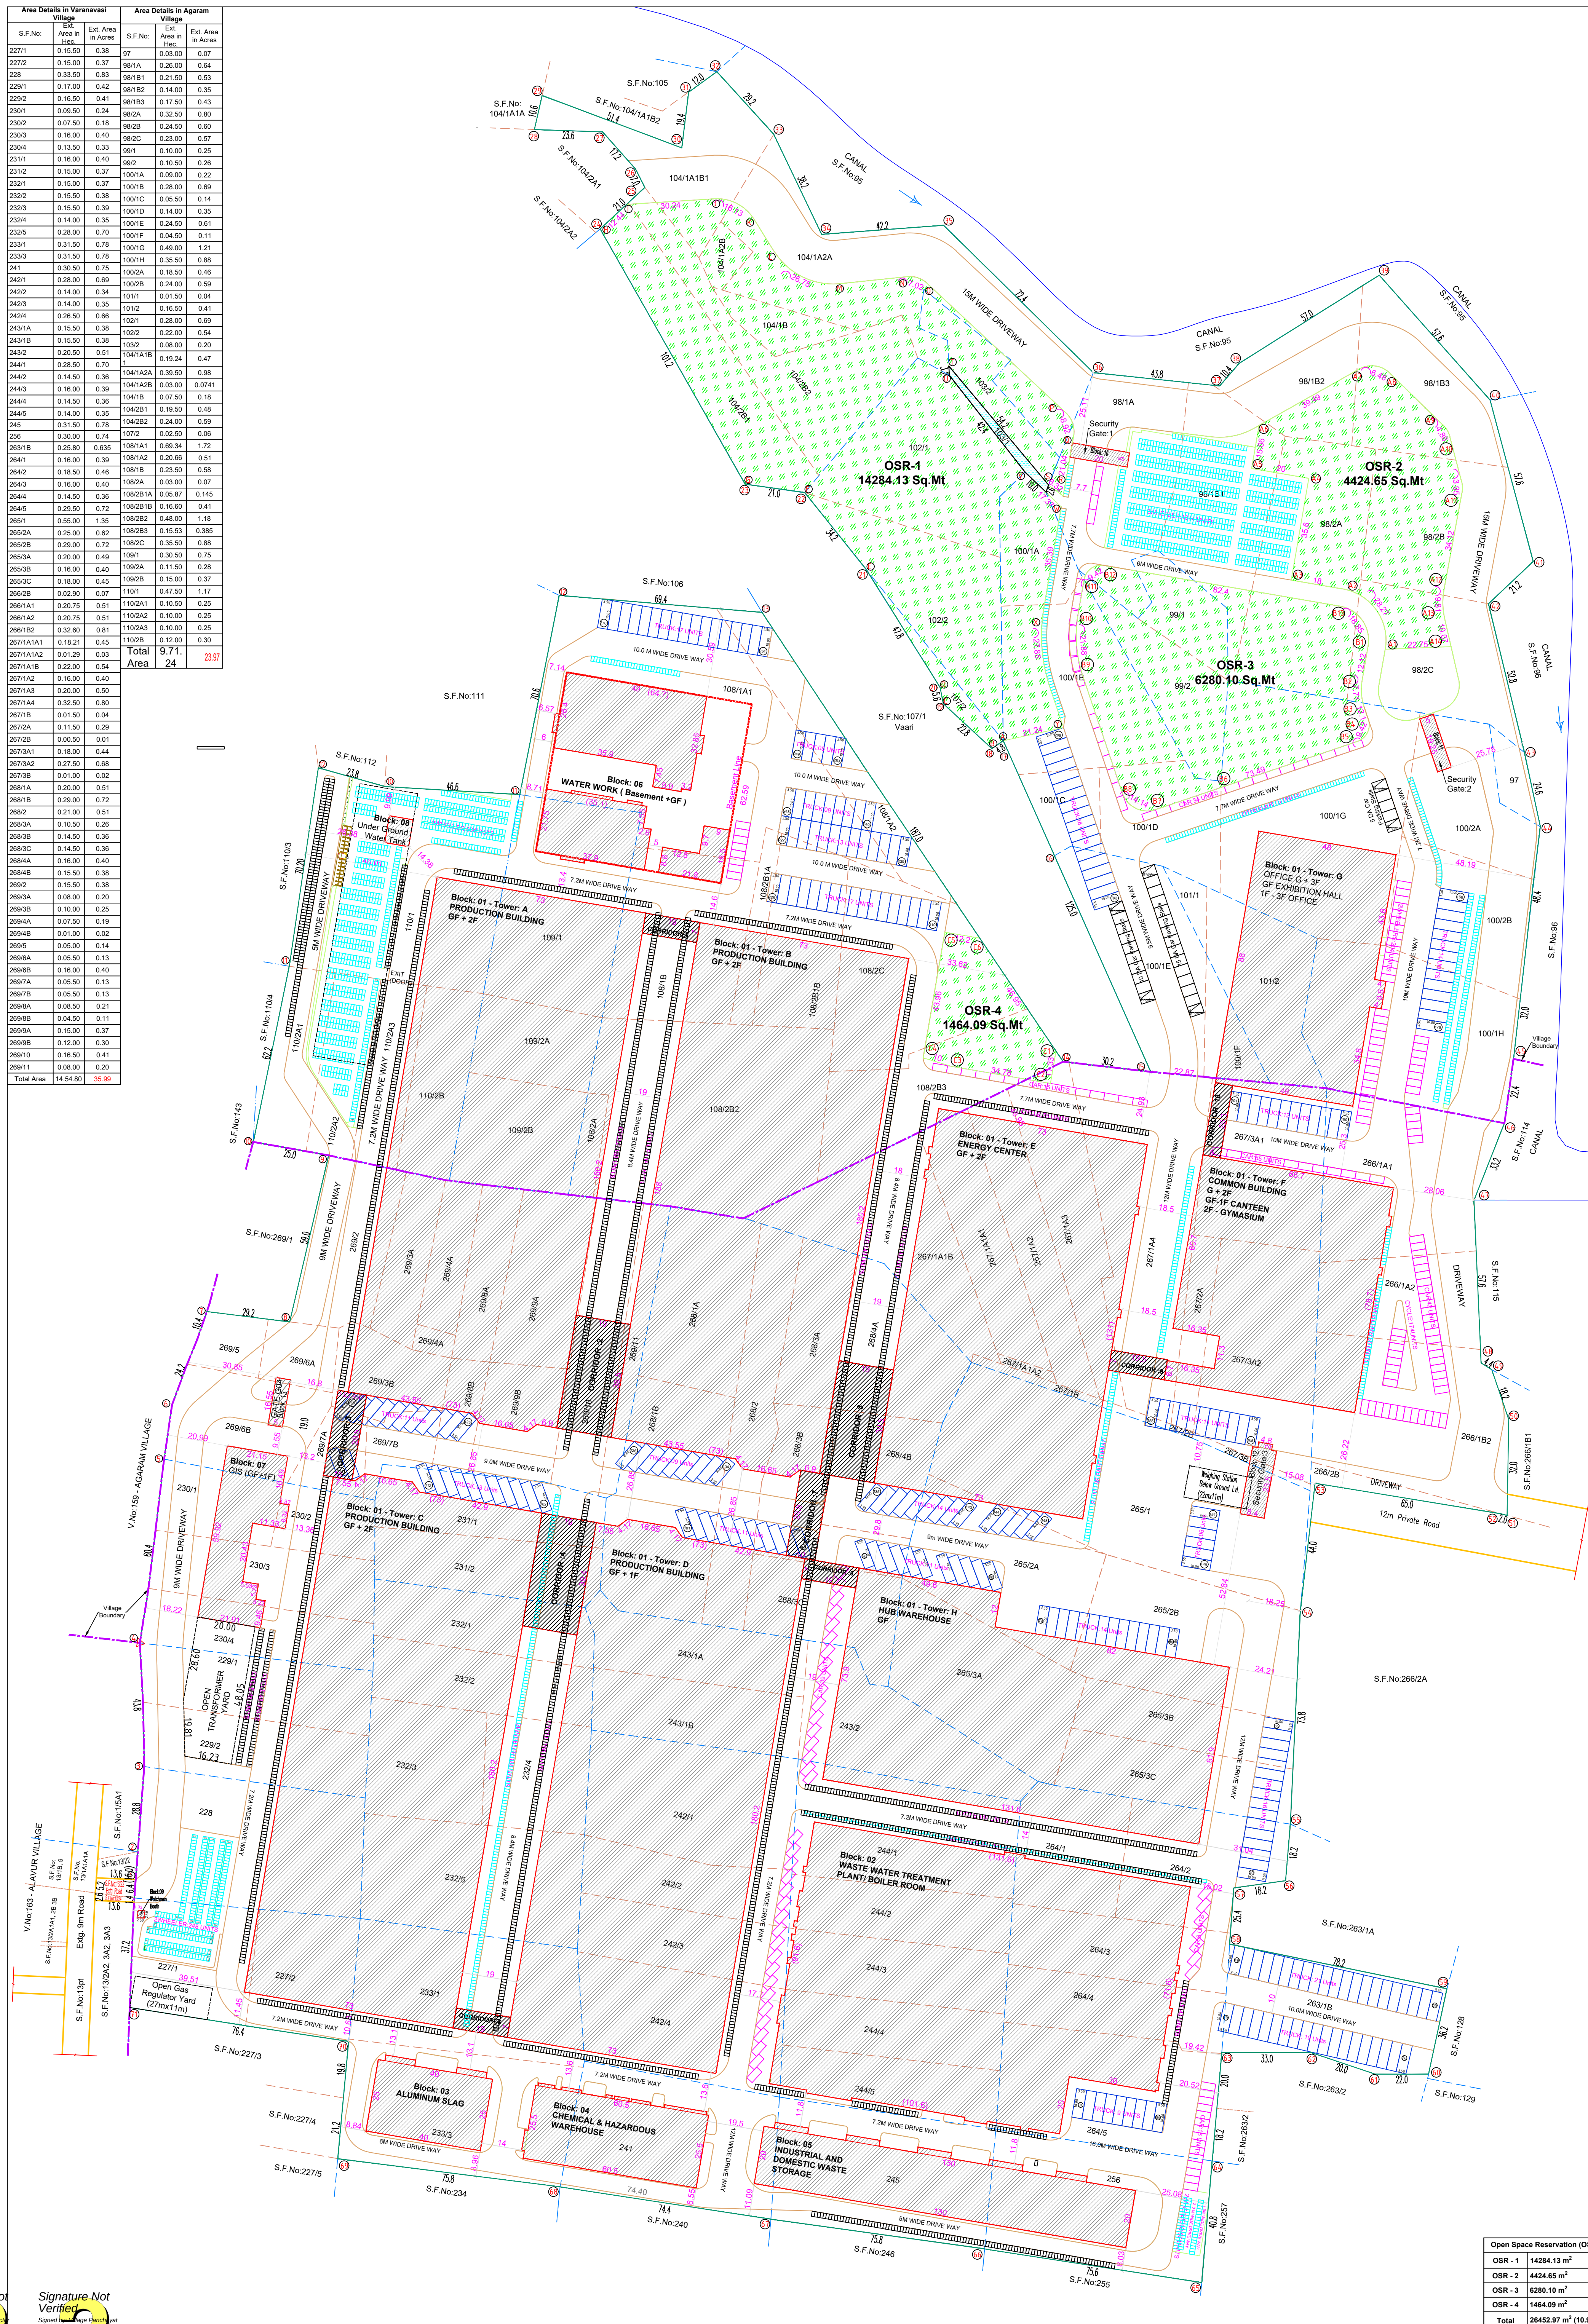

[illegible]

Sheet No:01 of 18

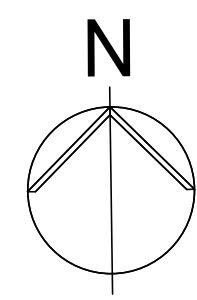

PLAN SHOWING THE PROPOSED  
CONSTRUCTION OF RED CATEGORY  
FLATTED INDUSTRIES BUILDING FOR  
"M/s. GUINDY WAREHOUSING AND  
INDUSTRIAL LOGISTICS PRIVATE  
LIMITED, M/s. FILMORE WAREHOUSING  
AND INDUSTRIAL LOGISTICS PRIVATE  
LIMITED & M/s. STR INDUSTRIAL PARK  
PRIVATE LIMITED" IN S.F. Nos.  
VARANAVASI AGARAM VILLAGE, S.NOS:  
227/1, 2; 228; 229/1, 2; 230/1, 2, 3, 4; 231/1,  
2; 232/1, 2, 3, 4, 5; 233/1, 3; 241; 242/1, 2, 3,  
4; 243/1A, 1B, 2; 244/1, 2, 3, 4, 5; 245; 256;  
263/1B; 264/1, 2, 3, 4, 5; 265/1, 2A, 2B, 3A,  
3B, 3C; 266/1A, 1A2, 1B2, 2B; 267/1A1A1,  
1A1A2, 1A1B, 1A2, 1A3, 1A4, 1B, 2A,  
2B, 3A1, 3A2, 3B; 268/1A, 1B, 2, 3A, 3B, 3C,  
4A, 4B; 269/2, 3A, 3B, 4A, 4B, 5, 6A, 6B, 7A,  
7B, 8A, 8B, 9A, 9B, 10, 11; and AGARAM  
VILLAGE S.NOS: 97; 98/1A, 1B, 1B2, 1B3,  
2A, 2B, 2C; 99/1, 2; 100/1A, 1B, 1C, 1D, 1E,  
1F, 1G, 1H, 2A, 2B; 101, 2; 102/1, 2; 103/2;  
104/1A1B1, 1A2A, 1A2B, 1B, 2B1, 2B2;  
107/2; 108/1A, 1A2, 1A, 2B, 2A1B, 2B1B,  
2B2, 2B3, 2C; 109/1A2, 2B; 110/1, 2A1,  
2A2, 2A3, 2B AT WALAJABAD TALUK ,  
KANCHEEPURAM DISTRICT, TAMIL NADU.  
Manufacturing of Enclosure/ Casing of  
Mobile Phones

| AREA STATEMENT                                  |                                     |                         |              |             |              |                |                          |                           |              |           |
|-------------------------------------------------|-------------------------------------|-------------------------|--------------|-------------|--------------|----------------|--------------------------|---------------------------|--------------|-----------|
| Particulars                                     |                                     |                         |              |             |              | Area in Sq.mt. |                          | SITE PLAN<br>Scale-1:1600 |              |           |
| Site Area as Per Lease Deed Document (59.68Ac.) |                                     |                         |              |             |              | 242604.00      |                          |                           |              |           |
| Area of the Site As Per Super imposed           |                                     |                         |              |             |              | 243636.01      |                          |                           |              |           |
| BLOCK                                           | Description                         | Basement Floor          | Ground Floor | First Floor | Second Floor | Third Floor    | Roof Floor 2 / Head Room | Total Built Up Area       | Non FSI Area | FSI AREA  |
| Block - 01                                      | Tower: A - Production Building      | -                       | 13212.46     | 14120.45    | 14120.45     | -              | 595.00                   | 42048.36                  | 595.00       | 41453.36  |
|                                                 | Tower: B - Production Building      | -                       | 13212.46     | 13983.54    | 13983.54     | -              | 595.00                   | 41774.54                  | 595.00       | 41179.54  |
|                                                 | Tower: C - Production Building      | -                       | 13212.46     | 14235.80    | 14235.80     | -              | 498.40                   | 42182.46                  | 498.40       | 41684.06  |
|                                                 | Tower: D - Production Building      | -                       | 13212.46     | 2894.83     | 14093.67     | -              | 498.40                   | 30699.36                  | 498.40       | 30200.96  |
|                                                 | Tower: E - Energy Center            | -                       | 9577.10      | 9563.00     | 9563.00      | -              | 559.30                   | 29262.40                  | 559.30       | 28703.10  |
|                                                 | Tower: F - Common Building          | -                       | 5070.83      | 5064.64     | 5064.64      | -              | 133.14                   | 15333.25                  | 133.14       | 15200.11  |
|                                                 | Tower: G - Office & Exhibition Hall | -                       | 4262.41      | 4224.00     | 4224.00      | 4224.00        | 238.85                   | 17173.26                  | 238.85       | 16934.41  |
|                                                 | Tower: H - Hub Warehouse            | -                       | 8741.24      | 1357.30     | 1357.30      | -              | 567.93                   | 12023.77                  | 567.93       | 11455.84  |
|                                                 | Corridor: 1                         | -                       | -            | 133.00      | 133.00       | -              |                          |                           |              |           |
|                                                 | Corridor: 2                         | -                       | -            | 748.60      | 748.60       | -              |                          |                           |              |           |
|                                                 | Corridor: 3                         | -                       | -            | 312.90      | 312.90       | -              |                          |                           |              |           |
|                                                 | Corridor: 4                         | -                       | -            | 748.60      | 748.60       | -              |                          |                           |              |           |
|                                                 | Corridor: 5                         | -                       | -            | 133.00      | 133.00       | -              |                          |                           |              |           |
|                                                 | Corridor: 6                         | -                       | -            | 133.00      | 133.00       | -              |                          |                           |              |           |
|                                                 | Corridor: 7                         | -                       | -            | 298.00      | 298.00       | -              |                          |                           |              |           |
|                                                 | Corridor: 8                         | -                       | -            | 748.60      | 748.60       | -              |                          |                           |              |           |
|                                                 | Corridor: 9                         | -                       | -            | 136.50      | 136.50       | -              |                          |                           |              |           |
|                                                 | Corridor: 10                        | -                       | -            | 151.80      | 151.80       | -              |                          |                           |              |           |
|                                                 | 02                                  | Waste WTP / Boiler Room | 8480.22      | 11528.90    | 2403.30      |                |                          |                           | 22412.42     | 8480.22   |
| 03                                              | Aluminum Slag                       |                         | 1000.00      |             |              |                |                          | 1000.00                   | -            | 1000.00   |
| 04                                              | Chemical & Hazardous Warehouse      |                         | 1542.75      |             |              |                | 266.50                   | 1809.25                   | -            | 1542.75   |
| 05                                              | Industrial & Domestic Waste Storage |                         | 2600         |             |              |                |                          | 2600.00                   | -            | 2600.00   |
| 06                                              | Water Work                          | 4050.22                 | 2444.87      |             |              |                |                          | 6495.09                   | 4050.22      | 2444.87   |
| 07                                              | GIS                                 |                         | 1150.06      | 1150.06     | 447.10       |                | 40.56                    | 2787.78                   | 40.56        | 2747.22   |
| 08                                              | Under Ground Water Tank             | 1923.04                 | 81.79        |             |              |                |                          | 2004.83                   | 1923.04      | 81.79     |
| 09                                              | Watchman Booth                      |                         | 6.86         |             |              |                |                          | 6.86                      | -            | 6.86      |
| 10                                              | Security Gate:1                     |                         | 100.00       |             |              |                |                          | 100.00                    | -            | 100.00    |
| 11                                              | Security Gate:2                     |                         | 96.25        |             |              |                |                          | 96.25                     | -            | 96.25     |
| 12                                              | Security Gate:3                     |                         | 207.00       |             |              |                |                          | 207.00                    | -            | 207.00    |
| 13                                              | Security Gate:4                     |                         | 82.74        |             |              |                |                          | 82.74                     | -            | 82.74     |
|                                                 | TOTAL BUILT UP AREA                 | 14453.48                | 101342.64    | 72540.92    | 80633.50     | 4224.00        | 3993.08                  | 270099.62                 | 18180.06     | 251653.06 |
| FLOOR SPACE INDEX - (F.S.I)                     |                                     |                         |              |             |              |                |                          |                           | 1.037        |           |

| Sanitary Arrangement   |                                                     |             |                                               | Parking Requirements   |  |  
|---|-----------------------------------------------------|-------------|-----------------------------------------------|---|--|--|--|-------------|------------|----------|----------|---------------|-------------|----------------------------------------|---------|------------------|-------------|--------------------------------------------|---------|----------------|-------------|----------------------------------------|--------|------------------|-------------|-----------------------------------------------|----------|----------------------|-------------|---------------------------------|---------|---------------|-------------|-----------------------------------------------|----------|
| <div>LEGEND:</div> <div><div><div></div><div>PROJECT BOUNDARY</div></div><div><div></div><div>VILLAGE BOUNDARY</div></div><div><div></div><div>FMB BOUNDARY</div></div><div><div></div><div>A/B BOUNDARY</div></div><div><div></div><div>MAIN FENCE</div></div><div><div></div><div>ROAD</div></div><div><div></div><div>BUILDINGS</div></div><div><div></div><div>OPEN SPACE RESERVATION</div></div><div><div></div><div>GREEN SPACE</div></div><div><div></div><div>YARD</div></div><div><div></div><div>UNDERGROUND AREA</div></div><div><div></div><div>CORRIDOR</div></div><div><div></div><div>PARKING WITH ROOF</div></div><div><div></div><div>PARKING TRUCK</div></div><div><div></div><div>PARKING CAR</div></div><div><div></div><div>PARKING ZWHEELERS</div></div><div><div></div><div></div></div></div> | No of Employees-4580 Nos. (Male:2963 ; Female:1616) |             |                                               | <table><tr><th>Description</th><th>Stall Size</th><th>Required</th><th>Provided</th></tr><tr><td>Lorry Parking</td><td>3.50 x 10.0</td><td>Work Shop Area:<br/>12769.89 = 264 Nos.</td><td>270 Nos</td></tr><tr><td>Open Car Parking</td><td>2.50 x 5.00</td><td>Office Area:<br/>32550.51 = 217 Nos.<br/>190</td><td>221 Nos</td></tr><tr><td>PH Car Parking</td><td>3.60 x 5.00</td><td>22 Nos.<br/>(10% on Office Car Parking)</td><td>30 Nos</td></tr><tr><td>Open Two Wheeler</td><td>1.00 x 1.80</td><td>Work Shop Area:<br/>12769.89 = 2640 Nos.<br/>75</td><td>2640 Nos</td></tr><tr><td>DA 2 Wheeler Parking</td><td>1.00 x 1.80</td><td>264 Nos.<br/>(10% in 2W Parking)</td><td>300 Nos</td></tr><tr><td>Cycle Parking</td><td>1.00 x 1.80</td><td>Work Shop Area:<br/>12769.89 = 2640 Nos.<br/>88</td><td>1286 Nos</td></tr></table> |  |  |  | Description | Stall Size | Required | Provided | Lorry Parking | 3.50 x 10.0 | Work Shop Area:<br>12769.89 = 264 Nos. | 270 Nos | Open Car Parking | 2.50 x 5.00 | Office Area:<br>32550.51 = 217 Nos.<br>190 | 221 Nos | PH Car Parking | 3.60 x 5.00 | 22 Nos.<br>(10% on Office Car Parking) | 30 Nos | Open Two Wheeler | 1.00 x 1.80 | Work Shop Area:<br>12769.89 = 2640 Nos.<br>75 | 2640 Nos | DA 2 Wheeler Parking | 1.00 x 1.80 | 264 Nos.<br>(10% in 2W Parking) | 300 Nos | Cycle Parking | 1.00 x 1.80 | Work Shop Area:<br>12769.89 = 2640 Nos.<br>88 | 1286 Nos |
|   | Description                                         | Stall Size  | Required                                      | Provided   |  |  
|   | Lorry Parking                                       | 3.50 x 10.0 | Work Shop Area:<br>12769.89 = 264 Nos.        | 270 Nos   |  |  
|   | Open Car Parking                                    | 2.50 x 5.00 | Office Area:<br>32550.51 = 217 Nos.<br>190    | 221 Nos   |  |  
|   | PH Car Parking                                      | 3.60 x 5.00 | 22 Nos.<br>(10% on Office Car Parking)        | 30 Nos   |  |  
|   | Open Two Wheeler                                    | 1.00 x 1.80 | Work Shop Area:<br>12769.89 = 2640 Nos.<br>75 | 2640 Nos   |  |  
|   | DA 2 Wheeler Parking                                | 1.00 x 1.80 | 264 Nos.<br>(10% in 2W Parking)               | 300 Nos   |  |  
|   | Cycle Parking                                       | 1.00 x 1.80 | Work Shop Area:<br>12769.89 = 2640 Nos.<br>88 | 1286 Nos   |  |  
|   | Male Employees                                      |             | Required                                      | Provided   |  |  
|   | Water Closet with Ablution Tap                      |             | 76                                            | 80   |  |  
|   | Urinal                                              |             | 76                                            | 80   |  |  
|   | Female Employees                                    |             | Required                                      | Provided   |  |  
|   | Water Closet with Ablution Tap                      |             | 67                                            | 70   |  |  
|   | Common Amenities                                    |             |                                               
| Drinking Water Fountains   |                                                     | 47          | 50                                            |   |  
| Washing Taps   |                                                     | 184         | 190                                           |   |  
| Emergency Shower / Eye wash   |                                                     | 10          | 12                                            |   |  
| PH Water Closet - Male   |                                                     | 30          | Nos.                                          |   |  
| PH Water Closet - Female   |                                                     | 30          | Nos.                                          |   |  

SITE PLAN

Scale = 1:1000

Units of Dimension in the Drawing are in Meters

TABLE OF EQUIPMENT QUANTITY

APPLICANT

A11 Building RED Category Industry

| S.No | Name of Equipment          | QTY | HP    | TOTAL HP |
|------|----------------------------|-----|-------|----------|
| 1    | Chiller 7-12°C             | 8   | 9428  | 75424    |
| 2    | Chiller 7-12°C             | 2   | 4714  | 9428     |
| 3    | Chiller 14-19°C            | 3   | 4714  | 14142    |
| 4    | Pump                       | 9   | 25.9  | 233      |
| 5    | Pump                       | 8   | 13    | 104      |
| 6    | Pump                       | 9   | 19    | 171      |
| 7    | Pump                       | 6   | 10    | 58       |
| 8    | Pump                       | 2   | 5.9   | 12       |
| 9    | Pump                       | 2   | 0.88  | 2        |
| 10   | Pump                       | 2   | 1.32  | 3        |
| 11   | Pump                       | 6   | 0.244 | 1        |
| 12   | Cooling Tower              | 8   | 16.56 | 132      |
| 13   | Cooling Tower              | 8   | 14    | 111      |
| 14   | Air Screw compressor       | 2   | 450   | 900      |
| 15   | Air Centrifugal compressor | 2   | 900   | 1800     |
| 16   | Air Centrifugal compressor | 8   | 2000  | 16000    |
|      |                            | 72  | 3444  | 19427    |

ENGINEER

**E. A. NIVEDITHA M.Tech., (Ph.D)**  
Geotechnical Engineer

Regd. No. RGE/GC/2002/002  
No. 3052, Ram G Street,  
Shamunga Nagar, Pochampatti,  
No.1, Mahalingam Road, Masabuli Building,  
Chennai - 600 074. Ph: +91 96096 31255  
Email: arunagumarniveditha@gmail.com

Dr. R. SURESH BABU, MBBS, MD, MS (Gen. SV)  
Registered Structural Engineer - Grade II  
TVLDR/REG/IN-1201819/11004 of 27/11/2019  
No.1, Mahalingam Road, Masabuli Building,  
1st Floor, Nungambakkam, Chennai - 600 034.  
Ph: 9964065743 rsrnsprn@gmail.com

Signature Not Verified  
Signed by [redacted]  
Location [redacted]  
Date: 2025.08.26 16:31:06

Signature Not Verified  
Signed by [redacted]  
Location [redacted]  
Date: 2025.08.27 18:44:22

Signature Not Verified  
Signed by [redacted]  
Location [redacted]  
Date: 2025.08.24 18:08:07