

PP

APPROVAL RECORD

# Planning Permission

Krishnagiri district, Tamil Nadu

APPROVAL TYPE

**Building Plan**

ISSUING AUTHORITY

**Rural Panchayat**

The approval as the planning authority issued it, reproduced in full behind this page.

An approval speaks to what was sanctioned, not to what was built. Completion is a separate record.

PLAN SHOWING THE PROPOSED CONSTRUCTION OF  
BASEMENT+GROUND FLOOR + GROUND FLOOR MEZZANINE  
+1ST FLOOR + 1ST FLOOR MEZZANINE INDUSTRIAL  
BUILDING FOR " TITAN ENGINEERING AND AUTOMATION  
LIMITED" GREEN CATEGORY:-JOBGING & MACHINING -  
COMPRISED IN S.NO-265/2 & 267 / 1A AT HOSUR TO  
DENKANIKOTTAI MAIN ROAD OF  
S.MUDUGANAPALLI VILLAGE & PANCHAYAT,  
HOSUR PANCHAYAT UNION & TALUK,

Specification:

Foundation :RCC Column footing grade of Concrete M20  
R.C.C.Work :For Lintel,Beams,sunshade Roof,etc.,  
with required thickness cement  
concrete used M-25 grade  
Super Structure :B.W in C.M 1:5  
Flooring :Vitrified Tiles  
Joinery :Best Indian Country Wood  
Finishes :Exterior & interior painted  
with cement paint.  
Weathering coarse :Brick jelly lime conc. below  
the weathering tiles

| SCHEDULE OF OPENING |                           |               | WINDOWS AND VENTILATORS |           |                   |
|---------------------|---------------------------|---------------|-------------------------|-----------|-------------------|
| TYPE                | SIZE<br>(MASONRY OPENING) | DESCRIPTION   | W1                      | 1600X1800 | ALUMINIUM SLIDING |
| DOORS               |                           |               | W2                      | 1200X1400 | ALUMINIUM SLIDING |
|                     |                           |               | G1                      | 3300X3500 |                   |
|                     | D1                        | 1800X2400     | GLAZED DOOR             |           |                   |
| DT                  | 900X2100                  | FLUSH SHUTTER | V                       | 4000X600  | BASEMENT          |
| FD                  | 1200X2400                 | FIRE DOOR     | V1                      | 4500X1900 | SHOP FLOOR        |
| RS                  | 5000X5000                 |               | V2                      | 600X1400  | TOILETS           |

ALL DIMENSIONS ARE IN METRES  
SCALE 1: 100  
LEGEND:  
PROPOSED SHOWN IN  
BOUNDARY SHOWN IN  
ROAD SHOWN IN

For TITAN ENGINEERING & AUTOMATION  
R. Mani Kant  
Authorised Signatory


OWNER'S SIGNATURE

R. Mani Kant  
R. MANIKANDAN, M.Tech. (Structures)  
Registered Structural Engineer Grade-I (DTCP)  
CGLRGN/SE/Gr-1/2019/09/036  
AURA ENGINEERING CONSULTANTS  
#6, 60th Street, 7th Avenue, Ashok Nagar,  
Chennai-600 083. Ph: 9790761970

STRUCTURAL ENGINEER SIGNATURE


H. SATHAKUMAR  
CMDA Regd. No:RA/Gr-1/19/05/218  
JTCP Regd. No:CGLRGN/RA/Gr-1/2019/12/060  
G.C.C. No:RA101382019  
Regn. No:CA-2015/67815  
Plot No.48, Kamaraj Nagar,  
Periyas Mathur, Chennai-600 088.  
Ph:9171609807  
Email:shreekapiladesigns@gmail.com

ARCHITECT SIGNATURE

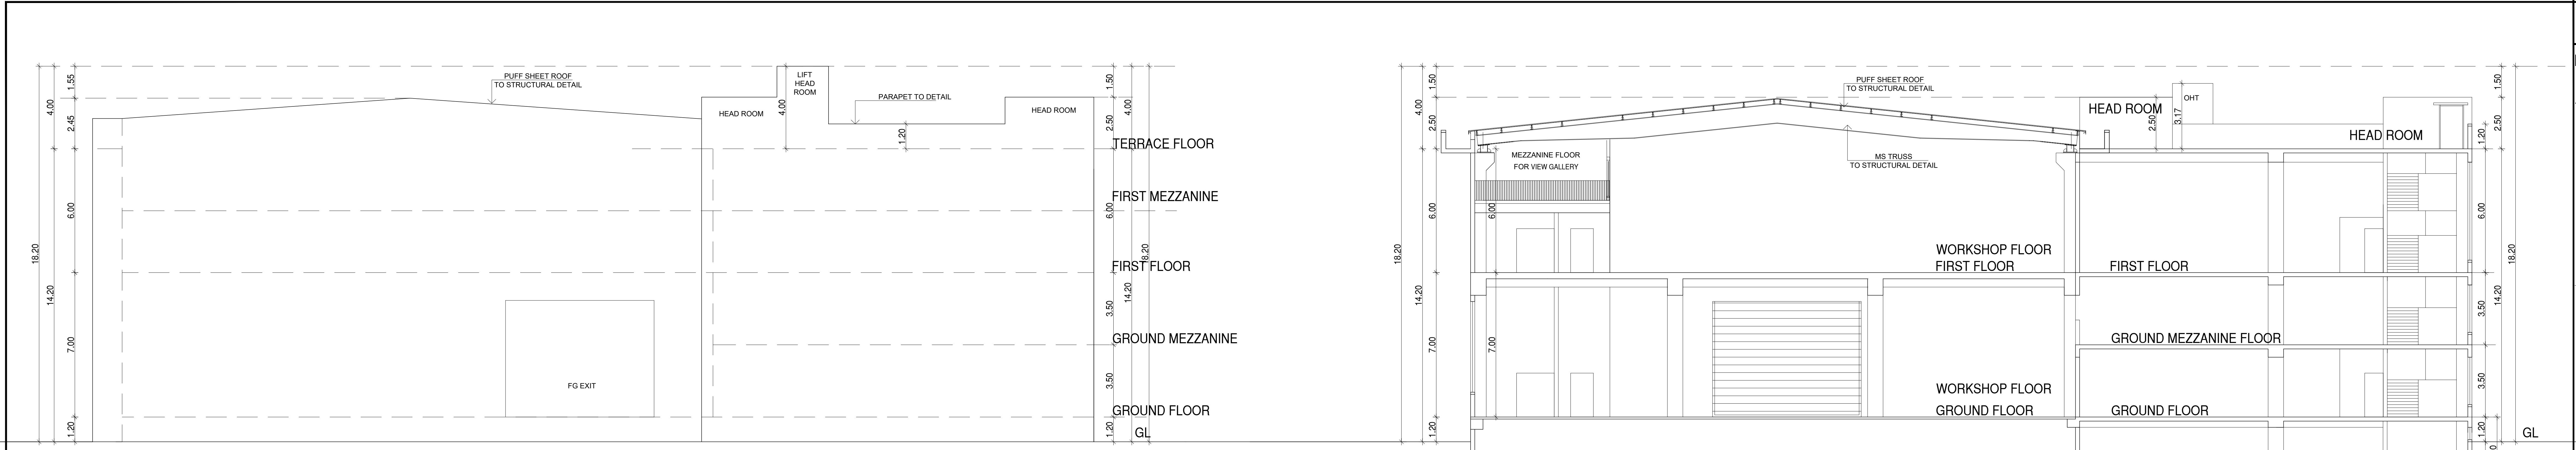


EAST ELEVATION

SECTION - "2-2"

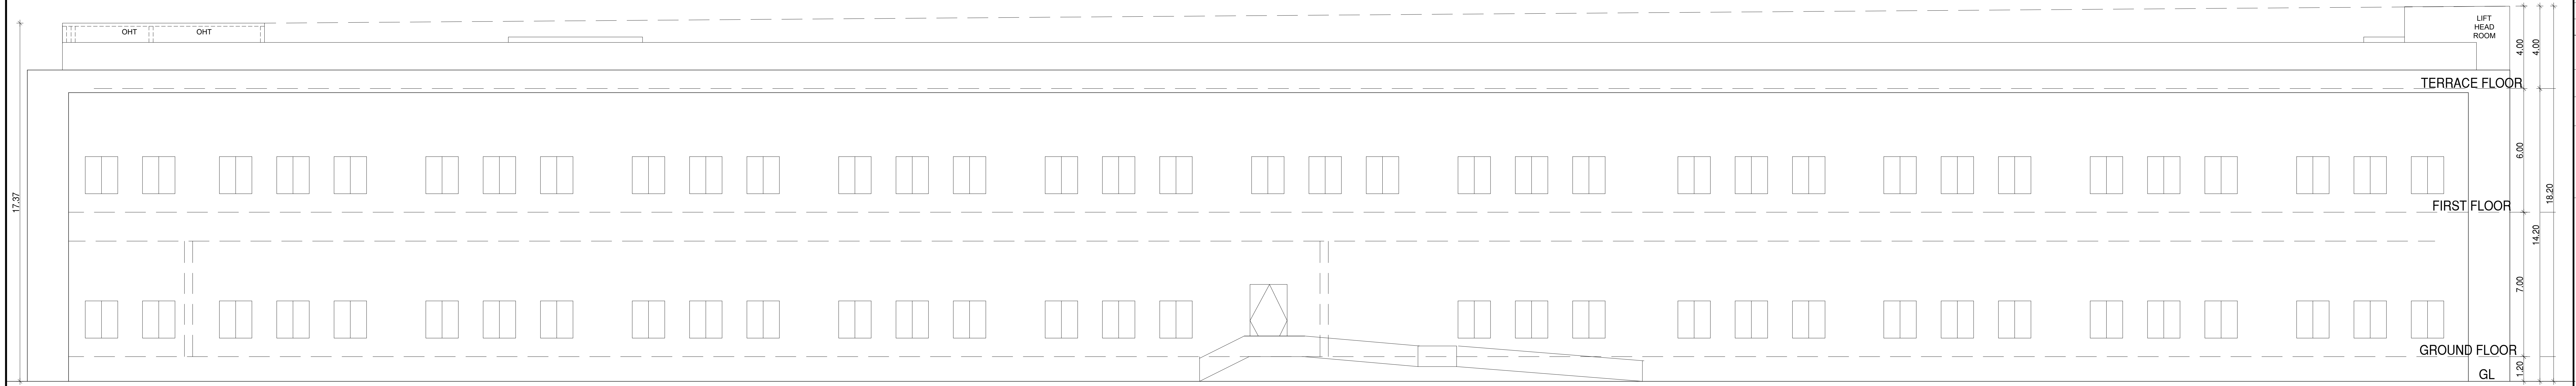

SOUTH ELEVATION

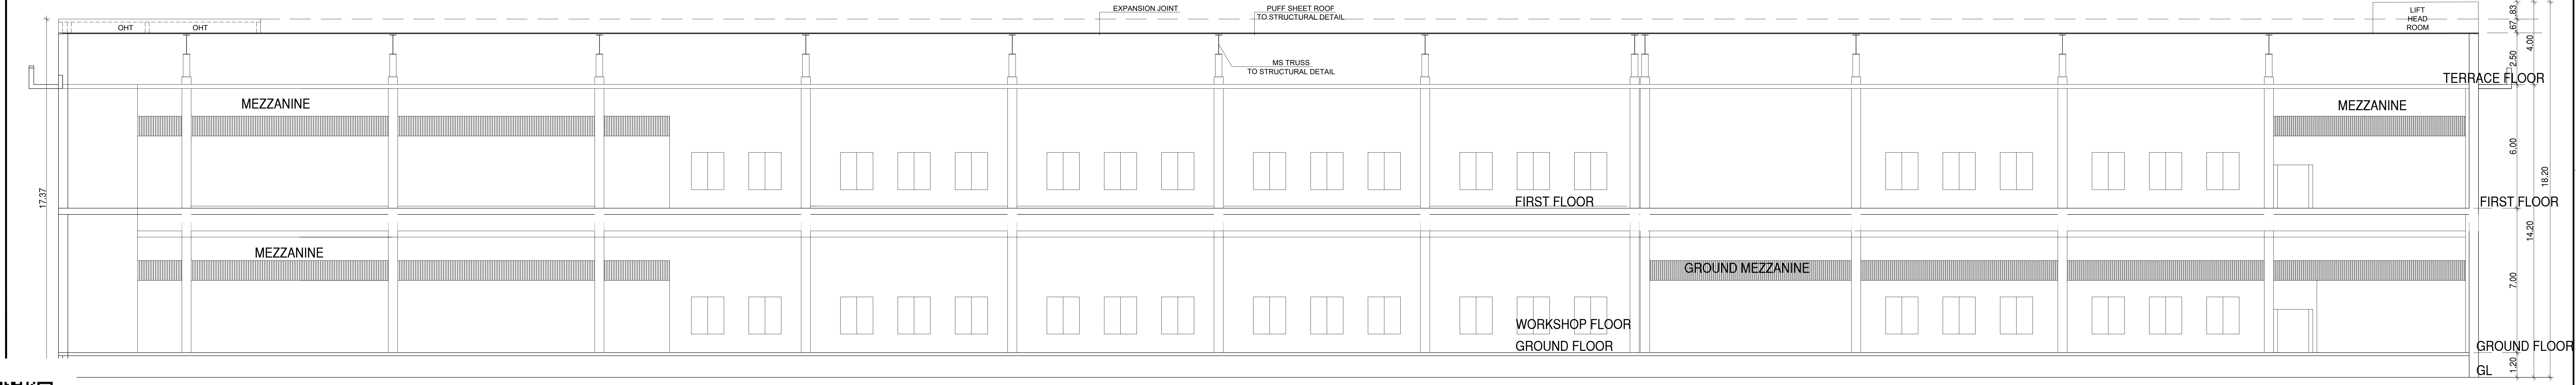

SECTION - "A-A"



PLAN SHOWING THE PROPOSED CONSTRUCTION OF  
BASEMENT+GROUND FLOOR + GROUND FLOOR MEZZANINE  
+1ST FLOOR + 1ST FLOOR MEZZANINE INDUSTRIAL  
BUILDING FOR " TITAN ENGINEERING AND AUTOMATION  
LIMITED" GREEN CATEGORY: "JOBGING & MACHINING -  
COMPRISED IN S.NO-265/2 & 267 / 1A AT HOSUR TO  
DENKANIKOTTAI MAIN ROAD OF  
S.MUDUGANAPALLI VILLAGE & PANCHAYAT,  
HOSUR PANCHAYAT UNION & TALUK,

Specification:

Foundation :RCC Column footing grade of Concrete M20  
R.C.C.Work :For Lintel,Beams,sunshade,Roof,etc.,  
with required thickness cement  
concrete used M-25 grade

Super Structure :B.W in C.M 1:5

Flooring :Vitrified Tiles

Joinery :Best Indian Country Wood

Finishes :Exterior & interior painted  
with cement paint.

Weathering coarse :Brick jelly lime conc. below  
the weathering tiles

| SCHEDULE OF OPENING |                           |               | WINDOWS AND VENTILATORS |           |
|---------------------|---------------------------|---------------|-------------------------|-----------|
| TYPE                | SIZE<br>(MASONRY OPENING) | DESCRIPTION   | W1                      | W2        |
| DOORS               |                           |               |                         |           |
| D1                  | 1800X2400                 | GLAZED DOOR   | G1                      | 3300X3500 |
| DT                  | 900X2100                  | FLUSH SHUTTER | V                       | 4000X600  |
| FD                  | 1200X2400                 | FIRE DOOR     | V1                      | 4500X1900 |
| RS                  | 5000X5000                 |               | V2                      | 600X1400  |
|                     |                           |               |                         | TOILETS   |

ALL DIMENSIONS ARE IN METRES

SCALE 1: 100


LEGEND:

PROPOSED SHOWN IN

BOUNDARY SHOWN IN

ROAD SHOWN IN

NORTH POINT

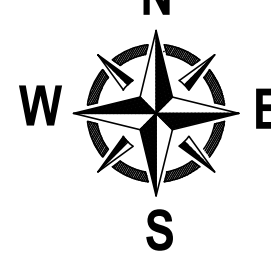

For TITAN ENGINEERING & AUTOMATION, Ltd.

*[Signature]*  
Authorised Signatory


OWNER'S SIGNATURE

*[Signature]*  
R. MANIKANDAN, M.Tech. (Structures)  
Registered Structural Engineer, Grade-I (DTCP)  
C&JL RGN/SE/Gr-I/2019/09/036  
AURA ENGINEERING CONSULTANTS  
#8, 50th Street, 7th Avenue, Ashok Nagar,  
Chennai-600 083. Ph: 9790751376


STRUCTURAL ENGINEER SIGNATURE

*[Signature]*  
H. SATHAKANAROOHI  
CMDA Regd. No:RA/Gr. I/19/05/218  
DTCP Regd. No:COLRGN/RA/Gr-I/2019/12/066  
S.C.C. No.RA101382019  
Regn. No.CA/2015/67818  
Plot No.48, Kamman, Hosur,  
Periyar Mathur, Chennai-600 088.  
Ph:9171695007  
Email:shreelapaladesign@gmail.com


ARCHITECT SIGNATURE

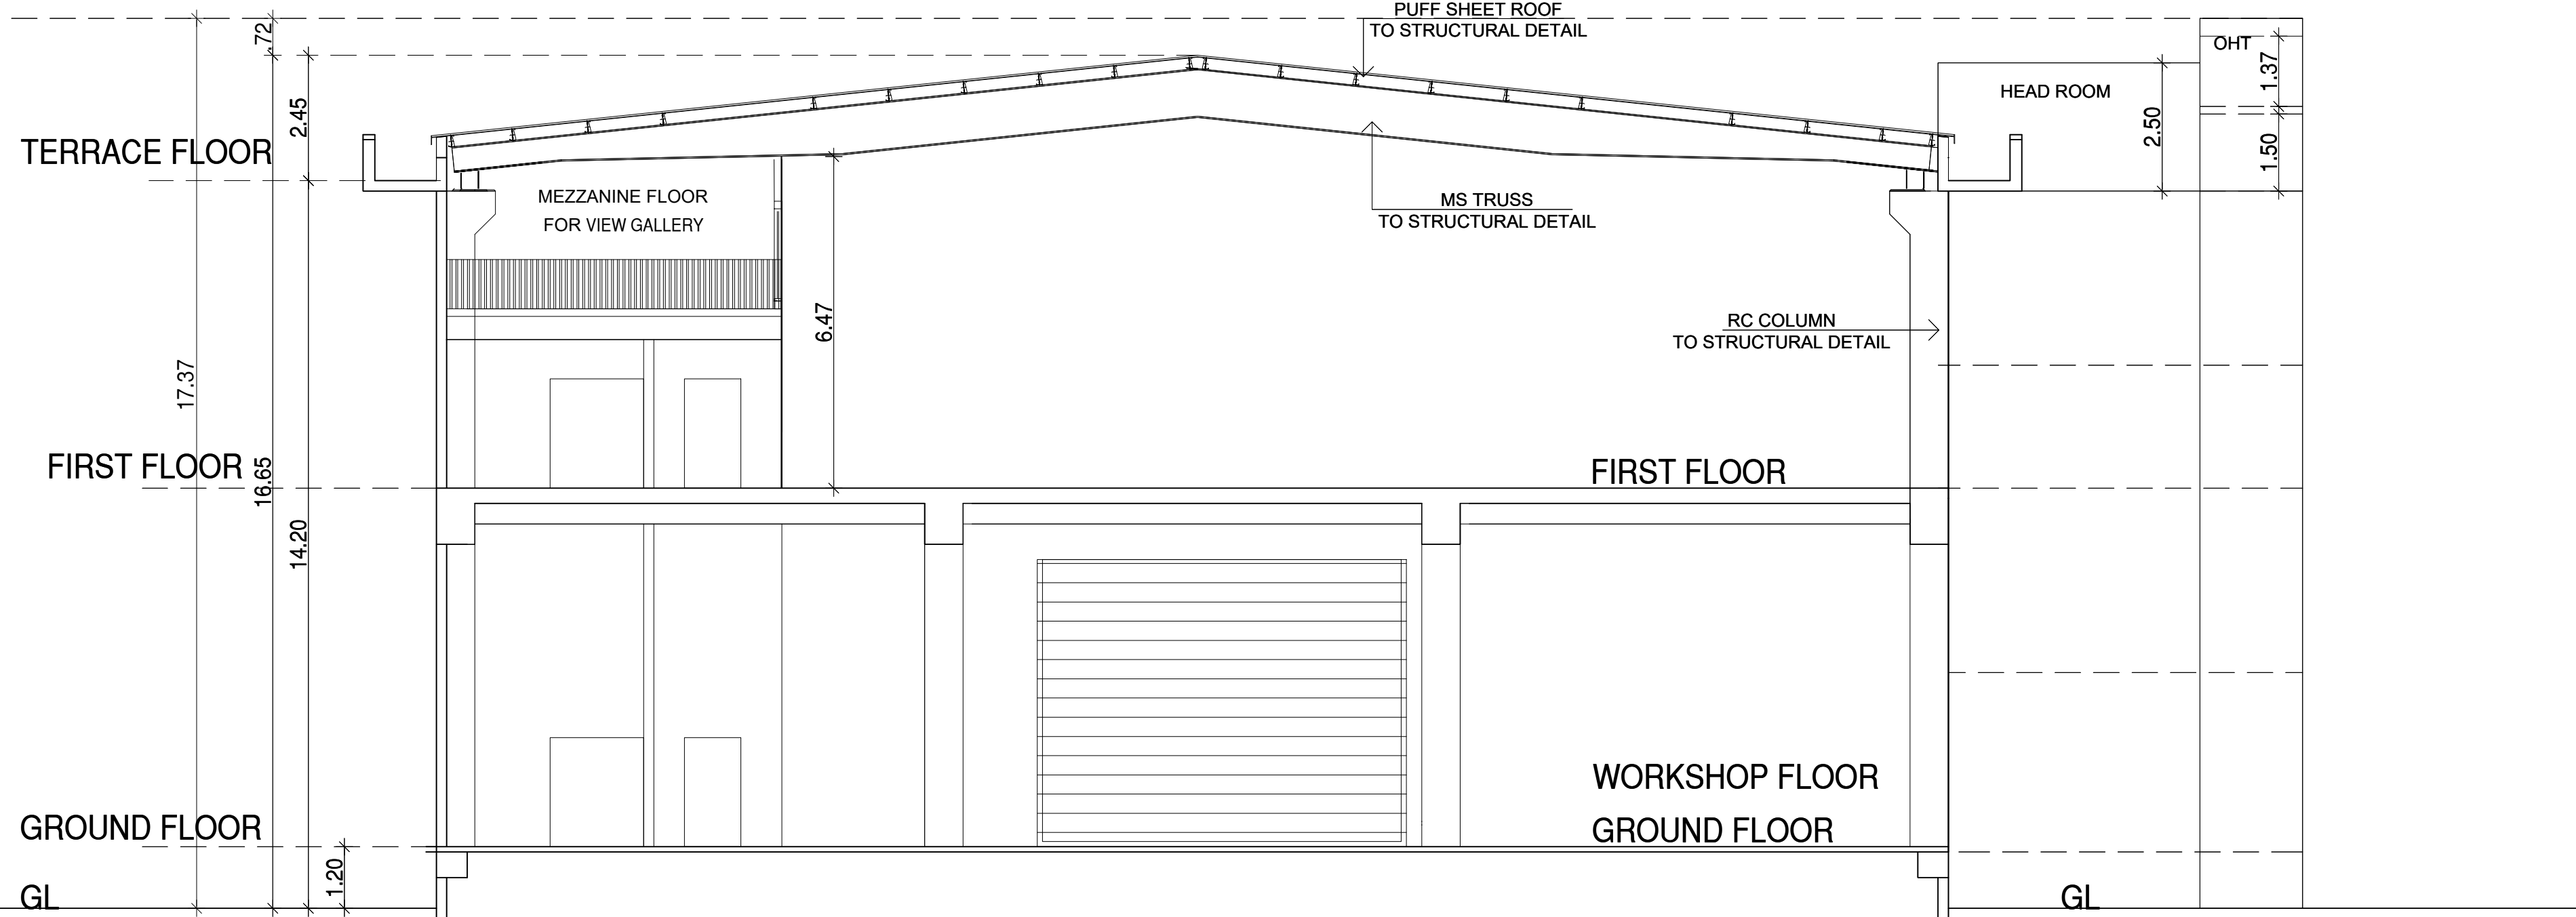

SECTION -"1-1"

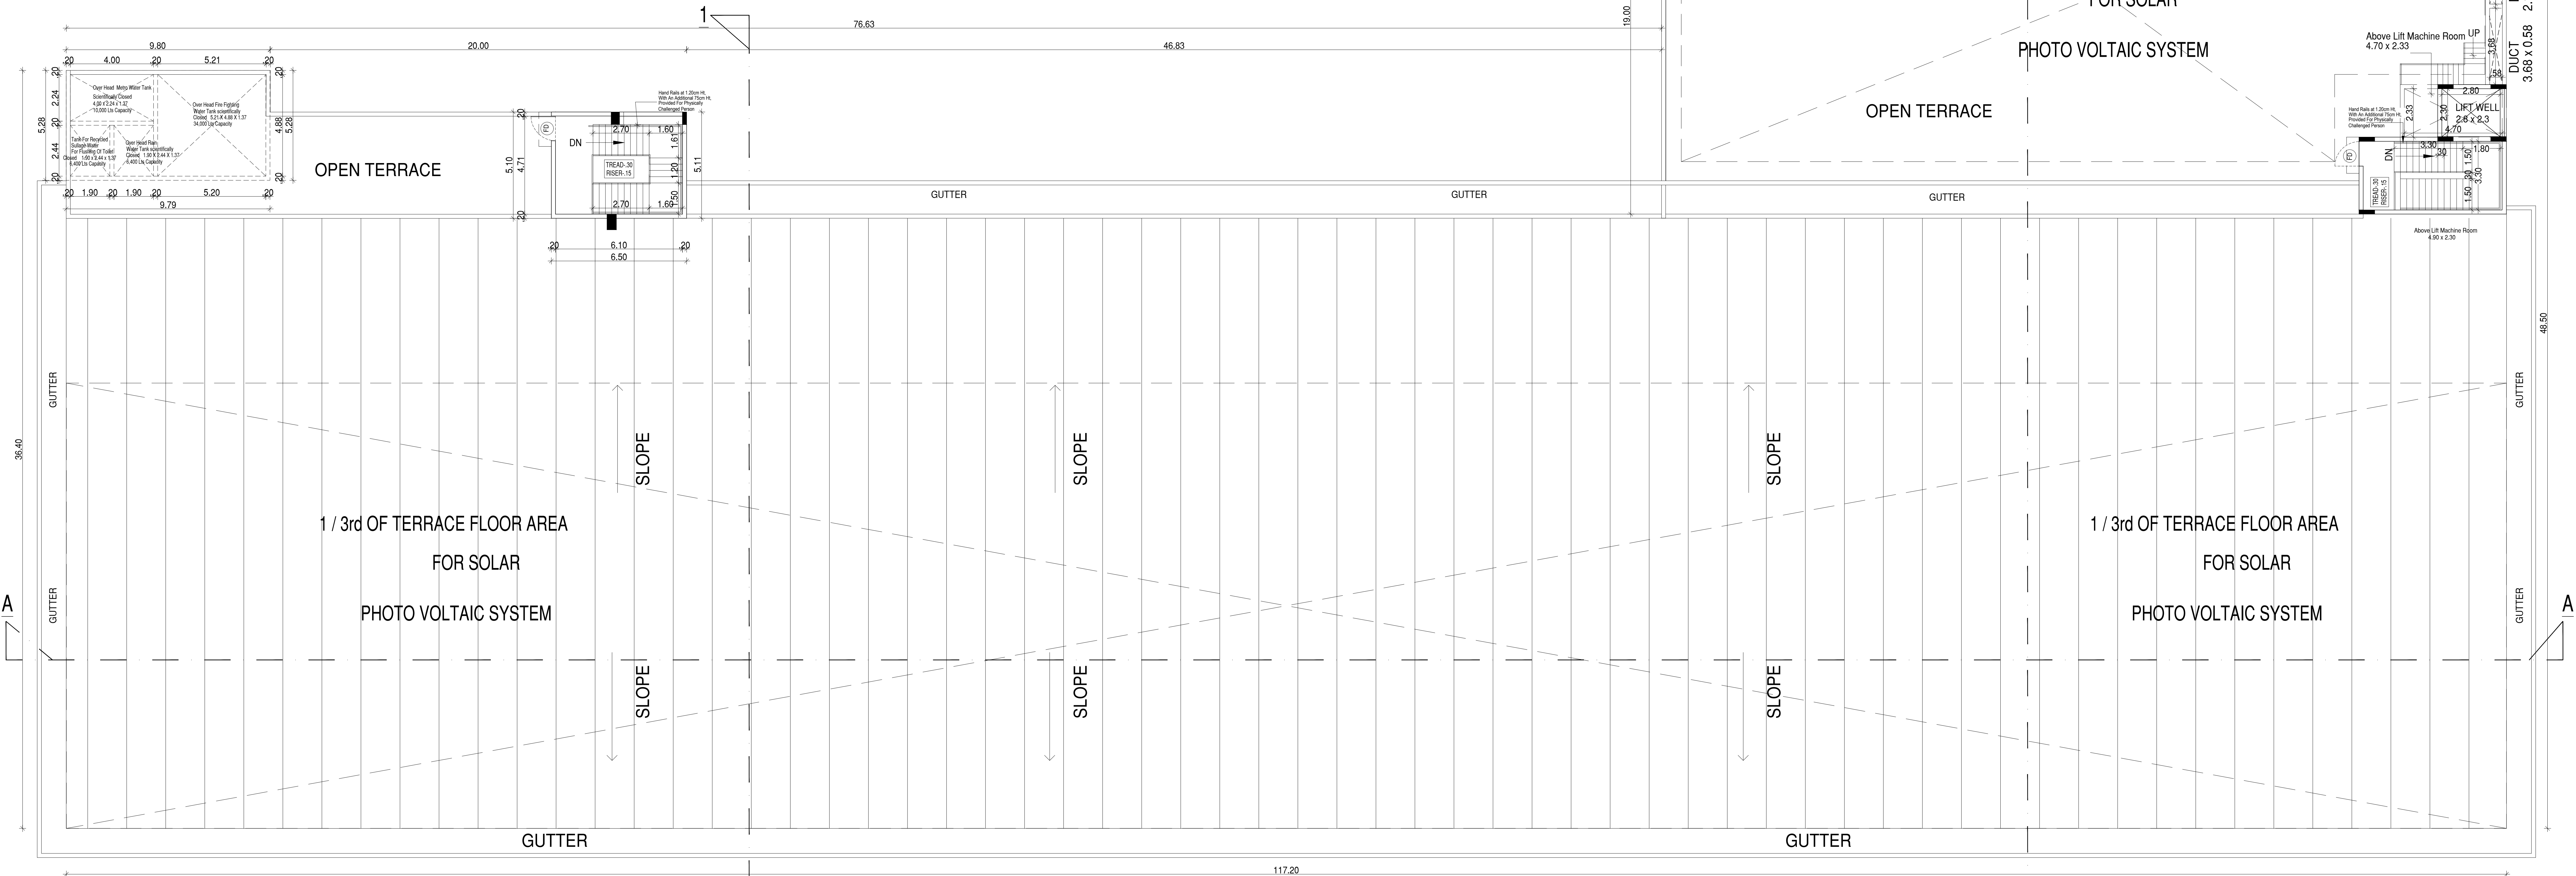

TERRACE FLOOR PLAN

 

SHEET :-06 / 08

PLAN SHOWING THE PROPOSED CONSTRUCTION OF  
BASEMENT+GROUND FLOOR + GROUND FLOOR MEZZANINE  
+1ST FLOOR + 1ST FLOOR MEZZANINE INDUSTRIAL  
BUILDING FOR " TITAN ENGINEERING AND AUTOMATION  
LIMITED" GREEN CATEGORY: JOBBING & MACHINING -  
COMPRISED IN S.NO-265/2 & 267 / 1A AT HOSUR TO  
DENKANIKOTTAI MAIN ROAD OF  
S.MUDUGANAPALLI VILLAGE & PANCHAYAT,  
HOSUR PANCHAYAT UNION & TALUK,

Specification:

Foundation :RCC Column footing grade of Concrete M20  
R.C.C.Work :For Lintel,Beams,sunshade,Roof,etc.,  
with required thickness cement  
concrete used M-25 grade  
Super Structure :B.W in C.M 1:5  
Flooring :Vitrified Tiles  
Joinery :Best Indian Country Wood  
Finishes :Exterior & interior painted  
with cement paint.  
Weathering coarse :Brick jelly lime conc. below  
the weathering tiles

| SCHEDULE OF OPENING |                           |               | WINDOWS AND VENTILATORS |           |                   |
|---------------------|---------------------------|---------------|-------------------------|-----------|-------------------|
| TYPE                | SIZE<br>(MASONRY OPENING) | DESCRIPTION   | W1                      | 1600X1800 | ALUMINIUM SLIDING |
| DOORS               |                           |               | W2                      | 1200X1400 | ALUMINIUM SLIDING |
| D1                  | 1800X2400                 | GLAZED DOOR   | G1                      | 3300X3500 |                   |
| DT                  | 900X2100                  | FLUSH SHUTTER | V                       | 4000X600  | BASEMENT          |
| FD                  | 1200X2400                 | FIRE DOOR     | V1                      | 4500X1900 | SHOP FLOOR        |
| RS                  | 5000X5000                 |               | V2                      | 600X1400  | TOILETS           |

ALL DIMENSIONS ARE IN METRES  
SCALE 1: 100  
LEGEND:

PROPOSED SHOWN IN  
BOUNDARY SHOWN IN  
ROAD SHOWN IN

For TITAN ENGINEERING & AUTOMATION

Authorised Signatory

OWNER'S SIGNATURE

R. Mani Chand  
R. MANIKANDAN, M.Tech. (Structures)  
Registered Structural Engineer Grade-1 (DTP)  
CGLR/GN/S/E/Gr-1/2019/08/036  
AURA ENGINEERING CONSULTANTS  
#6, 50th Street, 7th Avenue, Ashok Nagar,  
Chennai- 600 083. Ph: 9790751379

STRUCTURAL ENGINEER SIGNATURE

H. SATHAKUMAR  
CMDA Regd. No: RA/Gr. 1/19/05/218  
DTP Regd. No: CGLR/GN/RA/Gr-1/2019/12/050  
G.C.C. No: RA/101382019  
Regn. No: CA/2015/7816  
Plot No. 45, Kamara, Hosur,  
Periya Mathur, Chennai-600 088.  
Ph: 9171609007  
Email: shreekapladesigns@gmail.com

ARCHITECT SIGNATURE

PLAN SHOWING THE PROPOSED CONSTRUCTION OF  
BASEMENT+GROUND FLOOR + GROUND FLOOR MEZZANINE  
+1ST FLOOR + 1ST FLOOR MEZZANINE INDUSTRIAL  
BUILDING FOR " TITAN ENGINEERING AND AUTOMATION  
LIMITED" GREEN CATEGORY:- JOBBING & MACHINING -  
COMPRISED IN S.NO-265/2 & 267 / 1A AT HOSUR TO  
DENKANIKOTTAI MAIN ROAD OF  
S.MUDUGANAPALLI VILLAGE & PANCHAYAT,  
HOSUR PANCHAYAT UNION & TALUK,

Specification:

Foundation :RCC Column footing grade of Concrete M20  
R.C.C.Work :For Lintel,Beams,sunshade,Roof,etc.,  
with required thickness cement  
concrete used M-25 grade  
Super Structure :B.W in C.M 1:5  
Flooring :Vitrified Tiles  
Joinery :Best Indian Country Wood  
Finishes :Exterior & interior painted  
with cement paint.  
Weathering coarse :Brick jelly lime conc. below  
the weathering tiles

| SCHEDULE OF OPENING |                           | WINDOWS AND VENTILATORS |              |
|---------------------|---------------------------|-------------------------|--------------|
| TYPE                | SIZE<br>(MASONRY OPENING) | DESCRIPTION             |              |
| DOORS               |                           |                         |              |
| D1                  | 1800X2400                 | GLAZED DOOR             | G1 3300X3500 |
| DT                  | 900X2100                  | FLUSH SHUTTER           | V 4000X600   |
| FD                  | 1200X2400                 | FIRE DOOR               | V1 4500X1900 |
| RS                  | 5000X5000                 |                         | V2 600X1400  |

ALL DIMENSIONS ARE IN METRES


SCALE 1: 100

LEGEND:

PROPOSED SHOWN IN

BOUNDARY SHOWN IN

ROAD SHOWN IN

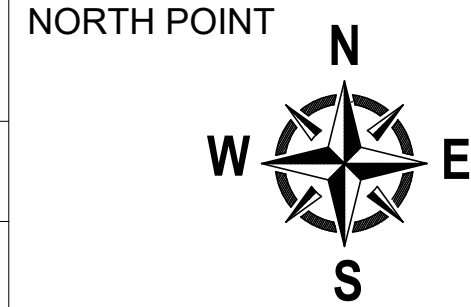

For TITAN ENGINEERING & AUTOMATION

Authorised Signatory


OWNER'S SIGNATURE


R. Mani  
R. MANIKANDAN, M.Tech. (Structures)  
Registered Structural Engineer Grade-I (DTCP)  
CGLRGN/SE/Gr-I/2019/09/036  
AURA ENGINEERING CONSULTANTS  
#6, 50th Street, 7th Avenue, Ashok Nagar,  
Chennai - 600 053. Ph: 9790751378

STRUCTURAL ENGINEER SIGNATURE

H. SATHAKUMAR  
CMDA Regd. No:RA/Gr.1/19/05/218  
DTCP Regd. No:CGLRGN/AIS-1/2019/12/050  
G.C.C. No:RA101382019  
Regd. No:CA/2015/7818  
Plot No.45, Kammara Nagar,  
Periya Mathur, Chennai - 600 056.  
Ph:9171665007  
Email:shreekapladesigns@gmail.com

ARCHITECT SIGNATURE

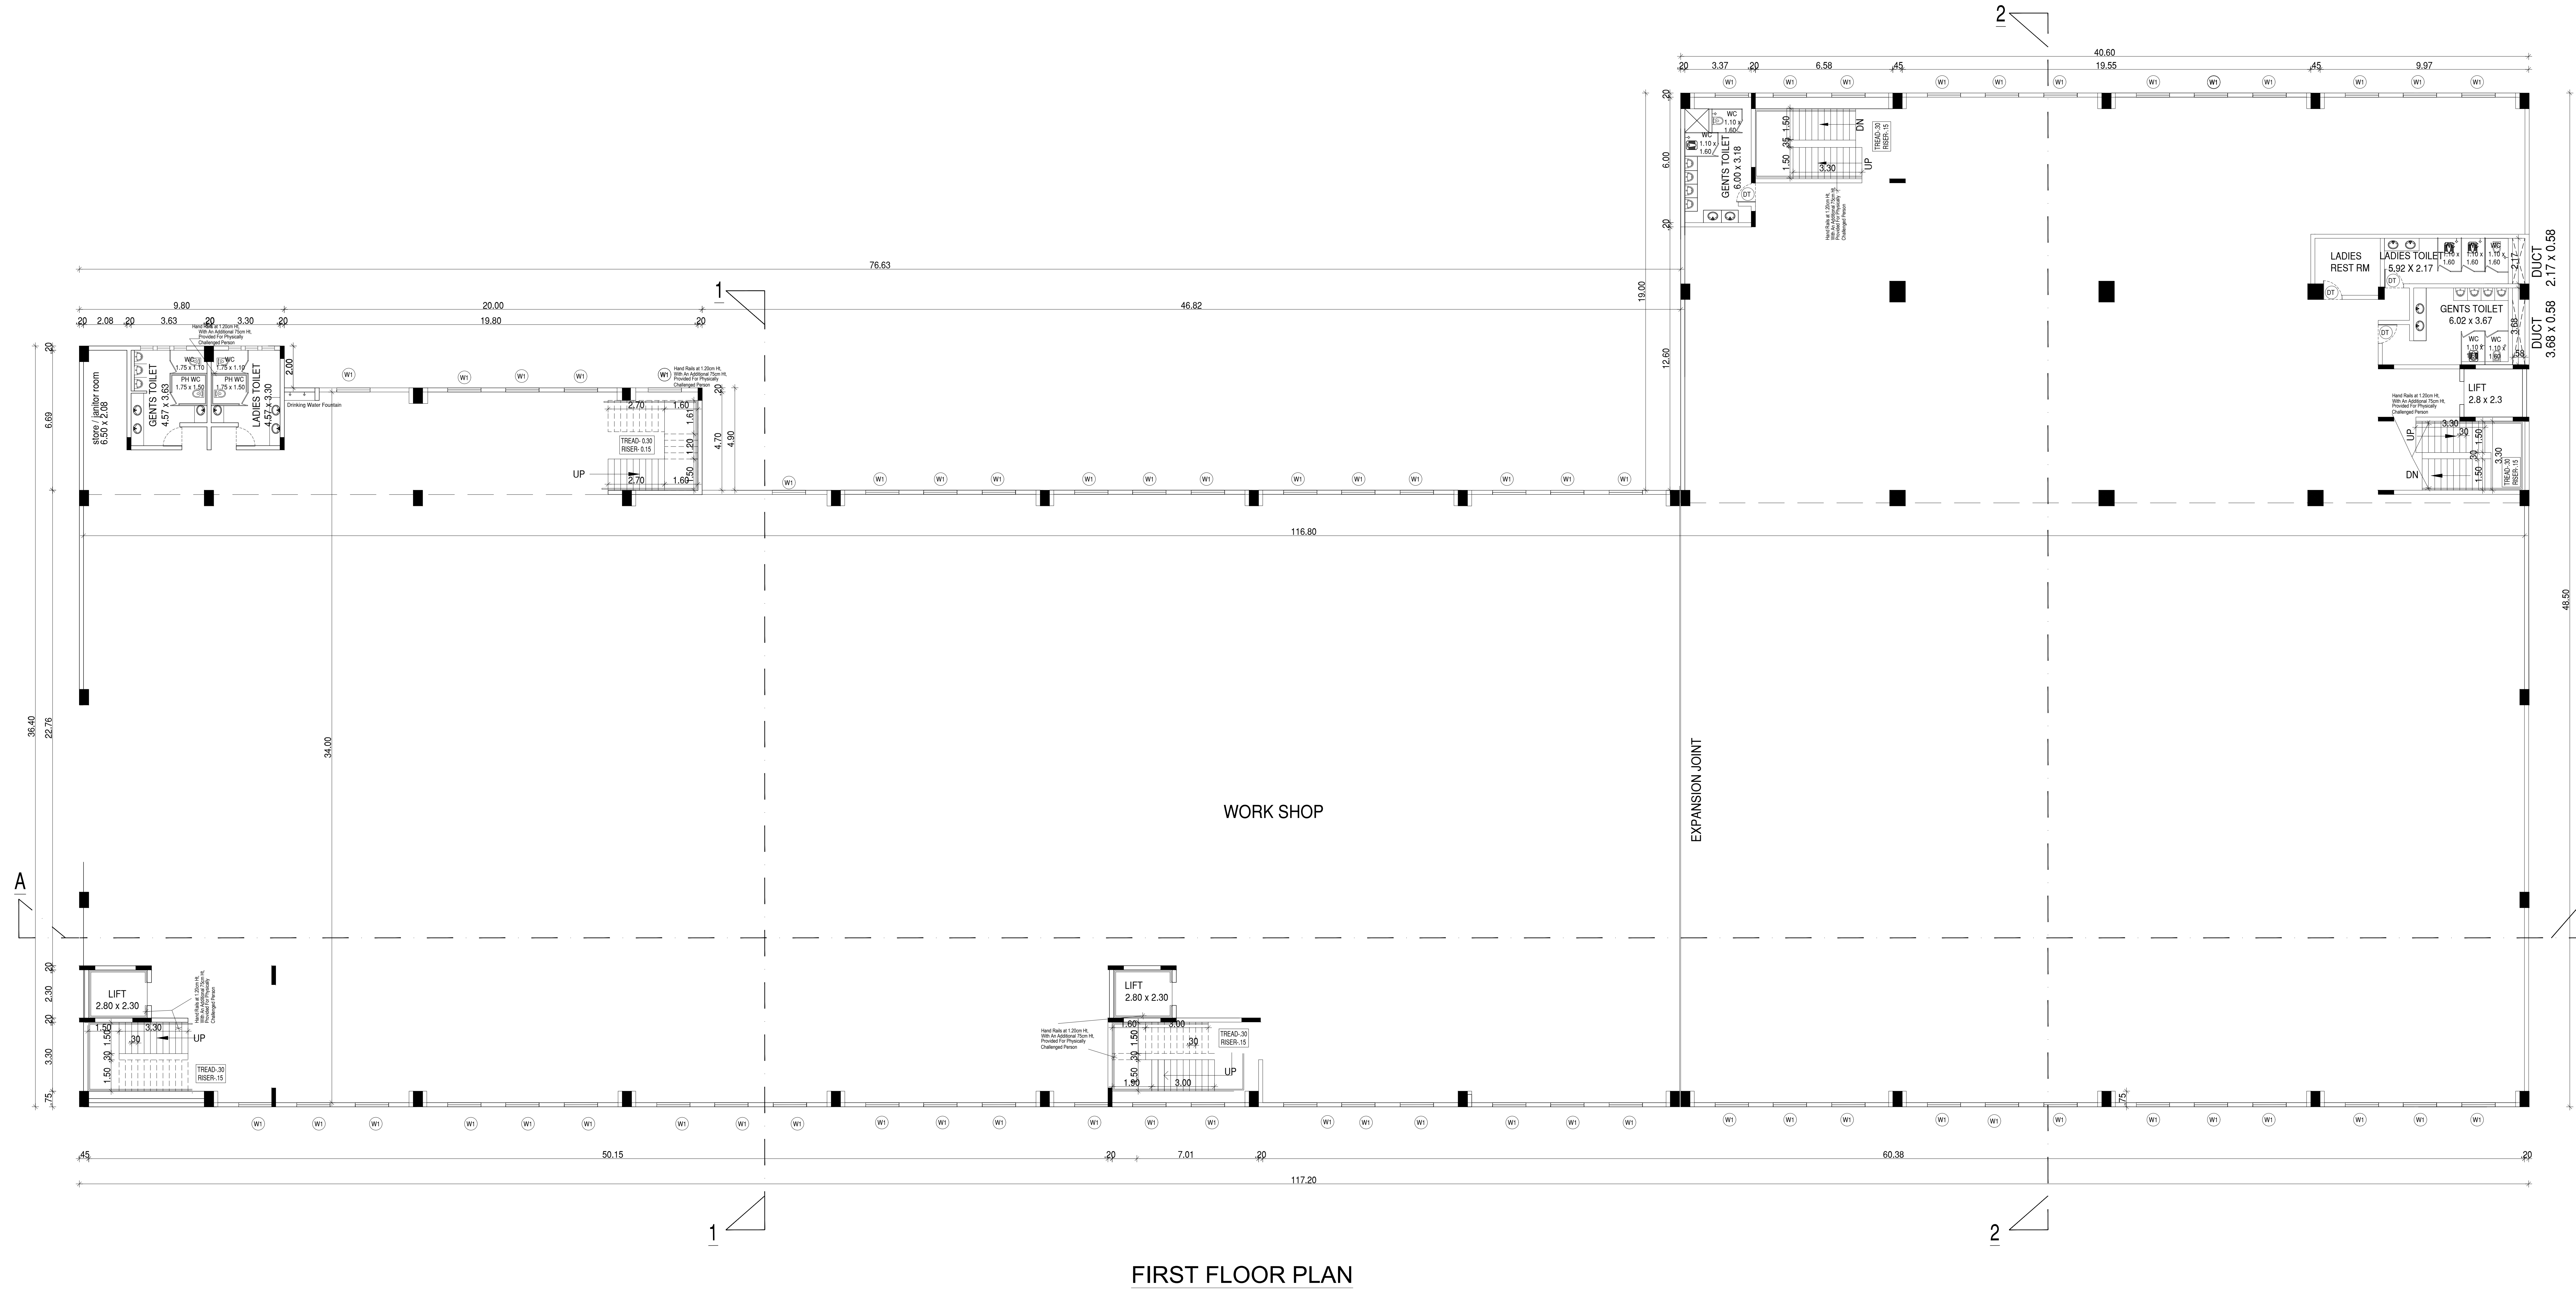

 

PLAN SHOWING THE PROPOSED CONSTRUCTION OF  
BASEMENT+GROUND FLOOR + GROUND FLOOR MEZZANINE  
+1ST FLOOR + 1ST FLOOR MEZZANINE INDUSTRIAL  
BUILDING FOR " TITAN ENGINEERING AND AUTOMATION  
LIMITED" GREEN CATEGORY: -JOBGING & MACHINING -  
COMPRISED IN S.NO-265/2 & 267 / 1A AT HOSUR TO  
DENKANIKOTTAI MAIN ROAD OF  
S.MUDUGANAPALLI VILLAGE & PANCHAYAT,  
HOSUR PANCHAYAT UNION & TALUK,

Specification:

Foundation :RCC Column footing grade of Concrete M20  
R.C.C.Work :For Lintel Beams sunshade, Roof, etc.,  
with required thickness cement  
concrete used M-25 grade  
Super Structure :B.W in C.M 1:5  
Flooring :Vitrified Tiles  
Joinery :Best Indian Country Wood  
Finishes :Exterior & interior painted  
with cement paint.  
Weathering coarse :Brick jelly lime conc. below  
the weathering tiles

| SCHEDULE OF OPENING |           | WINDOWS AND VENTILATORS |  |
|---------------------|-----------|-------------------------|--|
| TYPE                | SIZE      | DESCRIPTION             |  |
| DOORS               |           |                         |  |
| W1                  | 1600X1800 | ALUMINIUM SLIDING       |  |
| W2                  | 1200X1400 | ALUMINIUM SLIDING       |  |
| DOORS               |           |                         |  |
| D1                  | 1800X2400 | GLAZED DOOR             |  |
| DT                  | 900X2100  | FLUSH SHUTTER           |  |
| FD                  | 1200X2400 | FIRE DOOR               |  |
| RS                  | 5000X5000 |                         |  |

| WINDOWS AND VENTILATORS |           |
|-------------------------|-----------|
| W1                      | 1600X1800 |
| W2                      | 1200X1400 |
| G1                      | 3300X3500 |
| V                       | 4000X600  |
| V1                      | 4500X1900 |
| V2                      | 600X1400  |

ALL DIMENSIONS ARE IN METRES


SCALE 1: 100

LEGEND:

PROPOSED SHOWN IN

BOUNDARY SHOWN IN

ROAD SHOWN IN

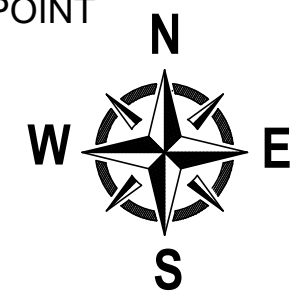

For TITAN ENGINEERING & AUTOMATION

*Authorised Signatory*


OWNER'S SIGNATURE

*R. Mani*  
R. MANIKANDAN, M.Tech. (Structures)  
Registered Structural Engineer Grade-I (DTC)  
CGLRN/SE/Gr-1/2019/09/036  
AURA ENGINEERING CONSULTANTS  
#6, 50th Street, 7th Avenue, Ashok Nagar,  
Chennai- 600 083. Ph: 9790751378

STRUCTURAL ENGINEER SIGNATURE


*H. Sathakum Prohi*  
H. SATHAKUM PROHI  
CMDA Regd. No:RA/Gr-1/19/05/218  
DTCPL Regd. No:CGLRN/RA/Gr-1/2019/12/060  
G.C.C. No:RA101382019  
Regn. No:CA/2015/67818  
Plot No.48, Kamaraj Nagar,  
Periyar Mathur, Chennai- 600 088.  
Ph:9171503607  
Email:shreekapiladesigns@gmail.com

ARCHITECT SIGNATURE

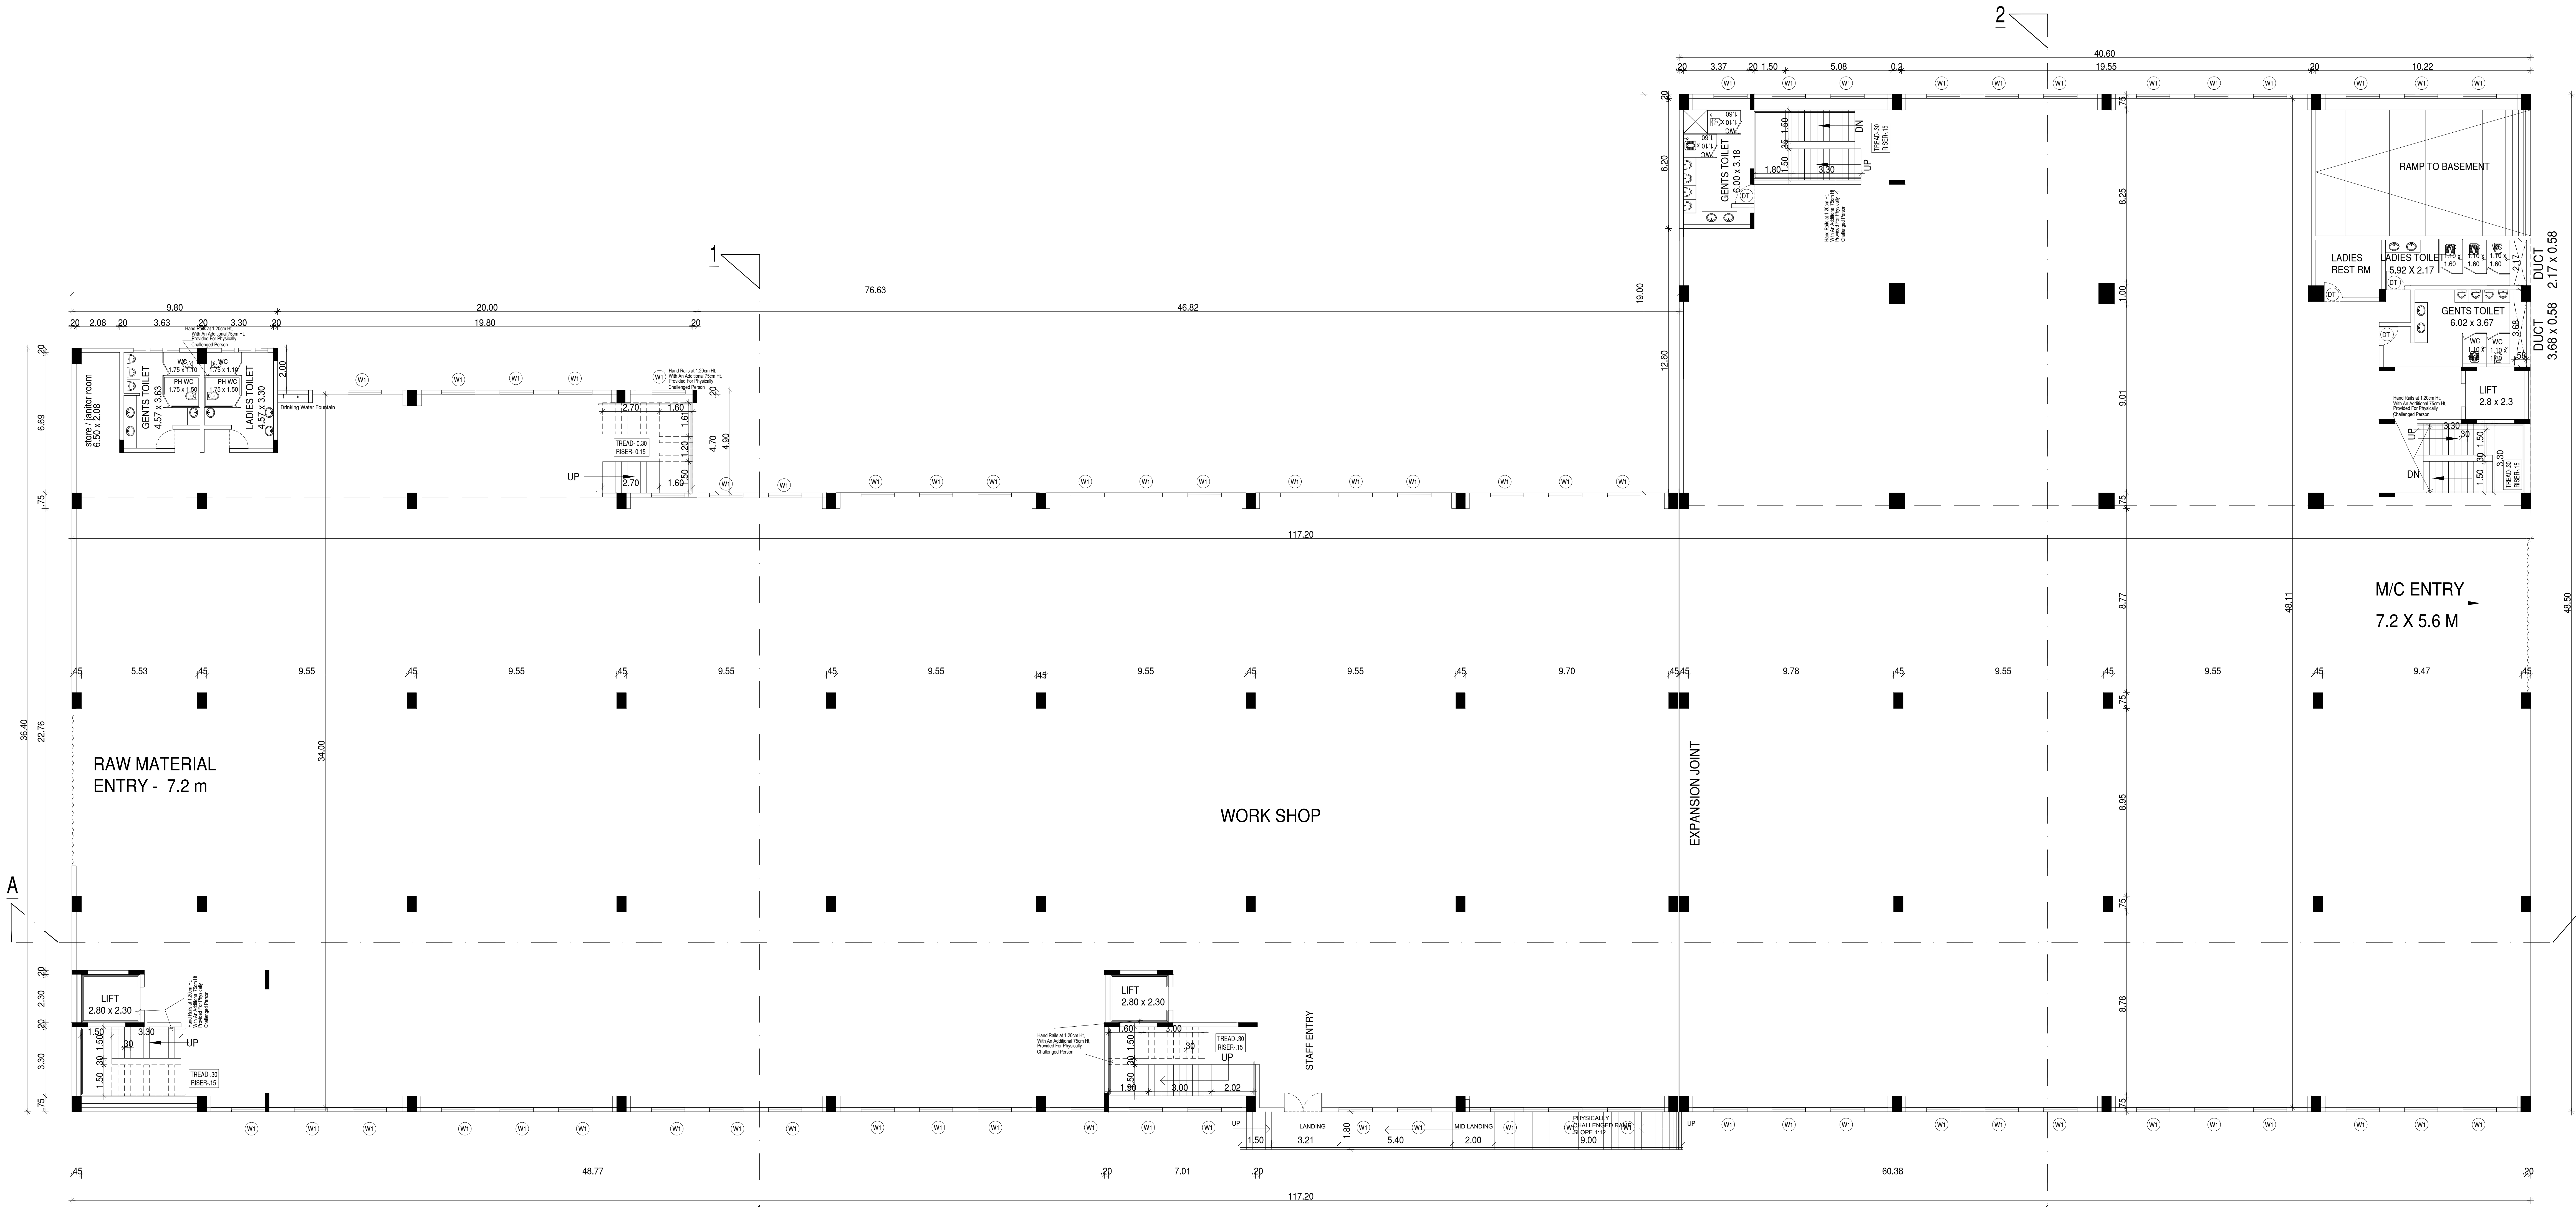

GROUND FLOOR PLAN

BASEMENT FLOOR PLAN  
(MECHANICALLY VENTILATED USING GET FANS)

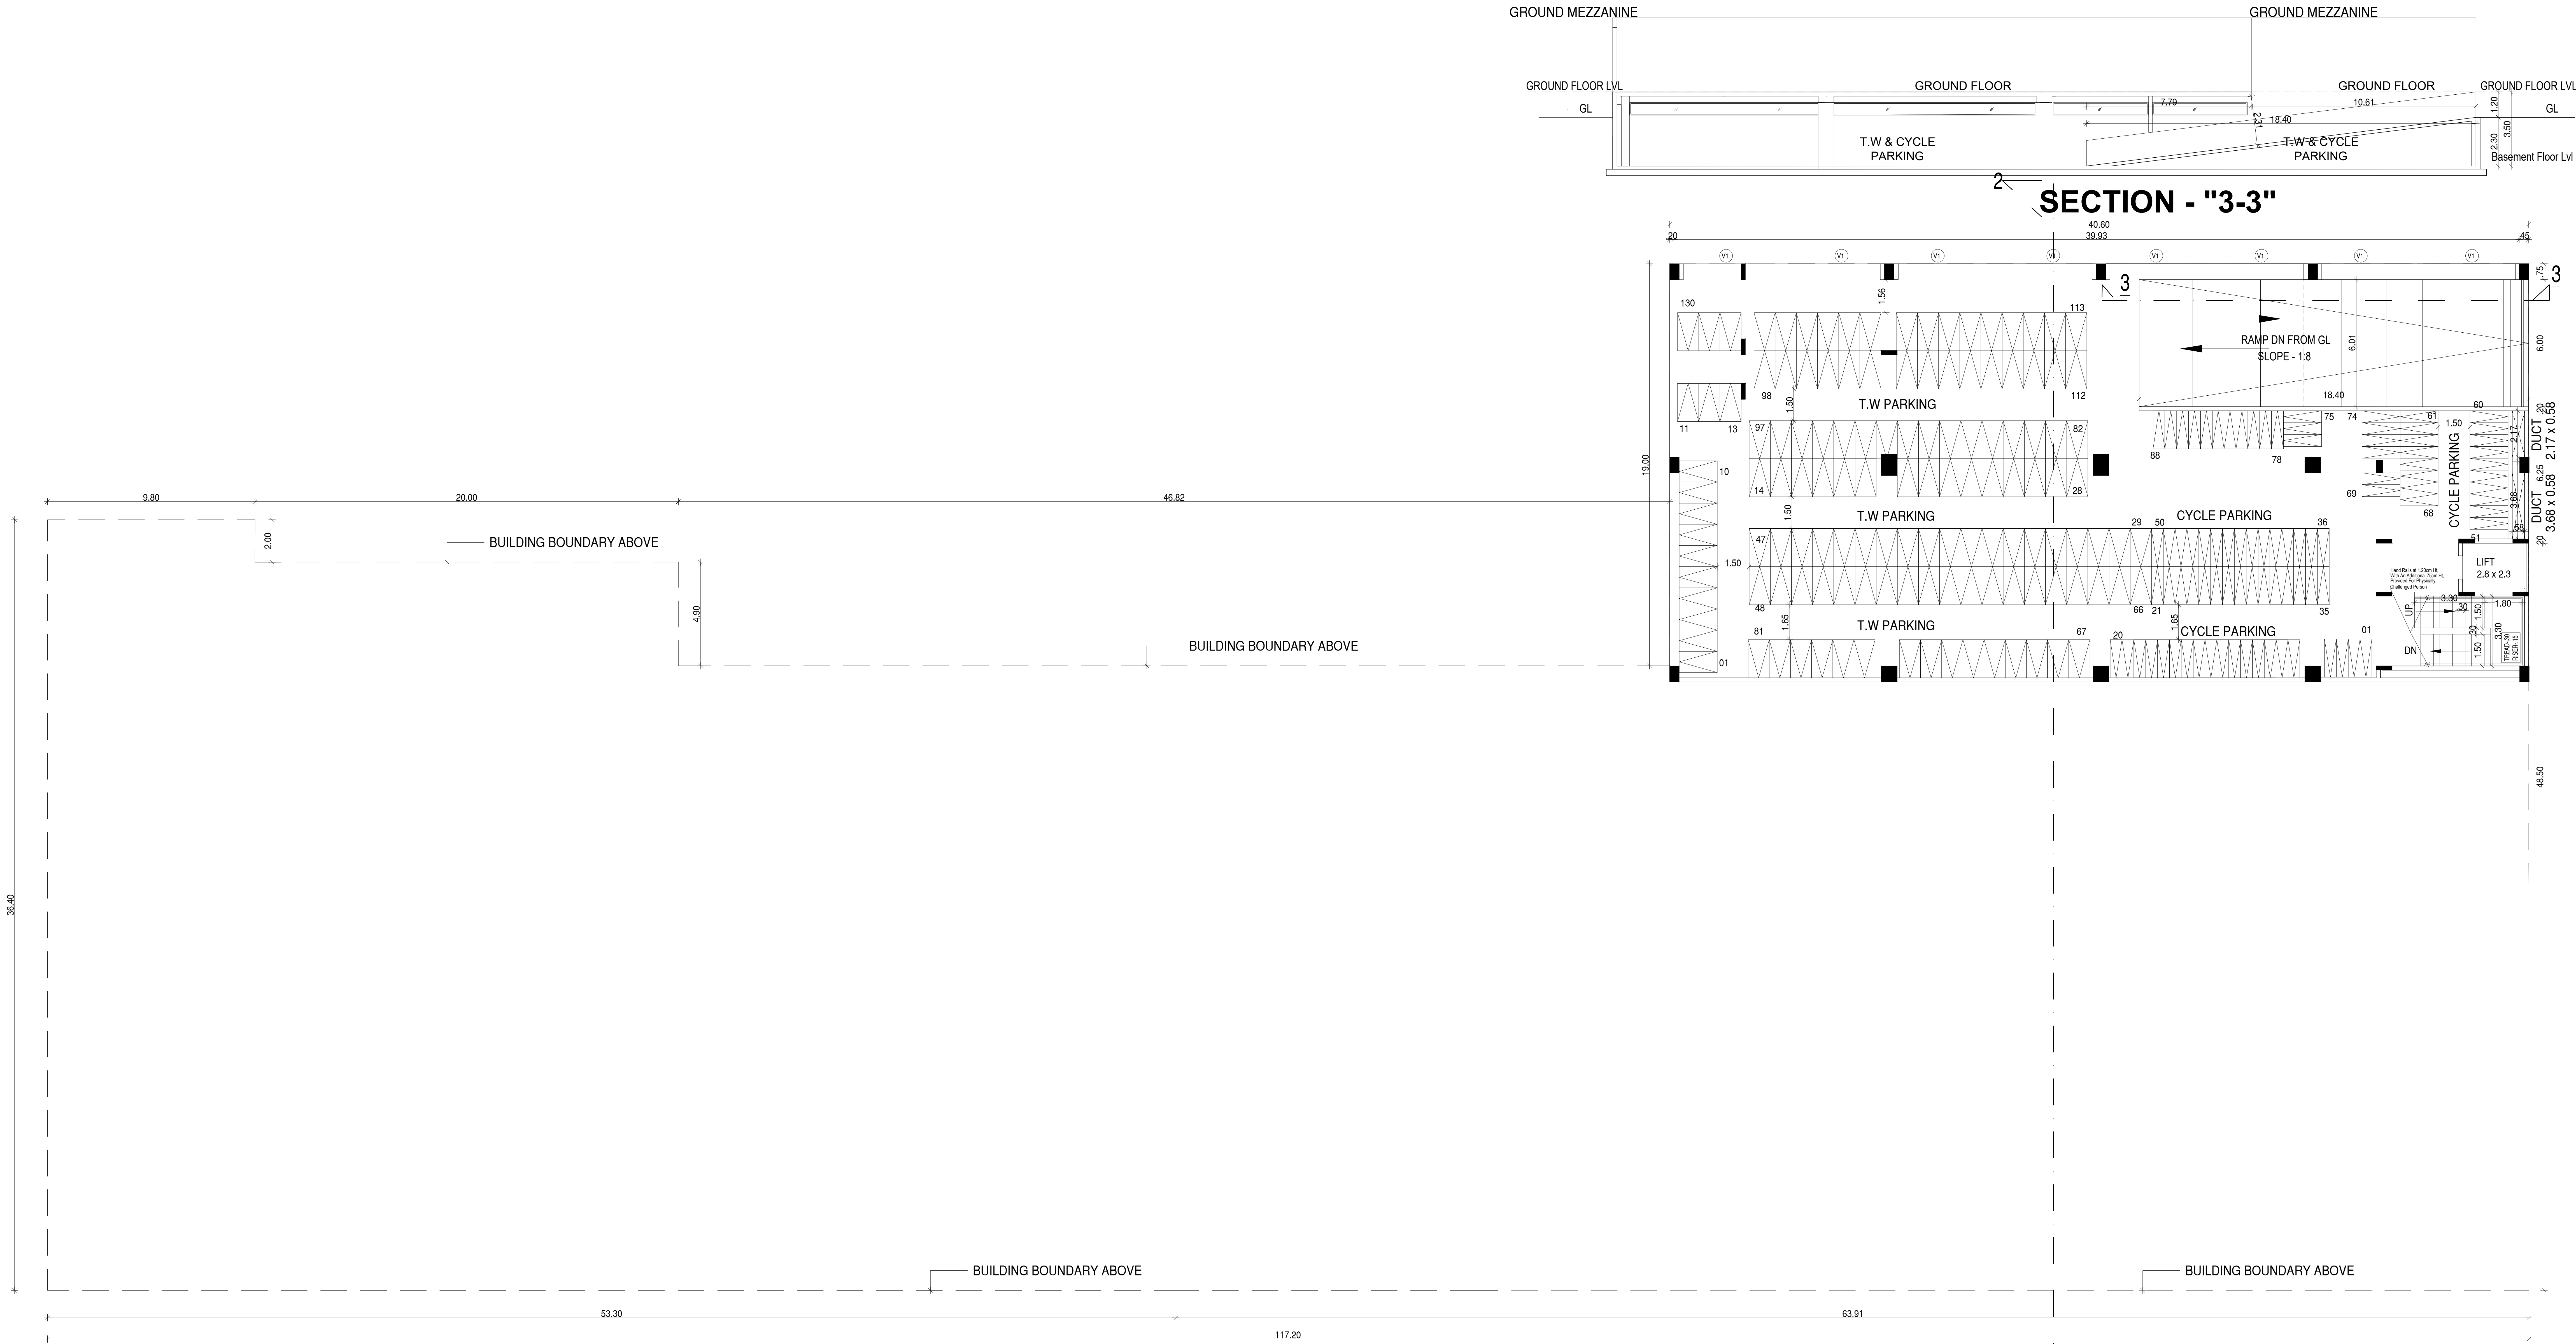

SHEET :-02 / 08

PLAN SHOWING THE PROPOSED CONSTRUCTION OF  
BASEMENT+GROUND FLOOR + GROUND FLOOR MEZZANINE  
+1ST FLOOR + 1ST FLOOR MEZZANINE INDUSTRIAL  
BUILDING FOR " TITAN ENGINEERING AND AUTOMATION  
LIMITED" GREEN CATEGORY:- JOBBING & MACHINING -  
COMPRISED IN S.NO-265/2 & 267 / 1A AT HOSUR TO  
DENKANIKOTTAI MAIN ROAD OF  
S.MUDUGANAPALLI VILLAGE & PANCHAYAT,  
HOSUR PANCHAYAT UNION & TALUK,

Specification:

Foundation :RCC Column footing grade of Concrete M20  
R.C.C.Work :For Lintel,Beams,sunshade,Roof,etc.,  
with required thickness cement  
concrete used M-25 grade  
Super Structure :B.W in C.M 1:5  
Flooring :Vitrified Tiles  
Joinery :Best Indian Country Wood  
Finishes :Exterior & interior painted  
with cement paint.  
Weathering coarse :Brick jelly lime conc. below  
the weathering tiles

| SCHEDULE OF OPENING |                           |                          | WINDOWS AND VENTILATORS |           |
|---------------------|---------------------------|--------------------------|-------------------------|-----------|
| TYPE                | SIZE<br>(MASONRY OPENING) | DESCRIPTION              | W1                      | 1600X1800 |
| DOORS               | D1                        | 1800X2400<br>GLAZED DOOR | W2                      | 1200X1400 |
|                     |                           |                          | G1                      | 3300X3500 |
| DT                  | 900X2100                  | FLUSH SHUTTER            | V                       | 4000X600  |
| FD                  | 1200X2400                 | FIRE DOOR                | V1                      | 4500X1900 |
| RS                  | 5000X5000                 |                          | V2                      | 600X1400  |

|                              |   |
|------------------------------|---|
| ALL DIMENSIONS ARE IN METRES | <div>NORTH POINT</div> <div></div> |
| SCALE 1: 100                 |   |
| LEGEND:                      |   |

PROPOSED SHOWN IN ☐  
BOUNDARY SHOWN IN ☐  
ROAD SHOWN IN ☐

For TITAN ENGINEERING & AUTOMATION

OWNER'S SIGNATURE

R. MANIKANDAN, M.Tech, (Structures)  
Registered Structural Engineer Grade-I (DTCP)  
AURA ENGINEERING CONSULTANTS  
#4, 50th Street, 7th Avenue, Ashok Nagar,  
Chennai-600 083. Ph: 9760751378

STRUCTURAL ENGINEER SIGNATURE

H. SATHAKUMAROOH  
CMDA Regd No:RA/Gr.1/19/05/218  
DTCP Regd. No:CGLRGN/RA/Gr-1/2019/12/080  
G.C.C. No:RA/101382016  
Regn. No:CA/2015/67818  
Plot No.48, Kamaraj Nagar,  
Periyar Mathur, Chennai-600 058,  
Ph:9171609007  
Email:shrestapiladesigns@gmail.com

ARCHITECT SIGNATURE

PLAN SHOWING THE PROPOSED CONSTRUCTION OF  
BASEMENT+GROUND FLOOR +GROUND FLOOR MEZZANINE  
+1ST FLOOR + 1ST FLOOR MEZZANINE INDUSTRIAL  
BUILDING FOR "TITAN ENGINEERING AND AUTOMATION  
LIMITED" GREEN CATEGORY: -JOBGING & MACHINING -  
COMPRISED IN S.NO-265/2 & 267 / 1A AT HOSUR TO  
DENKANIKOTTAI MAIN ROAD OF  
S.MUDUGANAPALLI VILLAGE & PANCHAYAT,  
HOSUR PANCHAYAT UNION & TALUK,

SPECIFICATION

ALL CONCRETE WORK SHOULD BE  
CARRIED AS PER IS:456-2000  
USE MIX M:25 GRADE FOR ALL R.C.C WORKS  
CLEAR COVER TO THE REINFORCEMENT FOR  
FOOTING -50MM , COLUMN 40MM, BEAM 30MM  
SLAB 30MM , R.C.C WALL 30MM  
QUARRY DUST CAN BE USED FOR ALL  
P.C.C WORKS P.C.C 1:4:3(1:5:10) AND BRICK JELLY  
WORKS (RIVER SAND IF NOT AVAILABLE)

PLOT AREA DETAIL

| S.NO                                         | PATTA AREA<br>in sq.m | DOCUMENT.<br>AREA in sq.m | S.NO     | PATTA AREA<br>in sq.m | DOCUMENT<br>AREA in sq.m |
|----------------------------------------------|-----------------------|---------------------------|----------|-----------------------|--------------------------|
| SITE AREA<br>8442A, 8452, 265 / 1 & 267 / 1A | 8850.00               | 8862.93                   | 265 / 2  | 3500.00               | 3500.00                  |
|                                              |                       |                           | 267 / 1A | 5350.00               | 5342.04                  |
| TOTAL                                        | 8850.00               | 8862.93                   |          |                       |                          |

TOTAL SITE AREA AS PER PATTA - 8850.00 Sq.m  
TOTAL SITE AREA AS PER DOC. - 8862.93 Sq.m  
OSR AREA :-  
10% OSR REQUIRED = 8850.00 x 10 = 885.00 Sq.m  
REQUIRED OSR AREA = 885.00 Sq.m  
PROVIDED OSR AREA = 910.8 Sq.m

AREA DETAIL

| FLOOR NAME                          | F.S.I<br>(Sq.m) | Non F.S.I<br>(Sq.m) | Buildup Area<br>(Sq.m) |
|-------------------------------------|-----------------|---------------------|------------------------|
| BASEMENT FLOOR                      | -               | 802.87              | 802.87                 |
| GROUND FLOOR                        | 4395.65         | -                   | 4395.65                |
| MEZZANINE @<br>GROUND FLOOR(OFFICE) | 1129.47         | -                   | 1129.47                |
| FIRST FLOOR                         | 4395.65         | -                   | 4395.65                |
| MEZZANINE @<br>FIRST FLOOR          | 556.41          | -                   | 556.41                 |
| STAIRCASE HEAD ROOM                 | -               | 90.61               | 90.61                  |
| WATCHMAN BOOTH                      | -               | 12.50               | 12.50                  |
| TOTAL                               | 10477.18        | 905.98              | 11383.16               |

Proposed FSI Area = 10477.18 Sq.m  
Total Buildup Area = 11383.16 Sq.m  
F.S.I Achieved = 10477.18 / 8850.00 = 1.183

NO'S OF WORKERS - 300 Nos  
TOTAL HP - 500 HP

| Parking Description        | Required | Provided |
|----------------------------|----------|----------|
| Lorry Parking Stalls       | 12 Nos   | 13 Nos   |
| Car Parking Stalls         | -        | 8 Nos    |
| T.W Parking Stalls         | 117 Nos  | 130 Nos  |
| T.W Parking Stalls For P.H | -        | 04 Nos   |
| Cycle Parking Stalls       | 117 Nos  | 130 Nos  |

ALL DIMENSIONS ARE IN METRES


|          |  |             |
|----------|--|-------------|
| LEGEND:  |  | NORTH POINT |
| PROPOSED |  | N           |
| BOUNDARY |  | W E         |
| ROAD     |  | S           |

For TITAN ENGINEERING & AUTOMATION  
OWNER'S SIGNATURE

R. Mani  
R. MANIKANDAN, M.Tech, (Structures)  
Registered Structural Engineer Grade-I (OTCP)  
CGLRGN/SE/Gr-I/2019/009/0396  
AURA ENGINEERING CONSULTANTS  
#6, 50th Street, 7th Avenue, Ashok Nagar,  
Chennai-600 083. Ph: 9790751978

STRUCTURAL ENGINEER SIGNATURE  
H. SATHANARAYAN  
CMDA Regd. No:RA/Gr. I/19/05/218  
OTCP Regd. No: CGLRGN/RA/Gr-I/2019/12/000  
G.C.C. No:RA/19/13/0019  
Regd. No: CA/2015/07618  
Plot No.48, Kamaraj Nagar,  
Periyas Mathur, Chennai-600 068.  
Ph:5171809007  
Email:sathasathasathas@gmail.com

ARCHITECT SIGNATURE

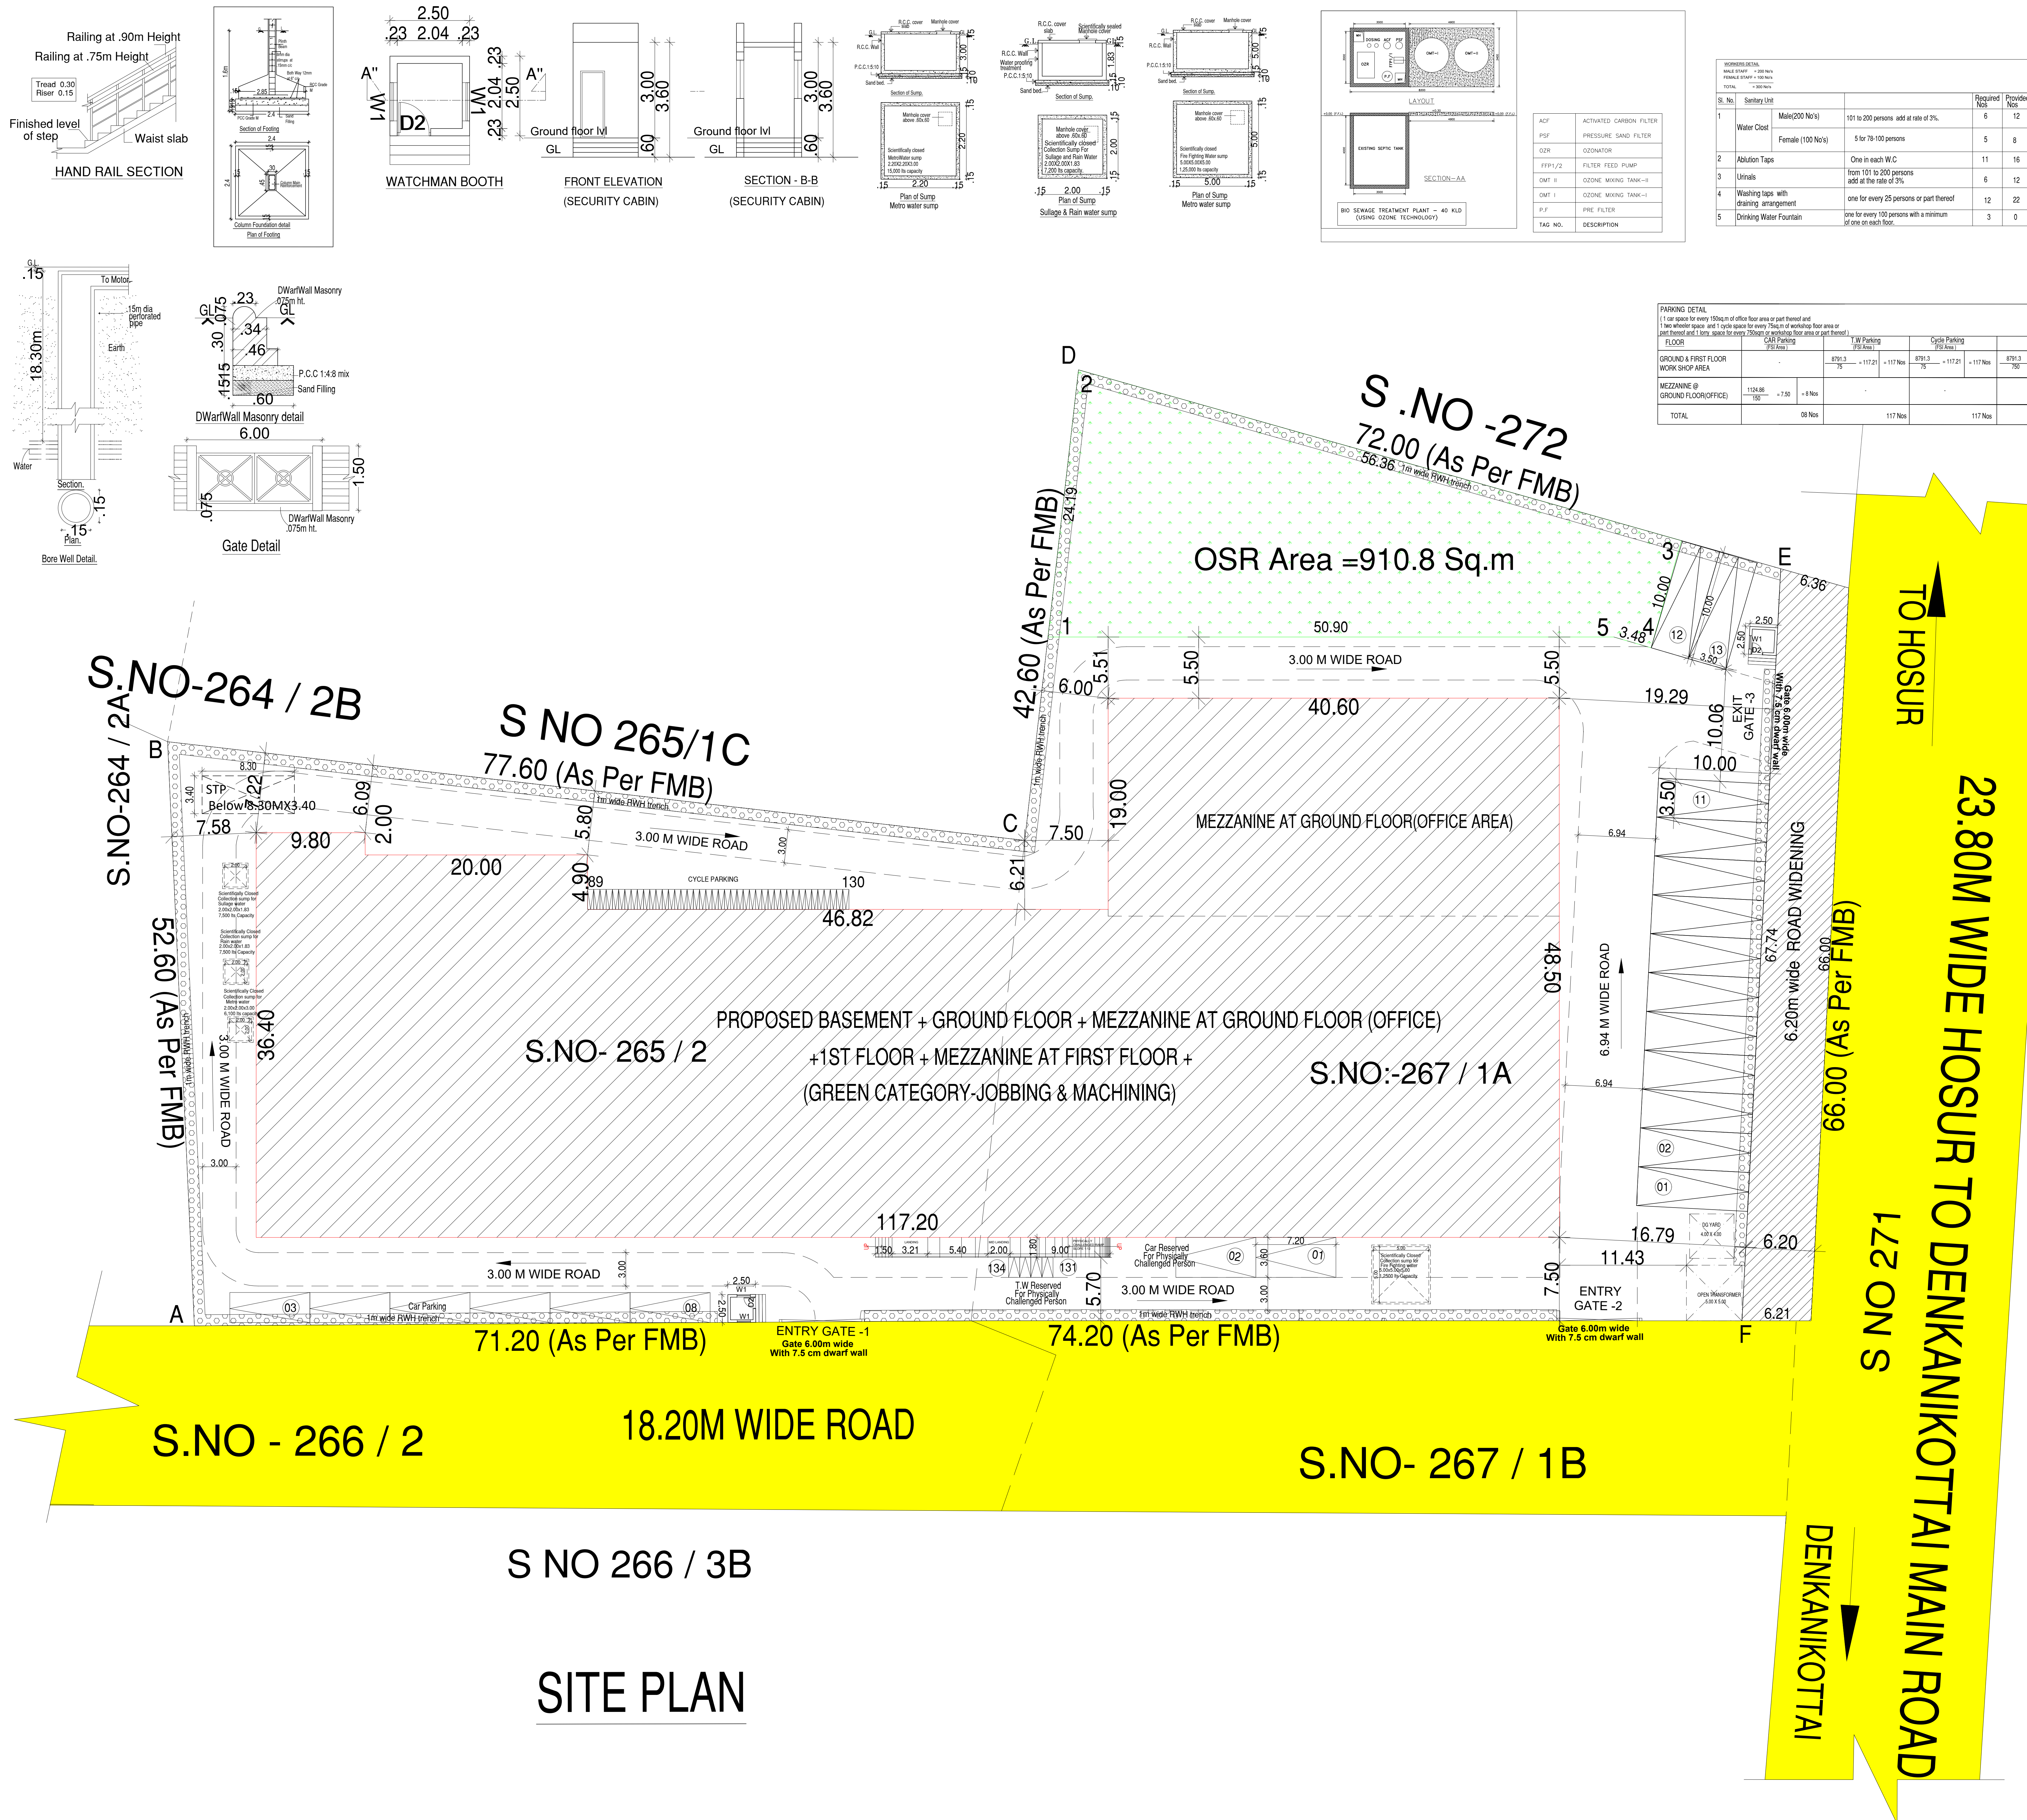

PARKING DETAIL  
(1 car space for every 15sq.m of office floor area or part thereof and 1 two wheeler space and 1 cycle space for every 75sq.m of workshop floor area or part thereof and 1 lorry space for every 750sq.m or workshop floor area or part thereof)

| FLOOR                                  | Car Parking<br>(P/S Area) | T.W Parking<br>(P/S Area) | Cycle Parking<br>(P/S Area) | Lorry Parking<br>(P/S Area) |
|----------------------------------------|---------------------------|---------------------------|-----------------------------|-----------------------------|
| GROUND & FIRST FLOOR<br>WORK SHOP AREA | 879.3<br>75               | 117.21<br>117             | 879.3<br>75                 | 117.21<br>117               |
| MEZZANINE @<br>GROUND FLOOR(OFFICE)    | 1104.86<br>75             | 7.50<br>8                 |                             |                             |
| TOTAL                                  | 990.16<br>99              | 124.71<br>125             | 879.3<br>88                 | 117.21<br>12                |

| ACF     | ACTIVATED CARBON FILTER |
|---------|-------------------------|
| PSF     | PRESSURE SAND FILTER    |
| OZP     | OZONATOR                |
| FFP/2   | FILTER FEED PUMP        |
| DMT II  | OZONE MIXING TANK-II    |
| DMT I   | OZONE MIXING TANK-I     |
| P.F     | PRE. FILTER             |
| TAG NO. | DESCRIPTION             |

WORKERS DETAIL

| Sl. No. | Sanitary Unit                          | Male(200 No's)                                                 | Female(100 No's)     | Required Nos | Provided Nos |
|---------|----------------------------------------|----------------------------------------------------------------|----------------------|--------------|--------------|
| 1       | Water Closet                           | 101 to 200 persons add at rate of 3%                           | 5 for 75-100 persons | 6            | 12           |
| 2       | Abution Taps                           | One in each W.C                                                |                      | 11           | 16           |
| 3       | Urinals                                | from 101 to 200 persons add at the rate of 3%                  |                      | 6            | 12           |
| 4       | Washing taps with draining arrangement | one for every 25 persons or part thereof                       |                      | 12           | 22           |
| 5       | Drinking Water Fountain                | one for every 100 persons with a minimum of one on each floor. |                      | 3            | 0            |

# Eight ways to know a piece of land before you pay for it.

This report covers one part of the picture. These cover the rest, drawn from the same government records, for any property in Tamil Nadu.

## LandLens One

Ask anything about a property and get an answer grounded in live government records, with the sources shown.

[/landlens/one](#)



## Verify My Land

Every record check run on one property and returned as a single report.

[/landlens/verify-my-land](#)



## Legal Opinion

An advocate's written opinion on the title, built on the records we pull for it.

[/landlens](#)



## One Map

Every layer on one map: the parcel, its boundary, zoning, water bodies and what sits around it.

[/landlens/one/map](#)



## PriceMap

What land actually changed hands for around this plot, taken from the registered deeds.

[/landlens/pricemap](#)



## Build Scope

What you are allowed to build here: floor space, height, coverage and setbacks.

[/landlens/build-scope](#)



## Property Tracker

Watch a property and hear about it when something new is registered against it.

[/landlens/property-tracker](#)



## Deal Room

Run the transaction in one place: documents, stamping, signatures and the parties.

[/landlens/deal-room](#)



# Twenty-four checks you can run yourself, at no cost.

## Records and verification

The registers themselves, read for you.

Encumbrance Certificate

Patta and Chitta

Field Measurement Sketch

EC Analyzer

Bank charge check

Court case search

Seller background check

Approval check by survey

## Value and duty

What it is worth and what it costs to register.

Guideline value by street

Guideline value by survey

Stamp duty and registration fees

Capital gains

Floor space index

Area unit converter

## Zoning and land use

What the plan says can happen on this land.

Land use zone finder

CMDA land use check

Coastal regulation zone

Master plan check

Water bodies finder

Airport height clearance

## Registers and directories

Who holds it, and which office keeps the record.

Find your registering office

Temple property check

Waqf property check

RERA register



Every free tool  
/tools



Services we run  
for you  
/services



The LandLens  
suite  
/landlens/one



# Every claim in this document traces back to a government record.

---

Legal opinions, due diligence and title verification

---

Building plan, layout and sub-division approvals

---

Completion and occupancy certificates, regularisation

---

Escrow, negotiation and NRI property management

---

Land survey, soil testing, architecture and construction

---

**Verified RealEstate**  
3/350/2 Mettukuppam,  
OMR Thoraipakkam,  
Chennai 600 097, India  
[hello@verified.realestate](mailto:hello@verified.realestate)  
+91 9996 12 9996

Prepared from the registers named on the page each finding sits on. Where a register could not be read, this document says so in its place rather than leaving the gap to be read as a clean result.

