

PP

APPROVAL RECORD

# Planning Permission

Krishnagiri district, Tamil Nadu

APPROVAL TYPE

**Building Plan**

ISSUING AUTHORITY



**Rural Panchayat**

The approval as the planning authority issued it, reproduced in full behind this page.


An approval speaks to what was sanctioned, not to what was built. Completion is a separate record.

PLAN SHOWING THE PROPOSED CONSTRUCTION OF R.C.C ROOF (FOUR SCREEN) FULLY AIR- CONDITIONED MULTIPLEX CINEMA THEATRE,"M/s.RANKS ENTERTAINMENT" IN S.No: 885/1B1A1A1, OF NALLUR VILLAGE & PANCHAYAT, HOSUR PANCHAYAT UNION & TALUK, KRISHNAGIRI DISTRICT. SCALE- 1: 100


SHEET- 1/4

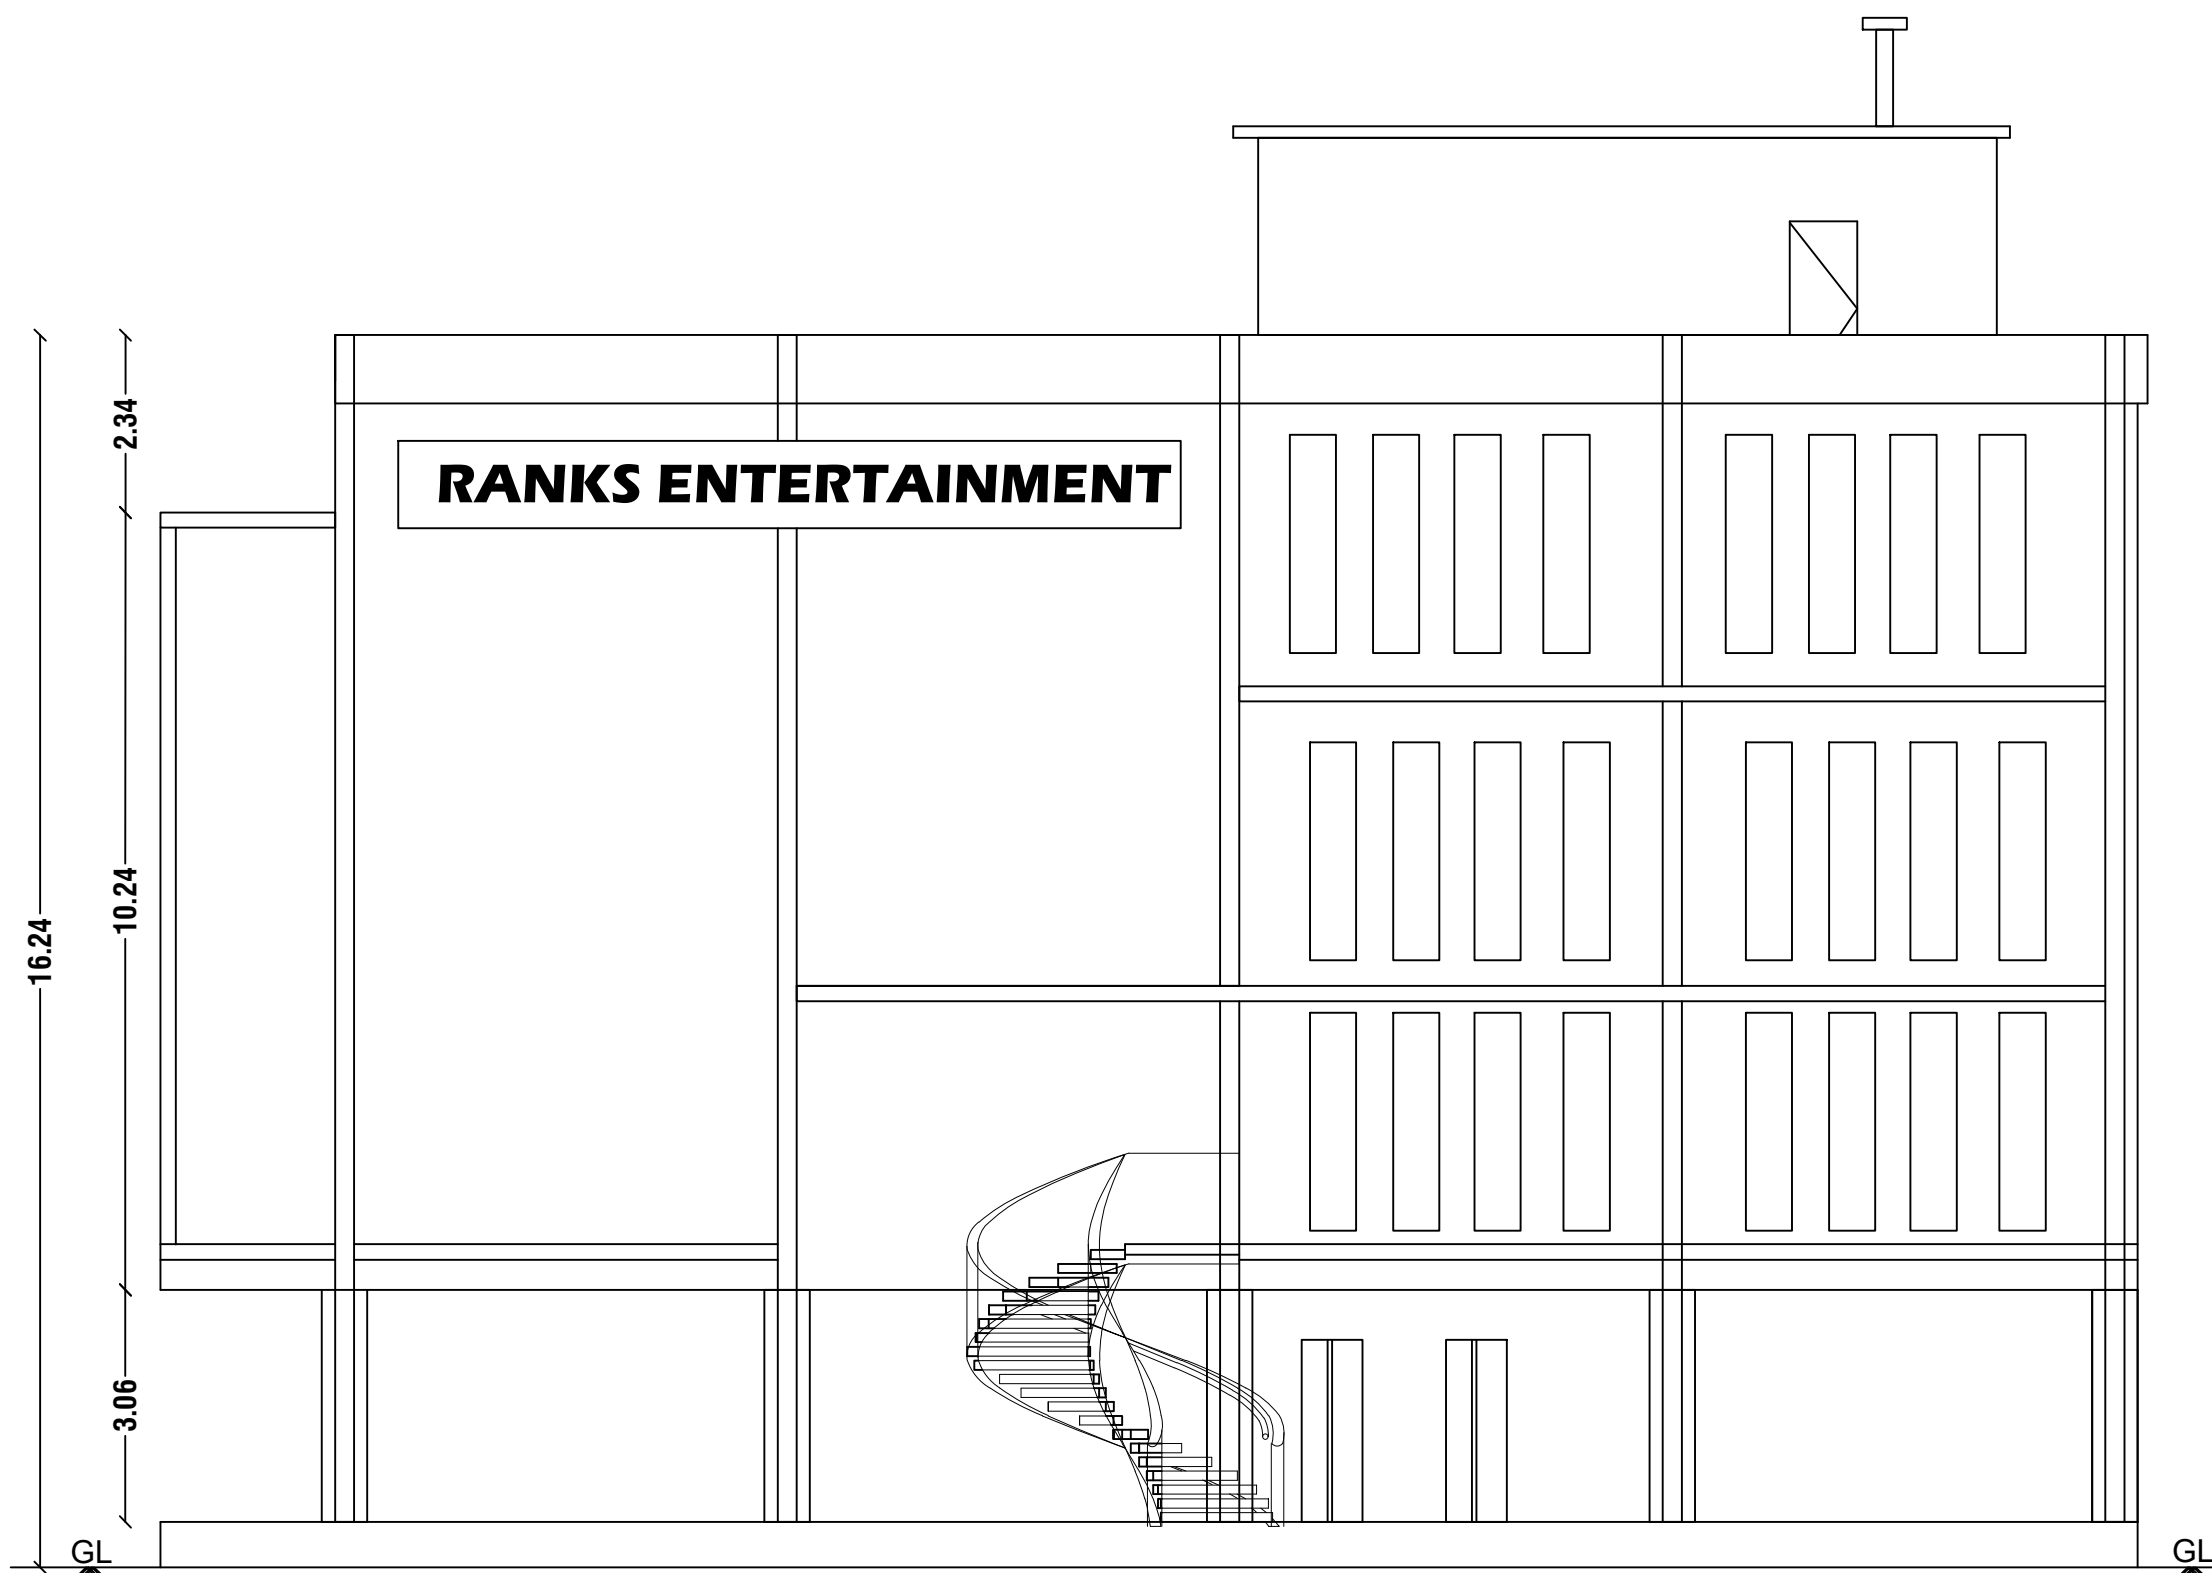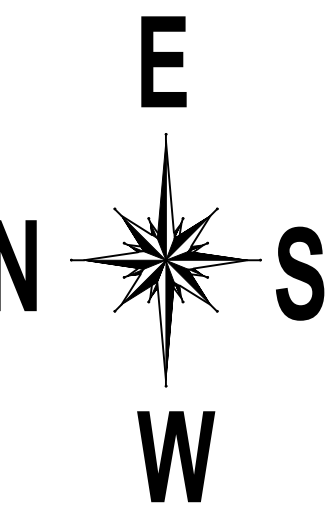


ELEVATION

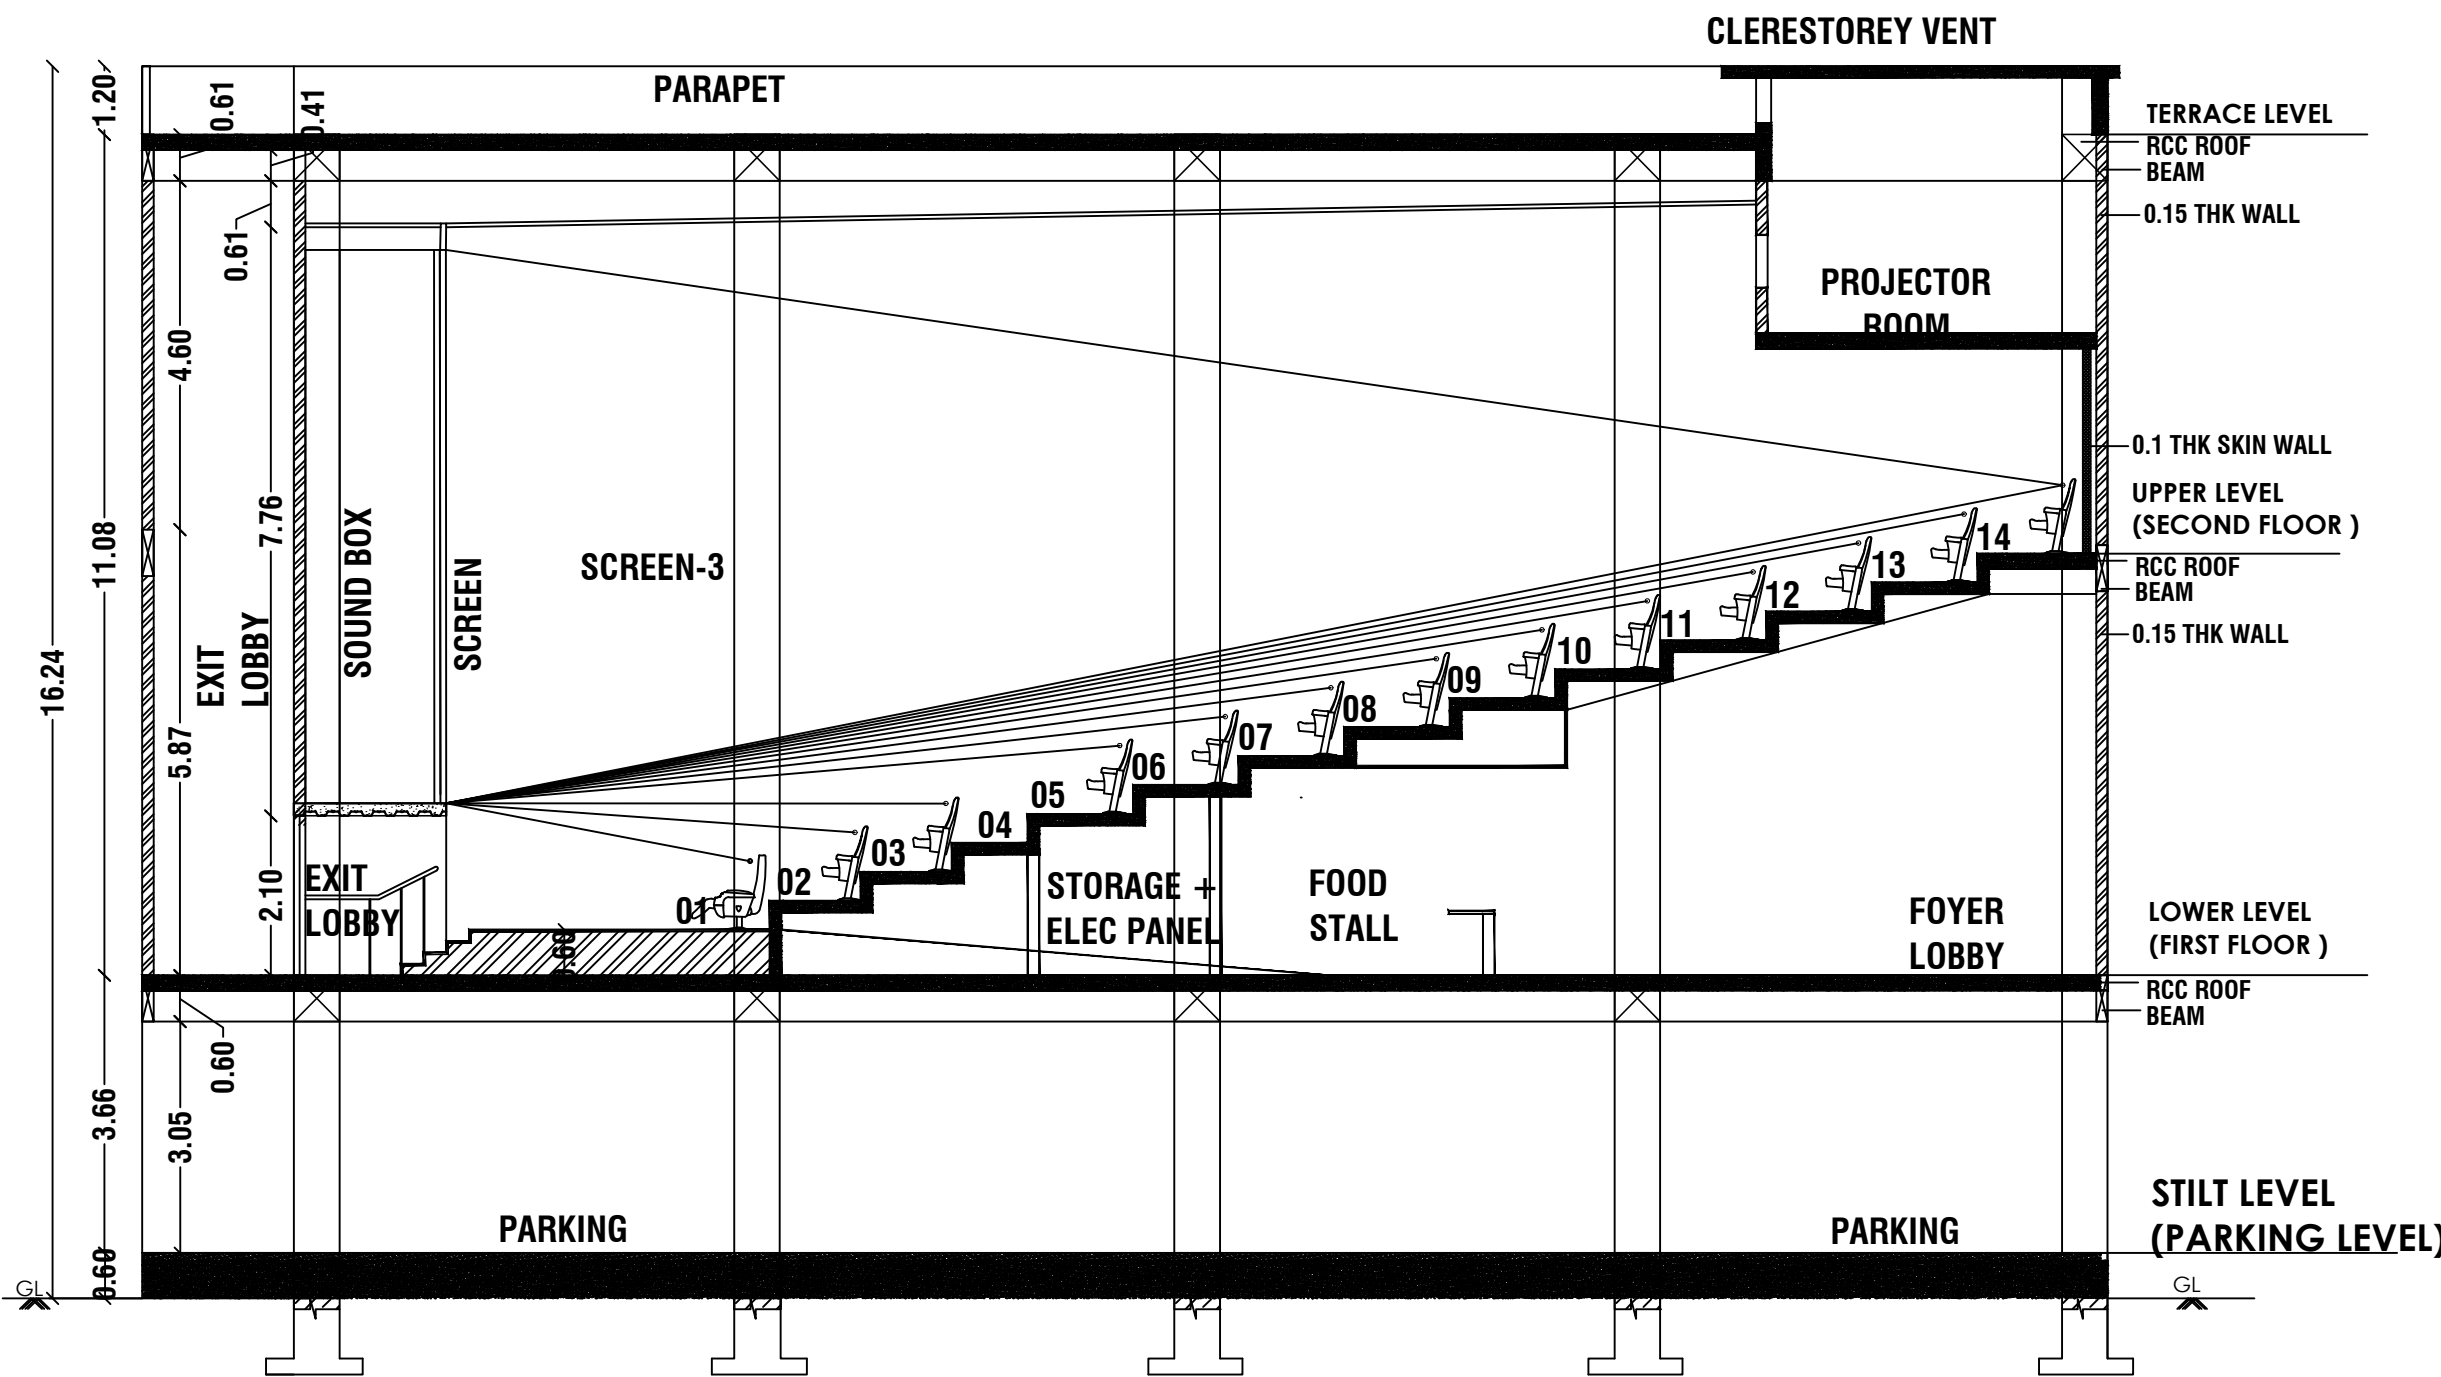


SECTION AT--XX

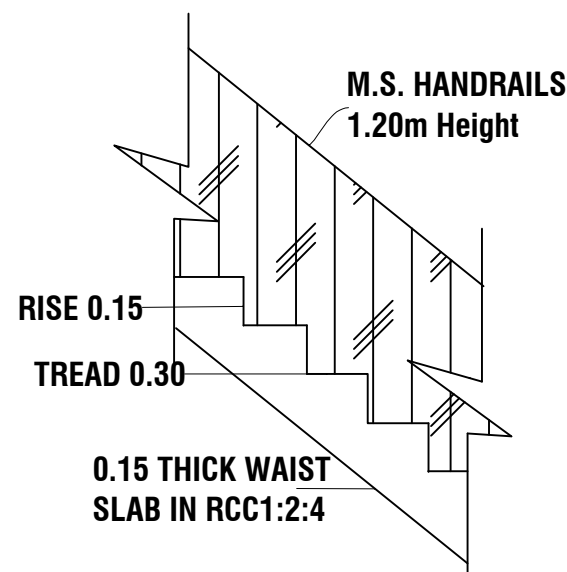


STAIRCASE DETAILS  
SCALE- 1:20

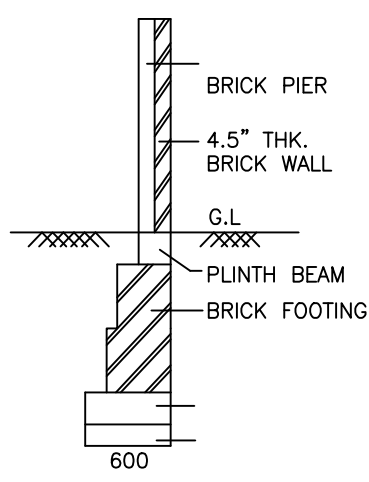


COMPOUND WALL  
DETAIL

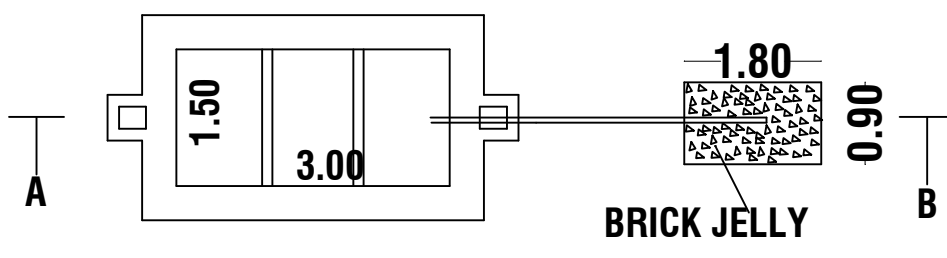

SEPTIC TANK & DISPERSION TRENCH DETAILS  
SCALE- 1:100

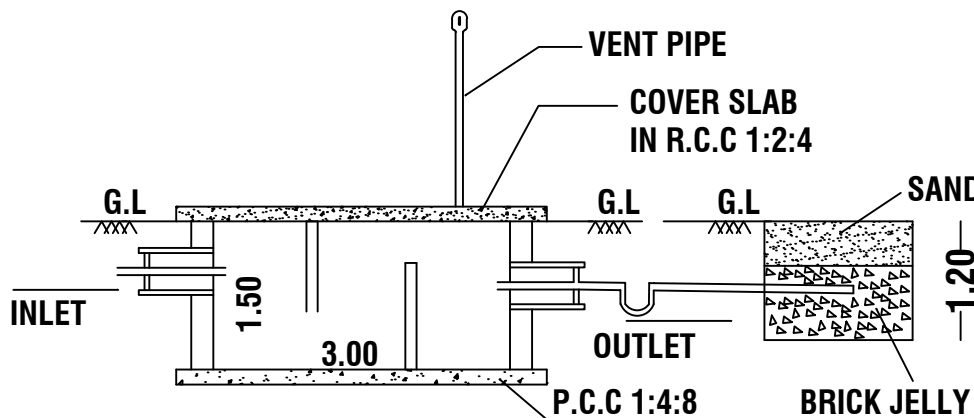


SECTION-AB

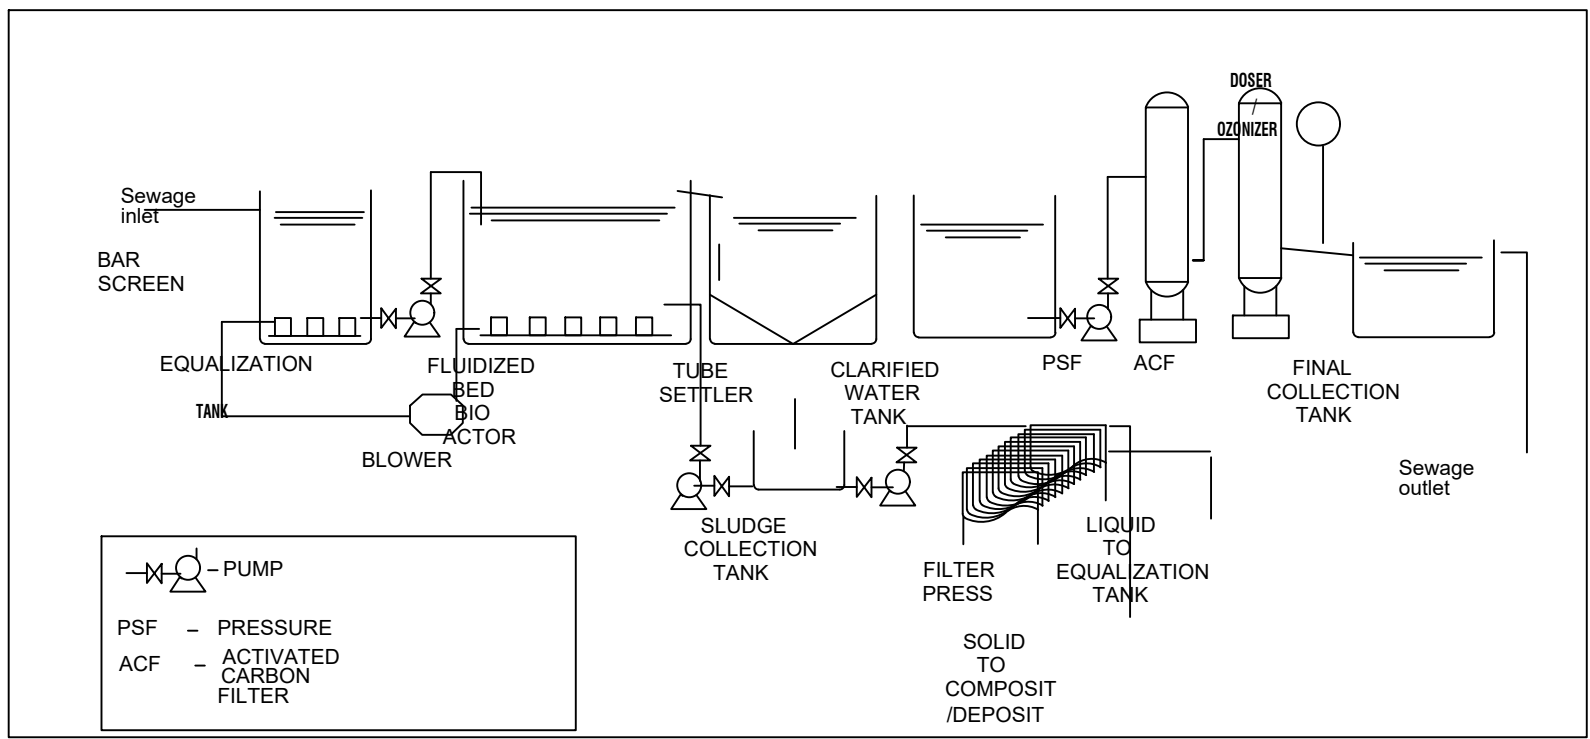

SEWERAGE TREATMENT  
PLANT(STP)



ARVESTING STRUCTURES  
ALL DIMENSION IN MM

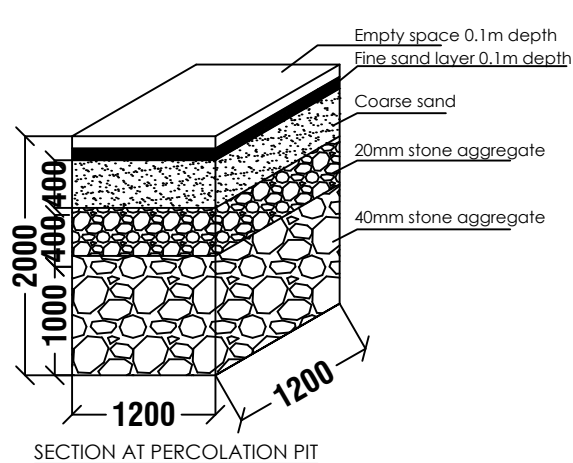

SECTION AT PERCOLATION PIT

| COLOR INDEX   |            |   |                           |
|---|------------|---|---------------------------|
| SITE BOUNDARY   |            |   |                           |
| PROPOSED BUILDING   |            |   |                           |
| EXISTING ROAD   |            |   |                           |
| DRIVE WAY   |            |   |                           |
| LAND AREA DETAILS   |            |   |                           |
| PARTICULARS   |            | Sq.mt.   |                           |
| AREA OF THE SITE AS PER PATTA   |            | 3584.00   |                           |
| AREA OF THE SITE AS PER DEED   |            | 3584.00   |                           |
| SUPER IMPOSED AREA   |            | 3649.52   |                           |
| BUILDING AREA DETAILS   |            |   |                           |
| PARTICULARS   | FSI (S.MT) | NON-FSI (S.MT)   | TOTAL BUILT-UP AREA(S.MT) |
| STILT FLOOR AREA   | -          | 2152.55   | 2152.55                   |
| FIRST FLOOR AREA   | 2152.55    | -   | 2152.55                   |
| FIRST FLOOR AREA (MEZZANINE FLOOR )   | 128.75     | -   | 128.75                    |
| SECOND FLOOR AREA   | 525.93     | -   | 525.93                    |
| TERRACE FLOOR AREA   | -          | 47.69   | 47.69                     |
| TOTAL AREA   | 2807.23    | 2200.24   | 5007.47                   |
| FSI (2807.23/3584)   |            |   | 0.78                      |
| PLOT COVERAGE( 2152.55/3584*100)   |            |   | 60.06%                    |
| VENTILATION & FIRE PROTECTION   |            |   |                           |
| MECHANICAL VENTILATION & FIRE PROTECTION SYSTEM IS PROVIDED FOR ENTIRE BUILDING   |            |   |                           |
| SEATING COUNT DETAILS   |            |   |                           |
| SCREEN - 1   |            | 202   |                           |
| SCREEN - 2   |            | 202   |                           |
| SCREEN - 3   |            | 254   |                           |
| SCREEN - 4   |            | 340   |                           |
| TOTAL SEATING CAPACITY   |            | 998   |                           |
| TOTAL NUMBER OF WORKERS   |            |   |                           |
| PERMANENT WORKERS   |            | 20   |                           |
| TEMPORARY WORKERS   |            | 15   |                           |
| TOTAL WORKERS   |            | 35   |                           |
| PARKING   |            | REQUIRED   | PROVIDED                  |
| CAR PARKING   |            | 54 Nos.   | 57 Nos.                   |
| TWO WHEELER PARKING   |            | 54 Nos.   | 59 Nos.                   |
| PHYSICALLY CHALLENGED CAR PARKING   |            | 5 Nos.   | 5 Nos.                    |
| APPLICANT   |            | REGISTERED ENGINEER   |                           |
| For RANKS ENTERTAINMENT<br><br>PARTNER   |            | <br>Er. R. SUPRIYA, M.E (Structural),<br>Chartered Engineer & Regd. Professional Engineer,<br>HCEC Govt.Regd. Engineer Reg. No: 06/2021 (RE-GR-II),<br>OTCP Govt.Regd. Engineer Reg. No: 36/2021 (RE-GR-II),<br>31/2024 (CE), 32/2024 (RSE-GR-II), 21/2024 (RD),<br># LEAD Construction, 5-2 Godown Street,<br>Near Federal Bank, Hosur-635105,<br>Ph: 9994863896, leaddesigns2@gmail.com |                           |
| REGISTERED STRUCTURAL ENGINEER   |            | REGISTERED CONSTRUCTION ENGINEER   |                           |
| <br>Er. M. SANJEEVA MOORTHY, M.E (Structural),<br>AMIE & Consulting Civil Engineer & Chartered,<br>OTCP Govt.Regd. Structural Engineer (RE-GR-I - 21/2023),<br># No: H-144 TNHB, Opp. Railway Station,<br>Hosur- 635 109, Krishnagiri Dist. Ph: 9865939393. |            | <br>Er. V. VINOTHKUMAR, M.E (Structural),<br>Chartered Engineer & Regd. Professional Engineer,<br>HCEC Govt.Regd. Engineer Reg. No: 01/2022 (RE-GR-II),<br>OTCP Govt.Regd. Engineer Reg. No: 36/2021 (RE-GR-II),<br>36/2024 (CE), 26/2022 (RSE-GR-II), 14/2022 (RD),<br># Yuktha Construction, Shanthy Nagar East,<br>2nd Cross, Hosur-635109, Ph: 9780381769.                            |                           |



| SITE APPROVAL   |
|---|
| ROC No: SWP/BPA/771999/2026, DATED : 13.02.2026<br>SITE BOUNDARY EAR MARKED AS A' TO D ' AND<br>NUMBERED AS L.P/H.N.T.D.A (K.D) No: 49/2026 |
| SITE APPROVAL ISSUED.   |

| OFFICE USE   |
|---|
| PLANNING PERMISSION<br>ROC No: SWP/BPA/771999/2026, DATED : 13.02.2026<br>BUILDING PLAN NUMBER AS B.P/H.N.T.D.A (K.D) No: 25/2026<br>PLANNING PERMISSION ISSUED.<br>PLANNING PERMISSION PERIOD -13.02.2026 TO 12.02.2034 |


| REGISTERED STRUCTURAL ENGINEER   | REGISTERED CONSTRUCTION ENGINEER   |
|---|---|
| ER. M. SANJEEVA MOORTHY, M.E (Structural),<br>Chartered Engineer & Regd. Professional Engineer,<br>HCEC Govt.Regd. Engineer Reg. No: 01/2022 (RE-GR-II),<br>OTCP Govt.Regd. Engineer Reg. No: 36/2021 (RE-GR-II),<br>36/2024 (CE), 26/2022 (RSE-GR-II), 14/2022 (RD),<br># Yuktha Construction, Shanthy Nagar East,<br>2nd Cross, Hosur-635109, Ph: 9780381769. | ER. V. VINOTHKUMAR, M.E (Structural),<br>Chartered Engineer & Regd. Professional Engineer,<br>HCEC Govt.Regd. Engineer Reg. No: 01/2022 (RE-GR-II),<br>OTCP Govt.Regd. Engineer Reg. No: 36/2021 (RE-GR-II),<br>36/2024 (CE), 26/2022 (RSE-GR-II), 14/2022 (RD),<br># Yuktha Construction, Shanthy Nagar East,<br>2nd Cross, Hosur-635109, Ph: 9780381769. |

PLAN SHOWING THE PROPOSED CONSTRUCTION OF R.C.C ROOF (FOUR SCREEN) FULLY AIR- CONDITIONED MULTIPLEX CINEMA THEATRE,"M/s.RANKS ENTERTAINMENT" IN S.No: 885/1B1A1A1, OF NALLUR VILLAGE & PANCHAYAT, HOSUR PANCHAYAT UNION & TALUK, KRISHNAGIRI DISTRICT. SCALE- 1: 100


SHEET- 2/4

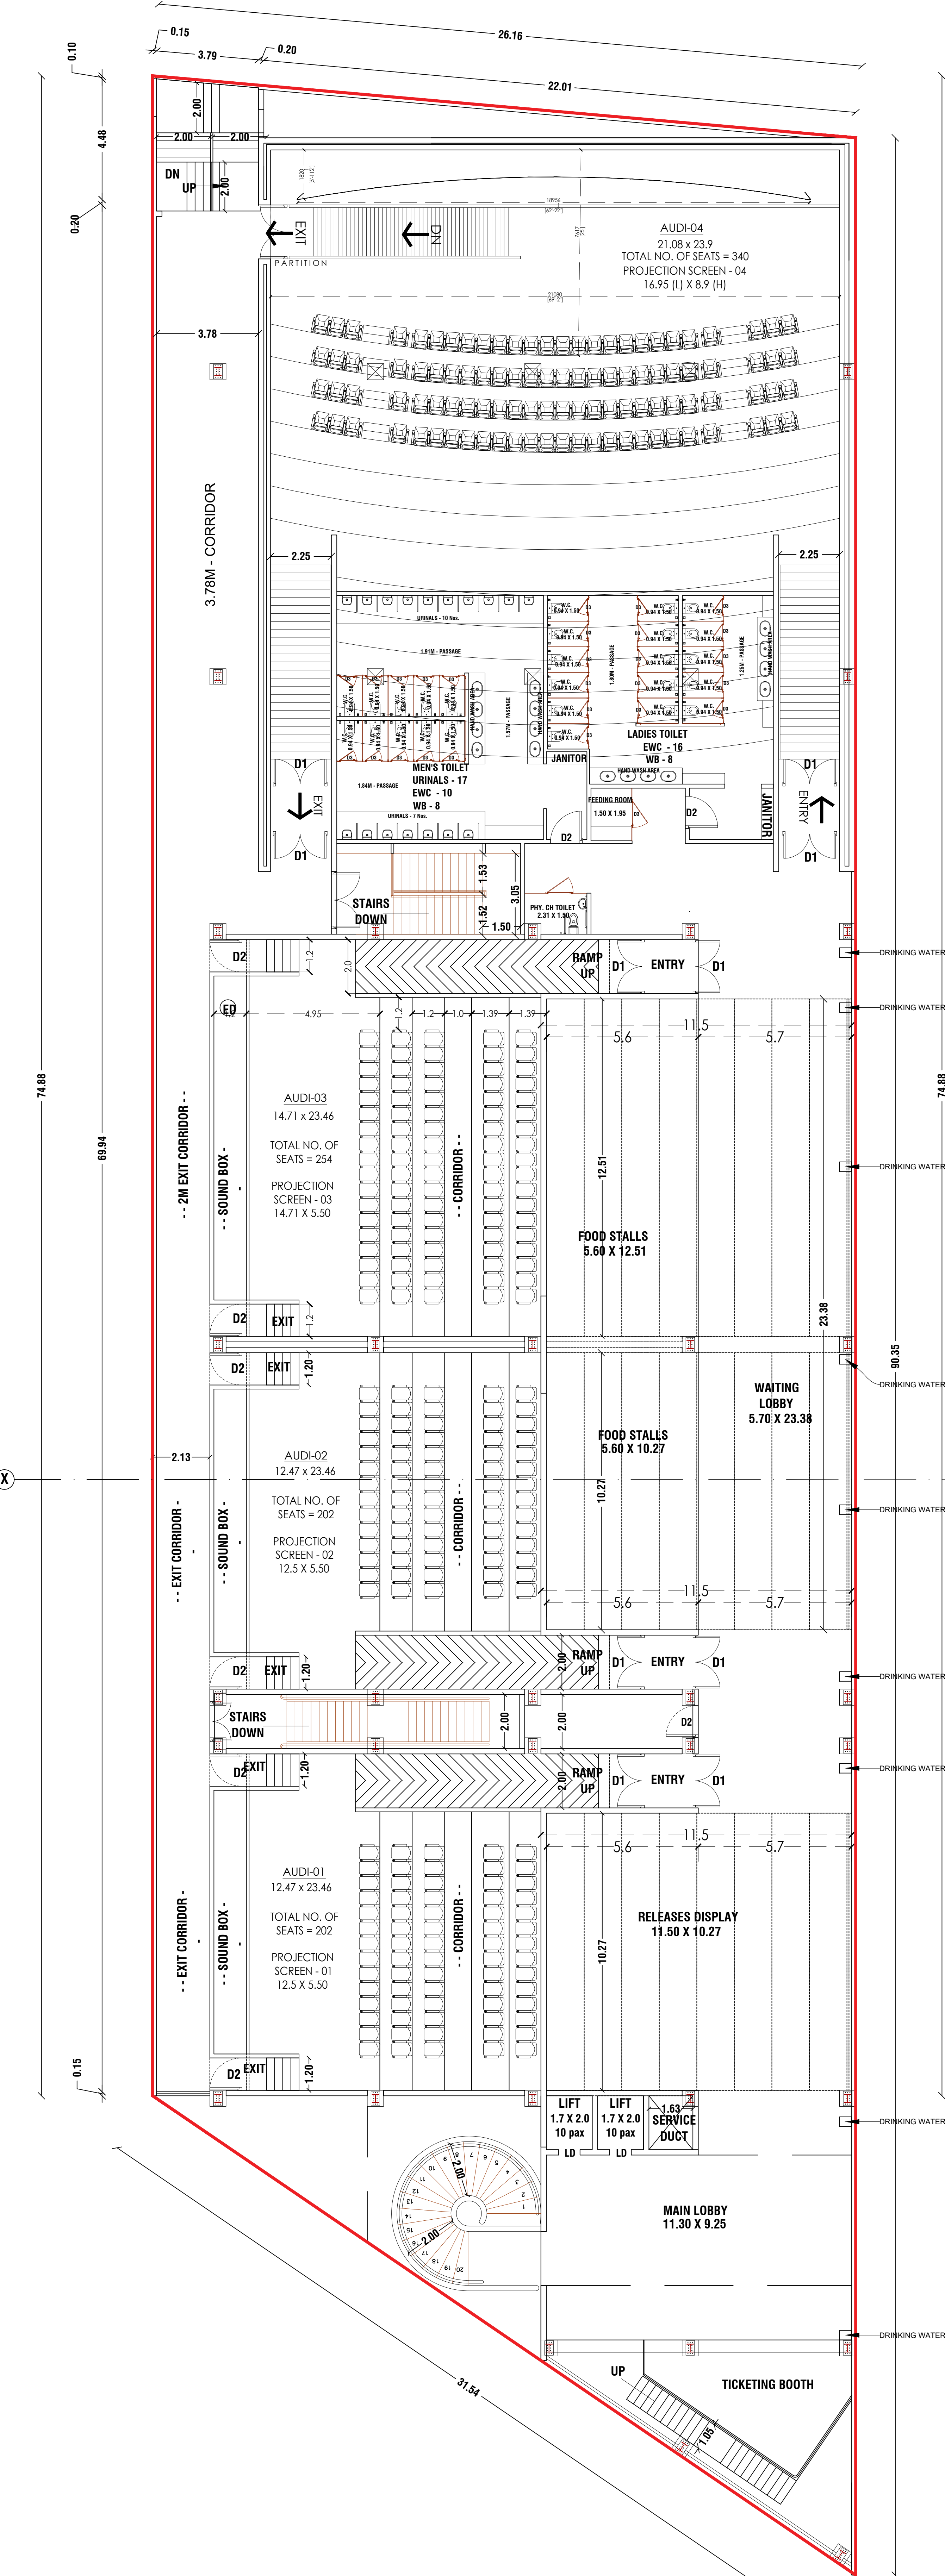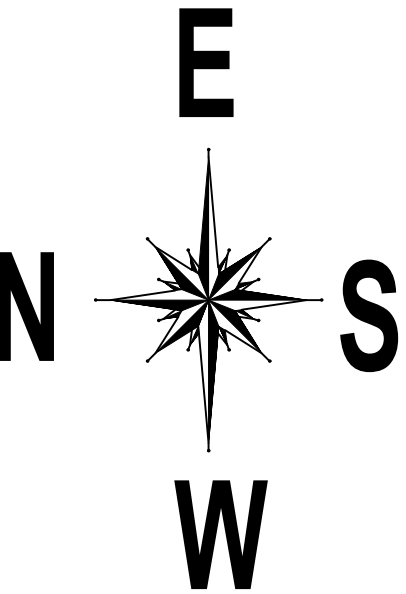

FIRST FLOOR PLAN  
LOWER LEVEL

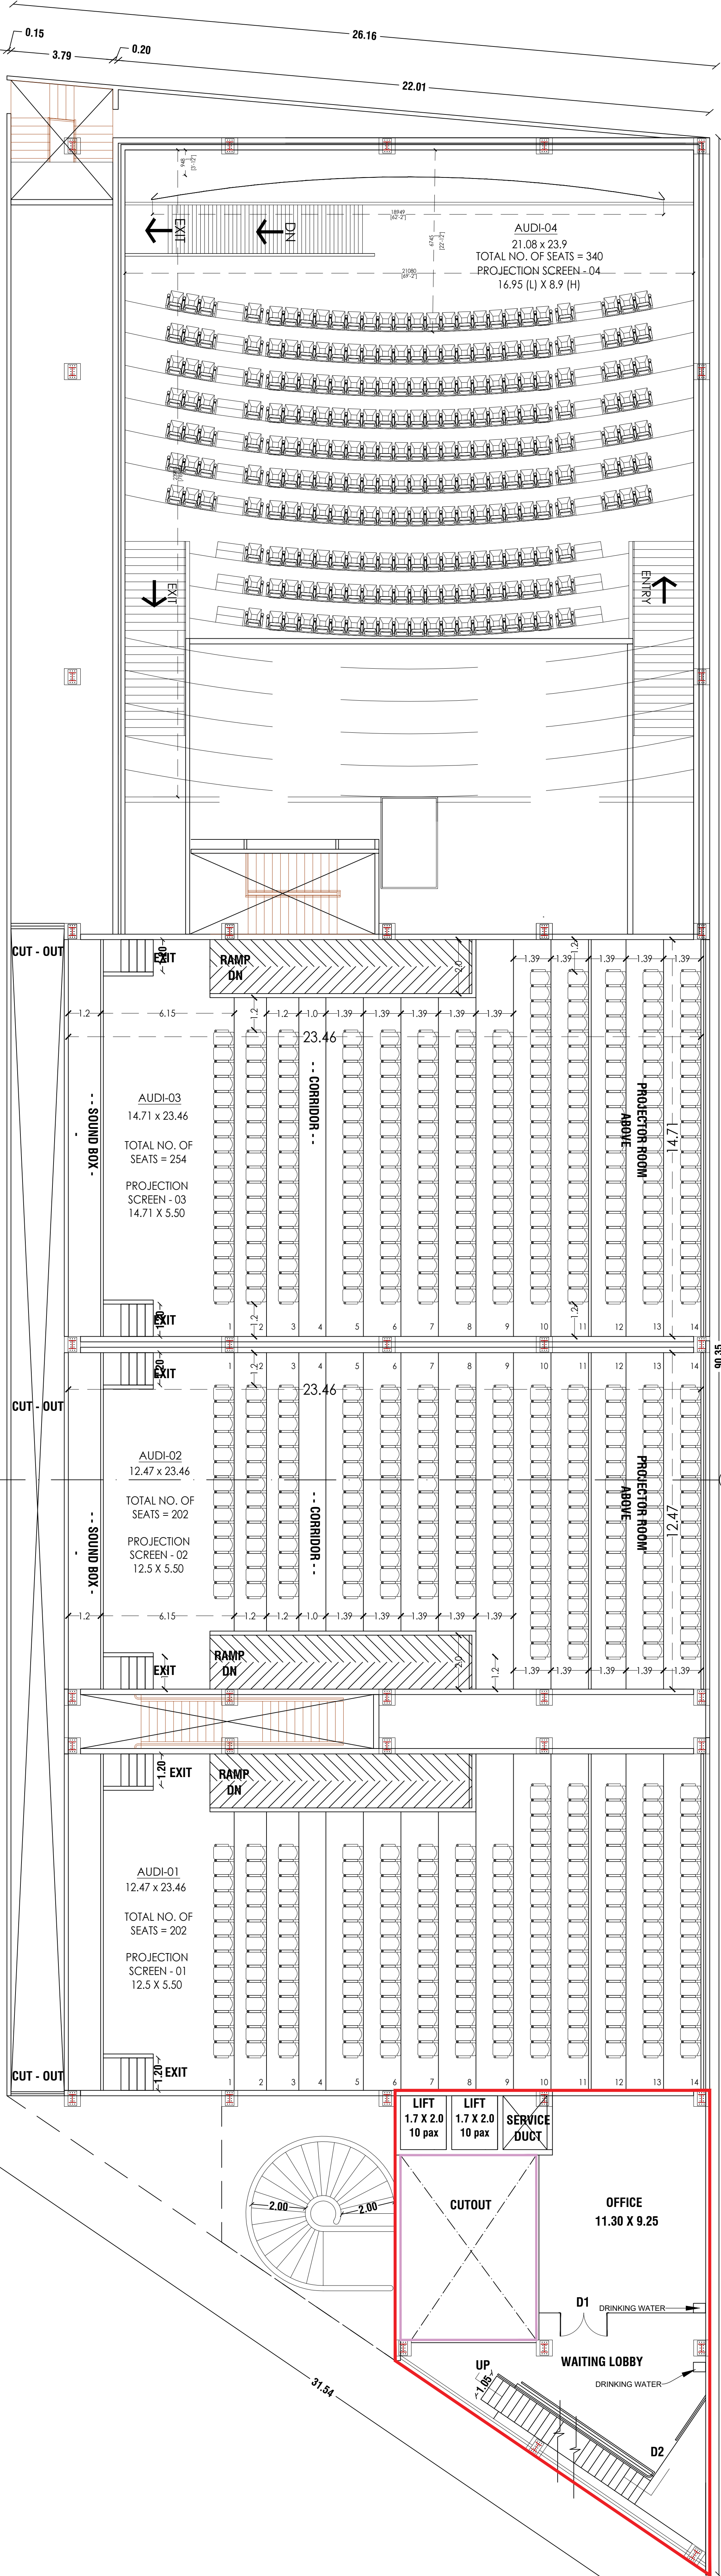

FIRST FLOOR PLAN  
MEZZANINE FLOOR  
UPPER LEVEL
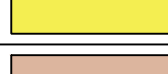
| SITE APPROVAL   |                                                                                       |   |                           |
|---|---------------------------------------------------------------------------------------|---|---------------------------|
| ROC No: SWP/BPA/771999/2026, DATED : 13.02.2026<br>SITE BOUNDARY EAR MARKED AS A TO D' AND<br>NUMBERED AS L.P.H.N.T.D.A (K.D) No: 49/2026<br>SITE APPROVAL ISSUED.                                                                                       |                                                                                       |   |                           |
| OFFICE USE   |                                                                                       |   |                           |
| PLANNING PERMISSION<br>ROC No: SWP/BPA/771999/2026, DATED : 13.02.2026<br>BUILDING PLAN NUMBER AS B.P.H.N.T.D.A (K.D) No: 25/2026<br>PLANNING PERMISSION ISSUED.<br>PLANNING PERMISSION PERIOD -13.02.2026 TO 12.02.2034                                 |                                                                                       |   |                           |
| COLOR INDEX   |                                                                                       |   |                           |
| SITE BOUNDARY   |  |   |                           |
| PROPOSED BUILDING   |  |   |                           |
| EXISTING ROAD   |  |   |                           |
| DRIVE WAY   |  |   |                           |
| LAND AREA DETAILS   |                                                                                       |   |                           |
| PARTICULARS   | Sq.mt.                                                                                |   |                           |
| AREA OF THE SITE ASPER PATT   | 3584.00                                                                               |   |                           |
| AREA OF THE SITE ASPER DEED   | 3584.00                                                                               |   |                           |
| SUPER IMPOSED AREA   | 3649.52                                                                               |   |                           |
| BUILDING AREA DETAILS   |                                                                                       |   |                           |
| PARTICULARS   | FSI (S.MT)                                                                            | NON-FSI (S.MT)   | TOTAL BUILT-UP AREA(S.MT) |
| STILT FLOOR AREA   | -                                                                                     | 2152.55   | 2152.55                   |
| FIRST FLOOR AREA   | 2152.55                                                                               | -   | 2152.55                   |
| FIRST FLOOR AREA (MEZZANINE FLOOR)   | 128.75                                                                                | -   | 128.75                    |
| SECOND FLOOR AREA   | 525.93                                                                                | -   | 525.93                    |
| TERRACE FLOOR AREA   | -                                                                                     | 47.69   | 47.69                     |
| TOTAL AREA   | 2807.23                                                                               | 2200.24   | 5007.47                   |
| FSI (2807.23/3584)   |                                                                                       |   | 0.78                      |
| PLOT COVERAGE( 2152.55/3584*100)   |                                                                                       |   | 60.06%                    |
| VENTILATION & FIRE PROTECTION   |                                                                                       |   |                           |
| MECHANICAL VENTILATION & FIRE PROTECTION SYSTEM IS PROVIDED FOR ENTIRE BUILDING   |                                                                                       |   |                           |
| SEATING COUNT DETAILS   |                                                                                       |   |                           |
| SCREEN - 1   |                                                                                       | 202   |                           |
| SCREEN - 2   |                                                                                       | 202   |                           |
| SCREEN - 3   |                                                                                       | 254   |                           |
| SCREEN - 4   |                                                                                       | 340   |                           |
| TOTAL SEATING CAPACITY   |                                                                                       | 998   |                           |
| TOTAL NUMBER OF WORKERS   |                                                                                       |   |                           |
| PERMANENT WORKERS   |                                                                                       | 20   |                           |
| TEMPORARY WORKERS   |                                                                                       | 15   |                           |
| TOTAL WORKERS   |                                                                                       | 35   |                           |
| PARKING   |                                                                                       | REQUIRED   | PROVIDED                  |
| CAR PARKING   |                                                                                       | 54 Nos.   | 57 Nos.                   |
| TWO WHEELER PARKING   |                                                                                       | 54 Nos.   | 59 Nos.                   |
| PHYSICALLY CHALLENGED CAR PARKING   |                                                                                       | 5 Nos.   | 5 Nos.                    |
| APPLICANT   |                                                                                       | REGISTERED ENGINEER   |                           |
| For Banks ENTERTAINMENT PARTNER   |                                                                                       | Er. R. RUPIN (K.E. Structural),<br>Chartered Engineer & Regd. Professional Engineer,<br>HOSUR Civil Regd. Engineer Reg. No. 81/2021 (SE-GR-4),<br>OTPD Civil Regd. Engineer Reg. No. 81/2021 (SE-GR-4),<br>36/2024 (CE), 26/2022 (PSE-GR-4), 14/2022 (RD),<br># LEAD Construction, S-2 Goudan Street,<br>Near Federal Bank, Hosur-531100,<br>Ph: 999483898, leaddesigns21@gmail.com |                           |
| REGISTERED STRUCTURAL ENGINEER   |                                                                                       | REGISTERED CONSTRUCTION ENGINEER   |                           |
| Er. M. SANJEEVA MORTHY M.E (Structural),<br>AME, & Consulting Civil Engineer & Chartered,<br>OTPD Civil Regd. Structural Engineer (P.E-GR-4 - 21/2025),<br># No: H-144 THIRU. Opp. Railway Station,<br>Hosur- 535 108, Krishnagudi Dist. Ph: 9885953593. |                                                                                       | Er. V. VINOTHKUMAR M.E (Structural),<br>Chartered Engineer & Regd. Professional Engineer,<br>HOSUR Civil Regd. Engineer Reg. No. 81/2021 (SE-GR-4),<br>OTPD Civil Regd. Engineer Reg. No. 81/2021 (SE-GR-4),<br>36/2024 (CE), 26/2022 (PSE-GR-4), 14/2022 (RD),<br># Yeltha Construction, Shanmuga Nagar East,<br>2nd Cross, Hosur-535108, Ph: 9740381780                           |                           |

ELEVATION,  
GATE DETAIL


5.00M

INSIDE

Wicket Gate

Vehicular Gate

PLAN,  
GATE DETAIL

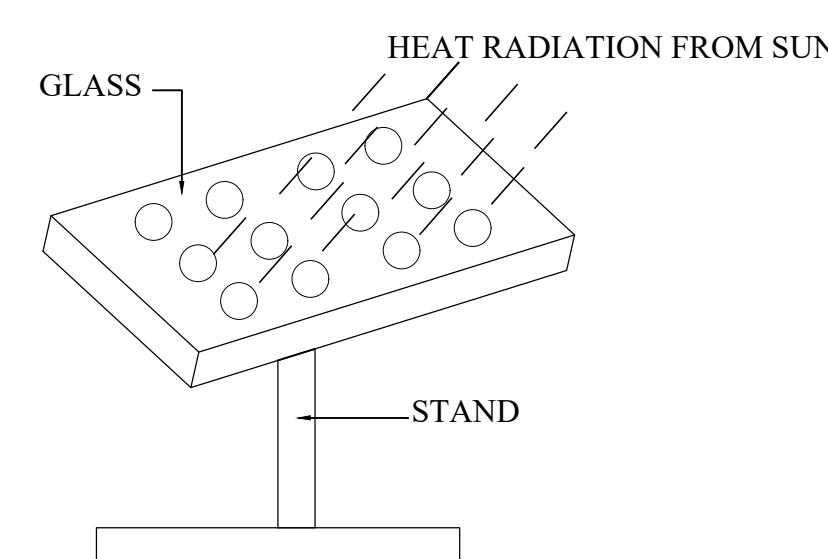

|   |
|---|
| <b><u>SITE APPROVAL</u></b>   |
| <p><b>ROC NO: SWP/BPA/771999/2026 , DATED : 13.02.2026</b></p> <p><b>SITE BOUNDARY EAR MARKED AS A' TO D' AND<br/>NUMBERED AS L.P/H.N.T.D.A (K.D) NO: 49/2026</b></p> <p><b>SITE APPROVAL ISSUED.</b></p>                                                                                  |
| <b><u>OFFICE USE</u></b>   |
| <p><b><u>PLANNING PERMISSION</u></b></p> <p><b>ROC NO: SWP/BPA/771999/2026 , DATED : 13.02.2026</b></p> <p><b>BUILDING PLAN NUMBER AS B.P/H.N.T.D.A (K.D) NO: 25/2026</b></p> <p><b>PLANNING PERMISSION ISSUED.</b></p> <p><b>PLANNING PERMISSION PERIOD -13.02.2026 TO 12.02.2034</b></p> |

| COLOR INDEX       |                                                                                       |
|-------------------|---------------------------------------------------------------------------------------|
| SITE BOUNDRY      |  |
| PROPOSED BUILDING |  |
| EXISTING ROAD     |  |
| DRIVE WAY         |  |

| LAND AREA DETAILS             |         |
|-------------------------------|---------|
| PARTICULARS                   | Sq.mt.  |
| AREA OF THE SITE AS PER PATTA | 3584.00 |
| AREA OF THE SITE AS PER DEED  | 3584.00 |
| SUPER IMPOSED AREA            | 3649.52 |

| BUILDING AREA DETAILS               |            |                |                           |
|-------------------------------------|------------|----------------|---------------------------|
| PARTICULARS                         | FSI (S.MT) | NON-FSI (S.MT) | TOTAL BUILT-UP AREA(S.MT) |
| STILT FLOOR AREA                    | -          | 2152.55        | 2152.55                   |
| FIRST FLOOR AREA                    | 2152.55    | -              | 2152.55                   |
| FIRST FLOOR AREA (MEZZANINE FLOOR ) | 128.75     | -              | 128.75                    |
| SECOND FLOOR AREA                   | 525.93     | -              | 525.93                    |
| TERRACE FLOOR AREA                  | -          | 47.69          | 47.69                     |
| TOTAL AREA                          | 2807.23    | 2200.24        | 5007.47                   |

|                                  |        |
|----------------------------------|--------|
| FSI (2807.23/3584)               | 0.78   |
| PLOT COVERAGE( 2152.55/3584*100) | 60.06% |

|                                                                                            |
|--------------------------------------------------------------------------------------------|
| <b>VENTILATION &amp; FIRE PROTECTION</b>                                                   |
| <b>MECHANICAL VENTILATION &amp; FIRE PROTECTION SYSTEM IS PROVIDED FOR ENTIRE BUILDING</b> |

|                              |  |
|------------------------------|--|
|                              |  |
| <b>SEATING COUNT DETAILS</b> |  |

| SEATING COUNT DETAILS  |     |
|------------------------|-----|
| SCREEN - 1             | 202 |
| SCREEN - 2             | 202 |
| SCREEN - 3             | 254 |
| SCREEN - 4             | 340 |
| TOTAL SEATING CAPACITY | 998 |

| TOTAL NUMBER OF WORKERS |    |
|-------------------------|----|
| PERMANENT WORKERS       | 20 |
| TEMPORARY WORKERS       | 15 |
| TOTAL WORKERS           | 35 |

| PARKING                           | REQUIRED | PROVIDED |
|-----------------------------------|----------|----------|
| CAR PARKING                       | 54 Nos.  | 57 Nos.  |
| TWO WHEELER PARKING               | 54 Nos.  | 59 Nos.  |
| PHYSICALLY CHALLENGED CAR PARKING | 5 Nos.   | 5 Nos.   |


| APPLICANT   | REGISTERED ENGINEER   |
|---|---|
| <p>For RANKS ENTERTAINMENT</p> <p><i>R. K. Sankar</i></p> <p>PARTNER</p>   | <p><i>R. K. Sankar</i></p> <p>Er. R. K. SANKAR (E) (Structural)<br/>           Chartered Engineer &amp; Regd. Professional Engineer<br/>           107/207 South Coast Highway No. 45, Kottayam - 686014 (Kerala)<br/>           94478 11000 (M) 94478 11001 (F) 91702 0241 (H)<br/>           @ LEAD Construction, 5-2 Andrews Street,<br/>           North Federal Bazar, Kozhikode-685109, Pin.<br/> <a href="mailto:rk@sankarlead.com">rk@sankarlead.com</a>, <a href="mailto:sankarlead@gmail.com">sankarlead@gmail.com</a></p> |
| <p><i>S. Sankaranarayanan</i></p> <p>Er. M. SANKARANARAYANAN (E) (Structural)<br/>           AMIE, &amp; Consulting Civil Engineer &amp; Chartered,<br/>           107/207 South Coast Highway (16-6811-210025),<br/>           @ No. 14-144, THIRU, Opp. Railway Station,<br/>           Huzar: 630 139, Kanchipuram (Pin: 8666353383).</p> | <p><i>V. Vinodh Kumar</i></p> <p>Er. V. VINOTHKUMAR (E) (Structural)<br/>           Chartered Engineer &amp; Regd. Professional Engineer,<br/>           107/207 South Coast Highway No. 45, Kottayam - 686014 (Kerala)<br/>           107/207 South Coast Highway No. 45, Kottayam - 686014 (Kerala)<br/>           98 0204 41 01, 98 0204 41 02, 98 0204 41 03, 98 0202 10 00,<br/>           @ Yashra Construction, Chazhali Nagar, Kozhikode<br/>           Huzar: 93472 1000, Kozhikode (Pin: 685109)</p>                       |

## TERRACE FLOOR PLAN

S.No: 885/1B1A2

SITE PLAN SHOWING THE PROPOSED CONSTRUCTION OF R.C.C. ROOF (FOUR SCREEN)  
FULLY AIR- CONDITIONED MULTIPLEX CINEMA THEATRE,"M/s. RANKS ENTERTAINMENT"  
IN S.No: 885/1B1A1A1, OF NALLUR VILLAGE & PANCHAYAT, HOSUR PANCHAYAT UNION  
& TALUK, KRISHNAGIRI DISTRICT. SCALE- 1: 100

SHEET- 4/4

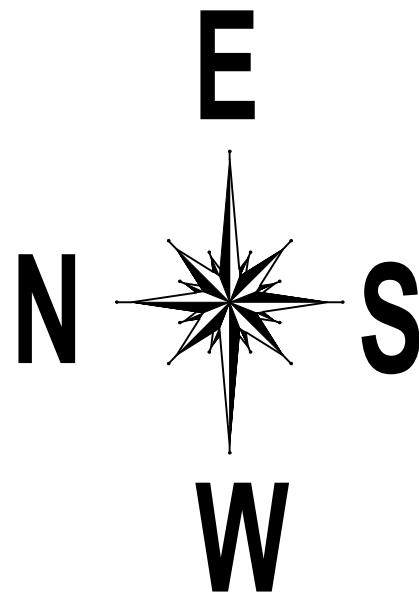

S.No: 884/2D1B

S.No: 884/2D2 15M WIDE PANCHAYAT TAR ROAD

84.60

S.No: 885/1A

S.No: 885/1B1A1A1

38.40

26.16

4.50M DRIVE WAY

6.00M DRIVE WAY

PROPOSED SITE - S.No:855/1B1A1A1

6.00M DRIVE WAY

6.00M DRIVE WAY

6.00M DRIVE WAY

6.00M DRIVE WAY

6.00M DRIVE WAY

1.50M DRIVE WAY



107.20

S.No: 885/44

SITE PLAN CUM STILT FLOOR PLAN

SCALE 1:100

S.No: 885/46 PART
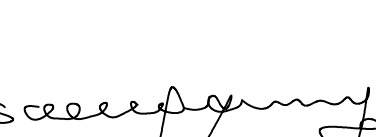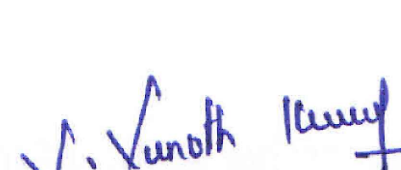
| SITE APPROVAL   |            |   |                           |
|---|------------|---|---------------------------|
| ROC No: SWP/BPA/771999/2026, DATED : 13.02.2026<br>SITE BOUNDARY EAR MARKED AS 'A' TO 'D' AND<br>NUMBERED AS L.P/H.N.T.D.A (K.D) No: 49/2026<br>SITE APPROVAL ISSUED.   |            |   |                           |
| OFFICE USE   |            |   |                           |
| PLANNING PERMISSION<br>ROC No: SWP/BPA/771999/2026, DATED : 13.02.2026<br>BUILDING PLAN NUMBER AS B.P/H.N.T.D.A (K.D) No: 25/2026<br>PLANNING PERMISSION ISSUED.<br>PLANNING PERMISSION PERIOD -13.02.2026 TO 12.02.2034   |            |   |                           |
| COLOR INDEX   |            |   |                           |
| SITE BOUNDARY   |            |   |                           |
| PROPOSED BUILDING   |            |   |                           |
| EXISTING ROAD   |            |   |                           |
| DRIVE WAY   |            |   |                           |
| LAND AREA DETAILS   |            |   |                           |
| PARTICULARS   |            | Sq.mt.   |                           |
| AREA OF THE SITE ASPER PATTA   |            | 3584.00   |                           |
| AREA OF THE SITE ASPER DEED   |            | 3584.00   |                           |
| SUPER IMPOSED AREA   |            | 3649.52   |                           |
| BUILDING AREA DETAILS   |            |   |                           |
| PARTICULARS   | FSI (S.MT) | NON-FSI (S.MT)   | TOTAL BUILT-UP AREA(S.MT) |
| STILT FLOOR AREA   | -          | 2152.55   | 2152.55                   |
| FIRST FLOOR AREA   | 2152.55    | -   | 2152.55                   |
| FIRST FLOOR AREA (MEZZANINE FLOOR)   | 128.75     | -   | 128.75                    |
| SECOND FLOOR AREA   | 525.93     | -   | 525.93                    |
| TERRACE FLOOR AREA   | -          | 47.69   | 47.69                     |
| TOTAL AREA   | 2807.23    | 2200.24   | 5007.47                   |
| FSI (2807.23/3584)   |            |   | 0.78                      |
| PLOT COVERAGE( 2152.55/3584*100)   |            |   | 60.06%                    |
| VENTILATION & FIRE PROTECTION   |            |   |                           |
| MECHANICAL VENTILATION & FIRE PROTECTION SYSTEM IS PROVIDED FOR ENTIRE BUILDING   |            |   |                           |
| SEATING COUNT DETAILS   |            |   |                           |
| SCREEN -1   |            | 202   |                           |
| SCREEN - 2   |            | 202   |                           |
| SCREEN - 3   |            | 254   |                           |
| SCREEN - 4   |            | 340   |                           |
| TOTAL SEATING CAPACITY   |            | 998   |                           |
| TOTAL NUMBER OF WORKERS   |            |   |                           |
| PERMANENT WORKERS   |            | 20   |                           |
| TEMPORARY WORKERS   |            | 15   |                           |
| TOTAL WORKERS   |            | 35   |                           |
| PARKING   |            | REQUIRED   | PROVIDED                  |
| CAR PARKING   |            | 54 Nos.   | 57 Nos.                   |
| TWO WHEELER PARKING   |            | 54 Nos.   | 59 Nos.                   |
| PHYSICALLY CHALLENGED CAR PARKING   |            | 5 Nos.   | 5 Nos.                    |
| APPLICANT   |            | REGISTERED ENGINEER   |                           |
| For RANKS ENTERTAINMENT<br><br>PARTNER   |            | <br>Er. R. SUPRIYA M.E (Structural),<br>Chartered Engineer & Regd. Professional Engineer,<br>HONG Govt.Regd. Engineer Reg. No: 48/2021 ( RE-GR-III),<br>DTCF Govt.Regd. Engineer Reg. No: 48/2021 ( RE-GR-III),<br>31/02/2024 (CE), 12/02/2024 (RSE-GR-III), 31/2024 (RD),<br># LEAD Construction, S-2 Godown Street,<br>Near Federal Bank, Hosur-635109,<br>Ph: 9994863895,leaddesigns21@gmail.com |                           |
| REGISTERED STRUCTURAL ENGINEER   |            | REGISTERED CONSTRUCTION ENGINEER   |                           |
| <br>Er. M. SANJEEVA MOORTHY, M.E (Structural),<br>AMIE, & Consulting CIVIL Engineer & Chartered,<br>DTCF Govt.Regd. Structural Engineer ( RE-GR-I - 21/2025),<br># No: H-144 TNHB, Opp. Railway Station,<br>Hosur- 635 109, Krishnagiri Dist. Ph: 9865935393. |            | <br>Er. V. VINOTHKUMAR, M.E (Structural),<br>Chartered Engineer & Regd. Professional Engineer,<br>HONG Govt.Regd. Engineer Reg. No: 61/2022 ( RE-GR-III),<br>DTCF Govt.Regd. Engineer Reg. No: 36/2024 ( RE-GR-III),<br>36/2024 (CE), 26/2022 (RSE-GR-III), 14/2022 (RD),<br># Yutha Construction, Shanmli Nagar East,<br>2nd Cross, Hosur-635109, Ph: 9750381769.                                  |                           |

# Eight ways to know a piece of land before you pay for it.

This report covers one part of the picture. These cover the rest, drawn from the same government records, for any property in Tamil Nadu.

## LandLens One

Ask anything about a property and get an answer grounded in live government records, with the sources shown.

[/landlens/one](#)



## Verify My Land

Every record check run on one property and returned as a single report.

[/landlens/verify-my-land](#)



## Legal Opinion

An advocate's written opinion on the title, built on the records we pull for it.

[/landlens](#)



## One Map

Every layer on one map: the parcel, its boundary, zoning, water bodies and what sits around it.

[/landlens/one/map](#)



## PriceMap

What land actually changed hands for around this plot, taken from the registered deeds.

[/landlens/pricemap](#)



## Build Scope

What you are allowed to build here: floor space, height, coverage and setbacks.

[/landlens/build-scope](#)



## Property Tracker

Watch a property and hear about it when something new is registered against it.

[/landlens/property-tracker](#)



## Deal Room

Run the transaction in one place: documents, stamping, signatures and the parties.

[/landlens/deal-room](#)



# Twenty-four checks you can run yourself, at no cost.

## Records and verification

The registers themselves, read for you.

Encumbrance Certificate

Patta and Chitta

Field Measurement Sketch

EC Analyzer

Bank charge check

Court case search

Seller background check

Approval check by survey

## Zoning and land use

What the plan says can happen on this land.

Land use zone finder

CMDA land use check

Coastal regulation zone

Master plan check

Water bodies finder

Airport height clearance

## Value and duty

What it is worth and what it costs to register.

Guideline value by street

Guideline value by survey

Stamp duty and registration fees

Capital gains

Floor space index

Area unit converter

## Registers and directories

Who holds it, and which office keeps the record.

Find your registering office

Temple property check

Waqf property check

RERA register



Every free tool  
/tools



Services we run  
for you  
/services



The LandLens  
suite  
/landlens/one



# Every claim in this document traces back to a government record.

---

Legal opinions, due diligence and title verification

---

Building plan, layout and sub-division approvals

---

Completion and occupancy certificates, regularisation

---

Escrow, negotiation and NRI property management

---

Land survey, soil testing, architecture and construction

---

**Verified RealEstate**  
3/350/2 Mettukuppam,  
OMR Thoraipakkam,  
Chennai 600 097, India  
[hello@verified.realestate](mailto:hello@verified.realestate)  
+91 9996 12 9996

Prepared from the registers named on the page each finding sits on. Where a register could not be read, this document says so in its place rather than leaving the gap to be read as a clean result.

