

	COLOUR INDEX:-	
	SITE BOUNDARY	
	EXISTING ROAD	
	PROPOSED BUILDING	

AREA DETAILS

Descriptions	Non FSI	FSI	Total Area in SQM
AI BLOCK		3977.34	3977.34
CANOPY 1		186.70	186.70
CANOPY 2		71.30	71.30
SECURITY ROOM		6.25	6.25
Total Area		4241.59	4241.59

PARKING AREA DETAILS

MACHINERY DETAILS

PLANNING PERMISSION NO.793/2024

Ex. J. PARVESH, B.Tech., M.Tech. (Structural)
Structural Engineer Grade-I (HNTDA)
(SE-Gr-I 02/2019; Valid upto 09.04.2024)
Moblie: 9655523333 / 9790080750.

STRUCTURAL ENGINEER SIGNATURE



SOUTH SIDE ELEVATION
A1 BLOCK



SOUTH SIDE ELEVATION
A1 BLOCK

TITLE :-
SITE PLAN SHOWING PROPOSED LIGHT
ENGINEERING AND ASSEMBLING INDUSTRIAL
BUILDING AT SURVEY NOS. 232/2A3 &
237/2B3, ORATUKUPPAI VILLAGE, CHETTIPALAYAM
TOWN PANCHAYAT, MADUKKARAI TALUK,
COIMBATORE DISTRICT, TAMIL NADU.

Category of Industry as per TNCDBR 2019
Annexure VI - ORANGE. LIGHT ENGINEERING
INDUSTRIAL BUILDING.

N

W

E

S

COLOUR INDEX:-

SITE BOUNDARY

EXISTING ROAD

PROPOSED BUILDING

ALL DIMENSIONS ARE IN Metres SCALE : 1 : 200

AREA DETAILS			
Plot Area (As per Patta)		:	7279.00 Sqm
Plot Area (As per Document Area)		:	7279.00 Sqm
Descriptions	Non FSI	FSI	Total Area in SQM
A1 BLOCK		3977.34	3977.34
CANOPY 1		186.70	186.70
CANOPY 2		71.30	71.30
SECURITY ROOM		6.25	6.25
Total Area		4241.59	4241.59

FSI	4241.59	=	0.582
Total Man Power	150 Nos.		
Total HP	25 HP		

PARKING AREA DETAILS		
DESCRIPTION	REQUIRED	PROVIDED
Lorry Parking stalls	08 Nos.	08 Nos
Two Wheeler Parking stalls	80 Nos.	80 Nos
Cycle Space (Area)	80.00 Sq.m	80.00 Sq.m

MACHINERY DETAILS			
S.NO	DESCRIPTION	A1 BLOCK	
		QTY	HP
1	LABELLING MACHINE	1 NO	05 HP
2	STRAPPING MACHINE	1 NO	05 HP
3	BUNDLING MACHINE	1 NO	05 HP
4	DRILLING MACHINE	1 NO	05 HP
5	PACKING MACHINE	1 NO	03 HP
6	MOULDING MACHINE	1 NO	02 HP
		TOTAL HP	25 HP

BP/DTCP NO.506/2024

PLANNING PERMISSION NO.793/2024

for NASDA INFRA PRIVATE LIMITED
Authorised Signatory

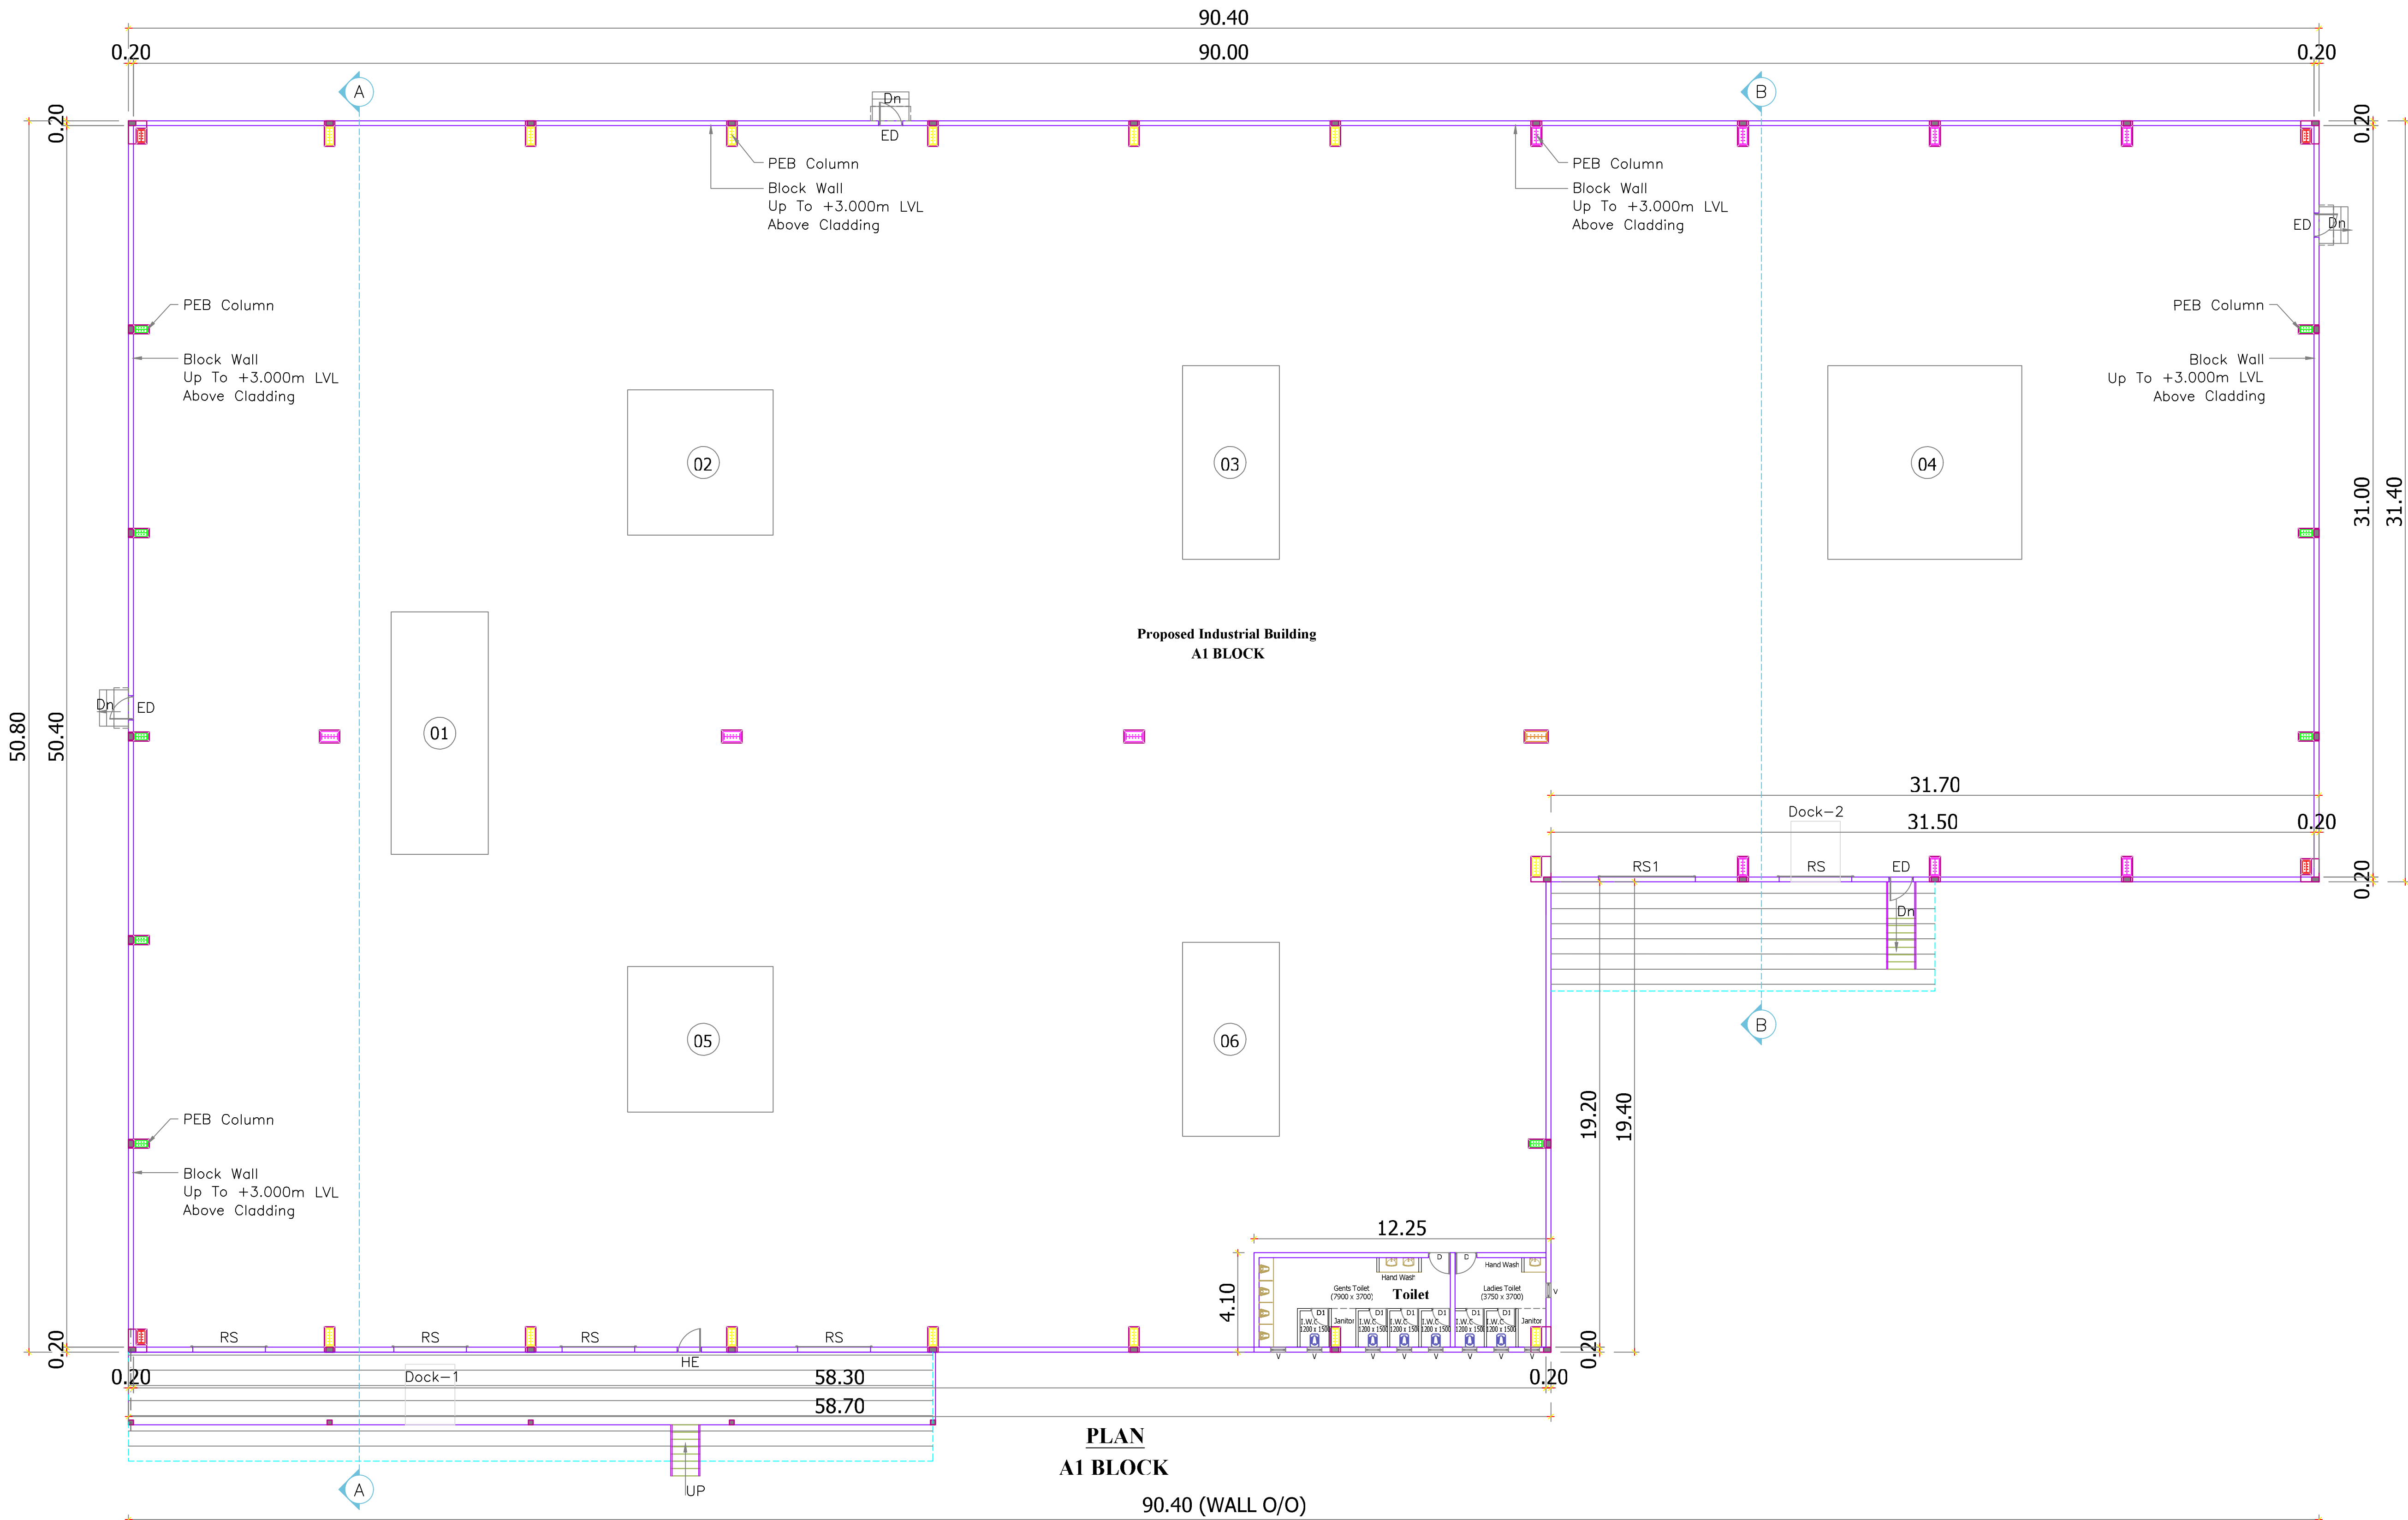
OWNERS SIGNATURE

K. RAJENDRAN, P.D. Arch. I.D
REGISTERED ARCHITECT
CA. 52 / 19505
TVL/R / RA / G+1 / 2019 / 09 / 007
#1A, Gangaikondavar Road Street,
Ondirupadam, Manavalanagar,
Thiruvallur - 602 002.


ARCHITECT SIGNATURE

Ex. J. PARVESH, B.Tech., M.Tech. (Structural)
Structural Engineer Grade - I (RNTDA)
(SE-G+1/2020/19 - Valid upto 18.04.2024)
Mobile: 9855232333 / 9190090750.

STRUCTURAL ENGINEER SIGNATURE



PLAN
A1 BLOCK
90.40 (WALL O/O)

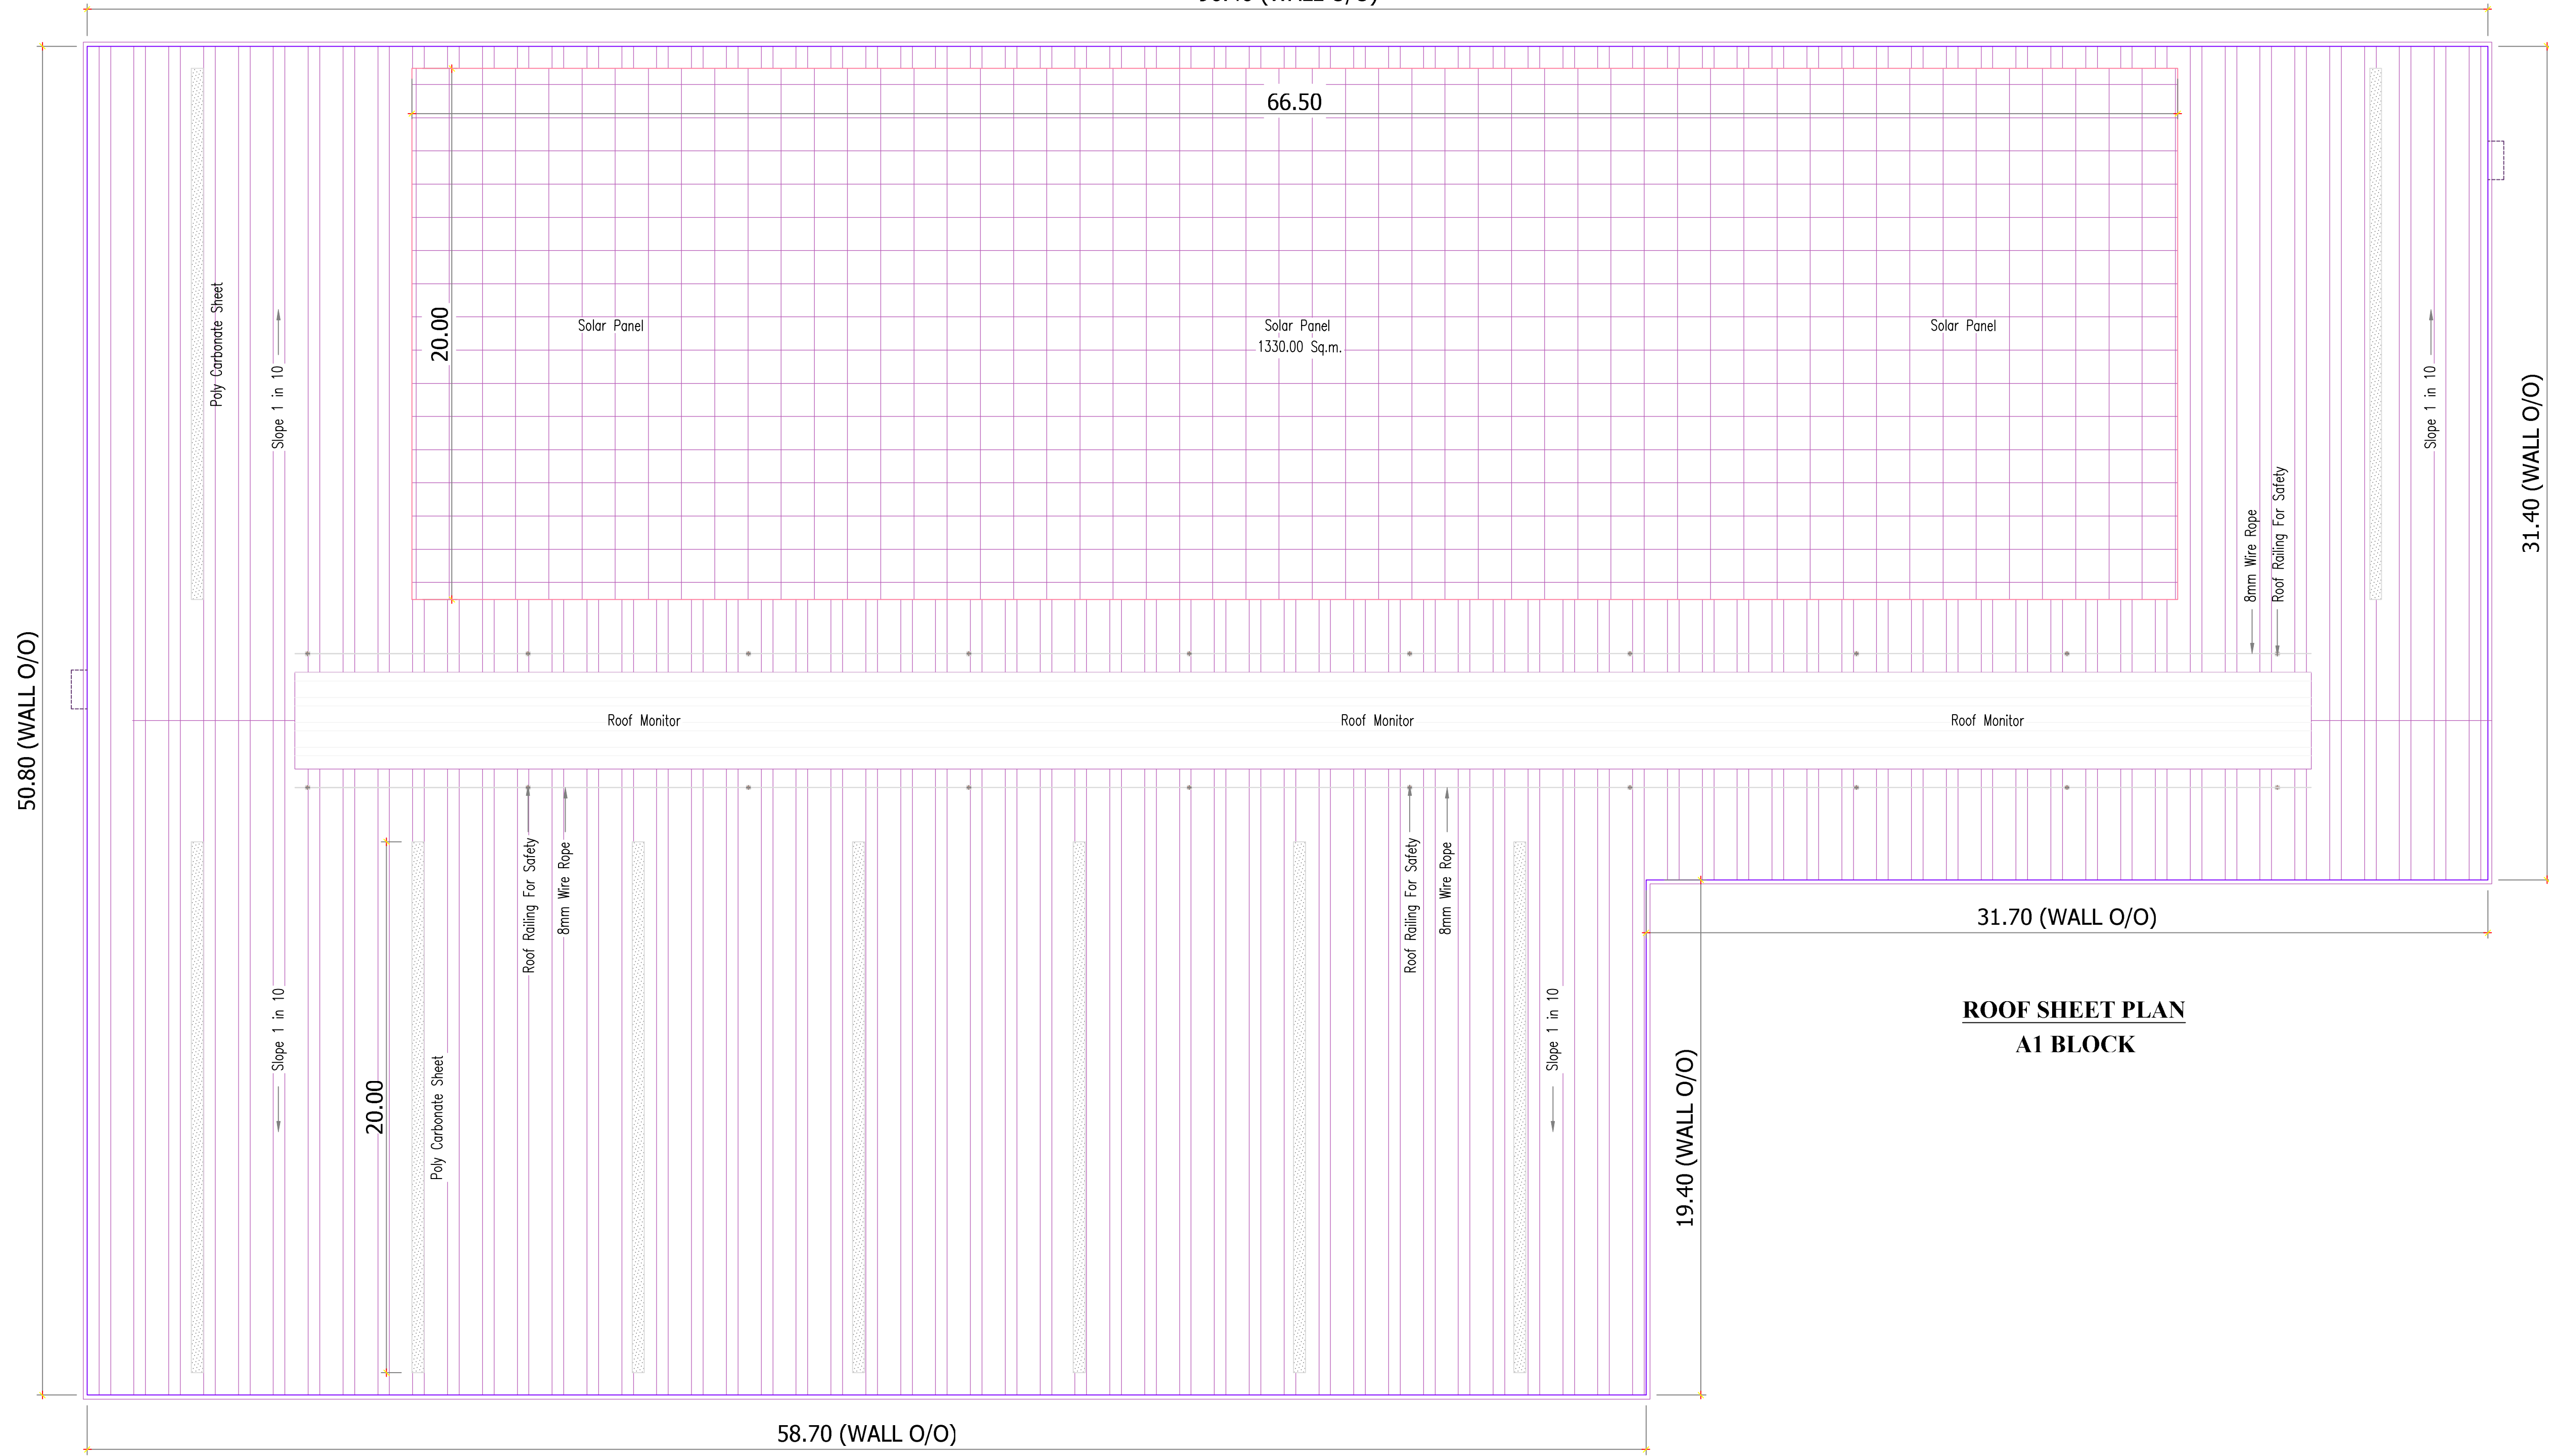

ROOF SHEET PLAN
A1 BLOCK

TITLE :-

SITE PLAN SHOWING PROPOSED LIGHT ENGINEERING AND ASSEMBLING INDUSTRIAL BUILDING AT SURVEY NOS. 232/2A3 & 237/2B3, ORATUKUPPAI VILLAGE, CHETTIPALAYAM TOWN PANCHAYAT, MADUKKARAI TALUK, COIMBATORE DISTRICT, TAMIL NADU.

Category of Industry as per TNCDBR 2019 Annexure VI - ORANGE. LIGHT ENGINEERING INDUSTRIAL BUILDING.

COLOUR INDEX:-	
SITE BOUNDARY	
EXISTING ROAD	
PROPOSED BUILDING	

ALL DIMENSIONS ARE IN Metres

SCALE : 1 : 200

AREA DETAILS

Plot Area (As per Patta)	: 7279.00 Sqm
Plot Area (As per Document Area)	: 7279.00 Sqm

Descriptions	Non FSI	FSI	Total Area in SQM
A1 BLOCK		3977.34	3977.34
CANOPY 1		186.70	186.70
CANOPY 2		71.30	71.30
SECURITY ROOM		6.25	6.25
Total Area		4241.59	4241.59

FSI	4241.59 7279.00	= 0.582
-----	--------------------	---------


Total Man Power	150 Nos.
Total HP	25 HP

PARKING AREA DETAILS


DESCRIPTION	REQUIRED	PROVIDED
Lorry Parking stalls	08 Nos.	08 Nos
Two Wheeler Parking stalls	80 Nos.	80 Nos
Cycle Space (Area)	80.00 Sq.m	80.00 Sq.m

MACHINERY DETAILS


S.NO	DESCRIPTION	A1 BLOCK	
		QTY	HP
1	LABELLING MACHINE	1 NO	05 HP
2	STRAPPING MACHINE	1 NO	05 HP
3	BUNDLING MACHINE	1 NO	05 HP
4	DRILLING MACHINE	1 NO	05 HP
5	PACKING MACHINE	1 NO	03 HP
6	MOULDING MACHINE	1 NO	02 HP
TOTAL HP			25 HP

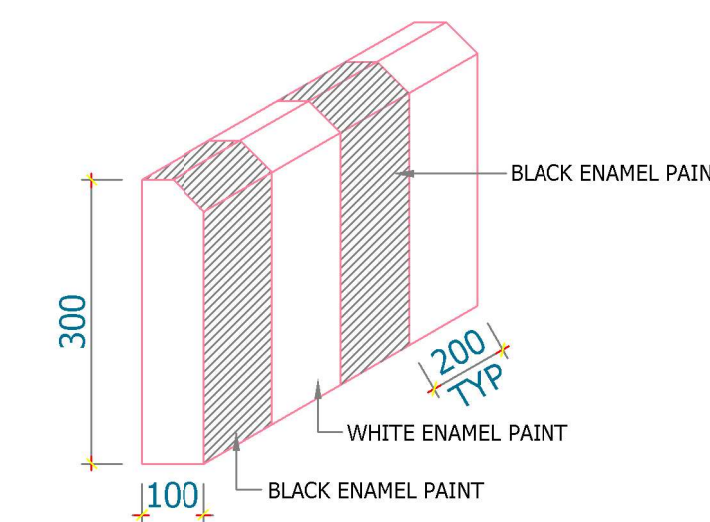

TYPICAL CURB WALL SIDE VIEW

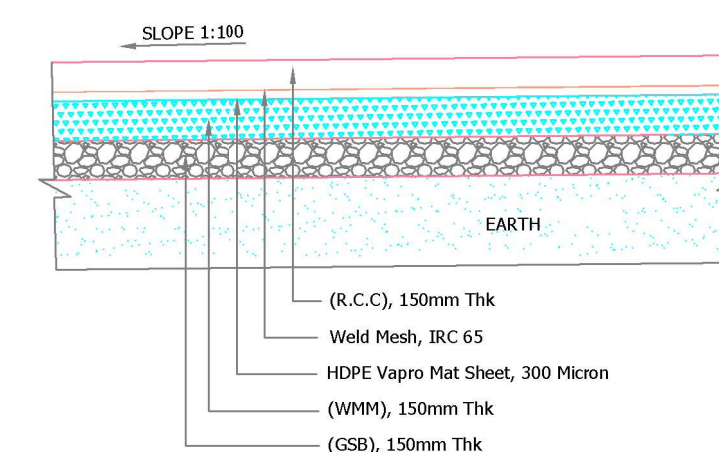

TYPICAL CROSS SECTION OF R.C.C. ROAD

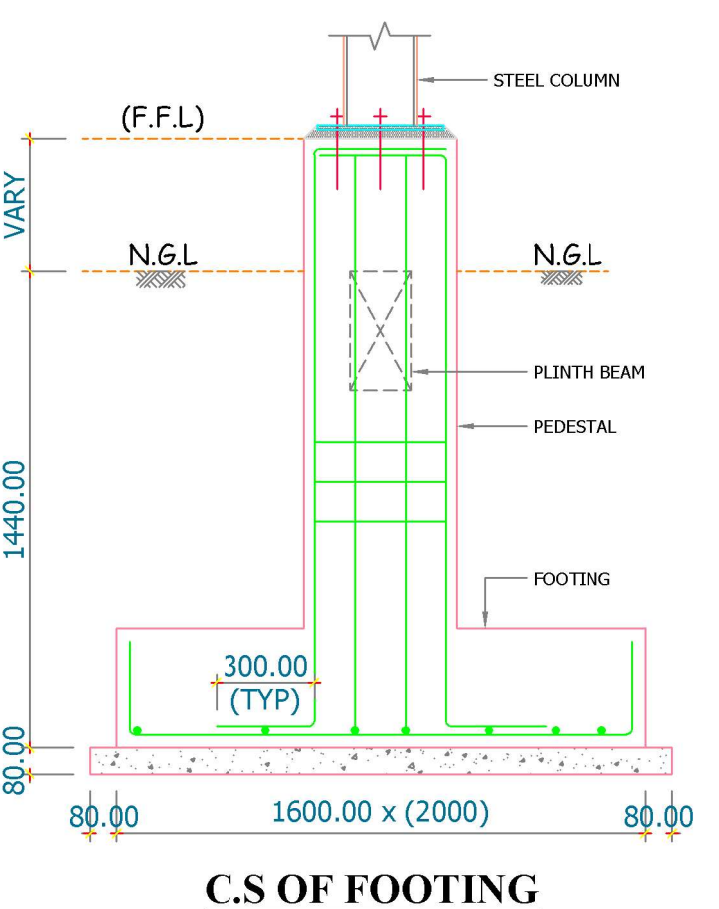

C.S. OF FOOTING

SWP/BPA/176391/2024

B.P/DTCP No: 506/2024

PLANNING PERMISSION NO.793/2024

S.NO. 237/2B2

S.NO. 232/2A1

S.NO. 232/2A2

S.NO. 231

S.NO. 152

S.NO. 237/2B1

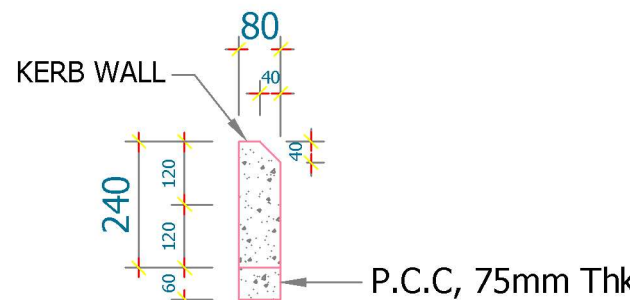
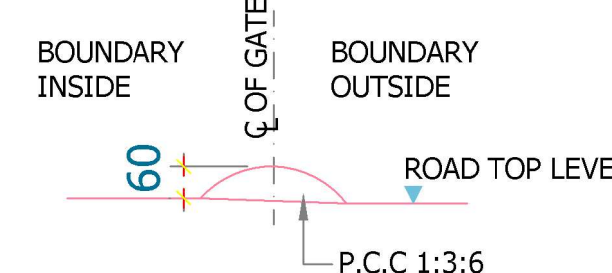
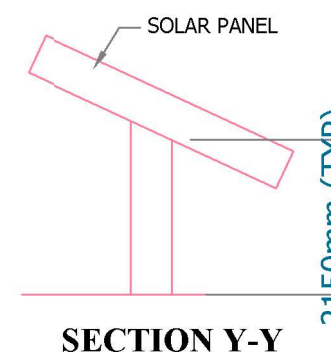
S.NO. 244

PRIVATE ROAD


TO PALLADAM

TO CHETTIPALAYAM





12M WIDE TOWN PANCHAYAT ROAD

PRECAST KERB WALL DETAIL
(Scale: 1:25)CROSS SECTION OF
GATE DWARF WALL

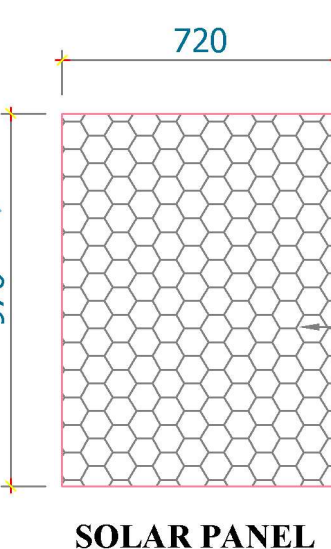
SECTION Y-Y





SOLAR PANEL

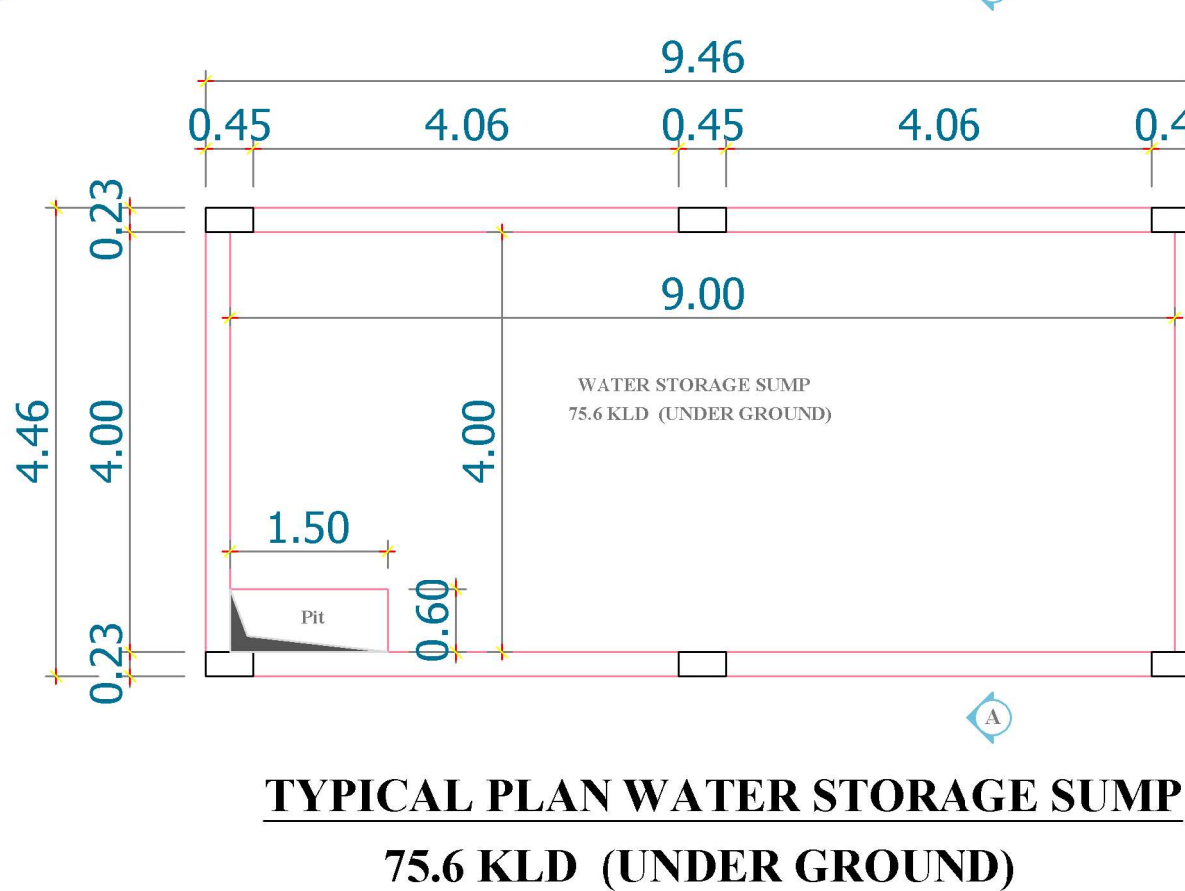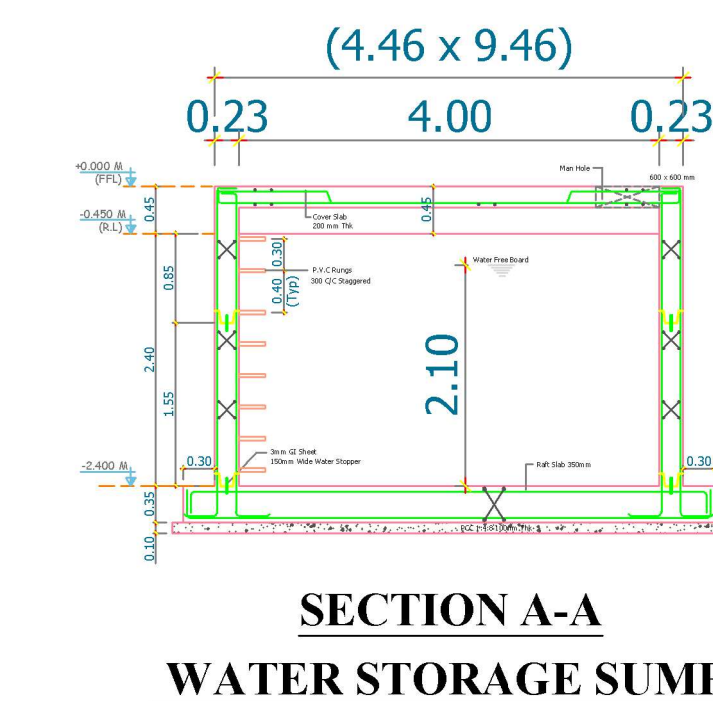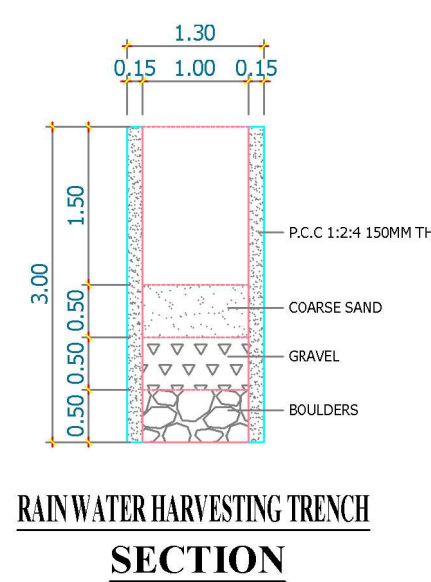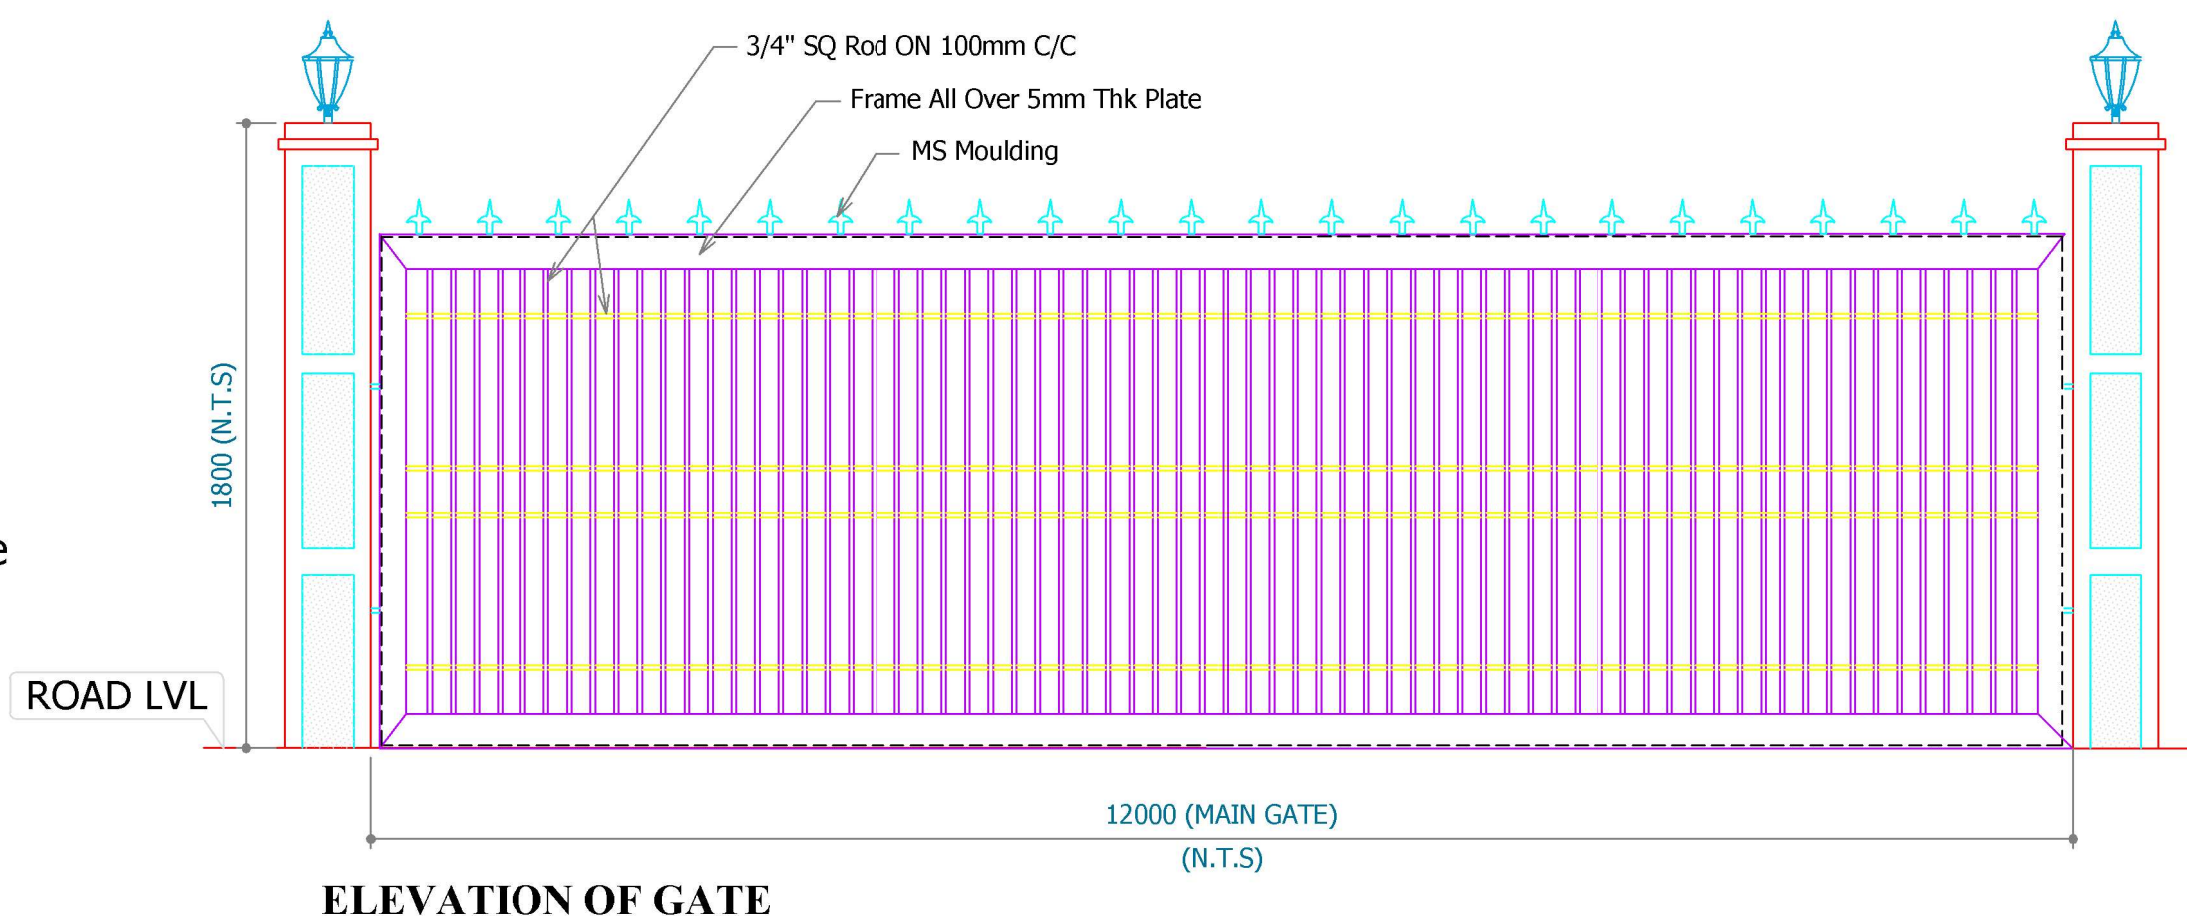TYPICAL PLAN WATER STORAGE SUMP
75.6 KLD (UNDER GROUND)SECTION A-A
WATER STORAGE SUMPRAIN WATER HARVESTING TRENCH
SECTION

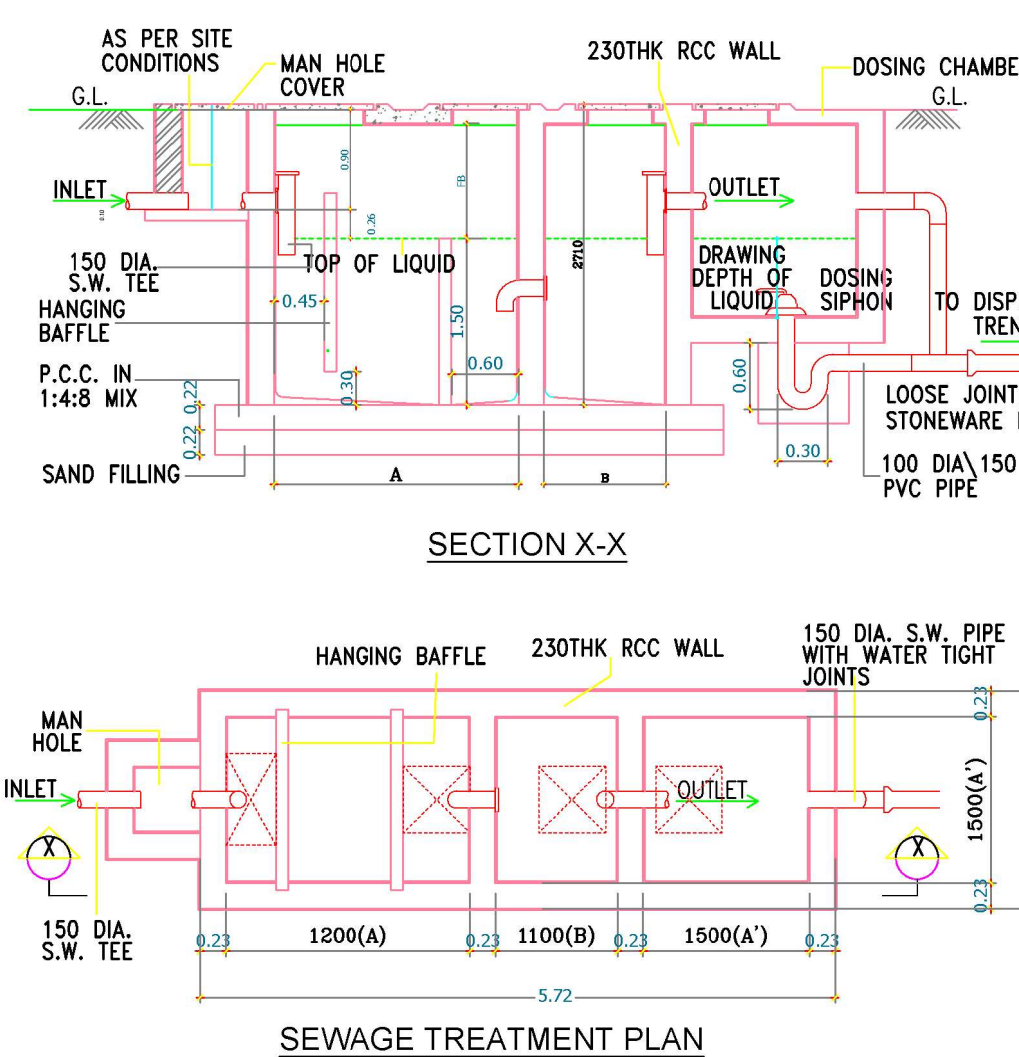
ELEVATION OF GATE



SEWAGE TREATMENT PLAN

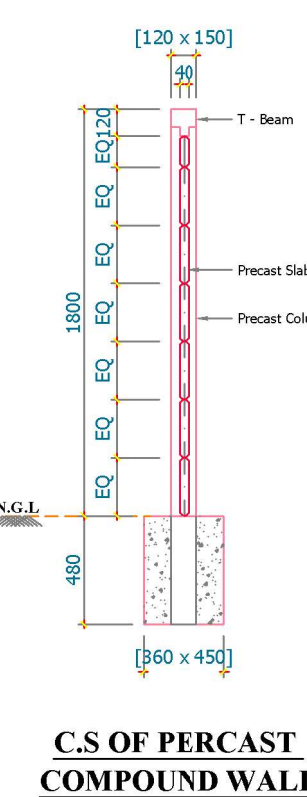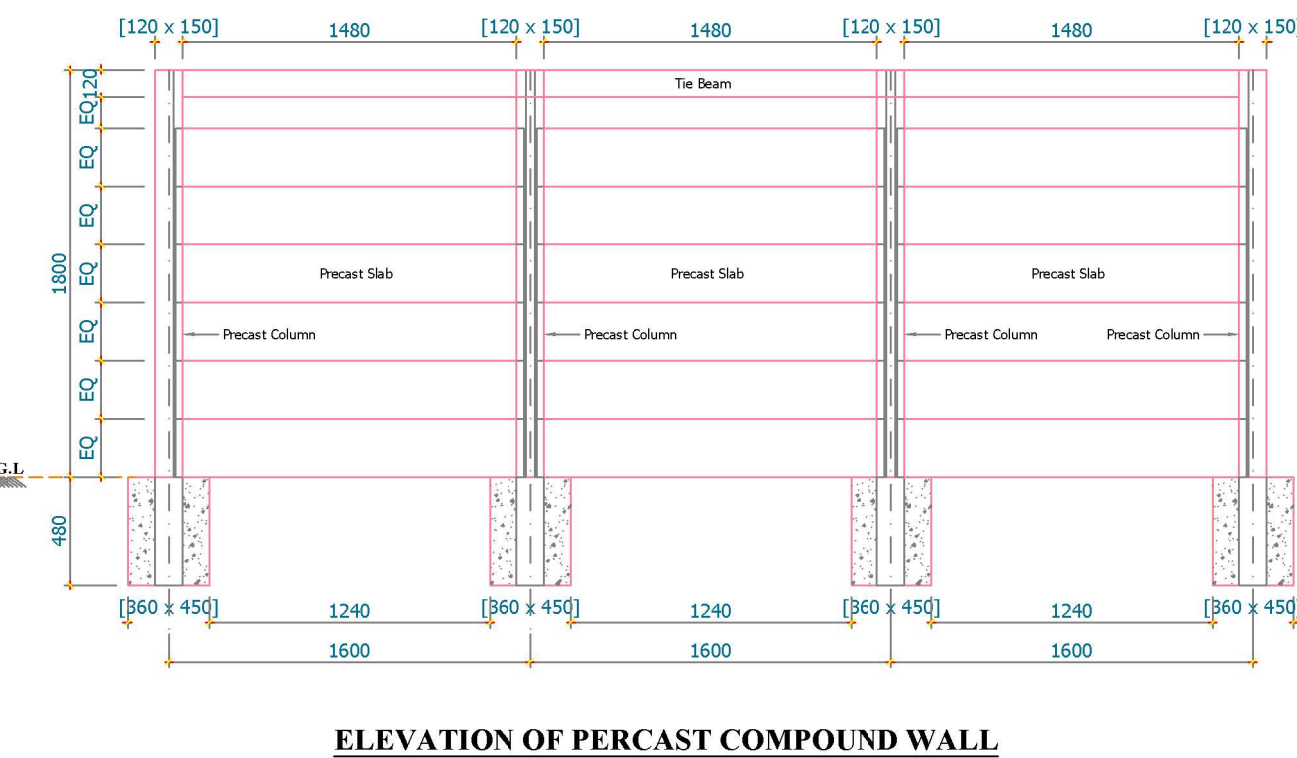C.S. OF PRECAST
COMPOUND WALL

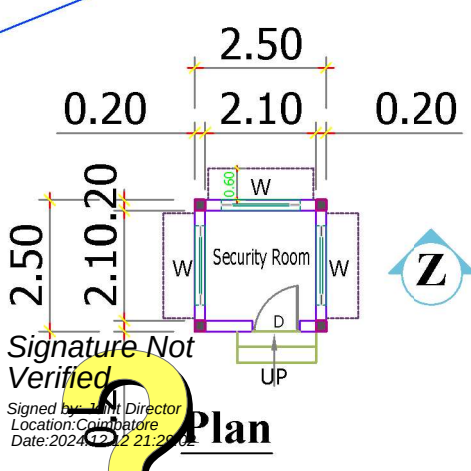ELEVATION OF PRECAST COMPOUND WALL



Section Z-Z

Weathering Tile
Parapet Wall
Roof Slab
Roof Beam
Lintel Cum Sunshade
Solid Block Wall,
200mm Thk.
Footing
PCC M10 Grade,
100mm Thk.

Signature of
Sd/-

Plan

Section

Elevation

Detail

Foundation

Roof

Wall

Floor

Column

Beam

Truss

Duct

Pipe

Valve

Fitting

Accessories

Others

Remarks

Notes

References

Sources

Materials

Methods

Tools

Equipment

Machinery

Vehicles

Aircraft

Spacecraft

Submersibles

Robots

Drones

Satellites

Telephones

Computers

Internet

Mobiles

Tablets

Smartphones

Watches

Smart TVs

Refrigerators

Washing Machines

Air Conditioners

Heaters

Coolers

Dehumidifiers

Humidifiers

Air Purifiers

Water Purifiers

Water Heaters

Water Filters

Water Softeners

Water Softening Systems

Water Softening Units

Water Softening Plants

Water Softening Facilities

Water Softening Services

Water Softening Products

Water Softening Solutions

Water Softening Systems