

PLAN SHOWING THE REVISED / MODIFICATION OF ALREADY APPROVED AND ADDITIONAL CONSTRUCTION OF "La Palmera" RESORT IN S.F.NO- 67/5B1,5B3,6A,6C; 71/4B2A,4B2C,6,8,9A,9C,10A,10C,12A,12C; 78/1B1B,1B1C,1B2,3B,3C,4; 81/1A1,1B2 & 2A2, TUTICORIN - SAYALKUDI ECR MAIN ROAD, KANNIRAJAPURAM VILLAGE & PANCHAYAT, KADALADI PANCHAYAT UNION & TALUK, RAMANATHAPURAM DISTRICT.

ALL DIMENSIONS
ARE IN "METER"

SHEET No: 1/5
SCALE 1:100

AREA DETAILS

PROPOSED / MODIFICATION

BLOCK DETAILS	FSI AREA IN SQ.MT	NON FSI AREA IN SQ.MT	TOTAL AREA
BLOCK - 1 (ADMIN & GUEST BLOCK)	---	---	-
GROUND FLOOR	535.04	-	535.04
FIRST FLOOR	537.17	-	537.17
HEAD ROOM	-	10.88	10.88
BLOCK - 4	---	---	---
GROUND FLOOR	972.01	-	972.01
FIRST FLOOR	961.54	-	961.54
HEAD ROOM	-	36.33	36.33
TOTAL AREA	3005.76	47.21	3052.97

KEY

- EL EMERGENCY LIGHT
FA FIRE ALARM
FH FIRE HYDRANT
FE FIRE EXTINGUISHER
LB LONG BELL
DW DRINKING WATER

OFFICE USE

Schedule of Joineries

D.D	Double Door	1.80 X 2.10
D	Door	0.90 X 2.10
D1	Door	1.20 X 2.10
D2	Door	0.75 X 2.10
D3	Door	0.86 X 2.10
W	Window	2.40 X 1.50
W1	Window	1.50 X 1.50
W2	Window	1.03 X 1.50
W4	Window	9.03 X 1.50
W5	Window	4.80 X 1.50
G/W	Glass/Window	- X 2.10
V	Ventilator	1.20 X 0.60

PLANNING PERMISSION

ROC.No. SWP/BPA/008496/2023

Site Boundary shown as 1 to 40

Planning Permission - SWP / DTCP / (Ramanathapuram)
No: 07/2023

B.P/DTCP.NO.233/2023

NOTE:
THE ALL PARTITION WALLS PROVIDED IN ALL REST ROOM / TOILETS ARE 2.10M HEIGHT ONLY. AND MECHANICAL VENTILATION WILL BE PROVIDED IN FUTURE FOR VENTILATION PURPOSE.

APPLICANT

Er.A.Hari Kumar M.E(Struct), M.Sc(Rev), AMIE, C.Eng(II), MISTE., AIV.,
Structural Eng. Chartered Eng(II), Approved Valuer,
Income Tax Dept., Registered Valuer,
TN.Govt. Registered Engineer of DTCP,
R.E-II-01/2019, R.S.E-II-09/2019, R.C.E-04/2019, R.Q.A-02/2019,
CIVIL TCS
#19/17, 1st Floor, Annamalai Street, Near Municipality Office,
Dharmapuri - 636701, Cell: 8122 101 282, 9443 101 282.
E-Mail : dhmvconstruction.dp@gmail.com

STRUCTURAL ENGINEER

Er.A.Hari Kumar M.E(Struct), M.Sc(Rev), AMIE, C.Eng(II), MISTE., AIV.,
Structural Eng. Chartered Eng(II), Approved Valuer,
Income Tax Dept., Registered Valuer,
TN.Govt. Registered Engineer of DTCP,
R.E-II-01/2019, R.S.E-II-09/2019, R.C.E-04/2019, R.Q.A-02/2019,
CIVIL TCS
#19/17, 1st Floor, Annamalai Street, Near Municipality Office,
Dharmapuri - 636701, Cell: 8122 101 282, 9443 101 282.
E-Mail : dhmvconstruction.dp@gmail.com

REGISTERED ENGINEER

REVISED SECTION ON AA'
(RESORT RESTAURANT BLOCK - 4)

REVISED ELEVATION
(RESORT RESTAURANT BLOCK - 4)

REVISED SECTION ON CC'
(RESORT RESTAURANT BLOCK - 4)

REVISED OPEN TERRACE FLOOR PLAN
(ADMIN & GUEST BLOCK - 1, UNDER CONSTRUCTION)





REVISED FIRST FLOOR PLAN
(ADMIN & GUEST BLOCK - 1, UNDER CONSTRUCTION)

REVISED GROUND FLOOR PLAN
(ADMIN & GUEST BLOCK - 1, CONSTRUCTED)



PROPOSED REVISED HEAD ROOM PLAN
(RESORT RESTAURANT BLOCK - 4)

PROPOSED REVISED FIRST FLOOR PLAN
(RESORT RESTAURANT BLOCK - 4)

PROPOSED REVISED GROUND FLOOR PLAN
(RESORT RESTAURANT BLOCK - 4)

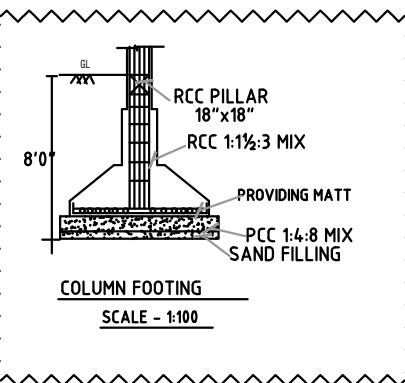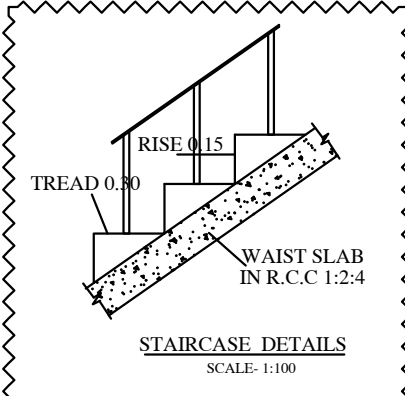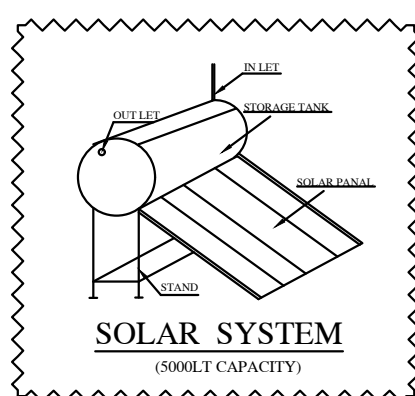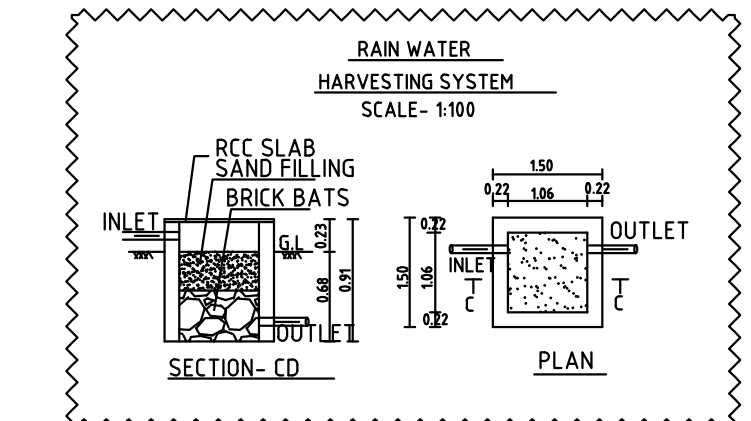



PLAN SHOWING THE REVISED / MODIFICATION OF ALREADY APPROVED AND ADDITIONAL CONSTRUCTION OF "La Palmera" RESORT IN S.F.NO- 67/5B1,5B3,6A,6C; 71/4B2A,4B2C,6,8,9A,9C,10A,10C,12A,12C; 78/1B1B,1B1C,1B2,3B,3C,4; 81/1A1,1B2 & 2A2, TUTICORIN - SAYALKUDI ECR MAIN ROAD, KANNIRAJAPURAM VILLAGE & PANCHAYAT, KADALADI PANCHAYAT UNION & TALUK, RAMANATHAPURAM DISTRICT.

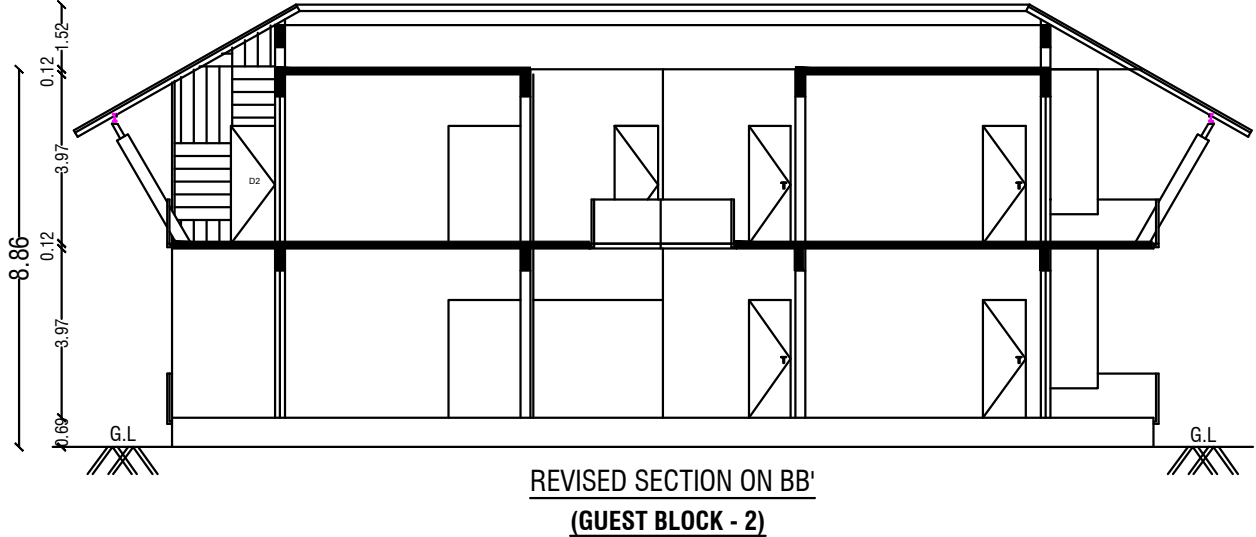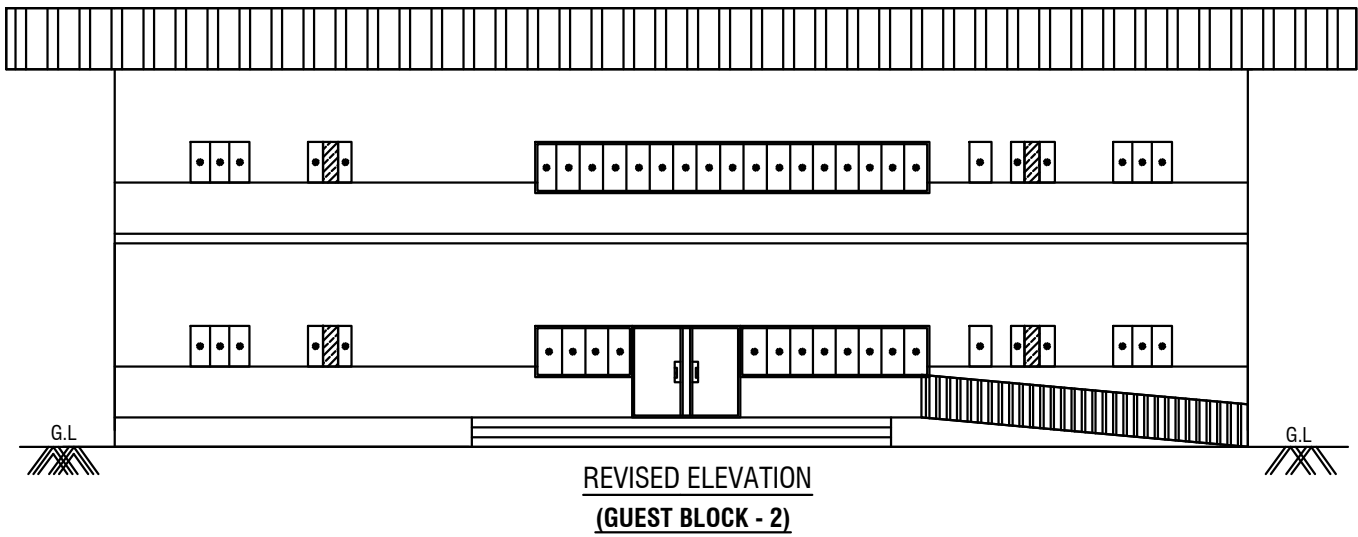




IMPORTANT NOTE

1. THIS PLAN HAS ALREADY APPROVED BY THE DIRECTOR OF TOWN AND COUNTRY PLANNING, CHENNAI THROUGH ROC NO - 3447/2021/TCP&BA, APPROVAL NO - 108/2021 ON 24.02.2021



2. THIS PLAN HAS ALREADY APPROVED BY THE ASSISTANT DIRECTOR OF TOWN AND COUNTRY PLANNING, RAMNAD THROUGH ROC NO - 96/2021/RD, APPROVAL NO - 26/2021 ON 23.04.2021

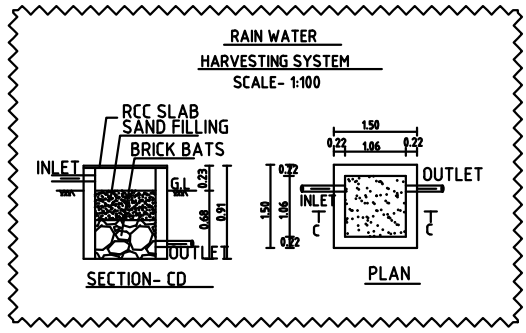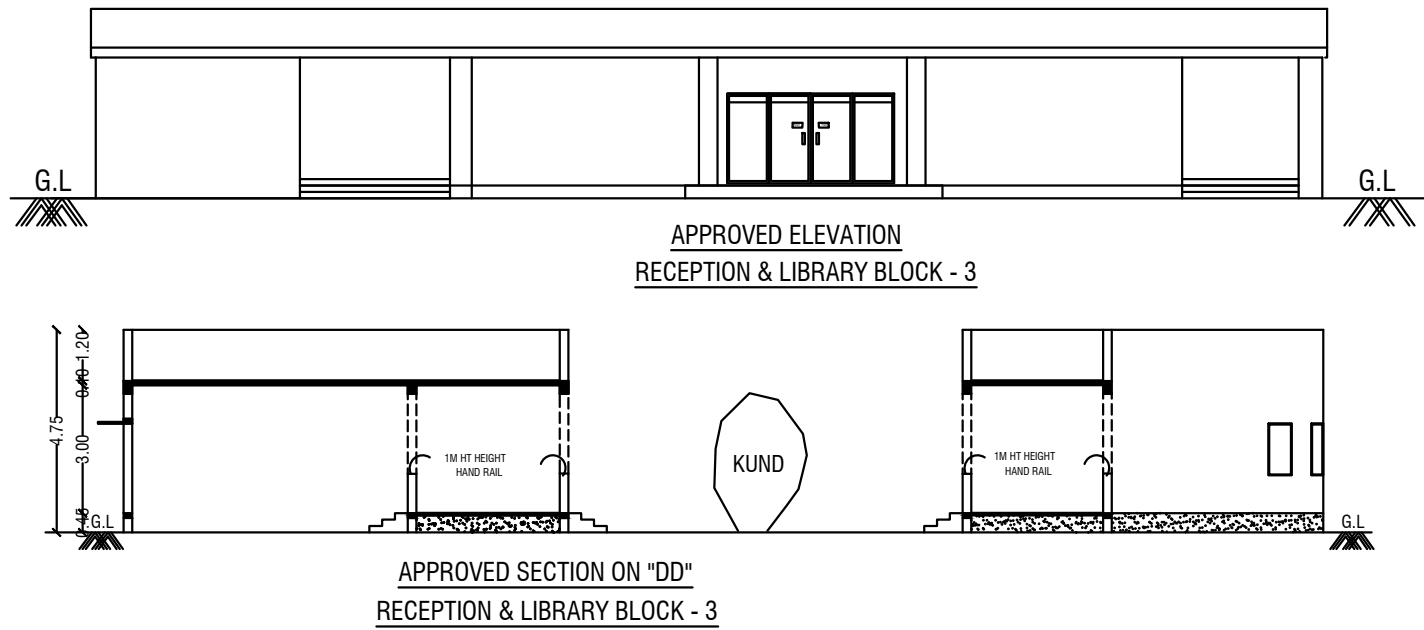



PLANNING PERMISSION
ROC.No. SWP/BPA/008496/2023
Site Boundary shown as 1 to 40
Planning Permission - SWP / DTCP / (Ramanathapuram)
No: 07/2023

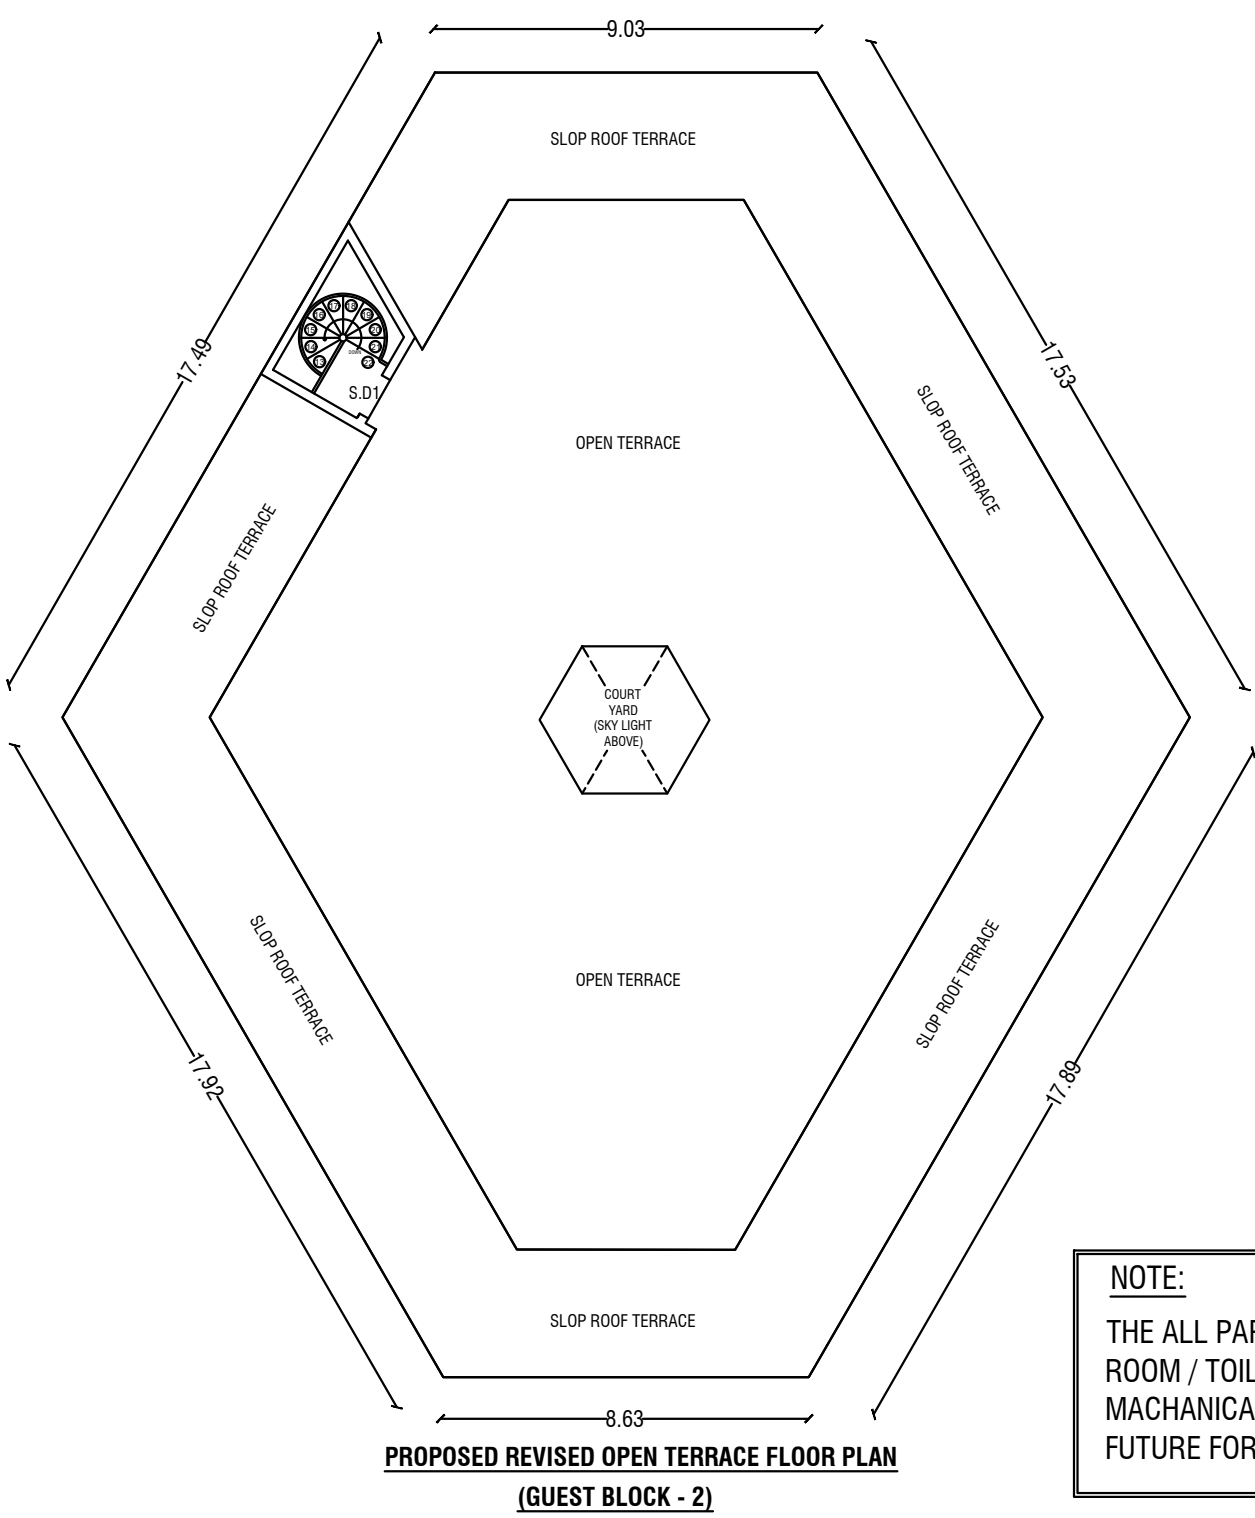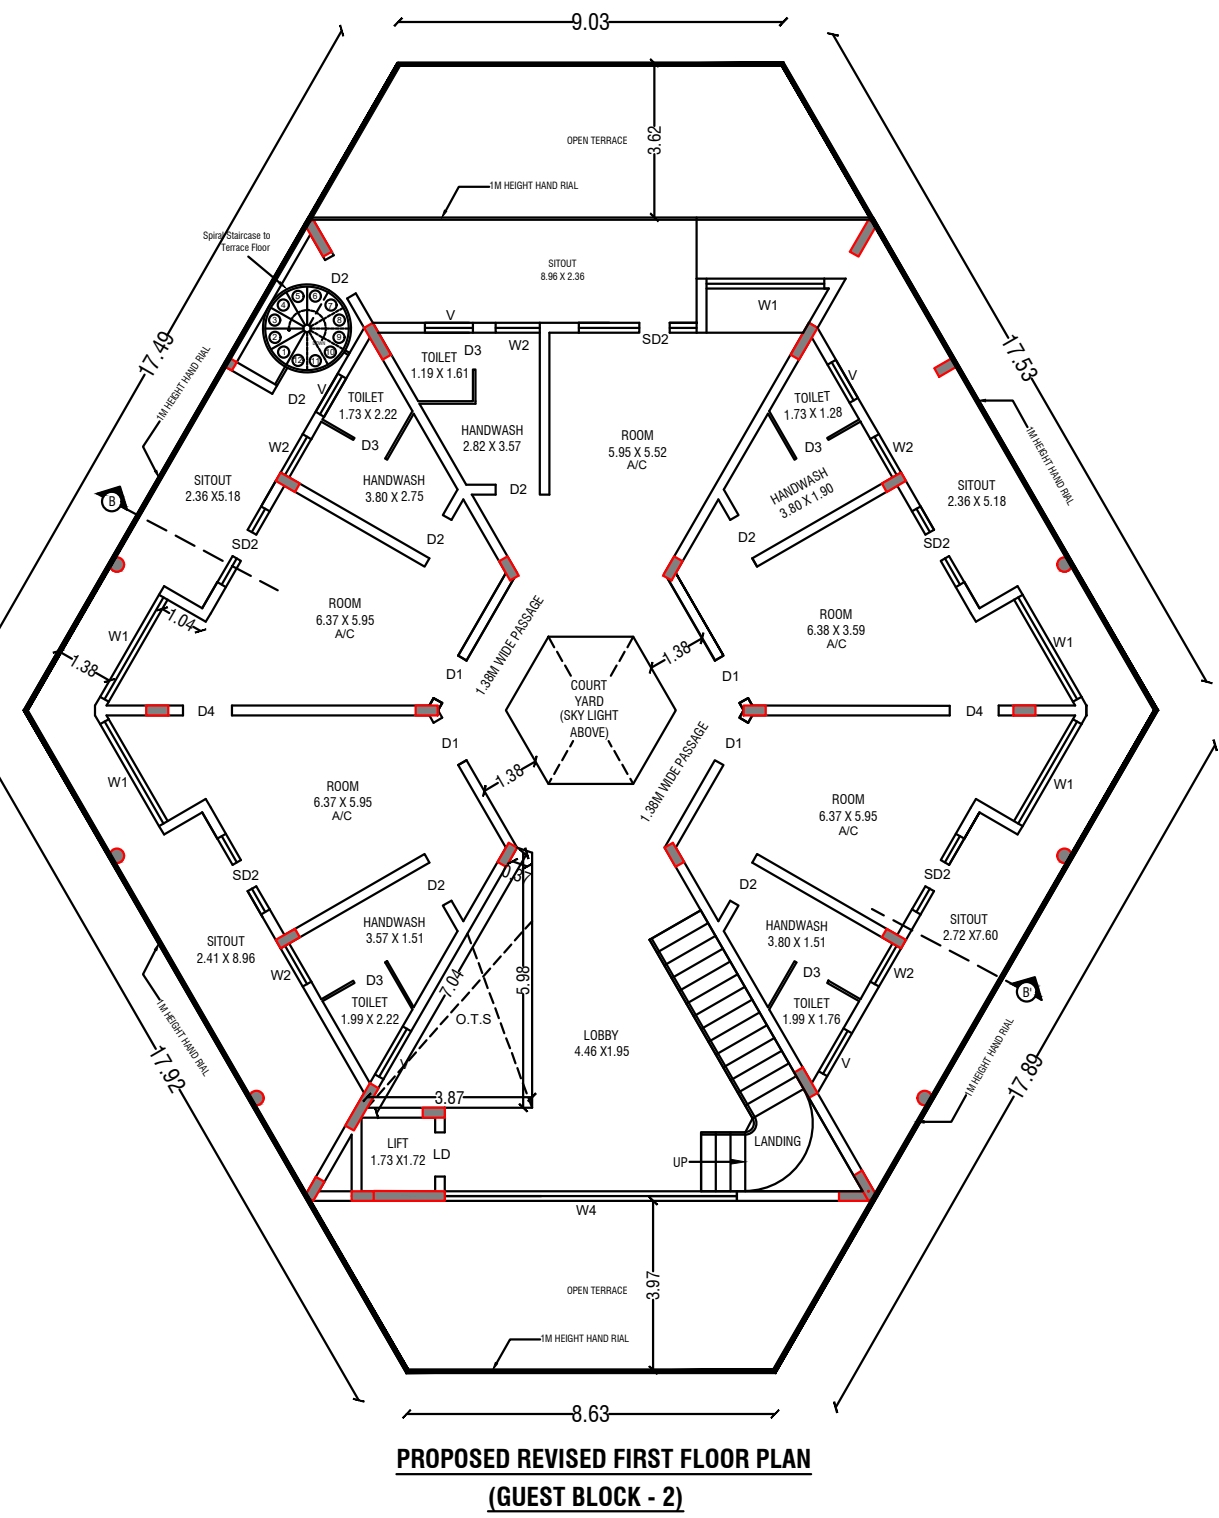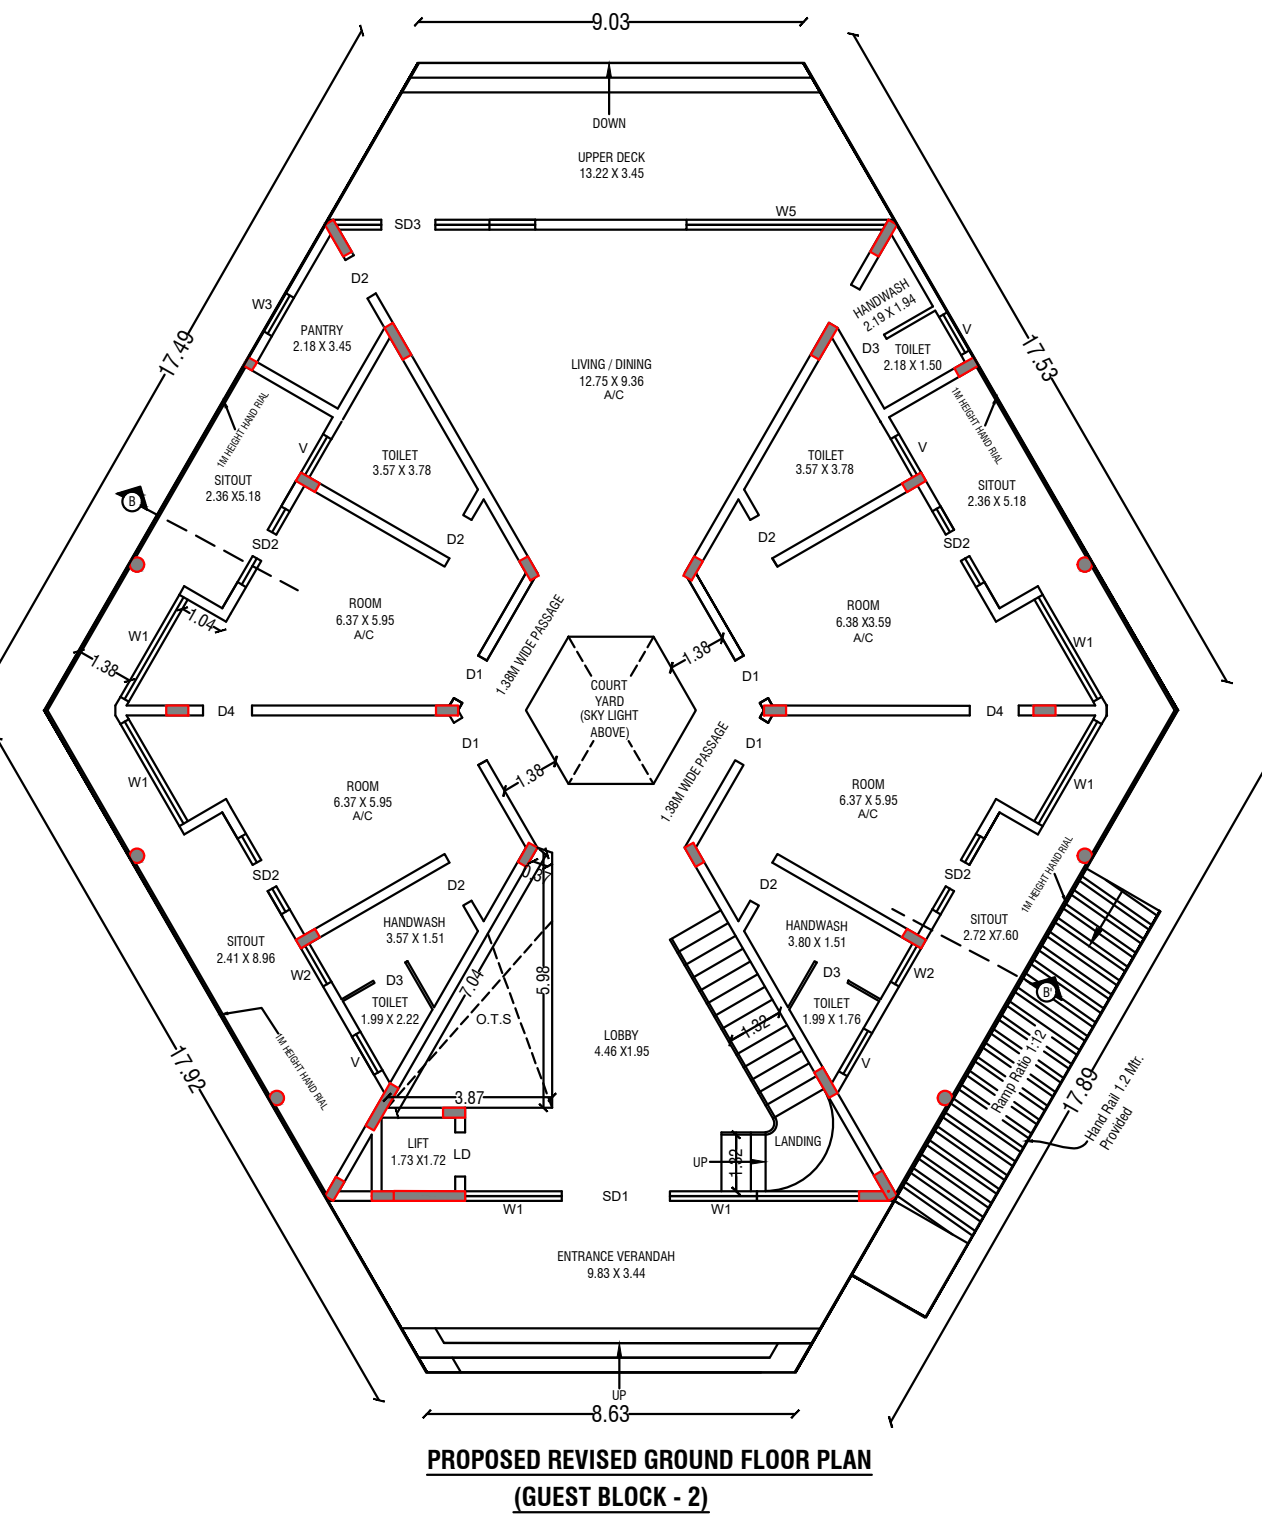

NOTE:
THE ALL PARTITION WALLS PROVIDED IN ALL REST ROOM / TOILETS ARE 2.10M HEIGHT ONLY, AND MACHANICAL VENTILATION WILL BE PROVIDED IN FUTURE FOR VENTILATION PURPOSE.

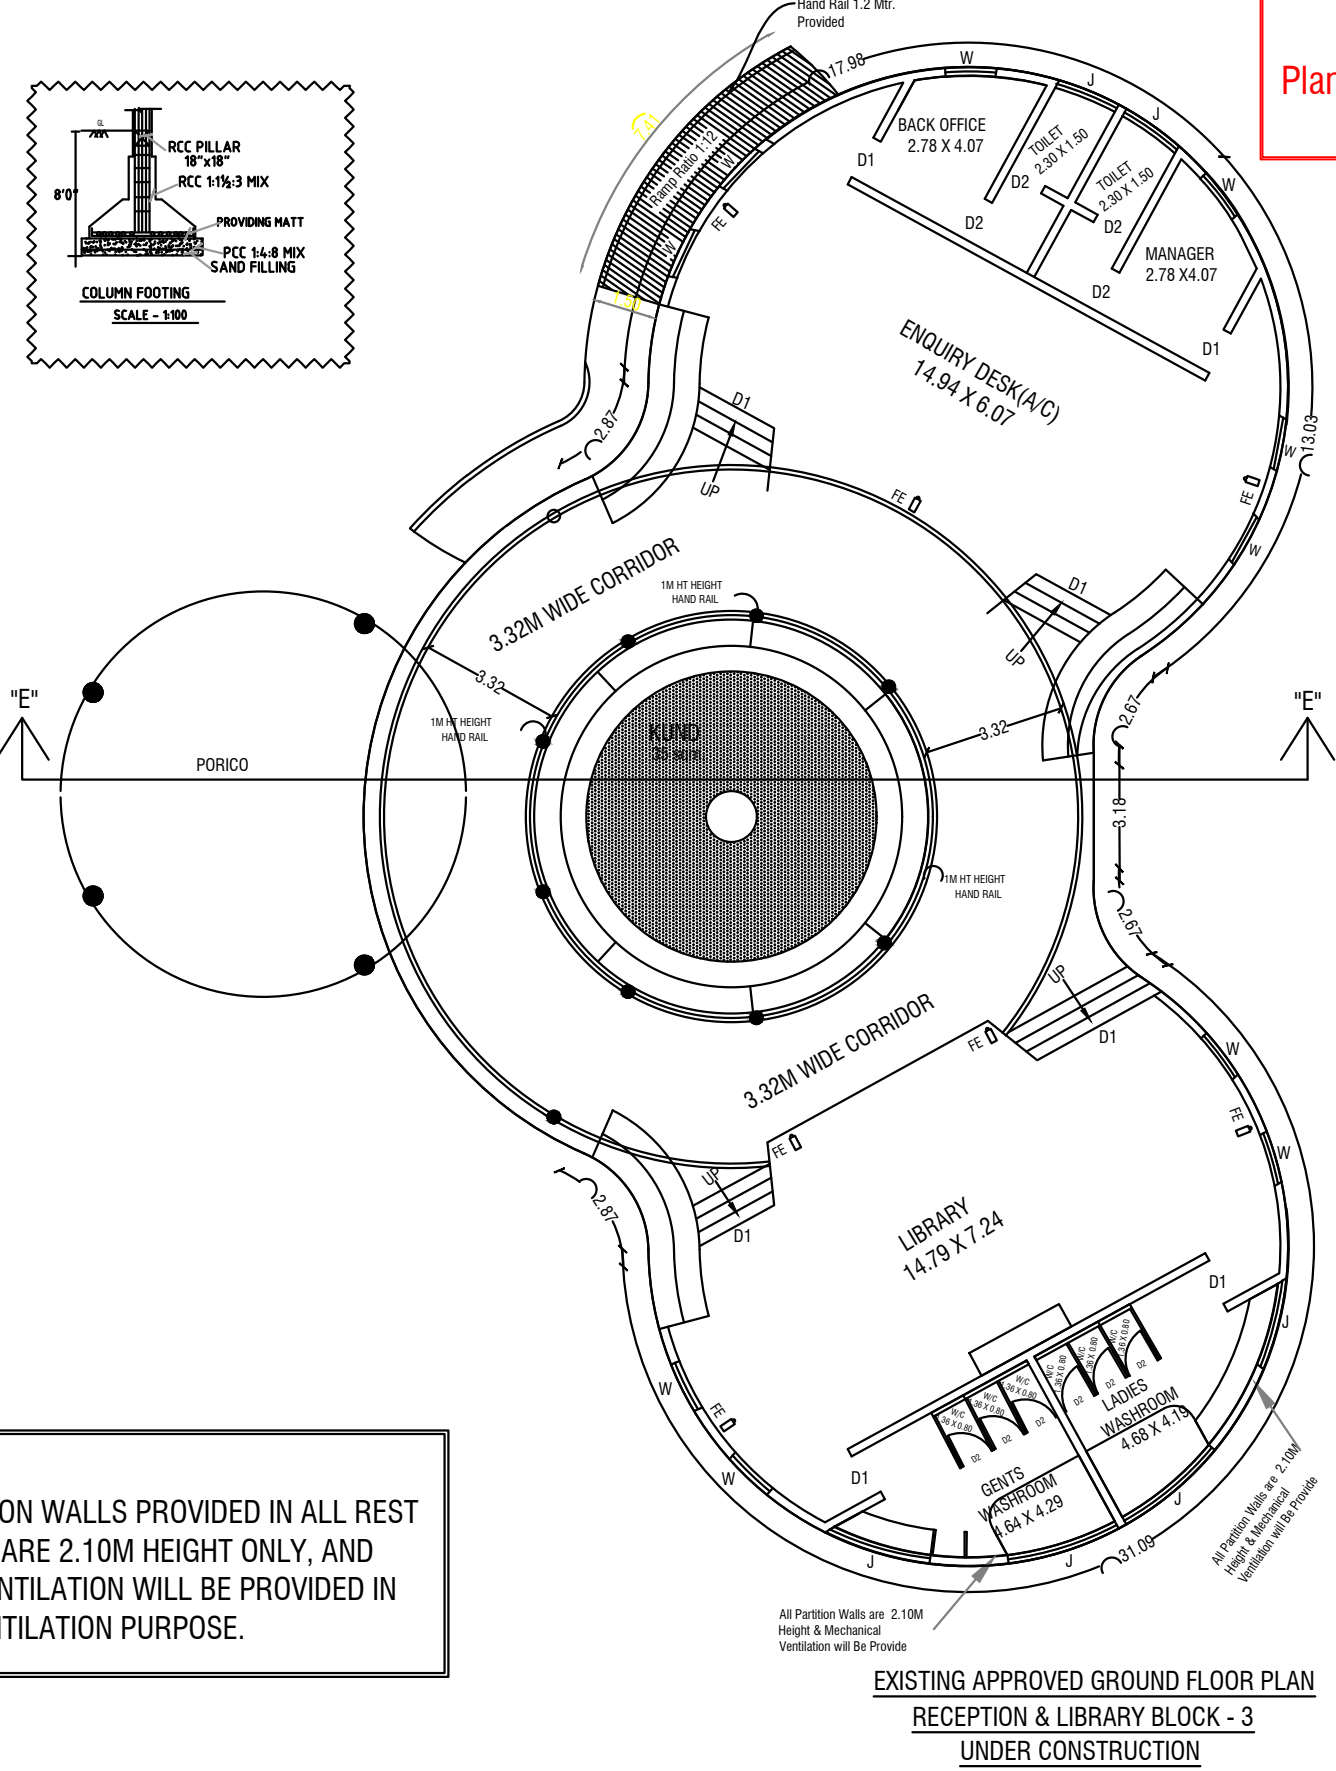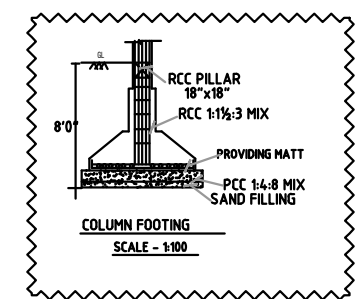

Schedule of Joineries		
S.D1	Sliding Door	2.54 X 2.10
S.D2	Sliding Door	1.00 X 2.10
S.D3	Sliding Door	1.27 X 2.10
D	Door	0.90 X 2.10
D1	Door	0.90 X 2.10
D2	Door	0.75 X 2.10
D3	Door	0.86 X 2.10
L.D	Lift Door	1.04 X 2.10
W	Window	2.40 X 1.50
W1	Window	1.50 X 1.50
W2	Window	0.70 X 1.50
W3	Window	1.03 X 1.50
W4	Window	9.03 X 1.50
W5	Window	4.80 X 1.50
V	Ventilator	0.90 X 0.60

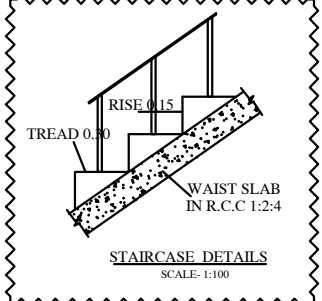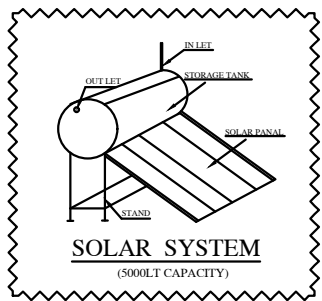

ALL DIMENSIONS ARE IN "METER"

SHEET No: 2/5

SCALE 1:100

AREA DETAILS			
PROPOSED / MODIFICATION			
BLOCK DETAILS	FSI AREA IN SQ.MT	NON FSI AREA IN SQ.MT	TOTAL AREA
BLOCK - 2	---	---	-
GROUND FLOOR	543.23	-	543.23
FIRST FLOOR	543.23	-	543.23
HEAD ROOM	-	12.47	12.47
BLOCK - 3 (LIBRARY & WASH ROOM)	---	---	-
GROUND FLOOR	517.72	-	517.72
TOTAL AREA	1604.18	12.47	1616.65

KEY			
EL	EMERGENCY LIGHT	FE	FIRE EXTINGUISHER
FA	FIRE ALARM	LB	LONG BELL
FH	FIRE HYDRANT	DW	DRINKING WATER

B.P/DTCP.NO.233/2023

OFFICE USE





APPLICANT

Er.A.Harikumar,M.E(Struct),M.Sc(Rev),AMIE., C.Eng(I), MISTE., AV.,
Structural Eng.Chartered Eng(I), Approved Valuer,
Income Tax Dept. Registered Valuer,
TN.Govt. Registered Engineer of DTCP,
R.E-II-01/2019, R.S.E-II-09/2019, R.C.E-04/2019, R.Q.A-02/2019,
CIVIL TEC
#19/17, 1st Floor, Annamalai Street, Near Municipality Office,
Dharmapuri - 636701, Cell: 8122 101 282, 9443 101 282.
E.Mail : dmvcconstruction.dp@gmail.com

STRUCTURAL ENGINEER

Er.A.Harikumar,M.E(Struct),M.Sc(Rev),AMIE., C.Eng(I), MISTE., AV.,
Structural Eng.Chartered Eng(I), Approved Valuer,
Income Tax Dept. Registered Valuer,
TN.Govt. Registered Engineer of DTCP,
R.E-II-01/2019, R.S.E-II-09/2019, R.C.E-04/2019, R.Q.A-02/2019,
CIVIL TEC
#19/17, 1st Floor, Annamalai Street, Near Municipality Office,
Dharmapuri - 636701, Cell: 8122 101 282, 9443 101 282.
E.Mail : dmvcconstruction.dp@gmail.com

REGISTERED ENGINEER

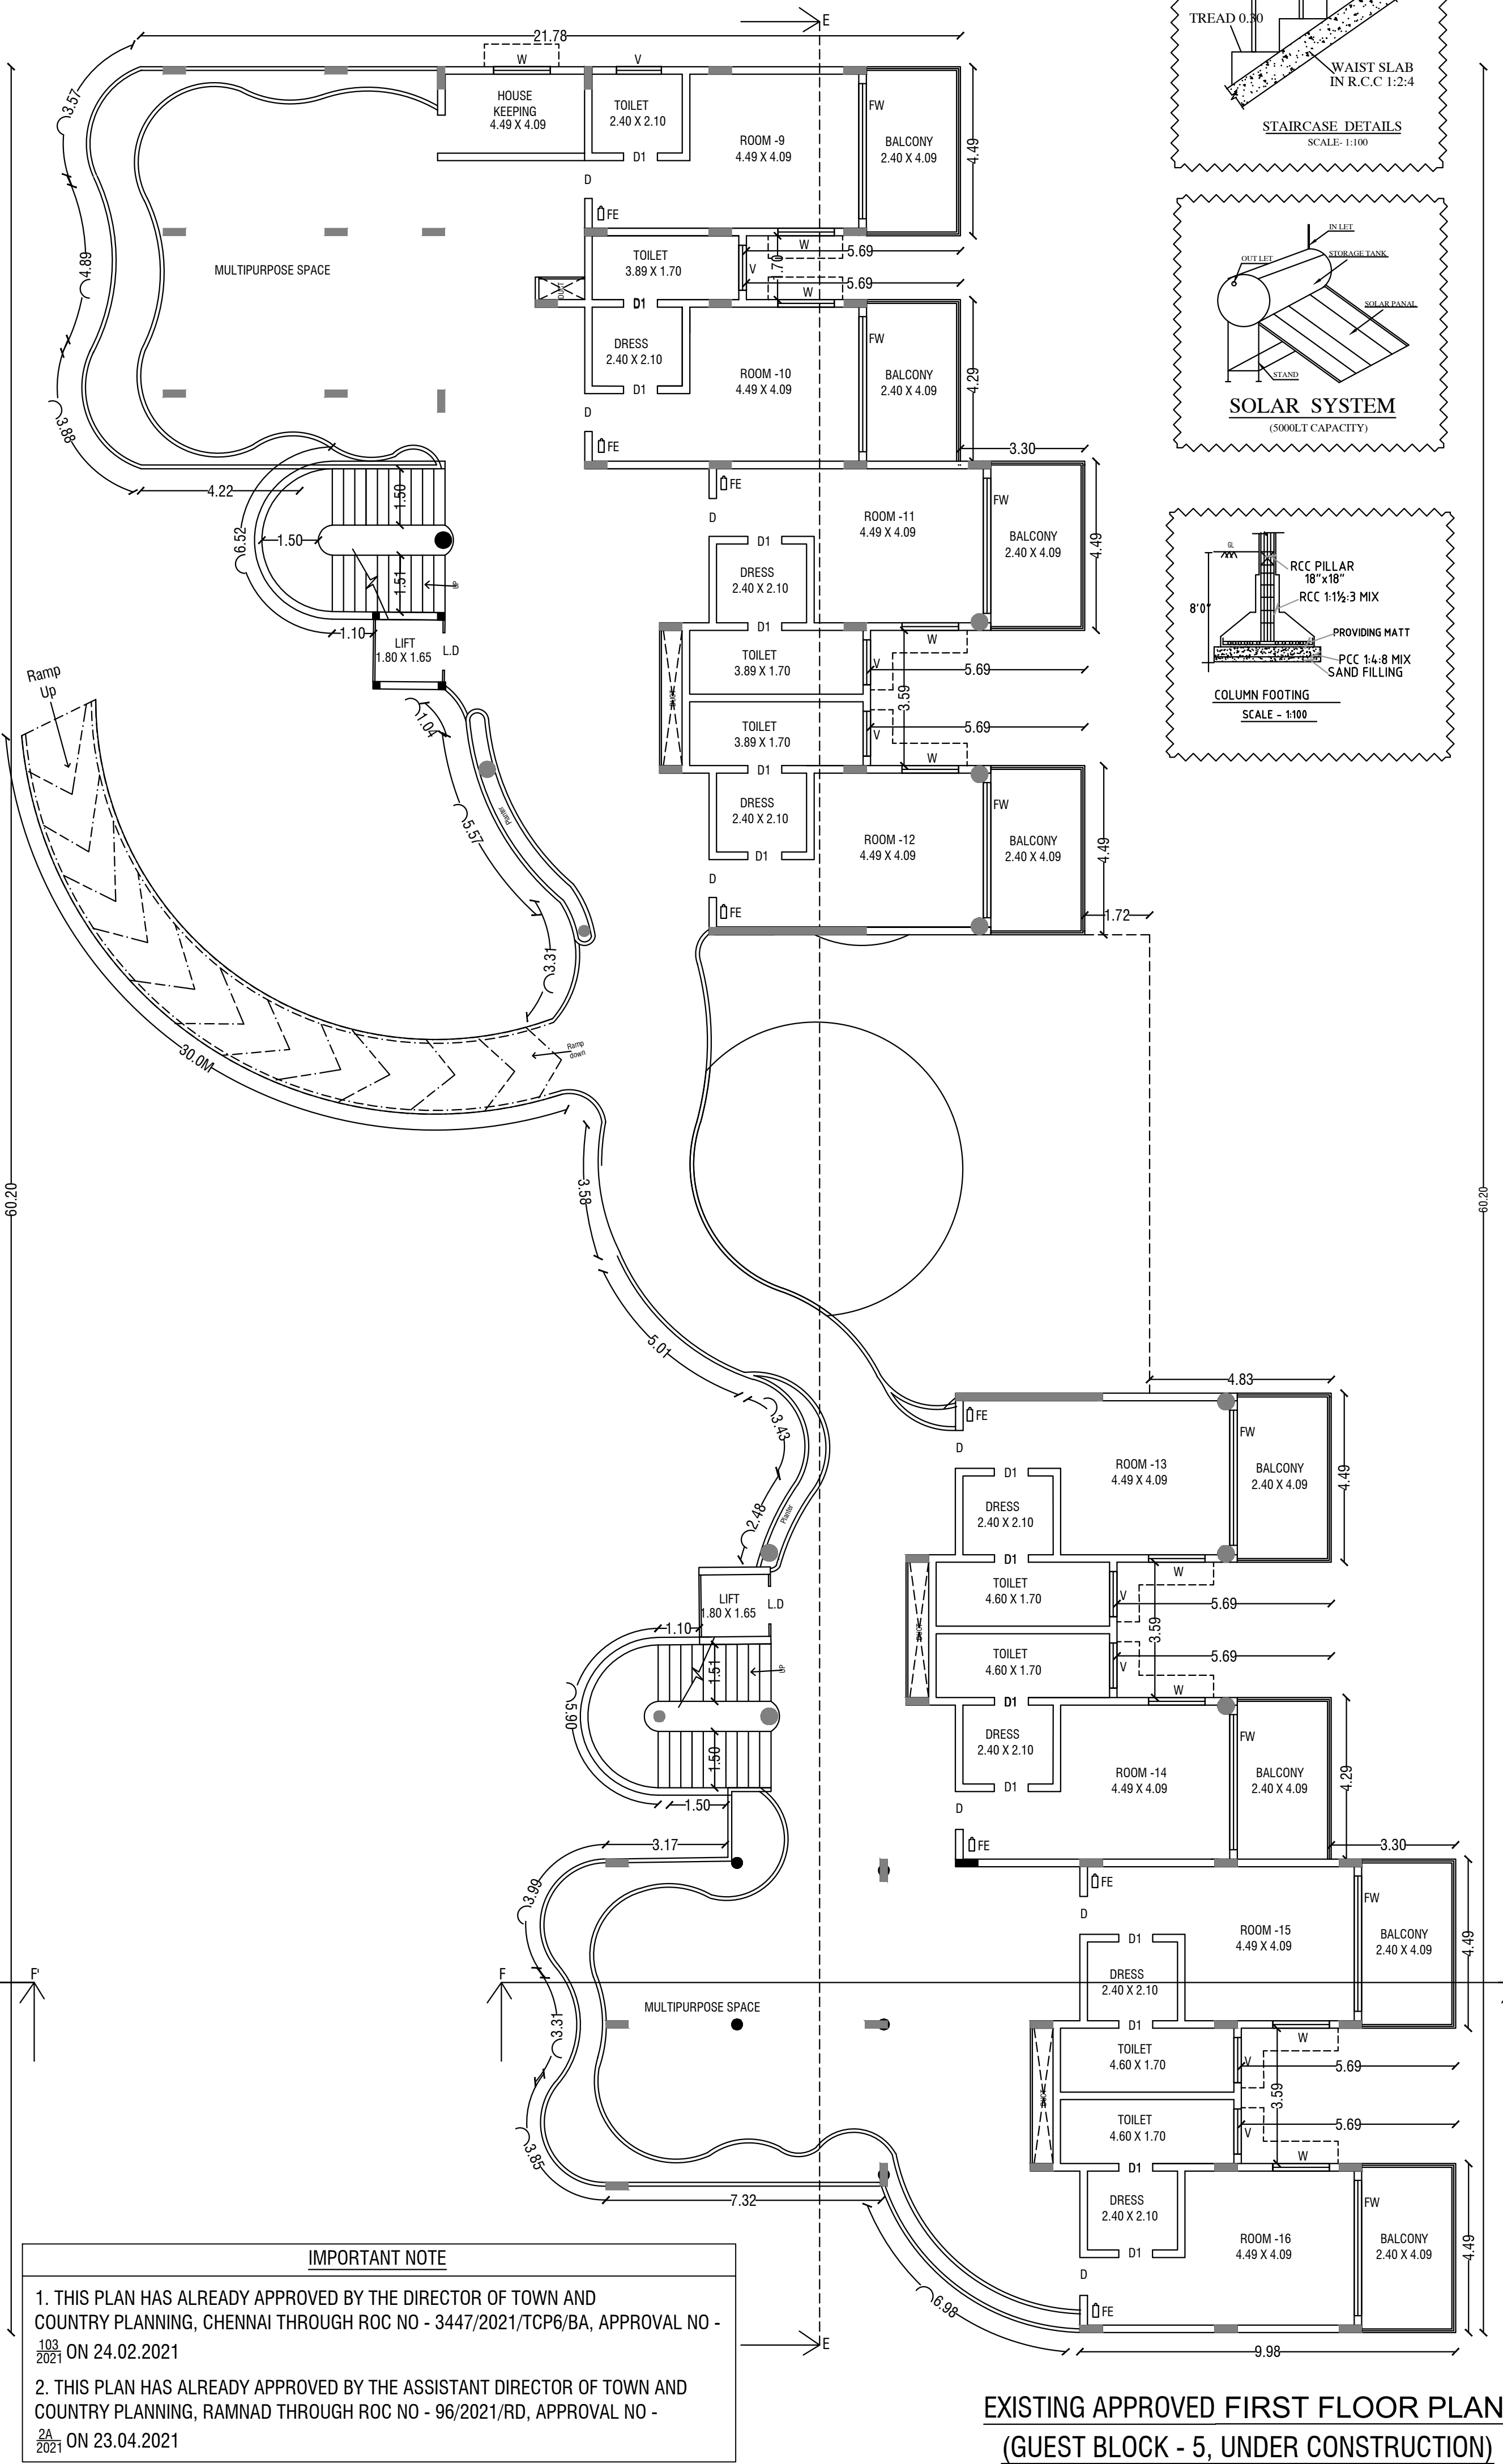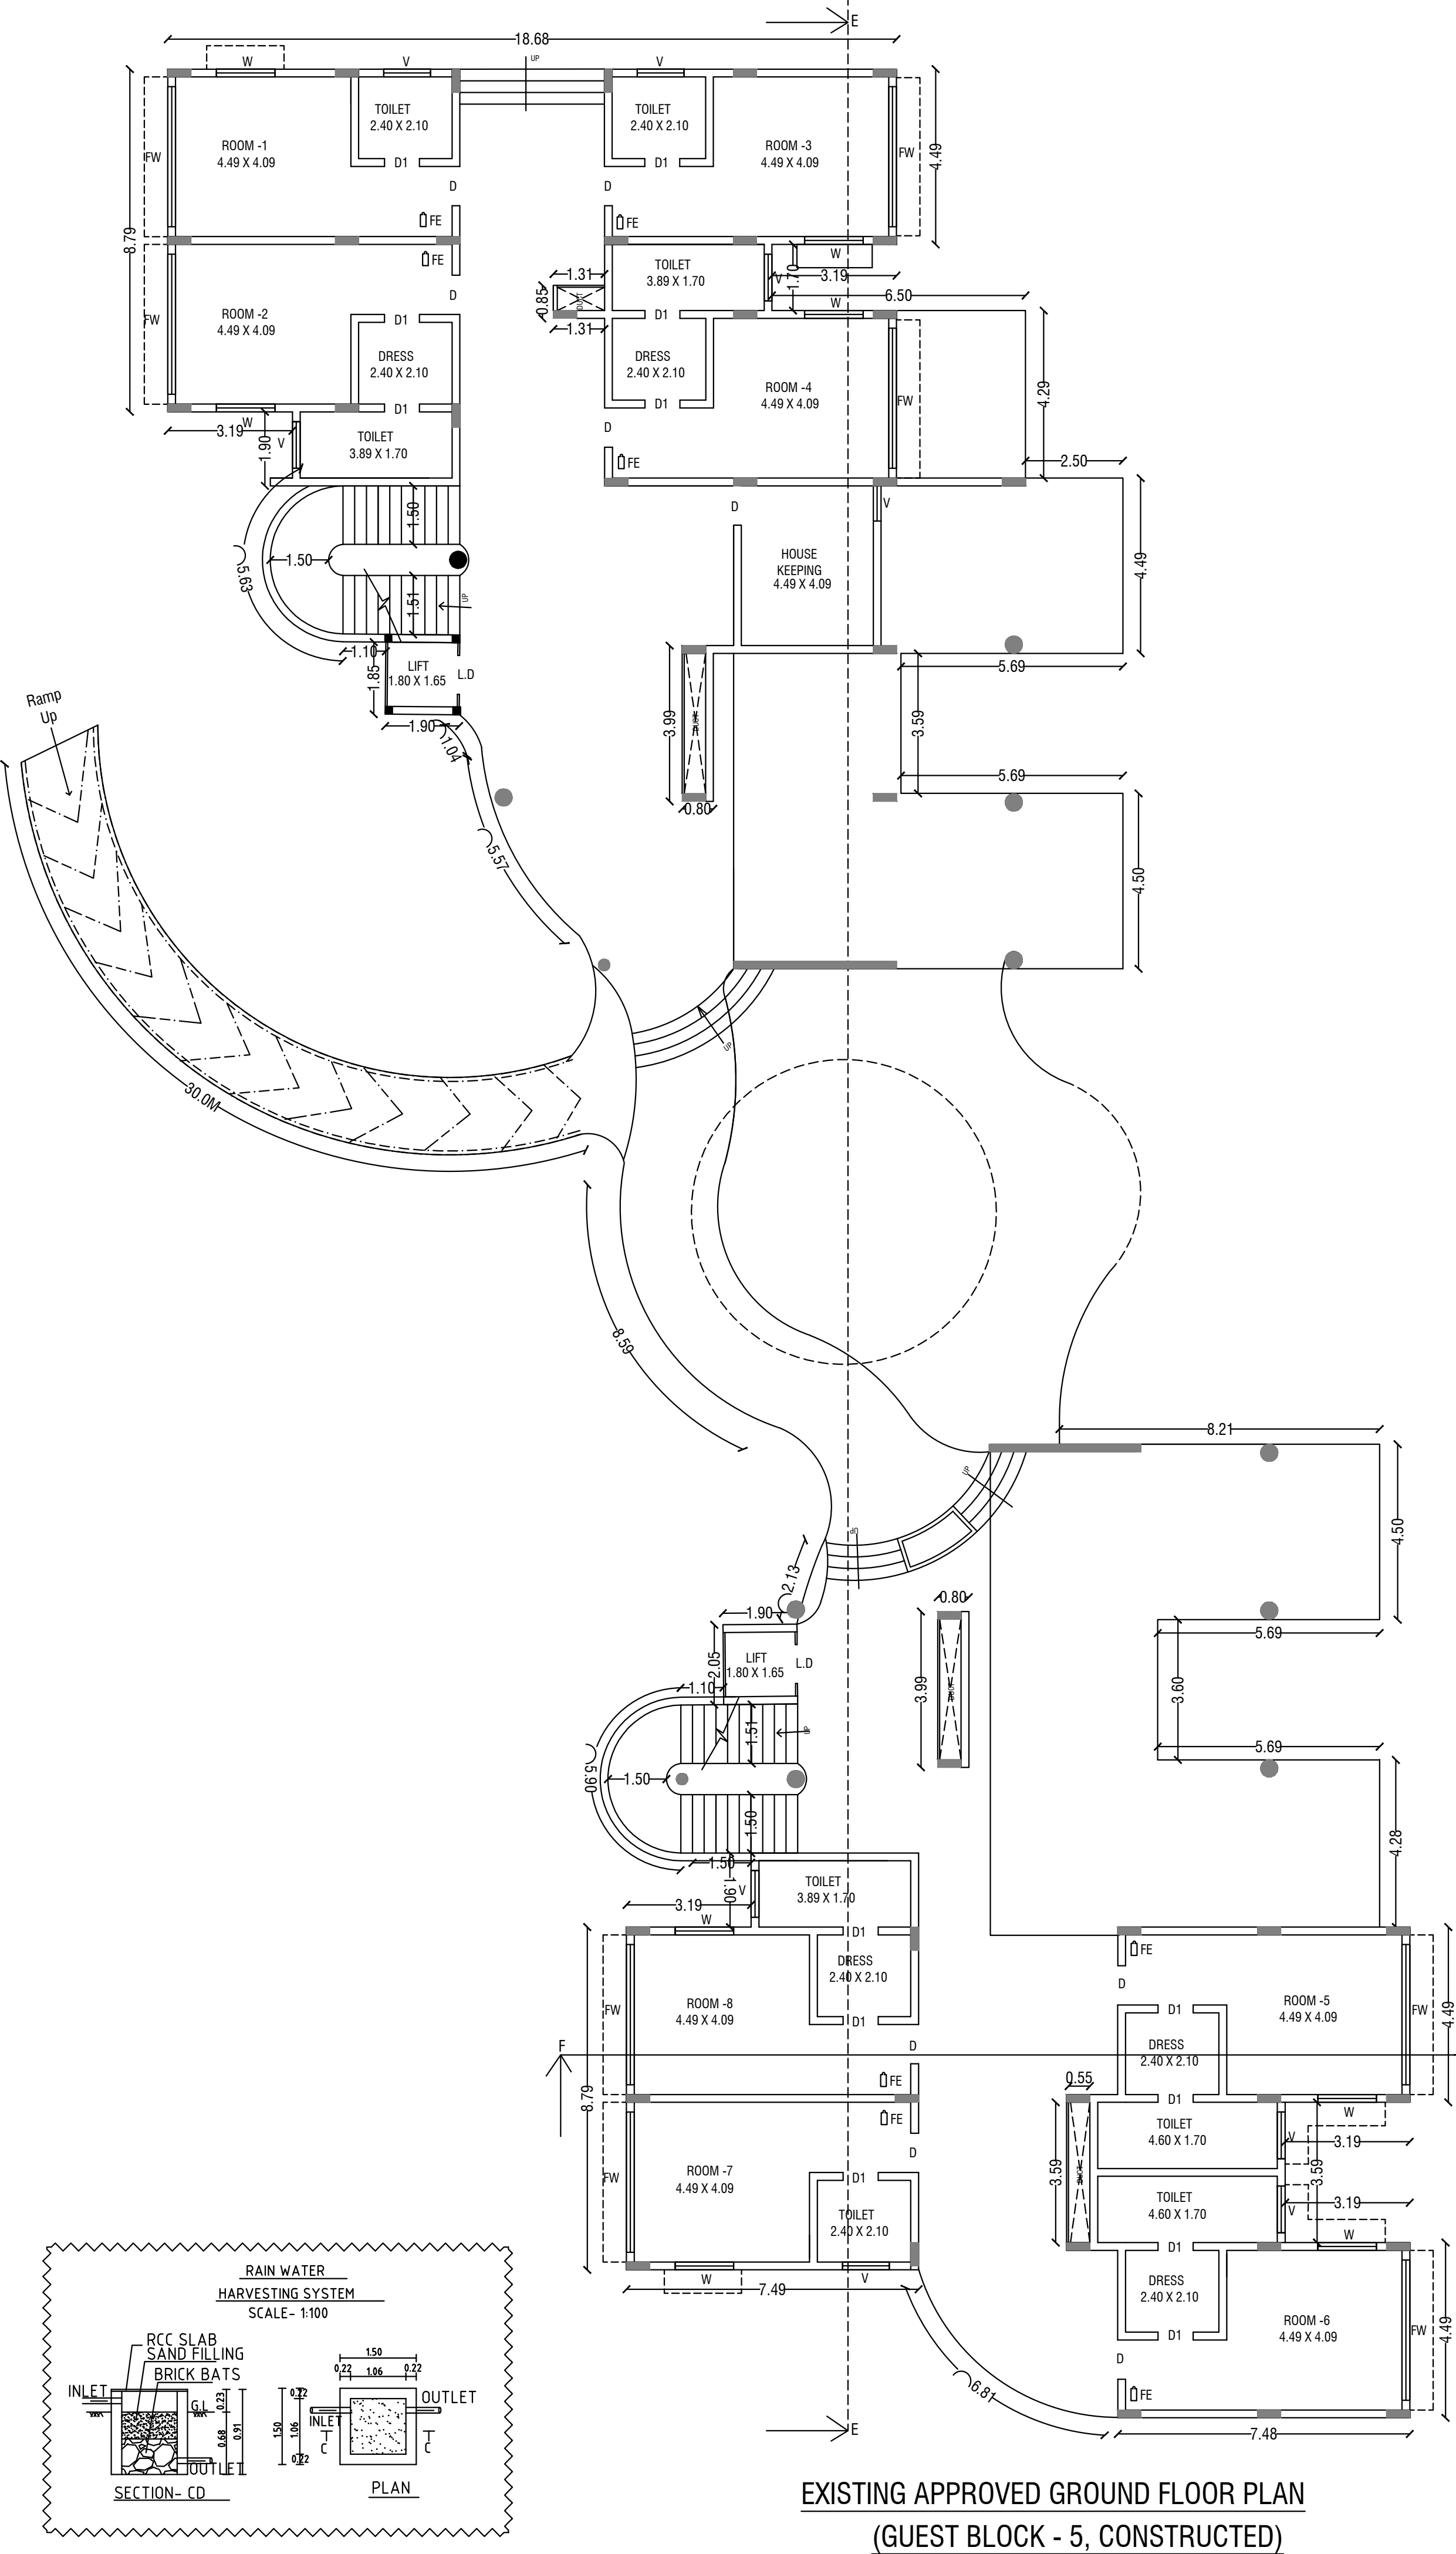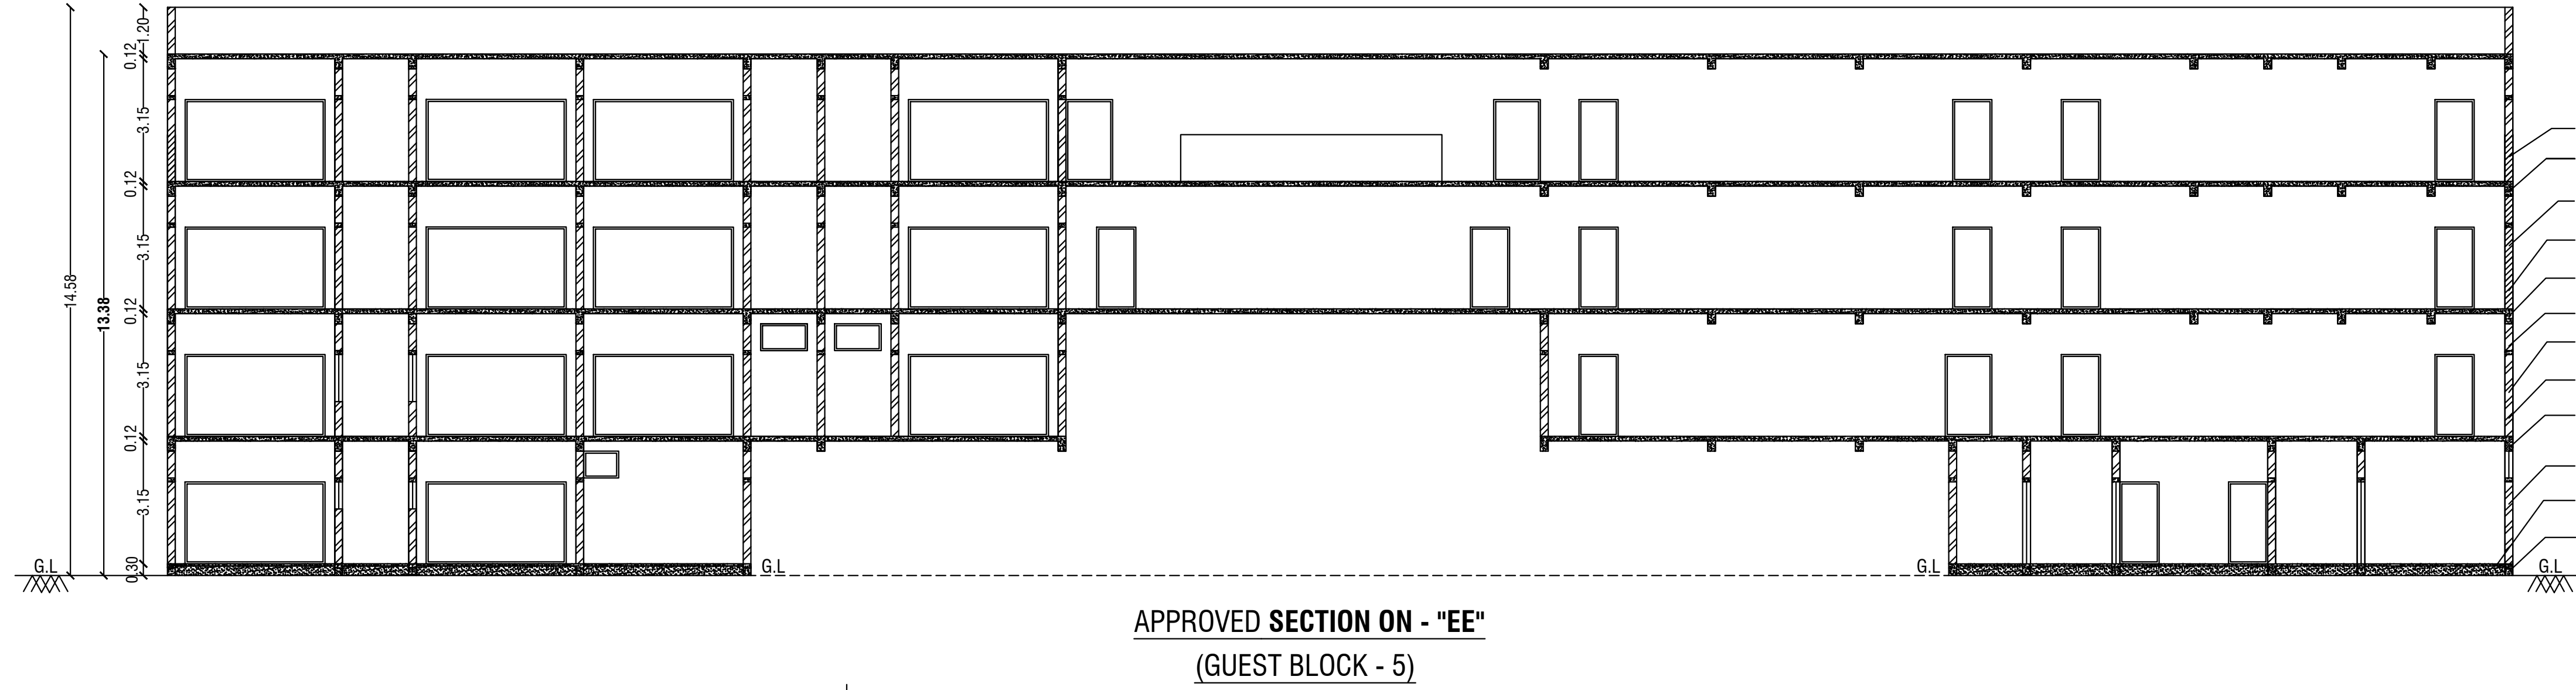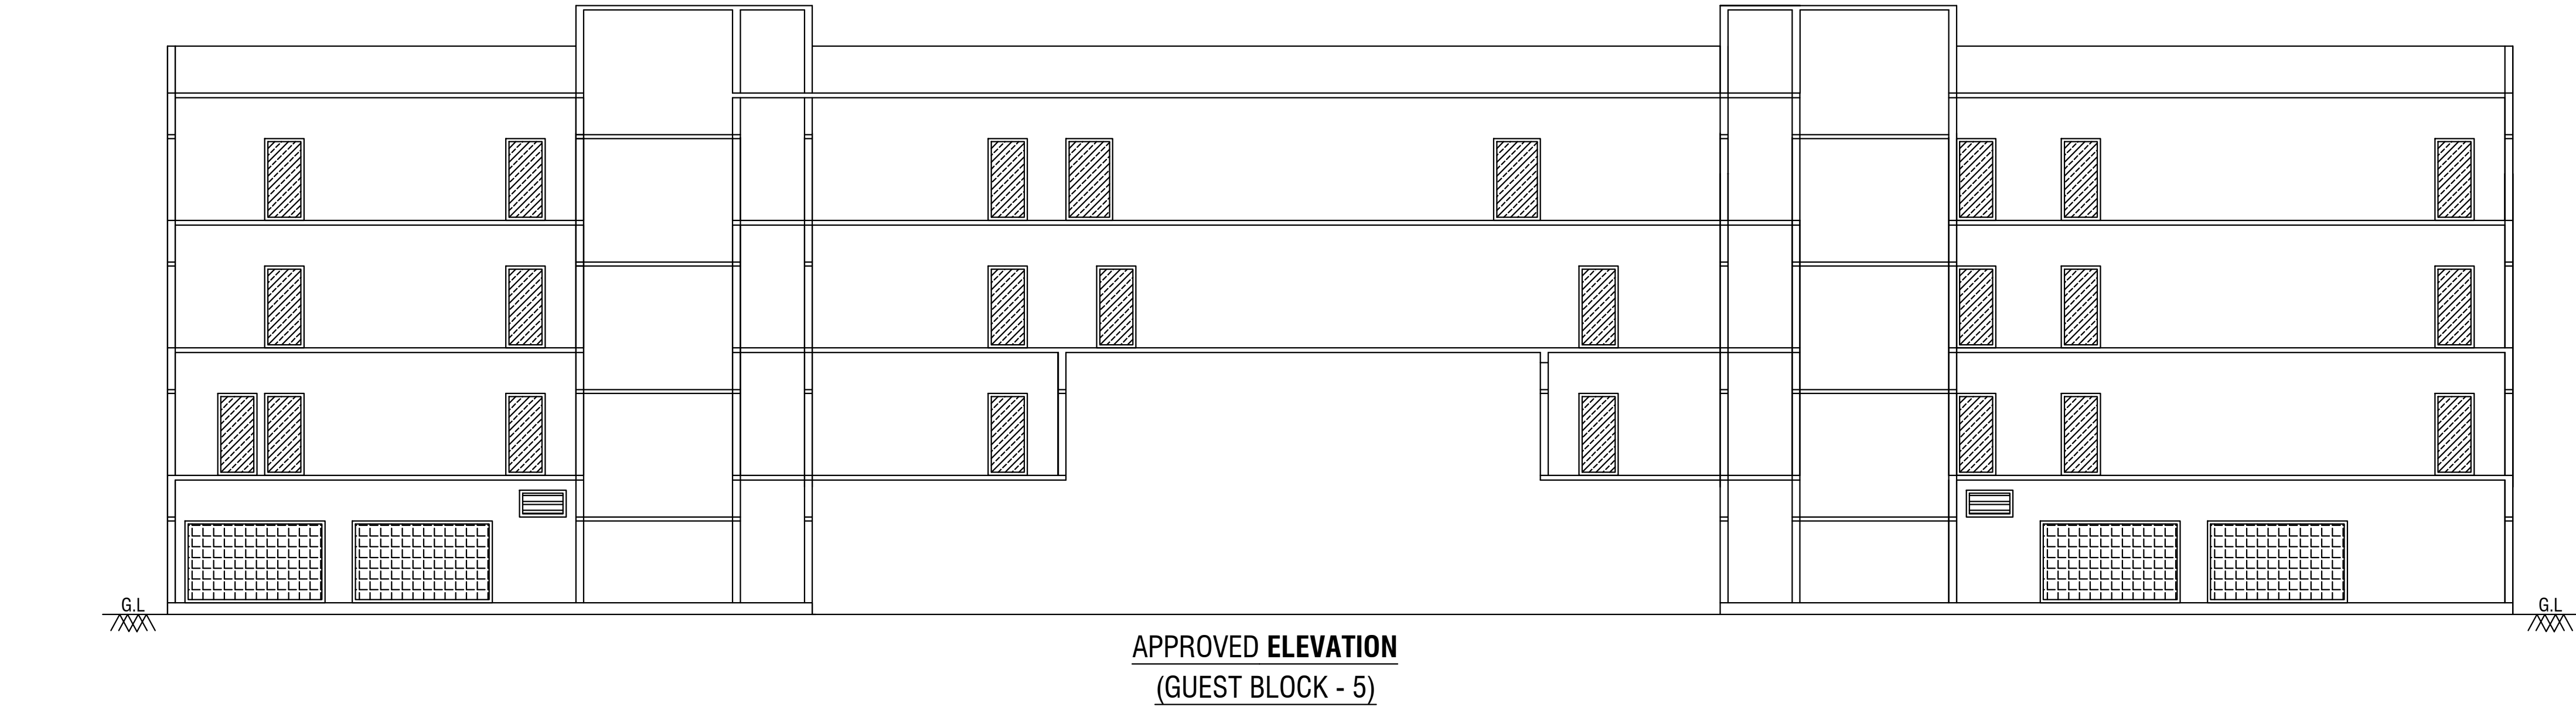

	ALL DIMENSIONS ARE IN "METER"	SCALE 1:100	
AREA DETAILS			
PROPOSED / MODIFICATION			
BLOCK DETAILS	FSI AREA IN SQ.MT	NON FSI AREA IN SQ.MT	TOTAL AREA
BLOCK - 5 (GUEST ROOM)	---		-
GROUND FLOOR	1018.63	-	1018.63
FIRST FLOOR	1018.63	-	1018.63
TOTAL AREA	2037.26	-	2037.26

Schedule of Joineries			
D	Door	1.00 X 2.13	
D1	Door	0.90 X 2.13	
L.D	Lift Door	1.00 X 2.13	
W	Window	1.50 X 1.21	
V	Ventilation	1.20 X 0.60	
FW	French Window	3.59 X 2.13	
KEY			
□ EL	EMERGENCY LIGHT	🧯 FE	FIRE EXTINGUISHER
□ FA	FIRE ALARM	□ LB	LONG BELL
○ FH	FIRE HYDRANT	□ DW	DRINKING WATER

OFFICE USE

PLANNING PERMISSION
ROC.No. SWP/BPA/008496/2023
Site Boundary shown as 1 to 40
Planning Permission - SWP / DTCP / (Ramanathapuram)
No: 07/2023

B.P/DTCP.NO.233/2023

APPLICANT


Er.A.Harikumar,M.E(Struct),M.Sc(Rev),AMIE, C.Eng(I), MISTE, AIV.,
Structural Eng.Chartered Eng(I), Approved Valuer,
Income Tax Dept. Registered Valuer,
TN.Govt. Registered Engineer of DTCP,
R.E-II-01/2019, R.S.E-II-09/2019, R.C.E-04/2019, R.Q.A-02/2019,
CIVIL TEC
#19/17, 1st Floor, Annamalai Street, Near Municipality Office,
Dharmapuri - 636701, Cell: 8122 101 282, 9443 101 282.
E.Mail : dmvcconstruction.dp@gmail.com

STRUCTURAL ENGINEER


Er.A.Harikumar,M.E(Struct),M.Sc(Rev),AMIE, C.Eng(I), MISTE, AIV.,
Structural Eng.Chartered Eng(I), Approved Valuer,
Income Tax Dept. Registered Valuer,
TN.Govt. Registered Engineer of DTCP,
R.E-II-01/2019, R.S.E-II-09/2019, R.C.E-04/2019, R.Q.A-02/2019,
CIVIL TEC
#19/17, 1st Floor, Annamalai Street, Near Municipality Office,
Dharmapuri - 636701, Cell: 8122 101 282, 9443 101 282.
E.Mail : dmvcconstruction.dp@gmail.com

REGISTERED ENGINEER


PLAN SHOWING THE REVISED / MODIFICATION OF ALREADY APPROVED AND ADDITIONAL CONSTRUCTION OF "La Palmera" RESORT IN S.F.NO- 67/5B1,5B3,6A,6C; 71/4B2A,4B2C,6,8,9A,9C,10A,10C,12A,12C; 78/1B1B,1B1C,1B2,3B,3C,4; 81/1A1,1B2 & 2A2, TUTICORIN - SAYALKUDI ECR MAIN ROAD, KANNIRAJAPURAM VILLAGE & PANCHAYAT, KADALADI PANCHAYAT UNION & TALUK, RAMANATHAPURAM DISTRICT.

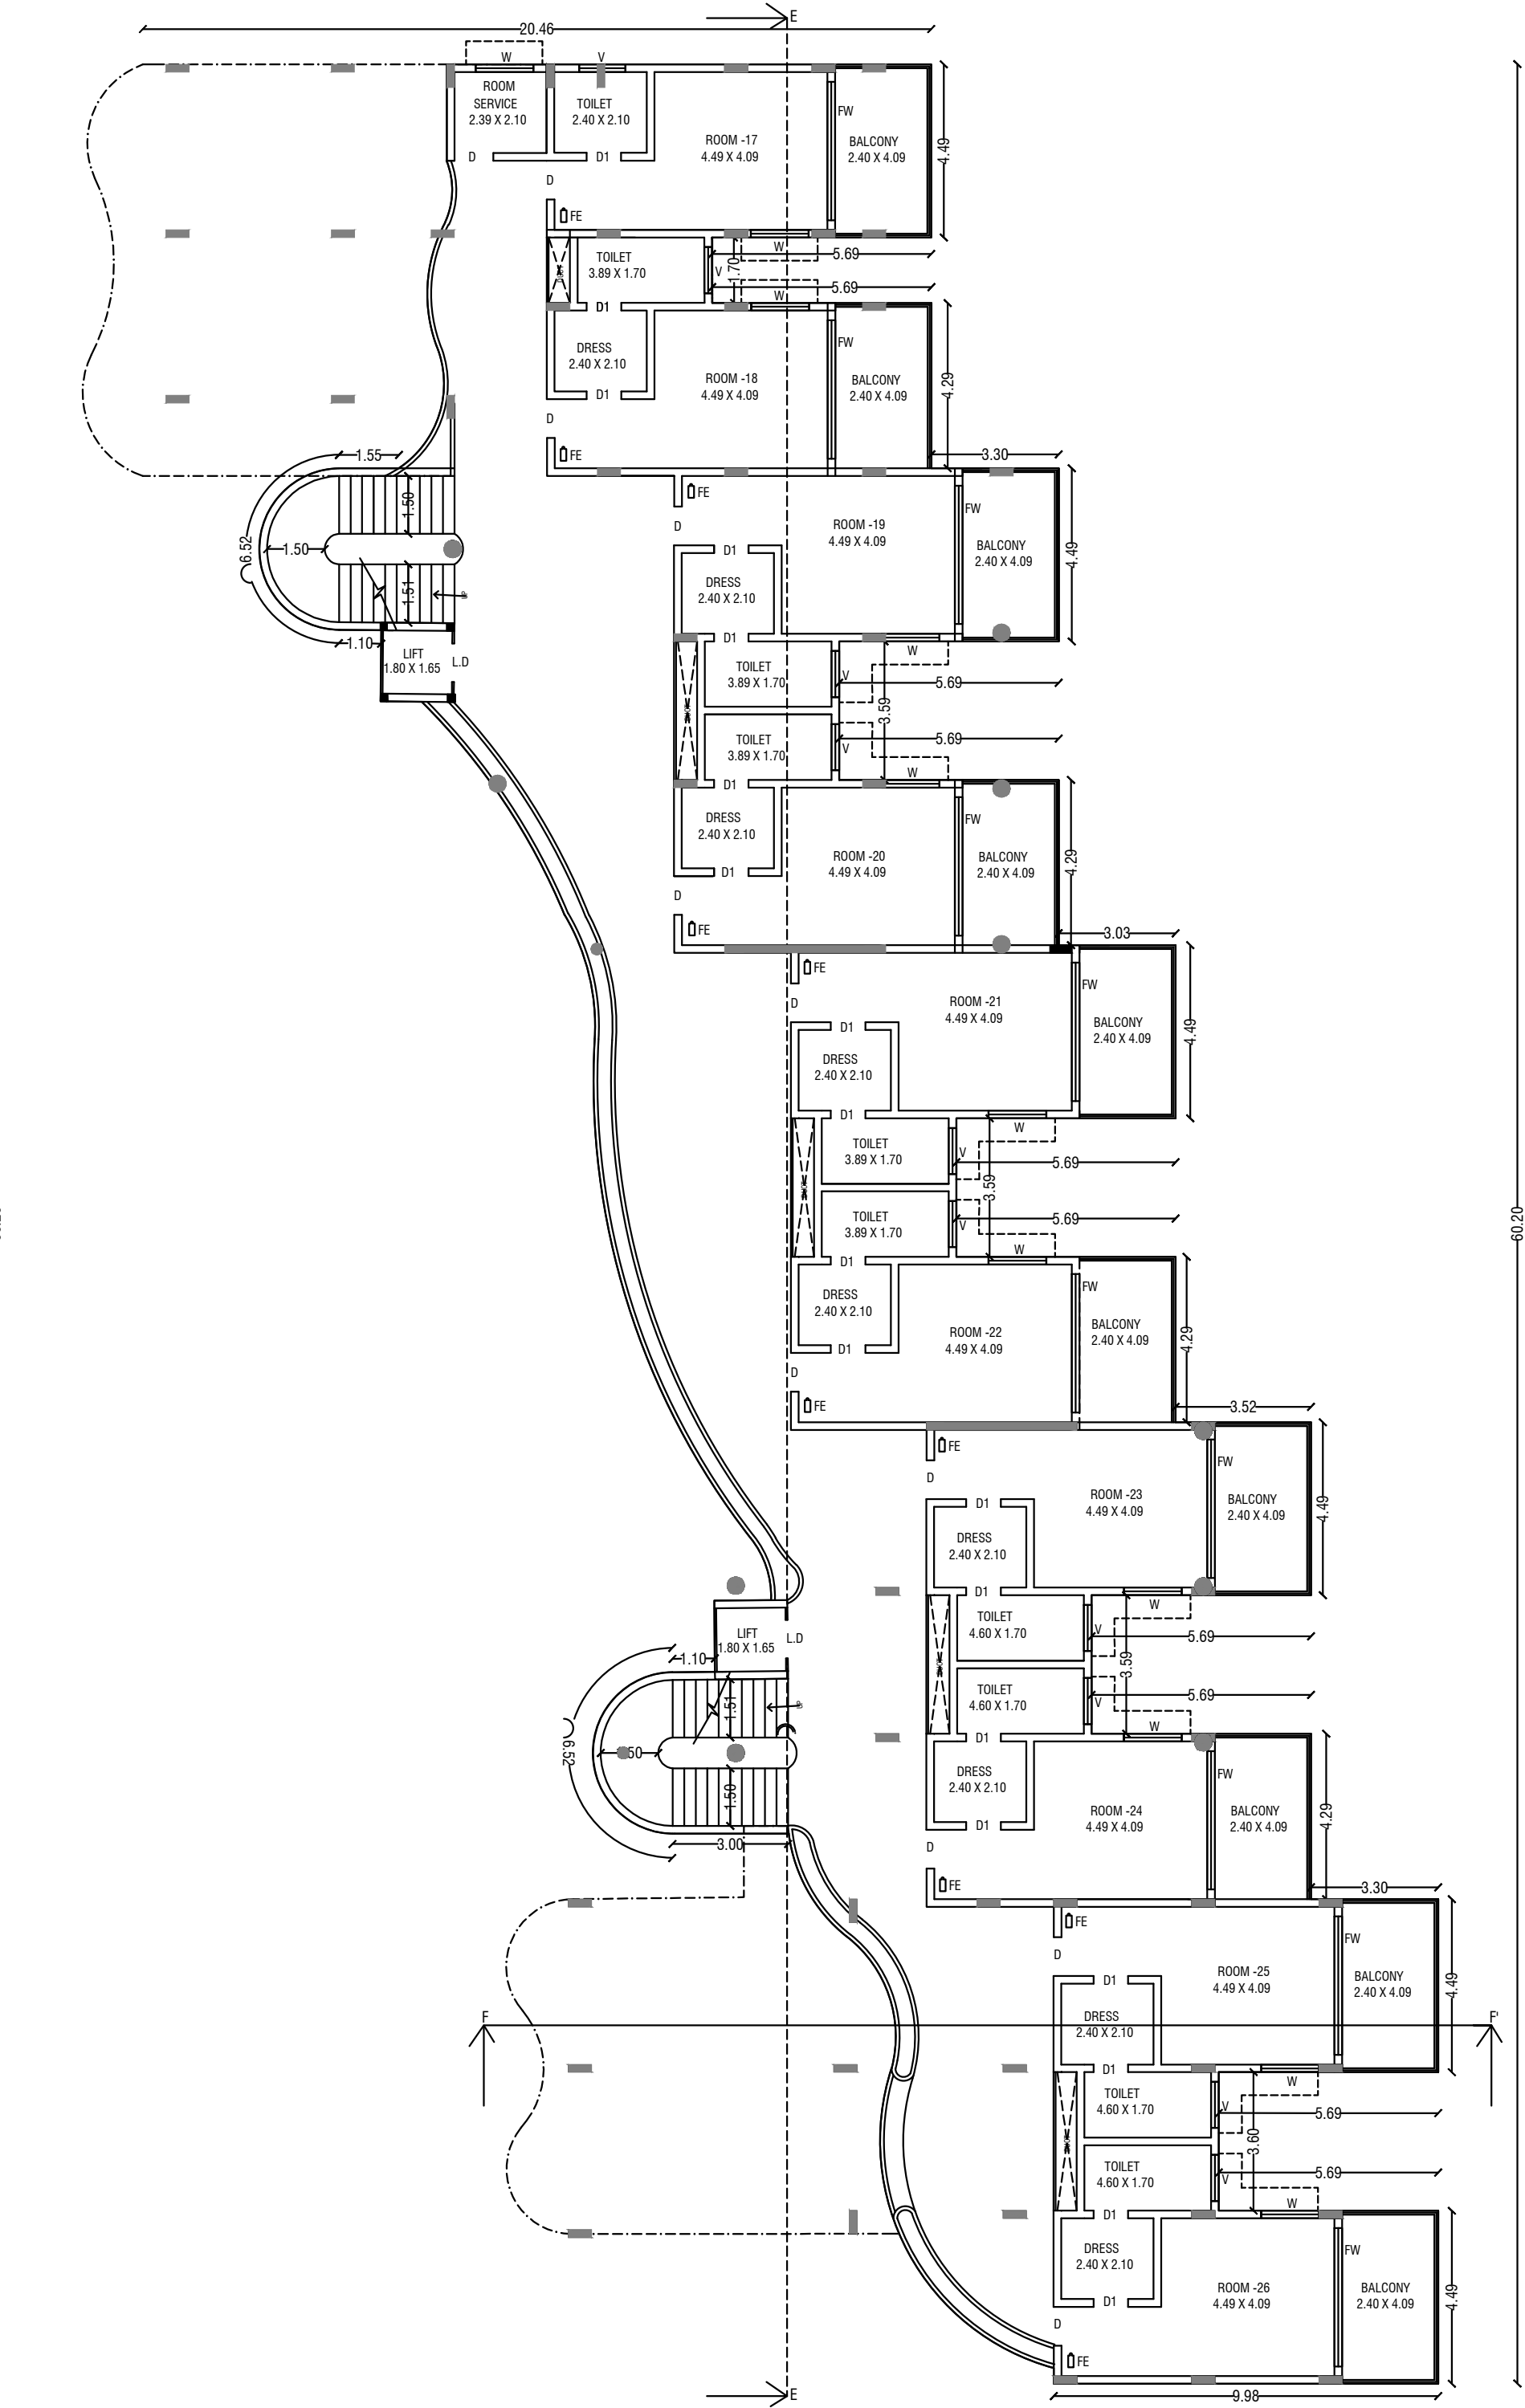

EXISTING APPROVED SECOND FLOOR PLAN
(GUEST BLOCK - 5, UNDER CONSTRUCTION)

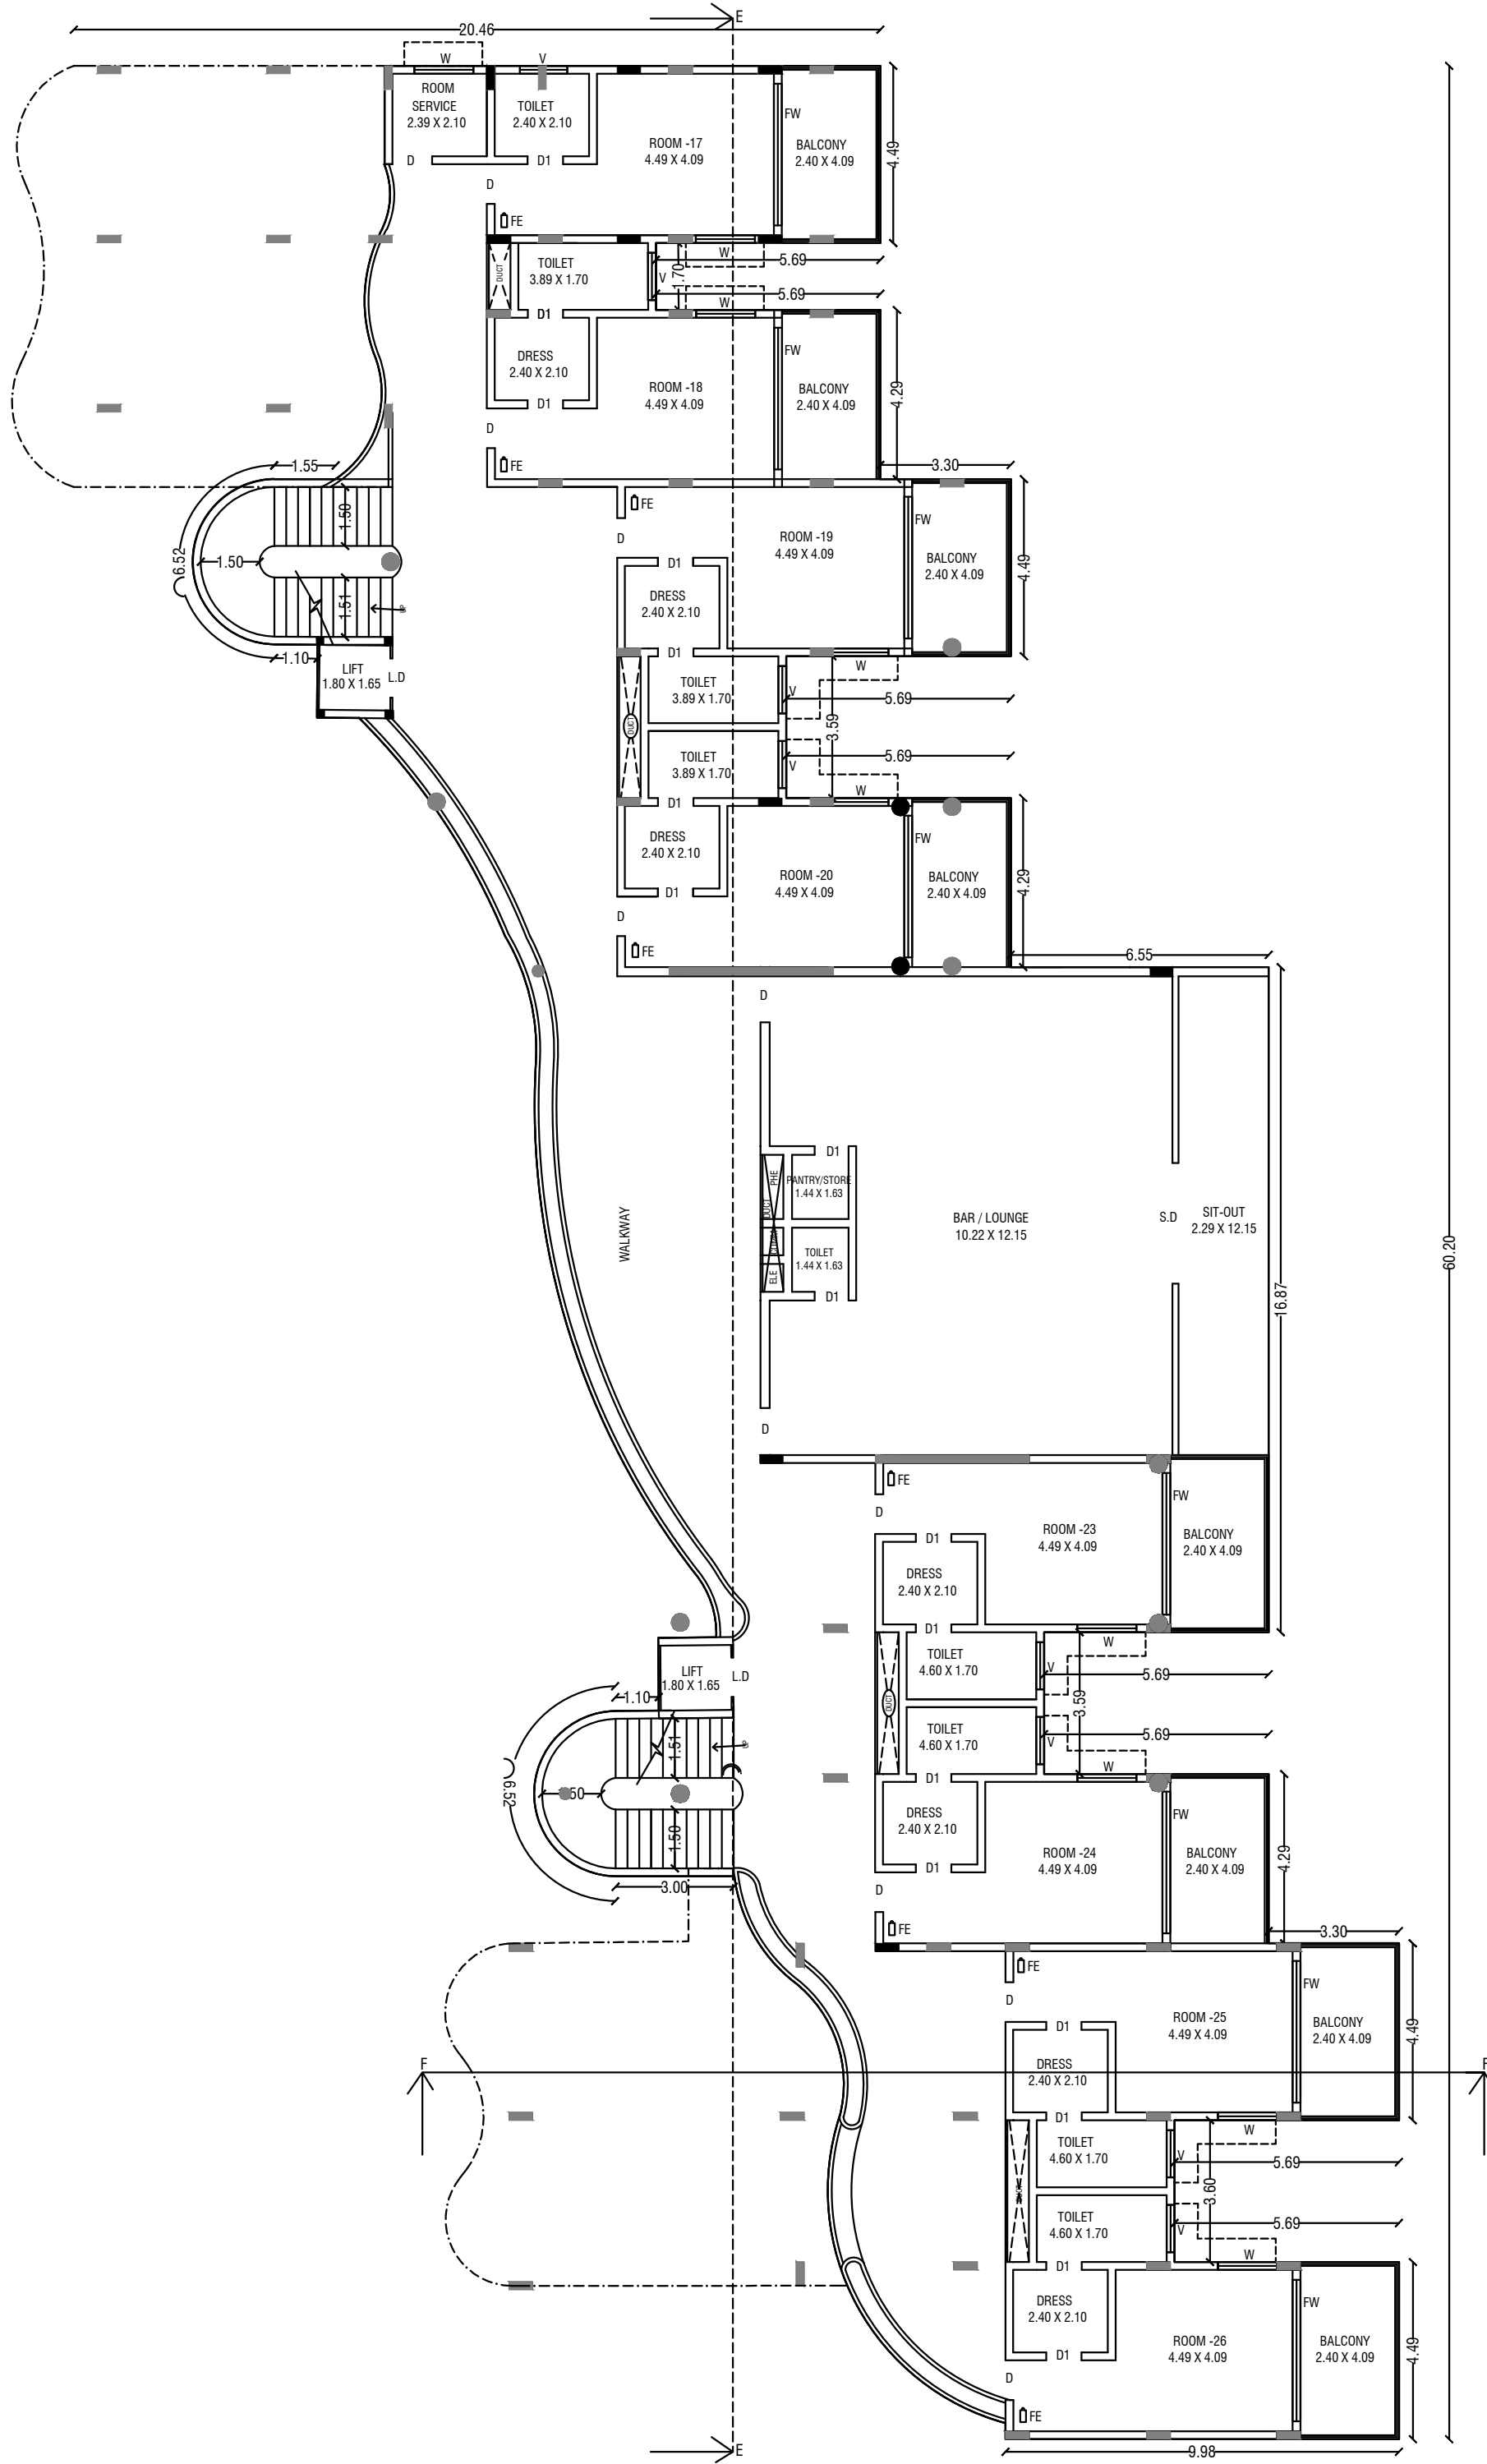

PROPOSED THIRD FLOOR PLAN
(GUEST BLOCK - 5)


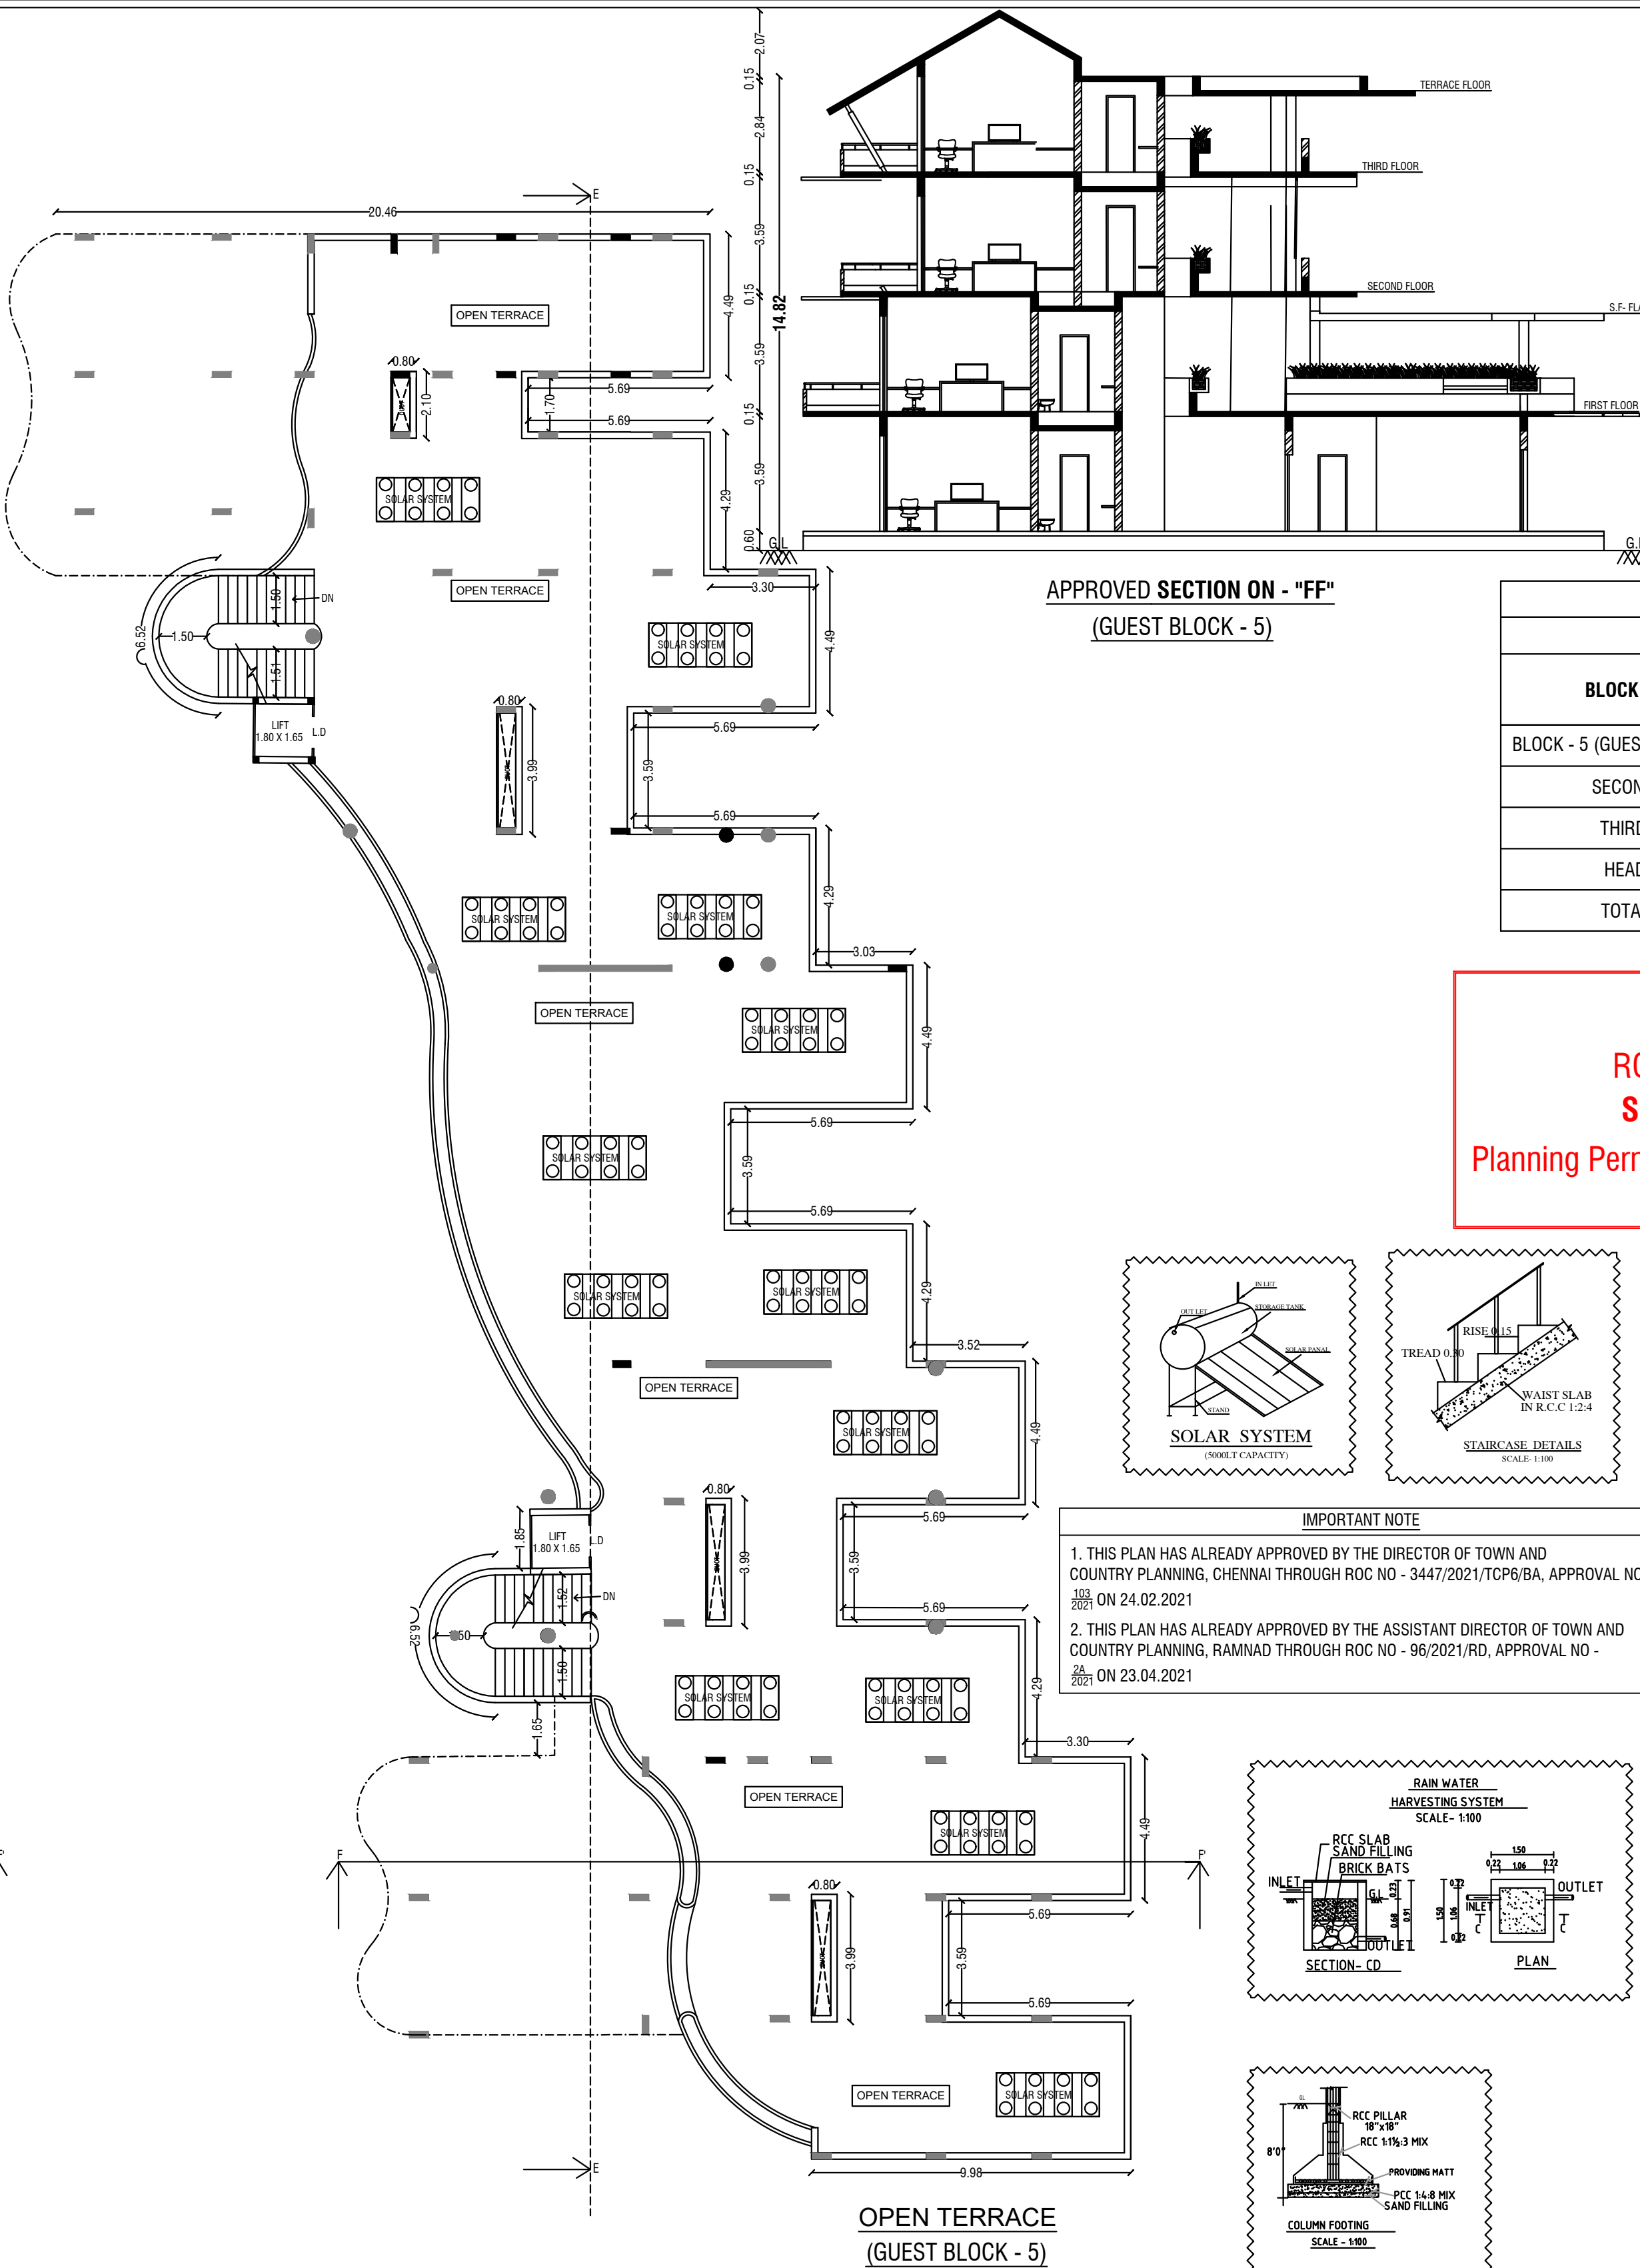


APPROVED SECTION ON - "FF"
(GUEST BLOCK - 5)



AREA DETAILS			
PROPOSED / MODIFICATION			
BLOCK DETAILS	FSI AREA IN SQ.MT	NON FSI AREA IN SQ.MT	TOTAL AREA
BLOCK - 5 (GUEST ROOM)	---	---	-
SECOND FLOOR	802.66	-	802.66
THIRD FLOOR	802.66	-	802.66
HEAD ROOM	-	44.96	44.96
TOTAL AREA	1605.32	44.96	1650.28

PLANNING PERMISSION

ROC.No. SWP/BPA/008496/2023
Site Boundary shown as 1 to 40
Planning Permission - SWP / DTCP / (Ramanathapuram)
No: 07/2023

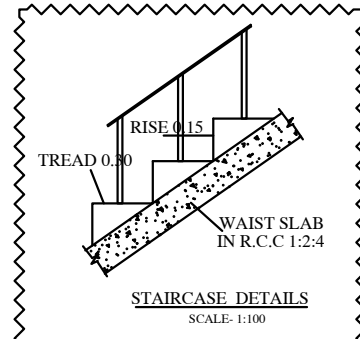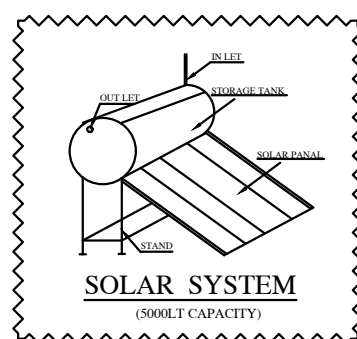

- IMPORTANT NOTE**
- THIS PLAN HAS ALREADY APPROVED BY THE DIRECTOR OF TOWN AND COUNTRY PLANNING, CHENNAI THROUGH ROC NO - 3447/2021/TCP6/BA, APPROVAL NO - 100 ON 24.02.2021
 - THIS PLAN HAS ALREADY APPROVED BY THE ASSISTANT DIRECTOR OF TOWN AND COUNTRY PLANNING, RAMNAD THROUGH ROC NO - 96/2021/RD, APPROVAL NO - 200 ON 23.04.2021

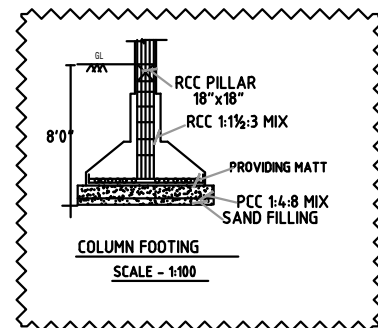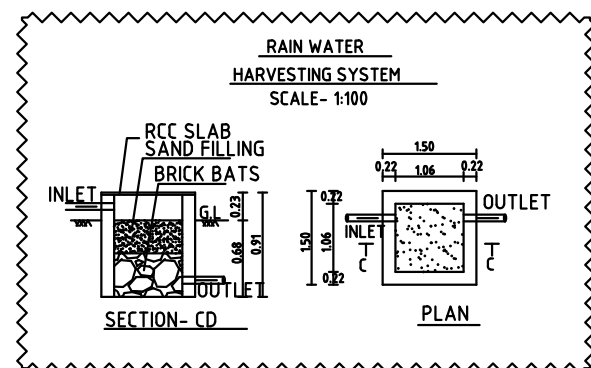

B.P/DTCP.NO.233/2023

[Signature]
APPLICANT

[Signature]
Er.A.Harikumar,M.E(Struct.),M.Sc(Rcv),.AMIE., C.Eng(), MISTE., AIV.,
Structural Eng.Chartered Eng(), Approved Valuer,
Income Tax Dept. Registered Valuer,
TN.Govt. Registered Engineer of DTCP.
R.E-II-01/2019, R.S.E-II-09/2019, R.C.E-04/2019, R.Q.A-02/2019,
CIVIL TEC
#19/17, 1st Floor, Annamalai Street, Near Municipality Office,
Dharmapuri - 636701, Cell: 8122 101 282, 9443 101 282.
E.Mail : dnmconstruction.dp@gmail.com

STRUCTURAL ENGINEER

[Signature]
Er.A.Harikumar,M.E(Struct.),M.Sc(Rcv),.AMIE., C.Eng(), MISTE., AIV.,
Structural Eng.Chartered Eng(), Approved Valuer,
Income Tax Dept. Registered Valuer,
TN.Govt. Registered Engineer of DTCP.
R.E-II-01/2019, R.S.E-II-09/2019, R.C.E-04/2019, R.Q.A-02/2019,
CIVIL TEC
#19/17, 1st Floor, Annamalai Street, Near Municipality Office,
Dharmapuri - 636701, Cell: 8122 101 282, 9443 101 282.
E.Mail : dnmconstruction.dp@gmail.com

REGISTERED ENGINEER

SITE PLAN SHOWING THE REVISED / MODIFICATION OF ALREADY APPROVED AND ADDITIONAL CONSTRUCTION OF "La Palmera" RESORT IN S.F.NO- 67/5B1,5B3,6A,6C;
71/4B2A,4B2C,6,8,9A,9C,10A,10C,12A,12C; 78/1B1B,1B1C,1B2,3B,3C,4; 81/1A1,1B2 & 2A2, TUTICORIN - SAYALKUDI ECR MAIN ROAD, KANNIRAJAPURAM VILLAGE &
PANCHAYAT, KADALADI PANCHAYAT UNION & TALUK, RAMANATHAPURAM DISTRICT.

SHEET NO - 5/5


SCALE - 1:1000

ALREADY APPROVED				PROPOSED / MODIFICATION			
BLOCK DETAILS	FSI AREA IN SQ.MT	NON FSI AREA IN SQ.MT	TOTAL AREA	BLOCK DETAILS	FSI AREA IN SQ.MT	NON FSI AREA IN SQ.MT	TOTAL AREA
BLOCK - 1 (STAFF QUARTERS)				BLOCK - 1 (ADMIN & GUEST BLOCK)	---		-
GROUND FLOOR	305.52	-	305.52	GROUND FLOOR	535.04	-	535.04
				FIRST FLOOR	537.17	-	537.17
				HEAD ROOM	-	10.88	10.88
BLOCK - 2 (DINING/LAUNDRY/DRYING AREA)				NOT CONSTRUCTED	---		-
GROUND FLOOR	155.10	-	155.10				
BLOCK - 3 (DRIVER'S QUARTER)				NOT CONSTRUCTED	---		-
GROUND FLOOR	33.12	-	33.12				
BLOCK - 4 (REST ROOM)				NOT CONSTRUCTED	---		-
GROUND FLOOR	33.12	-	33.12				
BLOCK - 5 (LIBRARY & WASH ROOM)				BLOCK - 3 (LIBRARY & WASH ROOM)	---		-
GROUND FLOOR	517.72	-	517.72	GROUND FLOOR	517.72	-	517.72
BLOCK - 6 (RESTAURANT & DINNING)				BLOCK - 4	---		-
GROUND FLOOR	535.22	-	535.22	GROUND FLOOR	972.01	-	972.01
				FIRST FLOOR	961.54	-	961.54
				HEAD ROOM	-	36.33	36.33
BLOCK - 7 (BANQUET HALL)				NOT CONSTRUCTED	---		-
GROUND FLOOR	277.76	-	277.76				
BLOCK - 8 (GUEST ROOM)				BLOCK - 5 (GUEST ROOM)	---		-
GROUND FLOOR	1018.63	-	1018.63	GROUND FLOOR	1018.63	-	1018.63
FIRST FLOOR	1018.63	-	1018.63	FIRST FLOOR	1018.63	-	1018.63
SECOND FLOOR	802.66	-	802.66	SECOND FLOOR	802.66	-	802.66
				THIRD FLOOR	802.66	-	802.66
HEAD ROOM	-	44.96	44.96	HEAD ROOM	-	44.96	44.96
BLOCK - 9 (MD BUNGALOW)				BLOCK - 2	---		-
GROUND FLOOR	158.55	-	158.55	GROUND FLOOR	543.23	-	543.23
FIRST FLOOR	158.55	-	158.55	FIRST FLOOR	543.23	-	543.23
HEAD ROOM	-	15.46	15.46	HEAD ROOM	-	12.47	12.47
TOTAL AREA	5014.58	60.42	5075.00	TOTAL AREA	8252.52	104.64	8357.16


PARKING DETAILS	REQ	PRO	AREA OF THE SITE (5.86 Acres)	23708.00
PH PARKING	4	6	ALL GROUND FLOORS AREA	3586.63
CAR PARKING PROVIDED	35	56	ALL FLOORS AREA	8252.52
TWO WHEELER PARKING	82	100		104.64
FLOOR SPACE INDEX (FSI)	5014.58 / 29602 = 0.169 < 2			
OPEN SPACE RESERVATION REQUIRED	OSR - 2960.00 (10.00%)			
OPEN SPACE RESERVATION PROVIDED	OSR - 2974.00 (10.05%)			

PARKING DETAILS	REQUIRED	PROVIDED
PH PARKING	10	10
CAR PARKING	110	120
TWO WHEELER PARKING	110	120
PLOT COVERAGE (PC) IN %	15.13	
FLOOR SPACE INDEX (FSI)	0.35 < 2	
OPEN SPACE RESERVATION (OSR - 10.05%)	OSR 10.05% AS ALREADY GIFTED TO LOCALBODY	
EXISTING PLAN HAD ALL READ APPROVED BY DTCP, CHENNAI/FSI AREA	5014.58 Sq.MT	
PROPOSED REVISED AND ADDITIONAL CONSTRUCTION APPROVAL REQUIRED	8357.16 Sq.MT	
DIFFERENCE BETWEEN EXISTING APPROVAL & REVISED APPROVAL.	3248.43 Sq.MT	


AREA STATEMENT AS PER DOCUMENT & PATTA						
SL. NO	DOCUMENT NO	NEW PATTA NO	NEW SURVEY NO	AREA AS PER DOCUMENTS PER ACRES	AREA AS PER PATTA PER ACRES	OWNERSHIP
1	11163/2022	1380	78/1B2	39.50	0.16.00	
		1380	81/1A1	1.41	0.57.08	
		1380	78/1B1C	17.00	0.06.88	
		1380	78/1B1B	10.00	0.04.12	
		1380	81/2A2	09.00	0.03.64	
		1380	78/3C	25.00	0.10.12	
		1380	78/3B	30.00	0.12.00	
		1380	81/1B2	70.00	0.28.30	
2	1196/2022	1380	67/6A	05.00	0.02.01	
		1380	67/6C	05.09	0.02.08	
		1380	67/5B1	37.00	0.00.15	
		1380	67/5B3	42.00	0.00.17	
3	1197/2022	1489	71/4B2A	27.95	0.11.31	
		1489	71/4B2C	02.08	0.00.84	
		1489	71/12A	24.76	0.10.02	
		1489	71/12C	01.73	0.00.70	
		1489	71/9A	52.00	0.00.21	
		1489	71/9C	18.63	0.07.54	
		1489	71/10A	04.87	0.01.97	
		1489	71/10C	02.57	0.01.04	
		1489	71/8	10.00	0.04.05	
		1489	71/8	33.50	0.13.57	
		1489	78/4	1.07	0.43.32	
				2.48	337.99	2.37.08
				5.86		

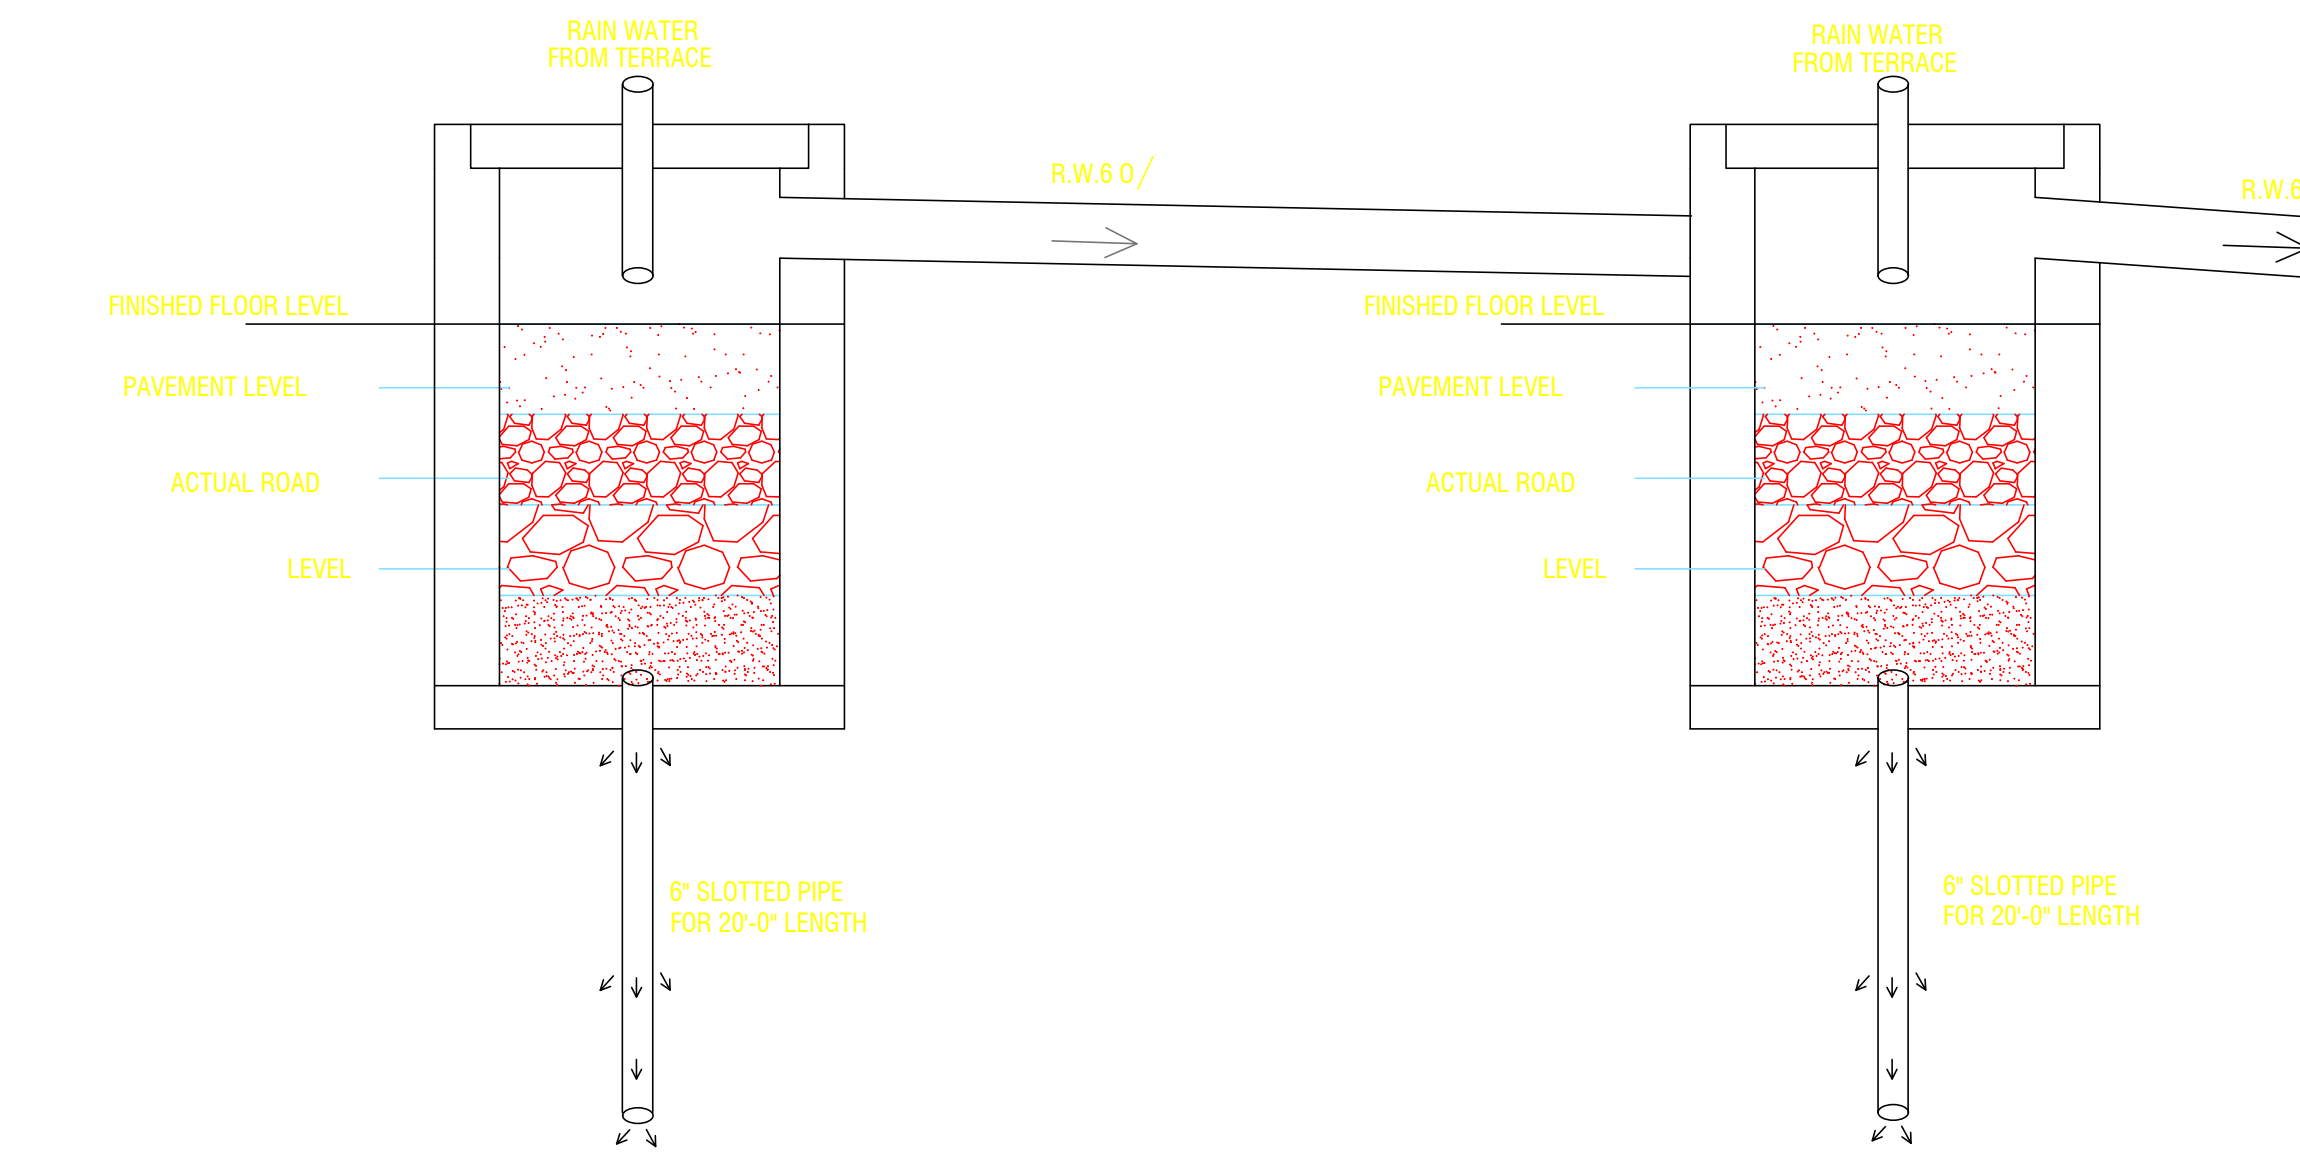

WASTE WATER TREATMENT PLANT

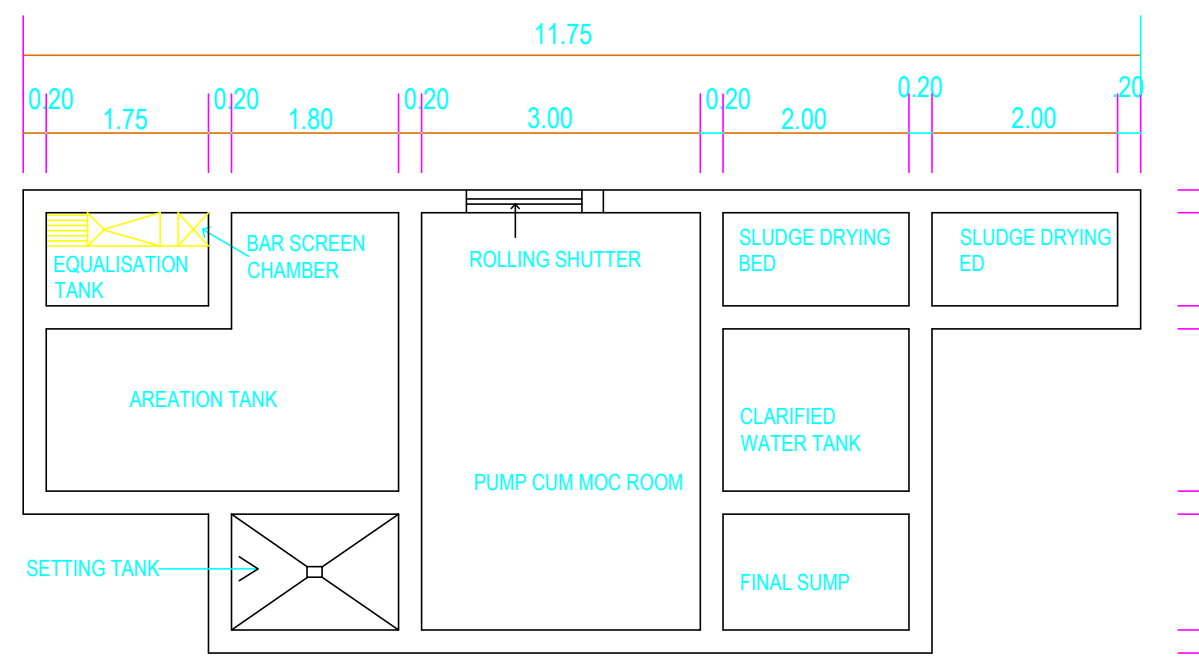

PLAN

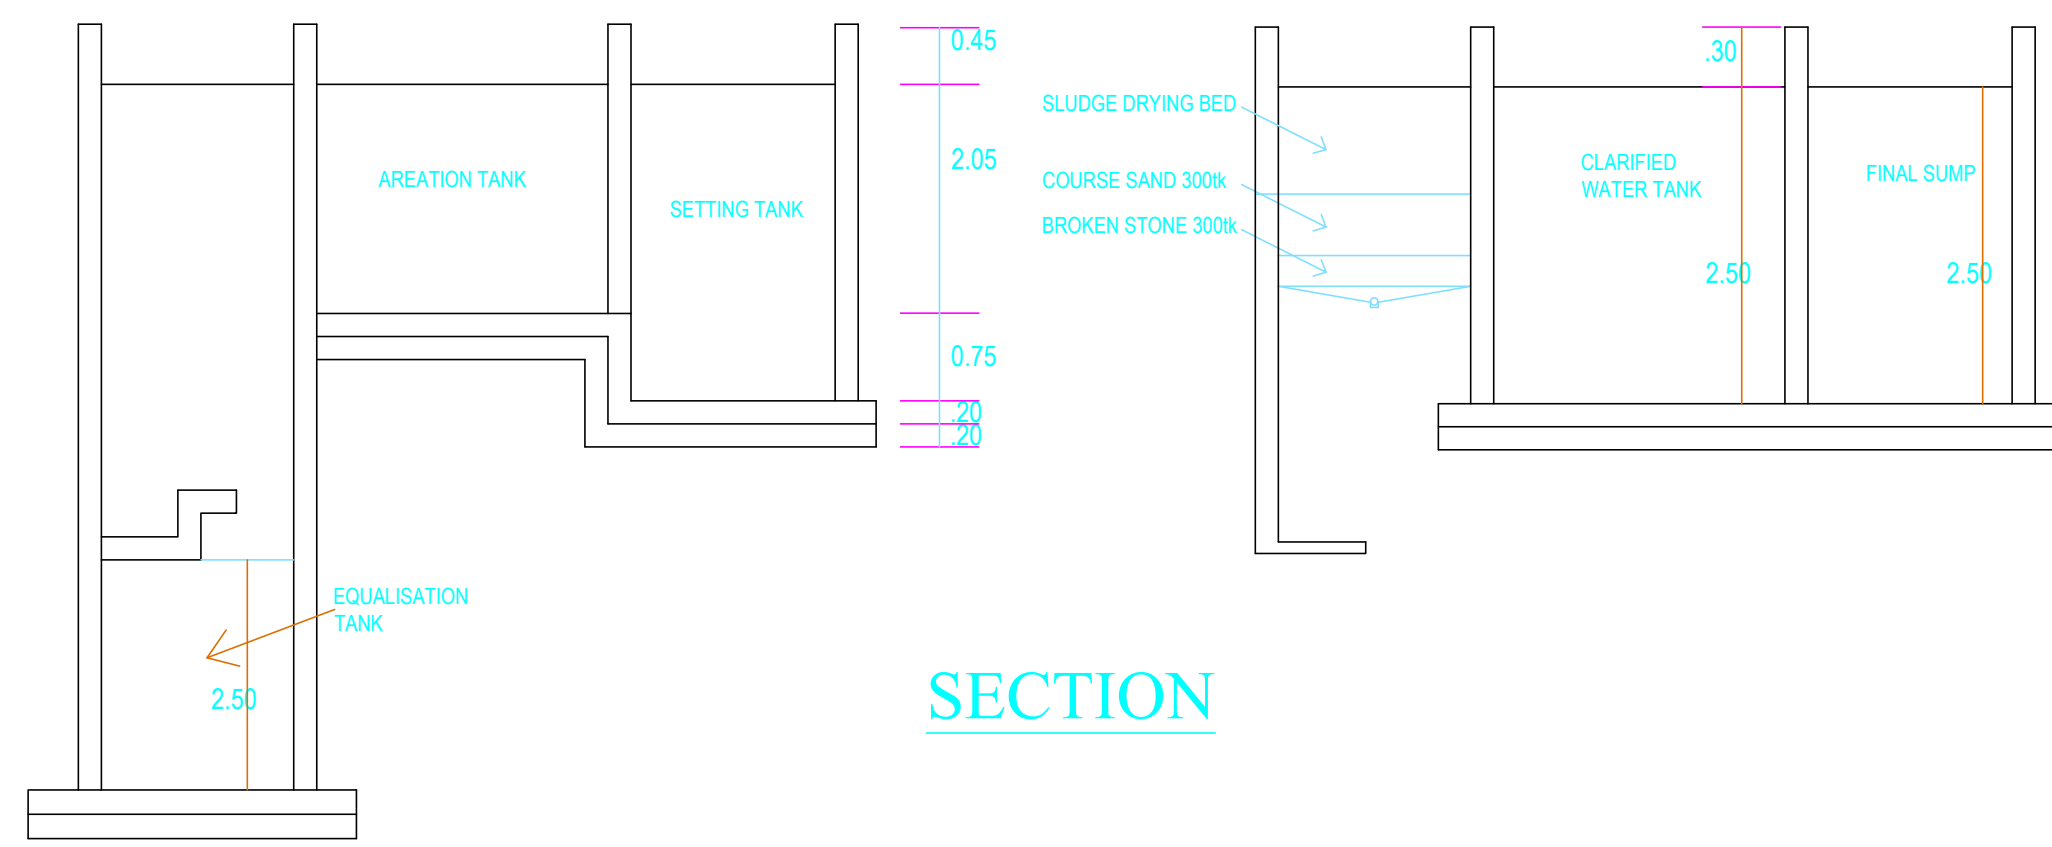

SECTION

PLAN

SECTION

PLAN

SECTION

PLAN

SECTION

PLAN

SECTION

PLAN

SECTION

PLAN

SECTION

PLAN

SECTION

PLAN

SECTION

PLAN

SECTION

PLAN

SECTION

PLAN

SECTION

PLAN

SECTION

PLAN

SECTION

PLAN

SECTION

PLAN

SECTION

PLAN

SECTION

PLAN

SECTION

PLAN

SECTION

PLAN

SECTION

PLAN

SECTION

PLAN

SECTION

PLAN

SECTION

PLAN

SECTION

PLAN

SECTION

PLAN

SECTION

PLAN


SECTION

PLAN

SECTION

PLAN

SECTION

 

PLANNING PERMISSION
ROC.No. SWP/BPA/008496/2023
Site Boundary shown as 1 to 40
Planning Permission - SWP / DTCP / (Ramanathapuram)
No: 07/2023

B.P/DTCP.NO.233/2023

APPLICANT

REGISTERED ENGINEER

Signature
E.A.Harikumar, M.E(Struct), M.Sc(Rev), AMIE, C Engg., MISTE, AIV, Structural Eng. Chartered Engg., Approved Value, Income Tax Dept. Registered Value, TN Govt. Registered Engineer of DTCP, CIVIL TEC, #19/17, 1st Floor, Annamalai Street, Near Municipality Office, Dharmapuri - 636701, Cell: 8122 101 282, 9443 101 282, E-Mail: - dmconstruction.dp@gmail.com