

NAME OF THE APPLICANT :
M/s MOTHY SPINNER PRIVATE LIMITED

S.NO	DESCRIPTION	FSI AREA	NON-FSI AREA	TOTAL BUILT-UP AREA
------	-------------	----------	--------------	---------------------

JOINERY DETAILS:			REFERENCE:
SYMBOL	DESCRIPTION	Metre	
Rs	ROLLING SHUTTER	3.60 x 4.20	 FIRE ALARM SYSTEM
Rs1	ROLLING SHUTTER	3.60 x 3.60	 HOSE REEL
Sd	STEEL DOOR	1.80 x 2.40	 FIRE FIGHTING EQUIPMENT
Sd1	STEEL DOOR	1.50 x 2.40	
Sd1	SLIDING DOOR	3.00 x 3.00	 DRINKING WATER
W	WINDOW	1.80 x 1.50	
V	VENTILATOR	1.80 x 0.60	
D1	DOOR	0.90 x 2.40	
D2	DOOR	0.76 x 2.40	
ATD	AIR TIGHT DOOR	0.97 x 1.97	

For MOTHY SPINNER PRIVATE LIMITED

 DIRECTOR


Er. S. RAMACHANDRAN, M.E. M.I.E.
Structural Engineer Gr-I
DTCP Reg. No DTCP/NAMAKKAL/RSE-1/001/2021
Res: 4/580 Muthalaipalli Thottam,
Valayakaranur, Komarpalayam-638183


T. JOHN YOGARAJ
Archiset Grade I (RA) CA / 2000 / 26980
Reg No. Coimbatore (LPVRA/SR-I/19/03/006
B.3 Anand Abodes (Shalom)
38-A, Anna Street, Venkatasapuram,
Coimbatore - 641 025. Cell:98940 98210



PLAN SHOWING THE PROPOSED CONSTRUCTION OF GALVALUME SHEET ROOF AND RCC ROOF BUILDING FOR SPINNING MILL PURPOSE OWNED BY "M/s MOTH SPINNER PRIVATE LIMITED" FOR INDUSTRIAL PURPOSE (ORANGE CATEGORY) AT S.F.No: 226/1B, 2B, 227/1A, 1B, 2, 3, 229/1, 3, 5, 233/1B, 2B, 234/2B, 3E2, 4C, 5A2, 235/2A1A2, 236/1A1B, ANANGUR VILLAGE, KUMARAPALAYAM TALUK, NAMAKKAL DISTRICT.

ALL DIMENSION ARE IN METER

NAME OF THE APPLICANT :


M/s MOTH SPINNER PRIVATE LIMITED

AREA DETAILS:


S.NO	DESCRIPTION	FSI AREA	NON-FSI AREA	TOTAL BUILT-UP AREA
PROPOSED BUILDING				
BLOCK-1 (MAIN FACTORY BUILDING-1)				
1	GROUND FLOOR (GI SHEET)	13440.03	-	13440.03
2	GROUND FLOOR (RCC)	539.85	-	539.85
3	FIRST FLOOR (RCC)	539.85	-	539.85
4	SECOND FLOOR (RCC)	91.57	-	91.57
5	THIRD FLOOR (RCC)	91.57	-	91.57
TOTAL		14702.87	-	14702.87

JOINERY DETAILS:



SYMBOL	DESCRIPTION	Metre	REFERENCE:
Rs	ROLLING SHUTTER	3.60 x 4.20	⊗ FIRE ALARM SYSTEM
Rs1	ROLLING SHUTTER	3.60 x 3.60	⊗ HOSE REEL
Sd	STEEL DOOR	1.80 x 2.40	⊗ FIRE FIGHTING EQUIPMENT
Sd1	STEEL DOOR	1.50 x 2.40	
Sld	SLIDING DOOR	3.00 x 3.00	
W	WINDOW	1.80 x 1.50	
V	VENTILATOR	1.80 x 0.60	
D1	DOOR	0.90 x 2.40	
D2	DOOR	0.76 x 2.40	
ATD	AIR TIGHT DOOR	0.97 x 1.97	

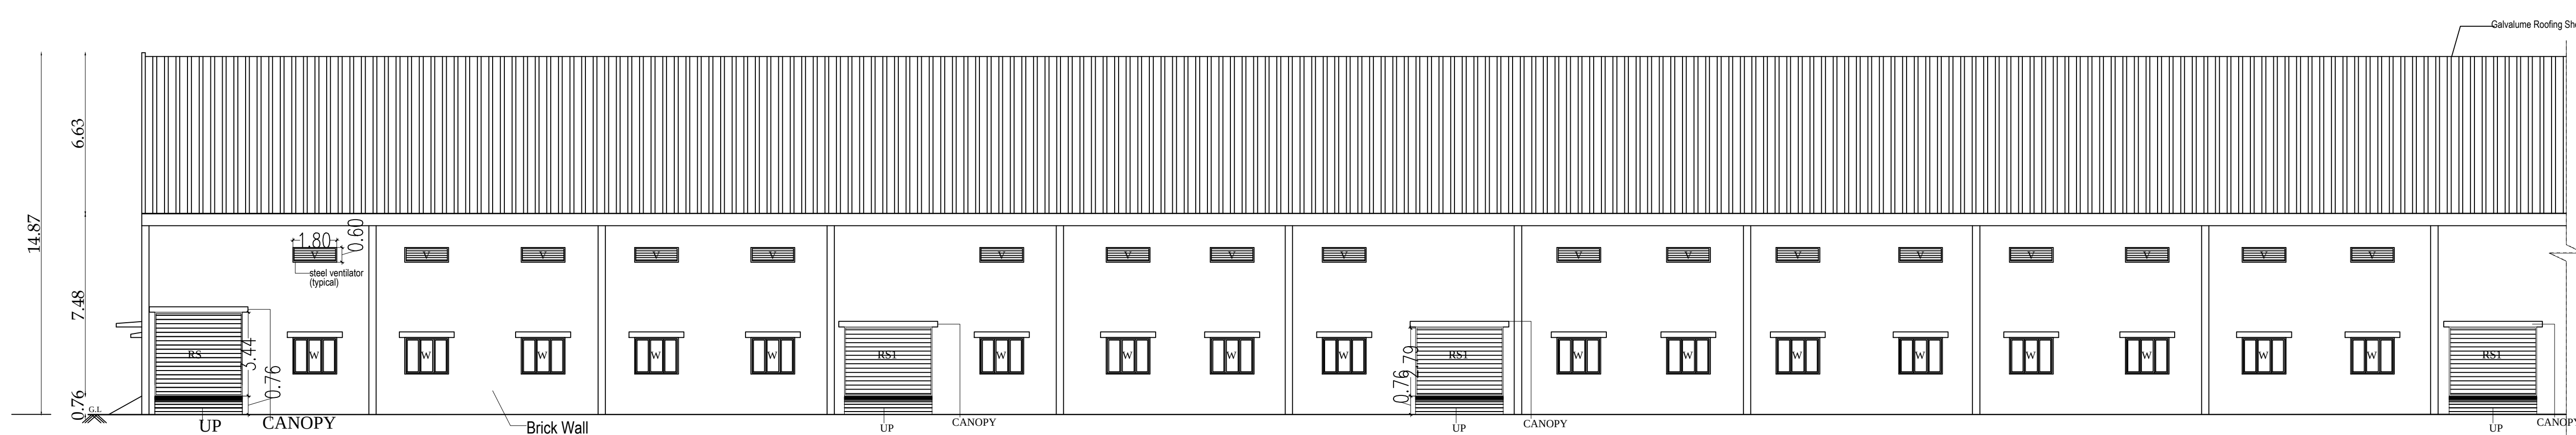


NORTHERN SIDE PART ELEVATION

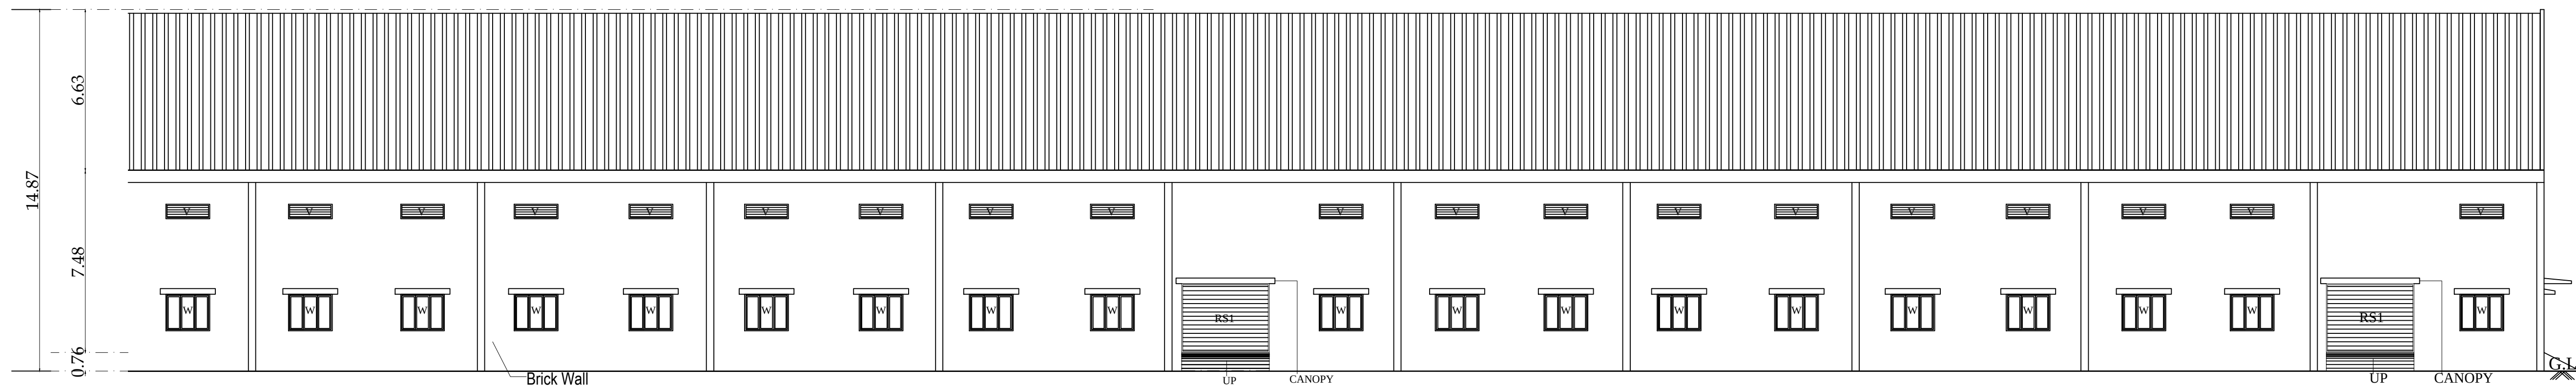


NORTHERN SIDE ELEVATION

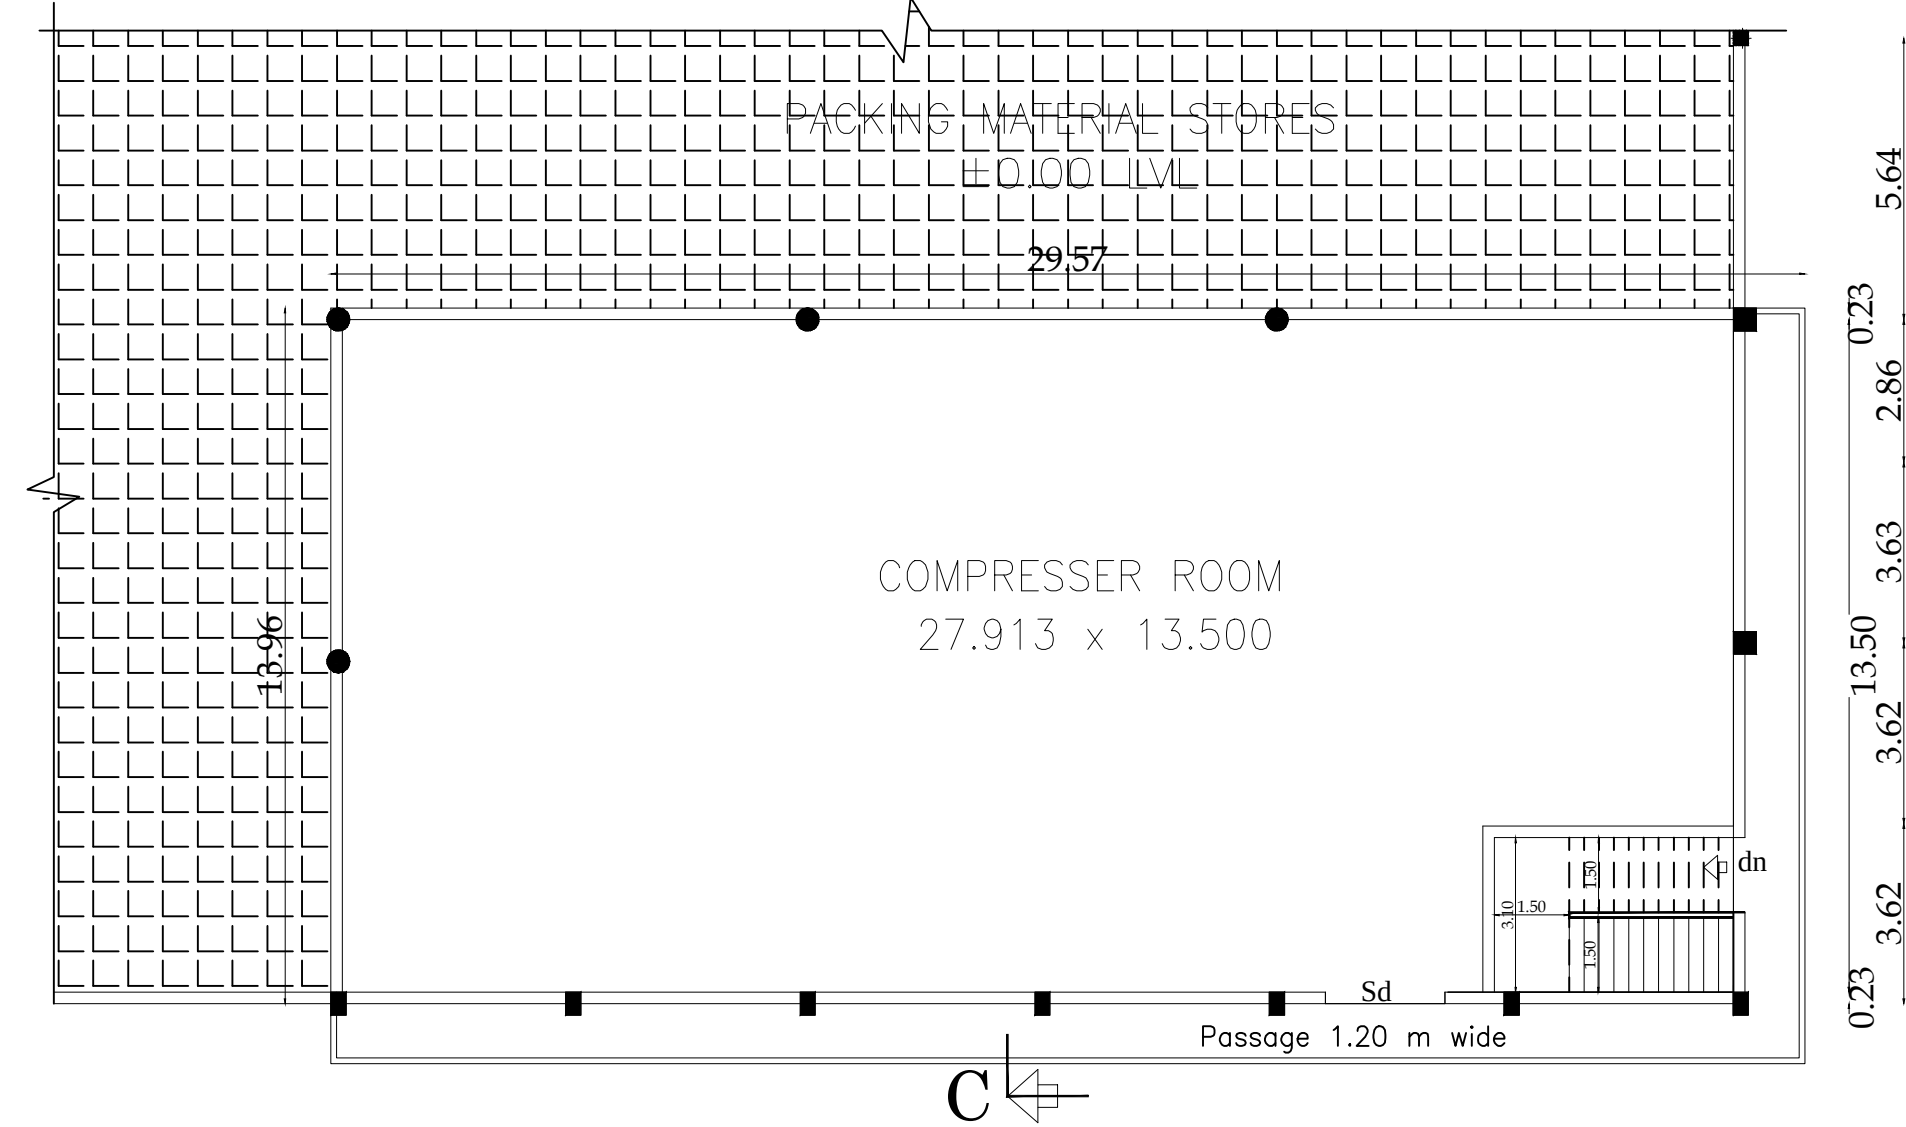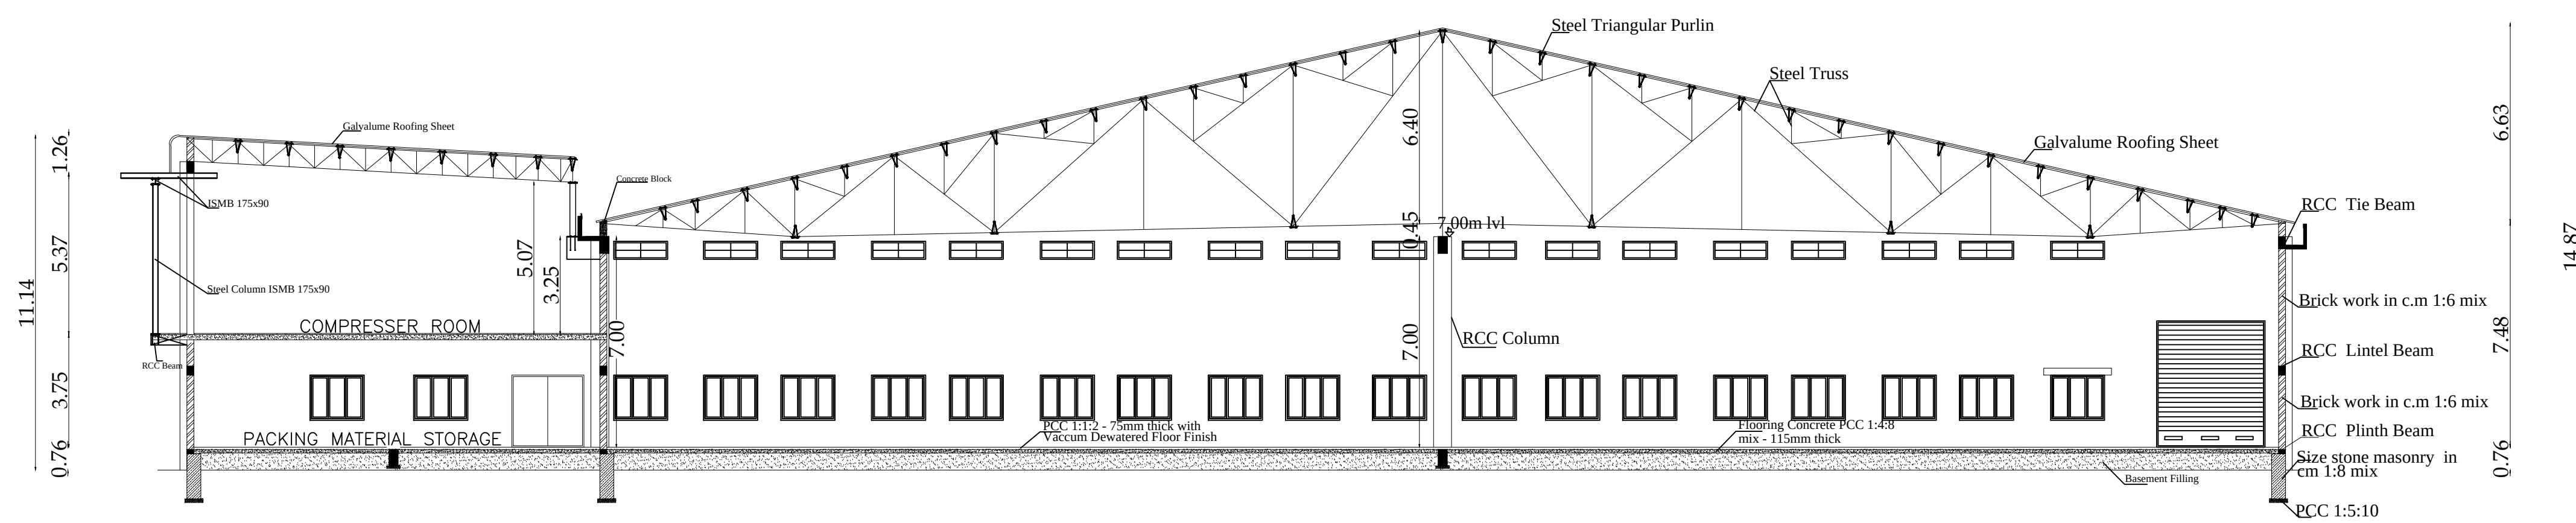FIRST FLOOR PLAN
COMPRESSOR ROOM



SECTION ON C-C

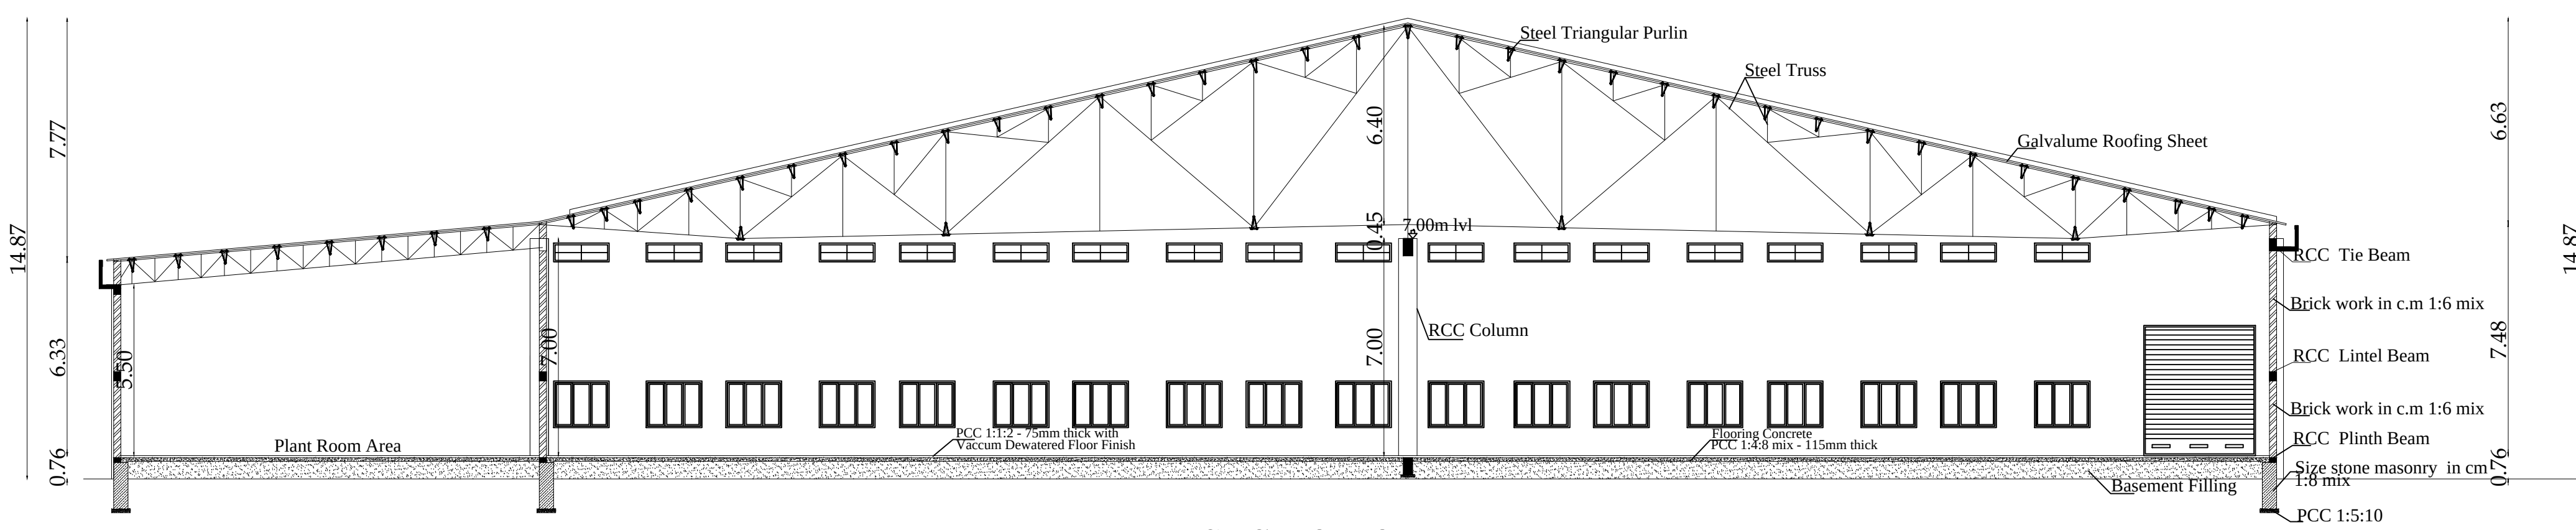



SECTION ON B-B

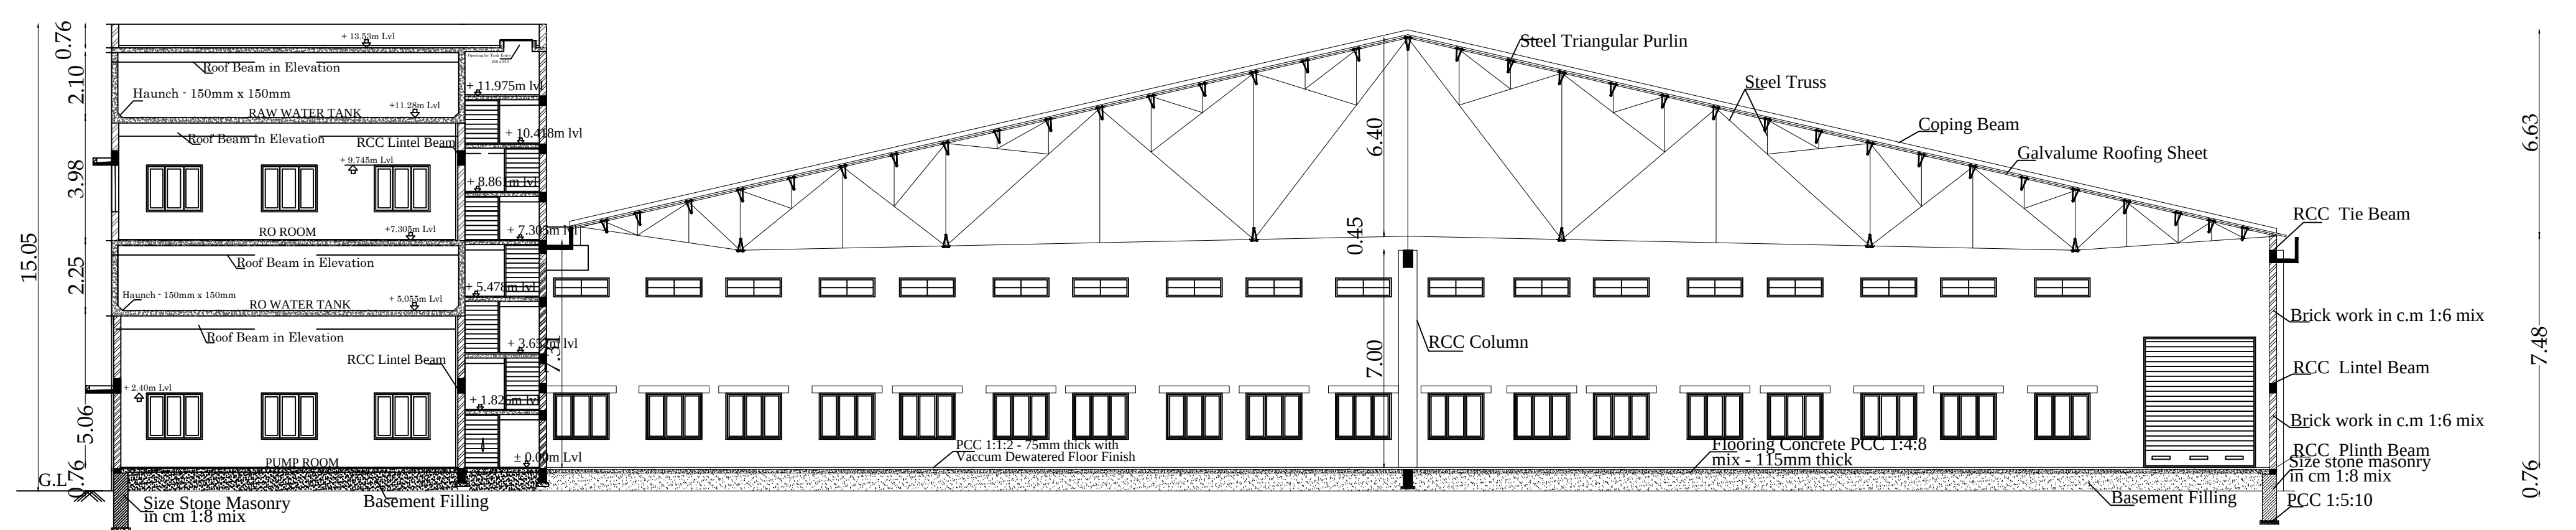

SECTION ON A-A

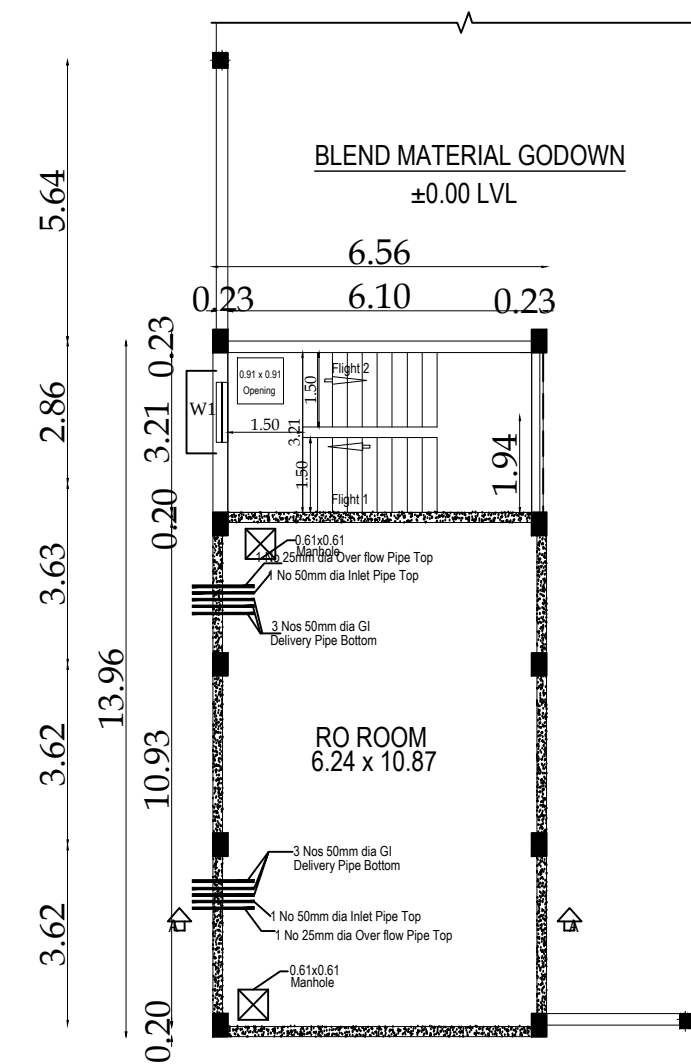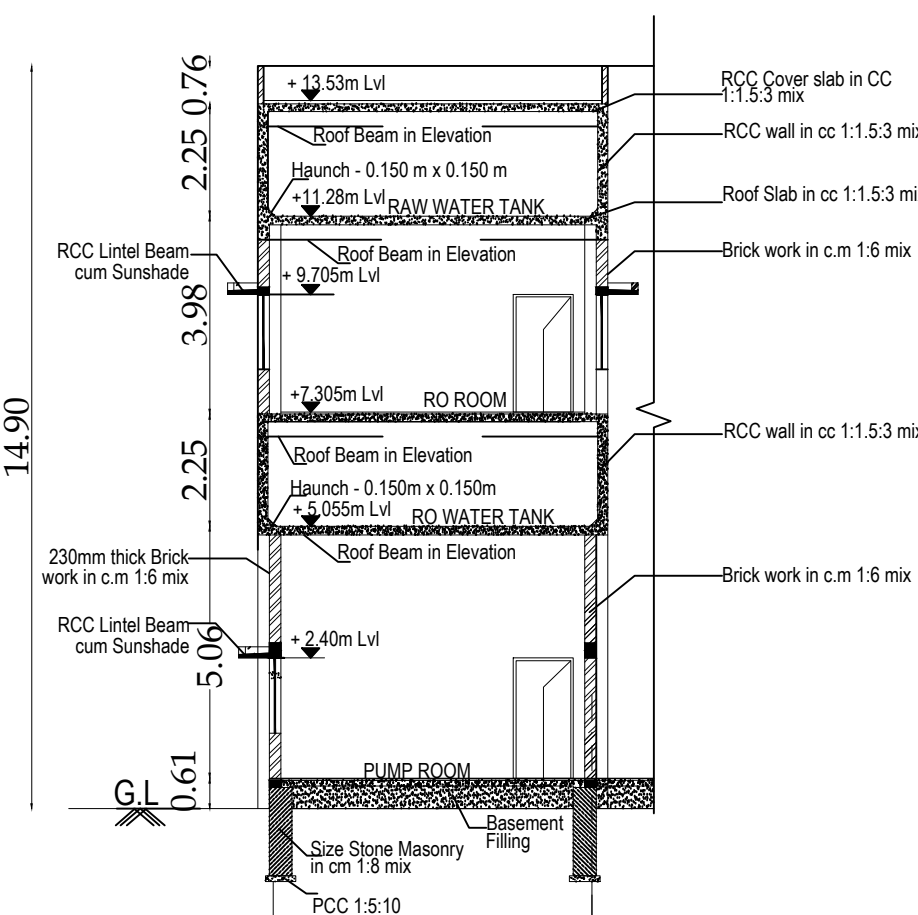Second Floor - Plan
(Ro Room)

Section on D-D

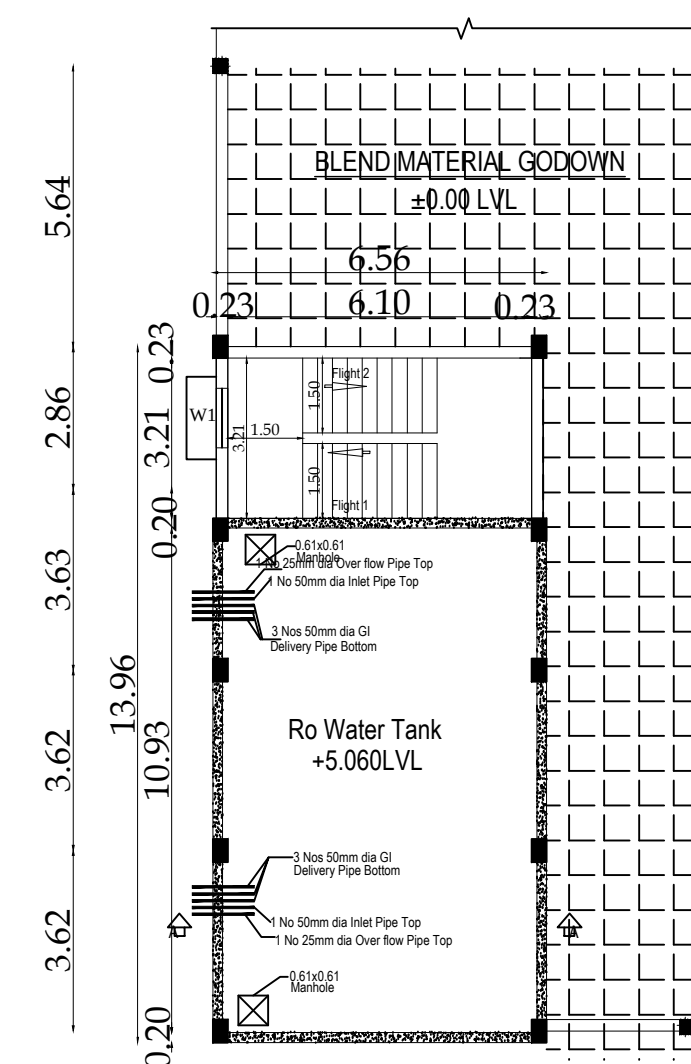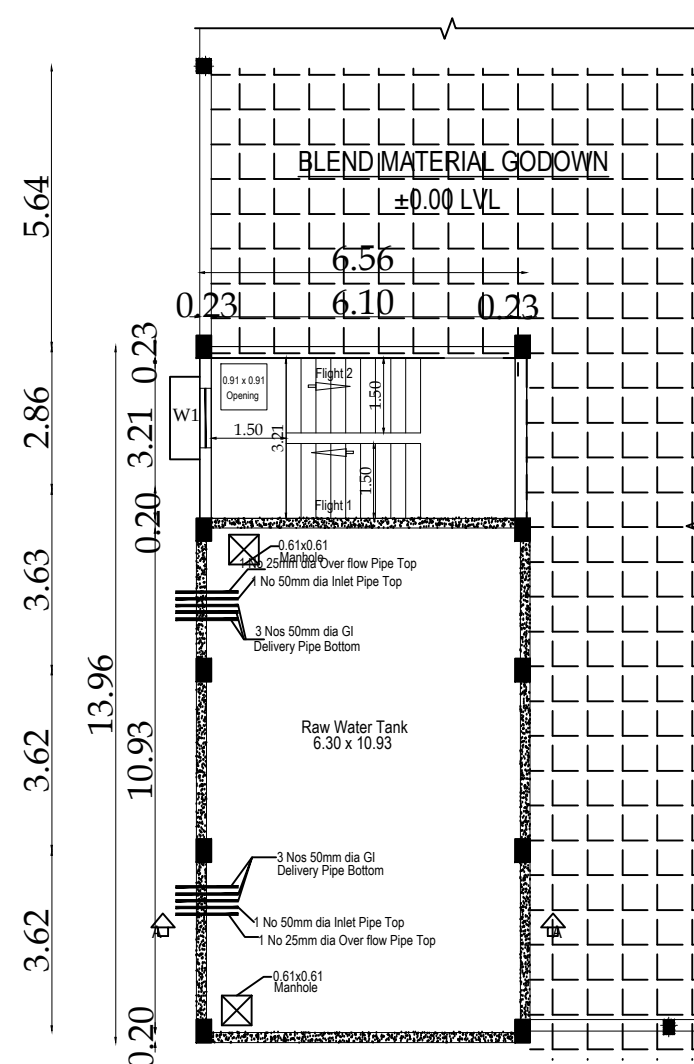First Floor - Plan
(Ro Water Tank)THIRD FLOOR - PLAN
(Raw Water Tank)

APPLICANT :

For MOTH SPINNER PRIVATE LIMITED

S. Narasimha
DIRECTOR

STRUCTURAL ENGINEER :

Er.S.RAMACHANDRAN, M.E., M.I.E.,
Structural Engineer Gr-I
DTCP Reg. No DTCP/NAMAKKAL/RSE-1/001/2021
Res: 4/580 Muthalaipatti Thottam,
Valayakaranur, Kumarapalayam-638183

REGISTERED ENGINEER :

T. JOHN YOGARAJ
Architect Grade I (RA) CA / 2000 / 76960
Reg No: Certificate LP/RA/CA-1/18/03/005
B-3 Anand Abodes (Ghulam)
38-A, Anna Street, Vankitsouram,
Coimbatore - 641 025. Call:98940 38212

PLAN SHOWING THE PROPOSED CONSTRUCTION OF GALVALUME SHEET ROOF AND RCC ROOF BUILDING FOR SPINNING MILL PURPOSE OWNED BY "M/s MOTH SPINNER PRIVATE LIMITED" FOR INDUSTRIAL PURPOSE (ORANGE CATEGORY) AT S.F.No: 226/1B, 2B, 227/1A, 1B, 2, 3, 229/1, 3, 5, 233/1B, 2B, 234/2B, 3E2, 4C, 5A2, 235/2A1A2, 236/1A1B, ANANGUR VILLAGE, KUMARAPALAYAM TALUK, NAMAKKAL DISTRICT.

ALL DIMENSION ARE IN METER				
NAME OF THE APPLICANT :				
M/s MOTH SPINNER PRIVATE LIMITED				

AREA DETAILS:				
S.NO	DESCRIPTION	FSI AREA	NON-FSI AREA	TOTAL BUILT-UP AREA

PROPOSED BUILDING				
BLOCK-2 (MAIN FACTORY BUILDING-2)				
1	GROUND FLOOR (GI SHEET)	8495.98	-	8495.98
2	GROUND FLOOR (RCC)	679.92	-	679.92
3	FIRST FLOOR (GI SHEET)	163.84	-	163.84
TOTAL		9339.74	-	9339.74

JOINERY DETAILS:			
SYMBOL	DESCRIPTION	Metre	REFERENCE:
Rs	ROLLING SHUTTER	3.60 x 4.20	FIRE ALARM SYSTEM
Rs1	ROLLING SHUTTER	3.60 x 3.60	
Sd	STEEL DOOR	1.80 x 2.40	HOSE REEL
Sd1	STEEL DOOR	1.50 x 2.40	
Sld	SLIDING DOOR	3.00 x 3.00	FIRE FIGHTING EQUIPMENT
W	WINDOW	1.80 x 1.50	
V	VENTILATOR	1.80 x 0.60	DRINKING WATER
D1	DOOR	0.90 x 2.40	
D2	DOOR	0.76 x 2.40	
ATD	AIR TIGHT DOOR	0.97 x 1.97	

MAIN BUILDING 2 - FIRST FLOOR PLAN

MAIN BUILDING 2 - GROUND FLOOR PLAN

PLAN SHOWING THE PROPOSED CONSTRUCTION OF GALVALUME SHEET ROOF AND RCC ROOF BUILDING FOR SPINNING MILL PURPOSE OWNED BY "M/s MOTHY SPINNER PRIVATE LIMITED" FOR INDUSTRIAL PURPOSE (ORANGE CATEGORY) AT S.F.No: 226/1B, 2B, 227/1A, 1B, 2, 3, 229/1, 3, 5, 233/1B, 2B, 234/2B, 3E2, 4C, 5A2, 235/2A1A2, 236/1A1B, ANANGUR VILLAGE, KUMARAPALAYAM TALUK, NAMAKKAL DISTRICT.

ALL DIMENSION ARE IN METER

NAME OF THE APPLICANT :

M/s MOTHY SPINNER PRIVATE LIMITED

AREA DETAILS:

S.NO	DESCRIPTION	FSI AREA	NON-FSI AREA	TOTAL BUILT-UP AREA
PROPOSED BUILDING				
BLOCK-2 (MAIN FACTORY BUILDING-2)				
1	GROUND FLOOR (GI SHEET)	8495.98	-	8495.98
2	GROUND FLOOR (RCC)	679.92	-	679.92
3	FIRST FLOOR (GI SHEET)	163.84	-	163.84
TOTAL		9339.74	-	9339.74

JOINERY DETAILS:

SYMBOL	DESCRIPTION	Metre	REFERENCE:
Rs	ROLLING SHUTTER	3.60 x 4.20	☼ FIRE ALARM SYSTEM
Rs1	ROLLING SHUTTER	3.60 x 3.60	
Sd	STEEL DOOR	1.80 x 2.40	☼ HOSE REEL
Sd1	STEEL DOOR	1.50 x 2.40	☼ FIRE FIGHTING EQUIPMENT
Sld	SLIDING DOOR	3.00 x 3.00	
W	WINDOW	1.80 x 1.50	☼ DRINKING WATER
V	VENTILATOR	1.80 x 0.60	
D1	DOOR	0.90 x 2.40	
D2	DOOR	0.76 x 2.40	
ATD	AIR TIGHT DOOR	0.97 x 1.97	

NORTHERN SIDE ELEVATION

SOLAR PANELS

MAIN BUILDING 2 - ROOF FLOOR PLAN

APPLICANT :

For MOTHY SPINNER PRIVATE LIMITED
9/10/2021
DIRECTOR

STRUCTURAL ENGINEER :

Er.S.RAMACHANDRAN, M.E., M.I.E.
Structural Engineer Gr-I
DTP Reg. No DTP/NAMAKKAL/SE-1001/2021
Res: 4/650 Muthalaipuli Thottam,
Valayakaranur, Kumarapalayam-638163

REGISTERED ENGINEER :

T. JOHN YOGARAJ
Architect Grade I (RAC) CA - 20052 / 20060
Reg No: Consultant / PPA/VA/GR-4/10/03/006
B-3 Anna Street, Vaidyanthapuram,
Coimbatore - 641 025. Cell:98940 98219

PLAN SHOWING THE PROPOSED CONSTRUCTION OF GALVALUME SHEET ROOF AND RCC ROOF BUILDING FOR SPINNING MILL PURPOSE OWNED BY "M/s MOTHY SPINNER PRIVATE LIMITED" FOR INDUSTRIAL PURPOSE (ORANGE CATEGORY) AT S.F.No: 226/1B, 2B, 227/1A, 1B, 2, 3, 229/1, 3, 5, 233/1B, 2B, 234/2B, 3E2, 4C, 5A2, 235/2A1A2, 236/1A1B, ANANGUR VILLAGE, KUMARAPALAYAM TALUK, NAMAKKAL DISTRICT.

ALL DIMENSION ARE IN METER

NAME OF THE APPLICANT :

M/s MOTHY SPINNER PRIVATE LIMITED

AREA DETAILS:

S.NO	DESCRIPTION	FSI AREA	NON-FSI AREA	TOTAL BUILT-UP AREA
PROPOSED BUILDING				
BLOCK-2 (MAIN FACTORY BUILDING-2)				
1	GROUND FLOOR (GI SHEET)	8495.98	-	8495.98
2	GROUND FLOOR (RCC)	679.92	-	679.92
3	FIRST FLOOR (GI SHEET)	163.84	-	163.84
TOTAL		9339.74	-	9339.74

JOINERY DETAILS:

SYMBOL	DESCRIPTION	Metre	REFERENCE:
Rs	ROLLING SHUTTER	3.60 x 4.20	 FIRE ALARM SYSTEM  HOSE REEL  FIRE FIGHTING EQUIPMENT  DRINKING WATER
Rs1	ROLLING SHUTTER	3.60 x 3.60	
Sd	STEEL DOOR	1.80 x 2.40	
Sd1	STEEL DOOR	1.50 x 2.40	
Sld	SLIDING DOOR	3.00 x 3.00	
W	WINDOW	1.80 x 1.50	
V	VENTILATOR	1.80 x 0.60	
D1	DOOR	0.90 x 2.40	
D2	DOOR	0.76 x 2.40	
ATD	AIR TIGHT DOOR	0.97 x 1.97	


APPLICANT :


For MOTHY SPINNER PRIVATE LIMITED
G. Mothy
DIRECTOR

STRUCTURAL ENGINEER :



Er.S.RAMACHANDRAN, M.E., M.I.E.,
Structural Engineer Gr-I
DTCP Reg. No DTCP/NAMAKKAL/RSE-1/001/2021
Res: 4/580 Muthalaipalli Thottam,
Valayakaranur, Kumarapalayam-638183

REGISTERED ENGINEER :

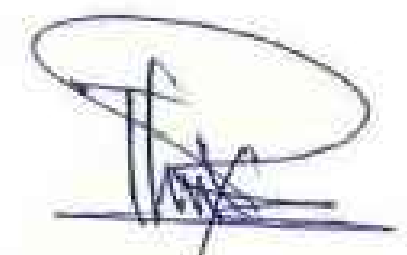

T. JOHN YOGARAJ
Architect Grade I (IA) CA / 2000 / 29900
Reg No: Coimbatore LP/IA/CA/GR-1/10/02/006
B.S Anand Alondra (Shalom)
38-A, Anna Street, Venkateswaram,
Coimbatore - 641 025. Cell:98940 98212

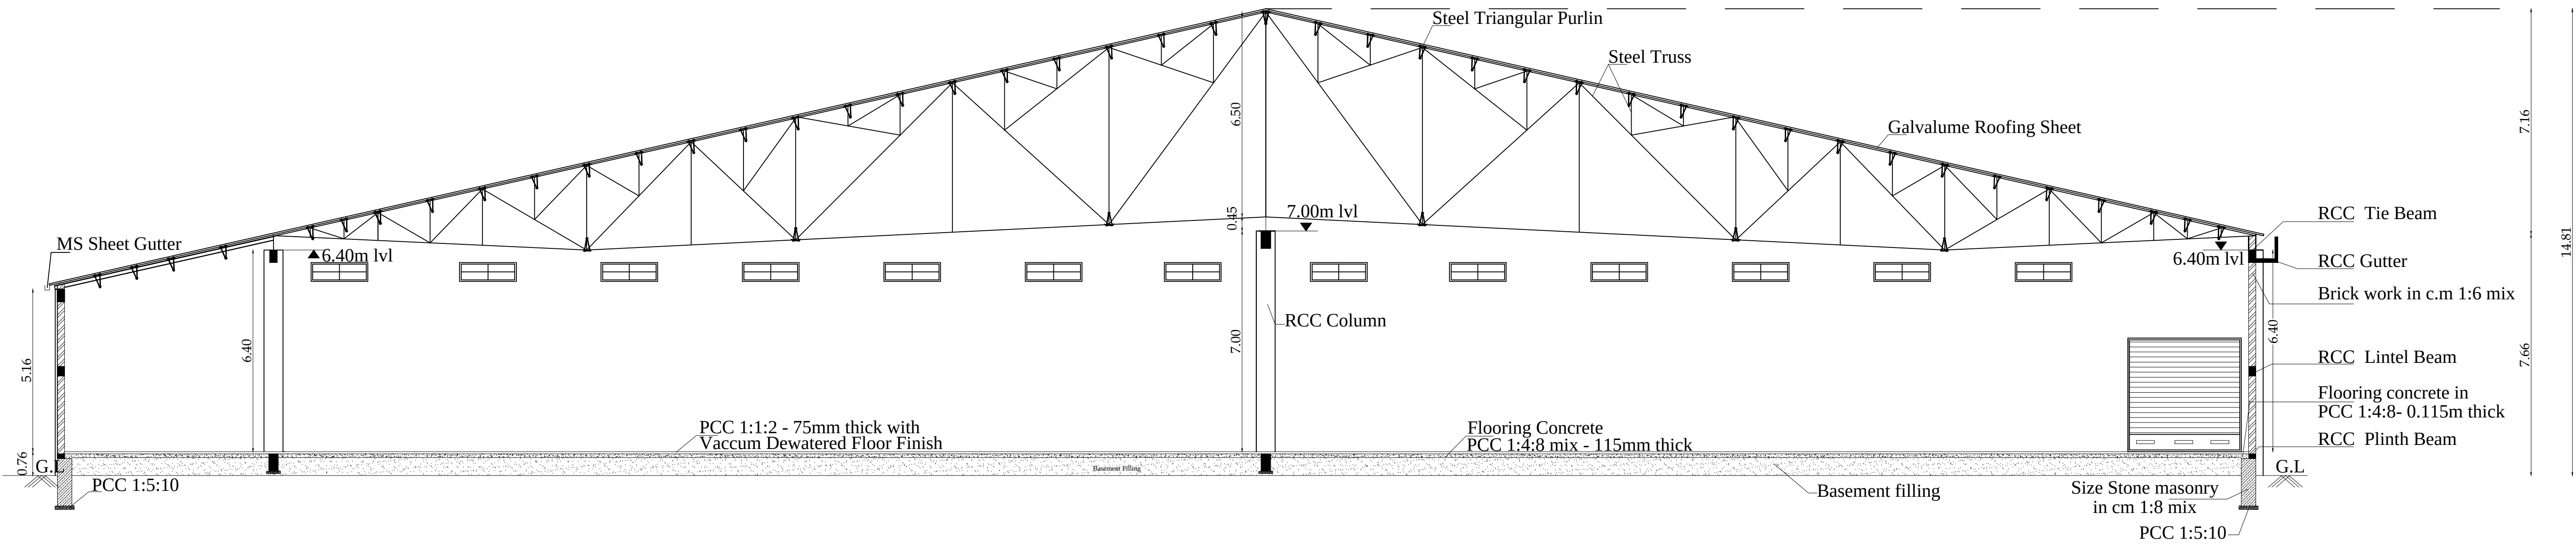

SECTION ON A-A

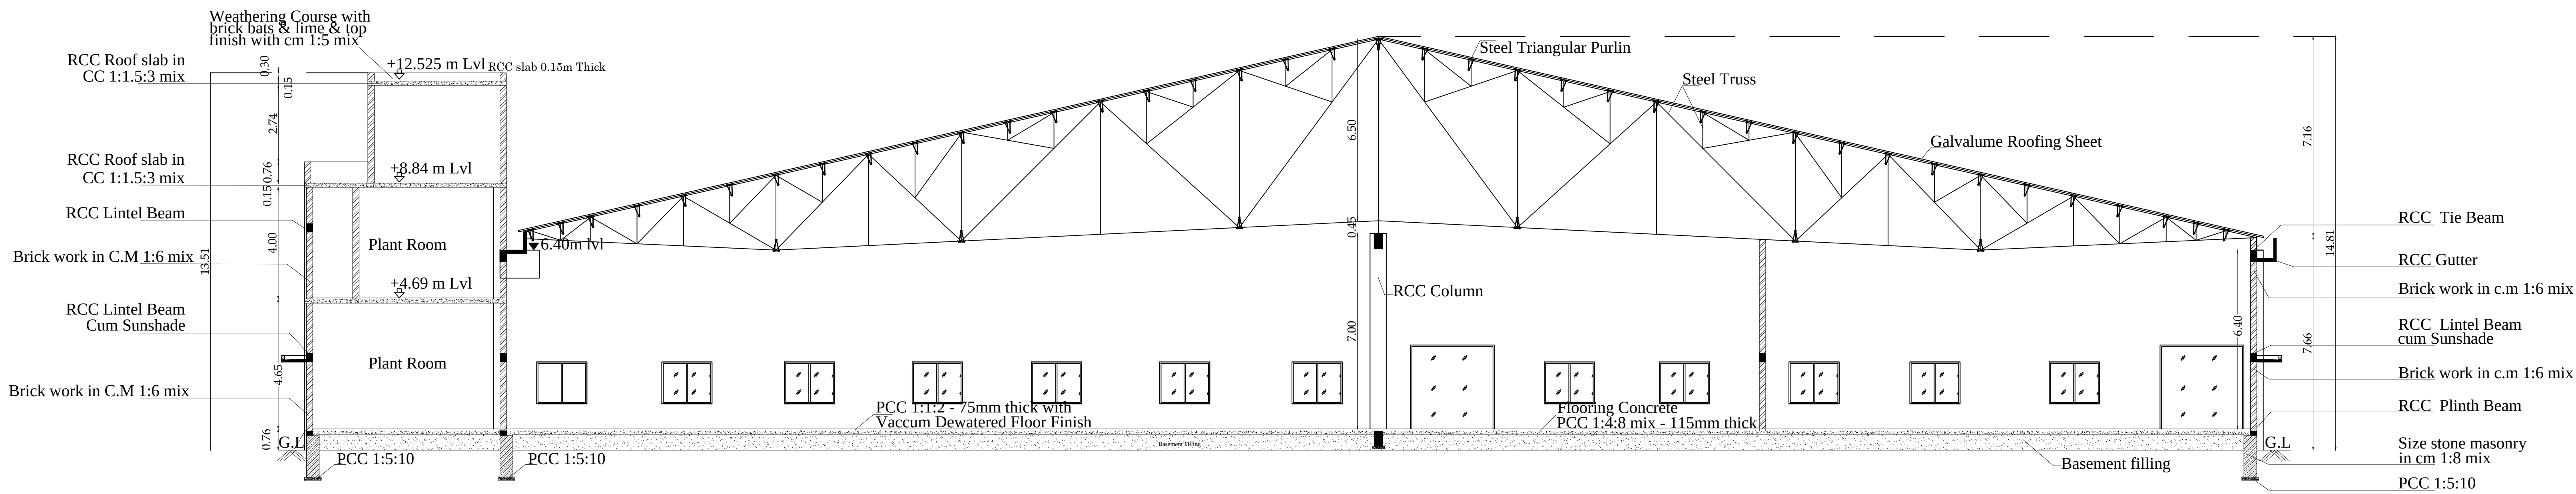

SECTION ON B-B

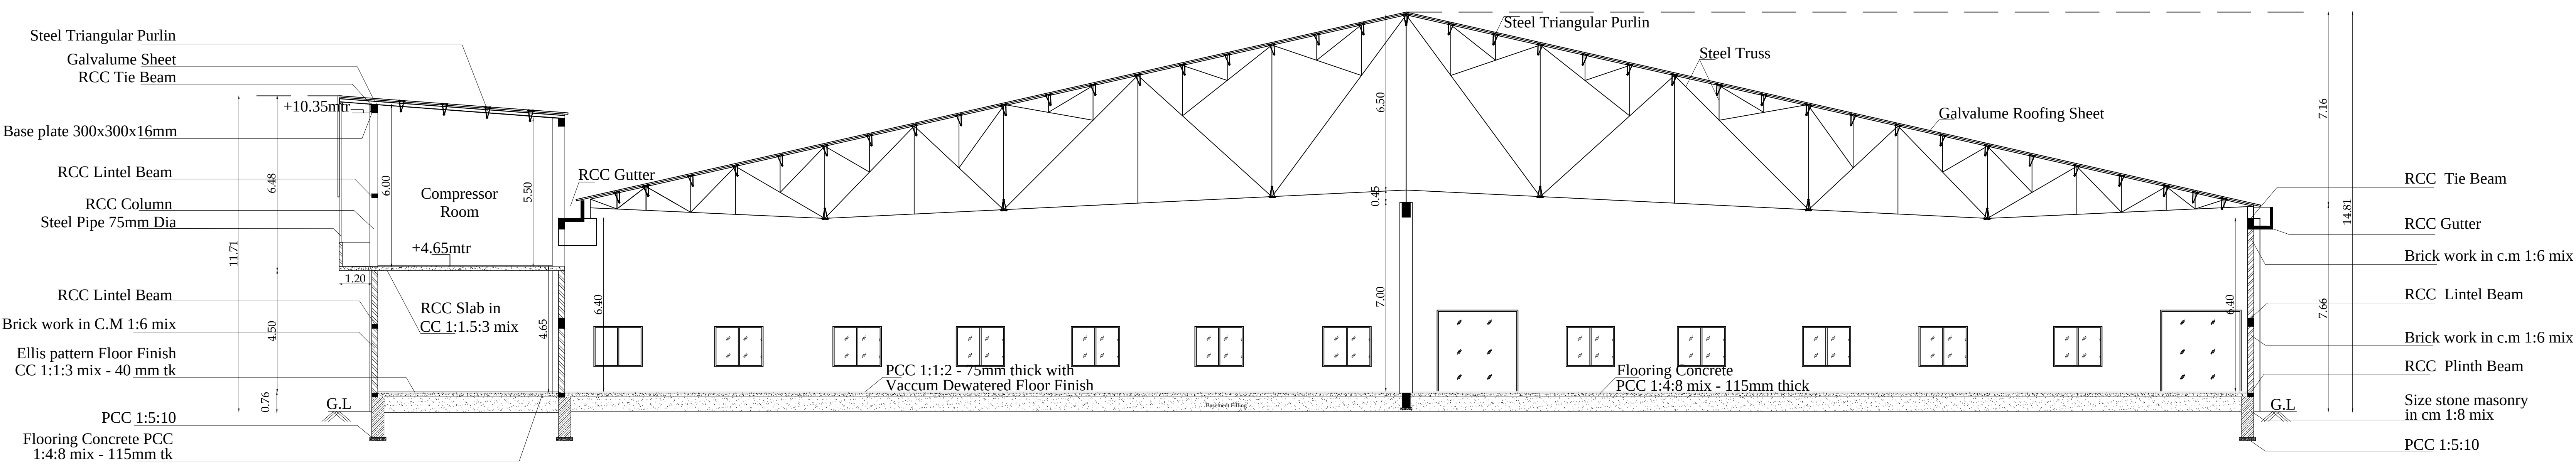

SECTION ON C-C

PLAN SHOWING THE PROPOSED CONSTRUCTION OF GALVALUME SHEET ROOF AND RCC ROOF BUILDING FOR SPINNING MILL PURPOSE OWNED BY "M/s MOTHY SPINNER PRIVATE LIMITED" FOR INDUSTRIAL PURPOSE (ORANGE CATEGORY) AT S.F.No: 226/1B, 2B, 227/1A, 1B, 2, 3, 229/1, 3, 5, 233/1B, 2B, 234/2B, 3E2, 4C, 5A2, 235/2A1A2, 236/1A1B, ANANGUR VILLAGE, KUMARAPALAYAM TALUK, NAMAKKAL DISTRICT.

ALL DIMENSION ARE IN METER

NAME OF THE APPLICANT :

M/s MOTHY SPINNER PRIVATE LIMITED

AREA DETAILS:

S.NO	DESCRIPTION	FSI AREA	NON-FSI AREA	TOTAL BUILT-UP AREA
PROPOSED BUILDING				
BLOCK-3 (POWER HOUSE AND GENERATOR ROOM)				
1	GROUND FLOOR (GI SHEET)	328.82	-	328.82
2	GROUND FLOOR (RCC)	459.59	-	459.59
3	FIRST FLOOR (GI SHEET)	453.00	-	453.00
TOTAL		1241.41	-	1241.41

JOINERY DETAILS:

SYMBOL	DESCRIPTION	Metre	REFERENCE:
Rs	ROLLING SHUTTER	3.00 x 3.00	FIRE ALARM SYSTEM HOSE REEL FIRE FIGHTING EQUIPMENT DRINKING WATER
Rs1	ROLLING SHUTTER	3.60 x 4.20	
Std	STEEL DOOR	3.00 x 3.60	
D	DOOR	1.20 x 2.40	
Sld	SLIDING DOOR	1.20 x 2.40	
W	WINDOW	1.80 x 1.50	
V	VENTILATOR	1.80 x 0.60	

APPLICANT :


For MOTHY SPINNER PRIVATE LIMITED
G. Manojkumar
DIRECTOR

STRUCTURAL ENGINEER :


Er.S.RAMACHANDRAN, M.E., M.I.E.
Structural Engineer Gr-I
DTCP Reg. No DTCP/NAMAKKAL/RSE-1/001/2021
Res: 4/580 Muthalaipalli Thottam,
Valayakaranur, Komarapalayam-638183

REGISTERED ENGINEER :


T. JOHN YOGARAJ
Architect Grade I (RA) CA / 2000 / 26990
Reg No: Coimbatore LP/RA/CA-12/16/03/006
B.3 Ariand Abodins (Shilpam)
38-A, Anna Street, Venkatasapuram,
Coimbatore - 641 025. Cell:98940 98212

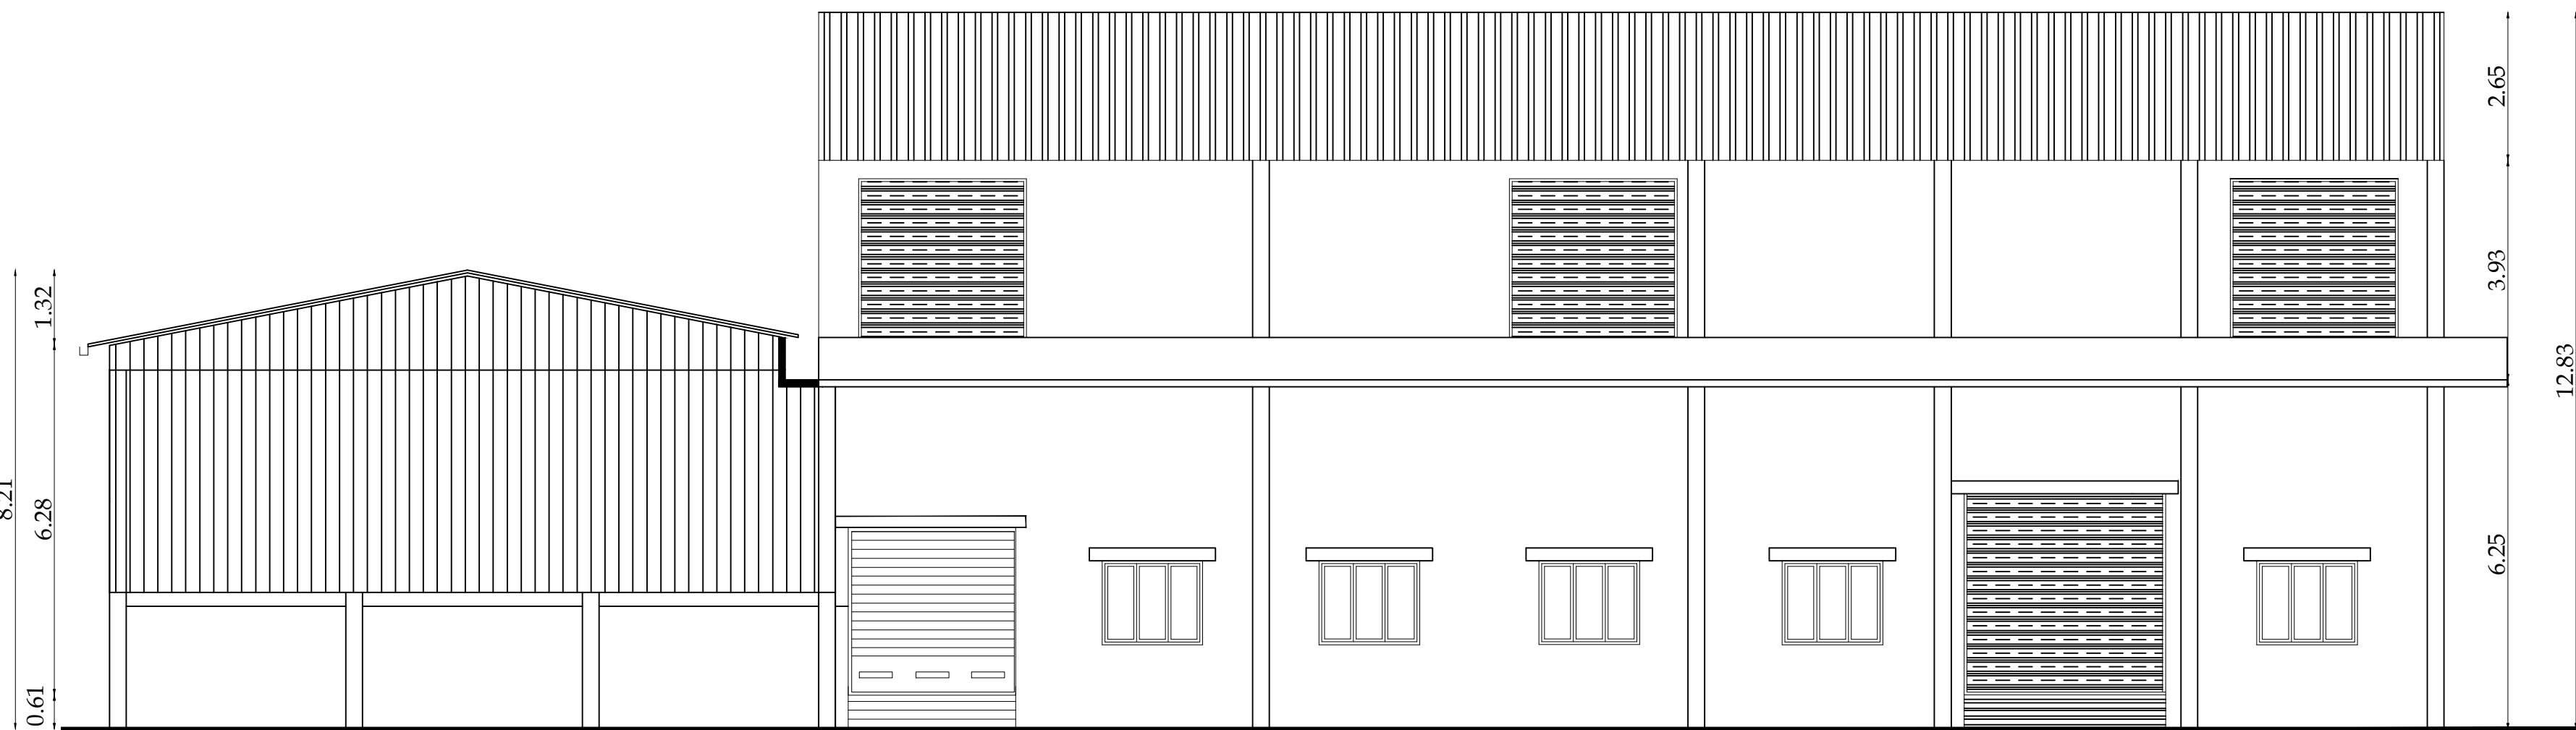


POWER HOUSE & GENERATOR ROOM- ELEVATION

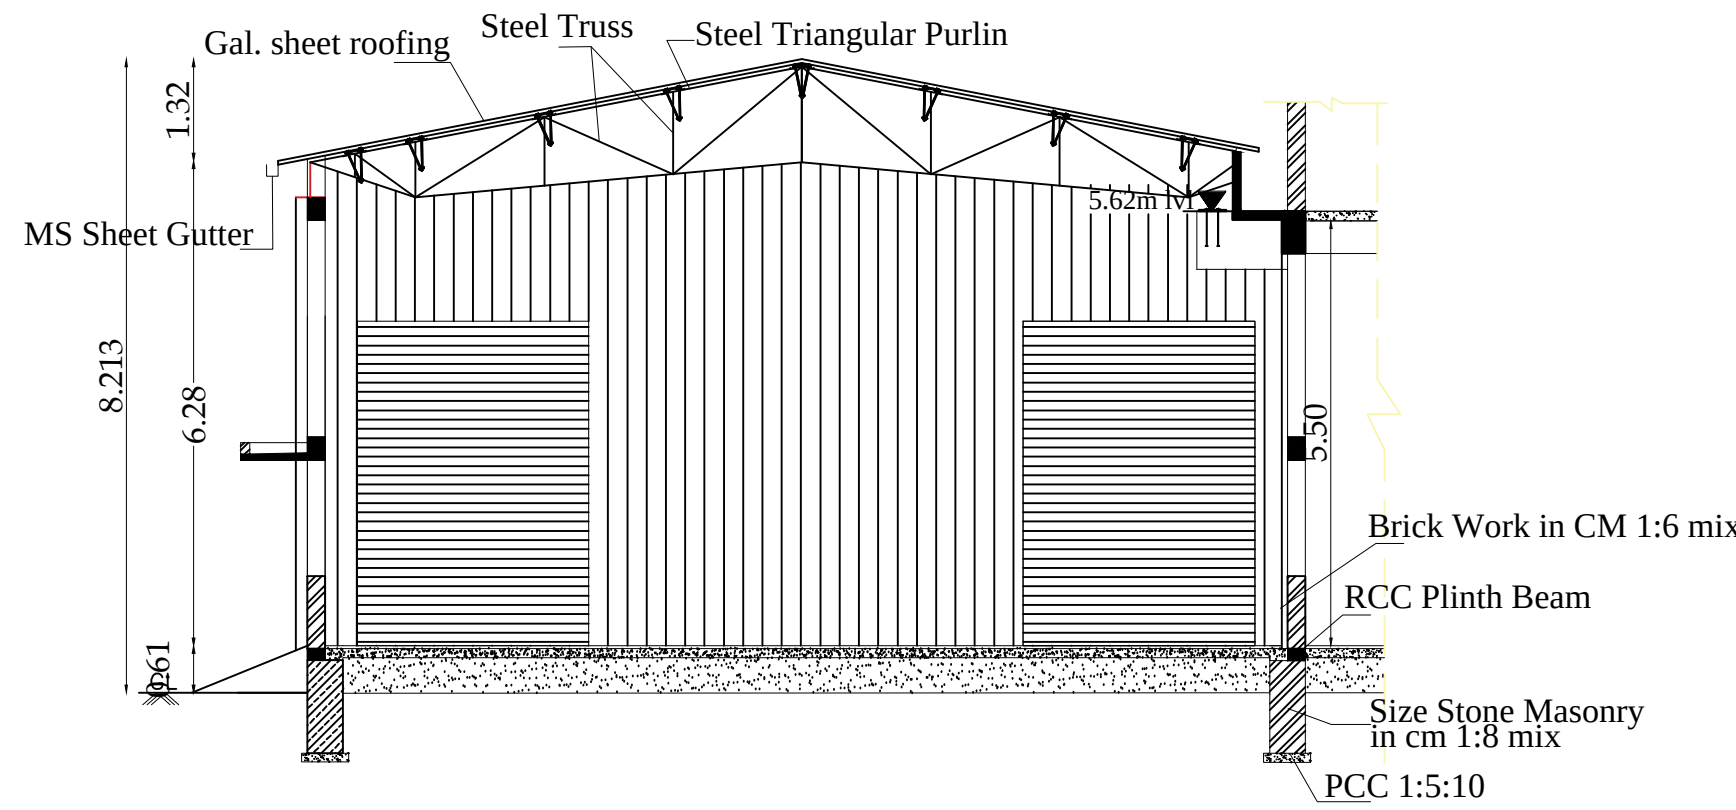


SECTION ON B-B (GENERATOR ROOM)

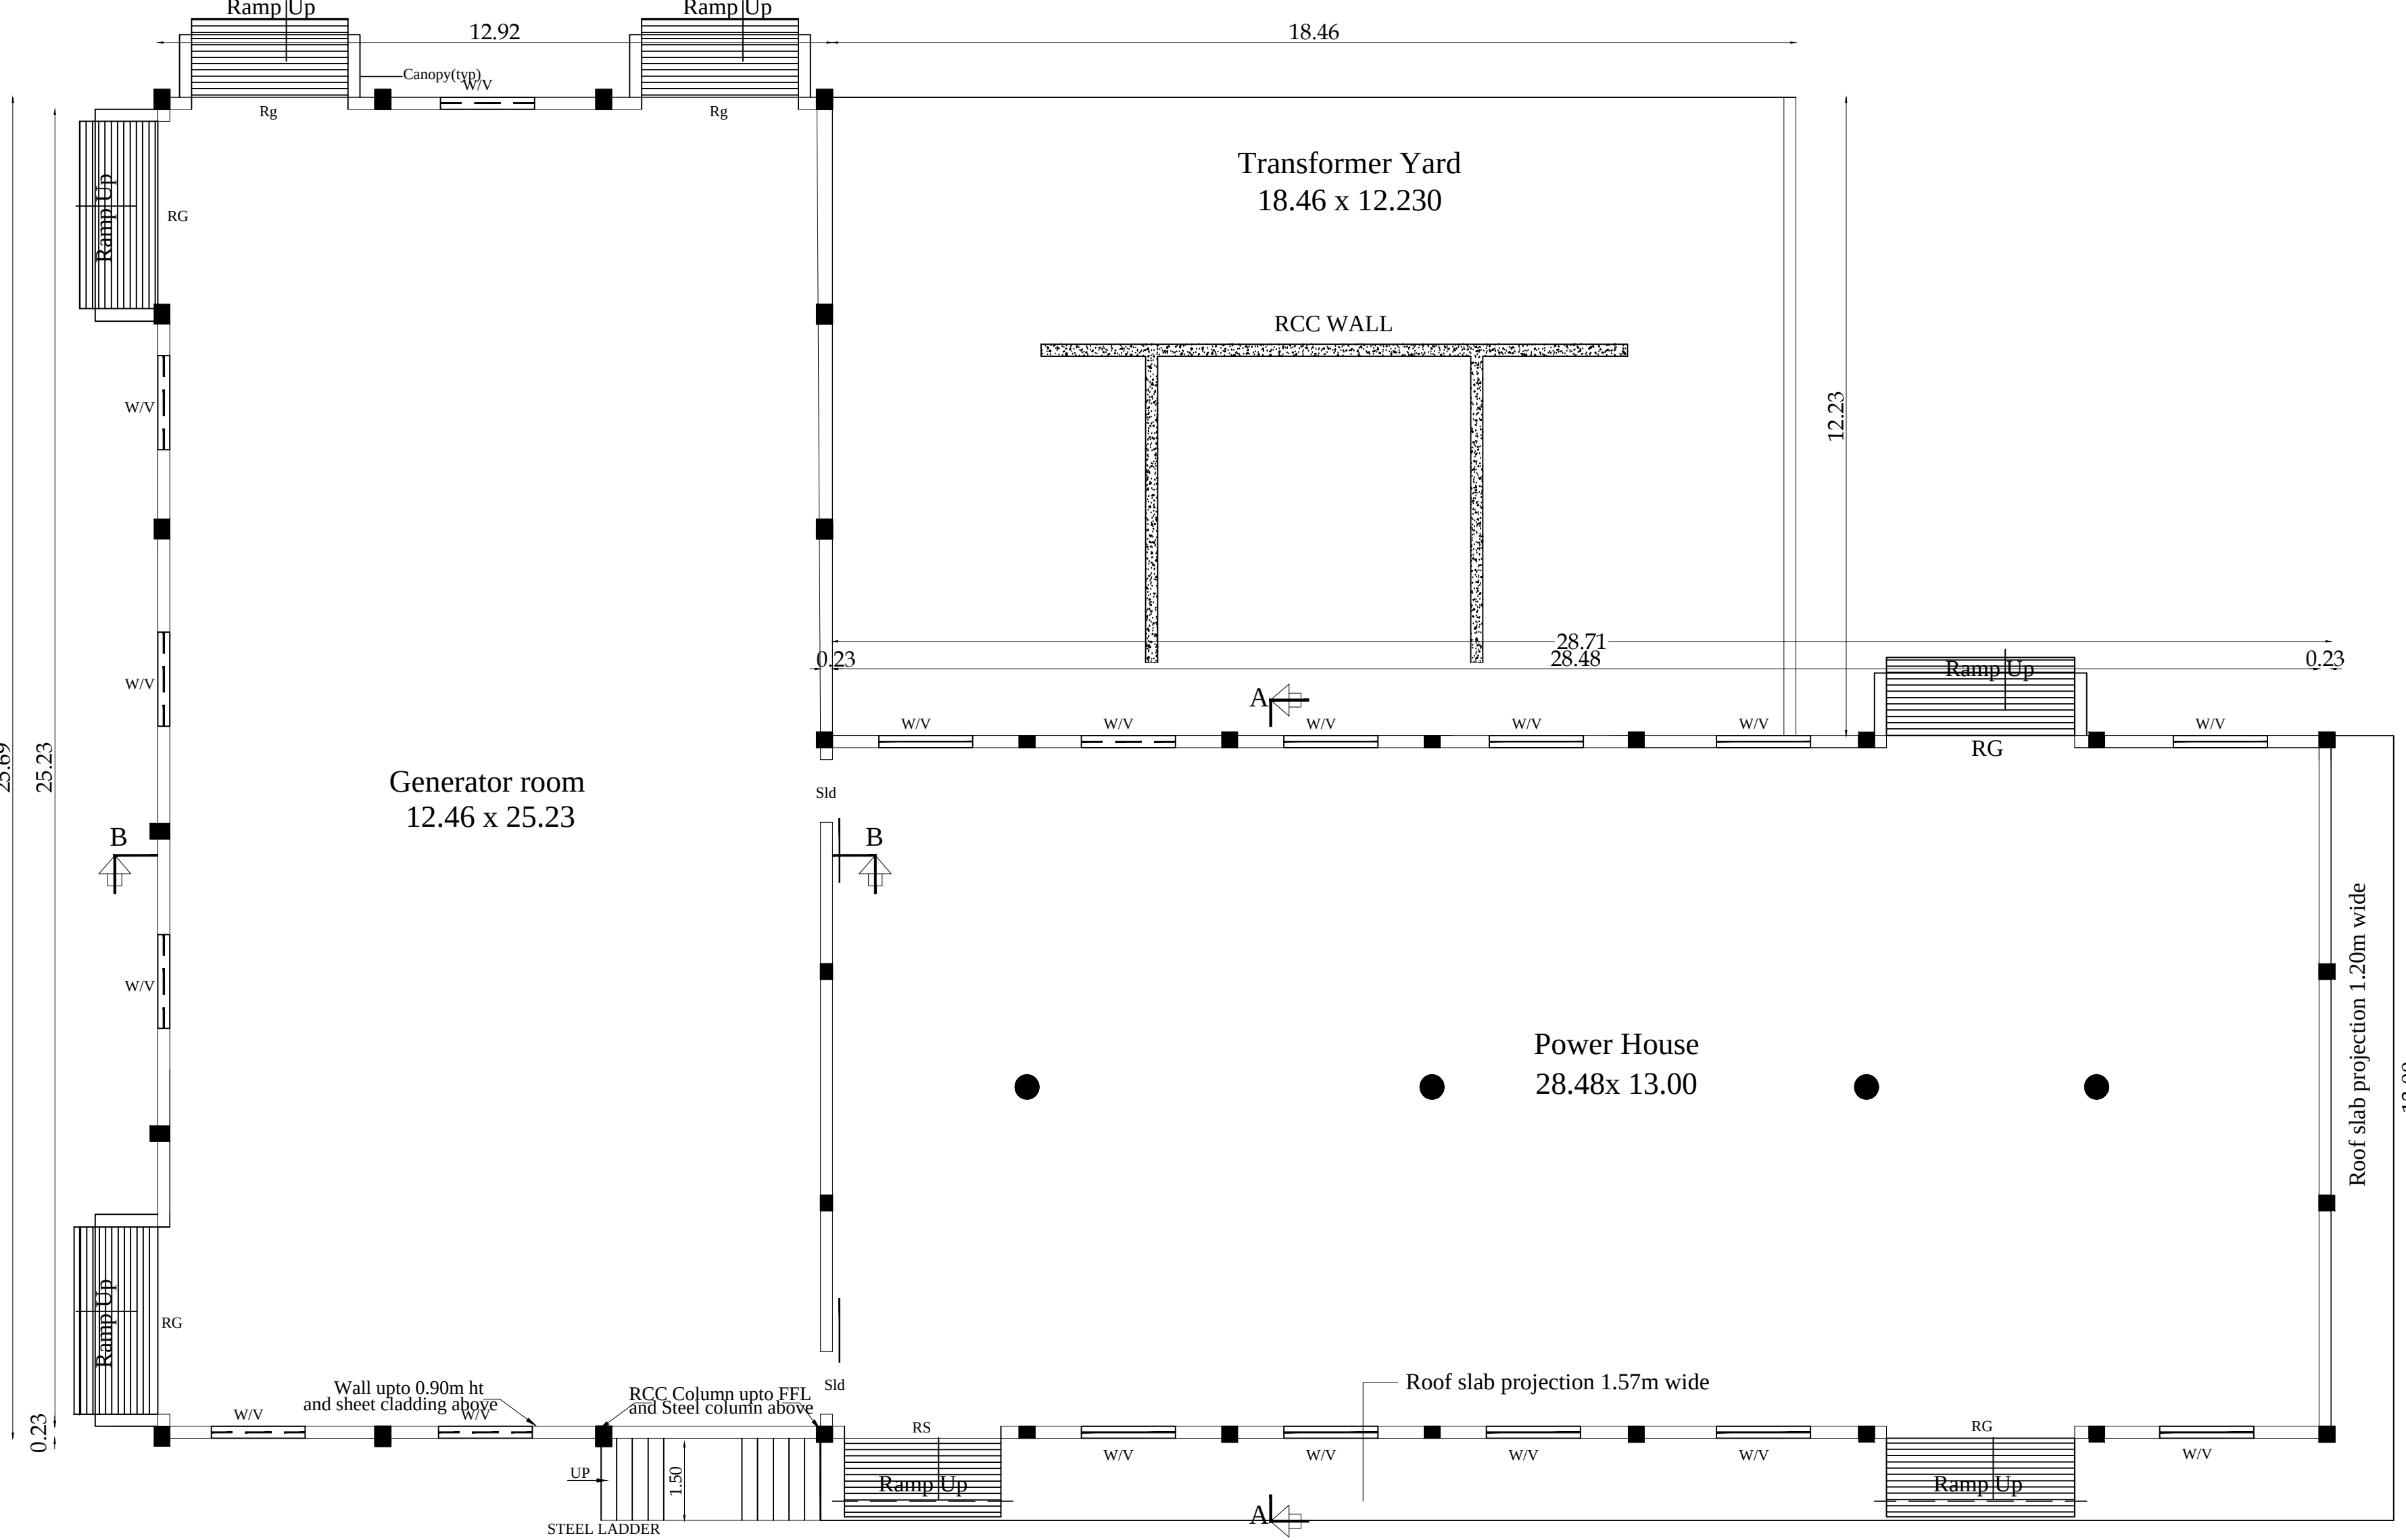


POWER HOUSE & GENERATOR ROOM- GROUND FLOOR PLAN

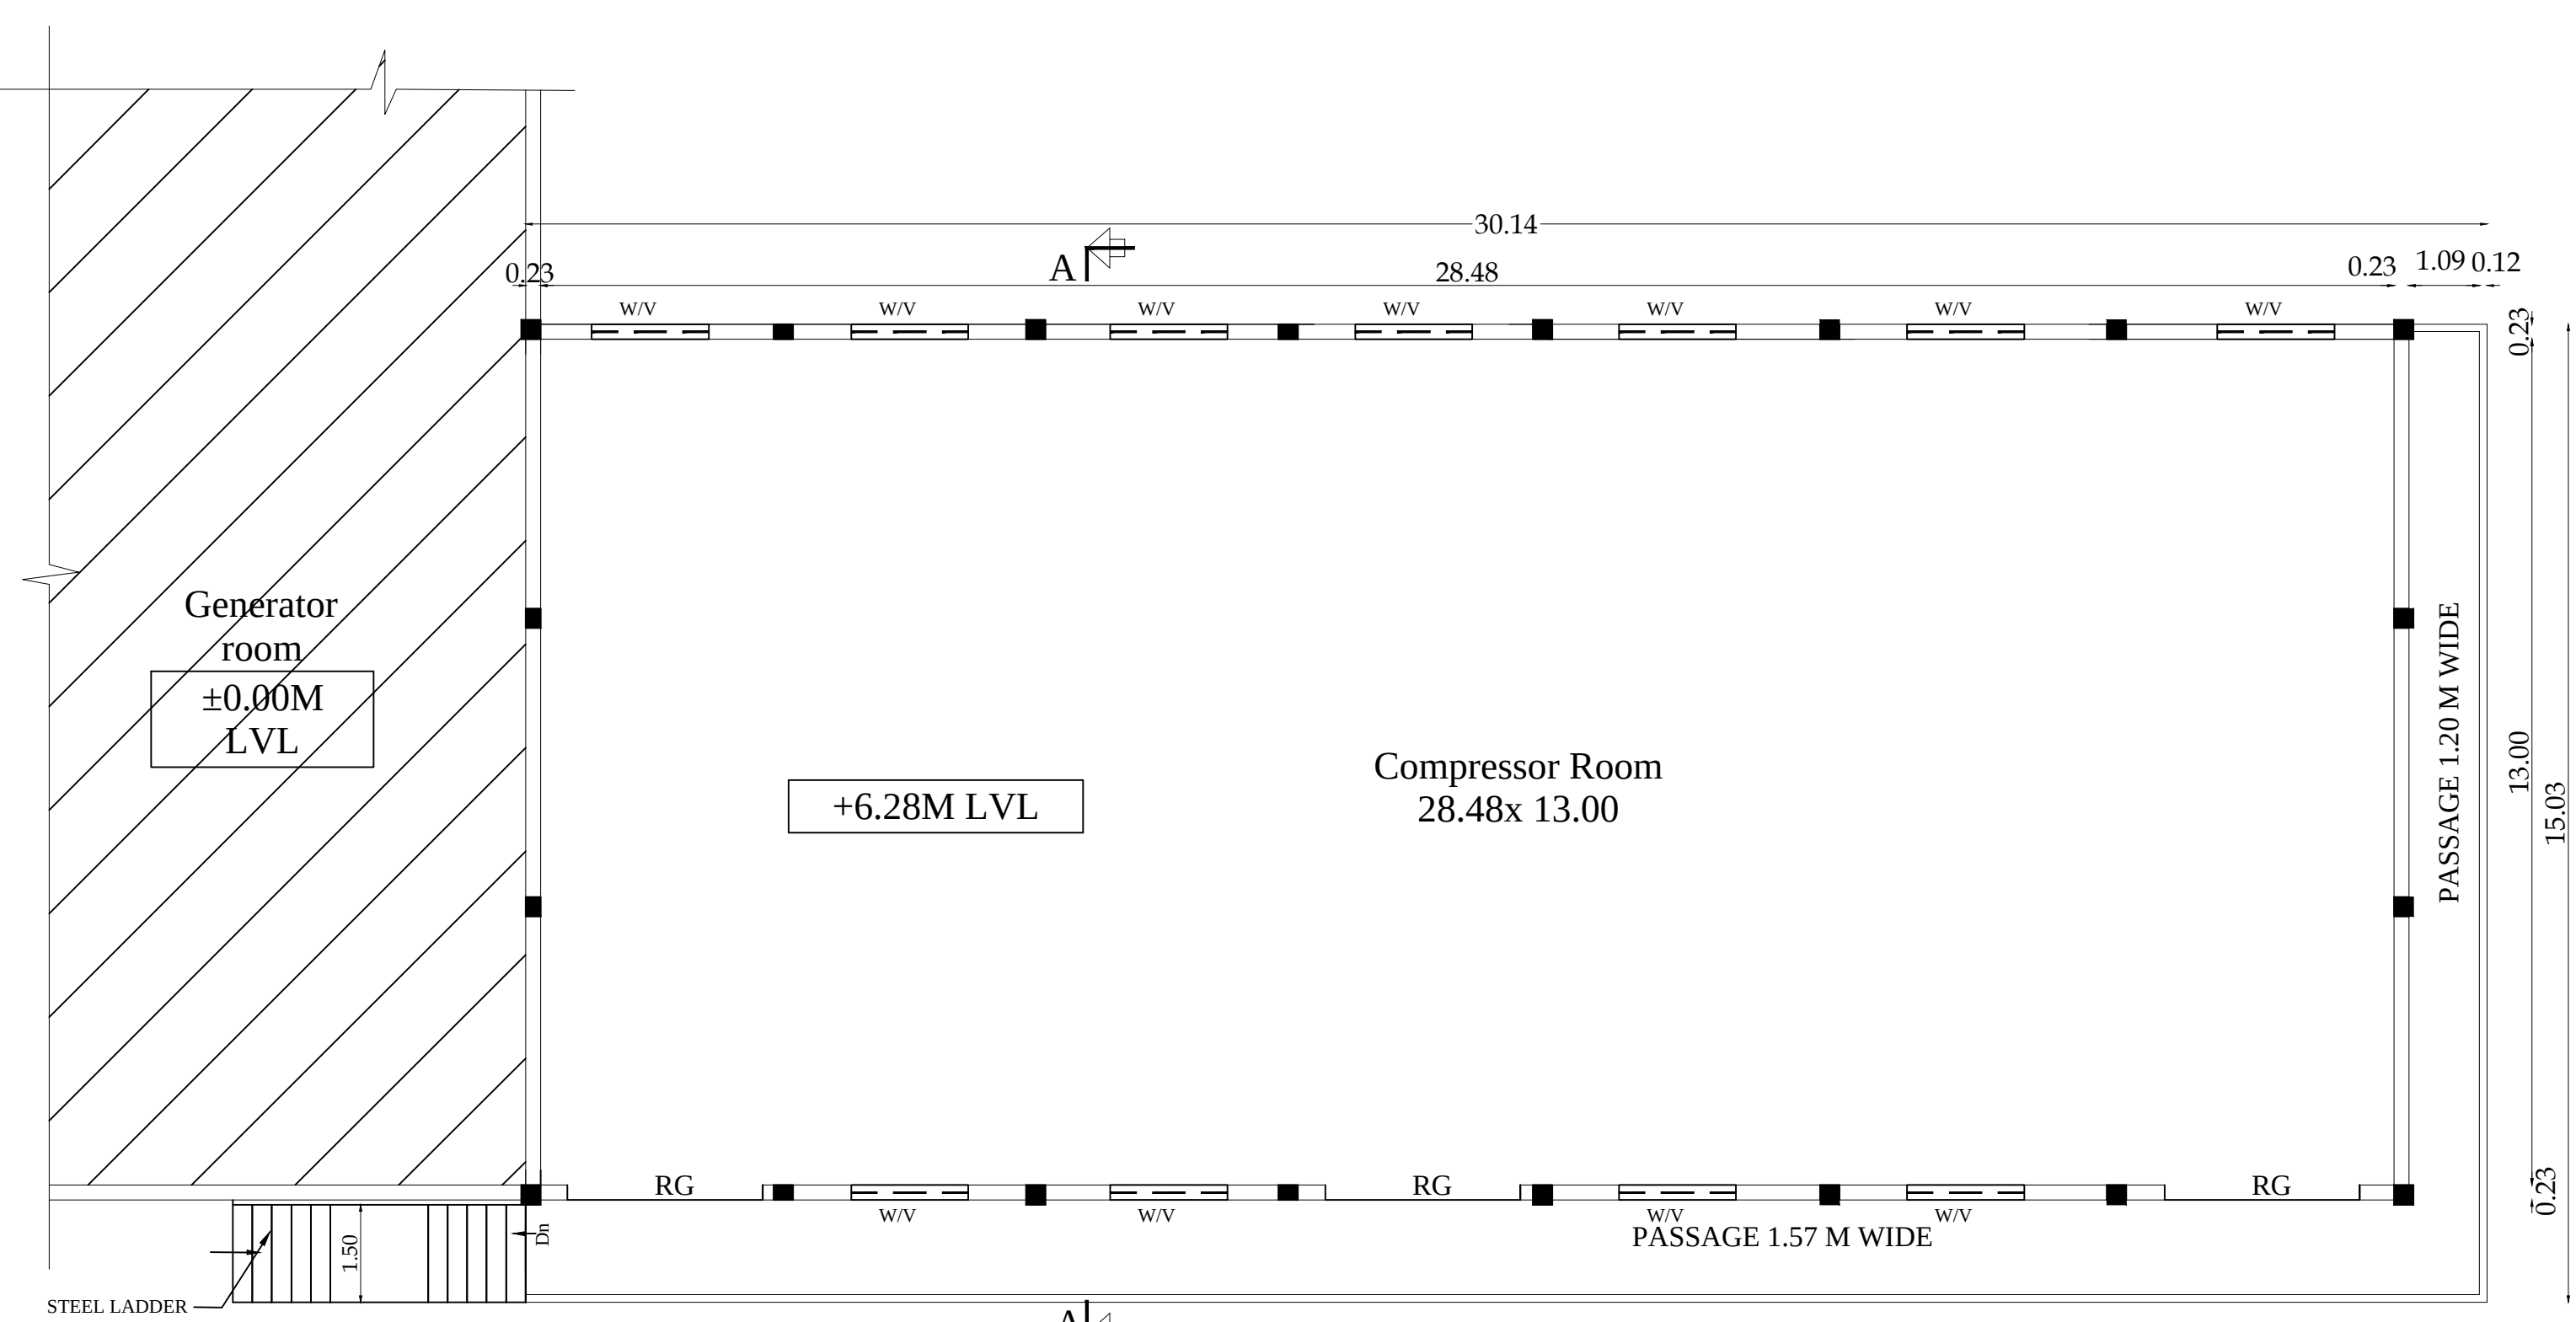

COMPRESSOR ROOM - FIRST FLOOR PLAN

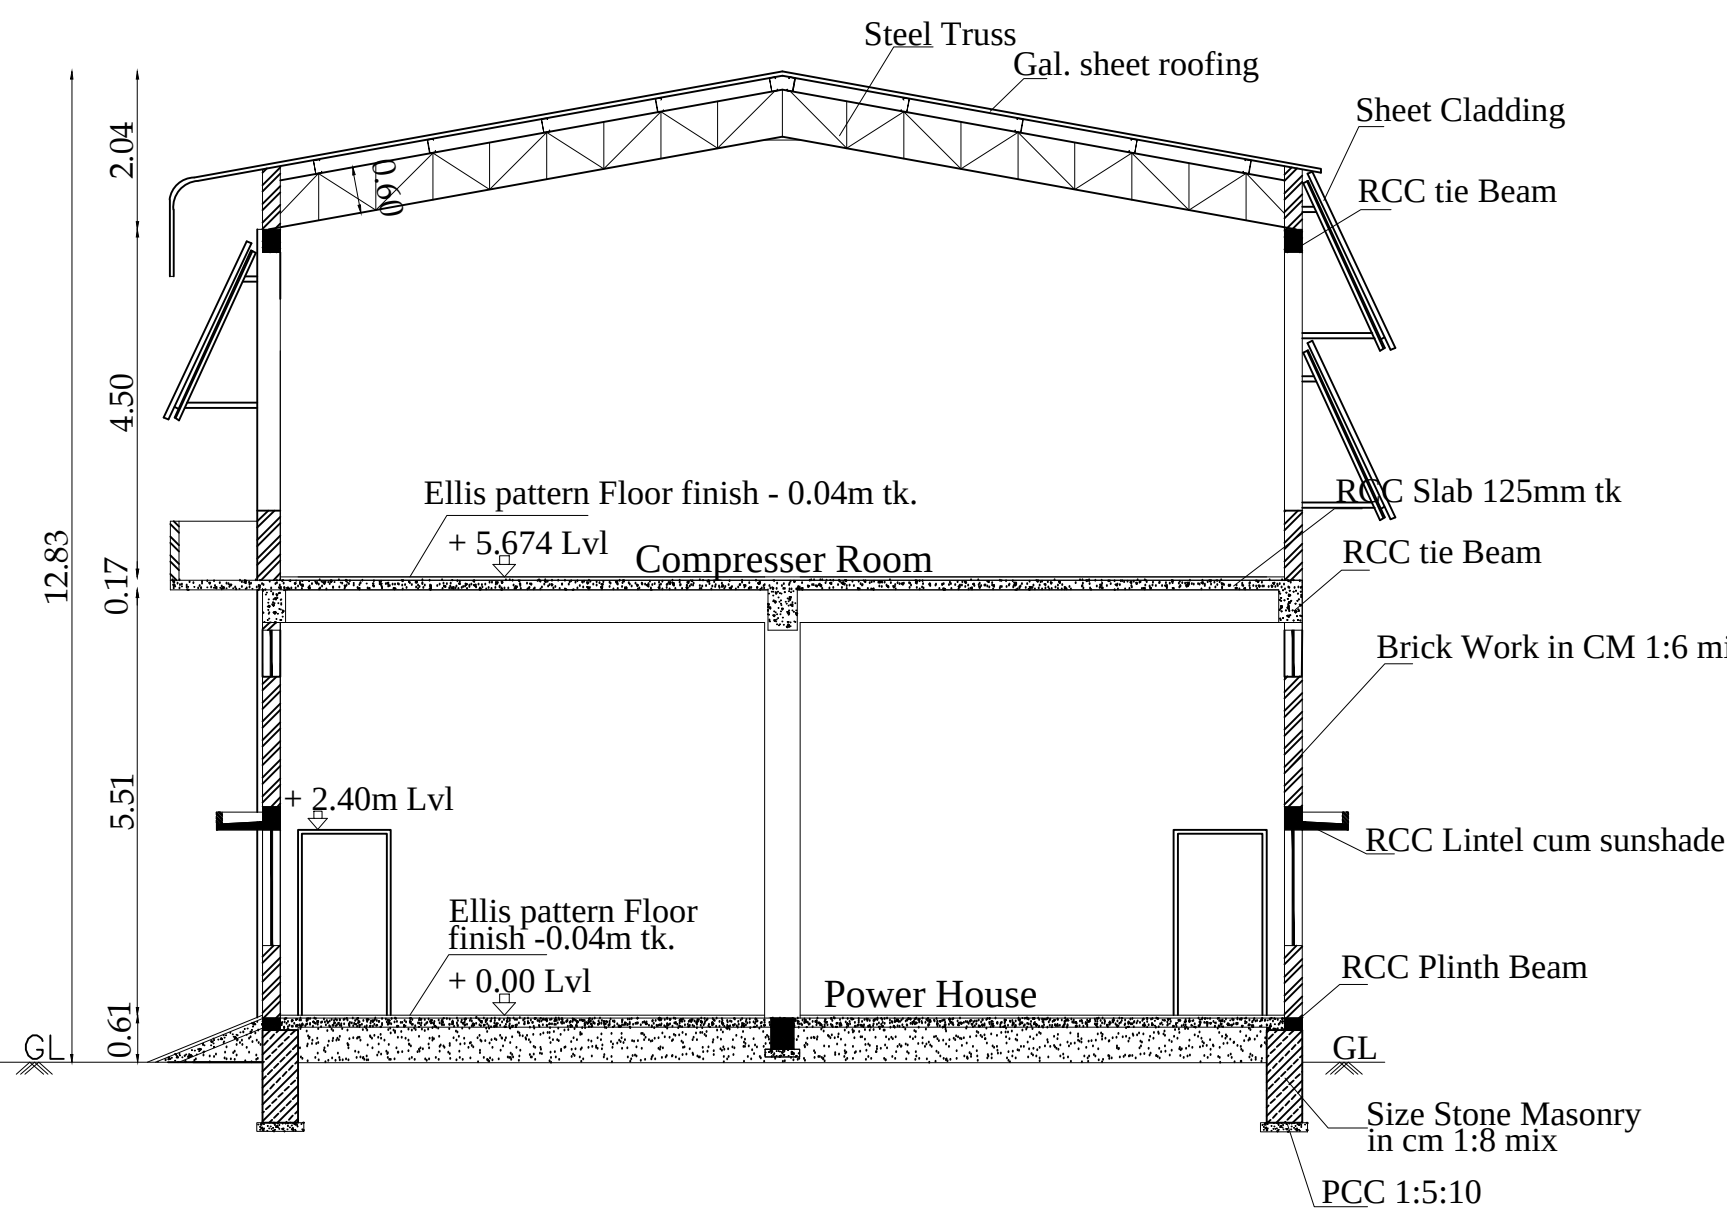

SECTION ON - A A (Power House)

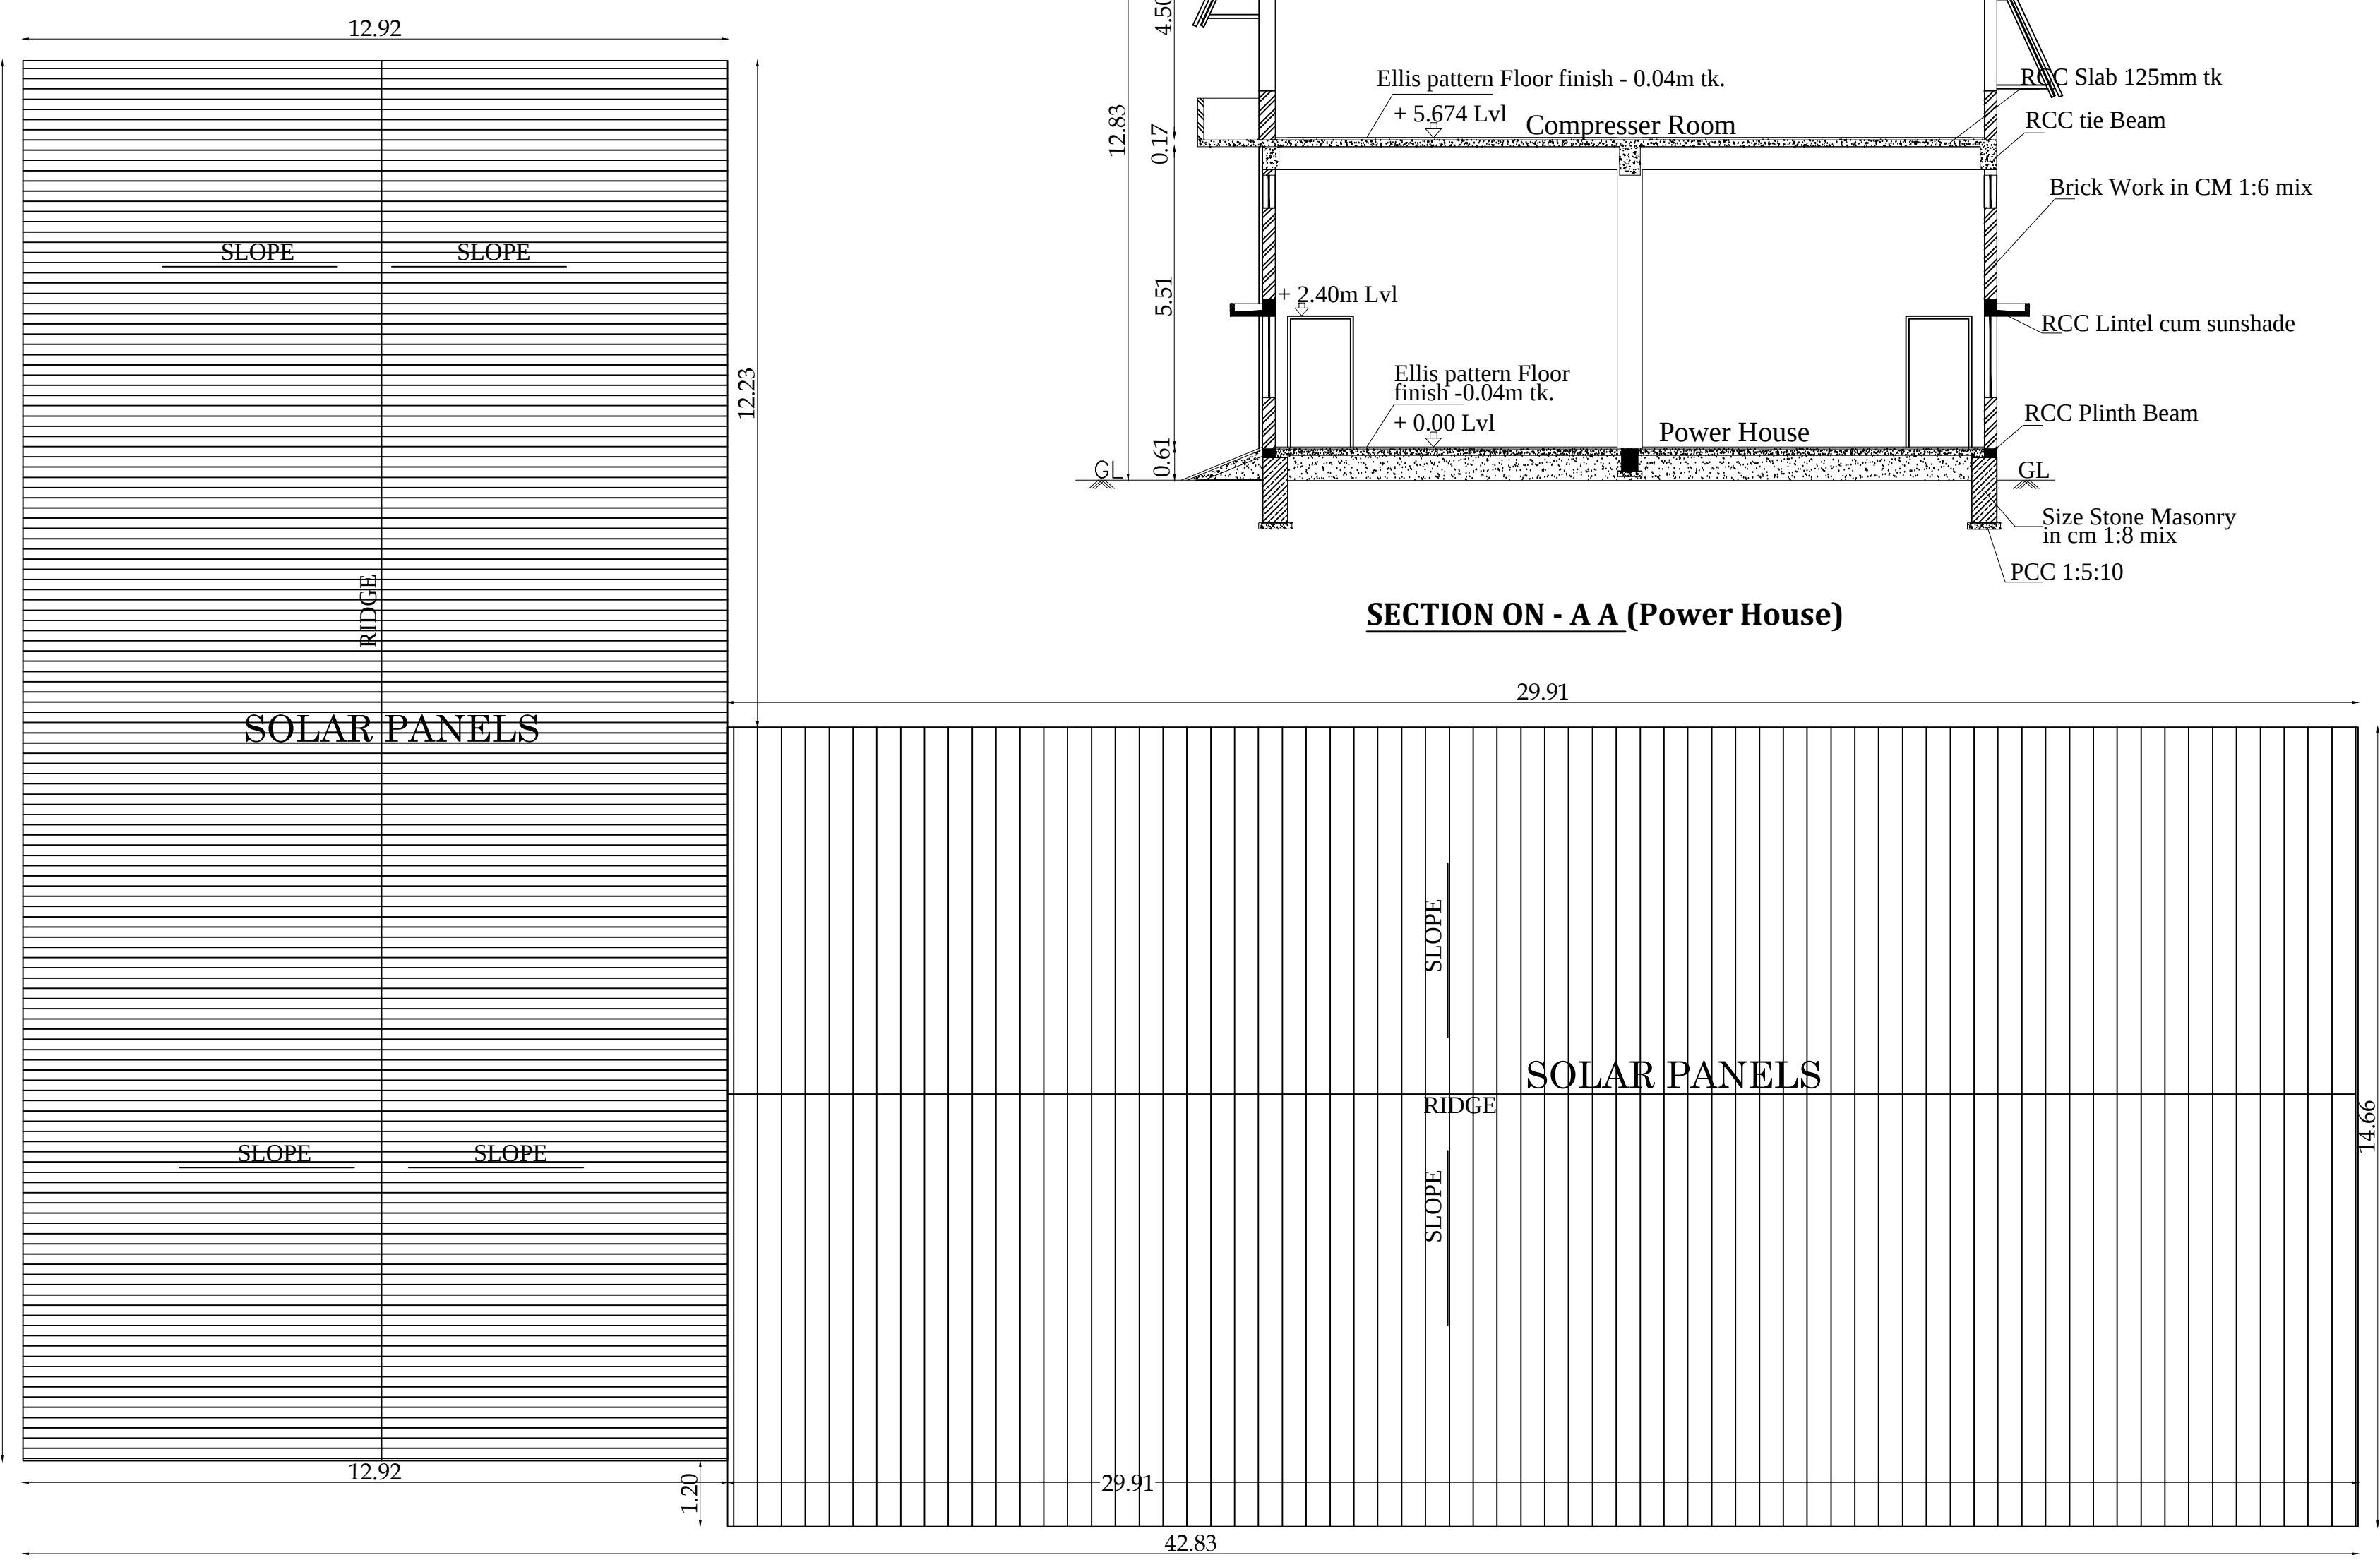

POWER HOUSE & GENERATOR ROOM- ROOF PLAN

PLAN SHOWING THE PROPOSED CONSTRUCTION OF GALVALUME SHEET ROOF AND RCC ROOF BUILDING FOR SPINNING MILL PURPOSE OWNED BY "M/s MOTHY SPINNER PRIVATE LIMITED" FOR INDUSTRIAL PURPOSE (ORANGE CATEGORY) AT S.F.No: 226/1B, 2B, 227/1A, 1B, 2, 3, 229/1, 3, 5, 233/1B, 2B, 234/2B, 3E2, 4C, 5A2, 235/2A1A2, 236/1A1B, ANANGUR VILLAGE, KUMARAPALAYAM TALUK, NAMAKKAL DISTRICT.

ALL DIMENSION ARE IN METER

NAME OF THE APPLICANT :

M/s MOTHY SPINNER PRIVATE LIMITED


AREA DETAILS:

S.NO	DESCRIPTION	FSI AREA	NON-FSI AREA	TOTAL BUILT-UP AREA
PROPOSED BUILDING				
BLOCK-4 (GENTS DORMITORY)				
1	STILT FLOOR (RCC)	452.26	-	452.26
2	FIRST FLOOR (RCC)	452.26	-	452.26
3	SECOND FLOOR (RCC)	452.26	-	452.26
BLOCK-5 (LADIES DORMITORY)				
4	GROUND FLOOR (RCC)	340.63	-	340.63
5	FIRST FLOOR (RCC)	340.63	-	340.63
6	SECOND FLOOR (RCC)	340.63	-	340.63
TOTAL		2378.67	-	2378.67

JOINERY DETAILS:

SYMBOL	DESCRIPTION	METRE	SYMBOL	DESCRIPTION	METRE
D1	DOOR	0.75 x 2.10	W4	WINDOW	1.50 x 1.20
D3	DOOR	0.90 x 2.10	W5	WINDOW	1.80 x 1.20
D4	DOOR	1.00 x 2.10	W6	WINDOW	2.10 x 1.20
D5	DOOR	1.05 x 2.10	W7	WINDOW	2.40 x 1.20
D6	DOOR	1.50 x 2.10	W8	WINDOW	2.70 x 1.20
GD1	GLASS DOOR	0.90 x 2.10	W9	WINDOW	3.00 x 2.10
GD2	GLASS DOOR	1.50 x 2.40	W10	WINDOW	4.80 x 2.40
PD1	PVC DOOR	0.75 x 2.10	V	VENTILATOR	0.60 x 0.90
PD2	PVC DOOR	0.90 x 2.10	V1	VENTILATOR	0.60 x 0.60
W3	WINDOW	1.20 x 1.20	V2	VENTILATOR	0.90 x 0.60

REFERENCE:

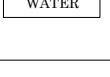-  FIRE ALARM SYSTEM
-  HOSE REEL
-  FIRE FIGHTING EQUIPMENT
-  DRINKING WATER

APPLICANT :

STRUCTURAL ENGINEER :


For MOTHY SPINNER PRIVATE LIMITED

 T. JOHN YOGARAJ
 Director



Er.S.RAMACHANDRAN, M.E., M.I.E.
 Structural Engineer Gr-I
 DTCP Reg. No DTCP/NAMAKKAL/RSE-1/001/2021
 Res: 4/580 Muthalaipatti Thottam,
 Valayakaranur, Kumarapalayam-638183

REGISTERED ENGINEER :



T. JOHN YOGARAJ
 Architect Grade I (RA) CA / 2000 / 28980
 Reg No: Coimbatore LPS/RA/GR-I/1103/005
 B-3 Anand Abodes (Ghulam)
 38-A, Anna Street, Venkataswaram,
 Coimbatore - 641 025. Cell:09849 08212

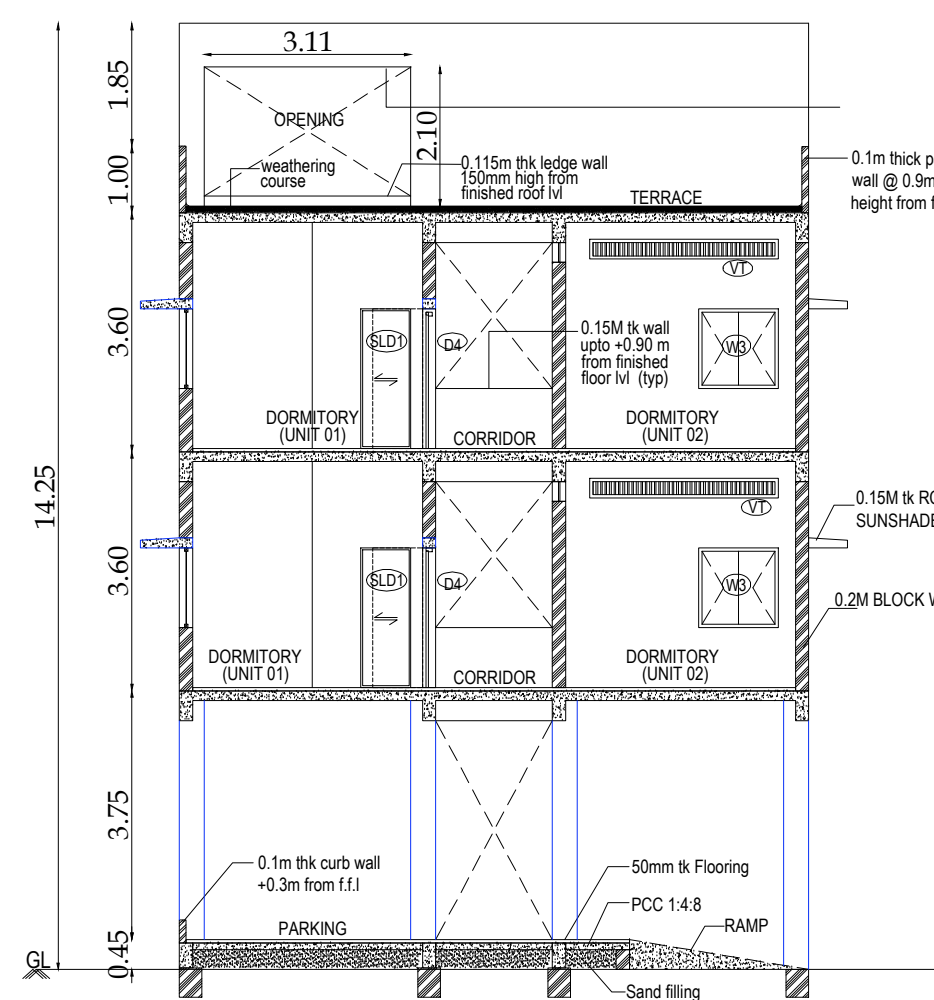


GENTS DORMITORY - SECTION 1-1

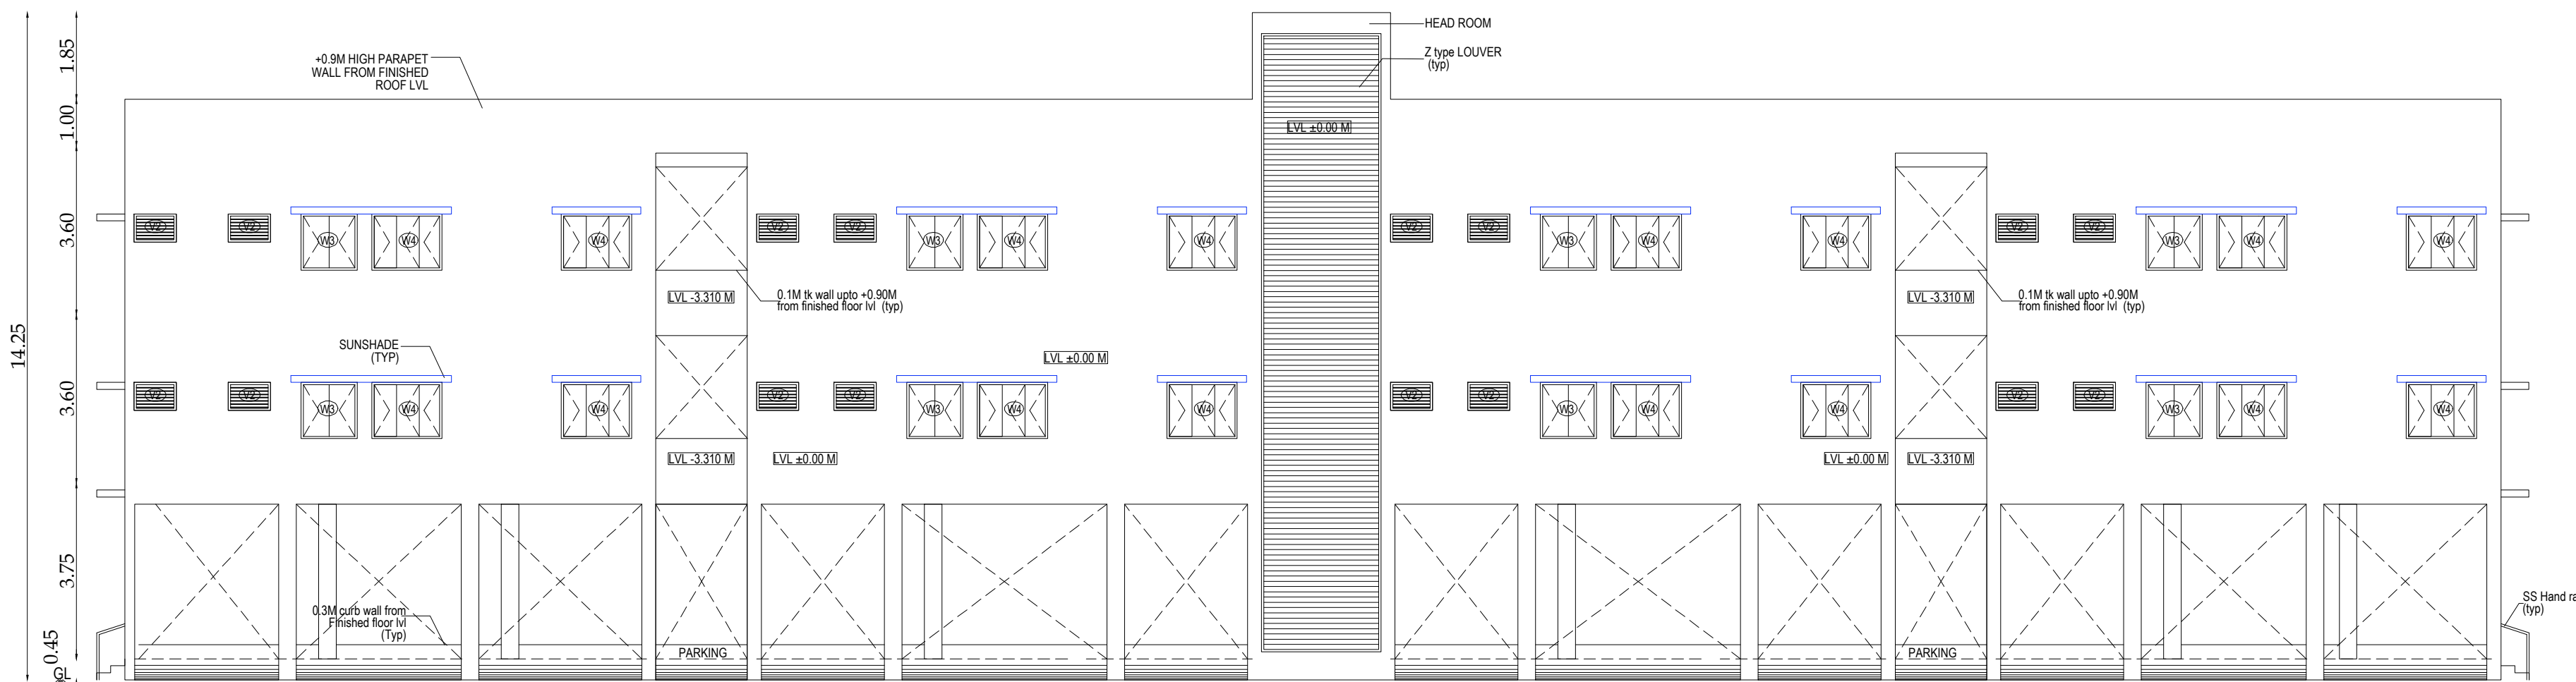


GENTS DORMITORY - ELEVATION - A

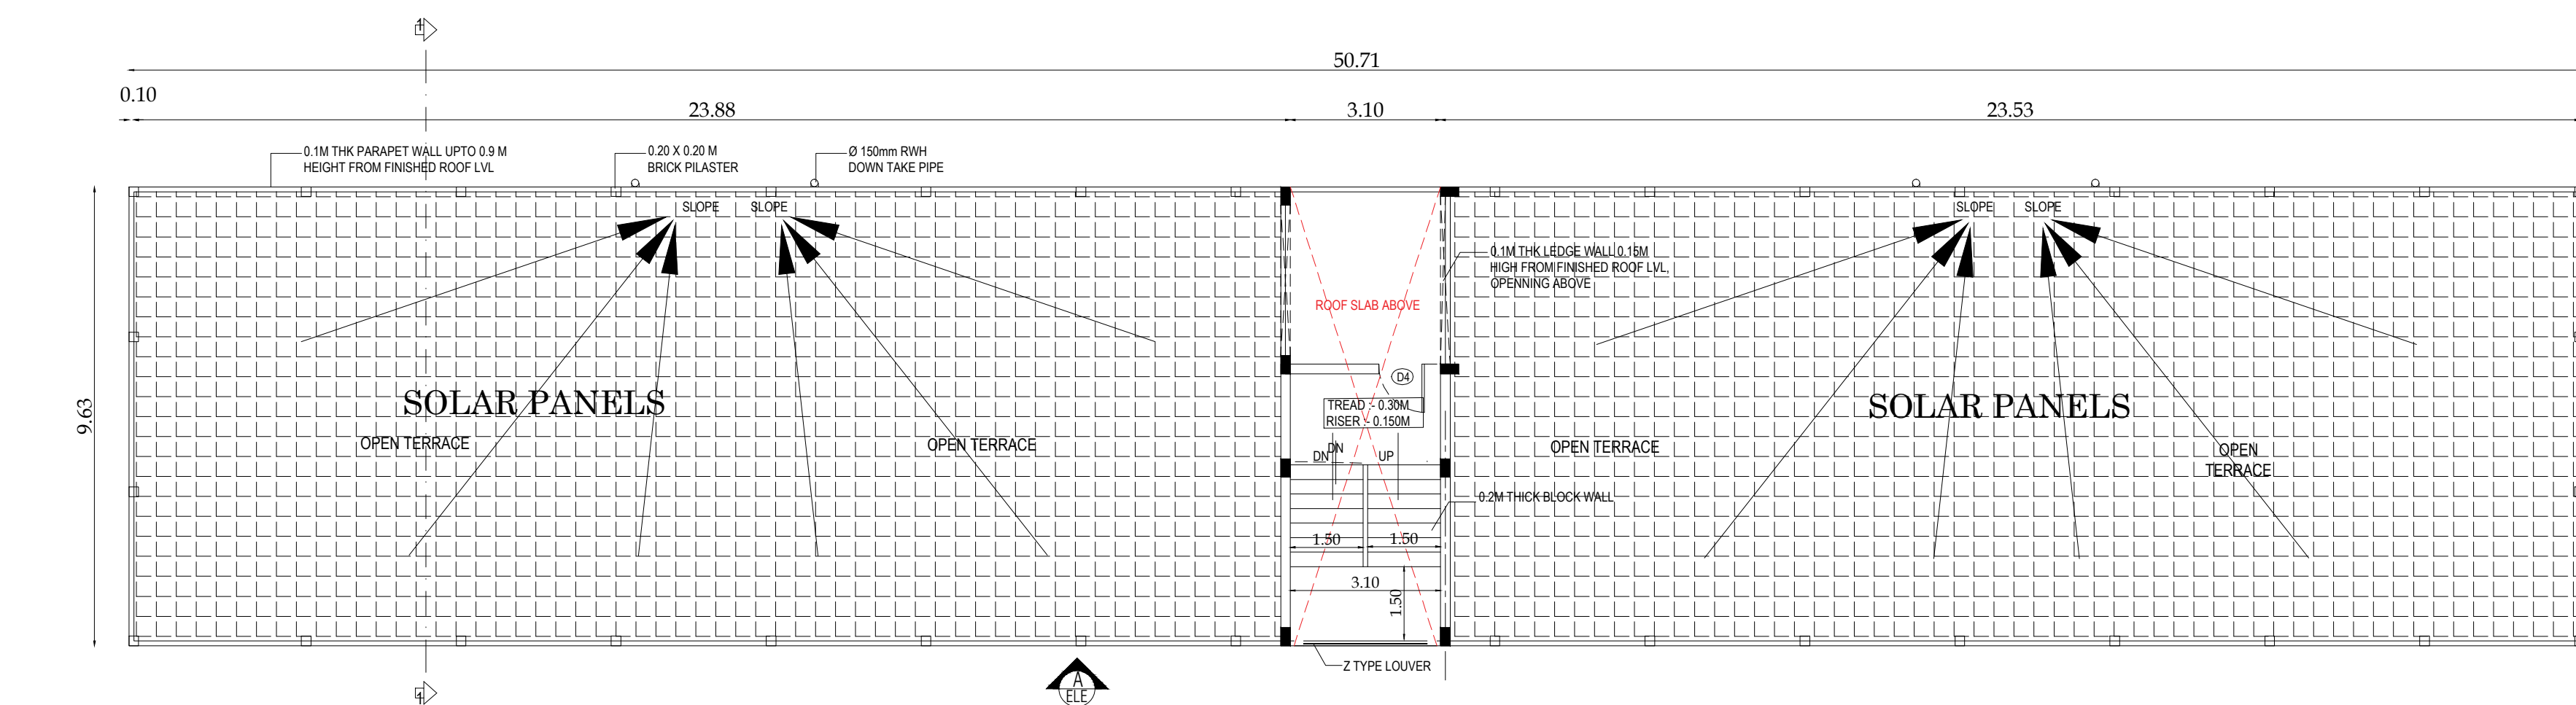


GENTS DORMITORY BLOCK - TERRACE FLOOR PLAN (BLOCK-4)

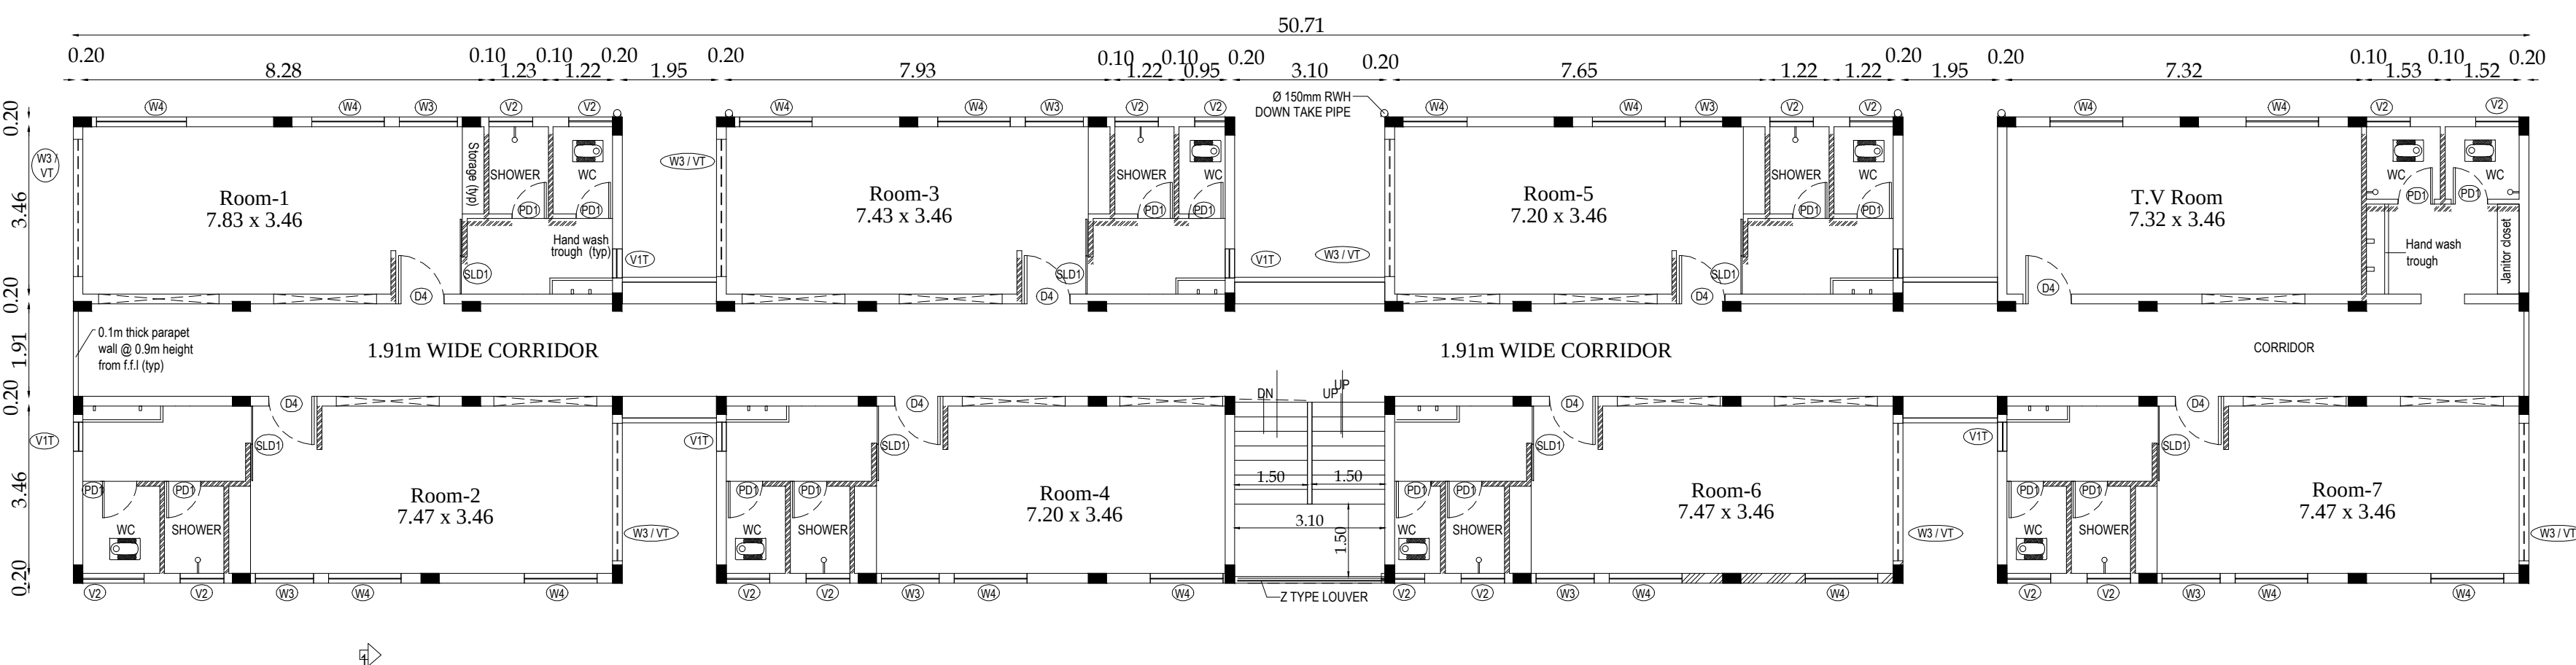


GENTS DORMITORY - TYPICAL FLOOR PLAN (FIRST & SECOND FLOOR) - (BLOCK-4)

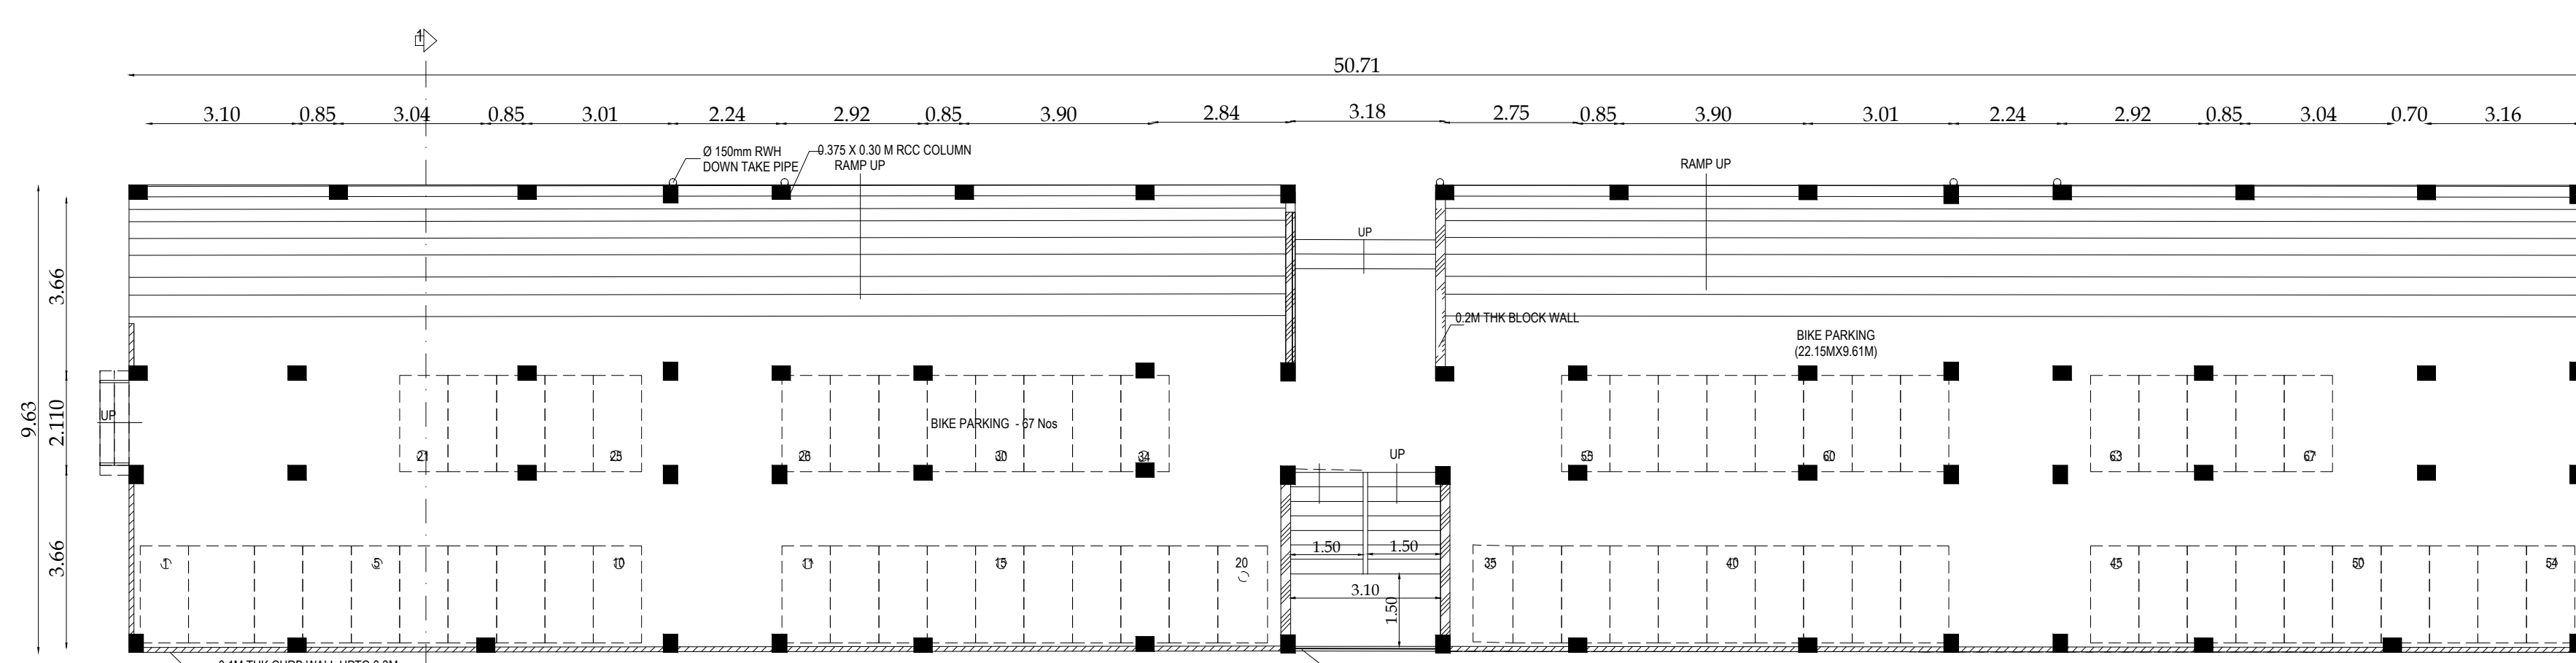


GENTS DORMITORY BLOCK - STILT FLOOR PLAN (BLOCK-4)

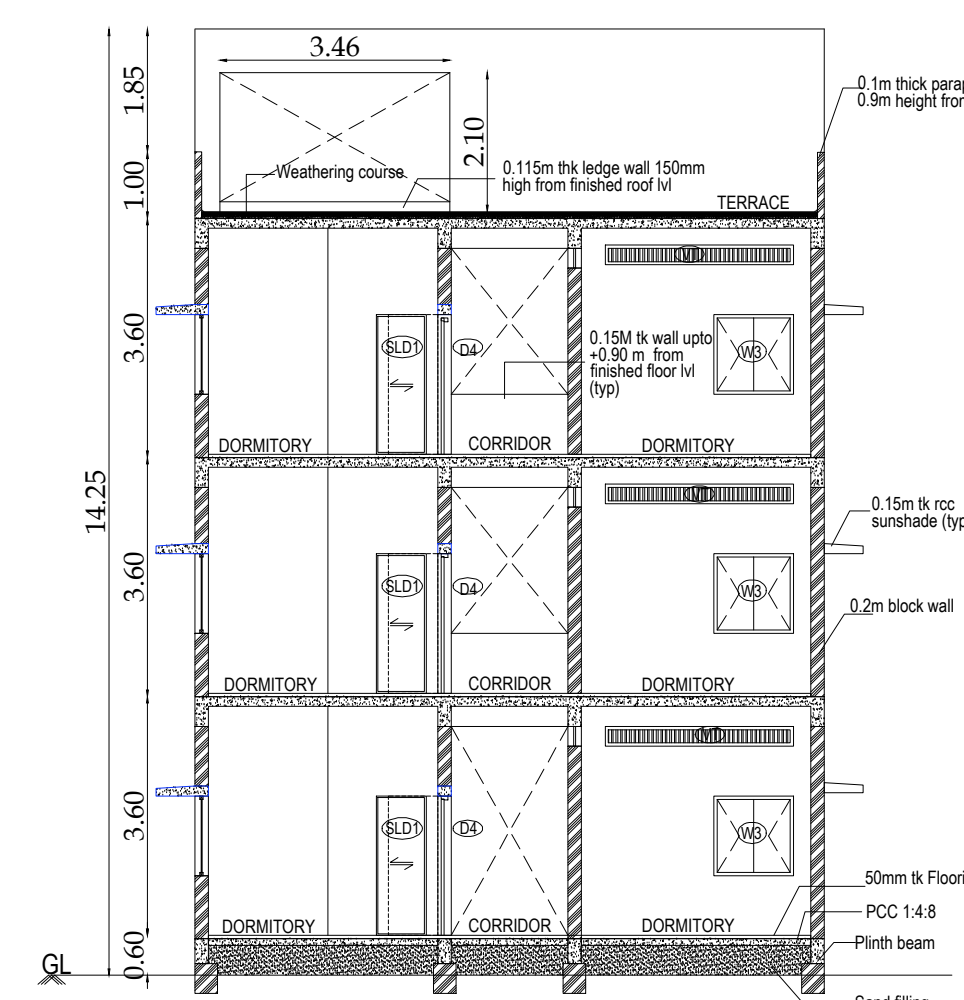


LADIES DORMITORY - SECTION 1-1

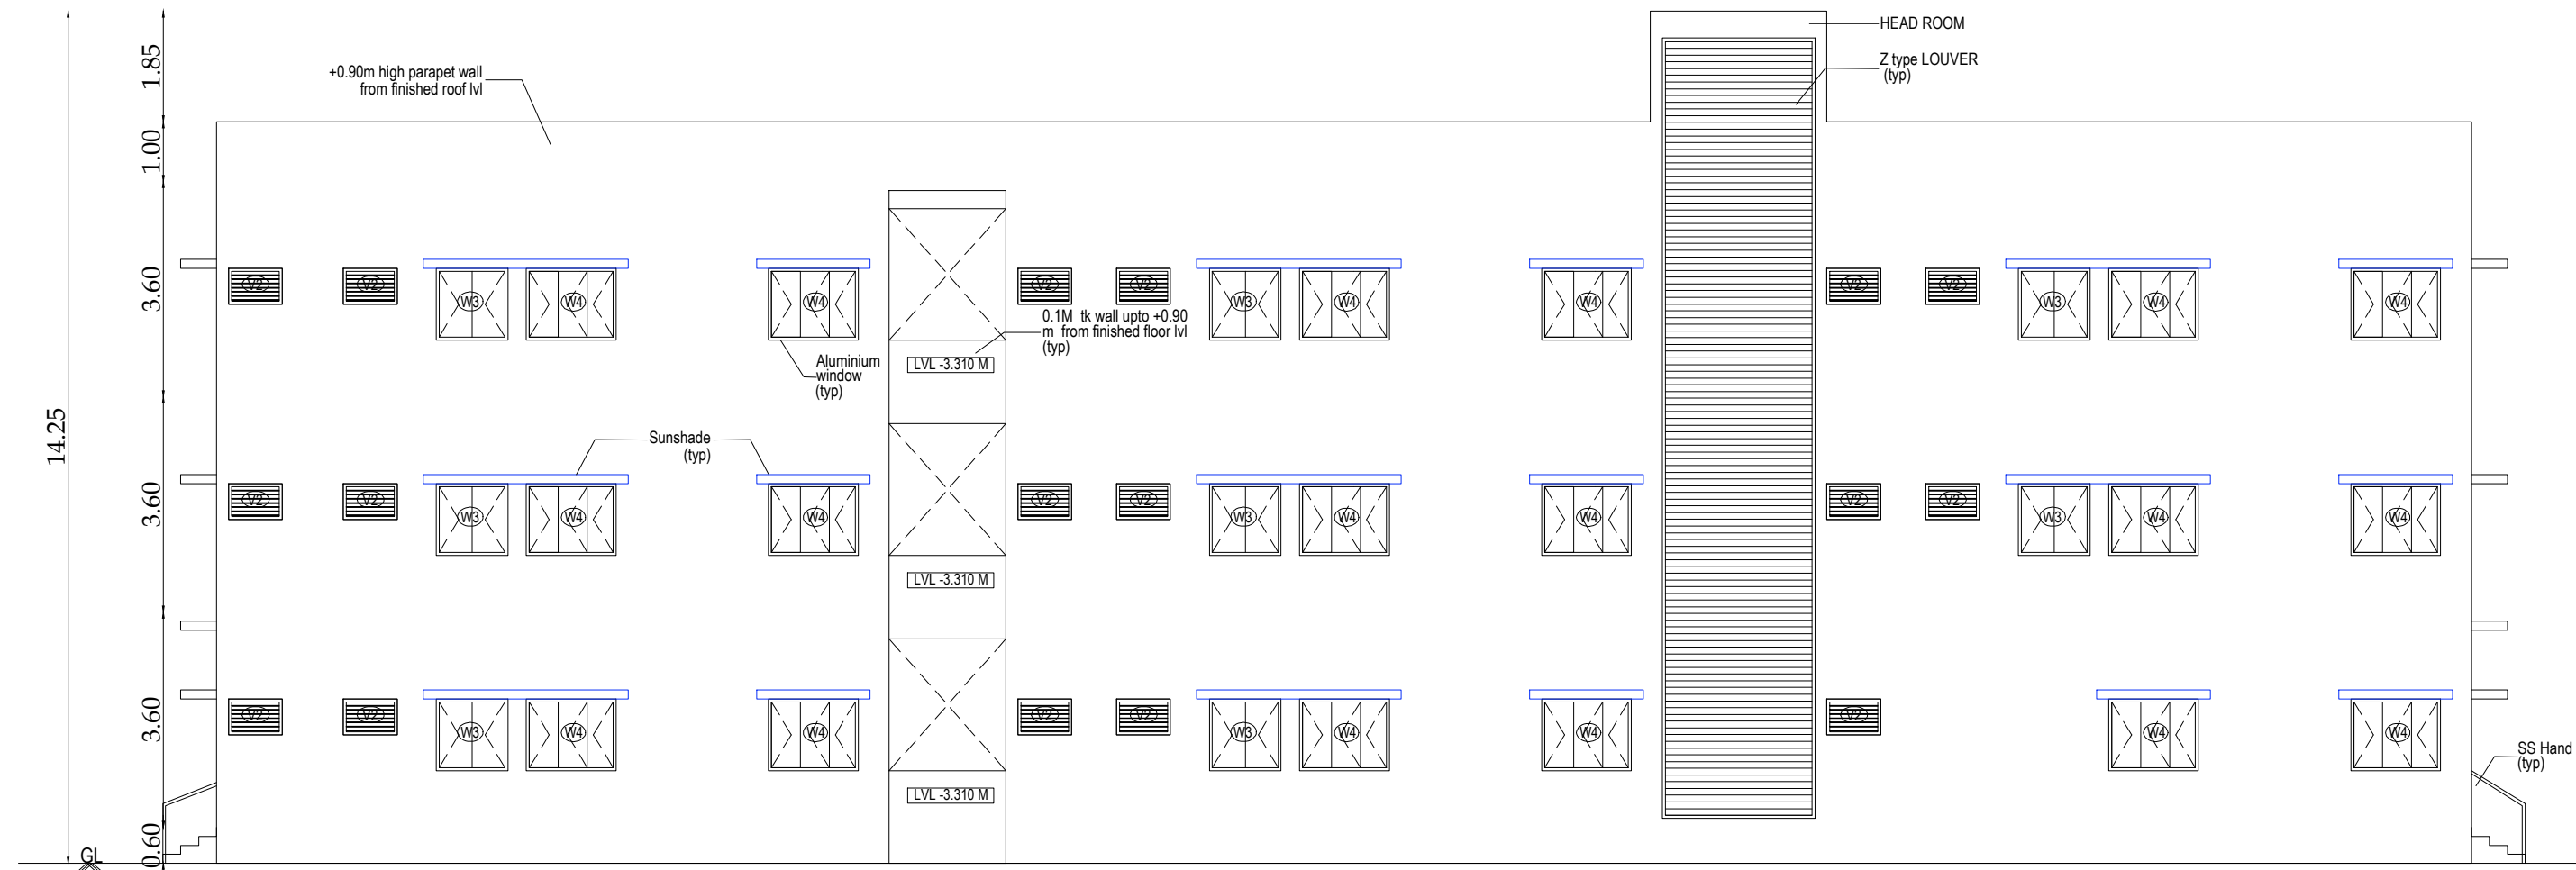


LADIES DORMITORY - ELEVATION - A

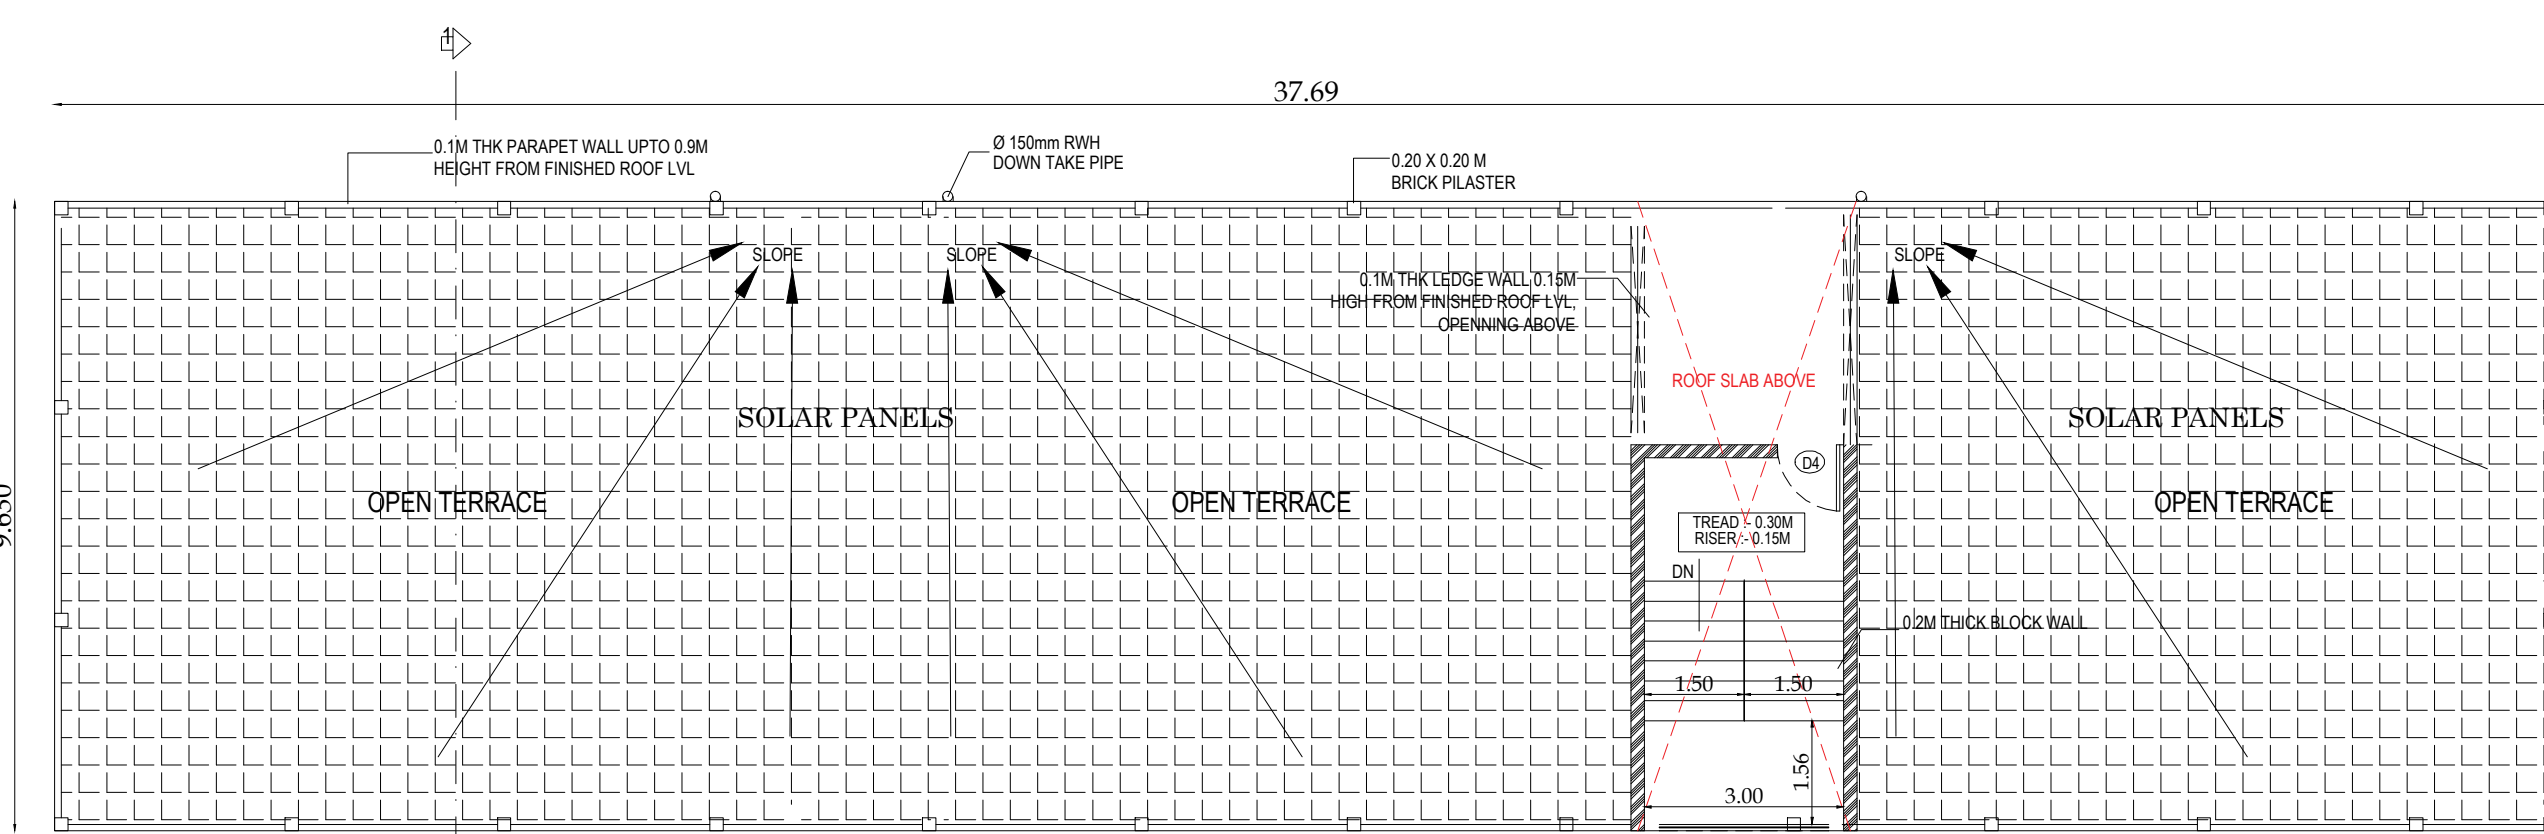


LADIES DORMITORY - TERRACE FLOOR PLAN (BLOCK-5)

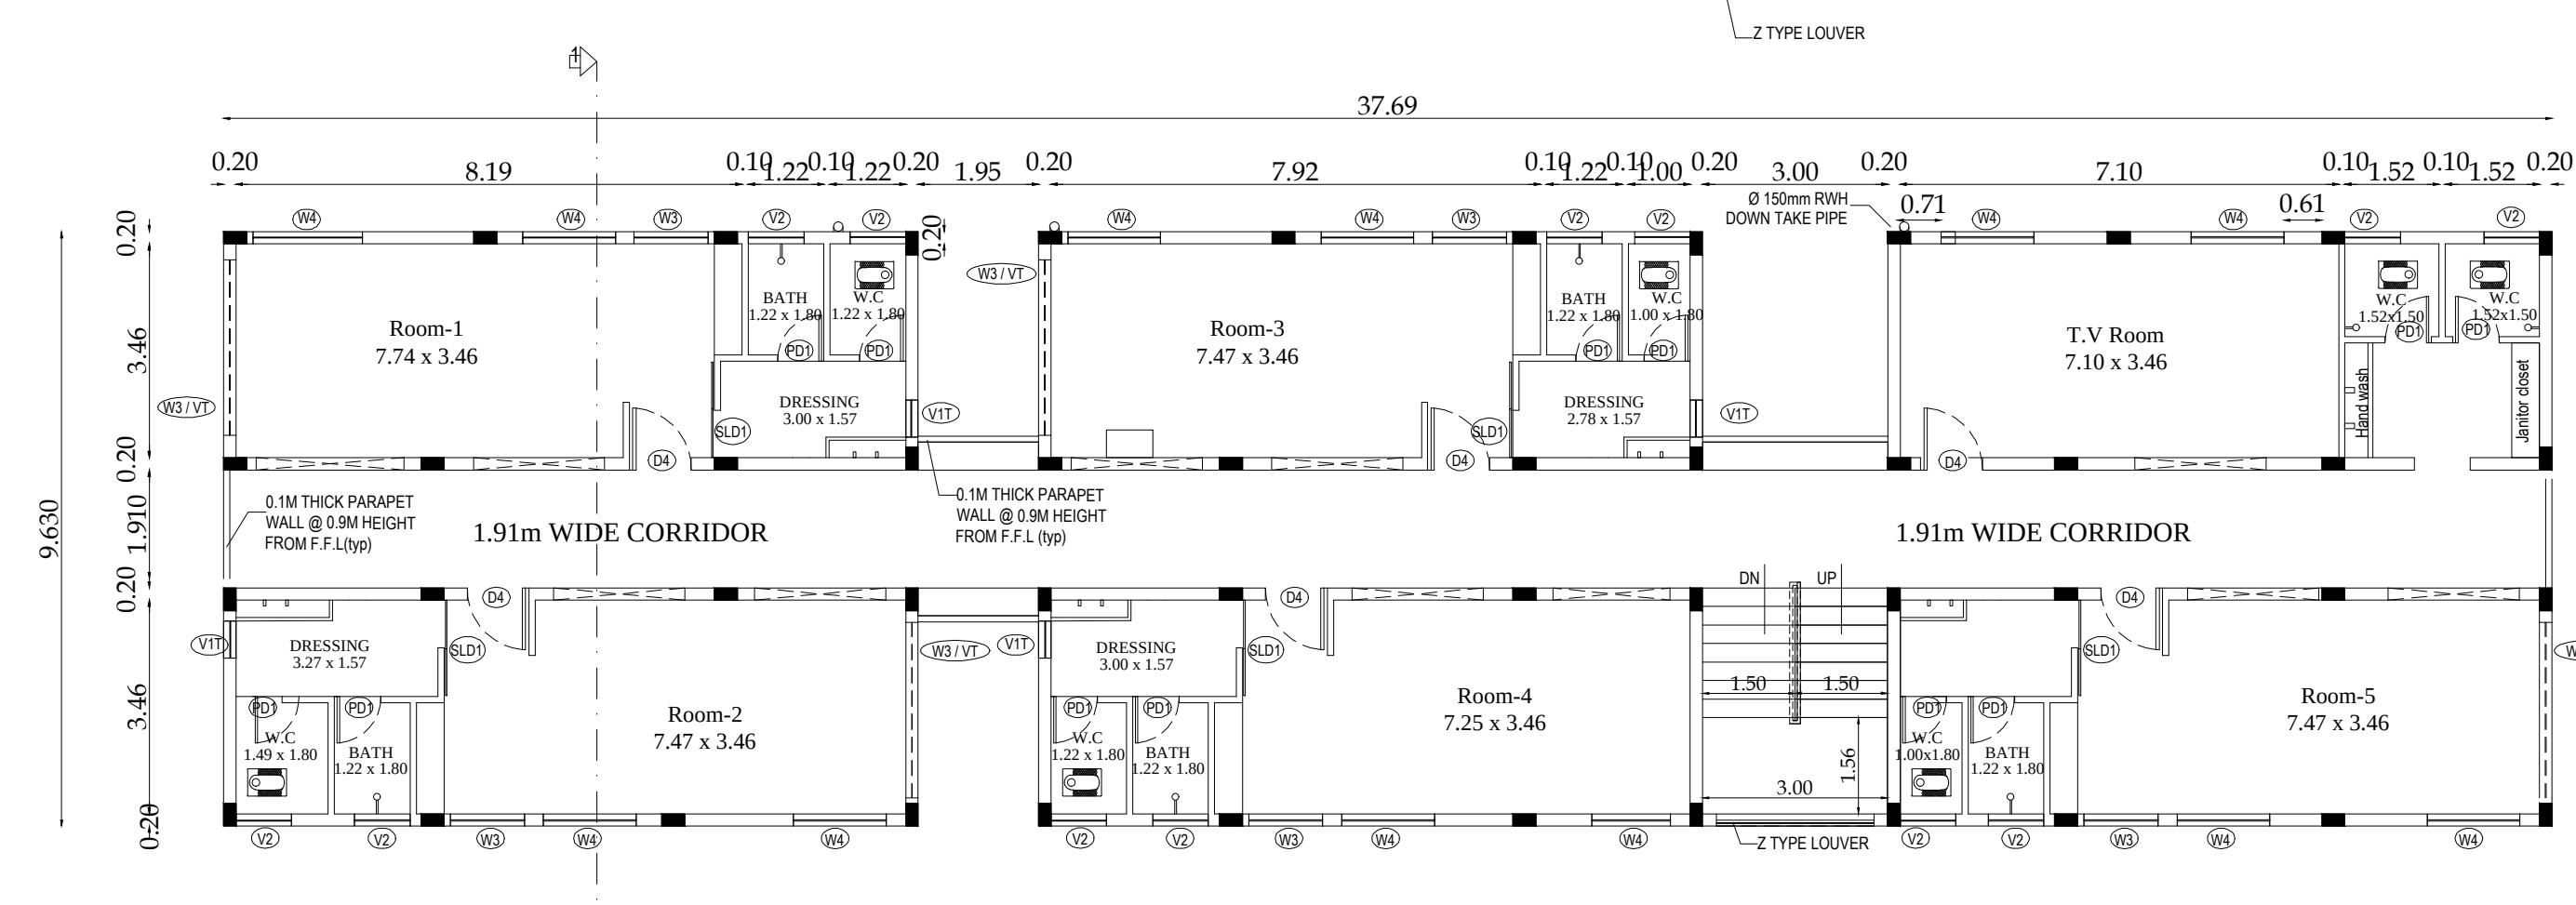





LADIES DORMITORY - TYPICAL FLOOR PLAN (FIRST & SECOND FLOOR) - (BLOCK-5)

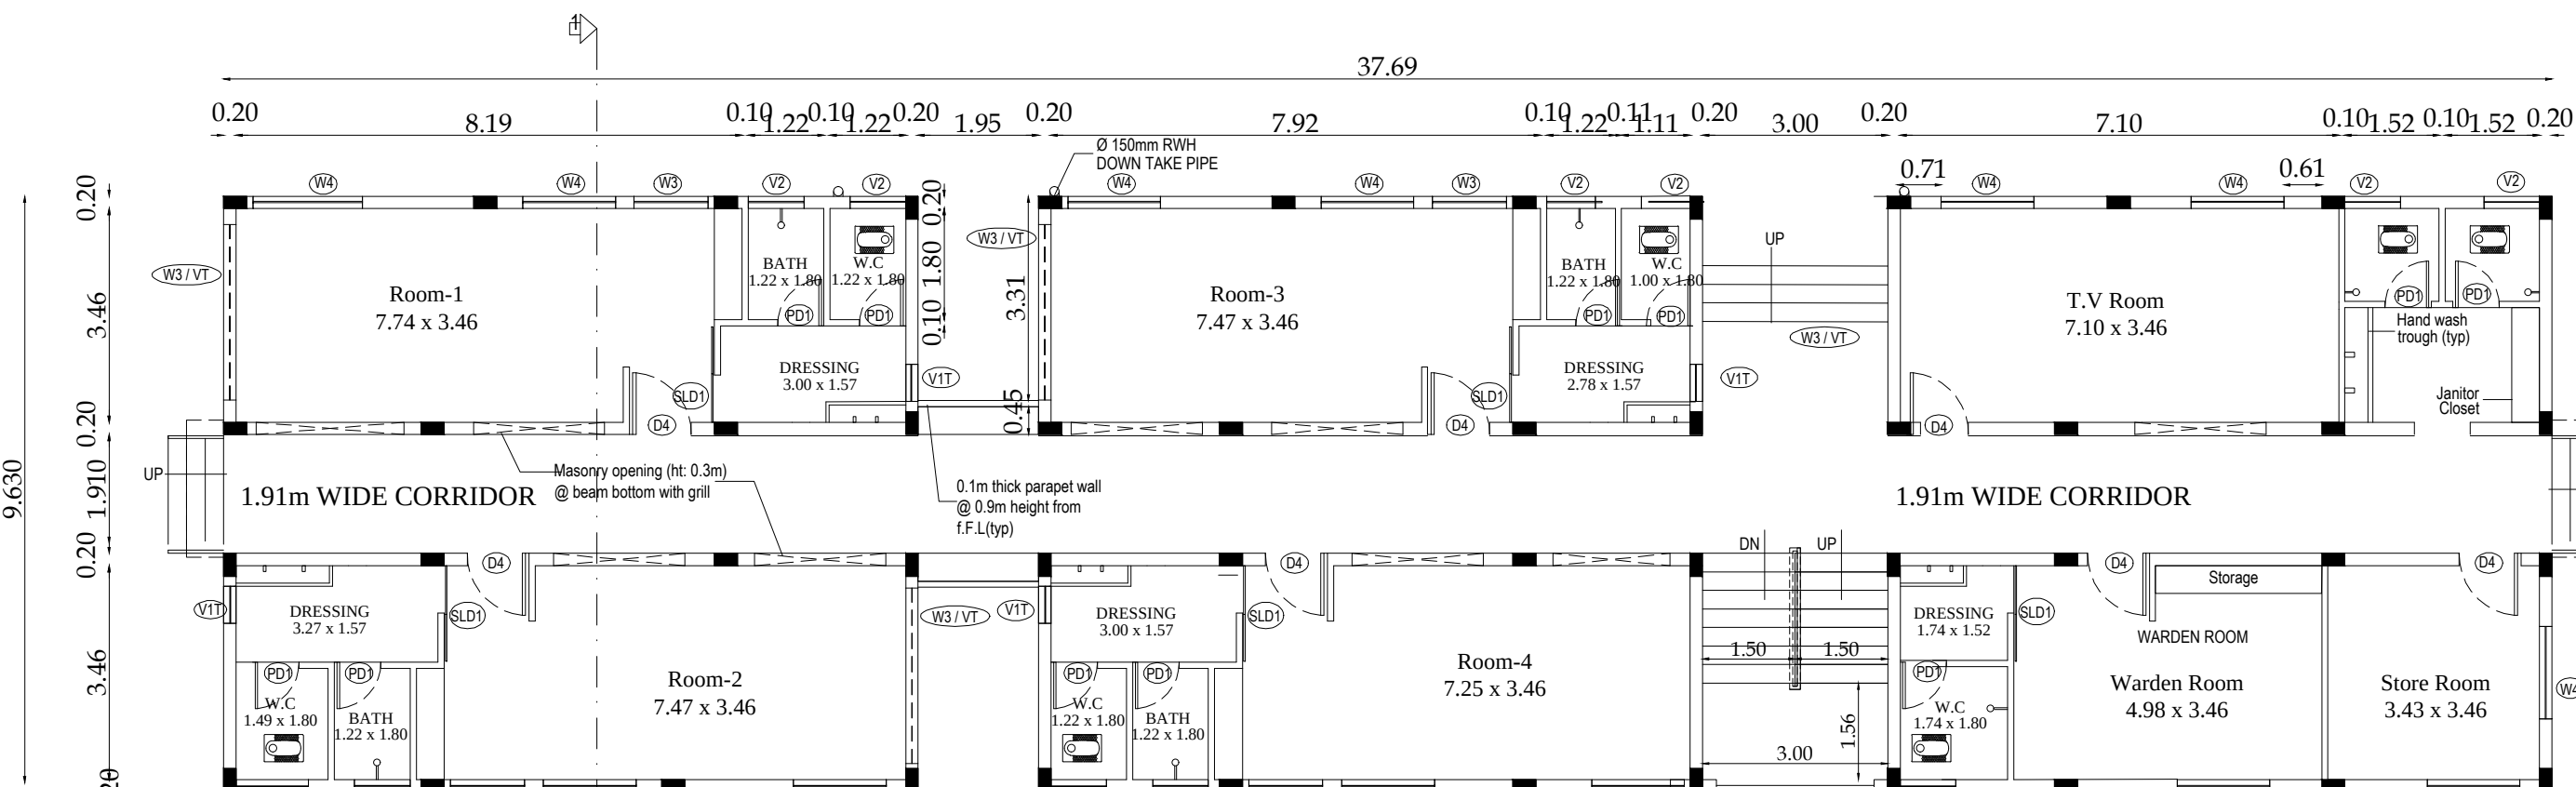

LADIES DORMITORY - GROUND FLOOR PLAN (BLOCK-5)

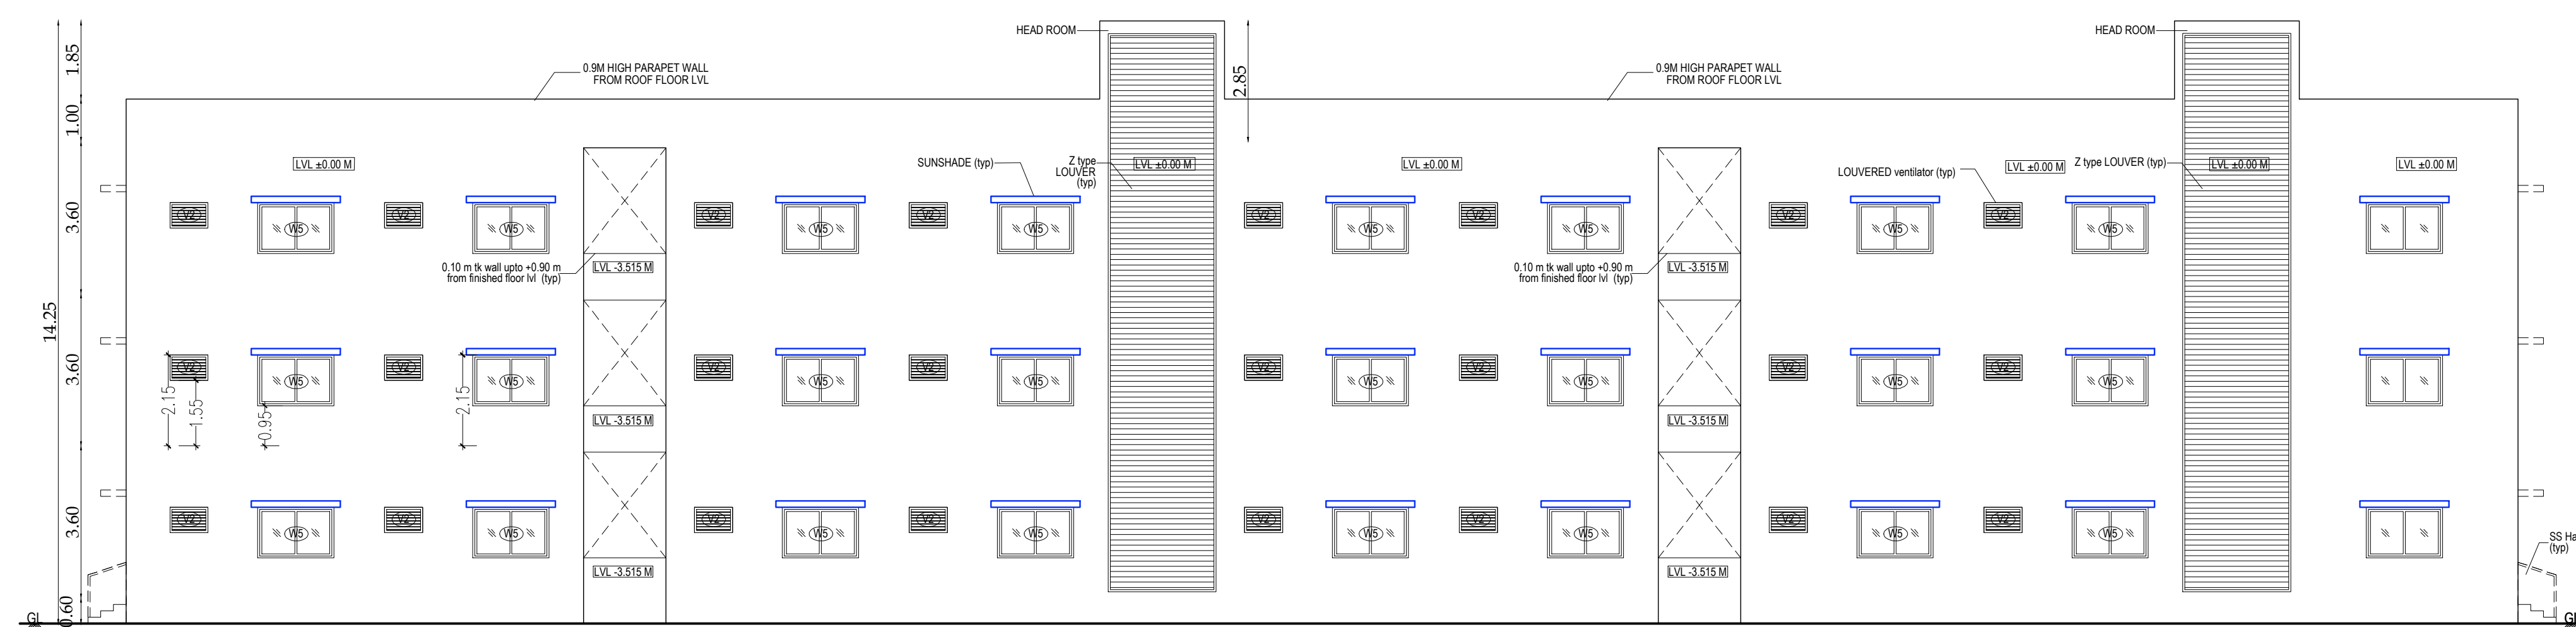


FAMILY QUARTERS: ELEVATION - A

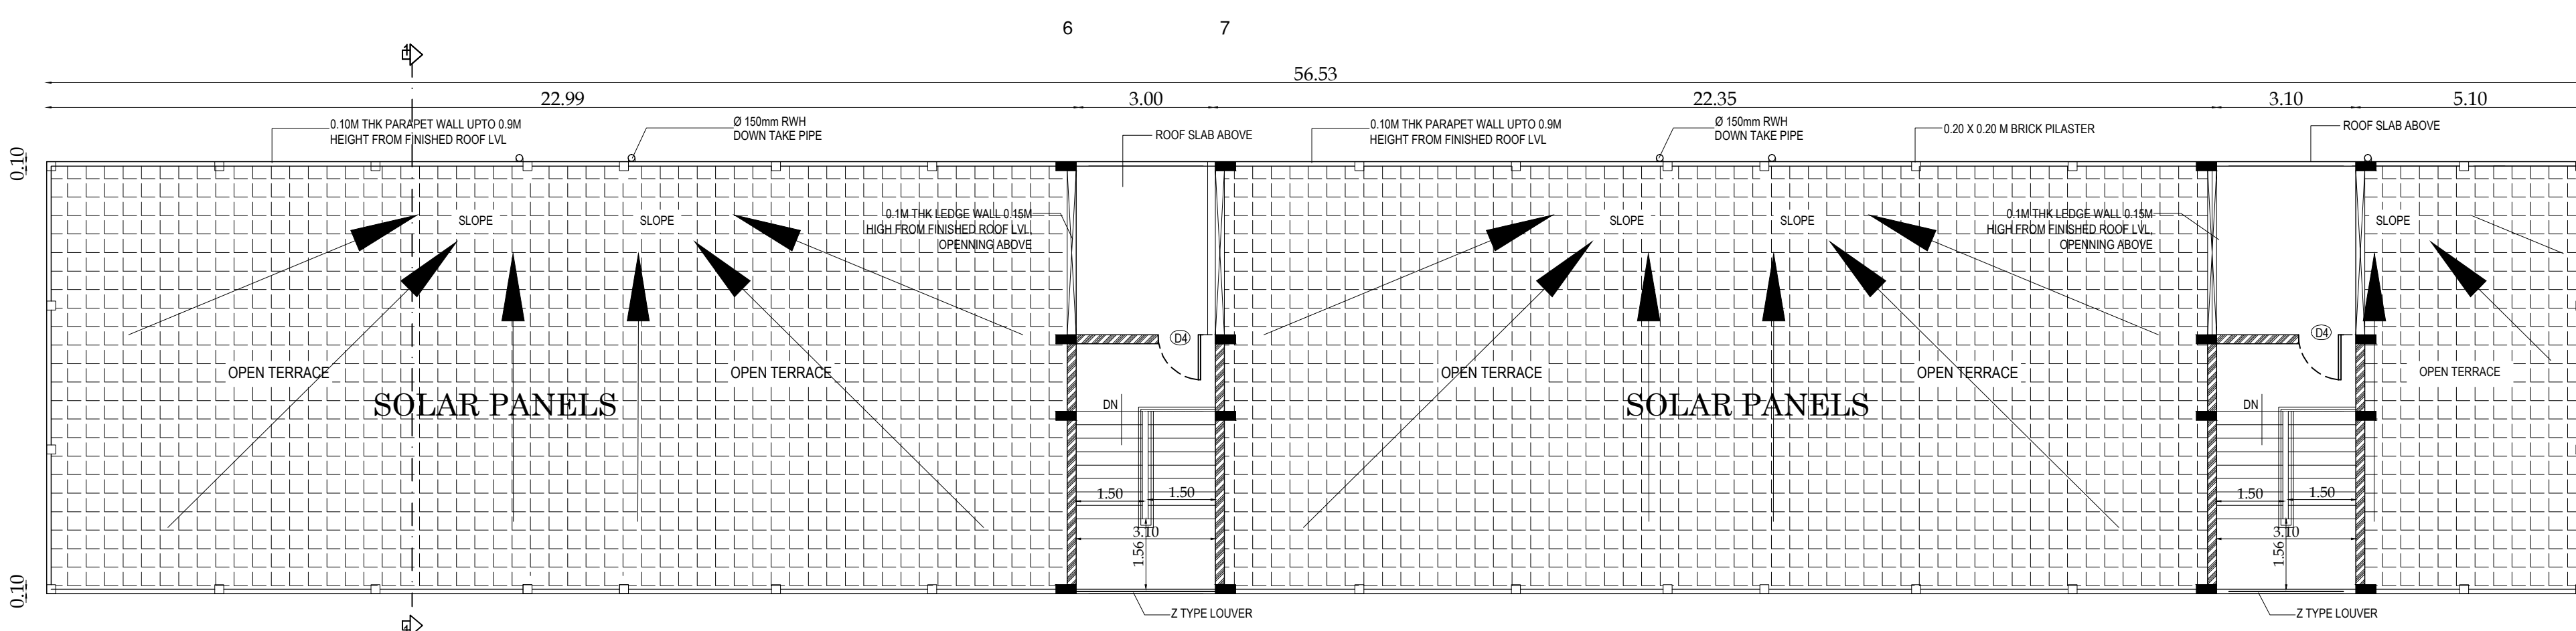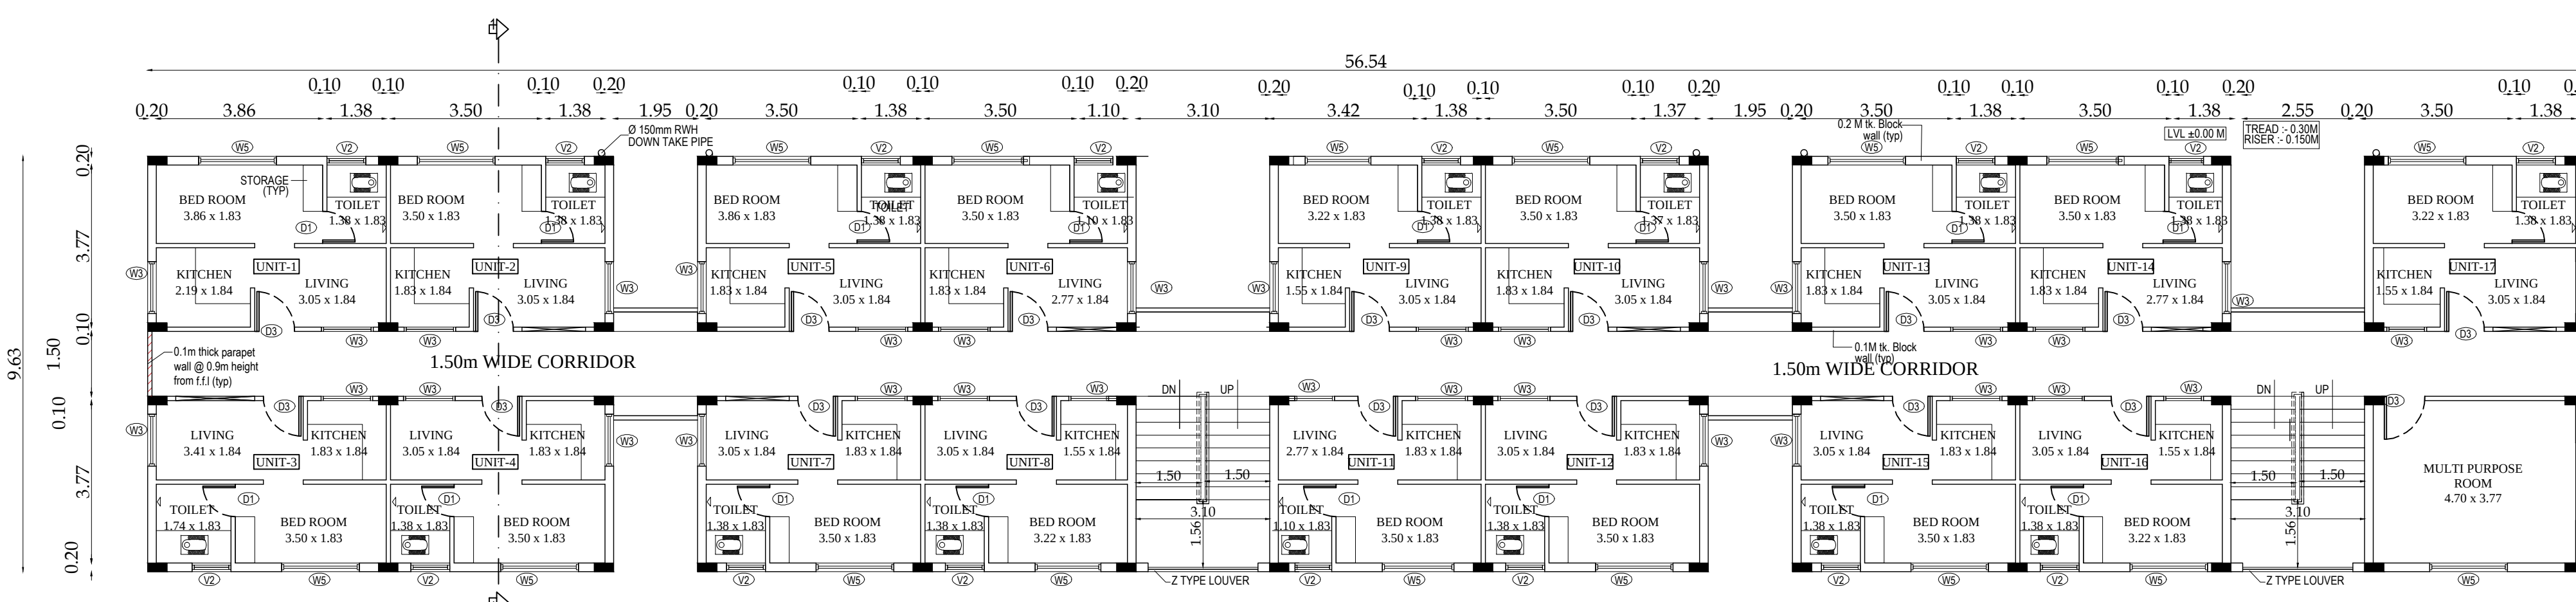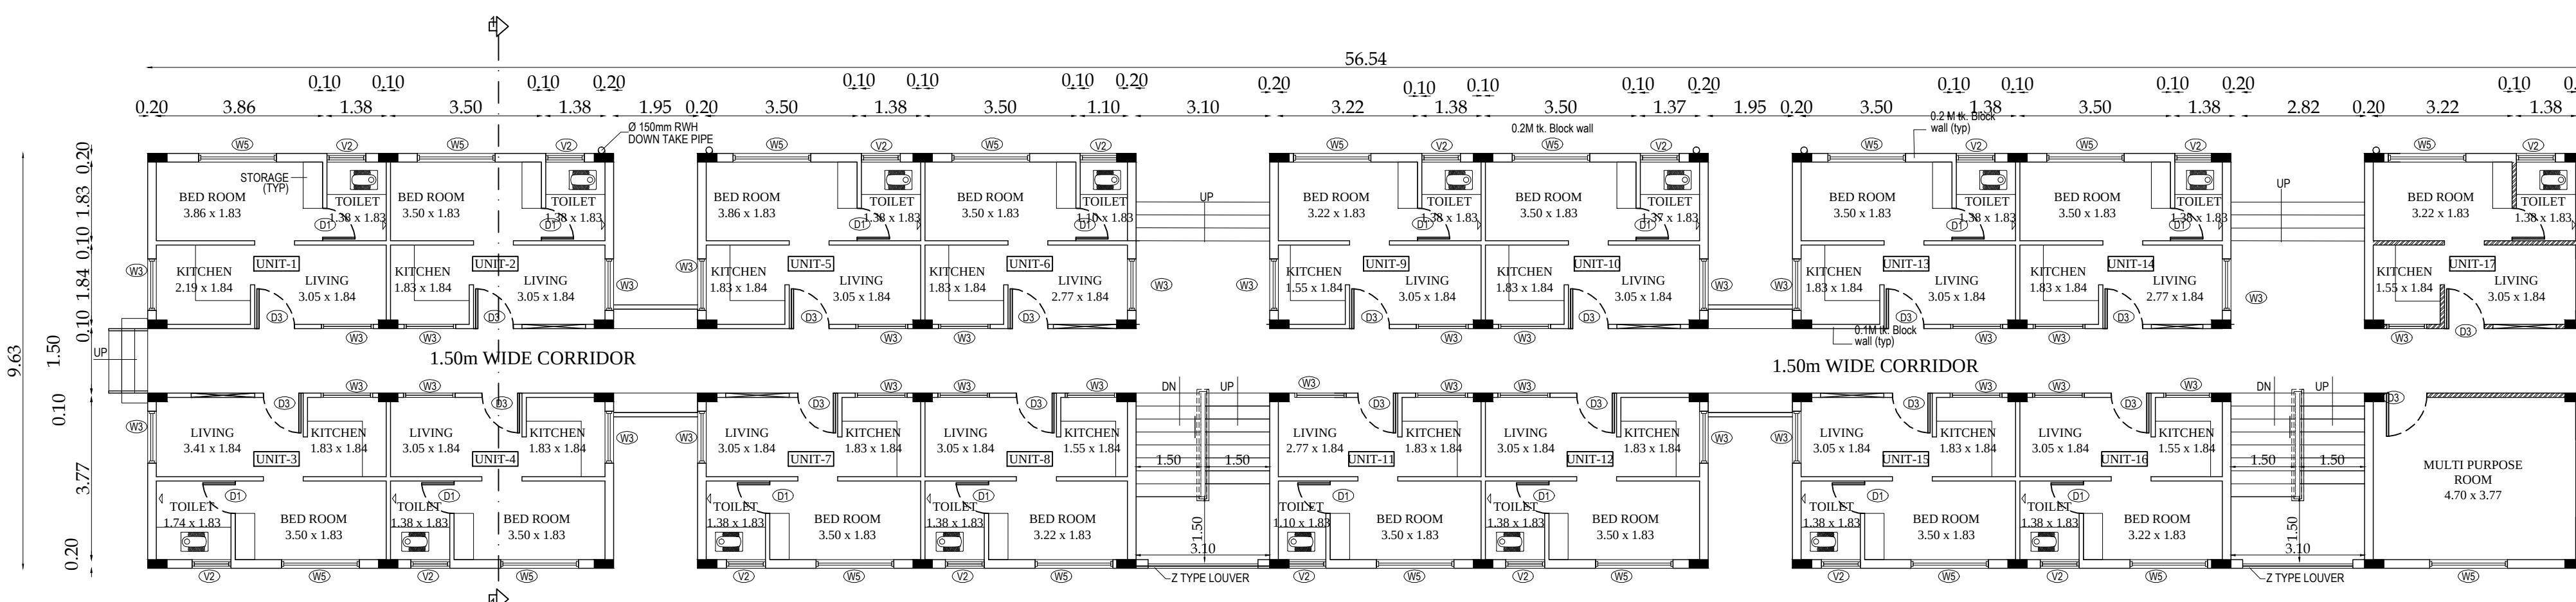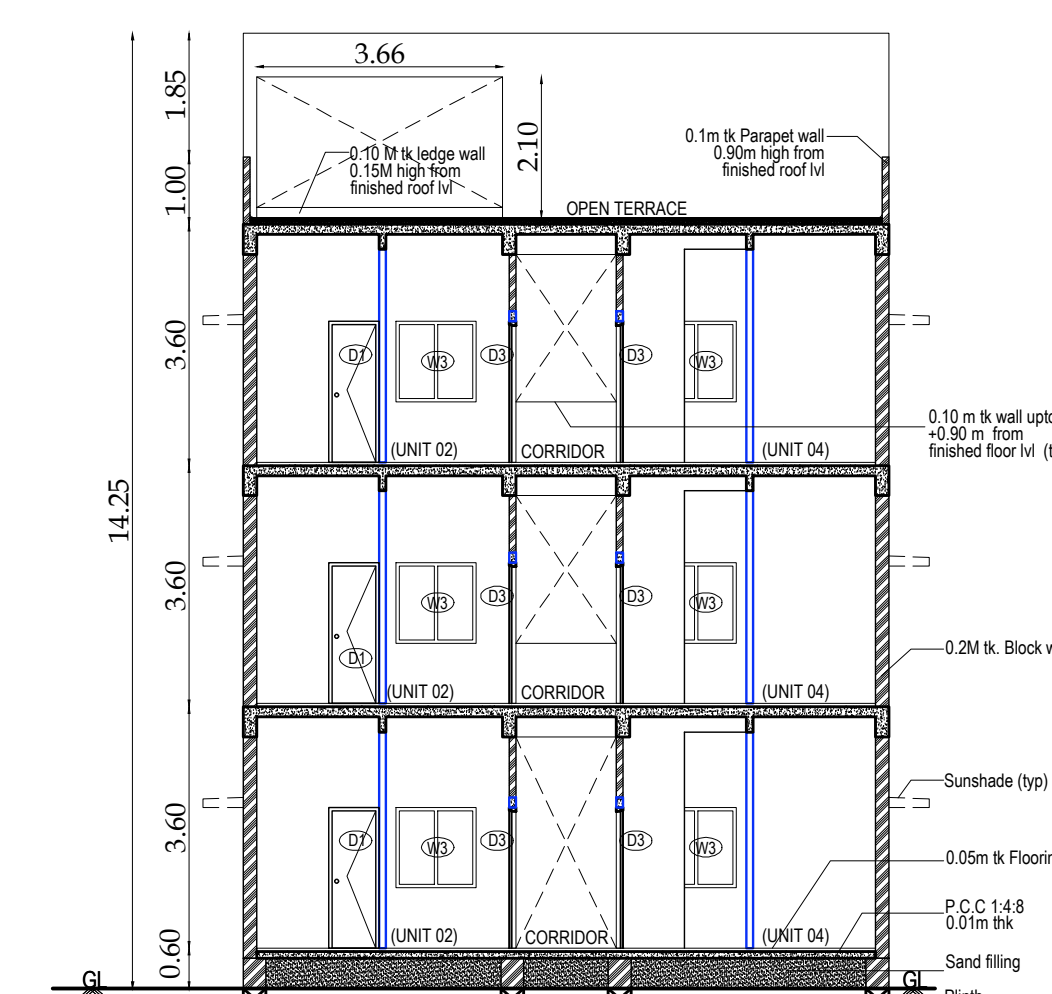FAMILY QUARTERS: TERRACE
FLOOR PLAN (BLOCK-6)FAMILY QUARTERS: TYPICAL FLOOR PLAN
(FIRST & SECOND FLOOR) - (BLOCK-6)FAMILY QUARTERS: GROUND
FLOOR PLAN (BLOCK-6)


FAMILY BLOCK - SECTION 1 - 1

TOILET

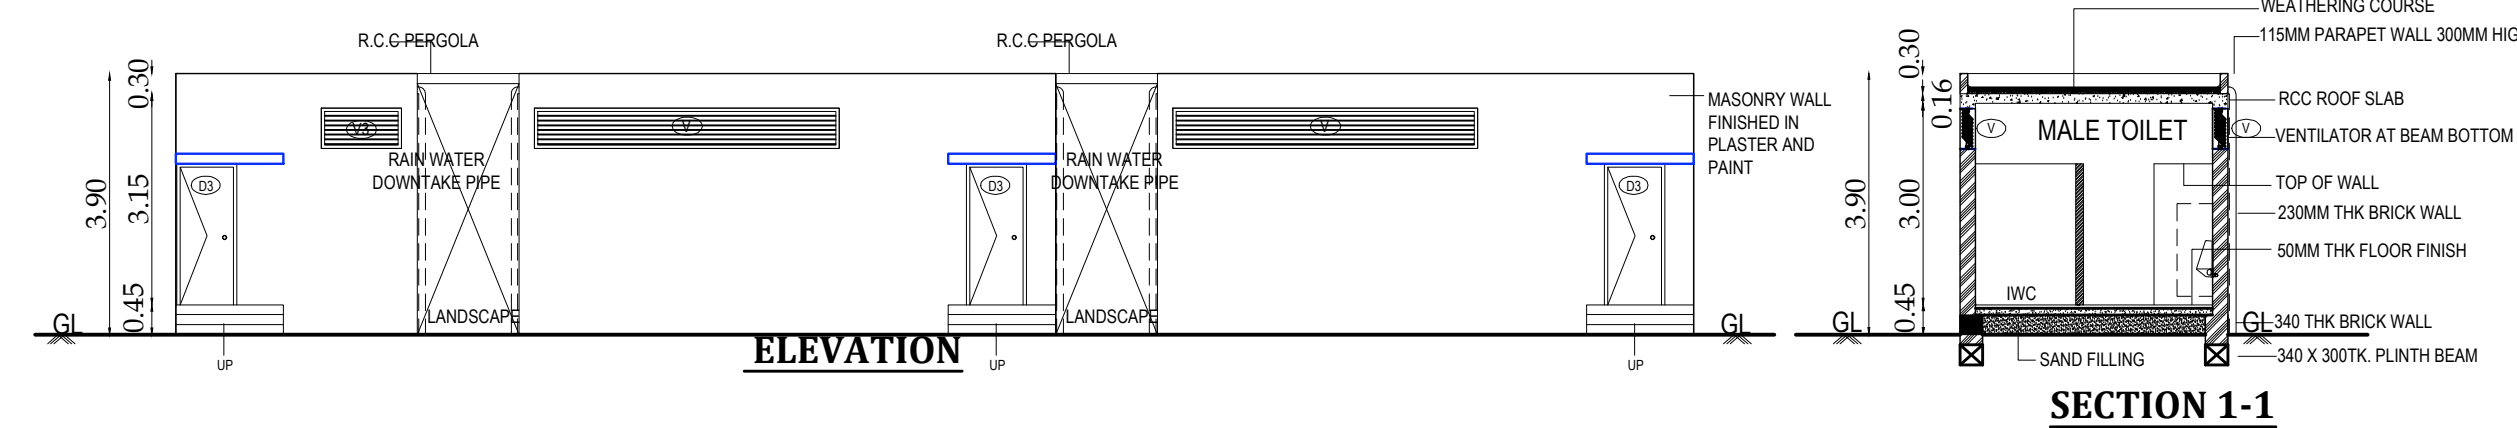


ELEVATION

SECTION 1-1

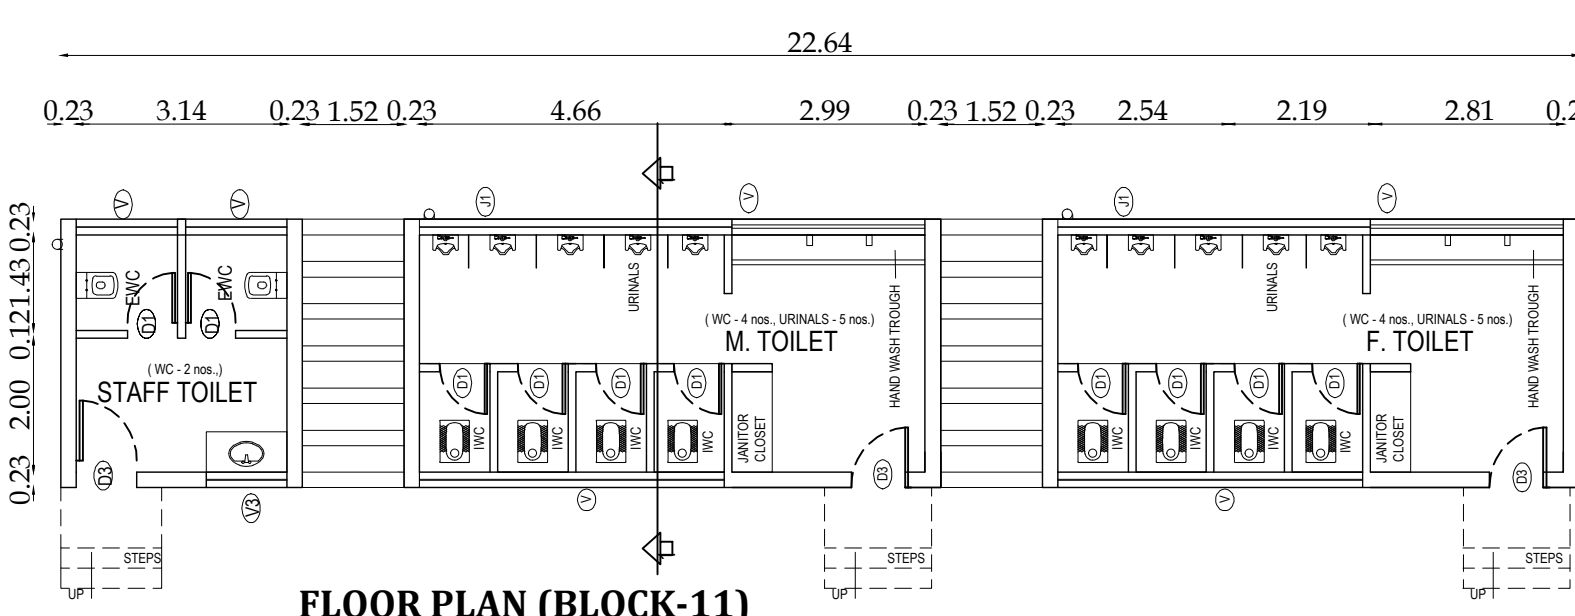


FLOOR PLAN (BLOCK-11)


PO AND GUEST ROOM

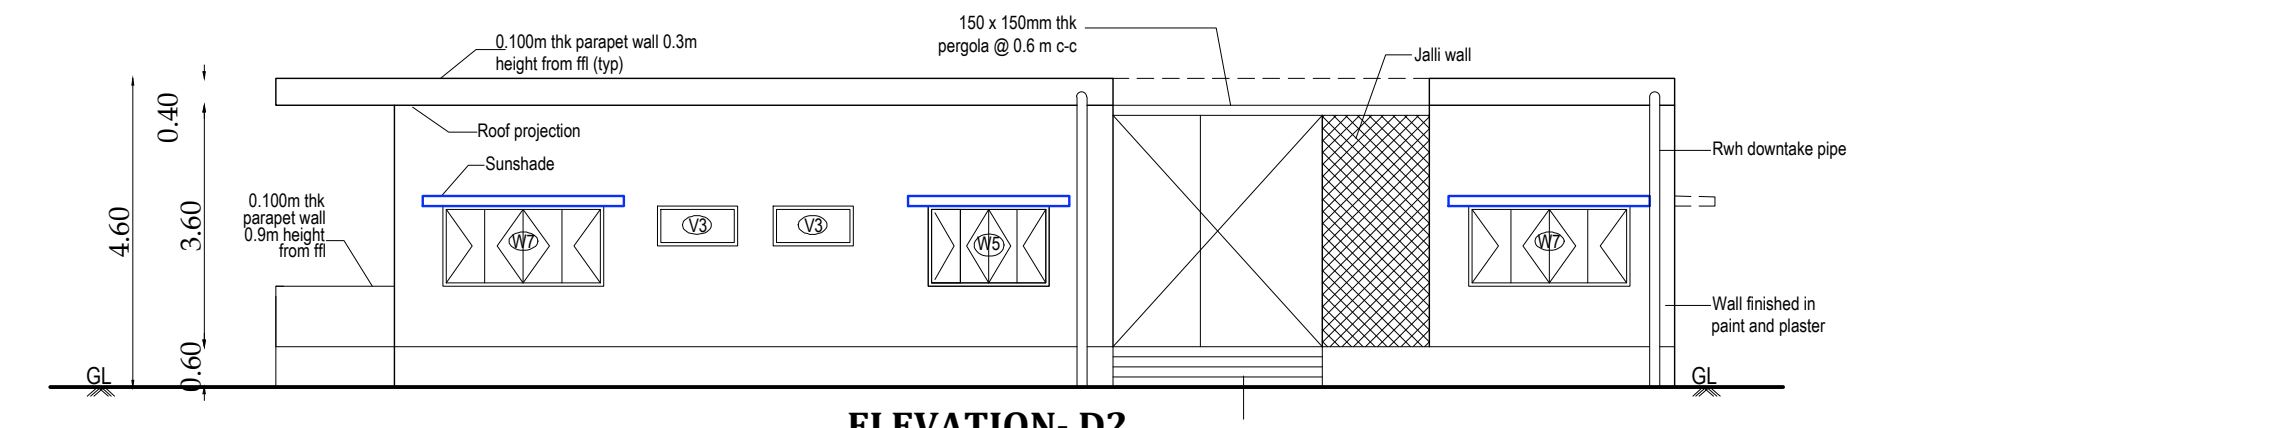


ELEVATION - D-2

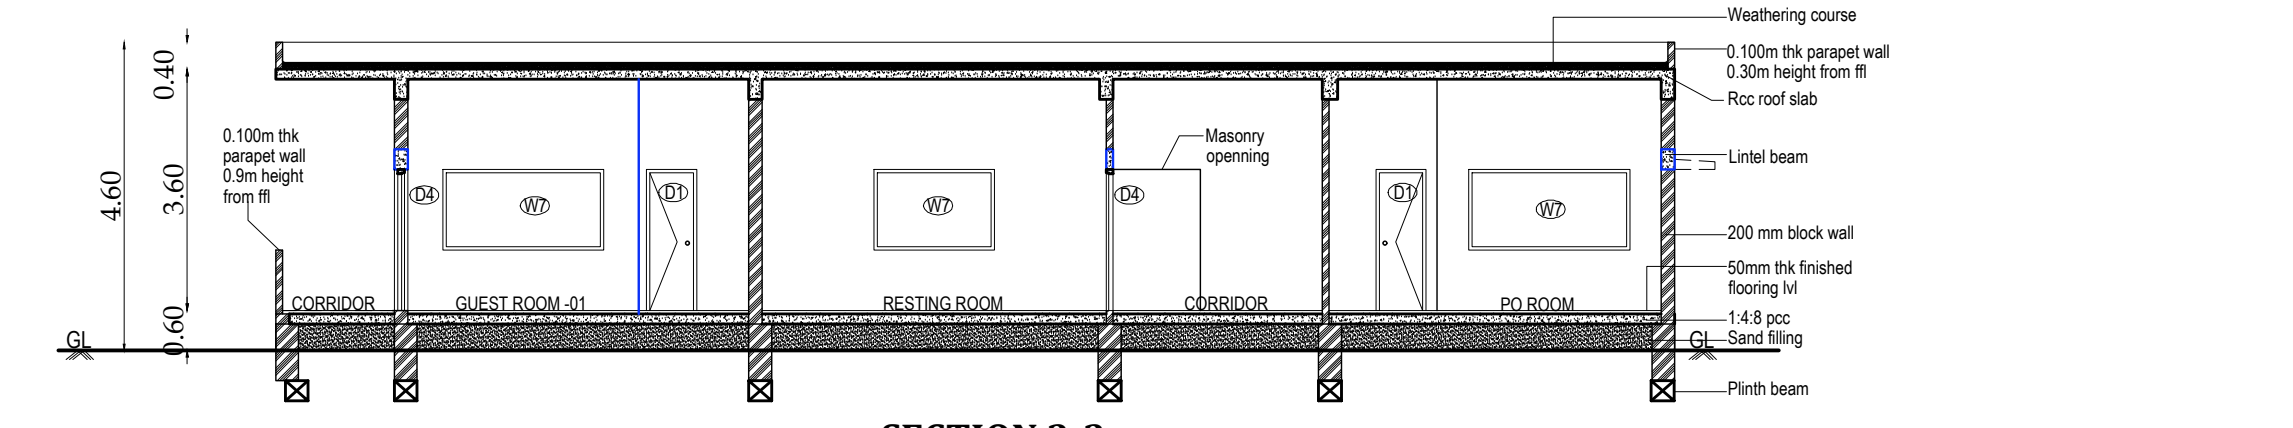

SECTION 3-3

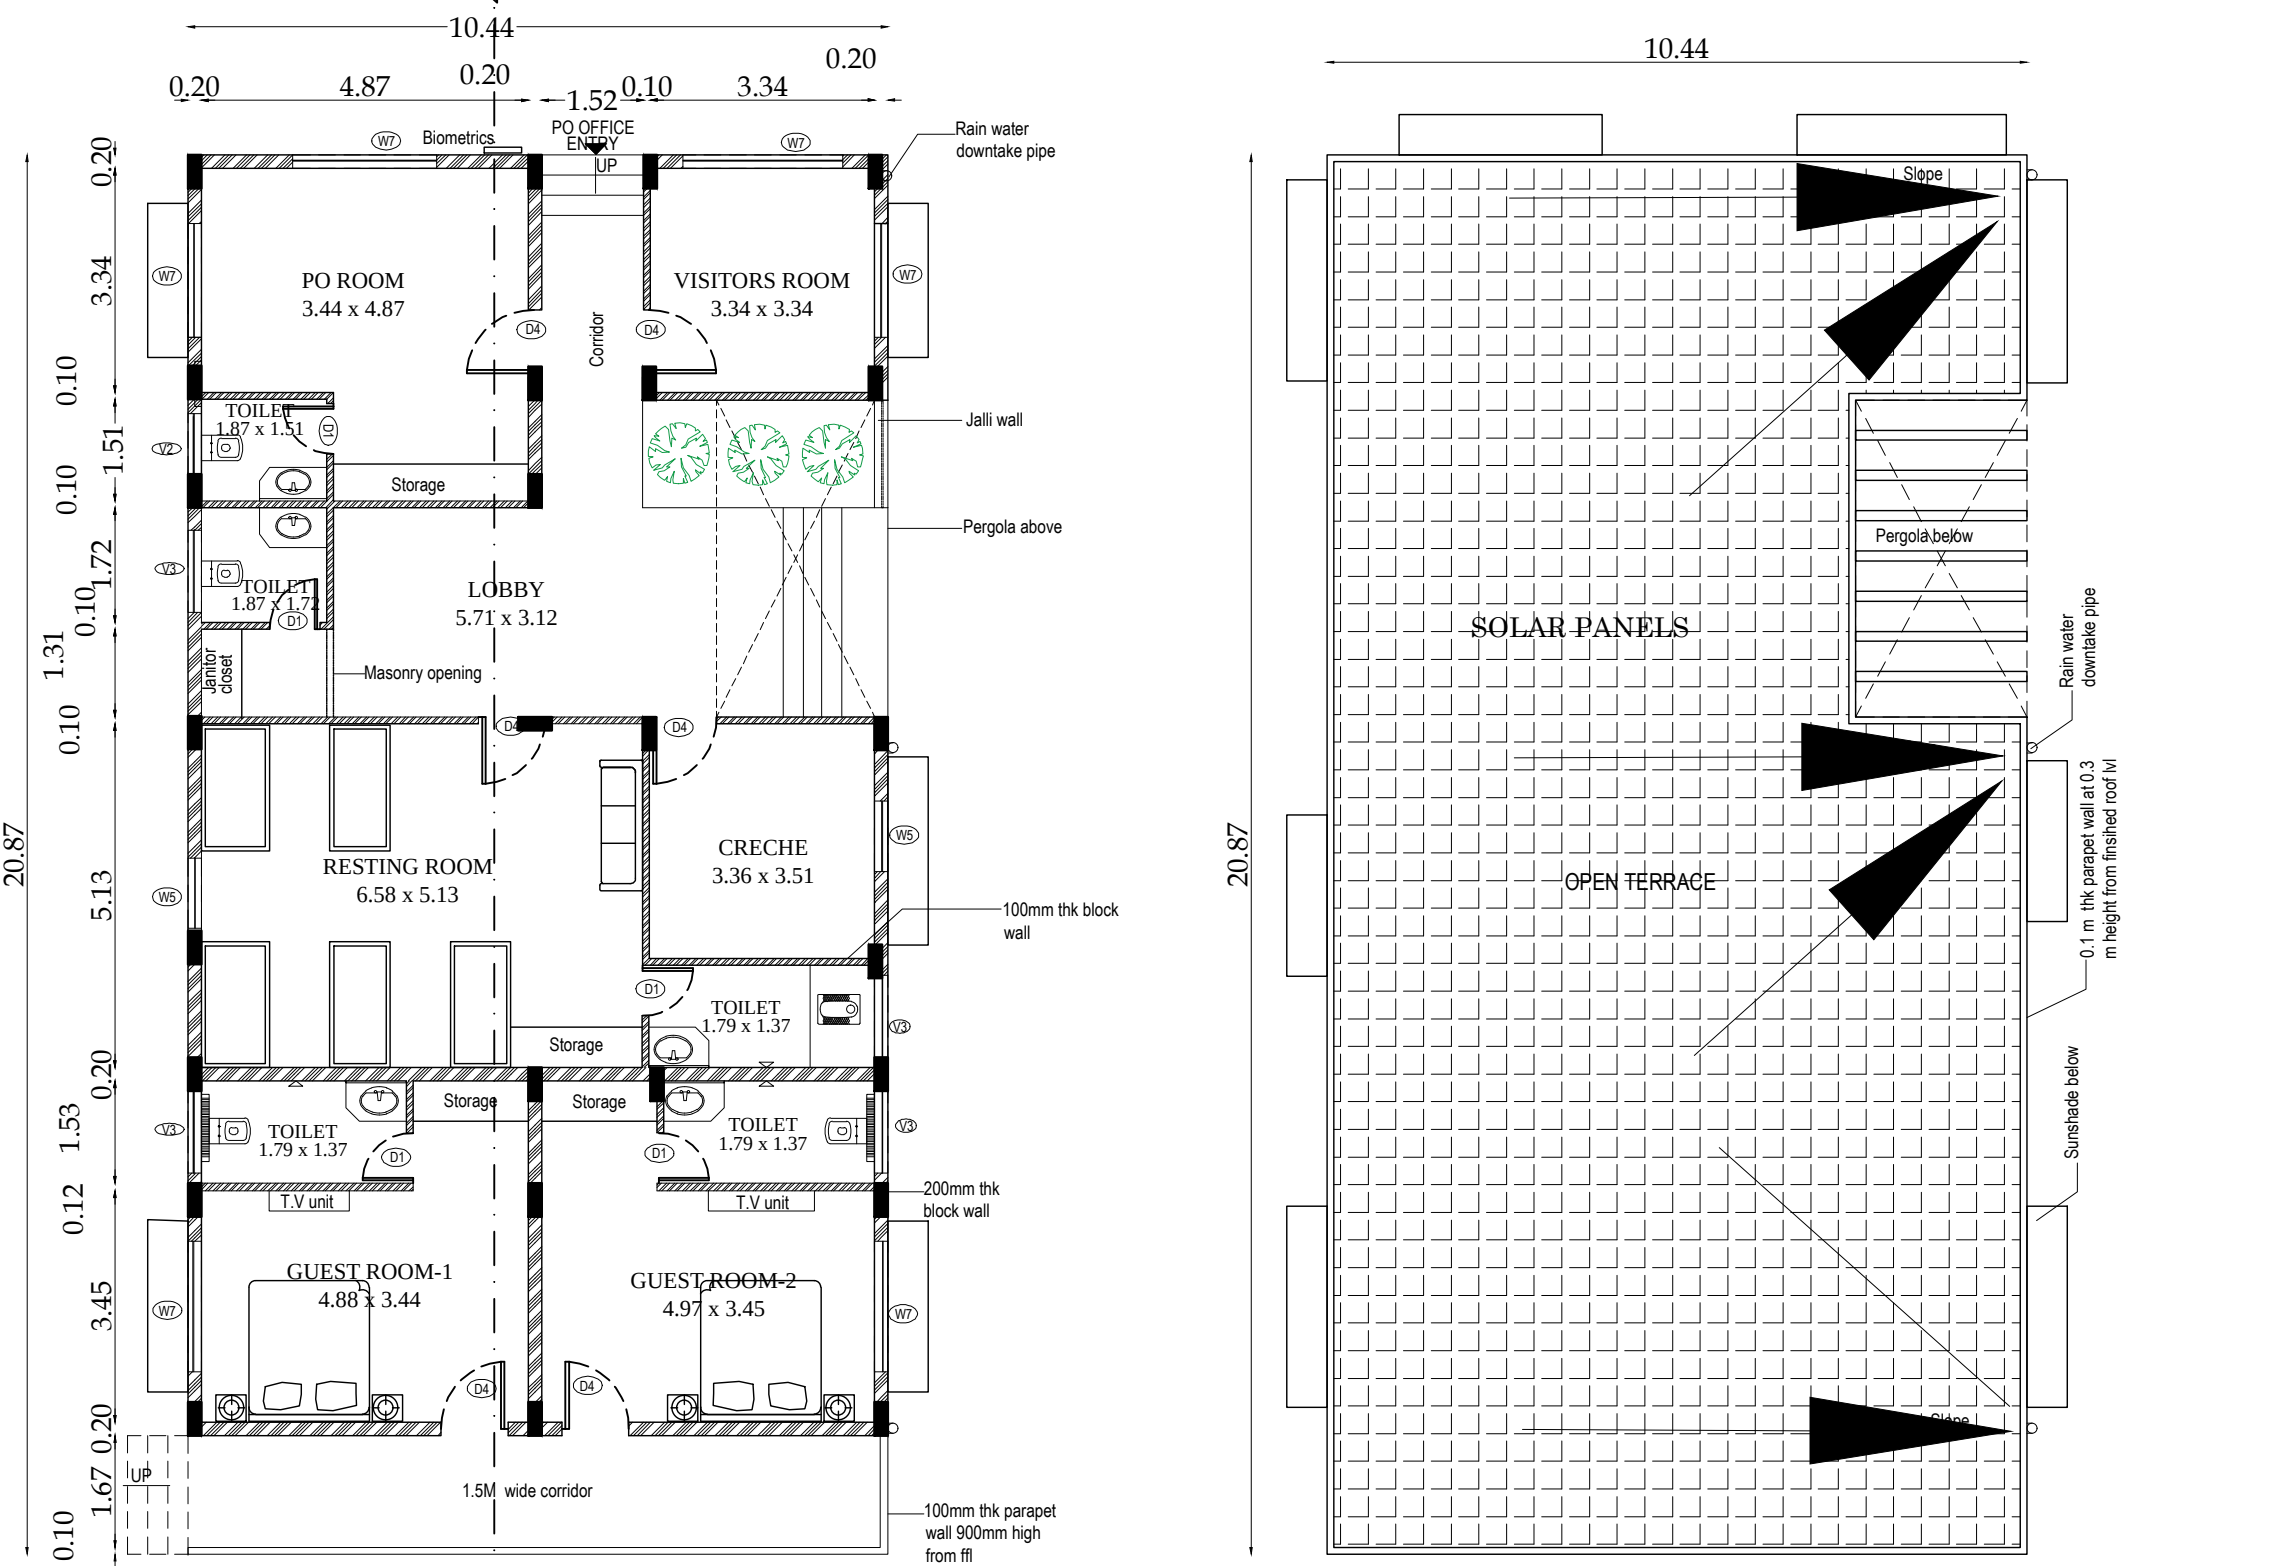

GROUND FLOOR PLAN - (BLOCK-7)

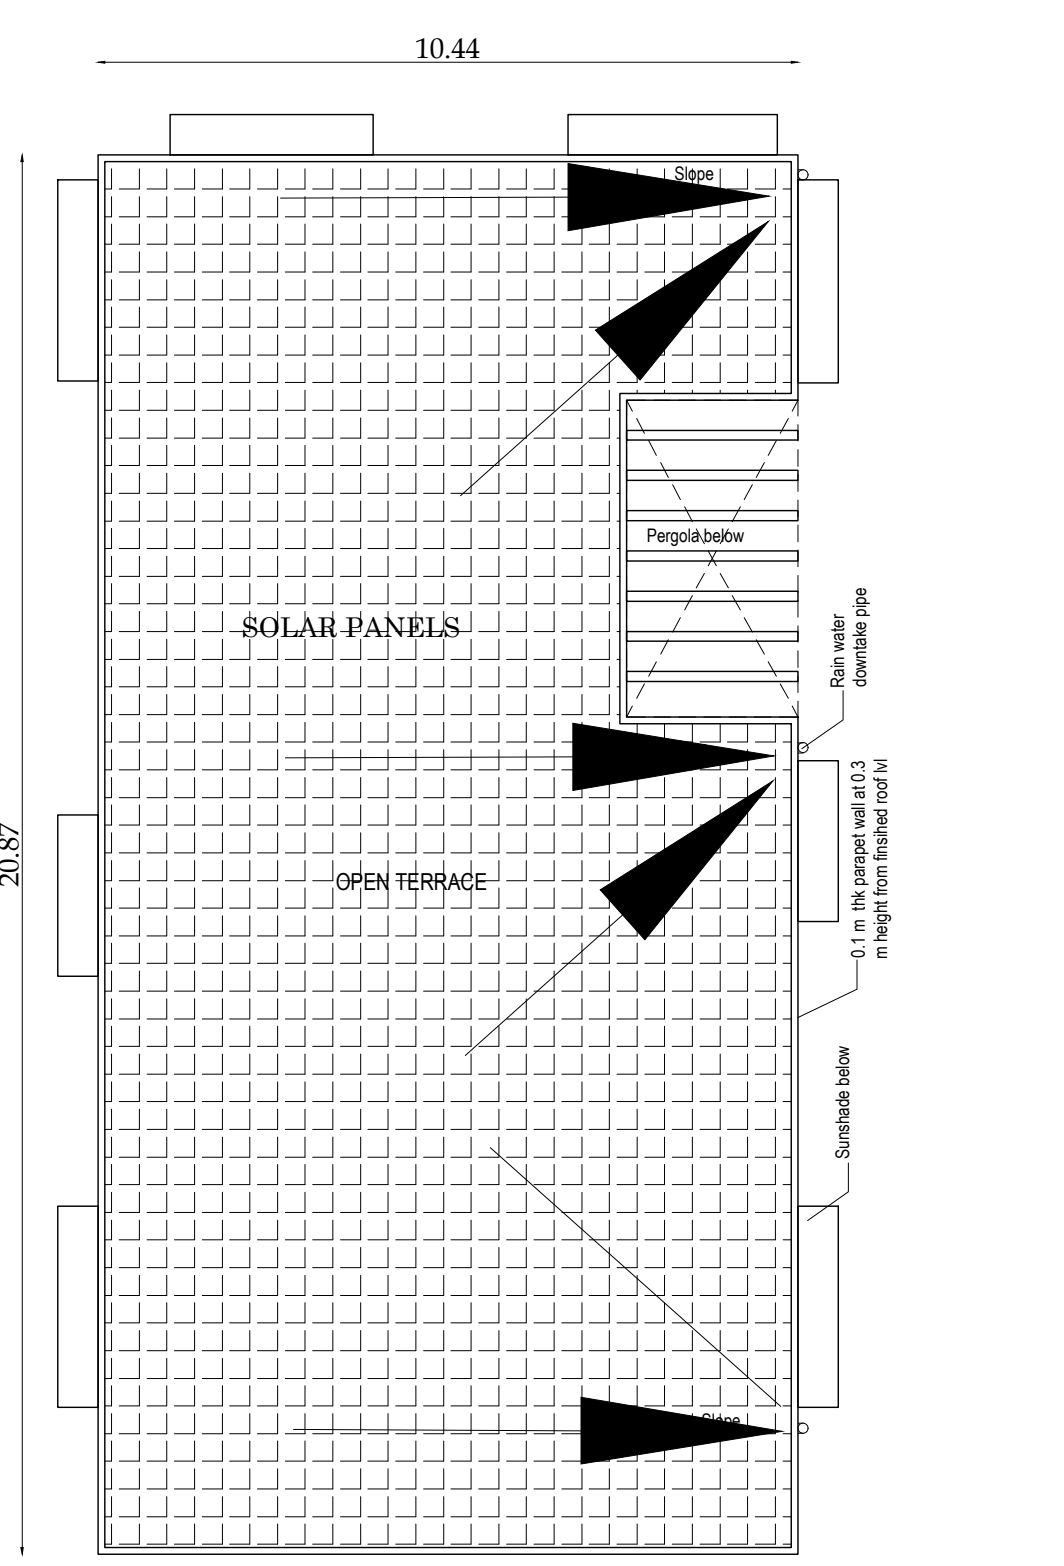PO BLOCK - TERRACE
FLOOR PLAN - (BLOCK-7)

PLAN SHOWING THE PROPOSED CONSTRUCTION OF GALVALUME SHEET ROOF AND RCC ROOF BUILDING FOR SPINNING MILL PURPOSE OWNED BY "M/s MOTHY SPINNER PRIVATE LIMITED" FOR INDUSTRIAL PURPOSE (ORANGE CATEGORY) AT S.F.No: 226/1B, 2B, 227/1A, 1B, 2, 3, 229/1, 3, 5, 233/1B, 2B, 234/2B, 3E2, 4C, 5A2, 235/2A1A2, 236/1A1B, ANANGUR VILLAGE, KUMARAPALAYAM TALUK, NAMAKKAL DISTRICT.

ALL DIMENSION ARE IN METER

NAME OF THE APPLICANT :

M/s MOTHY SPINNER PRIVATE LIMITED

AREA DETAILS:

S.NO	DESCRIPTION	FSI AREA	NON-FSI AREA	TOTAL BUILT-UP AREA
------	-------------	----------	--------------	---------------------

PROPOSED BUILDING

BLOCK-6 (FAMILY QUARTERS)

1	GROUND FLOOR (RCC)	495.22	-	495.22
2	FIRST FLOOR (RCC)	495.22	-	495.22
3	SECOND FLOOR (RCC)	495.22	-	495.22

BLOCK-7 (PO AND GUEST ROOM)

4	GROUND FLOOR (GI SHEET)	217.88	-	217.88
---	-------------------------	--------	---	--------

BLOCK-11 (TOILET)

5	GROUND FLOOR (RCC)	90.56	-	90.56
TOTAL		1794.10	-	1794.10

JOINERY DETAILS:

SYMBOL	DESCRIPTION	METRE	SYMBOL	DESCRIPTION	METRE
D1	DOOR	0.75 x 2.10	W4	WINDOW	1.50 x 1.20
D3	DOOR	0.90 x 2.10	W5	WINDOW	1.80 x 1.20
D4	DOOR	1.00 x 2.10	W6	WINDOW	2.10 x 1.20
D5	DOOR	1.05 x 2.10	W7	WINDOW	2.40 x 1.20
D6	DOOR	1.50 x 2.10	W8	WINDOW	2.70 x 1.20
GD1	GLASS DOOR	0.90 x 2.10	W9	WINDOW	3.00 x 2.10
GD2	GLASS DOOR	1.50 x 2.40	W10	WINDOW	4.80 x 2.40
PD1	PVC DOOR	0.75 x 2.10	V	VENTILATOR	0.60 x 0.90
PD2	PVC DOOR	0.90 x 2.10	V1	VENTILATOR	0.60 x 0.60
W3	WINDOW	1.20 x 1.20	V2	VENTILATOR	0.90 x 0.60

APPLICANT :

For MOTHY SPINNER PRIVATE LIMITED
S. Muthaiah
DIRECTOR

REFERENCE:

- FIRE ALARM SYSTEM
- HOSE REEL
- FIRE FIGHTING EQUIPMENT
- DRINKING WATER


STRUCTURAL ENGINEER :

S. Ramachandran
Er.S.RAMACHANDRAN, M.E., M.I.E.,
Structural Engineer Gr-I
DTCP Reg. No DTCP/NAMAKKAL/RS-1/001/2021
Res: 4/580 Muthalaipalli Thottam,
Valayakaranur, Kumarapalayam-636 183


REGISTERED ENGINEER :

T. John Yogaraj
T. JOHN YOGARAJ
Architect Grade 1 (RA) CA / 2000 / 26980
Reg No: Coimbatore LP/CA/2011/10/03/006
B-3 Anand Abad (Shilpam)
30-A, Anna Street, Vankalapuram,
Coimbatore - 641 025. Call:98940 99212


OFFICE

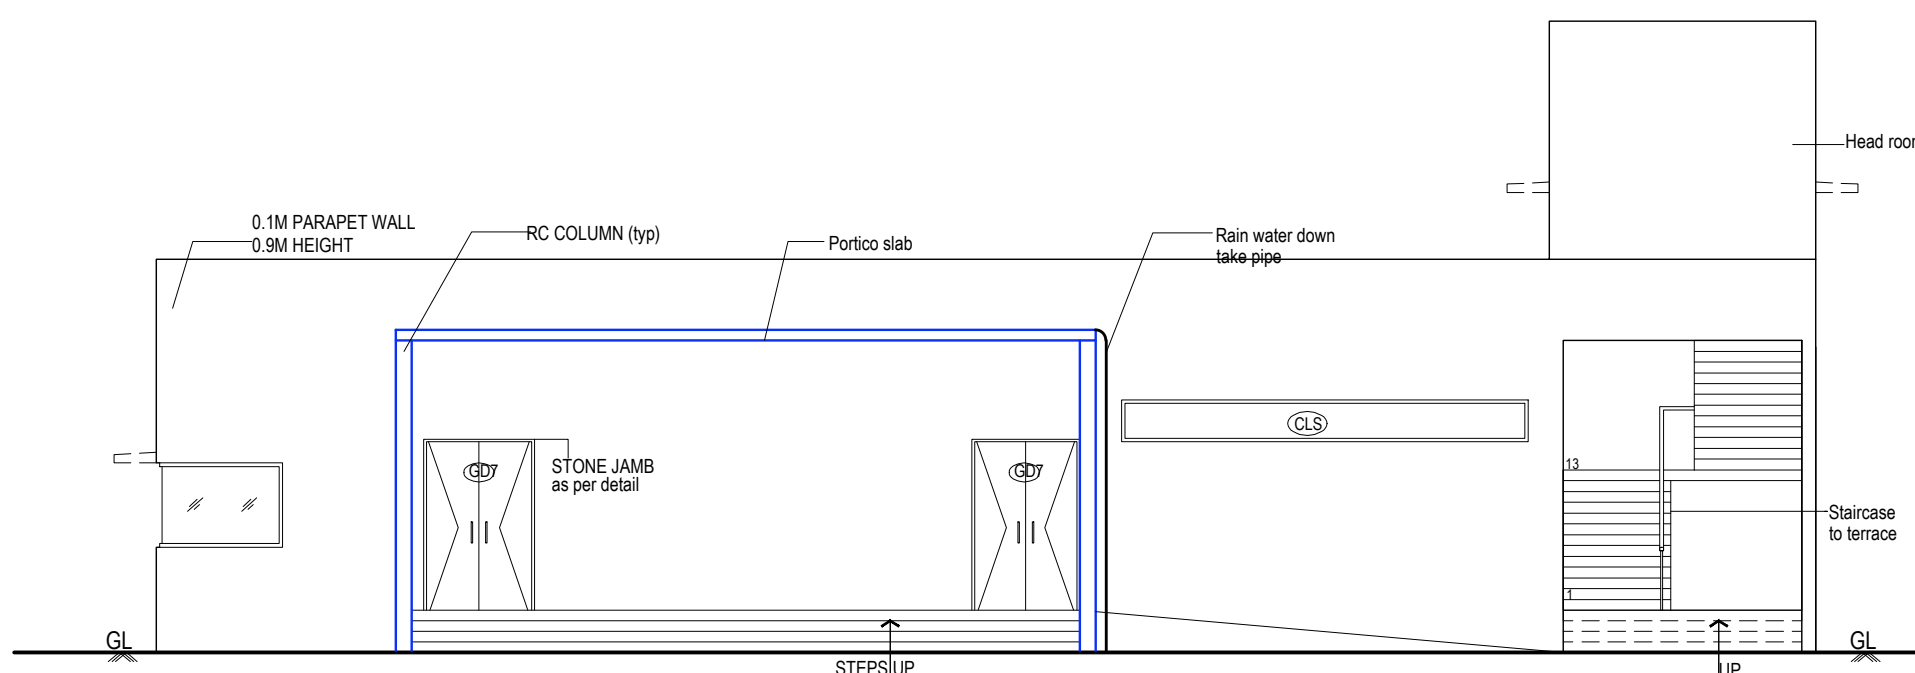


ELEVATION - A

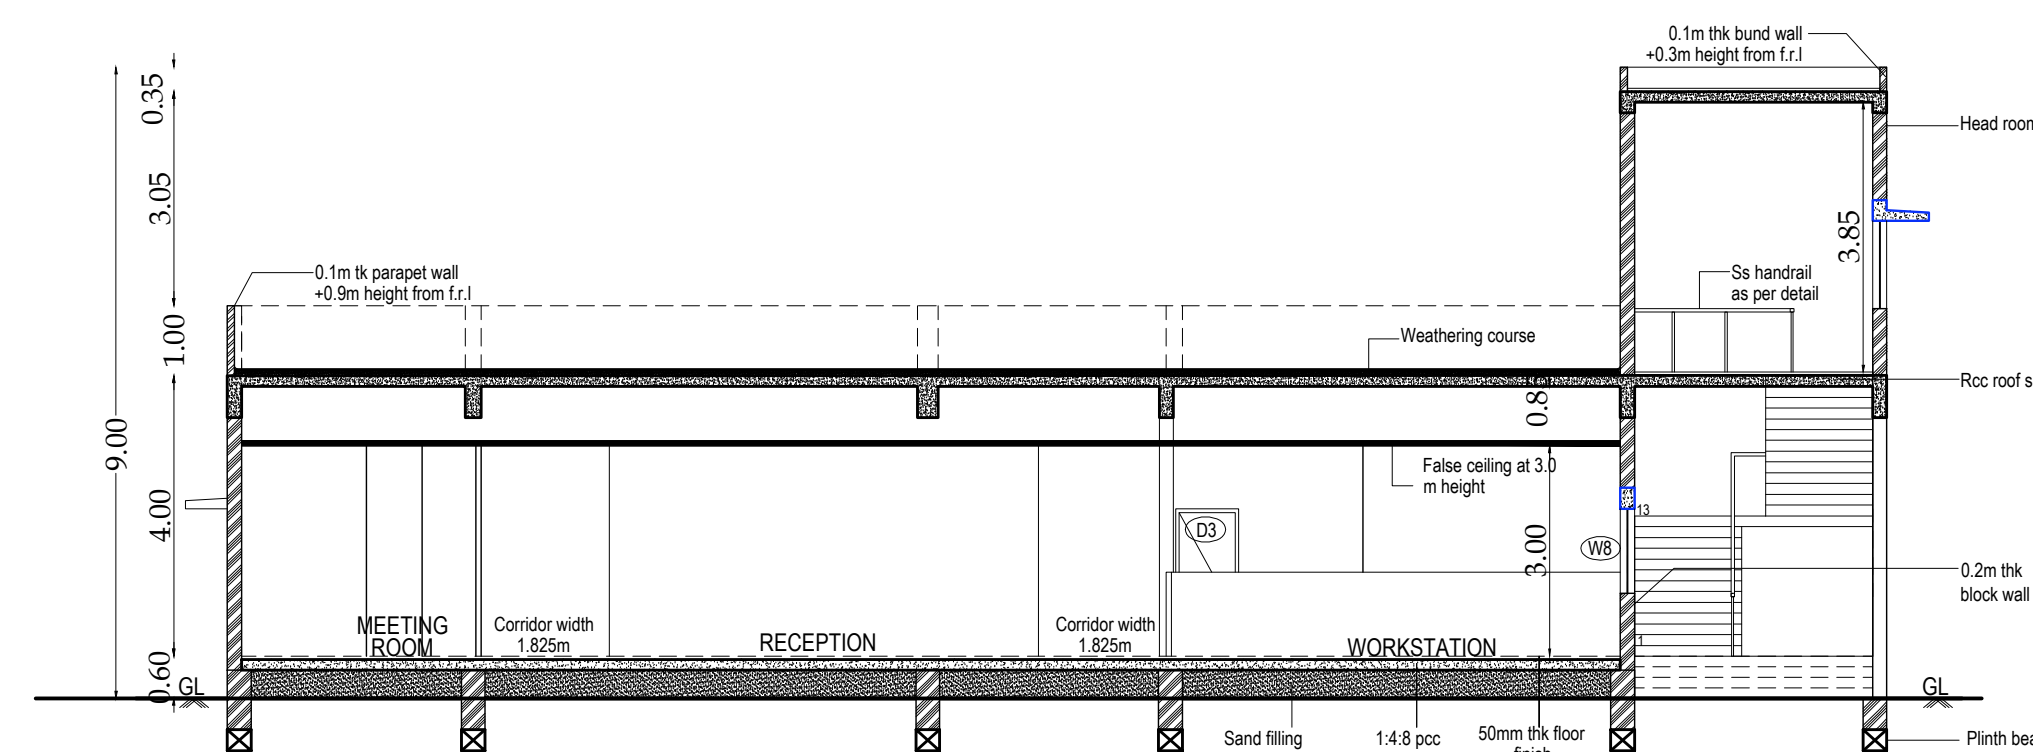

SECTION 1 - 1

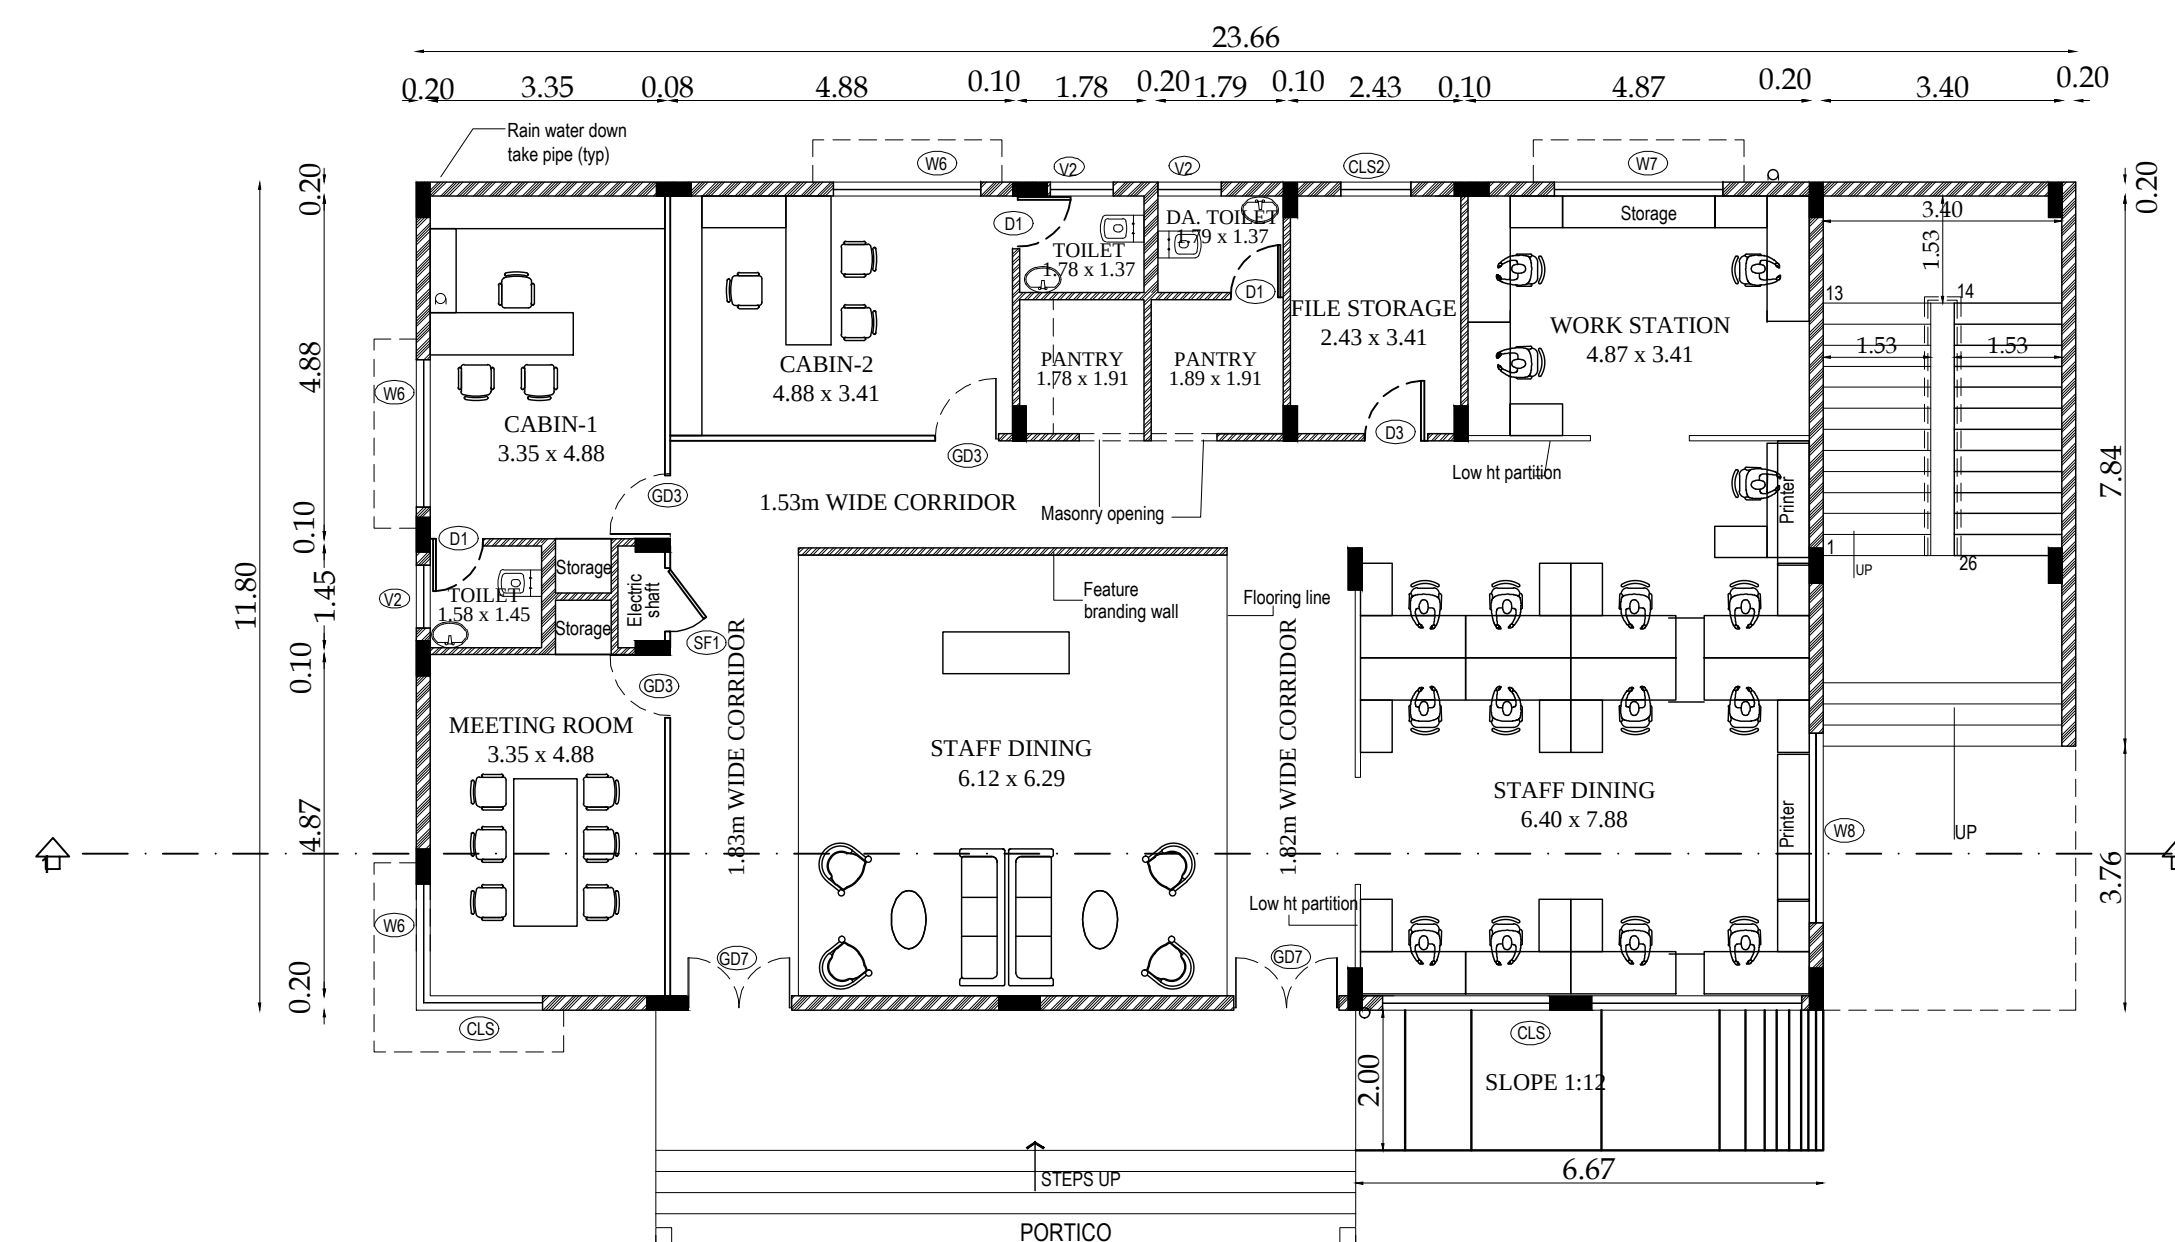


GROUND FLOOR PLAN - (BLOCK-9)

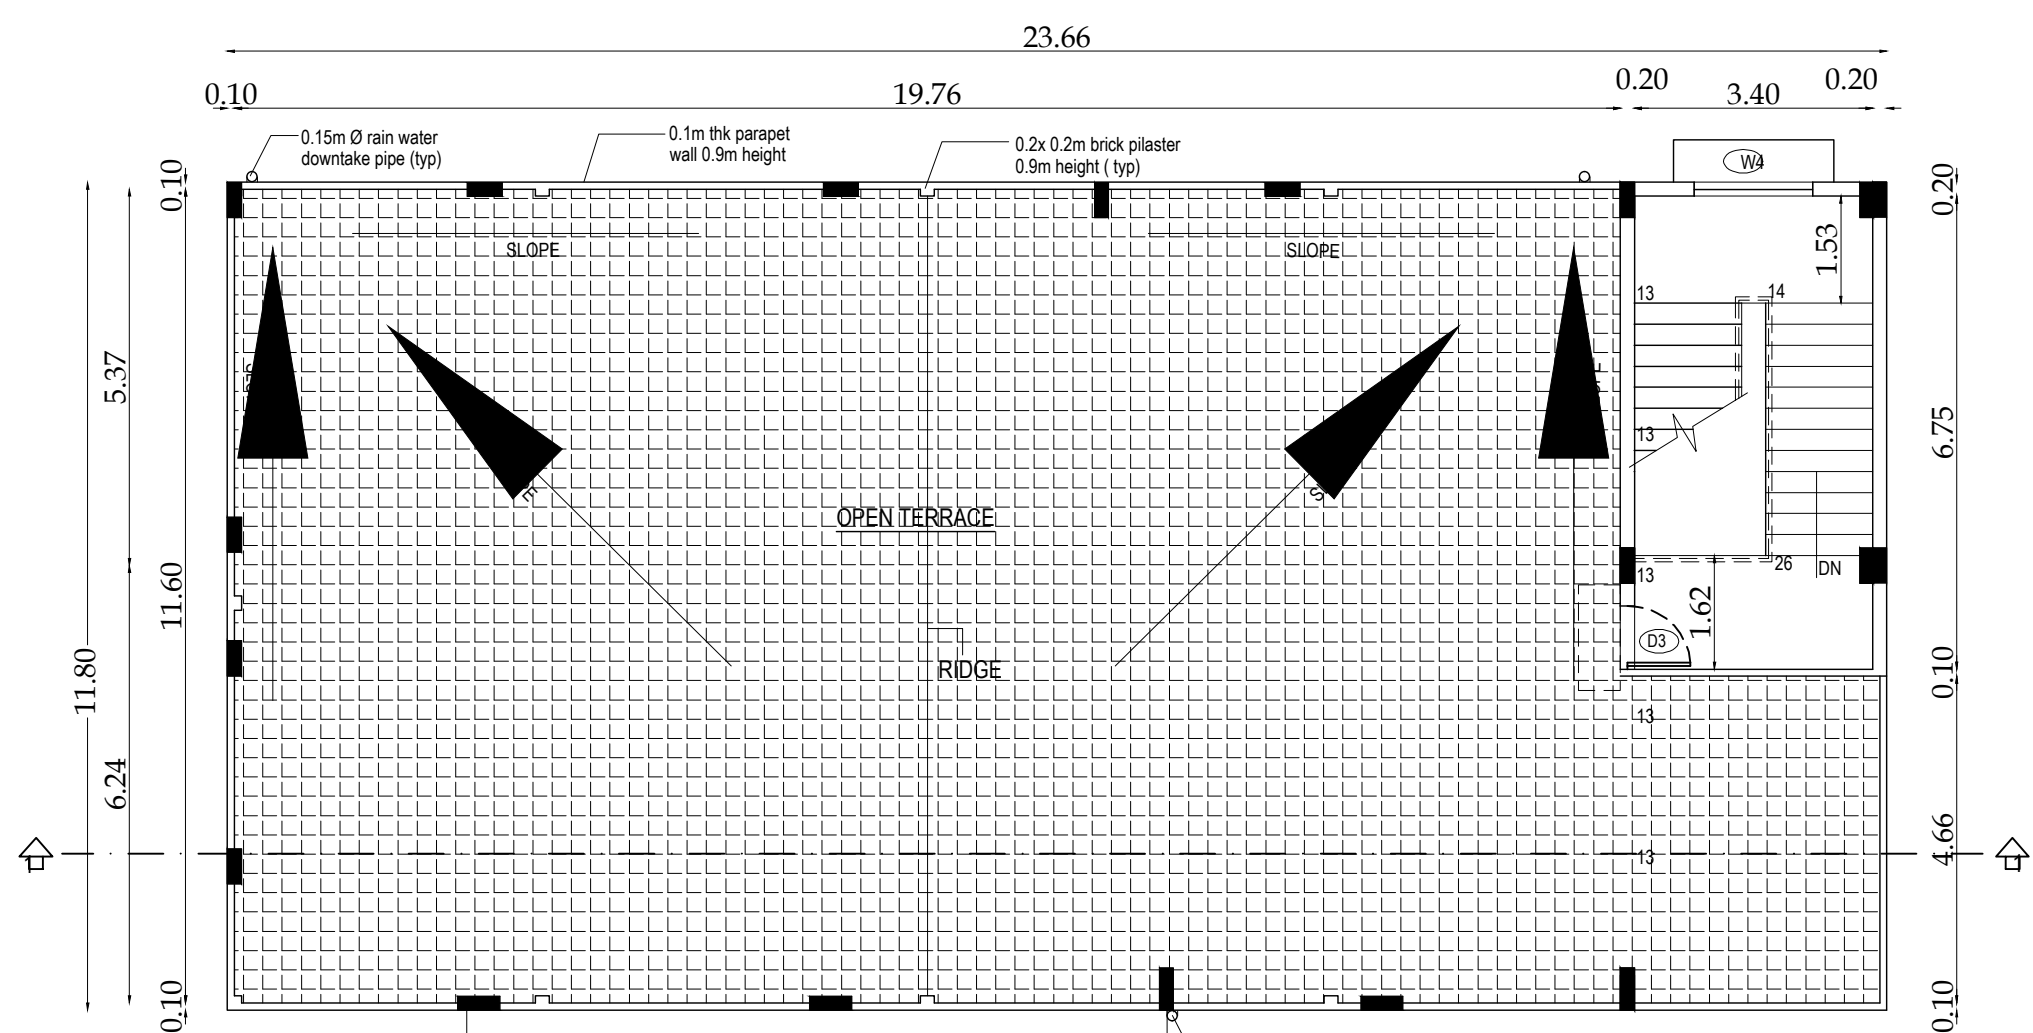


TERRACE PLAN - (BLOCK-9)


CANTEN

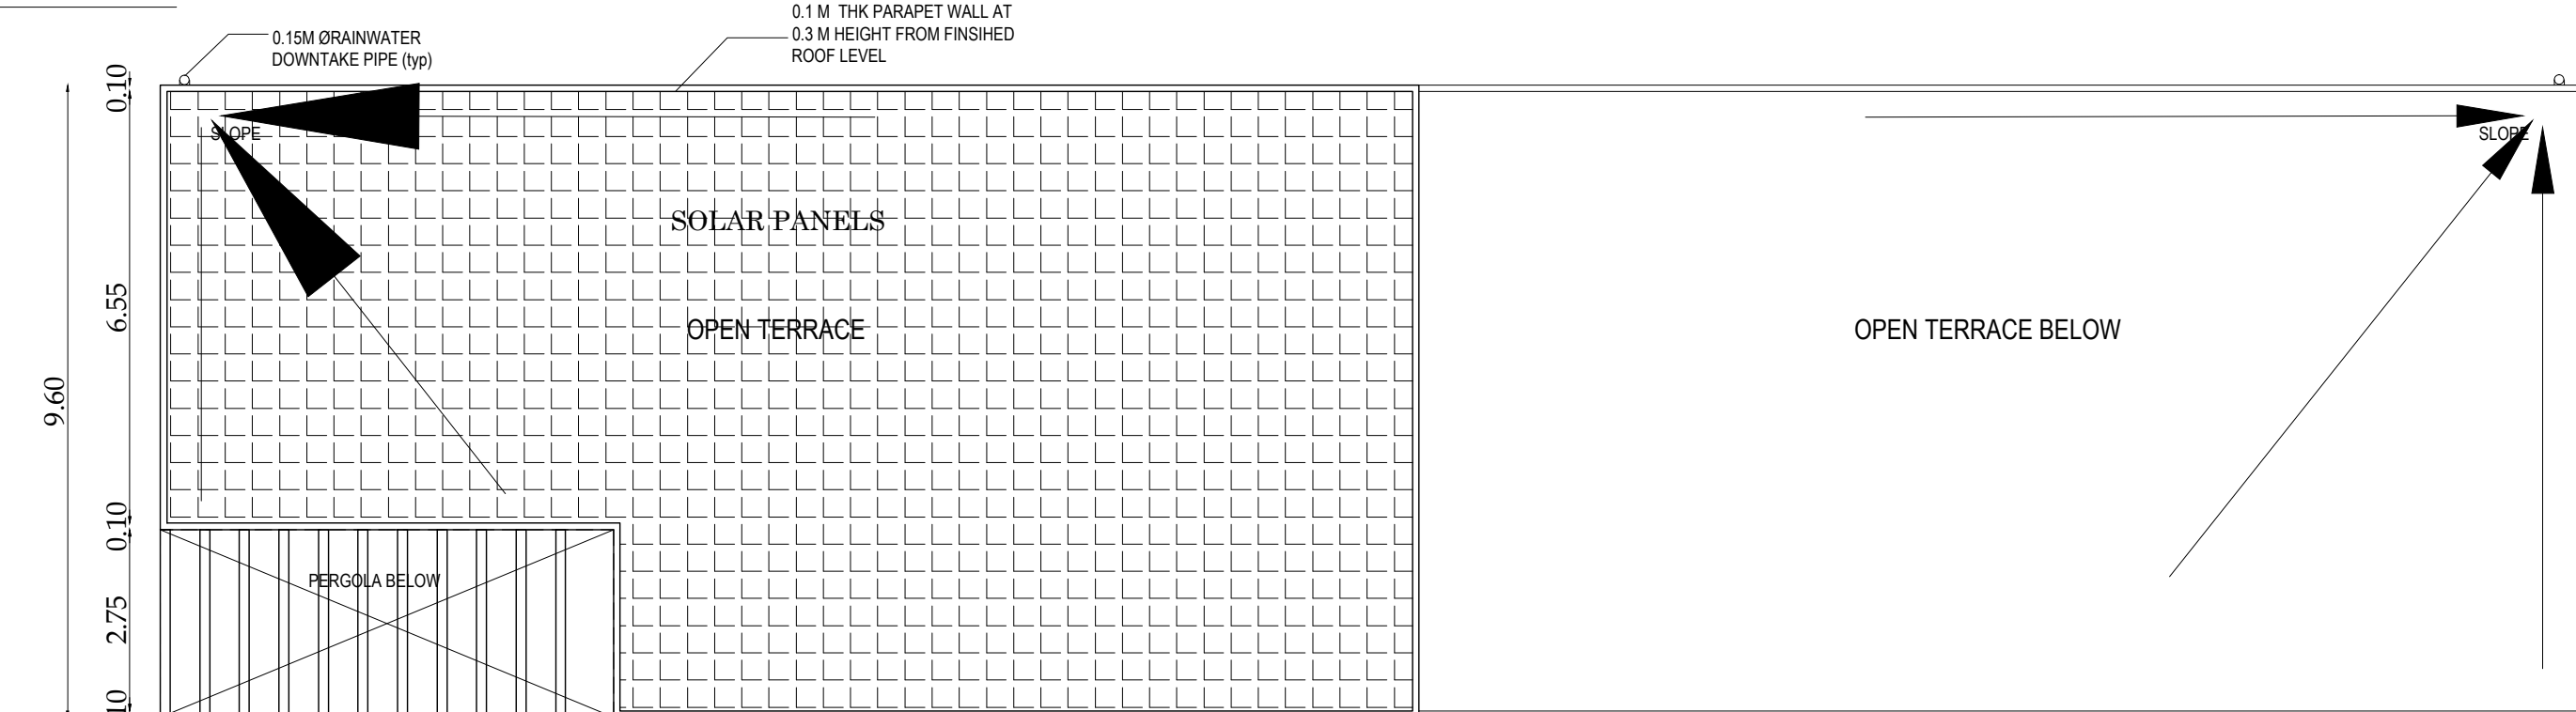


TERRACE FLOOR PLAN - (BLOCK-8)

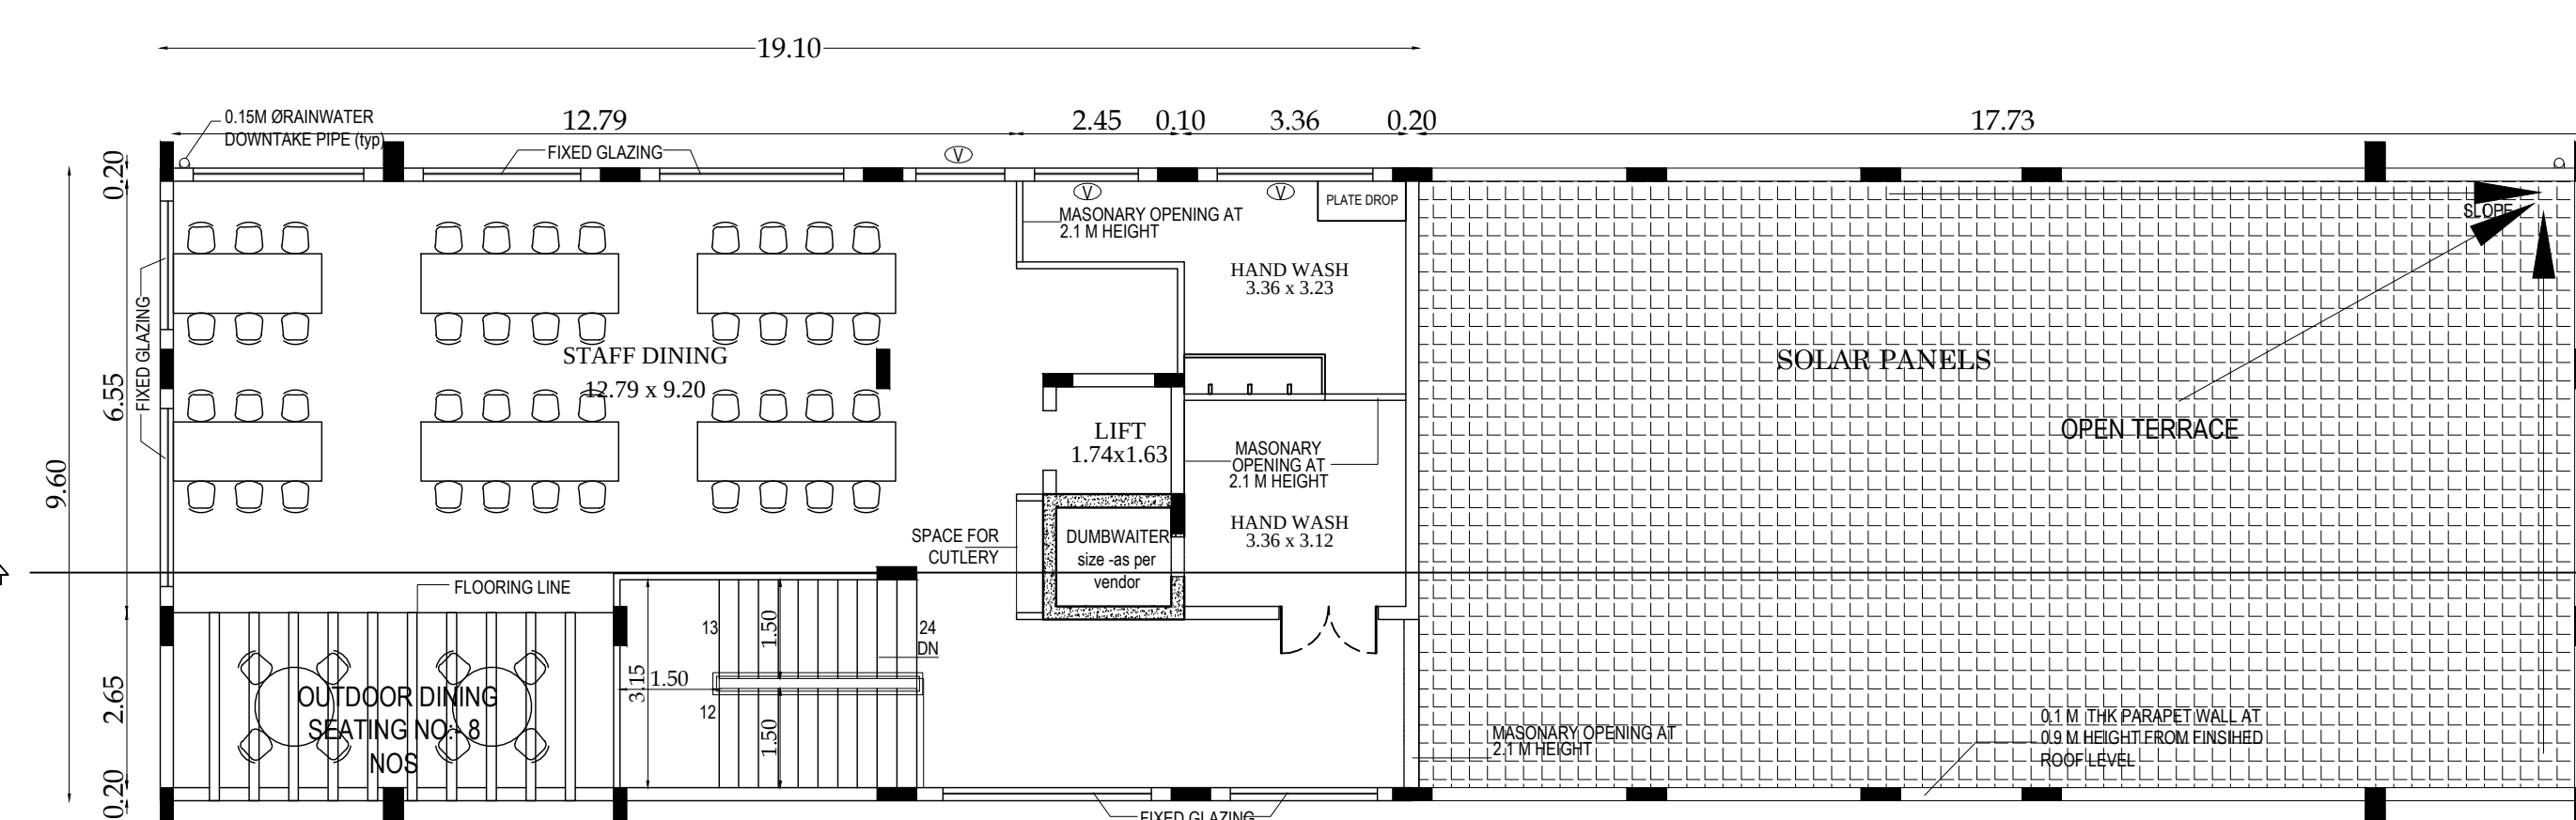


FIRST FLOOR PLAN - (BLOCK-8)

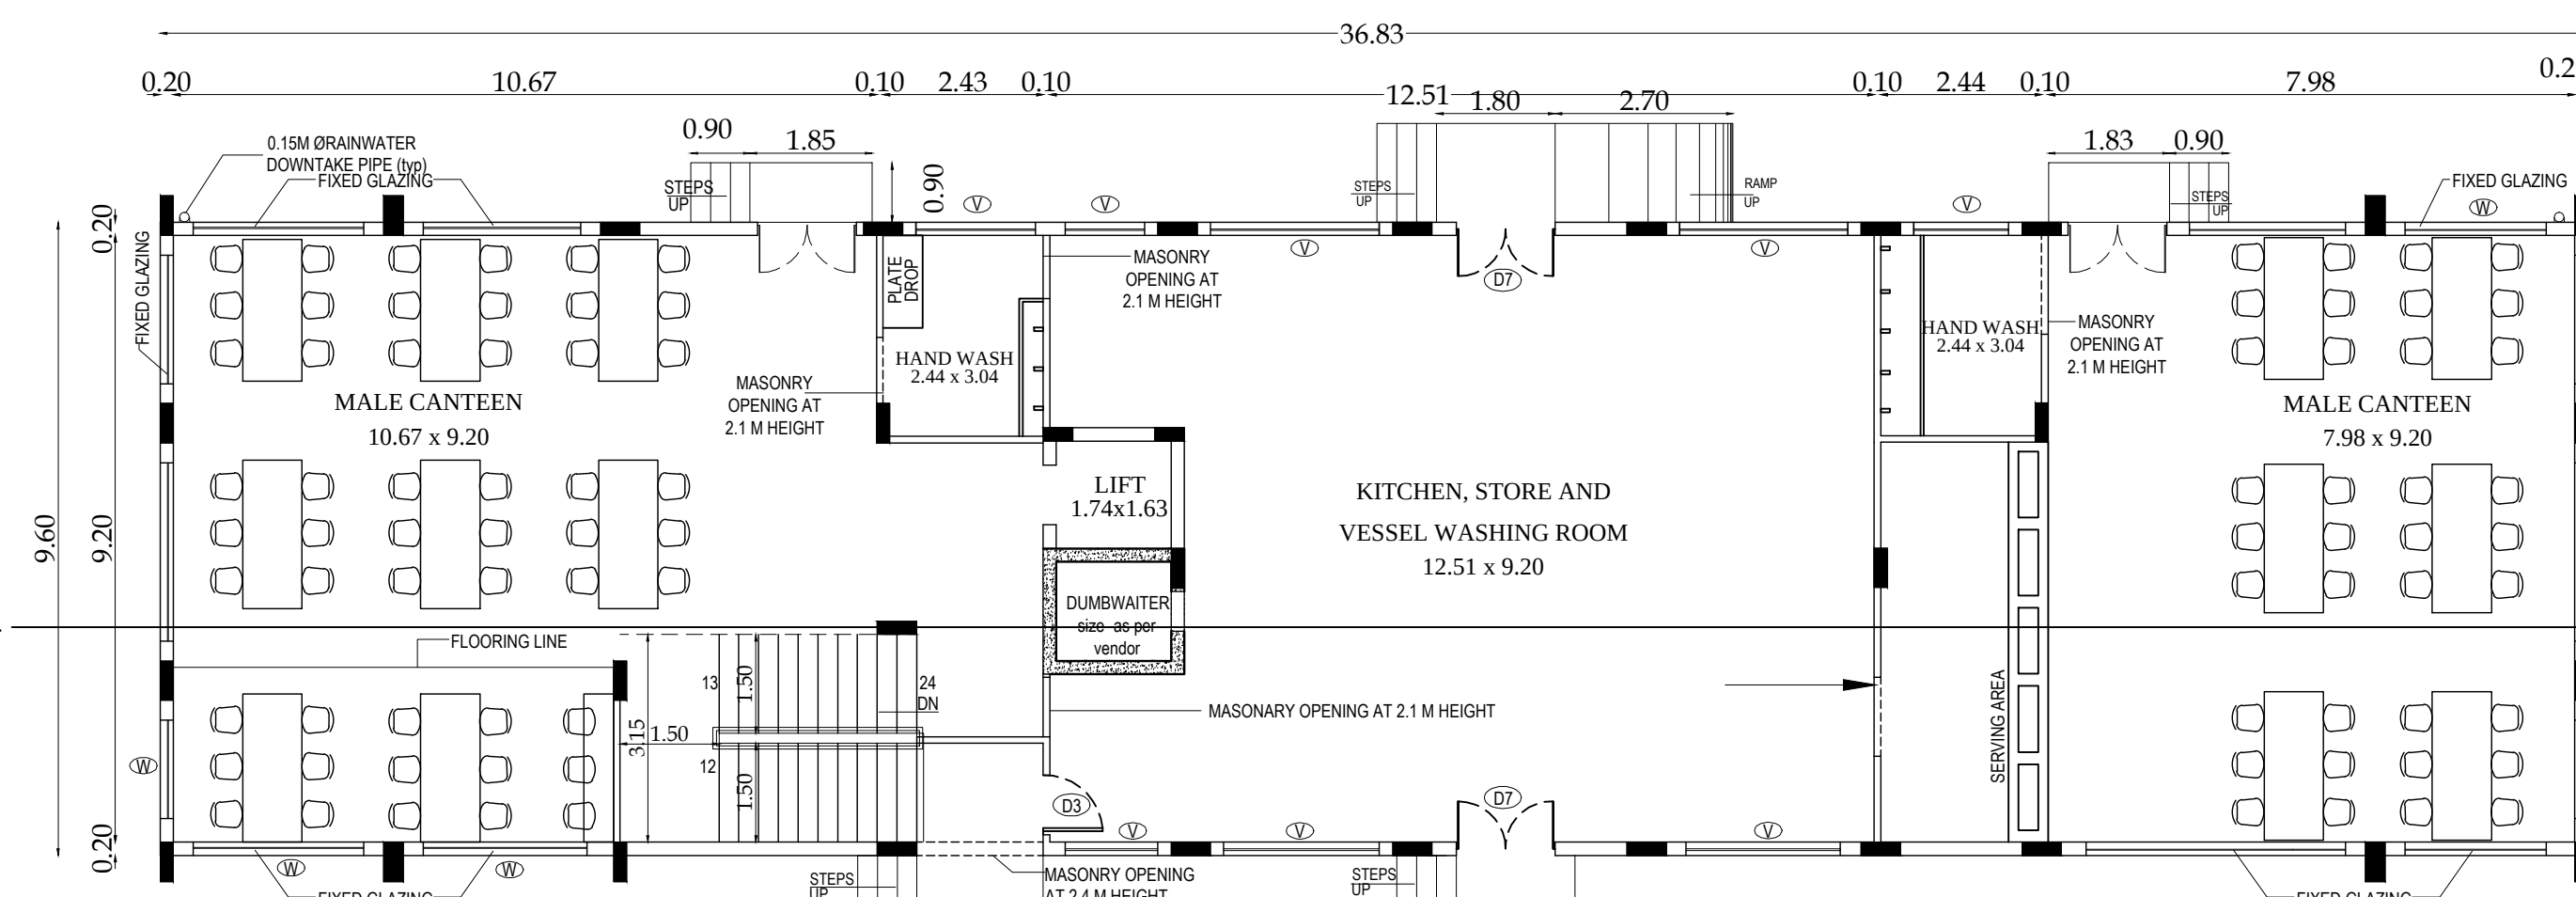


GROUND FLOOR PLAN - (BLOCK-8)

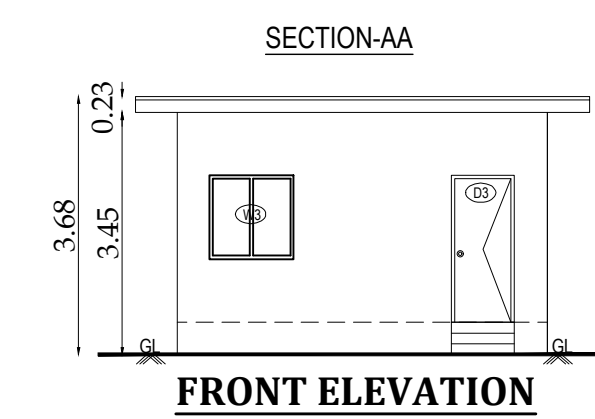SECURITY-2 & BILLING OFFICE
SCALE 1:100


FRONT ELEVATION

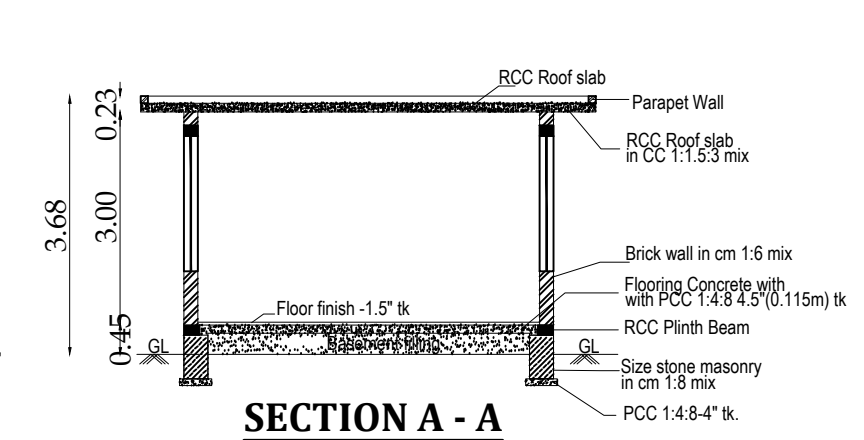

SECTION A - A

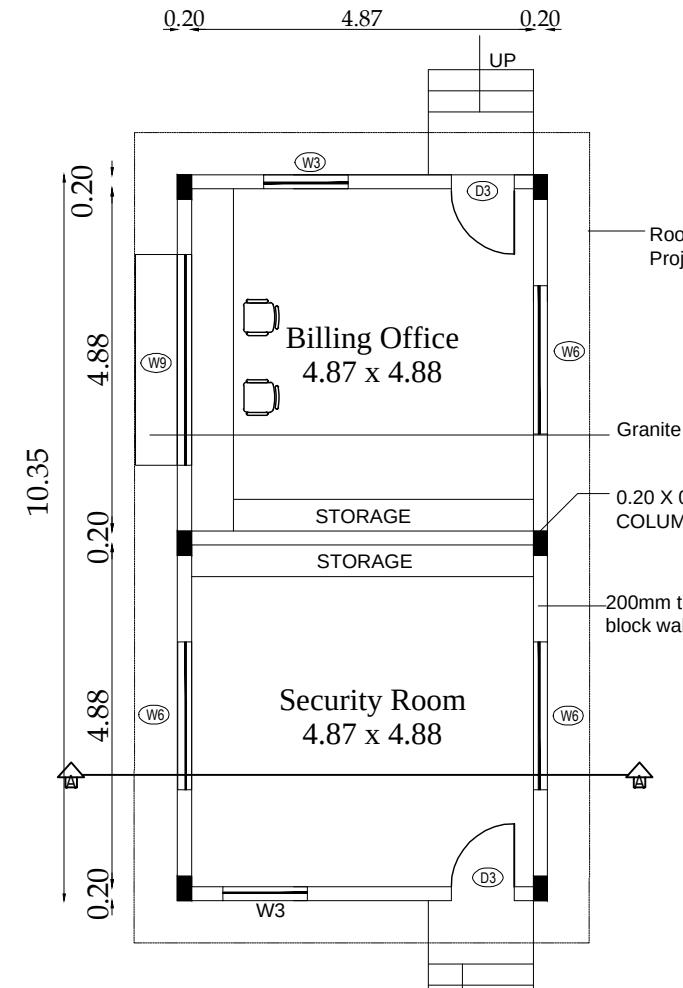


GROUND FLOOR PLAN - (BLOCK-10)

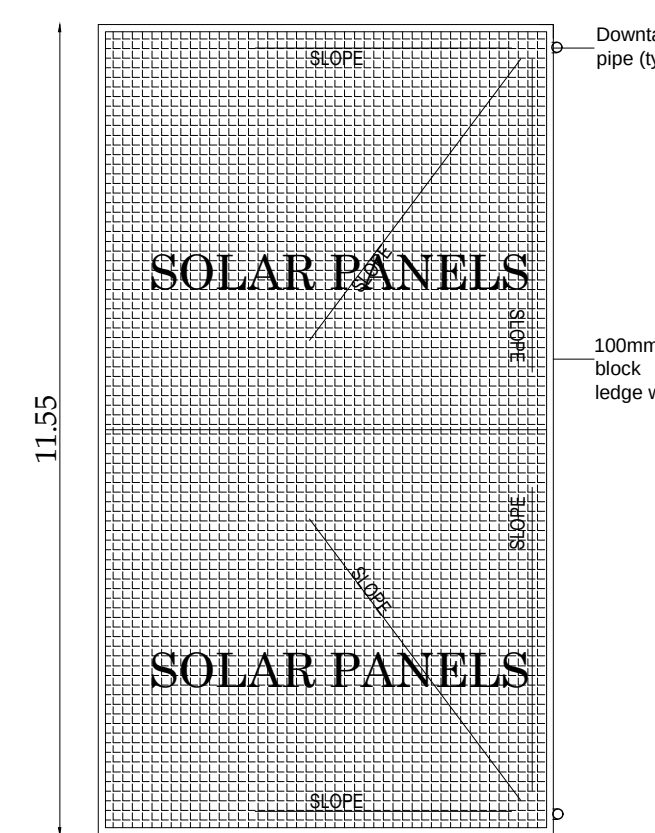


TERRACE FLOOR PLAN - (BLOCK-10)

SECURITY - 1

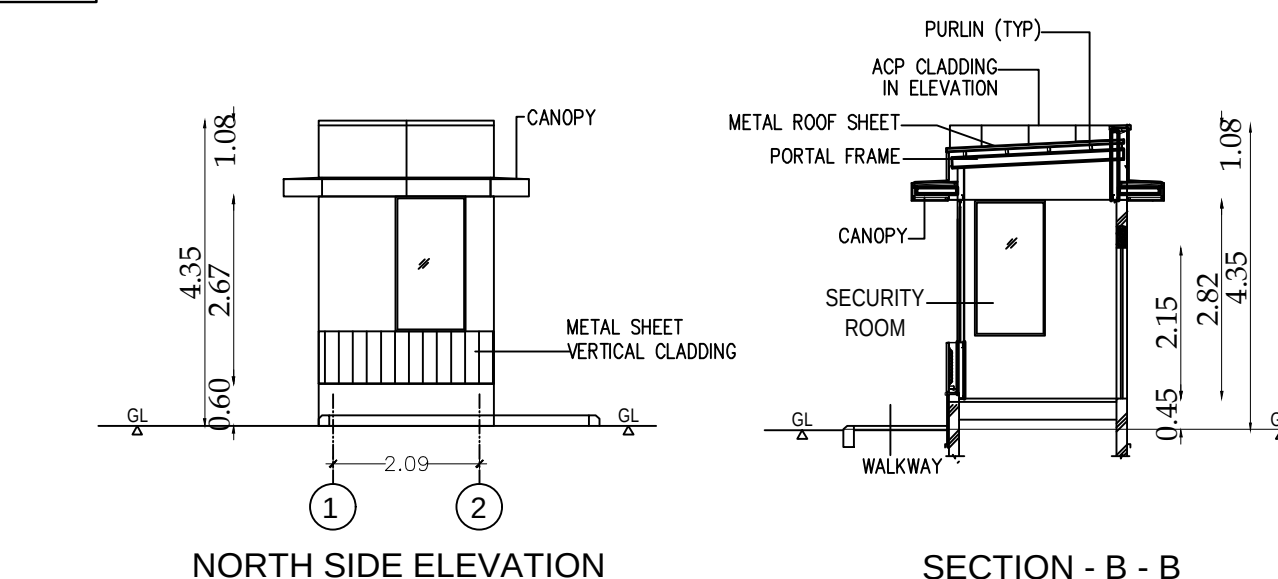


NORTH SIDE ELEVATION

SECTION - B - B

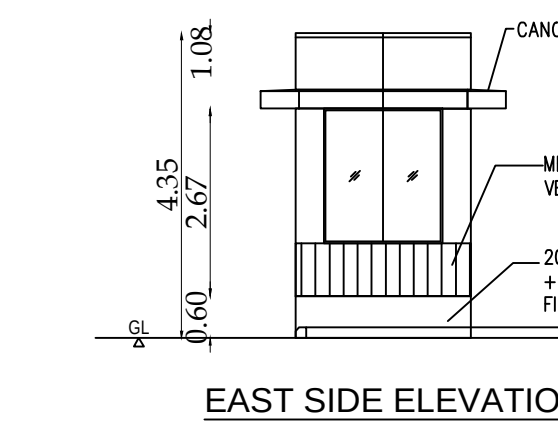



EAST SIDE ELEVATION

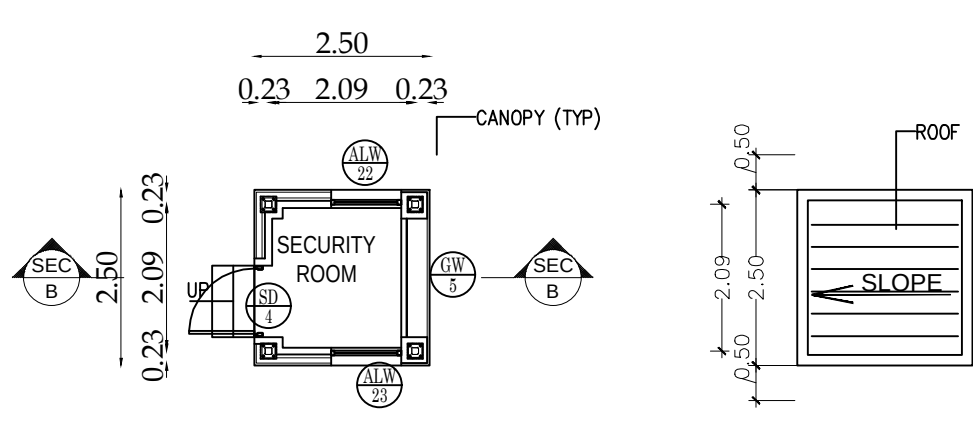

GROUND FLOOR PLAN

ROOF PLAN

CANTEN ELEVATION - A

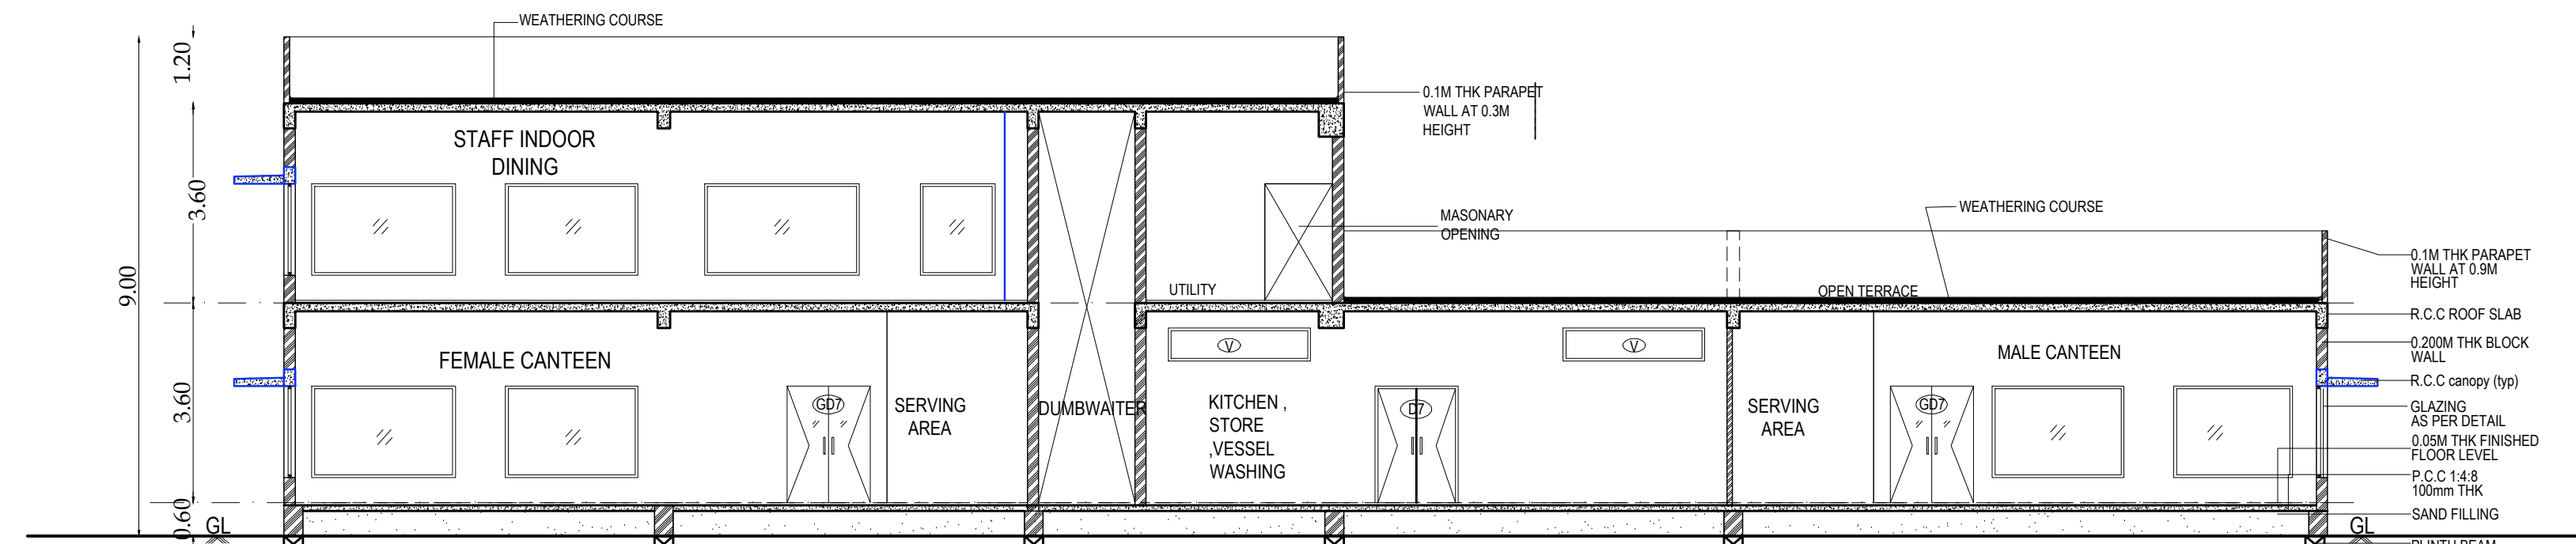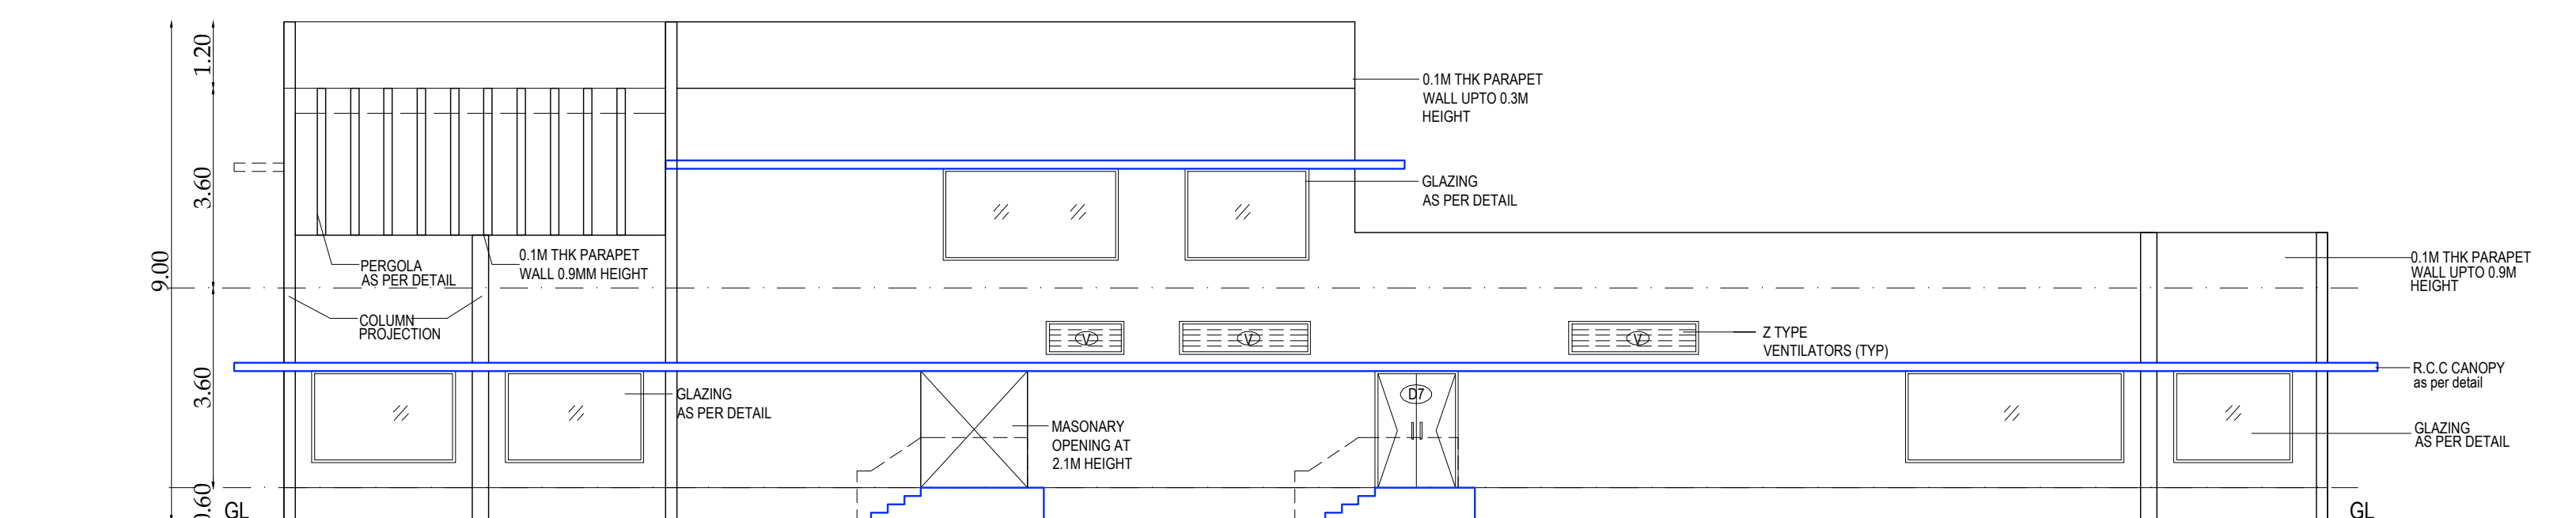

CANTEN - SECTION 1-1

PLAN SHOWING THE PROPOSED CONSTRUCTION OF GALVALUME SHEET ROOF AND RCC ROOF BUILDING FOR SPINNING MILL PURPOSE OWNED BY "M/s MOTHI SPINNER PRIVATE LIMITED" FOR INDUSTRIAL PURPOSE (ORANGE CATEGORY) AT S.F.No: 226/1B, 2B, 227/1A, 1B, 2, 3, 229/1, 3, 5, 233/1B, 2B, 234/2B, 3E2, 4C, 5A2, 235/2A1A2, 236/1A1B, ANANGUR VILLAGE, KUMARAPALAYAM TALUK, NAMAKKAL DISTRICT.

ALL DIMENSION ARE IN METER

NAME OF THE APPLICANT :

M/s MOTHI SPINNER PRIVATE LIMITED

AREA DETAILS:

S.NO	DESCRIPTION	FSI AREA	NON-FSI AREA	TOTAL BUILT-UP AREA
------	-------------	----------	--------------	---------------------

PROPOSED BUILDING

BLOCK-8 (CANTEN)

1	GROUND FLOOR (RCC)	353.56	-	353.56
2	FIRST FLOOR (RCC)	183.36	-	183.36

BLOCK-9 (OFFICE)

3	GROUND FLOOR (RCC)	313.12	-	313.12
---	--------------------	--------	---	--------

BLOCK-10 (BILLING AND SECURITY OFFICE)

4	GROUND FLOOR (RCC)	54.59	-	54.59
---	--------------------	-------	---	-------

SECURITY BLOCK

5	GROUND FLOOR (RCC)	6.25	-	6.25
TOTAL		910.88	-	910.88

JOINERY DETAILS:

SYMBOL	DESCRIPTION	METRE	SYMBOL	DESCRIPTION	METRE
D1	DOOR	0.75 x 2.10	W4	WINDOW	1.50 x 1.20
D3	DOOR	0.90 x 2.10	W5	WINDOW	1.80 x 1.20
D4	DOOR	1.00 x 2.10	W6	WINDOW	2.10 x 1.20
D5	DOOR	1.05 x 2.10	W7	WINDOW	2.40 x 1.20
D6	DOOR	1.50 x 2.10	W8	WINDOW	2.70 x 1.20
GD1	GLASS DOOR	0.90 x 2.10	W9	WINDOW	3.00 x 2.10
GD2	GLASS DOOR	1.50 x 2.40	W10	WINDOW	4.80 x 2.40
PD1	PVC DOOR	0.75 x 2.10	V	VENTILATOR	0.60 x 0.90
PD2	PVC DOOR	0.90 x 2.10	V1	VENTILATOR	0.60 x 0.60
W3	WINDOW	1.20 x 1.20	V2	VENTILATOR	0.90 x 0.60

APPLICANT :

For MOTHI SPINNER PRIVATE LIMITED

9.10.2023
DIRECTOR

REFERENCE:


- FIRE ALARM SYSTEM
- HOSE REEL
- FIRE FIGHTING EQUIPMENT
- DRINKING WATER

STRUCTURAL ENGINEER :


Er.S.RAMACHANDRAN, M.E., M.I.E.
Structural Engineer Gr-I
DTCPR Reg. No DTCPR/NAMAKKAL/RSE-1/001/2021
Res: 4/580 Muthalaipalli Thottam,
Velayakannur, Kumarapalayam-638183

REGISTERED ENGINEER :

T. JOHN YOGARAJ
Architect Grade I (RA) CA / 2009 / 20800
Reg No: Coimbatore LPV/RA/GR-1/1883/008
B-3 Arund Abades (Shulom)
38-A, Anna Street, Varkkaduram,
Coimbatore - 641 025. CoR:08840 88212

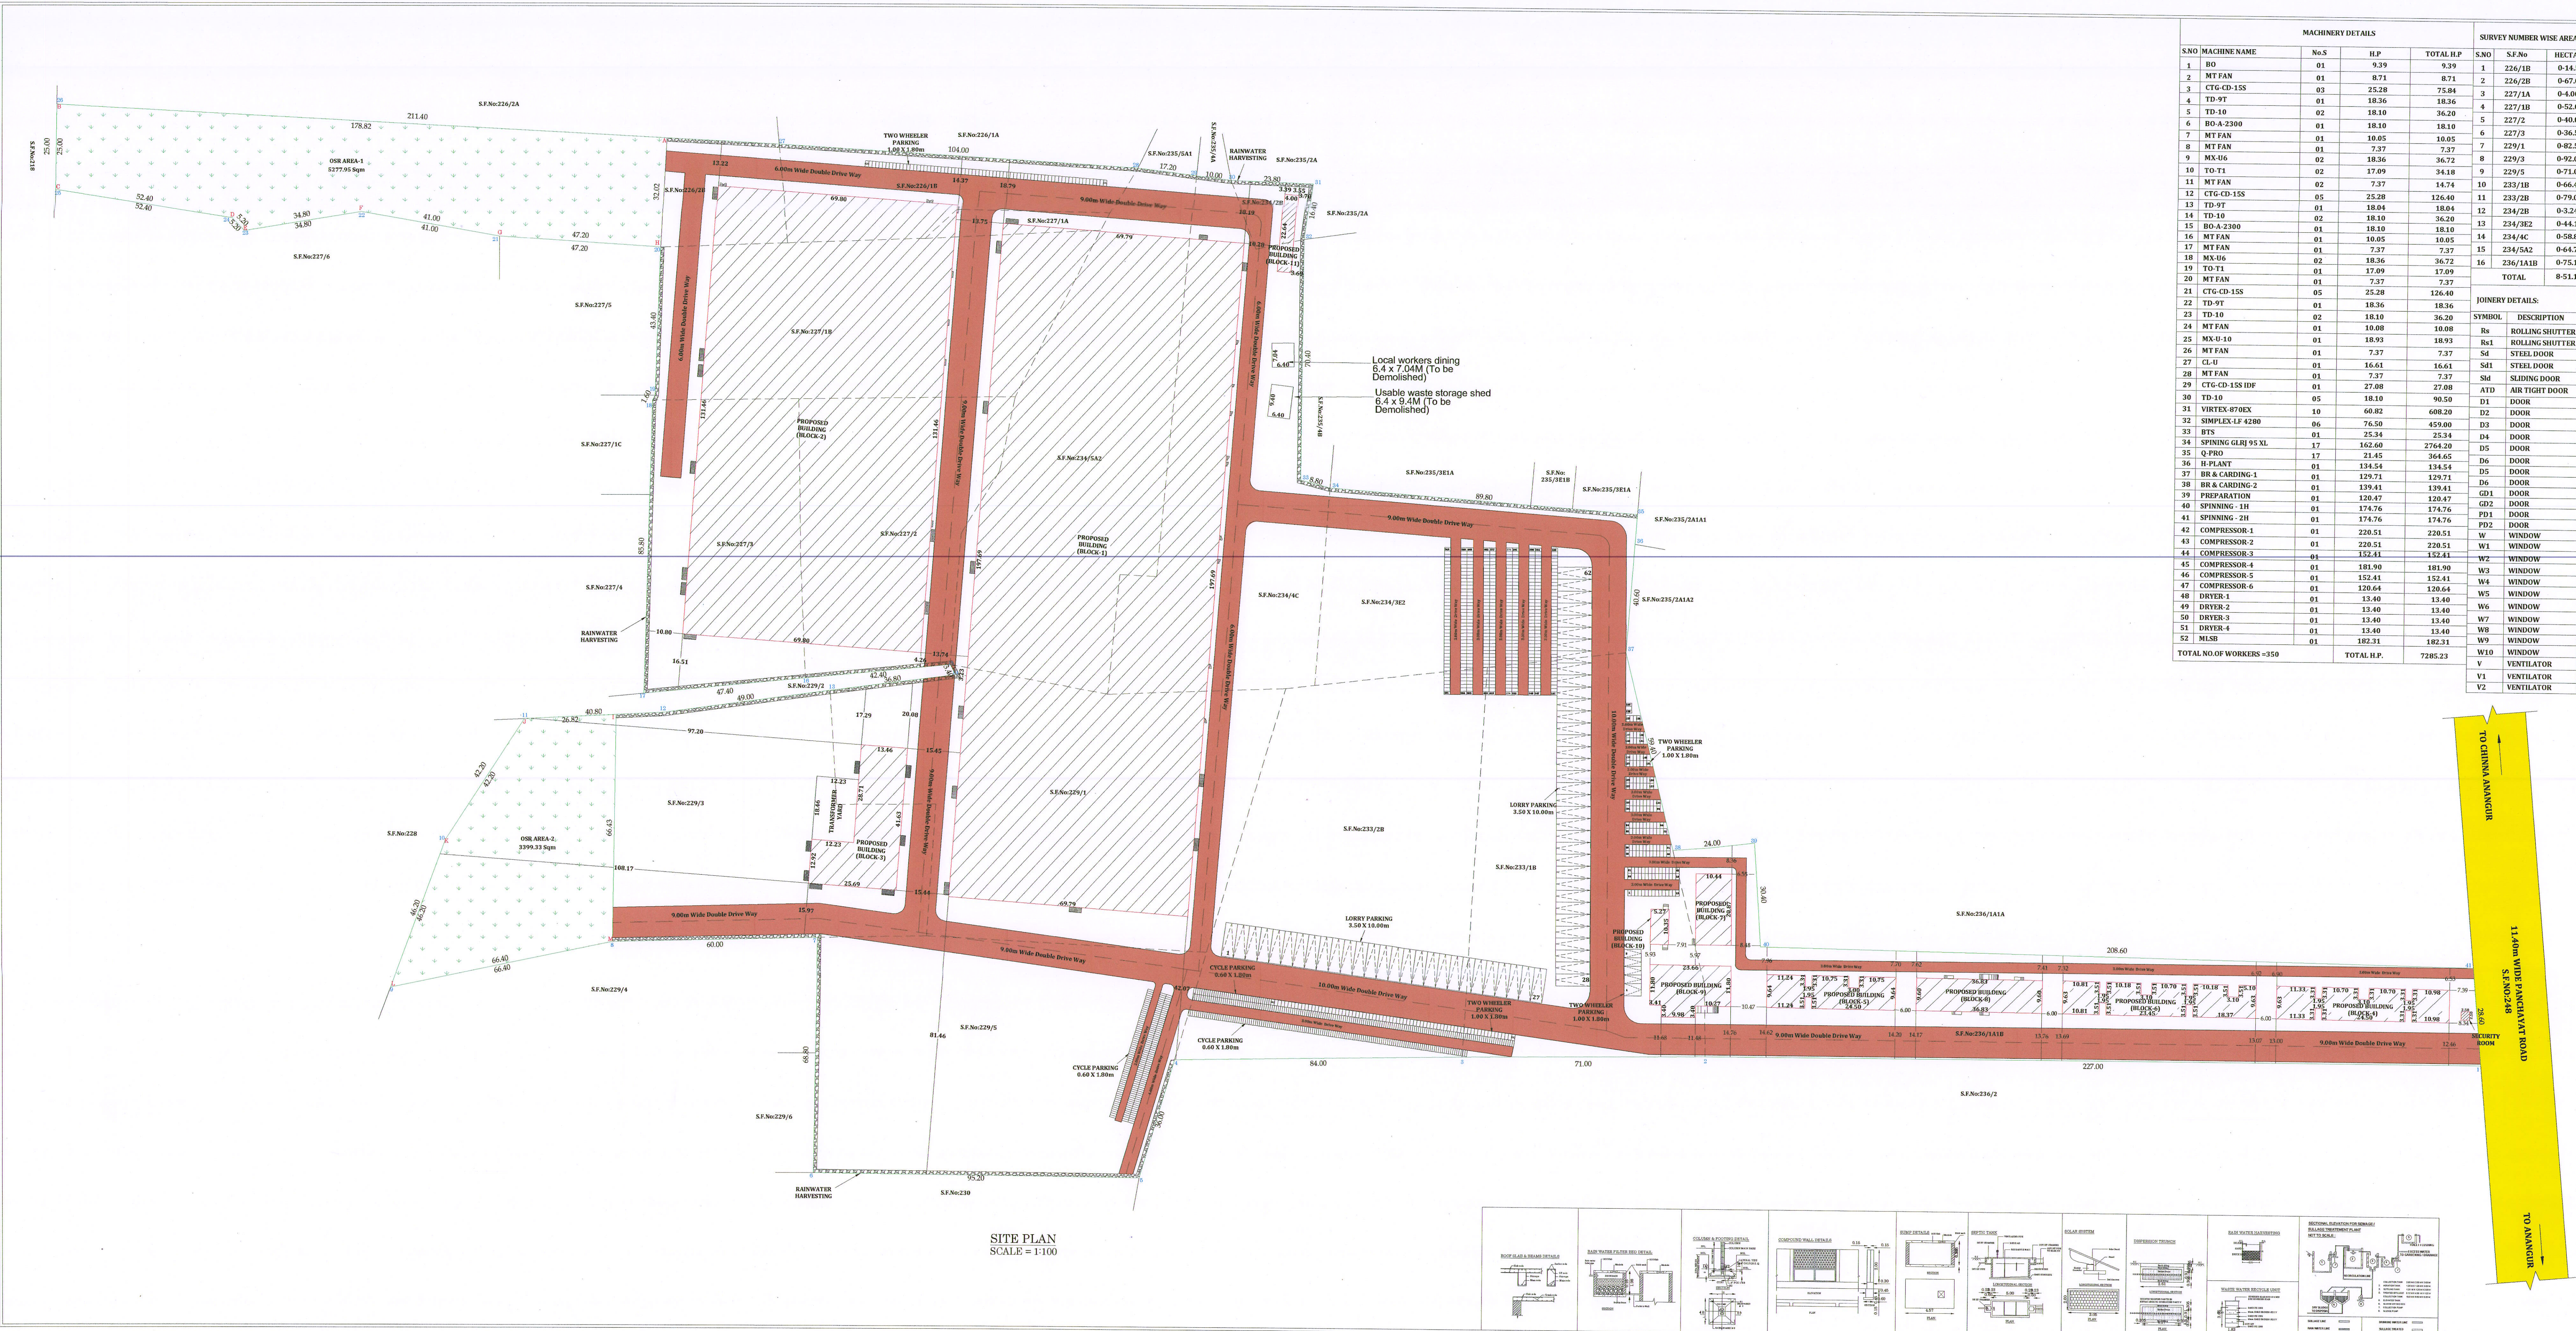

SITE PLAN
SCALE = 1:100

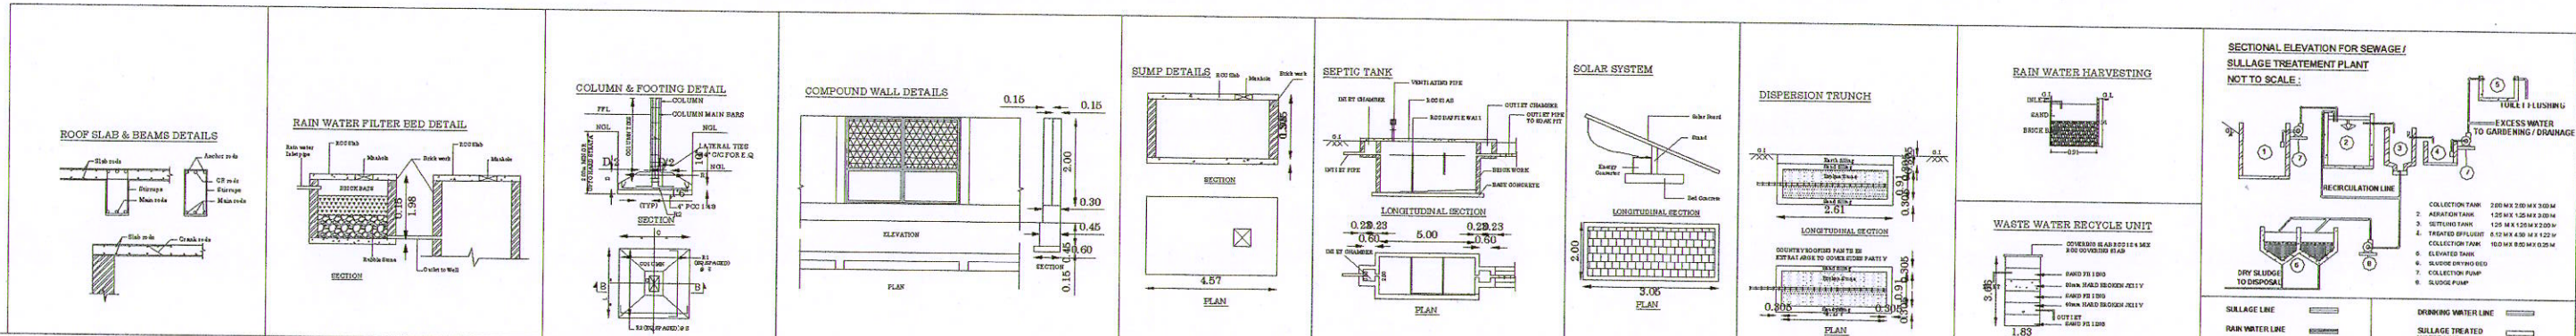

MACHINERY DETAILS					SURVEY NUMBER WISE AREA DETAILS					SHEET NO.01/10					
S.NO	MACHINE NAME	No.S	H.P	TOTAL H.P	S.NO	S.F.No	HECTARE	SQ.m		PLAN SHOWING THE PROPOSED CONSTRUCTION OF GALVALUME SHEET AND RCC ROOF BUILDING FOR SPINNING MILL FACTORY PURPOSE OWNED BY "M/s MOTH SPINNER PRIVATE LIMITED" FOR INDUSTRIAL PURPOSE (ORANGE CATEGORY) AT S.F.No. 226/1B, 2B, 227/1A, 1B, 2, 3, 229/1, 3, 5, 233/1B, 2B, 234/2B, 3E2, 4C, 5A2, 236/1A1B, ANNANGIR VILLAGE AND PANCHAYAT, KUMARAPALAYAM TALUK, NAMAKKAL DISTRICT.					
1	BO	01	9.39	9.39	1	226/1B	0-14.58	1458.00		ALL DIMENSIONS ARE IN METER					
2	MT FAN	01	8.71	8.71	2	226/2B	0-67.00	6700.00		NAME OF THE APPLICANT: M/s MOTH SPINNER PRIVATE LIMITED					
3	CTG-CD-1SS	03	25.28	75.84	3	227/1A	0-4.00	400.00		AREA DETAILS:					
4	TD-9T	01	18.36	18.36	4	227/1B	0-52.00	5200.00		AS PER PATTI AS PER DOCUMENT 85112.00 Sq.m 21.0225 Acres (or) 85074.33 Sq.m					
5	TD-10	02	18.10	36.20	5	227/2	0-40.00	4000.00		ONLINE APPLICATION NUMBER : SWP/RPA/0077979/2023					
6	BO-A-2300	01	18.10	18.10	6	227/3	0-36.50	3650.00		AREA DETAILS:					
7	MT FAN	01	10.05	10.05	7	229/1	0-82.50	8250.00		S.NO DESCRIPTION PSI AREA NON-PSI AREA TOTAL BUILT-UP AREA					
8	MX-U6	02	18.36	36.72	8	229/2	0-92.00	9200.00		PROPOSED BUILDING					
9	MT FAN	01	7.37	7.37	9	229/3	0-71.00	7100.00		BLOCK-1 (MAIN FACTORY BUILDING-1)					
10	TO-T1	02	17.09	34.18	10	233/1B	0-66.40	6640.00		1 GROUND FLOOR (GI SHEET) 13440.03 - 13440.03					
11	MT FAN	02	7.37	14.74	11	233/2B	0-79.00	7900.00		2 GROUND FLOOR (RCC) 539.85 - 539.85					
12	CTG-CD-1SS	05	25.28	126.40	12	234/2B	0-34.24	3424.00		3 FIRST FLOOR (RCC) 539.85 - 539.85					
13	TD-9T	01	18.04	18.04	13	234/2E2	0-44.13	4413.00		4 SECOND FLOOR (RCC) 91.57 - 91.57					
14	TD-10	02	18.10	36.20	14	234/4C	0-54.80	5480.00		5 THIRD FLOOR (RCC) 91.57 - 91.57					
15	BO-A-2300	01	18.10	18.10	15	234/5A2	0-64.78	6478.00		BLOCK-2 (MAIN FACTORY BUILDING-2)					
16	MT FAN	01	10.05	10.05	16	236/1A1B	0-75.19	7519.00		6 GROUND FLOOR (GI SHEET) 8495.90 - 8495.90					
17	MT FAN	01	7.37	7.37	17	236/2	0-40.00	4000.00		7 GROUND FLOOR (RCC) 679.92 - 679.92					
18	MX-U6	02	18.36	36.72	18	236/3	0-40.00	4000.00		8 FIRST FLOOR (GI SHEET) 163.84 - 163.84					
19	TO-T1	01	17.09	17.09	19	236/4	0-40.00	4000.00		BLOCK-3 (POWER HOUSE AND GENERATOR ROOM)					
20	MT FAN	01	7.37	7.37	20	236/5	0-40.00	4000.00		10 GROUND FLOOR (GI SHEET) 328.82 - 328.82					
21	CTG-CD-1SS	05	25.28	126.40	21	236/6	0-40.00	4000.00		11 GROUND FLOOR (RCC) 459.59 - 459.59					
22	TD-9T	01	18.36	18.36	22	236/7	0-40.00	4000.00		12 FIRST FLOOR (GI SHEET) 453.00 - 453.00					
23	TD-10	02	18.10	36.20	23	236/8	0-40.00	4000.00		BLOCK-4 (GENTS DORMITORY)					
24	MT FAN	01	10.08	10.08	24	236/9	0-40.00	4000.00		13 STYL FLOOR (RCC) 452.26 - 452.26					
25	MX-U-10	01	18.93	18.93	25	236/10	0-40.00	4000.00		14 FIRST FLOOR (RCC) 452.26 - 452.26					
26	MT FAN	01	7.37	7.37	26	236/11	0-40.00	4000.00		15 SECOND FLOOR (RCC) 452.26 - 452.26					
27	CLU	01	16.61	16.61	27	236/12	0-40.00	4000.00		BLOCK-5 (LADIES DORMITORY)					
28	MT FAN	01	7.37	7.37	28	236/13	0-40.00	4000.00		16 GROUND FLOOR (RCC) 340.63 - 340.63					
29	CTG-CD-1SS IDF	01	27.08	27.08	29	236/14	0-40.00	4000.00		17 FIRST FLOOR (RCC) 340.63 - 340.63					
30	TD-10	02	18.10	36.20	30	236/15	0-40.00	4000.00		18 SECOND FLOOR (RCC) 340.63 - 340.63					
31	VIRTEX-870EX	10	60.82	608.20	31	236/16	0-40.00	4000.00		BLOCK-6 (FAMILY QUARTERS)					
32	SIMPLEX LF 4280	06	76.50	459.00	32	236/17	0-40.00	4000.00		16 GROUND FLOOR (RCC) 495.22 - 495.22					
33	PYS	01	25.34	25.34	33	236/18	0-40.00	4000.00		17 FIRST FLOOR (RCC) 495.22 - 495.22					
34	SPINNING GLW 95 XL	17	162.60	2764.20	34	236/19	0-40.00	4000.00		18 SECOND FLOOR (RCC) 495.22 - 495.22					
35	R-PLANT	01	134.54	134.54	35	236/20	0-40.00	4000.00		BLOCK-7 (PO AND GUEST ROOM)					
36	BR-A CARDING-2	01	129.71	129.71	36	236/21	0-40.00	4000.00		28 GROUND FLOOR (GI SHEET) 217.88 - 217.88					
39	PREPARATION	01	120.47	120.47	39	236/22	0-40.00	4000.00		BLOCK-8 (CANTEN)					
40	SPINNING -1H	01	174.76	174.76	40	236/23	0-40.00	4000.00		26 GROUND FLOOR (RCC) 353.56 - 353.56					
41	SPINNING -2H	01	174.76	174.76	41	236/24	0-40.00	4000.00		27 FIRST FLOOR (RCC) 183.36 - 183.36					
42	COMPRESSOR-1	01	220.51	220.51	42	236/25	0-40.00	4000.00		BLOCK-9 (OFFICE)					
43	COMPRESSOR-2	01	220.51	220.51	43	236/26	0-40.00	4000.00		28 GROUND FLOOR (RCC) 313.12 - 313.12					
44	COMPRESSOR-3	01	152.41	152.41	44	236/27	0-40.00	4000.00		BLOCK-10 (BILLING AND SECURITY OFFICE)					
45	COMPRESSOR-4	01	181.90	181.90	45	236/28	0-40.00	4000.00		29 GROUND FLOOR (GI SHEET) 54.59 - 54.59					
46	COMPRESSOR-5	01	152.41	152.41	46	236/29	0-40.00	4000.00		BLOCK-11 (TOILET)					
47	COMPRESSOR-6	01	120.64	120.64	47	236/30	0-40.00	4000.00		30 GROUND FLOOR (RCC) 90.56 - 90.56					
48	DYER-1	01	13.40	13.40	48	236/31	0-40.00	4000.00		SECURITY BLOCK					
49	DYER-2	01	13.40	13.40	49	236/32	0-40.00	4000.00		31 GROUND FLOOR (RCC) 6.25 - 6.25					
50	DYER-3	01	13.40	13.40	50	236/33	0-40.00	4000.00		TOTAL					
51	DYER-4	01	13.40	13.40	51	236/34	0-40.00	4000.00		TOTAL					
52	MLSB	01	182.31	182.31	52	236/35	0-40.00	4000.00		Floor Space Index = Total PSI Area / Total Area As per Document = 30367.67 / 85074.33 = 0.35 < 1.50					
TOTAL NO.OF WORKERS =350					TOTAL H.P.					7285.23					

TO CHINNA ANNANGIR

TO ANNANGIR

TO CHINNA ANNANGIR

TO ANNANGIR

TO CHINNA ANNANGIR