



**PLAN SHOWING THE PROPOSED CONSTRUCTION OF RCC ROOF "RESTAURANT & LODGING " IN
S.F.NO.256/4A & 258/1A2B OF VENGIKKAL VILLAGE / PANCHAYAT, THIRUVANNAMALAI TALUK & DITRICT.**


ALL DIMENSIONS ARE IN METER SCALE 1:100

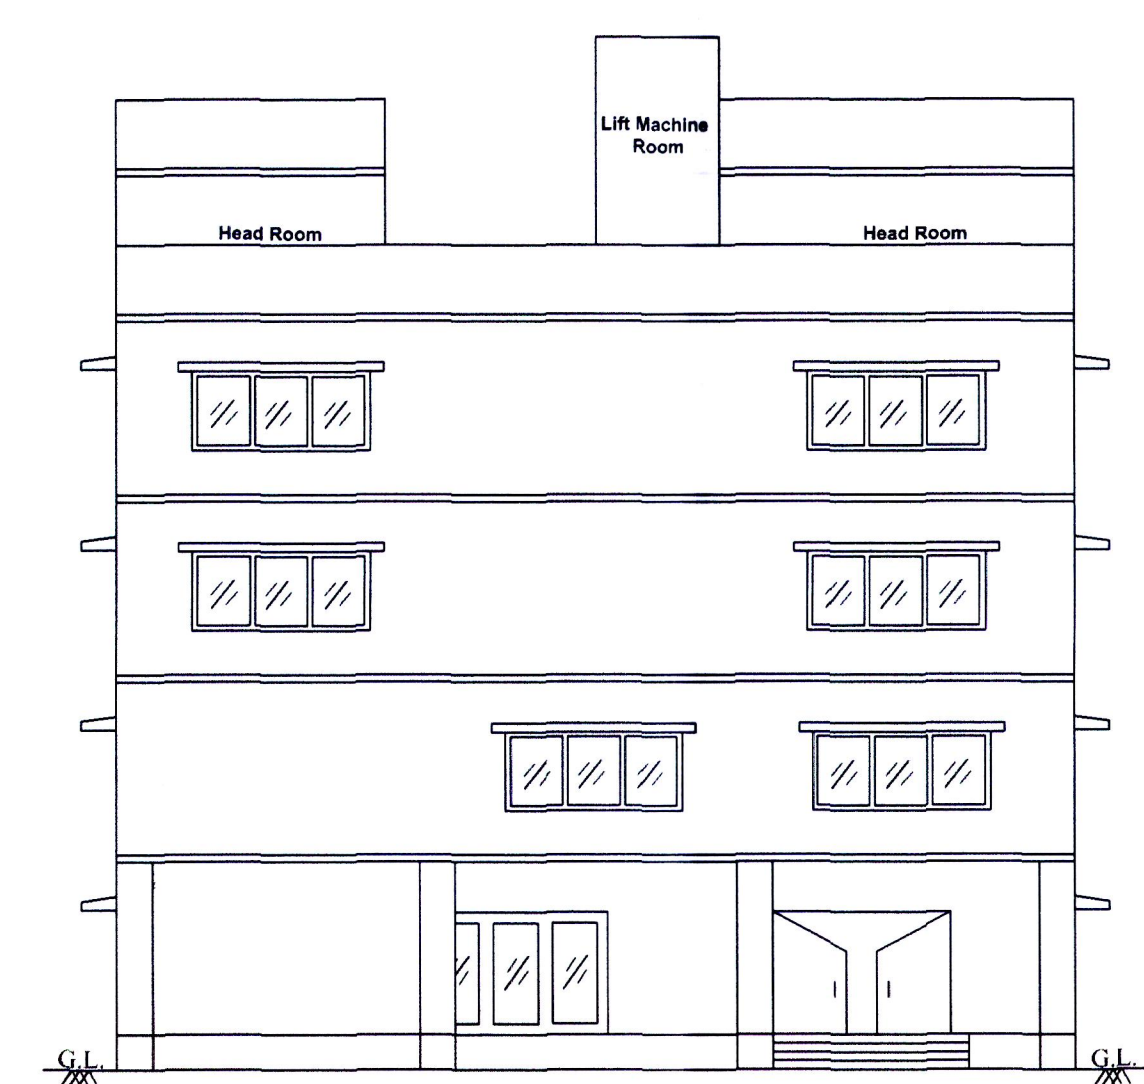


ELEVATION

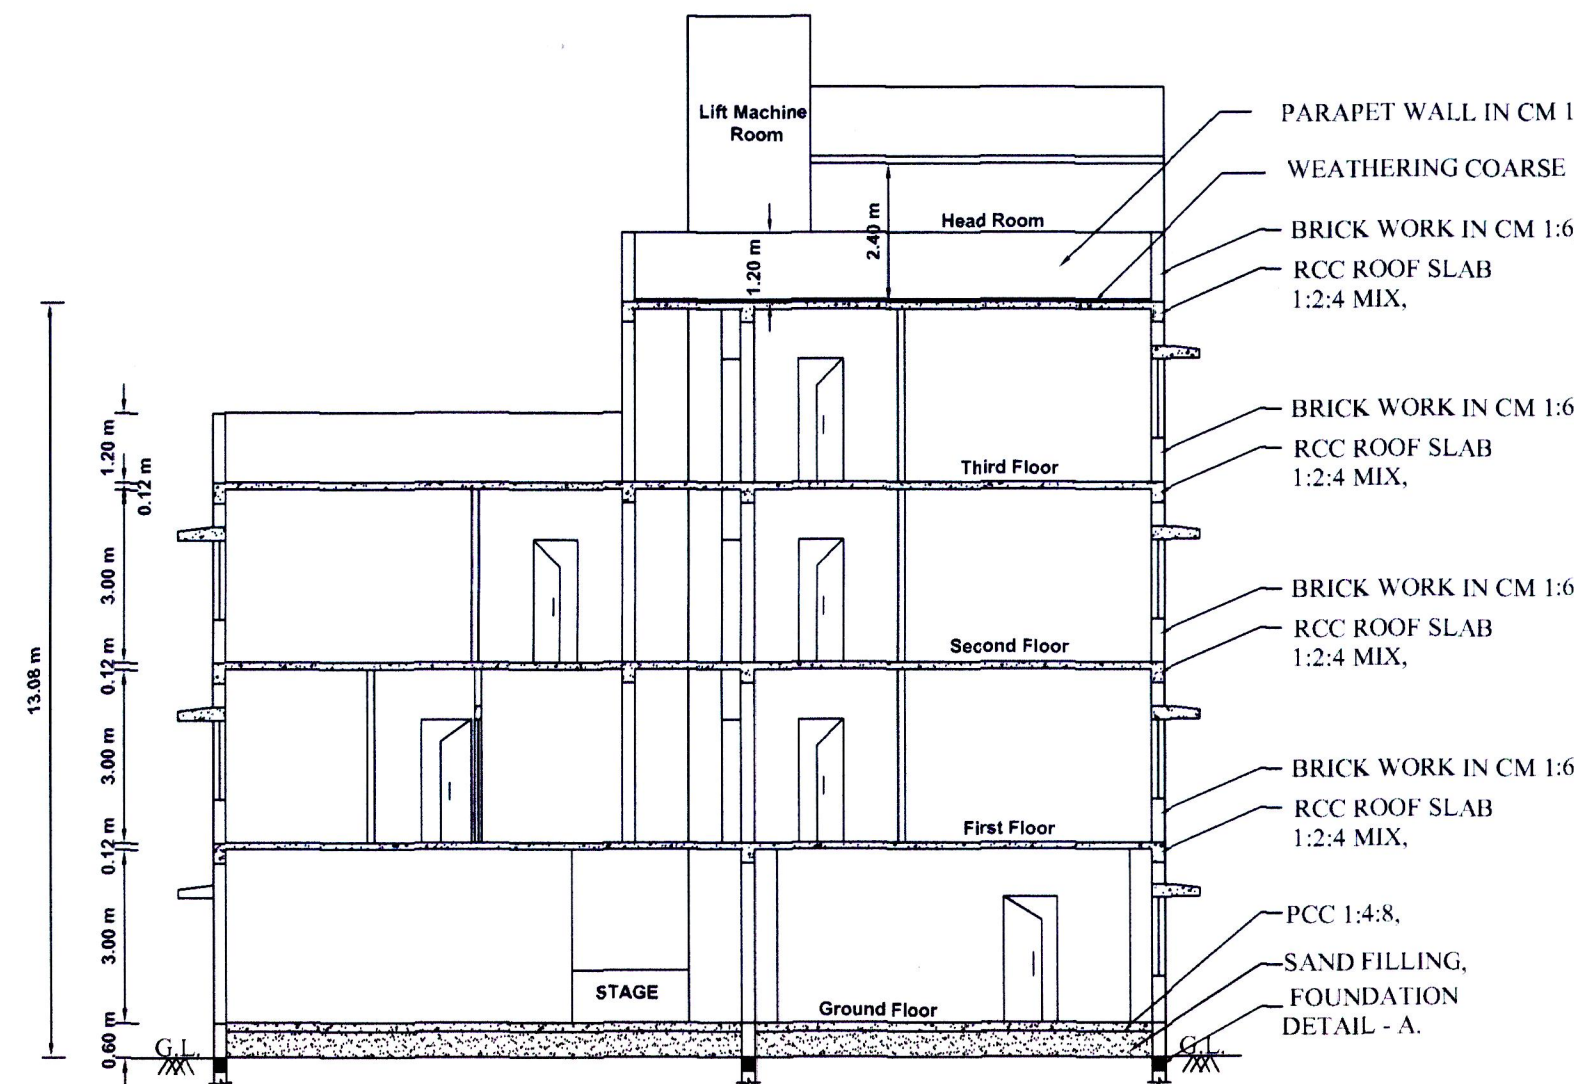

SECTION - AB

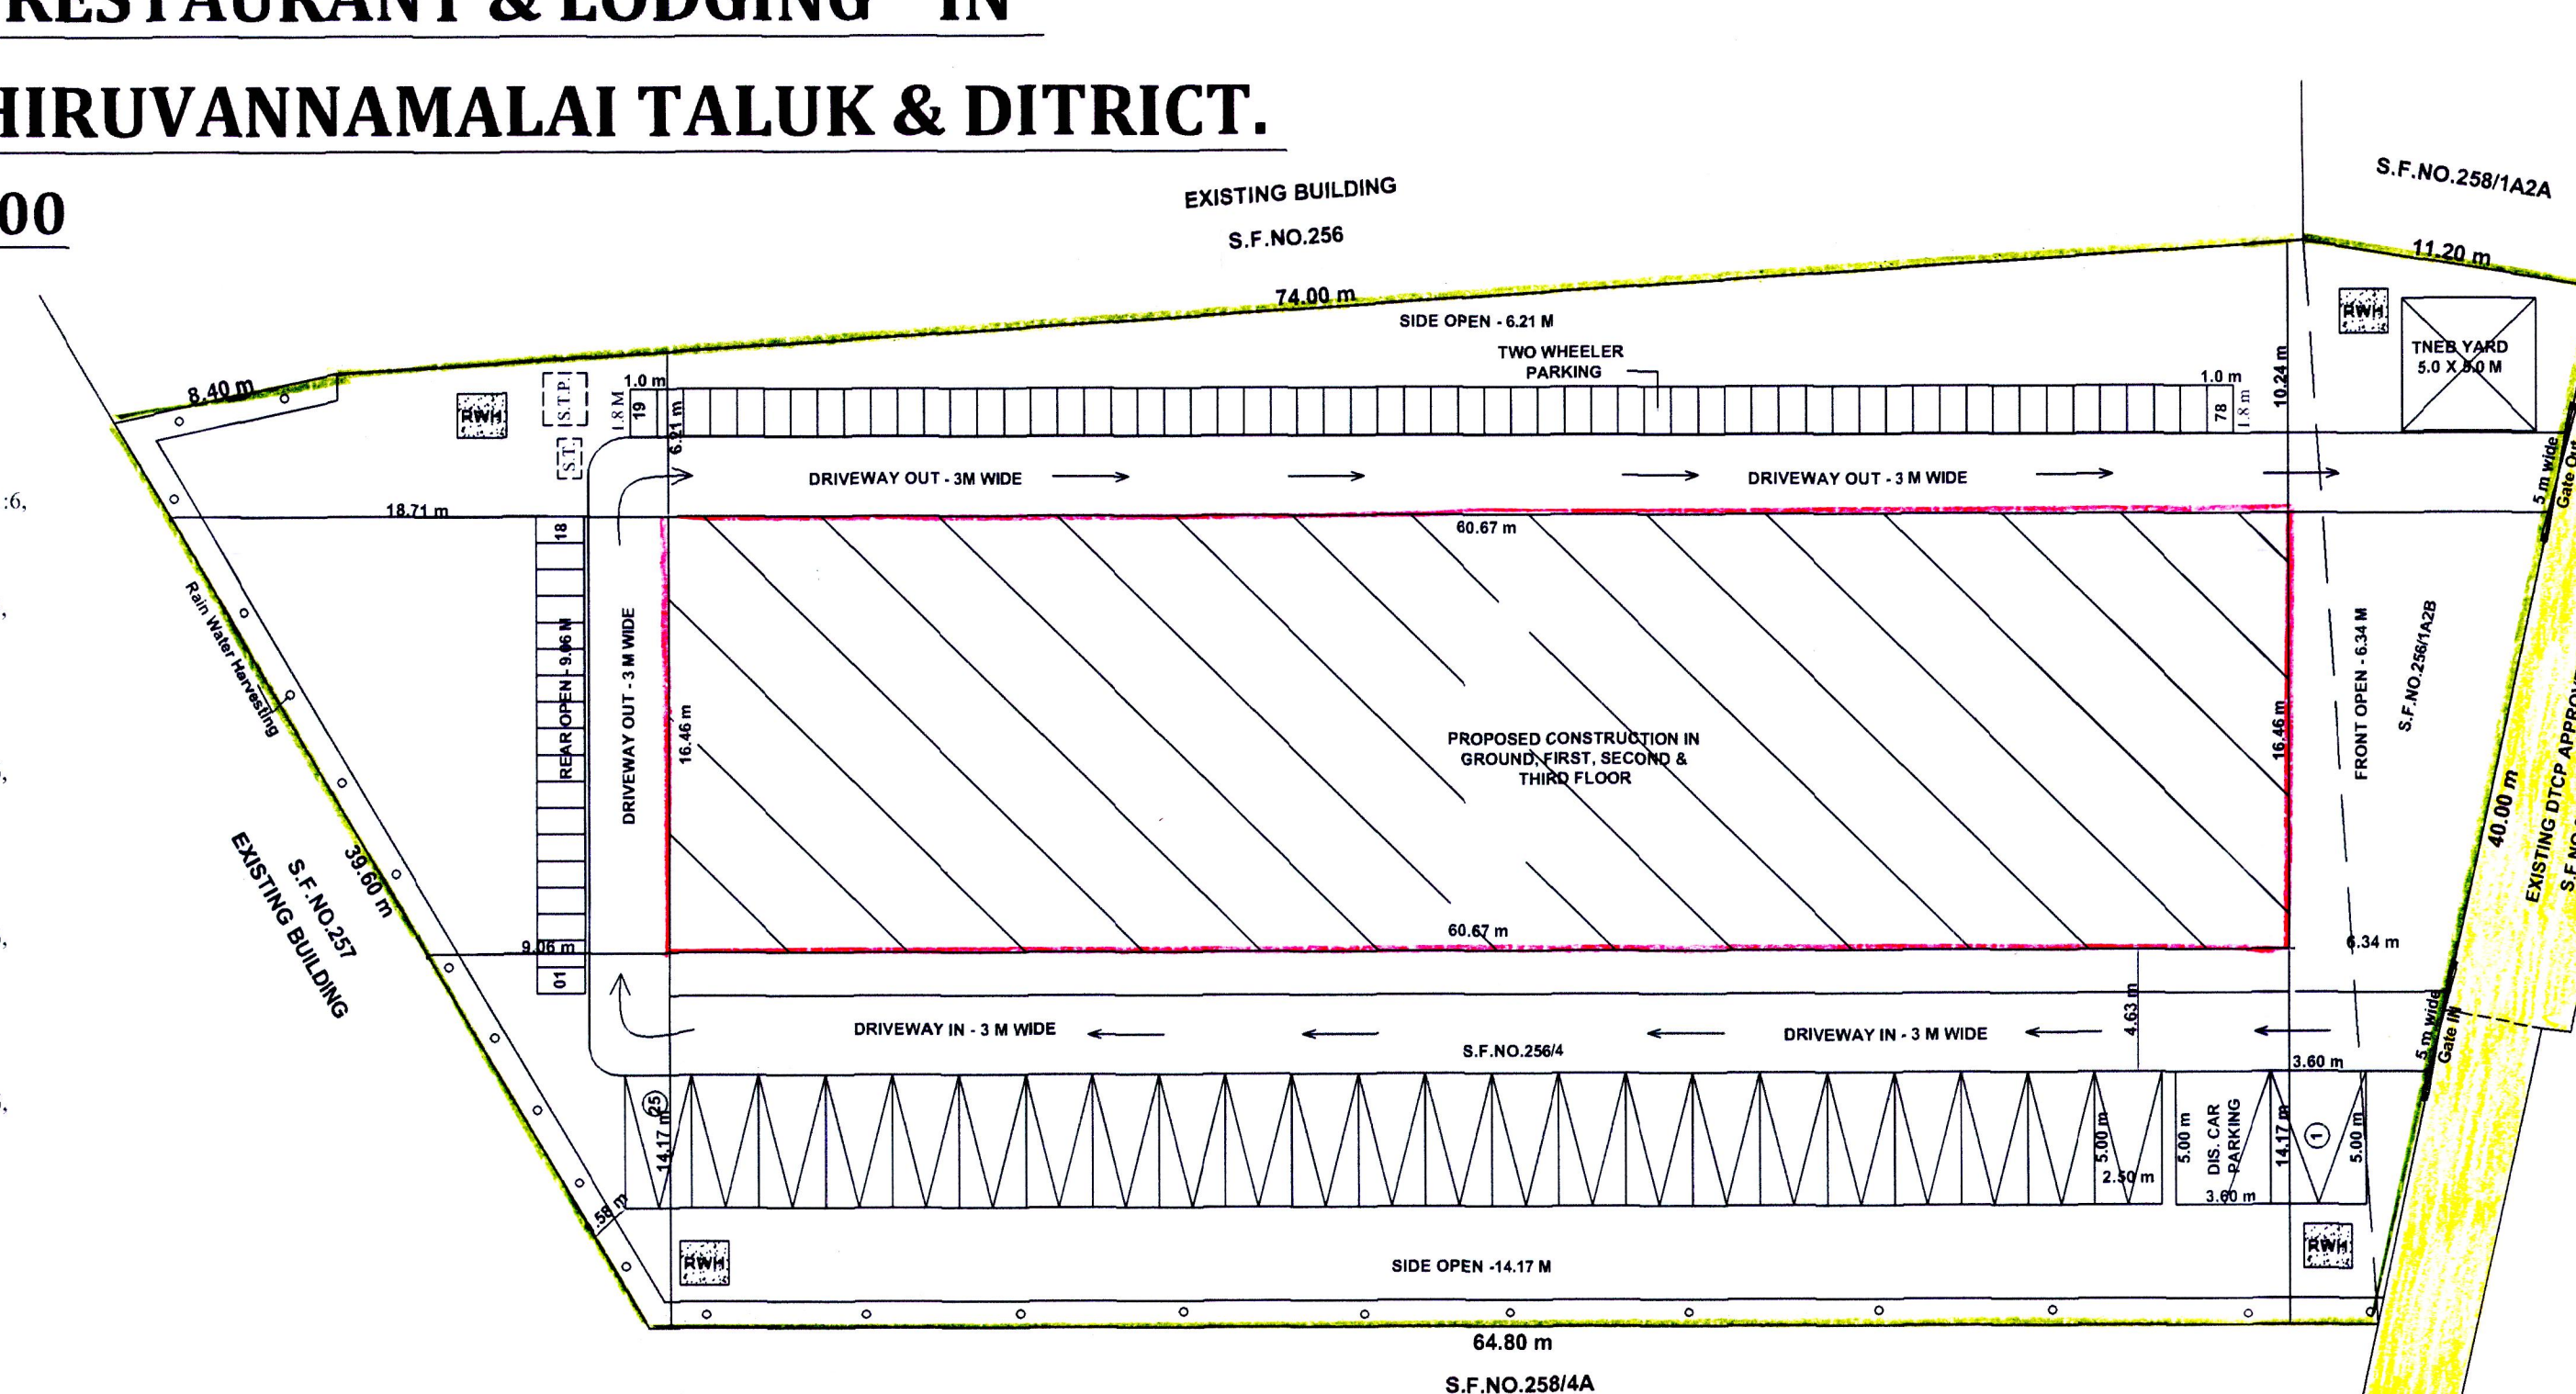

**SITE PLAN
SCALE - 1:200**

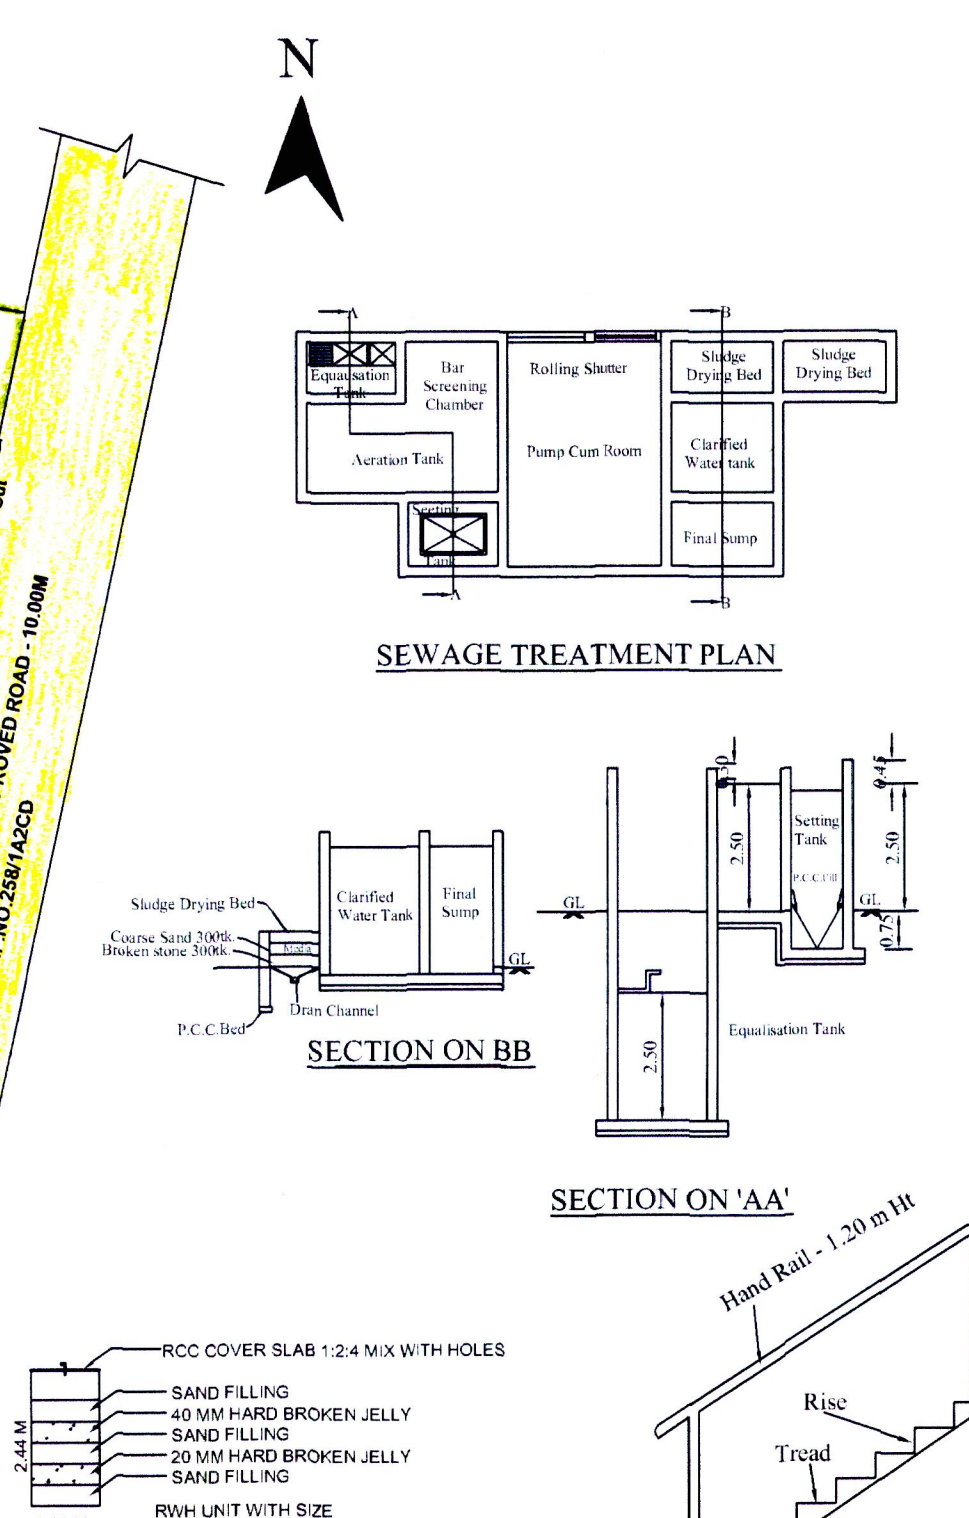

RAIN WATER HARVEST UNIT

STAIRCASE DETAILS

WASTE WATER RECYCLE UNIT

PLAN - SEPTIC TANK & SOAK PIT

SECTION - SEPTIC TANK & SOAK PIT

NOTE:

For Bath and wash separate pipeline is to be provided and directly connected to the Recharge pit for recycling purpose.

NOTE: For Bath and wash separate pipeline is to be provided and directly connected to the Recharge pit for recycling purpose.

AREA DETAILS :			
TOTAL AREA OF SITE	3270.00 SQ.MT		
FLOOR	FSI AREA	NON - FSI AREA	BUILTUP AREA
GROUND FLOOR	993.82	--	993.82
FIRST FLOOR	967.57	--	967.57
SECOND FLOOR	960.07	--	960.07
THIRD FLOOR	706.95	--	706.95
HEAD ROOM	--	68.22	68.22
TOTAL AREA	3628.41	68.22	3696.63
PLOT COVERAGE :			
Plot Coverage: 993.82 / 3270.00 x 100 = 30.39 %			
FLOOR SPACE INDEX (FSI) :			
Floor space index: $\frac{FSI\ AREA}{SITE\ AREA} = \frac{3628.41}{3270.00} = 1.109 < 2.0$			
PARKING DETAILS:			
For Restaurants			
1 car space for every 100 sqm. of floor area or part thereof			
and 1 two wheeler space for every 50 sqm. of floor area or part thereof			
CAR PARKING :			
$\frac{FSI\ AREA}{100.00} = \frac{993.82}{100.00} = 9.93\ SAY\ 10\ NOS.$			
Required Car Parking - 10 Nos.			
Provided Car Parking - 15 Nos. (INCLUDING 2 PH PARKING)			
TWO WHEELER PARKING :			
$\frac{FSI\ AREA}{50.00} = \frac{993.82}{50.00} = 19.87\ SAY\ 20\ NOS.$			
Required Two Wheeler Parking - 20 Nos.			
Provided Two Wheeler Parking - 25 Nos.			
For Rooms			
1 car space for every 10 Guest Rooms & Non Room area 1 car space			
for every 100 sq.m and 1 two wheeler space for every 50 sqm. of floor			
area or part thereof			
CAR PARKING :			
No. of Room - 40 Nos			
Required Car Parking - 4 Nos.			
Non Room Area - 40 Nos			
Required Car Parking - 6 Nos.			
Total Car Parking - 10 Nos.			
TWO WHEELER PARKING :			
$\frac{FSI\ AREA}{50.00} = \frac{2634.59}{50.00} = 52.69\ SAY\ 53\ NOS.$			
Required Two Wheeler Parking - 53 Nos.			
Provided Two Wheeler Parking - 53 Nos.			
TOTAL PARKING :			
No. of Car Parking - 25 Nos.			
No. of Two wheeler - 78 Nos.			
COLOR INDEX :			
PLOT BOUNDARY			
PROPOSED BUILDING			
EXISTING ROAD			
JOINERY DETAILS:			
DD	- DOOR	-	3.00 x 2.13 M
D	- DOOR	-	1.00 x 2.13 M
D1	- DOOR	-	0.76 x 2.13 M
LD	- LIFT DOOR	-	1.00 x 2.28 M
W	- WINDOW	-	3.00 x 1.52 M
W1	- WINDOW	-	1.52 x 1.52 M
V	- VENTILATOR	-	1.00 x 0.61 M
GD	- GLAZED DOOR	-	2.40 x 2.13 M
Online Application No: SWP/BPA/012103/2023			
Approved No.B.P/A.D - DTCP (TVM) No.46/2023			
NOTE :			
FIRE EXTINGUISHER			
FIRE CERTIFICATE :			
Necessary Fire Extinguishers will be provided with the permission from the fire Service			