

SHEET No. 02/06

PLAN SHOWING THE PROPOSED CONSTRUCTION OF BASEMENT FLOOR + GROUND FLOOR + 4 FLOORS HOSPITAL BUILDING WITH 120 BEDS (UPTO 18.30M HT.) AT PATTABIRAMAN STREET, THENNUR, TIRUCHIRAPPALLI-620017, COMPRISED IN T.S. No. 9/4, WARD No. Y, BLOCK No. 15 OF PUTHUR VILLAGE, TIRUCHIRAPPALLI WEST TALUK, ABISHEKAPURAM ZONE, TIRUCHIRAPPALLI CITY CORPORATION.

SPECIFICATIONS		
1. R.C.C FRAMED STRUCTURE - WITH RAFT FOUNDATION.		
2. COLUMNS ARE CONNECTED BY PLINTH BEAMS.		
3. MOSAIC FLOORING / SPARTAX FLOORING.		
4. BRICK WORK IN SUPER STRUCTURE IN C.M 1:5.		
5. WALLS ARE PLASTERED BY CEMENT PLASTER.		
6. JOINERY WORK IN TEAK AND COUNTRY WOOD.		
7. UNTEL OVER OPENING.		
8. ROOF COVERED BY R.C.C SLAB.		
9. ALL R.C.C WORK IN CEMENT CONCRETE 1:2:4.		
10. WEATHERING COURSE LAID WITH PROPER SLOPE OVER R.C SLAB.		
SCHEDULE OF JOINERY		
D1	DOOR 1	2.00 X 2.40
D2	DOOR 2	1.80 X 2.40
D3	DOOR 3	1.60 X 2.40
D4	DOOR 4	1.50 X 2.40
D5	DOOR 5	1.35 X 2.40
D6	DOOR 6	1.20 X 2.40
LD	LIFT DOOR	1.20 X 2.40
D7	DOOR 7	1.15 X 2.40
D8	DOOR 8	1.05 X 2.40
D9	DOOR 9	0.90 X 2.40
D10	DOOR 10	0.82 X 2.40
D11	DOOR 11	0.75 X 2.10
W1	WINDOW 1	1.80 X 1.50
W2	WINDOW 2	1.20 X 1.50
W3	WINDOW 3	0.90 X 1.50
V1	VENTILATOR 1	1.80 X 0.60
V2	VENTILATOR 2	1.20 X 0.60
V3	VENTILATOR 3	0.60 X 0.60
RS	ROLLING SHUTTER	2.10 X 0.60
OP1	OPENING 1	2.85 X 1.50
OP2	OPENING 2	1.55 X 2.40
OP3	OPENING 3	1.20 X 2.40

--	--	--

--	--	--

PLAN SHOWING THE PROPOSED
CONSTRUCTION OF BASEMENT FLOOR +
GROUND FLOOR + 4 FLOORS HOSPITAL
BUILDING WITH 120 BEDS (UPTO 18.30M
HT.) AT PATTABIRAMAN STREET,
THENNUR, TIRUCHIRAPPALLI-620017,
COMPRISED IN T.S. No. 9/4, WARD No. Y,
BLOCK No. 15 OF PUTHUR VILLAGE,
TIRUCHIRAPPALLI WEST TALUK,
ABISHEKAPURAM ZONE,
TIRUCHIRAPPALLI CITY CORPORATION.

SPECIFICATIONS

1. R.C.C. FRAMED STRUCTURE - WITH RAFT FOUNDATION.
2. COLUMNS ARE CONNECTED BY PLINTH BEAMS.
3. MOSAIC FLOORING / SPARTAX FLOORING.
4. BRICK WORK IN SUPER STRUCTURE IN C.M 1:5.
5. WALLS ARE PLASTERED BY CEMENT PLASTER.
6. JOINERY WORK IN TEAK AND COUNTRY WOOD.
7. LINTEL OVER OPENING.
8. ROOF COVERED BY R.C.C. SLAB.
9. ALL R.C.C. WORK IN CEMENT CONCRETE 1:2:4.
10. WEATHERING COURSE LAID WITH PROPER SLOPE OVER R.C. SLAB.

SCHEDULE OF JOINERY

D1	DOOR 1	2.00 X 2.40
D2	DOOR 2	1.80 X 2.40
D3	DOOR 3	1.60 X 2.40
D4	DOOR 4	1.50 X 2.40
D5	DOOR 5	1.35 X 2.40
D6	DOOR 6	1.20 X 2.40
LD	LIFT DOOR	1.20 X 2.40
D7	DOOR 7	1.15 X 2.40
D8	DOOR 8	1.05 X 2.40
D9	DOOR 9	0.90 X 2.40
D10	DOOR 10	0.82 X 2.40
D11	DOOR 11	0.75 X 2.10
W1	WINDOW 1	1.80 X 1.50
W2	WINDOW 2	1.20 X 1.50
W3	WINDOW 3	0.90 X 1.50
V1	VENTILATOR 1	1.80 X 0.60
V2	VENTILATOR 2	1.20 X 0.60
V3	VENTILATOR 3	0.60 X 0.60
RS	ROLLING SHUTTER	2.10 X 0.60
OP1	OPENING 1	2.85 X 2.40
OP2	OPENING 2	1.55 X 2.40
OP3	OPENING 3	1.20 X 2.40

B.P/DTCP.NO.55/2025

PP/JD DTCP (TD) NO. 20/2025

FILE NO: SWP / BPA / 402467 / 2024 / TCP


SCRUTINY REFERENCE NO. G30TBPAQ

ALL DIMENSIONS ARE IN METER

COLOUR INDEX:

PROPOSED

FIRE LIFT

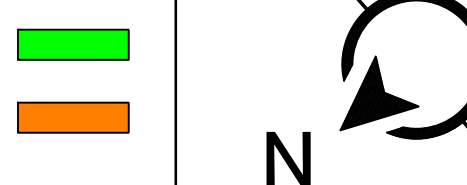

SCALE - 1:100

DRAWING NO 1622-HC-AP-A0-03 REV / R5 / 11.01.2025

DRAWN NRN DATE 14.11.2024

FOR LASAN HEALTHCARE PRIVATE LIMITED

(Signature)
MANAGING DIRECTOR

OWNER'S SIGNATURE

(Signature)
V. MUTHUKUMAR - M.Tech. (Const. Engg)
REGISTERED CONSTRUCTION ENGINEER,
CMAA Regn. No. CE201803005,
No. 12, R.A. Park, Kumbhari Nagar,
Pattabiraman, Chennai - 600 110.

CONSTRUCTION ENGINEER SIGNATURE

(Signature)
Dr. S. Senthil Kumar, M.E. Ph.D. FIGS. MIEI,
Regd. Geotechnical Engineer-No. 001/RGT/E/2024
703, Plot No. 29, O.M. Rajoo Nagar,
Near New Bus Stand, Thanjavur - 613 005
Email: senthilkumar@yahoo.co.in
Cell: 94439 75990


GEO TECH ENGINEER SIGNATURE

(Signature)
J. SANTOSH, M.Tech., A.M.I.E.,
CHARTERED CIVIL ENGINEER,
STRUCTURAL CONSULTANT,
CMAA Regn. No. SE/Gr-4/2020/12/285,
Greater Chennai Corporation -
Regn. No. RSE102002024,
No. 113B, Kumbhari Nagar,
Vengalambalam, Chennai-600 092.


STRUCTURAL ENGINEER SIGNATURE

(Signature)
T.S. SARAVANAN, B.Arch., F.I.A.,
REGISTERED ARCHITECT
Council Regn. No. CA/91/14340,
No. 6, Venus Colony 2nd Street,
Alwarpet, Chennai-600 013.

ARCHITECT SIGNATURE

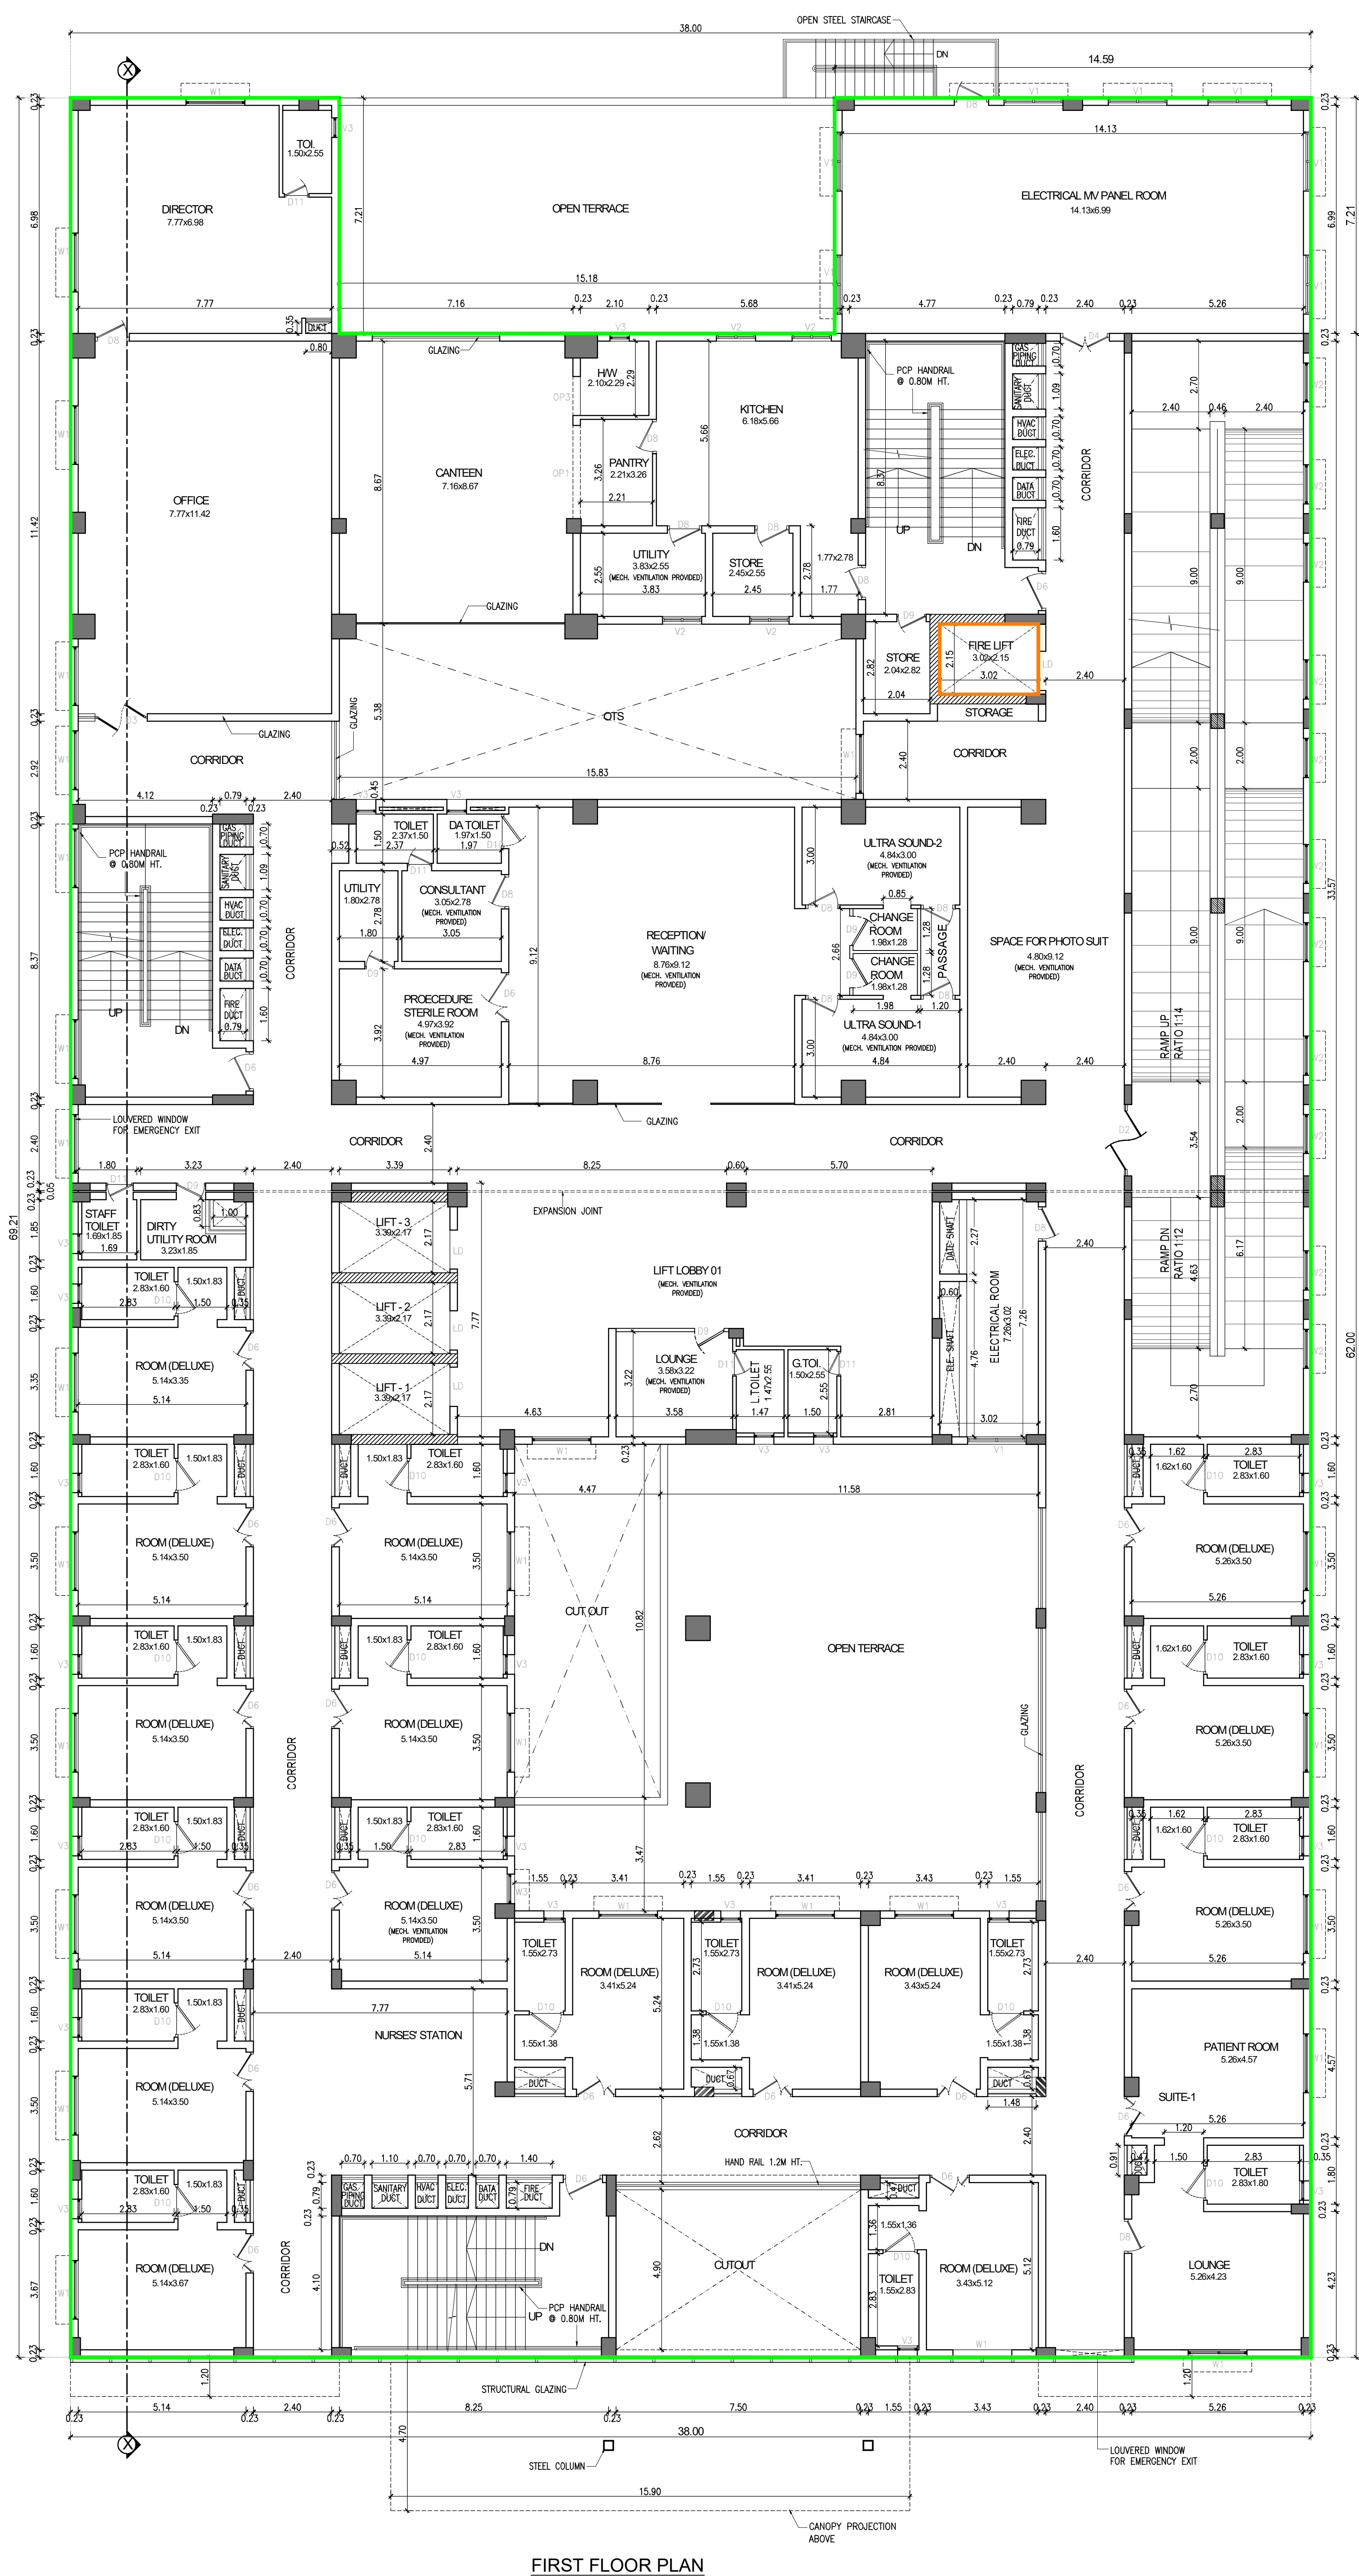

FIRST FLOOR PLAN

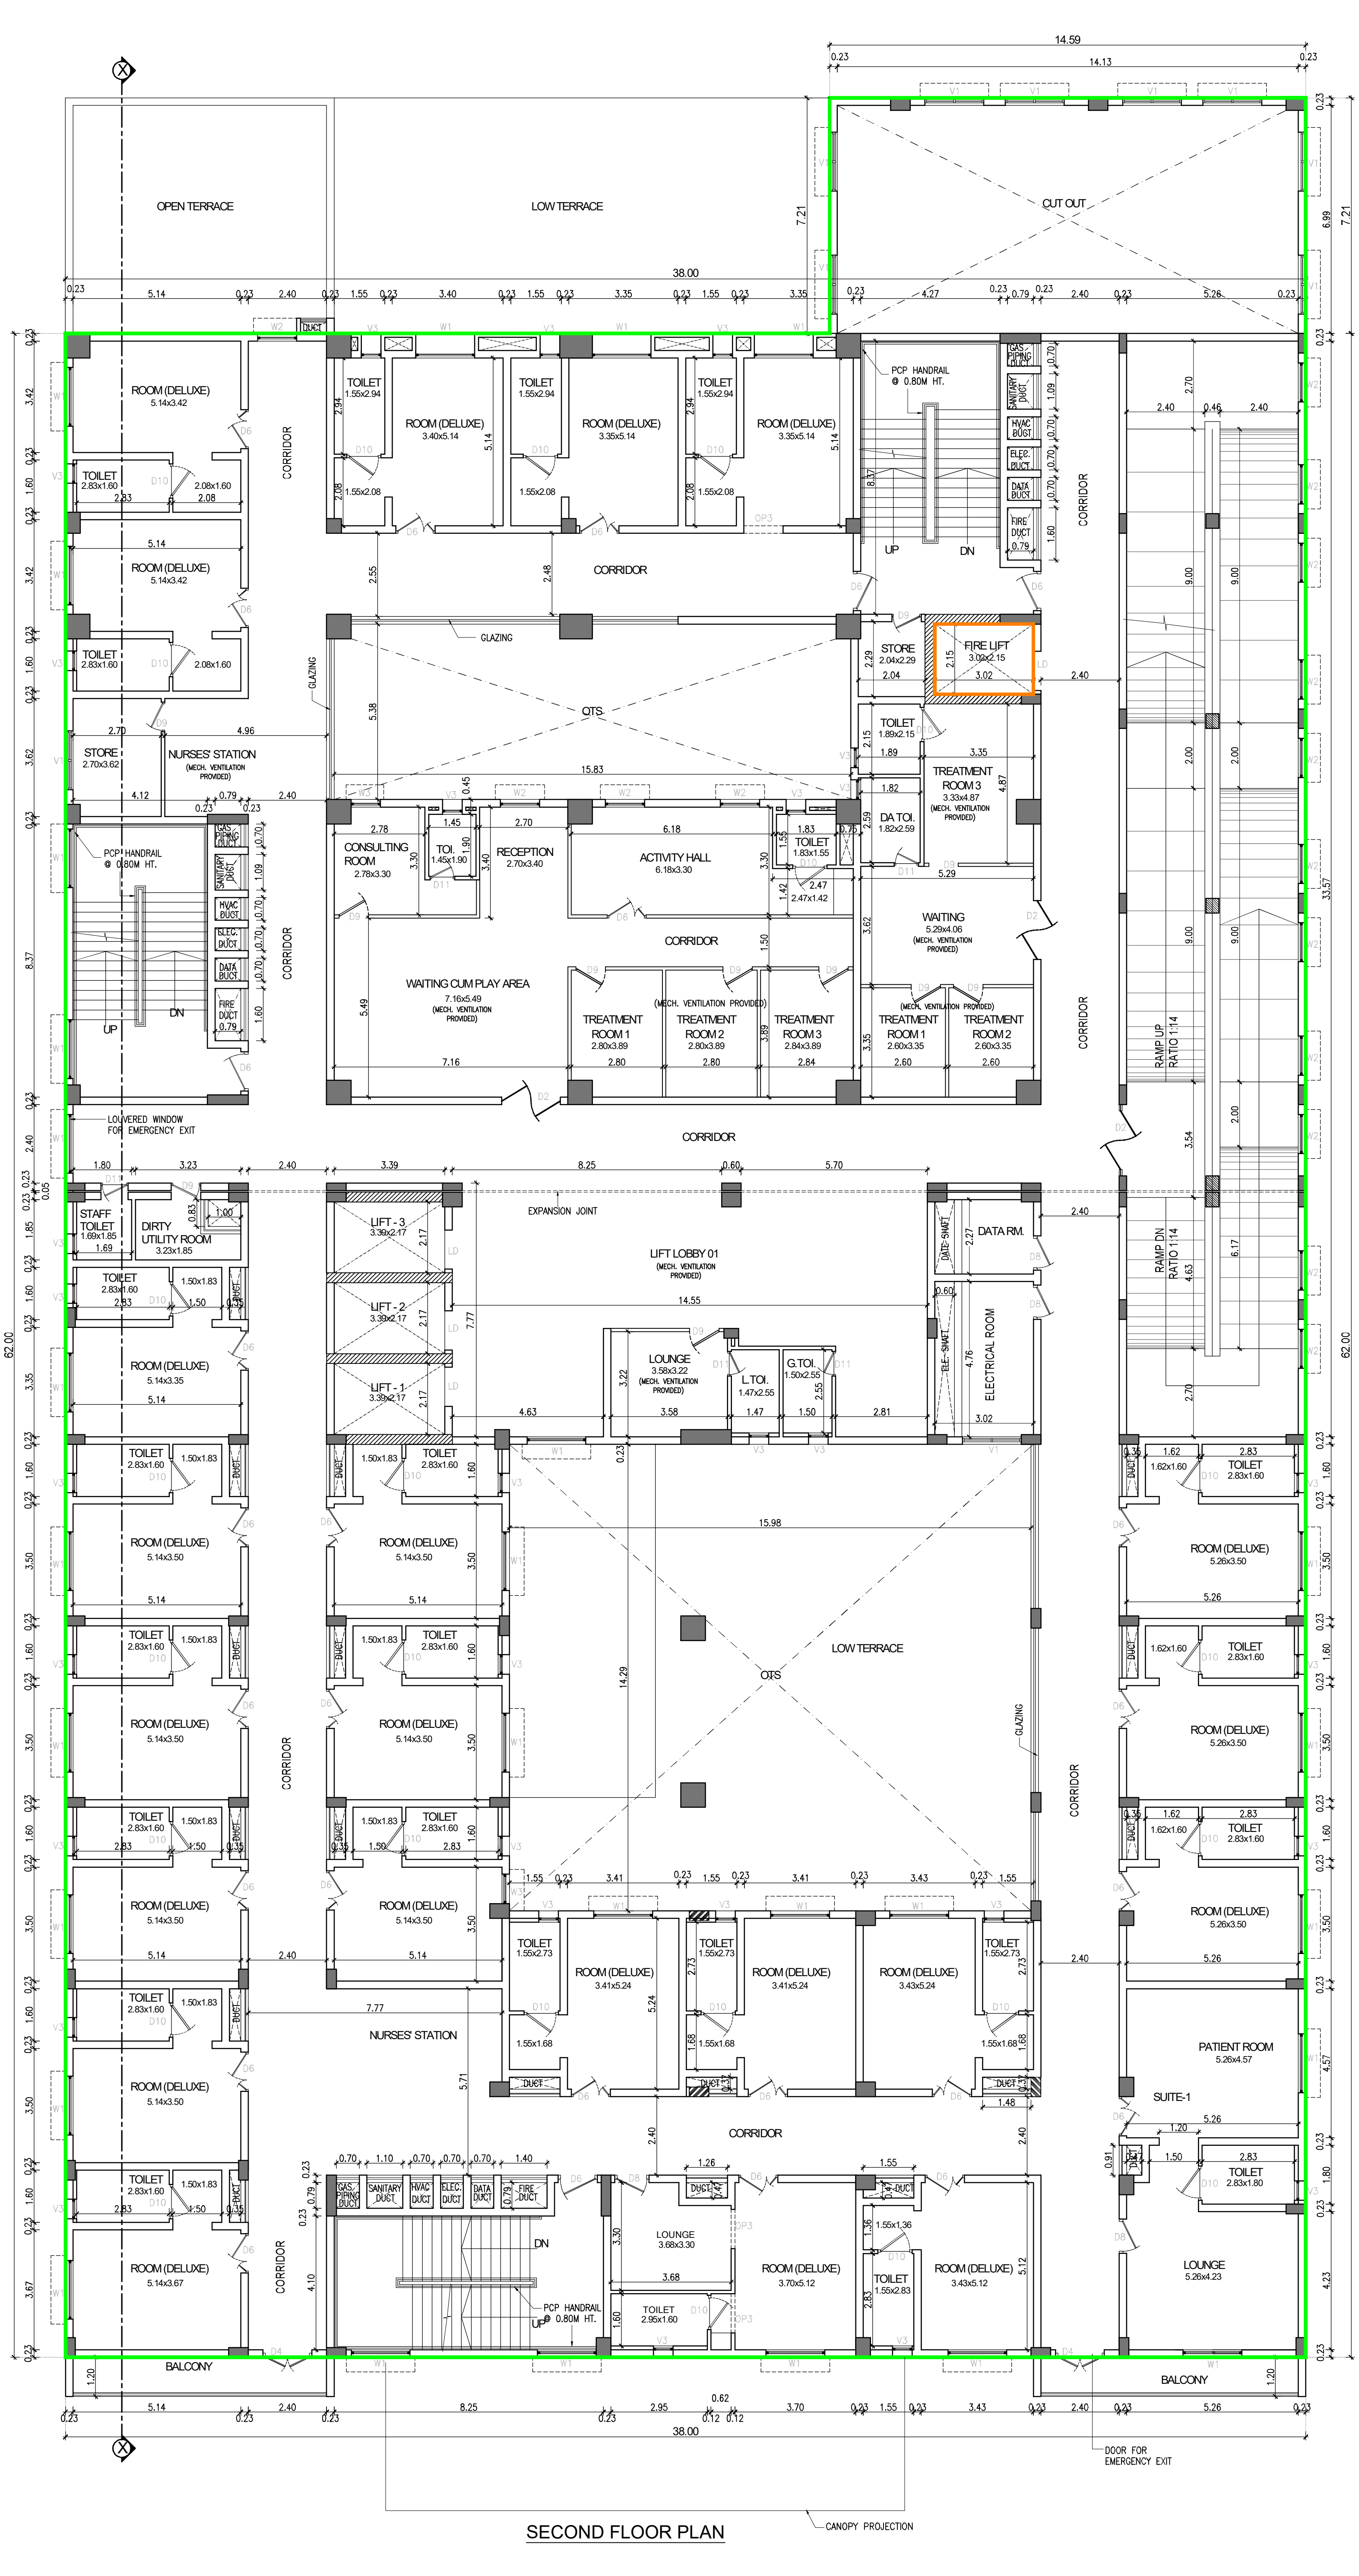

SECOND FLOOR PLAN

PLAN SHOWING THE PROPOSED
CONSTRUCTION OF BASEMENT FLOOR +
GROUND FLOOR + 4 FLOORS HOSPITAL
BUILDING WITH 120 BEDS (UPTO 18.30M
HT.) AT PATTABIRAMAN STREET,
THENNUR, TIRUCHIRAPPALLI-620017,
COMPRISED IN T.S. No. 9/4, WARD No. Y,
BLOCK No. 15 OF PUTHUR VILLAGE,
TIRUCHIRAPPALLI WEST TALUK,
ABISHEKAPURAM ZONE,
TIRUCHIRAPPALLI CITY CORPORATION.

SPECIFICATIONS

1. R.C.C. FRAMED STRUCTURE - WITH RAFT FOUNDATION.
2. COLUMNS ARE CONNECTED BY PLINTH BEAMS.
3. MOSAIC FLOORING / SPARTAX FLOORING.
4. BRICK WORK IN SUPER STRUCTURE IN C.M 1:5.
5. WALLS ARE PLASTERED BY CEMENT PLASTER.
6. JOINERY WORK IN TEAK AND COUNTRY WOOD.
7. LINTEL OVER OPENING.
8. ROOF COVERED BY R.C.C. SLAB.
9. ALL R.C.C. WORK IN CEMENT CONCRETE 1:2:4.
10. WEATHERING COURSE LAID WITH PROPER SLOPE OVER R.C. SLAB.

SCHEDULE OF JOINERY

D1	DOOR 1	2.00 X 2.40
D2	DOOR 2	1.80 X 2.40
D3	DOOR 3	1.60 X 2.40
D4	DOOR 4	1.50 X 2.40
D5	DOOR 5	1.35 X 2.40
D6	DOOR 6	1.20 X 2.40
LD	LIFT DOOR	1.20 X 2.40
D7	DOOR 7	1.15 X 2.40
D8	DOOR 8	1.05 X 2.40
D9	DOOR 9	0.90 X 2.40
D10	DOOR 10	0.82 X 2.40
D11	DOOR 11	0.75 X 2.10
W1	WINDOW 1	1.80 X 1.50
W2	WINDOW 2	1.20 X 1.50
W3	WINDOW 3	0.90 X 1.50
V1	VENTILATOR 1	1.80 X 0.60
V2	VENTILATOR 2	1.20 X 0.60
V3	VENTILATOR 3	0.60 X 0.60
RS	ROLLING SHUTTER	2.10 X 0.60
OP1	OPENING 1	2.85 X 2.40
OP2	OPENING 2	1.55 X 2.40
OP3	OPENING 3	1.20 X 2.40

B.P/DTCP.NO.55/2025

PP/JD DTCP (TD) NO. 20/2025

FILE NO. SWP / BPA / 402467 / 2024 / TCP


SCRUTINY REFERENCE NO. G30TBPAQ

ALL DIMENSIONS ARE IN METER

COLOUR INDEX:

PROPOSED

FIRE LIFT

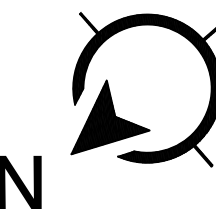

SCALE - 1:100

DRAWING NO 1622-HC-AP-A0-04 REV R5 / 11.01.2025

DRAWN NRN DATE 14.11.2024

FOR LASAN HEALTHCARE PRIVATE LIMITED

(Signature)
MANAGING DIRECTOR

OWNER'S SIGNATURE

(Signature)
V. MUTHUKUMAR - M.Tech. (Const. Engg)
REGISTERED CONSTRUCTION ENGINEER,
CMAA Regn. No. CE201803008,
No. 12, R.A. Park, Kumbakonam,
Puducherry, Chennai - 600 110.

CONSTRUCTION ENGINEER SIGNATURE

(Signature)
Dr. S. Senthil Kumar, M.E. Ph.D. FIGS.MIEI,
Regd. Geotechnical Engineer-No.01/RGT/2024
703, Plot No. 29 O.M. Rajoo Nagar
Near New Bus Stand, Thanjavur - 613 005
Email: senthilkumar@yahoo.co.in
Cell: 94439 75990


GEO TECH ENGINEER SIGNATURE

(Signature)
J. SANTOSH, M.Tech., A.M.I.E.,
REGISTERED CIVIL ENGINEER,
STRUCTURAL CONSULTANT,
CMAA Regn. No. SE/Gr-4/2020/12/285,
Greater Chennai Corporation -
Regn. No. RSE102002024,
No. 1138, Kumanan Nagar,
Vengalibakkam, Chennai-600 092.


STRUCTURAL ENGINEER SIGNATURE

(Signature)
T.S. SARAVANAN, B.Arch., F.I.A.,
REGISTERED ARCHITECT
Council Regn. No. CA/91/14340,
No. 6, Venus Colony 2nd Street,
Alwarpet, Chennai-600 013.


ARCHITECT SIGNATURE

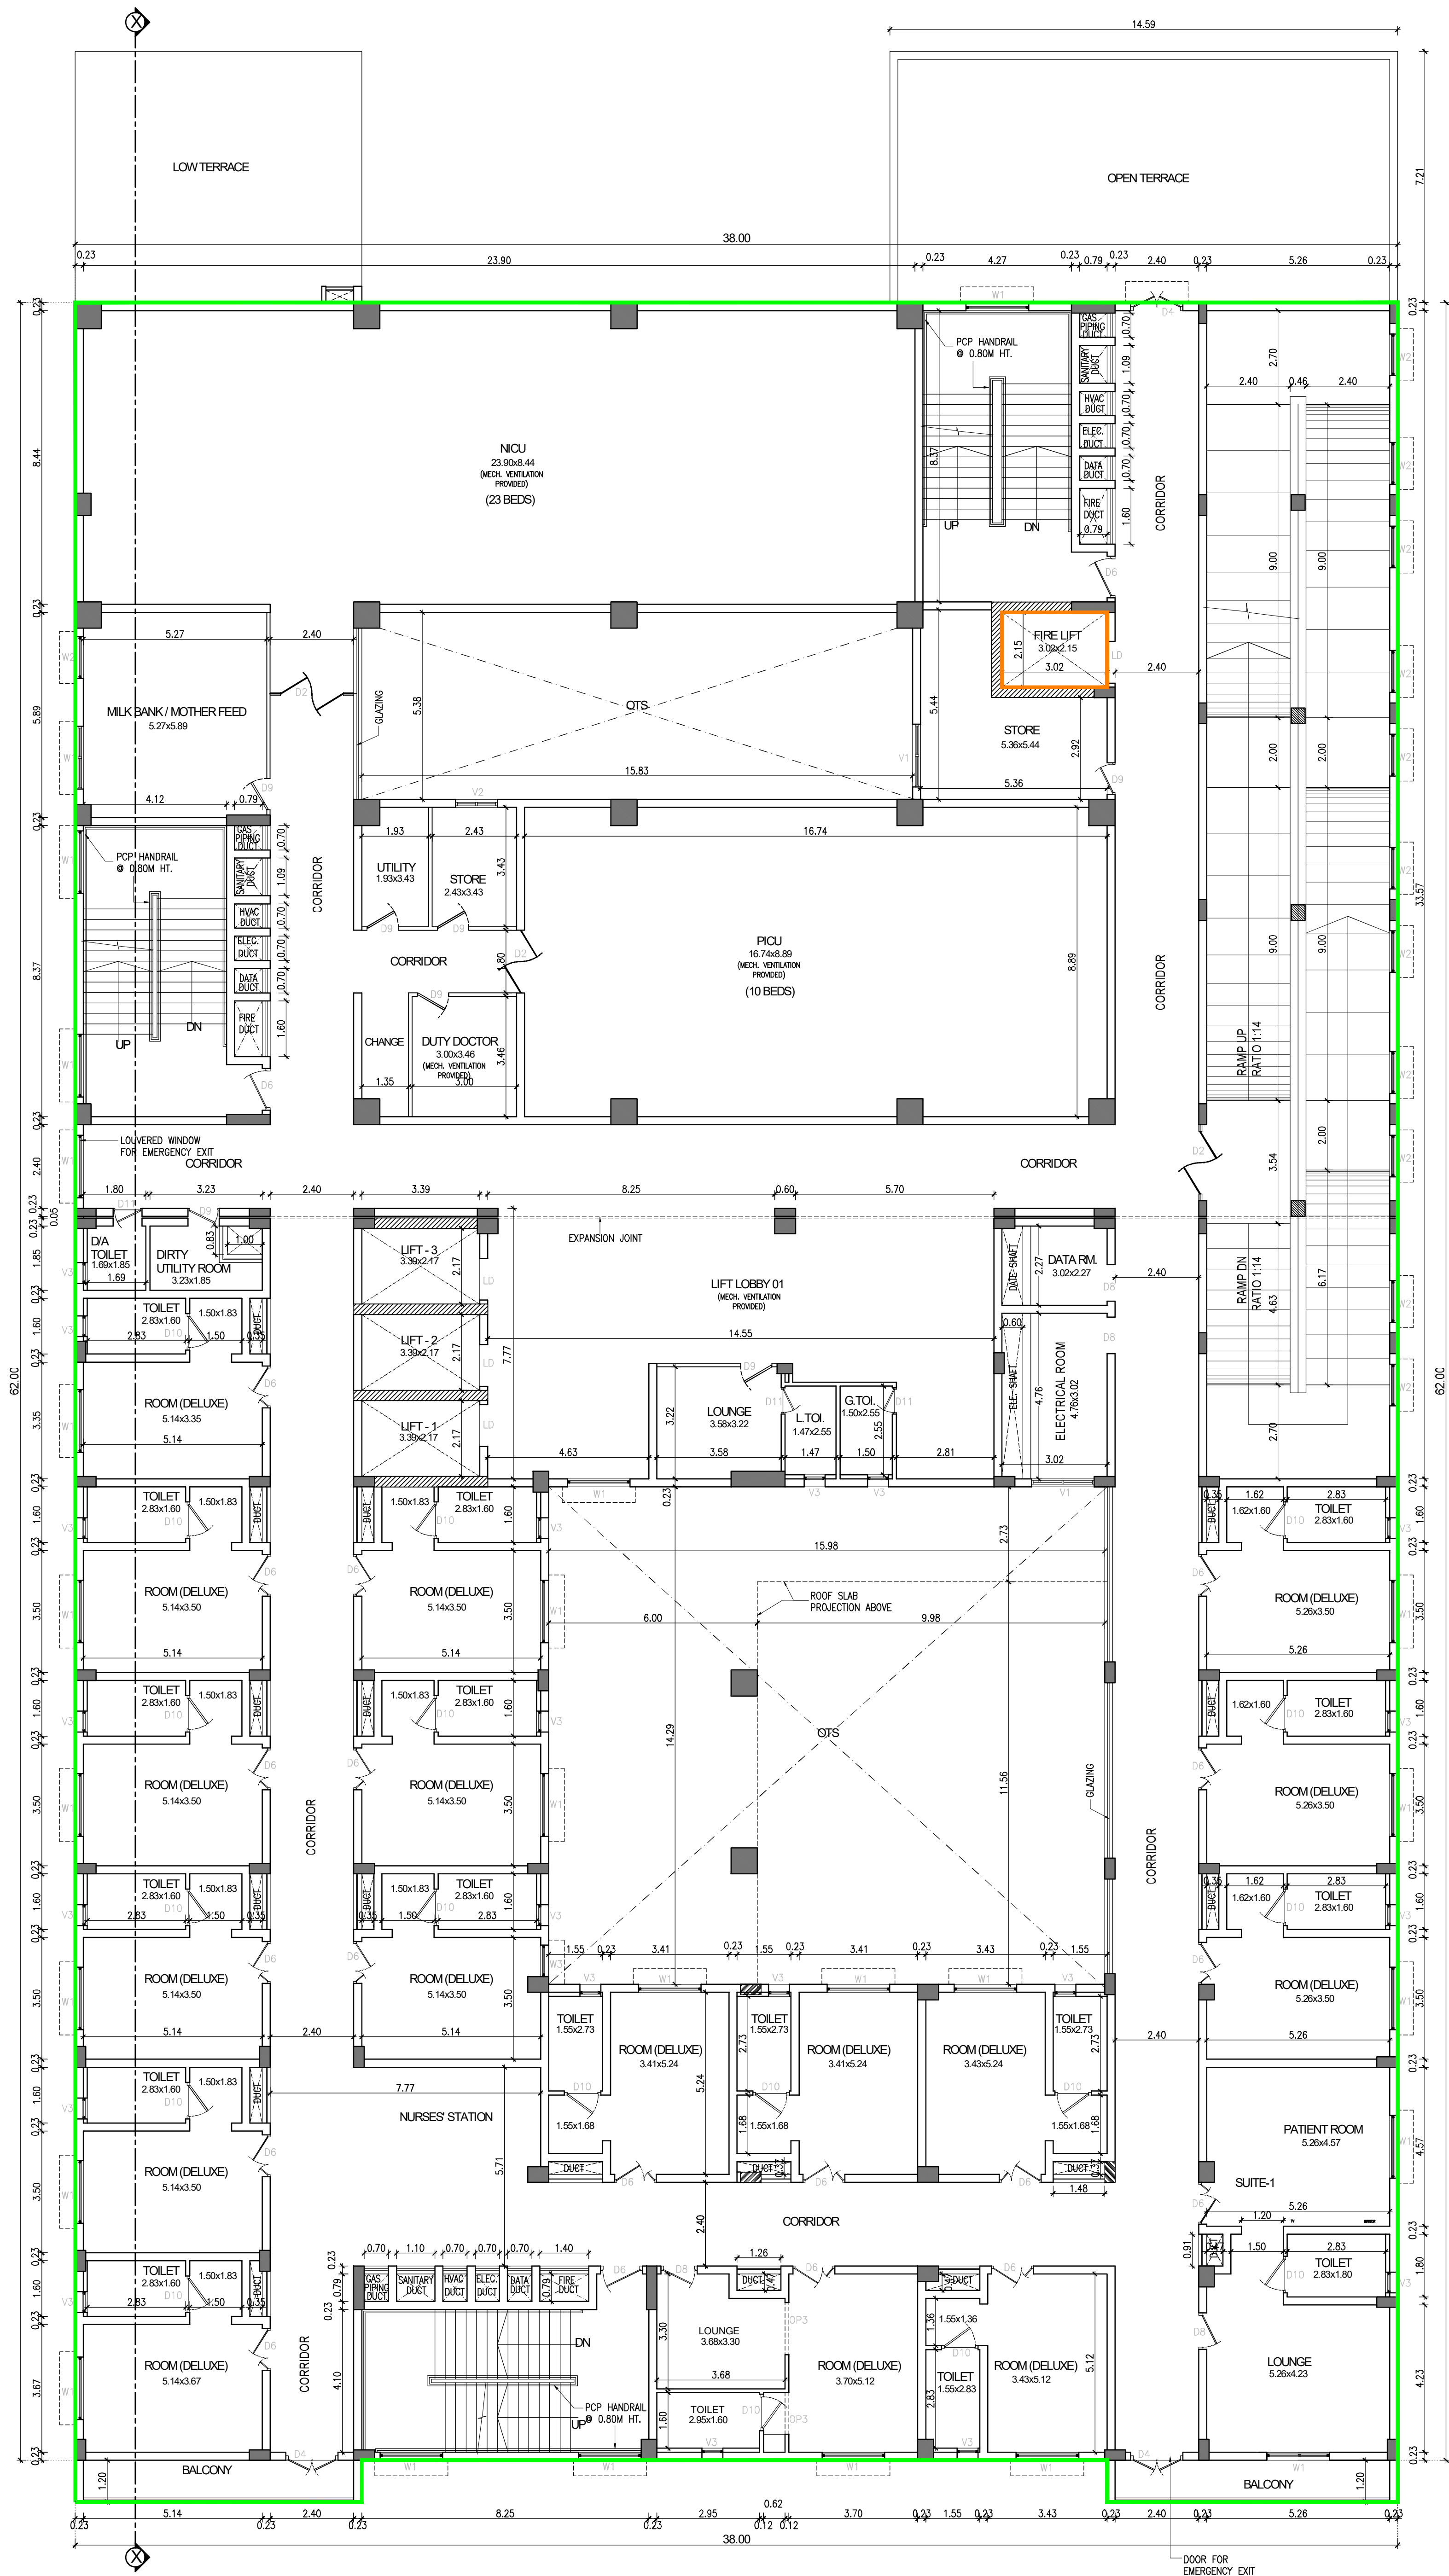











THIRD FLOOR PLAN

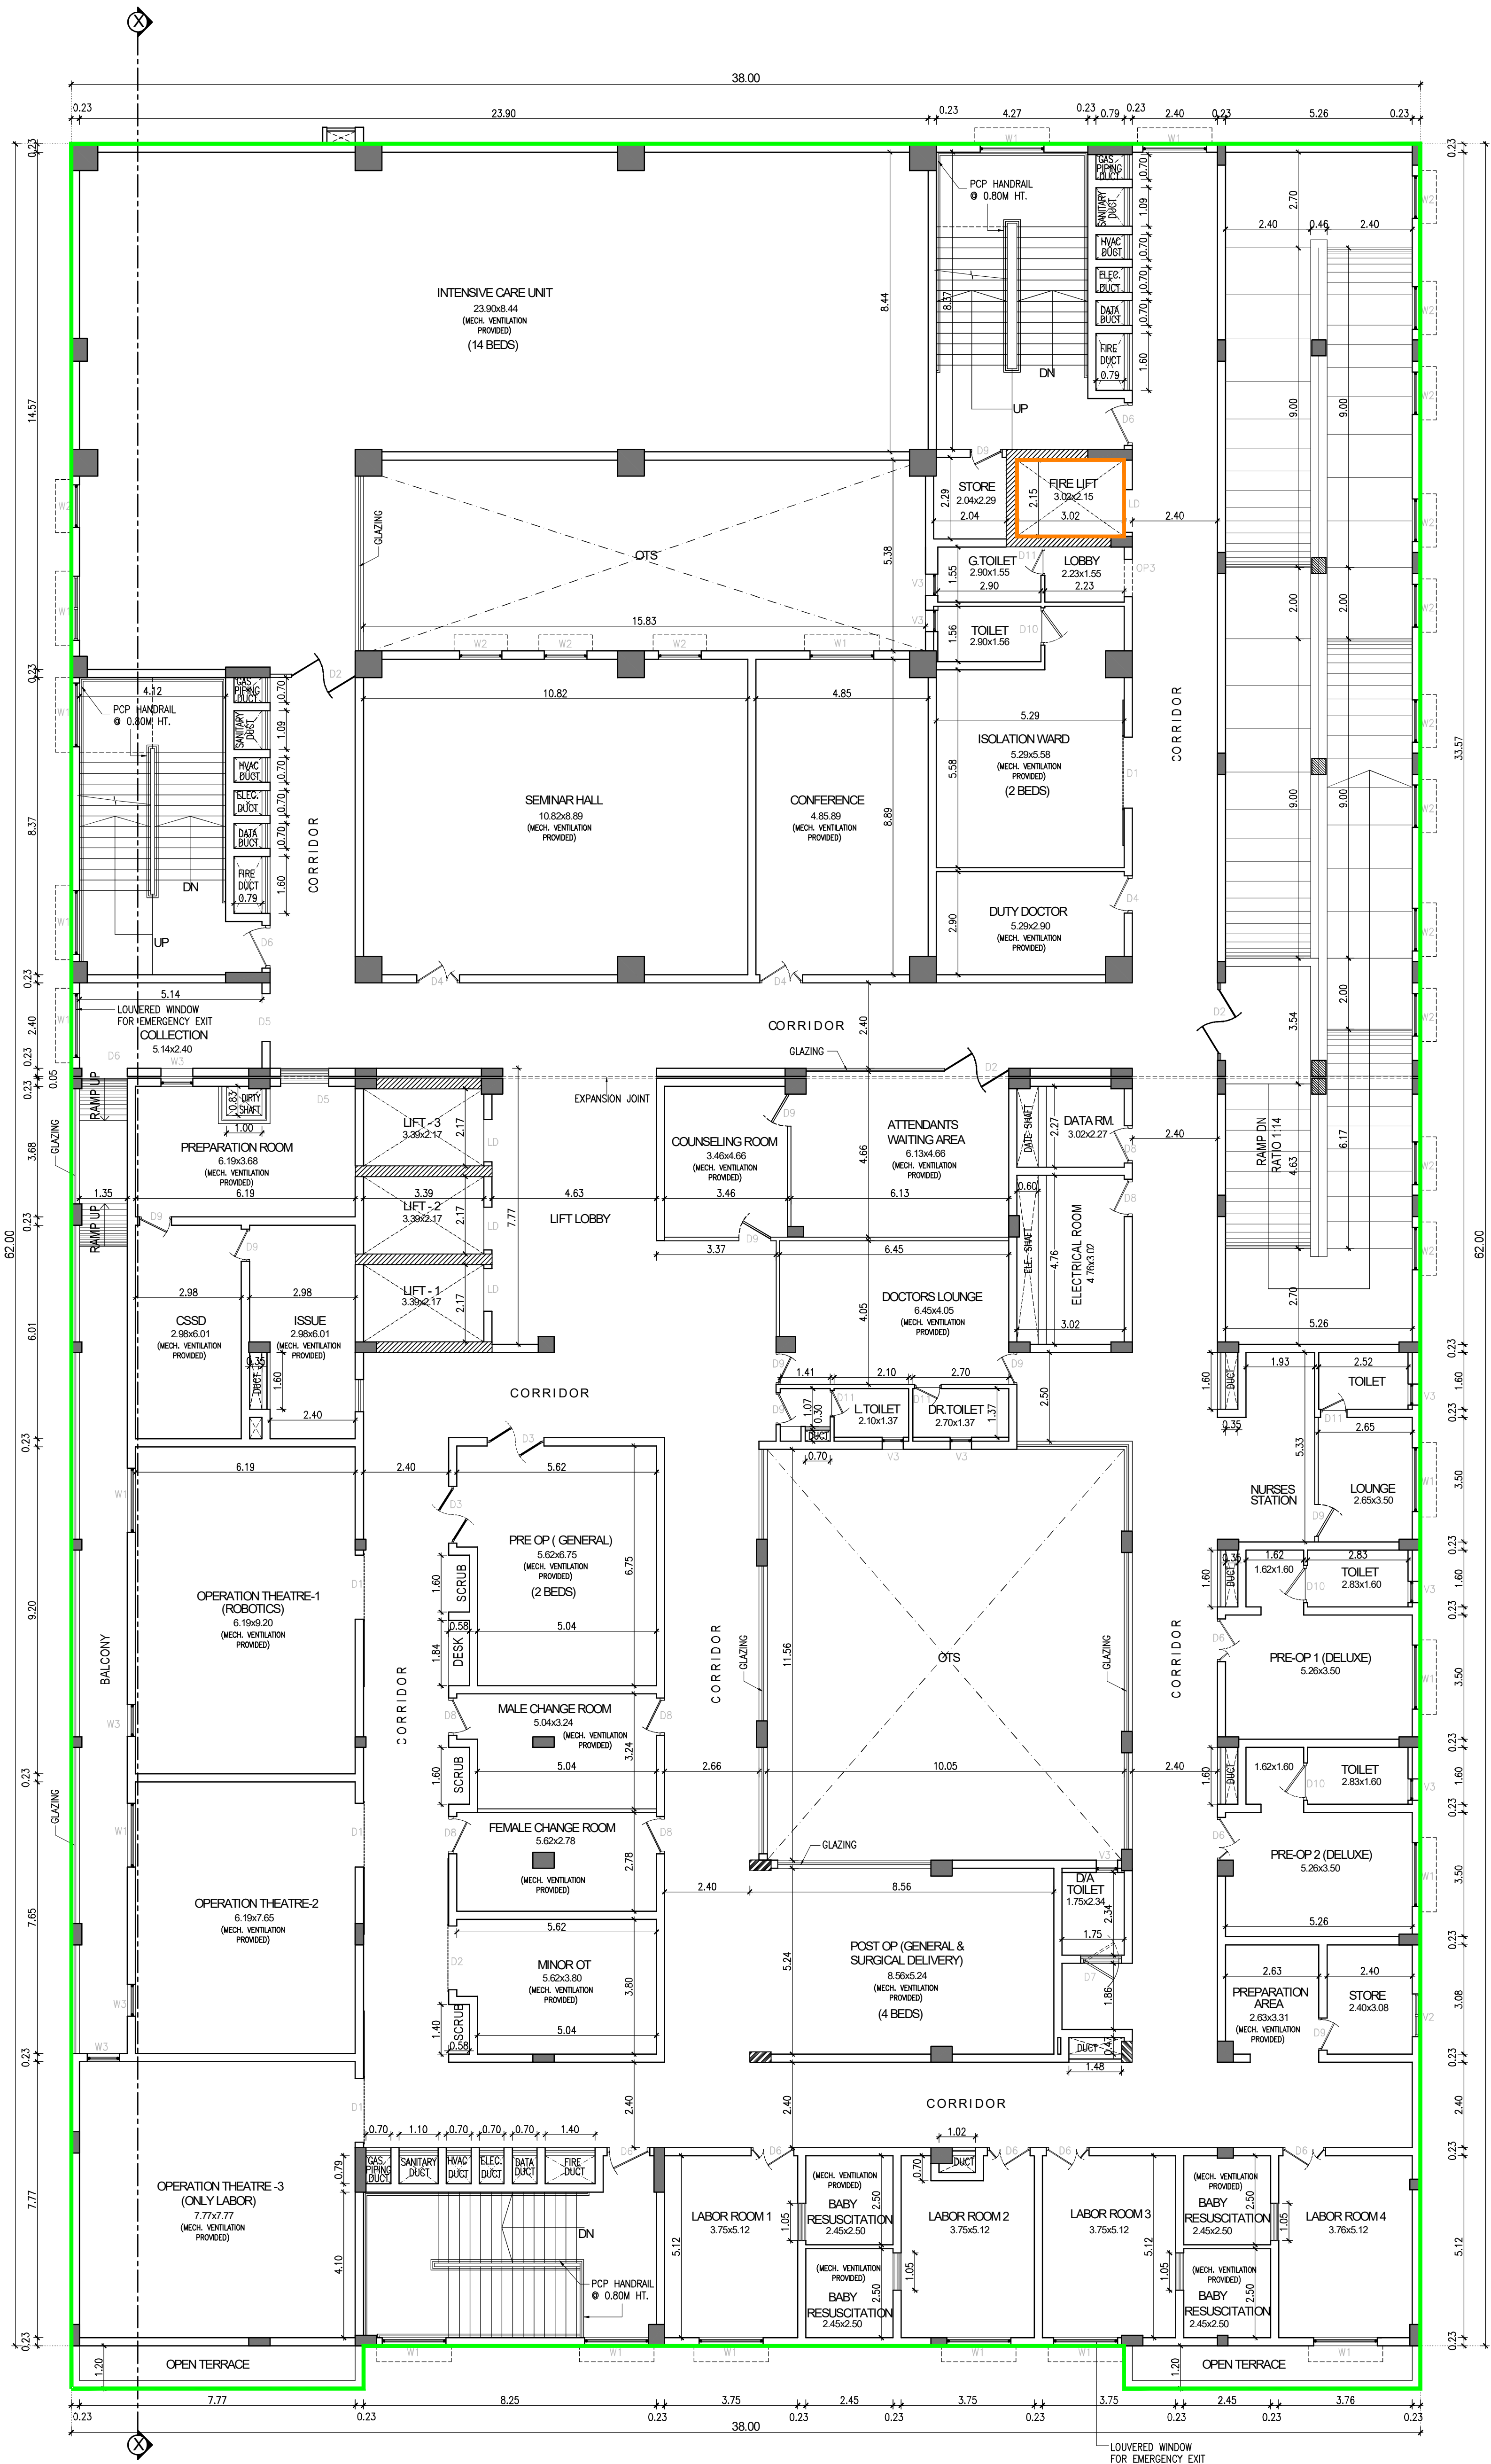

FOURTH FLOOR PLAN

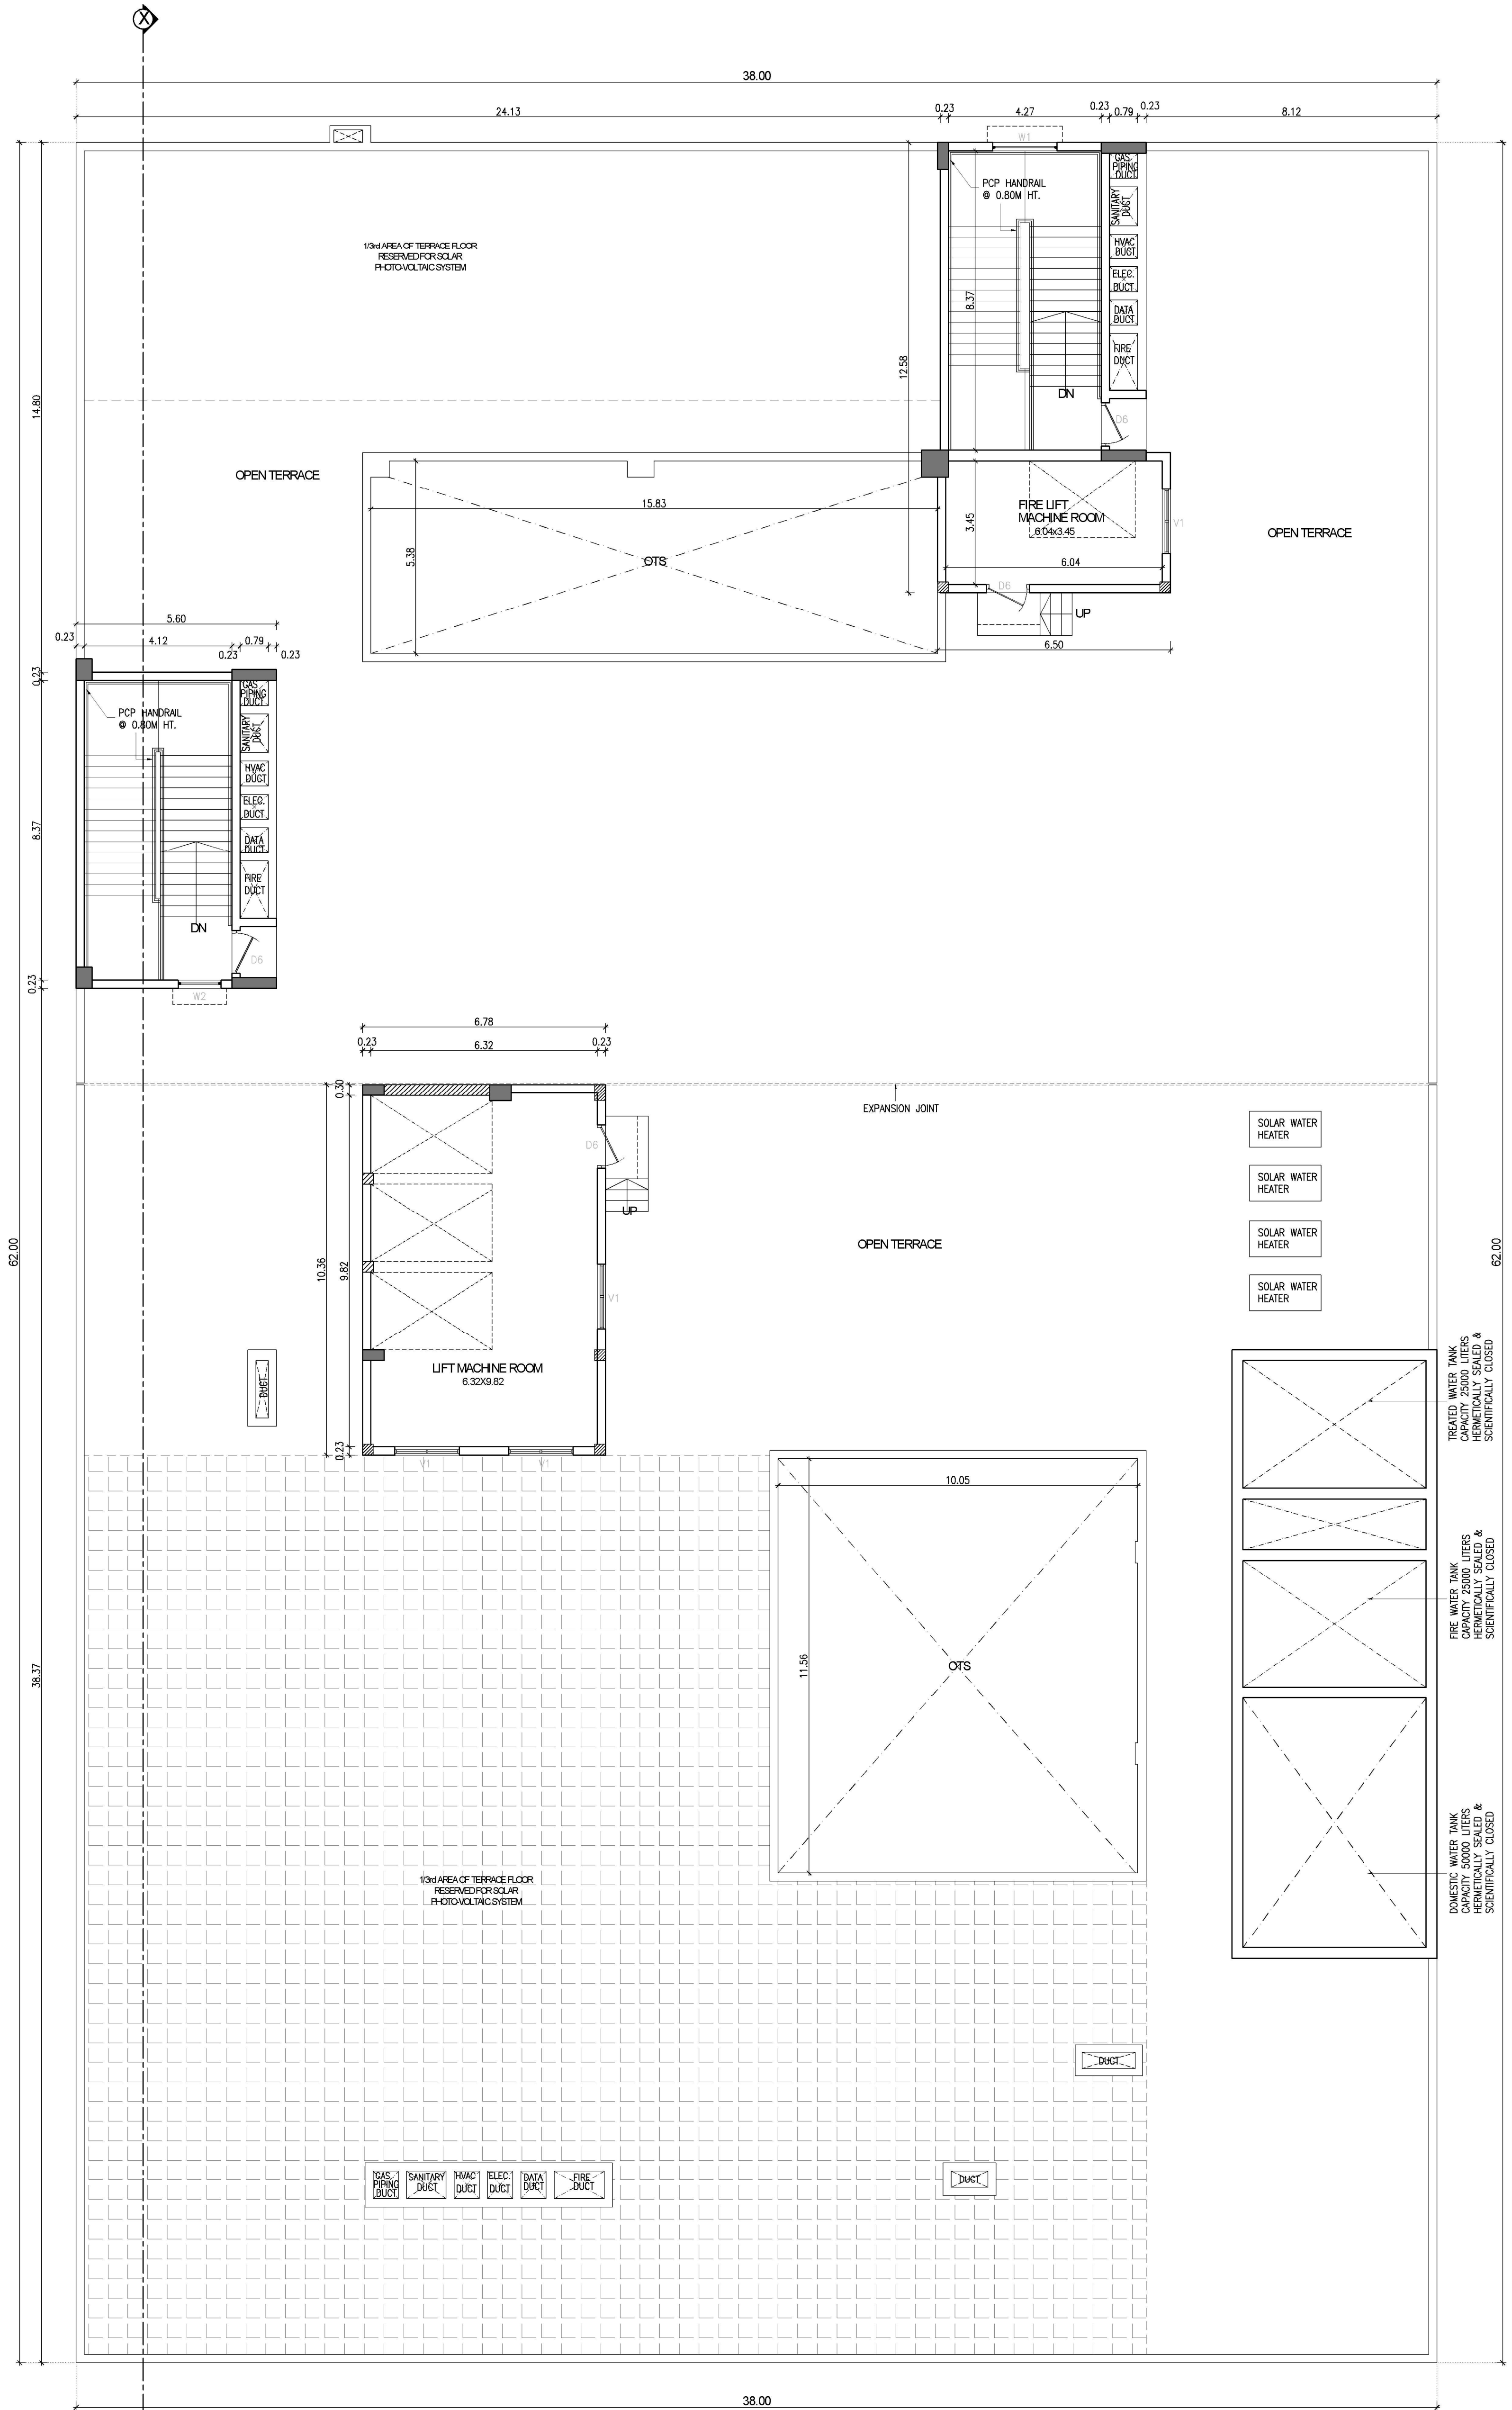

TERRACE FLOOR PLAN

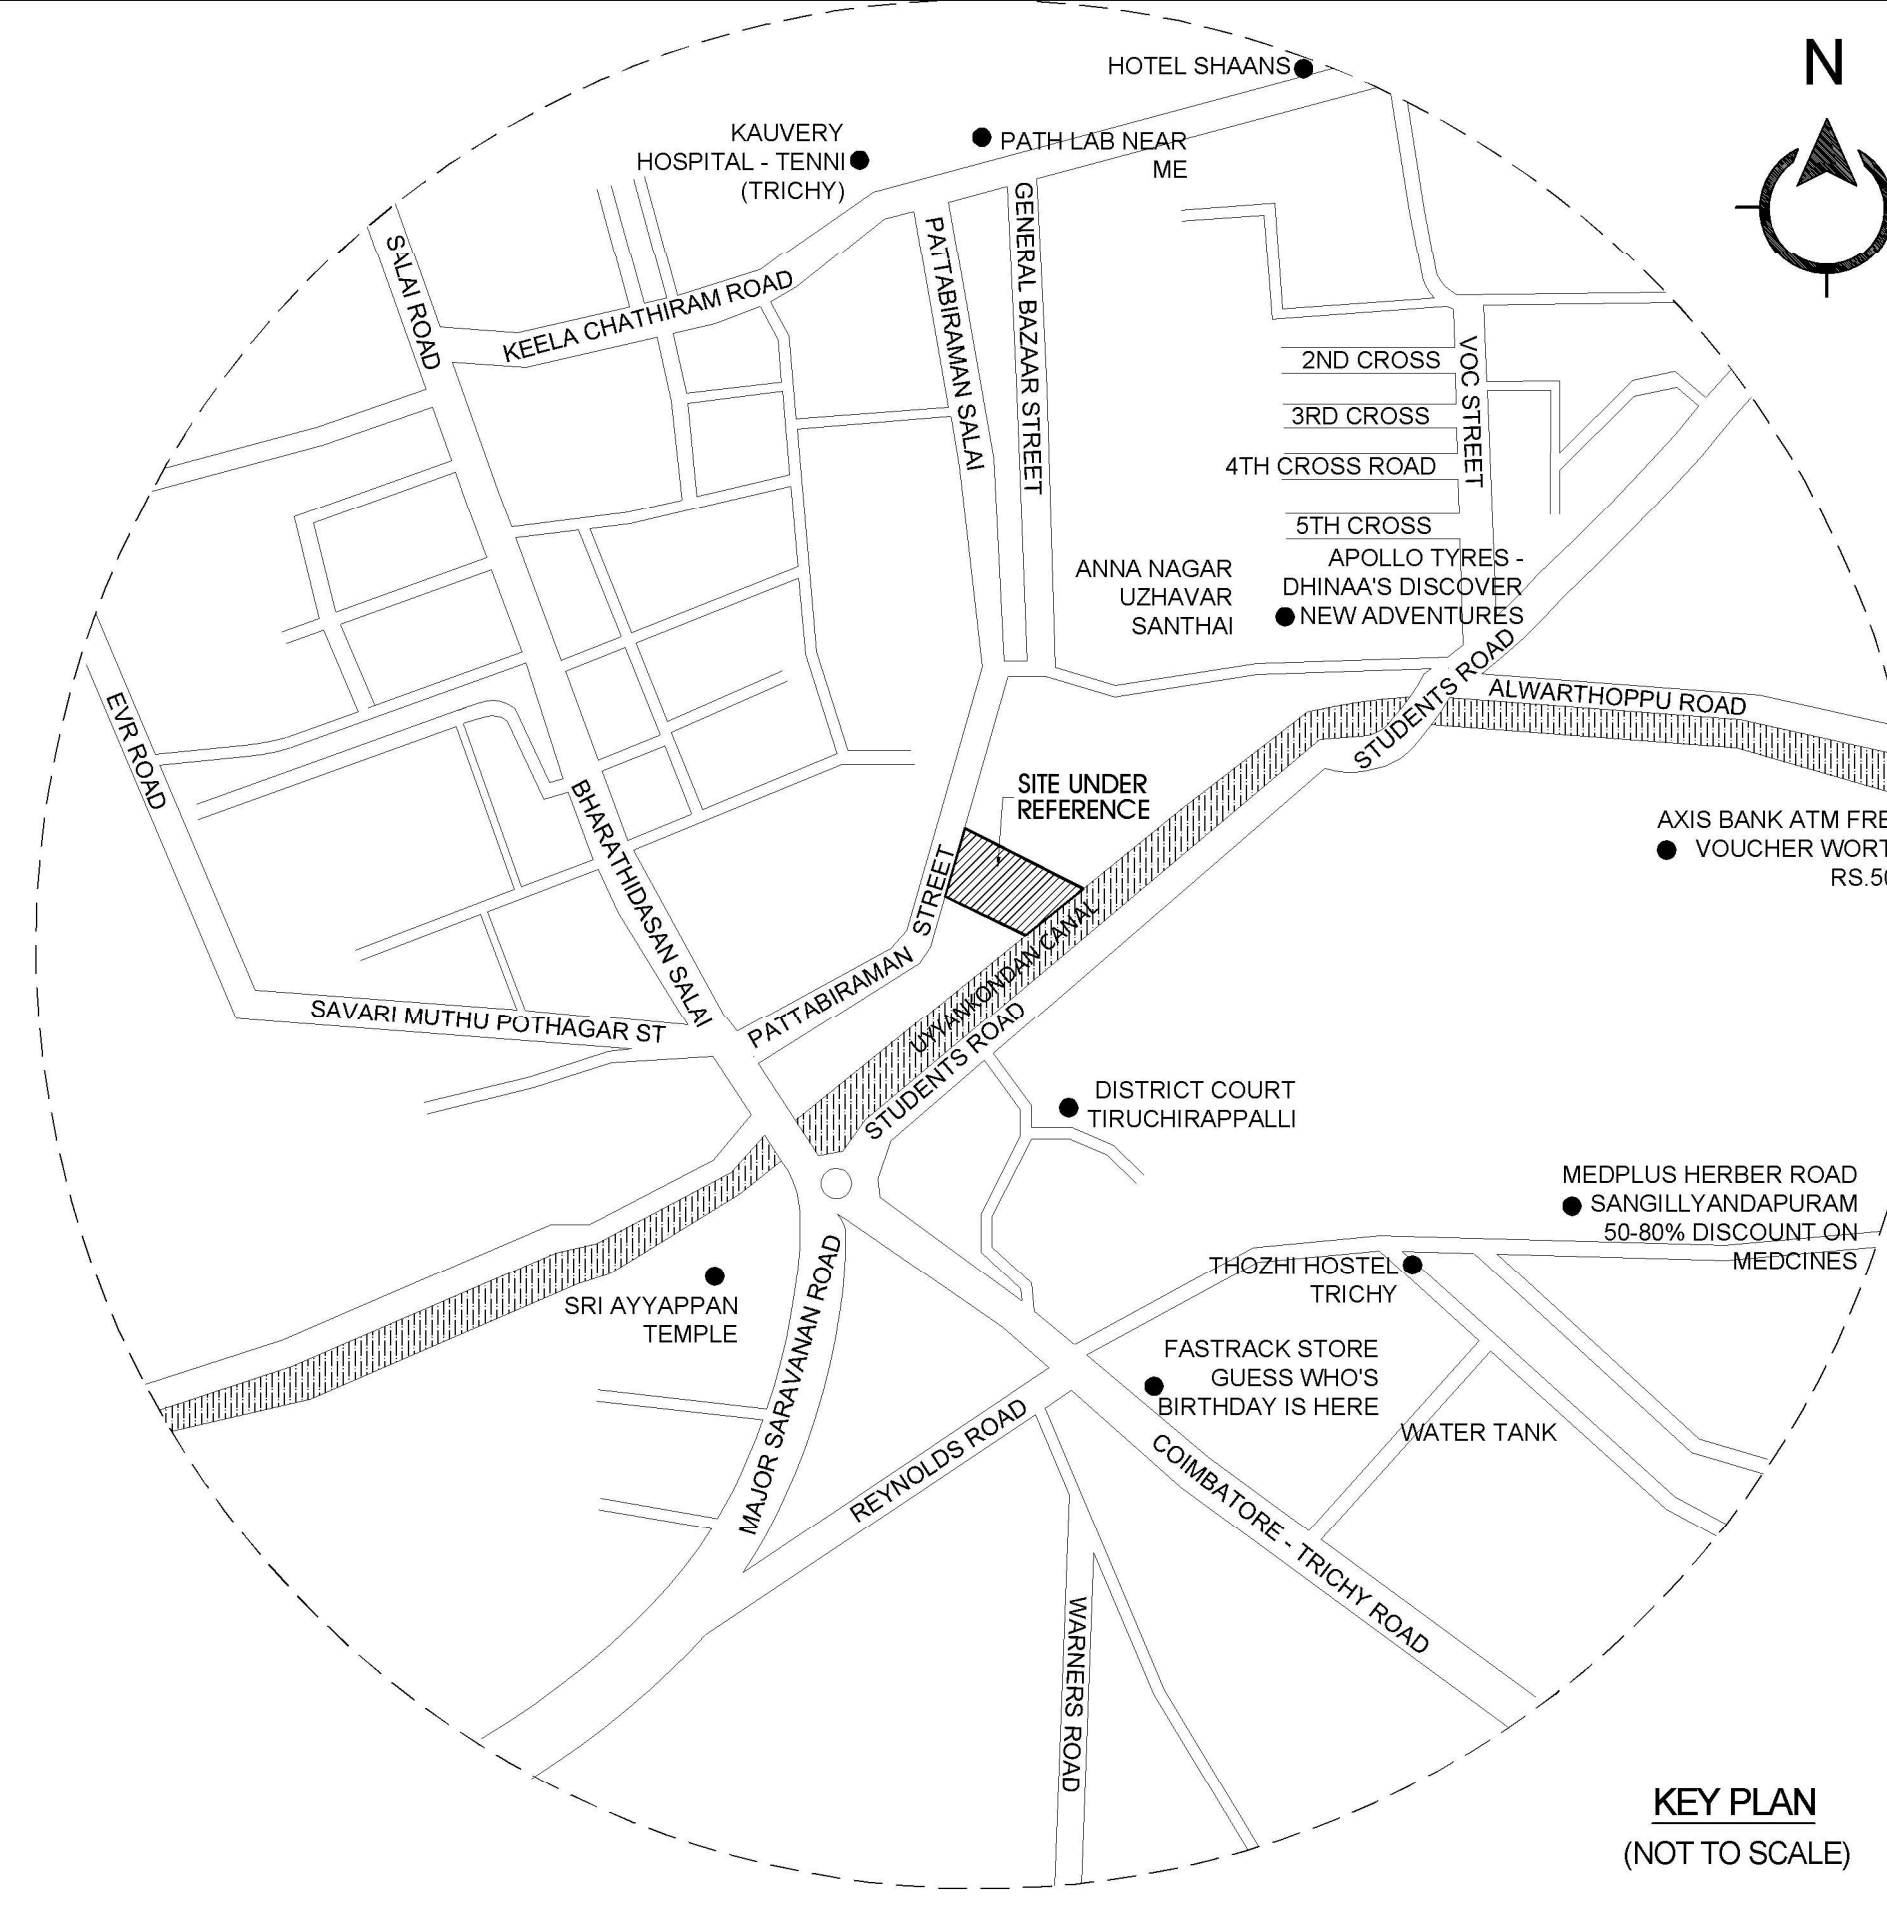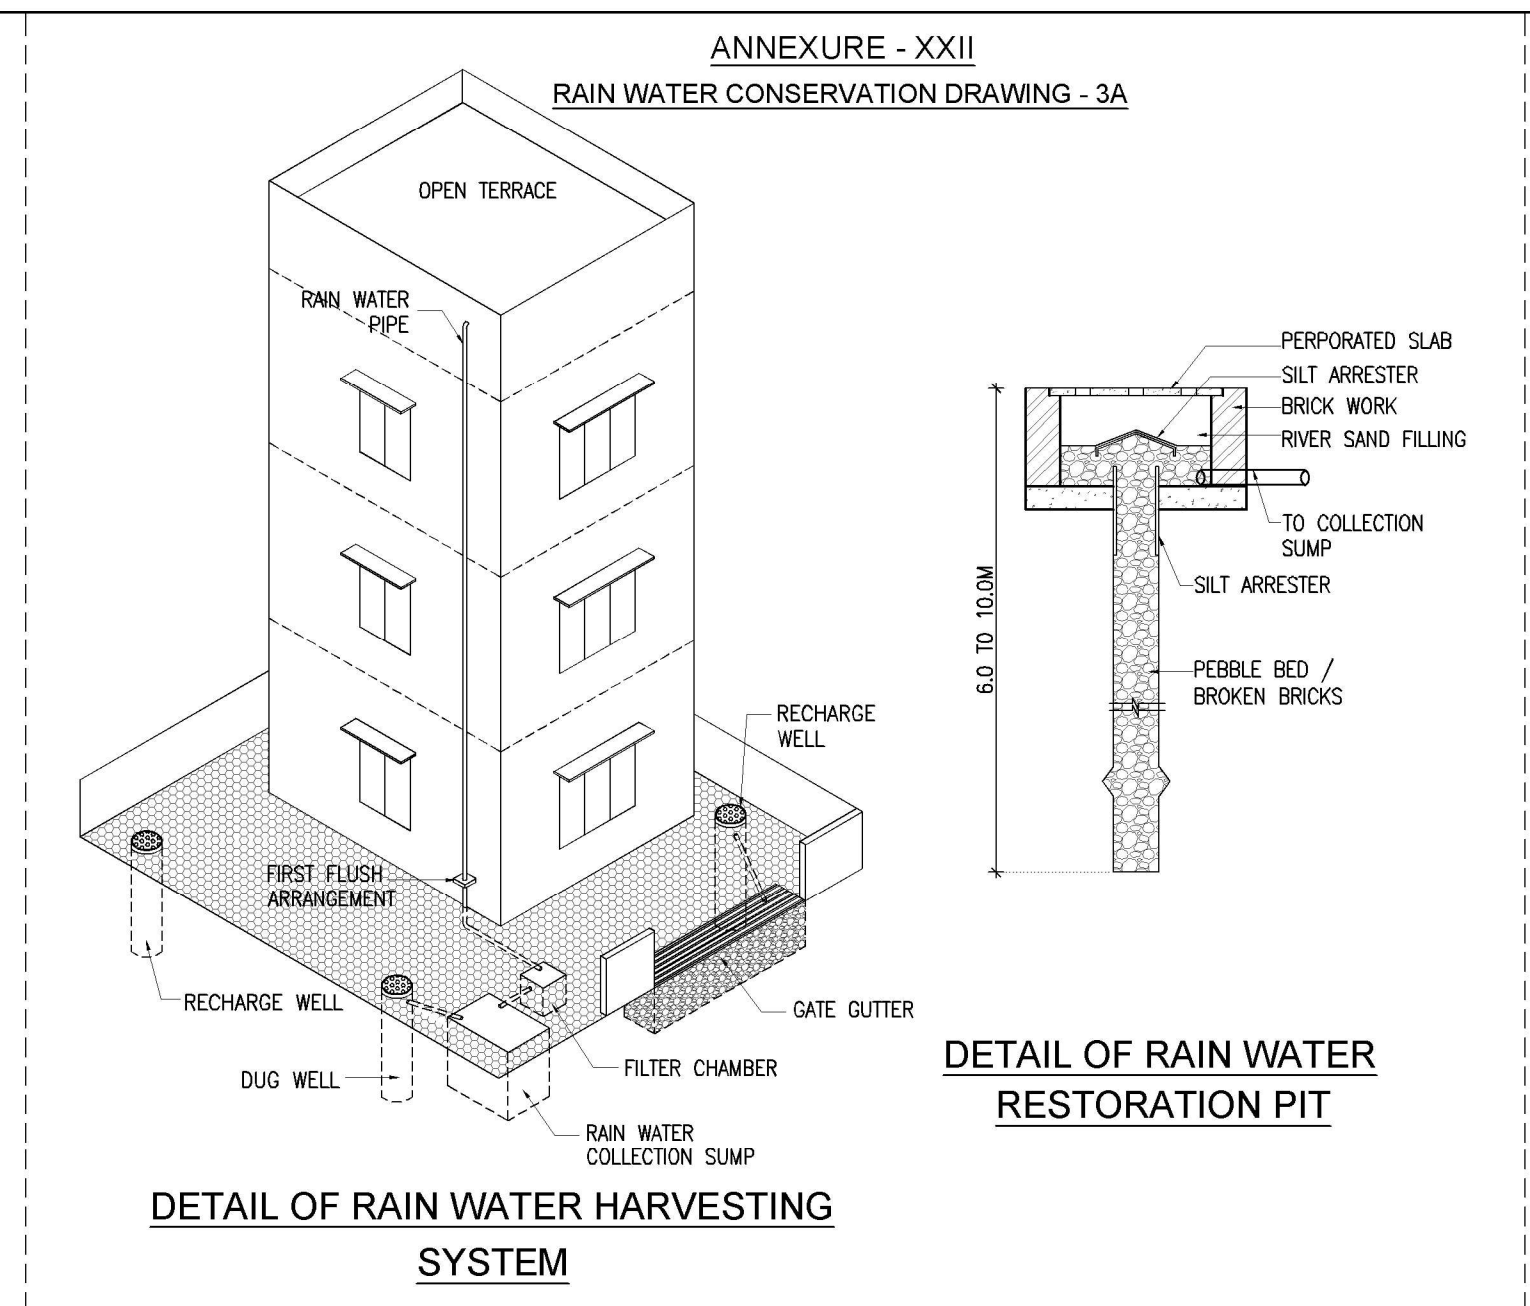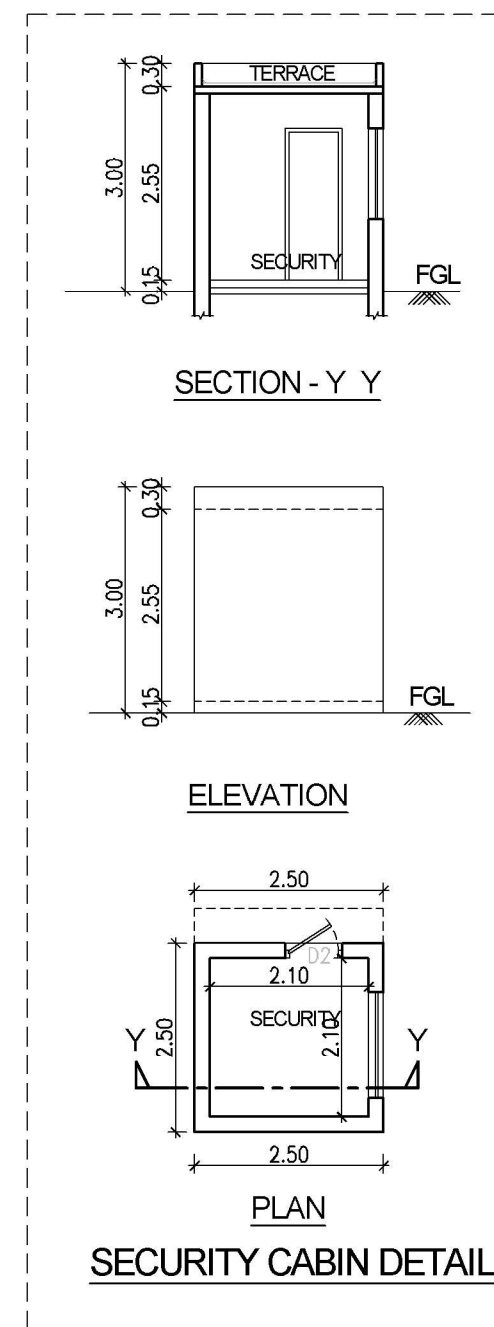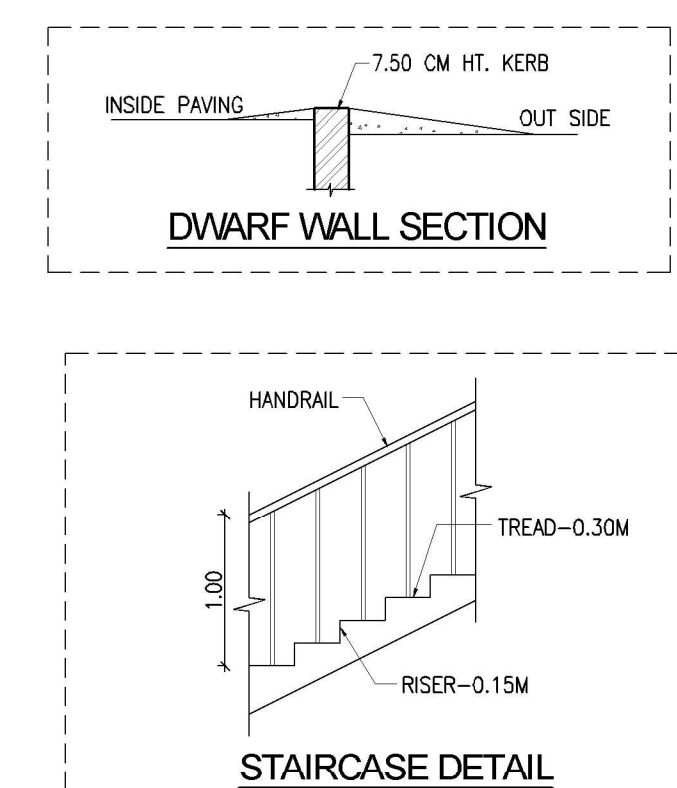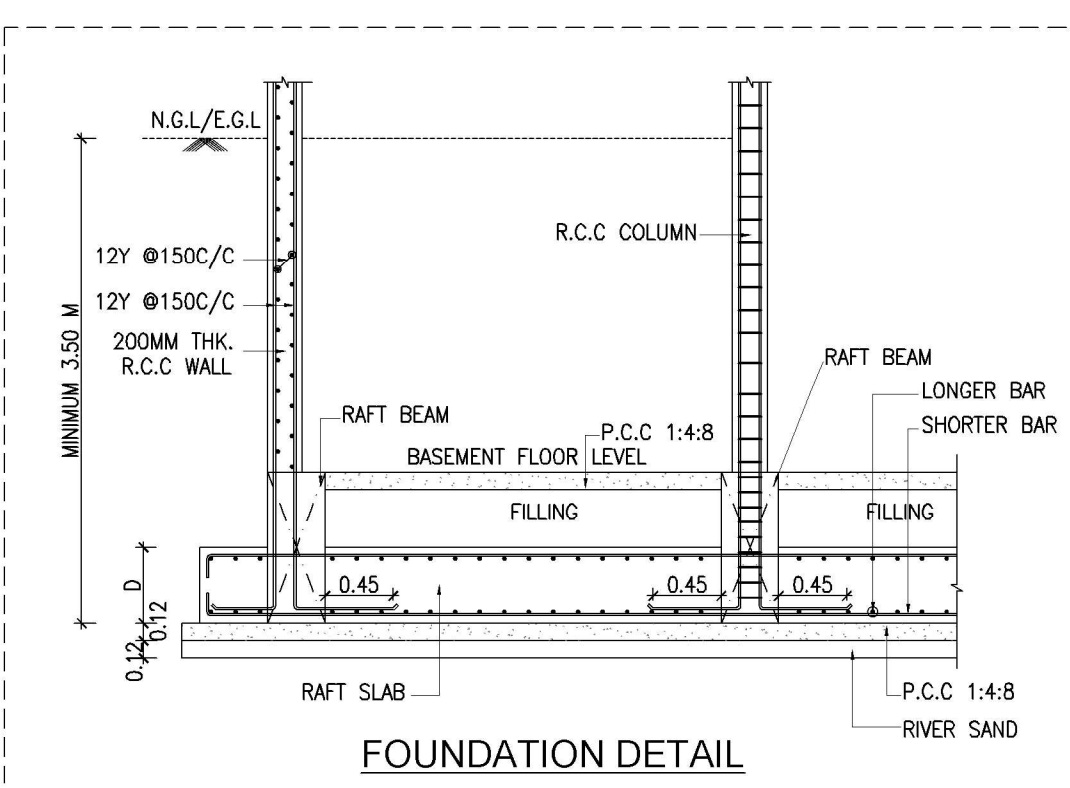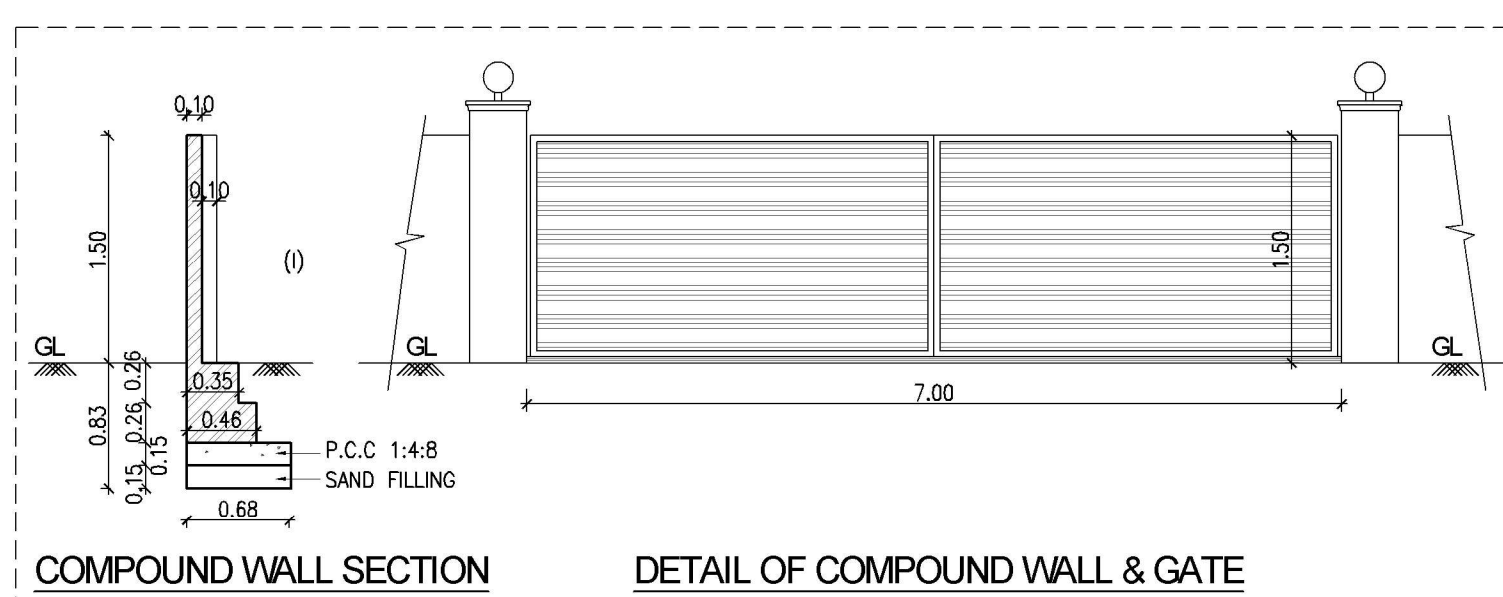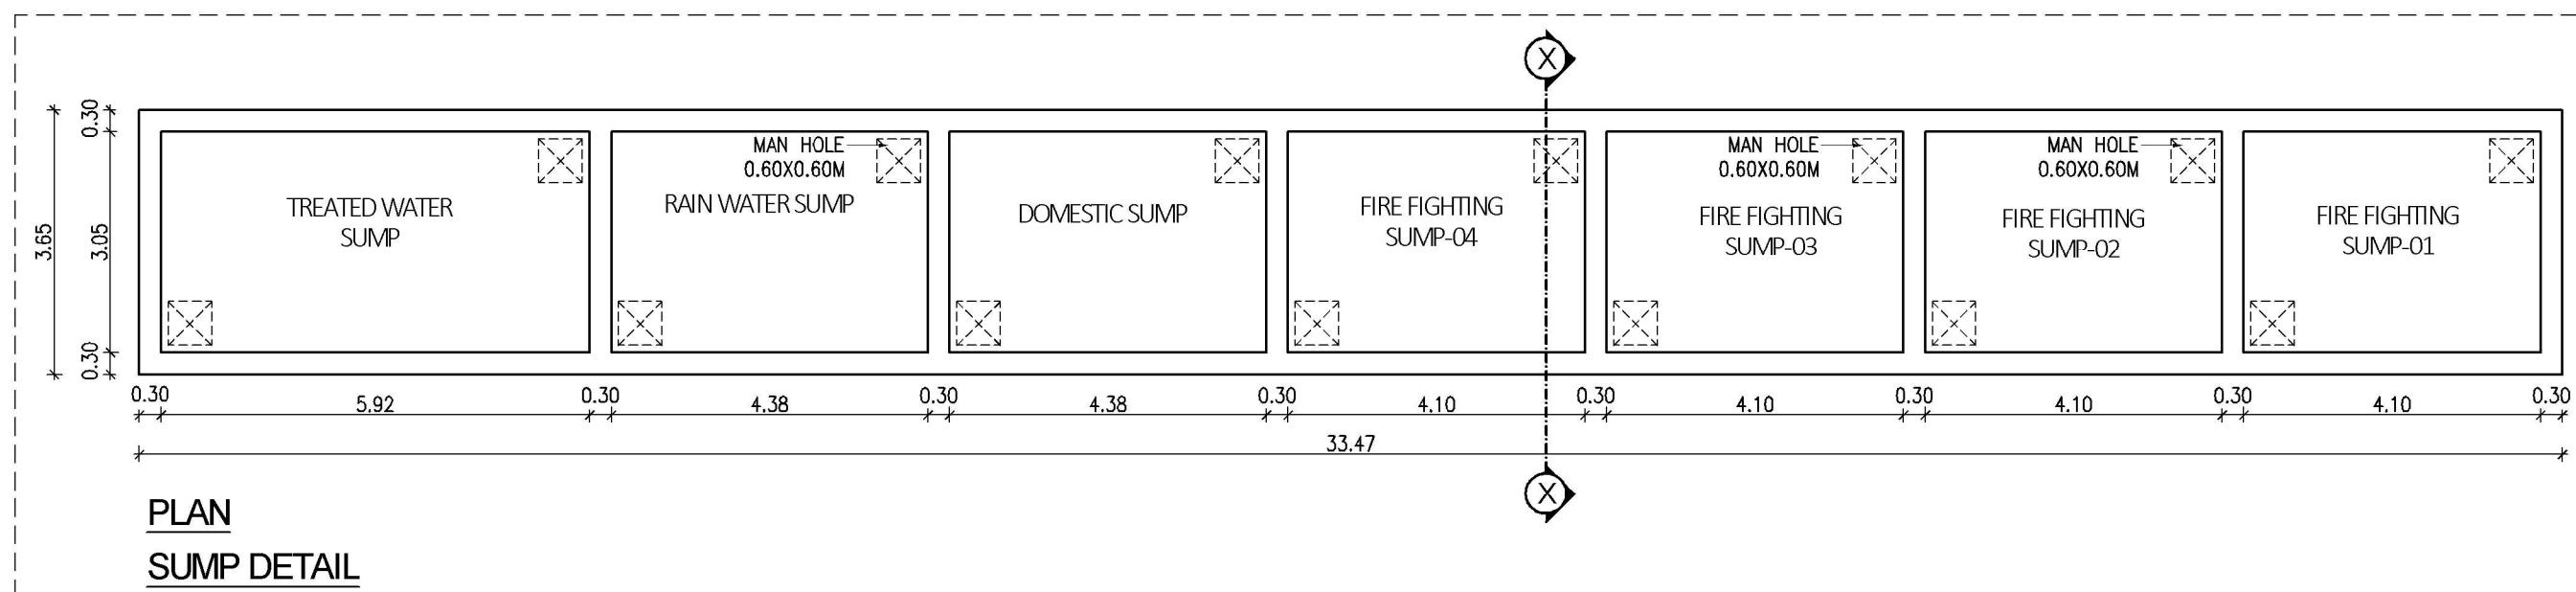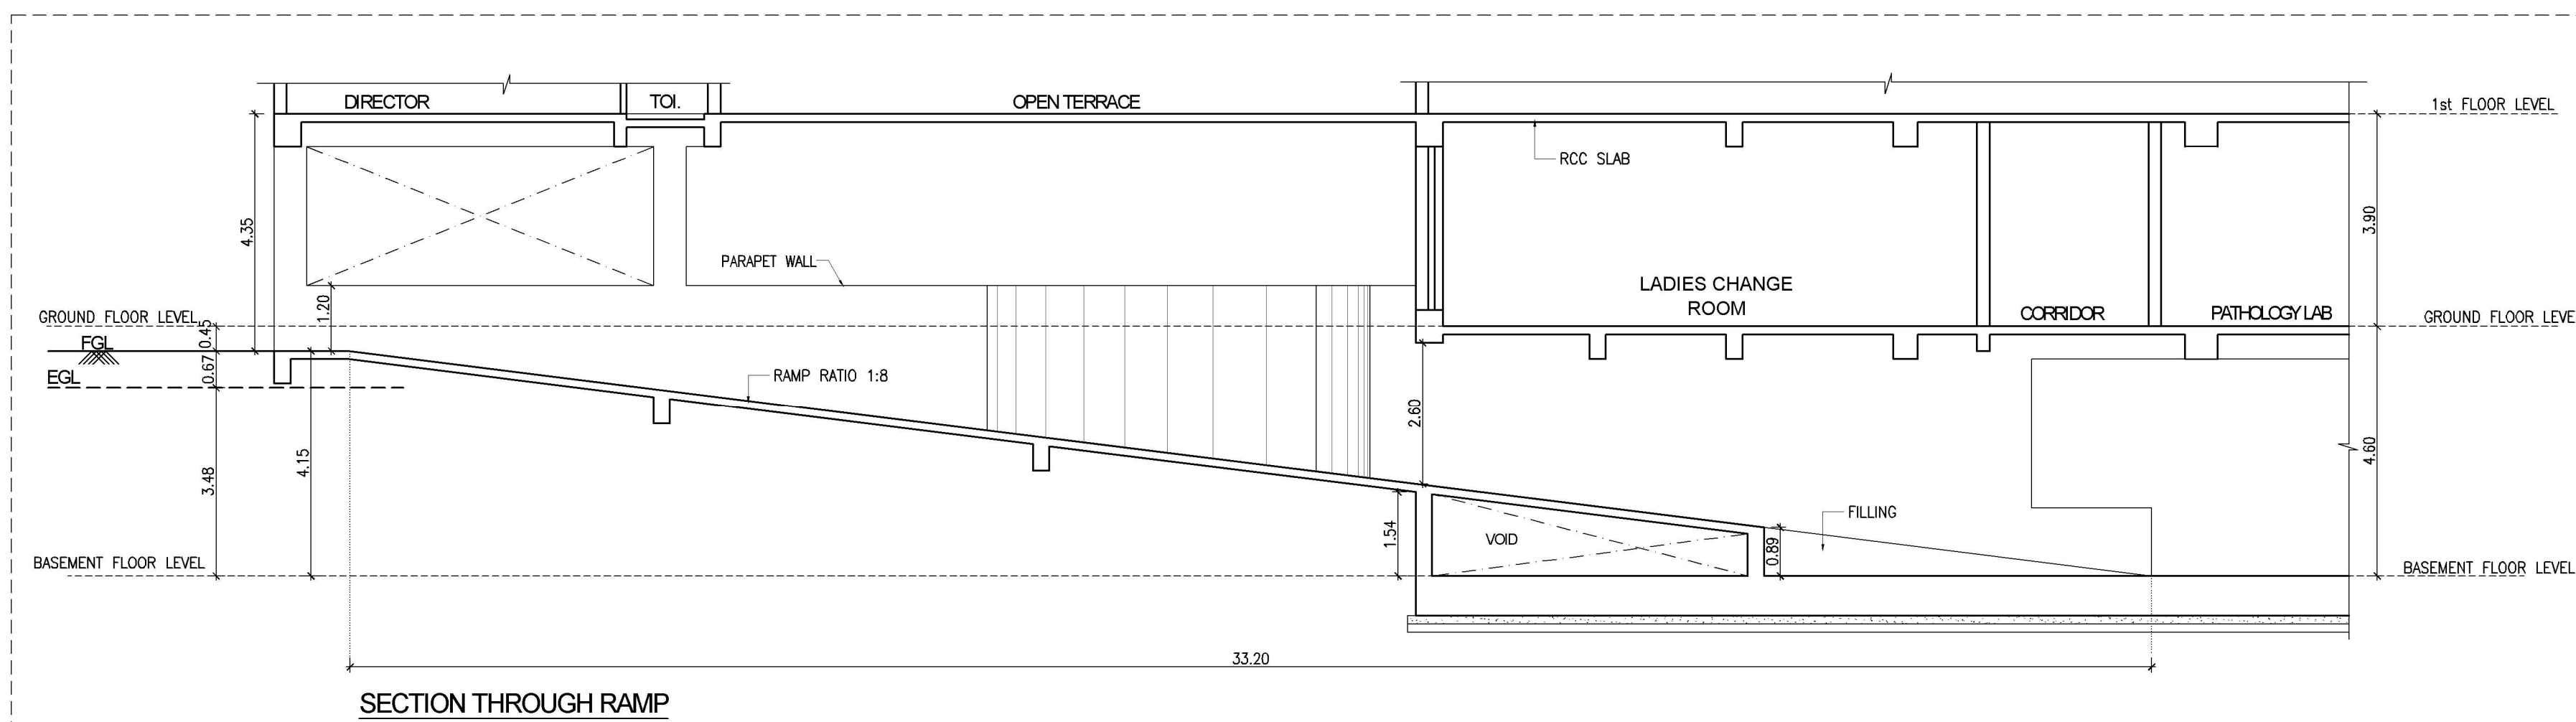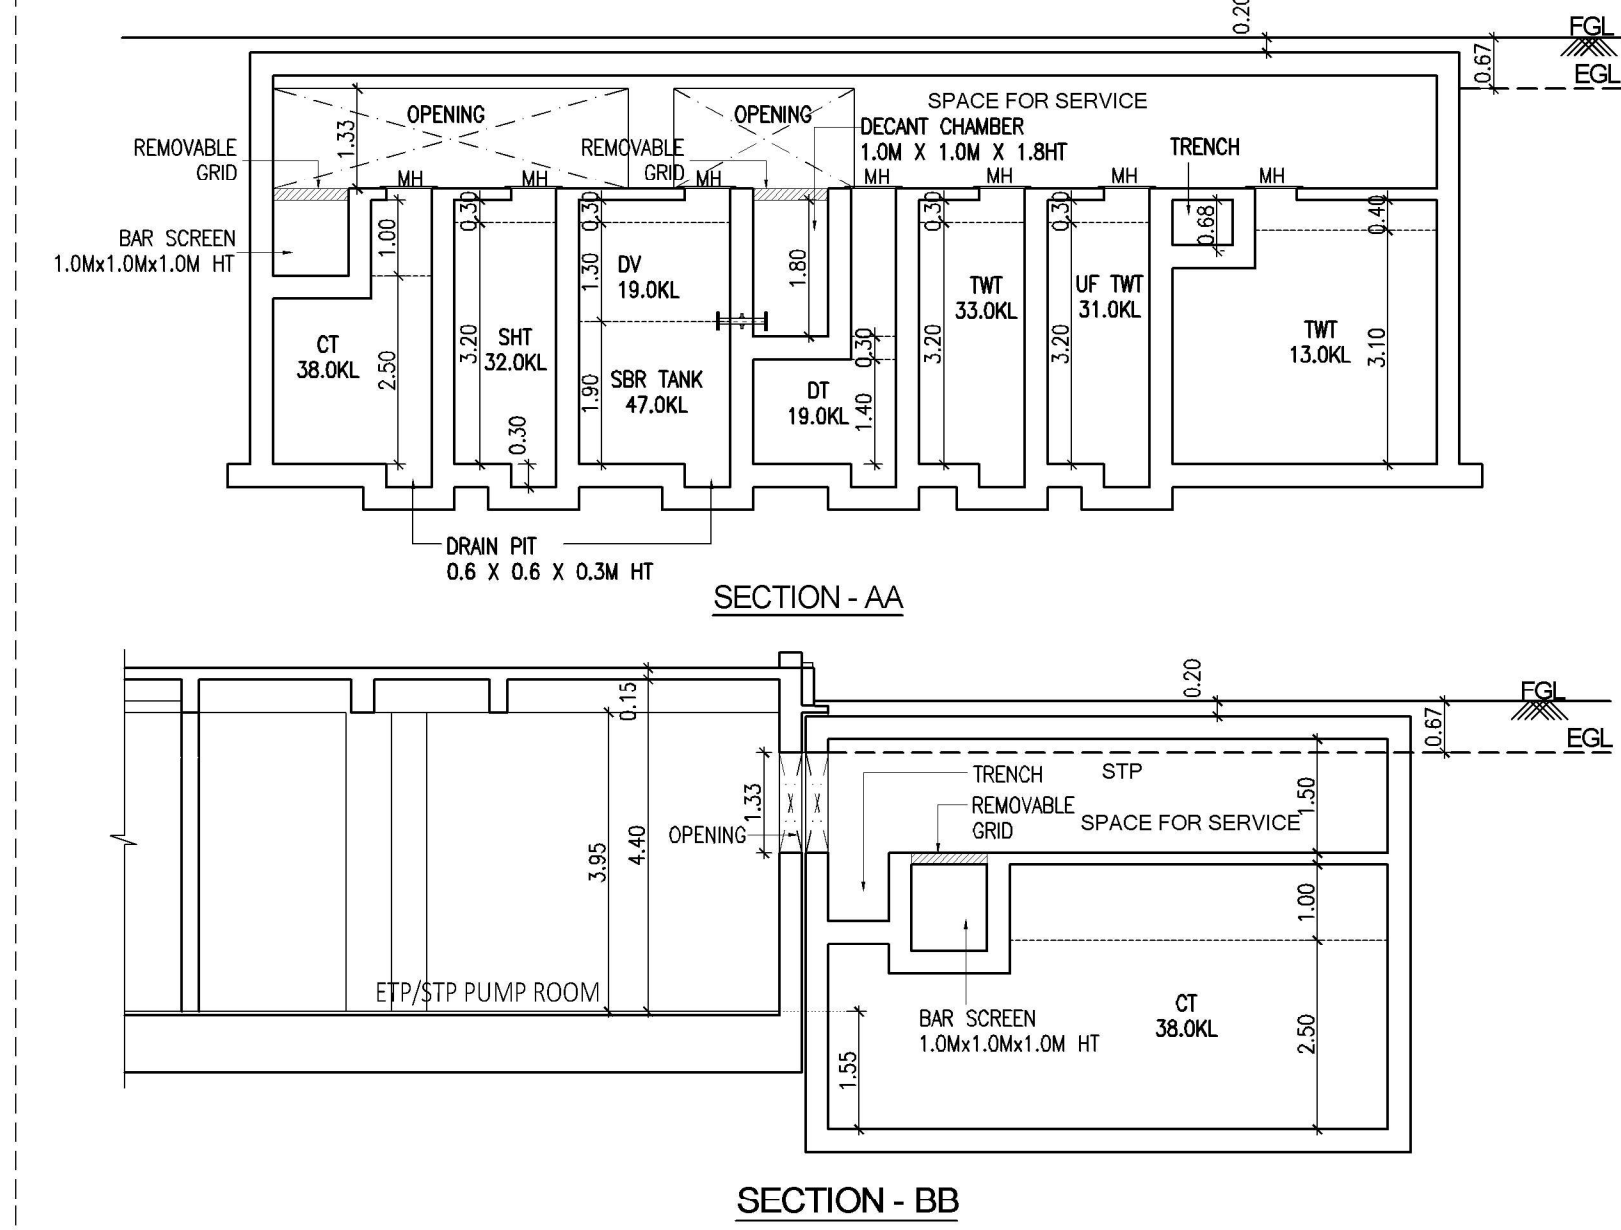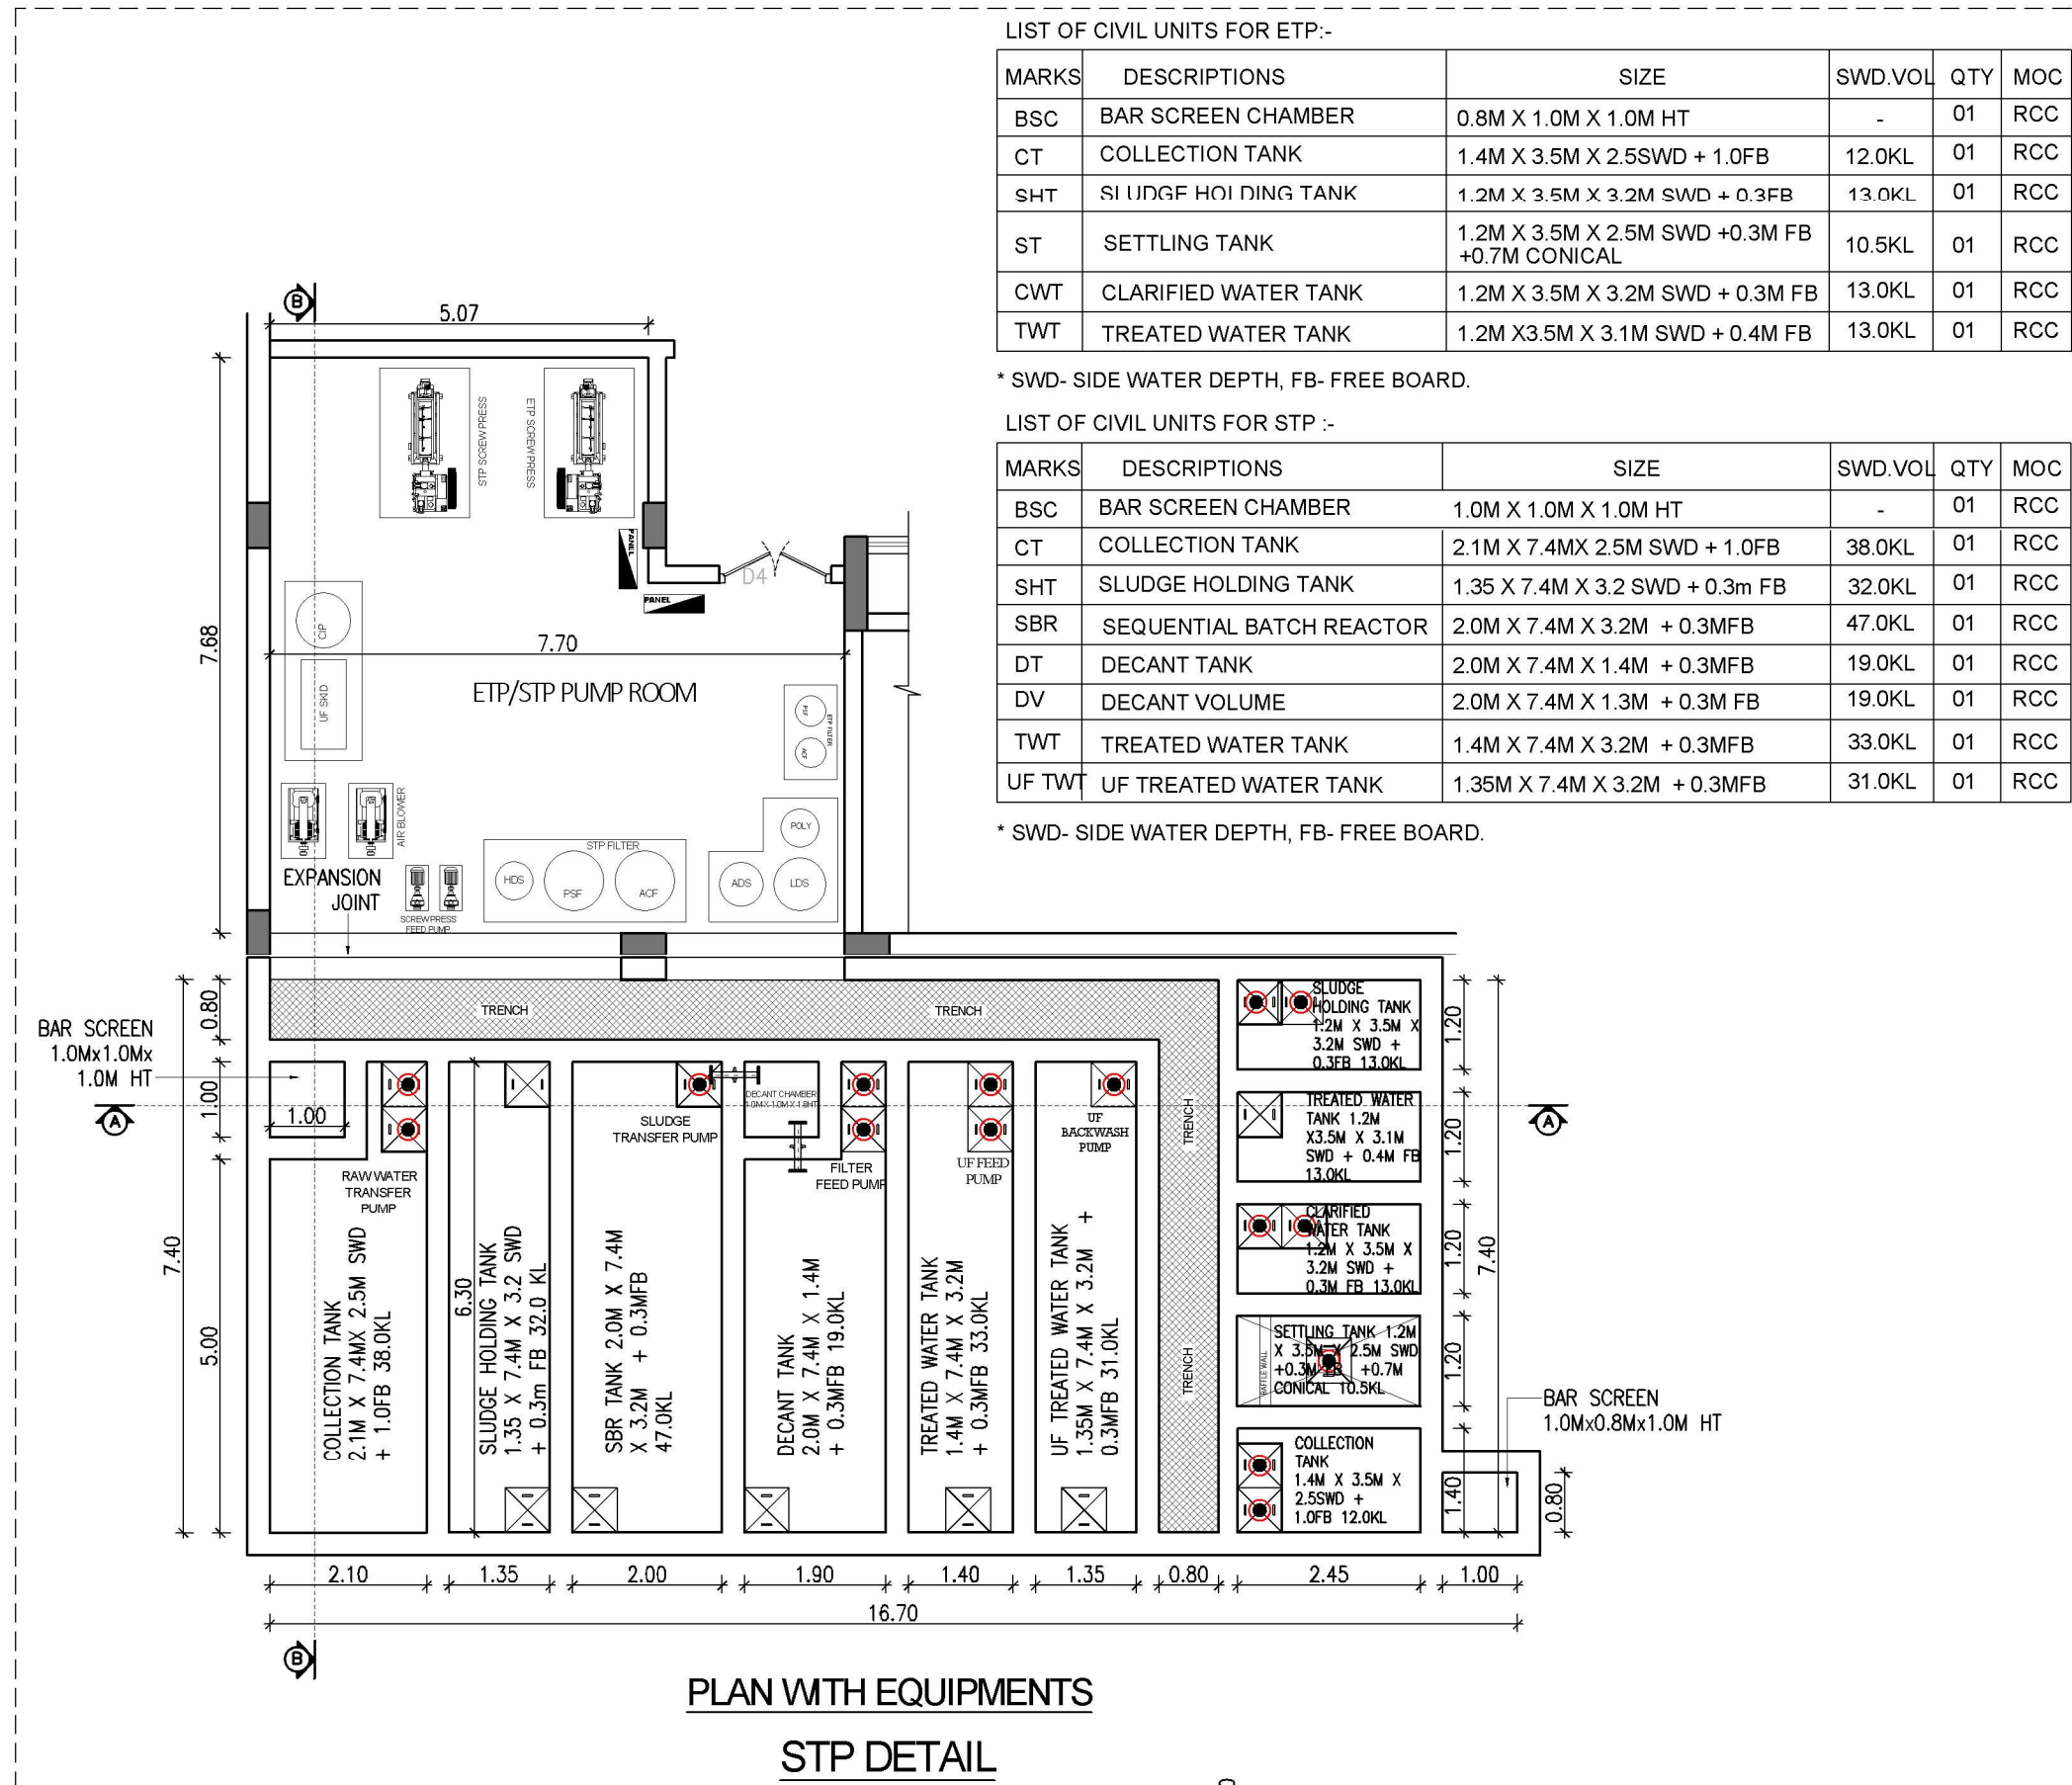

SHEET No. 05/06

PLAN SHOWING THE PROPOSED CONSTRUCTION OF BASEMENT FLOOR + GROUND FLOOR + 4 FLOORS HOSPITAL BUILDING WITH 120 BEDS (UPTO 18.30M HT.) AT PATTABIRAMAN STREET, THENNUR, TIRUCHIRAPPALLI-620017, COMPRISED IN T.S. No. 9/4, WARD No. Y, BLOCK No. 15 OF PUTHUR VILLAGE, TIRUCHIRAPPALLI WEST TALUK, ABISHEKAPURAM ZONE, TIRUCHIRAPPALLI CITY CORPORATION.

SPECIFICATIONS

- R.C.C. FRAMED STRUCTURE - WITH RAFT FOUNDATION.
- COLUMNS ARE CONNECTED BY PLINTH BEAMS.
- MOSAIC FLOORING / SPARTAX FLOORING.
- BRICK WORK IN SUPER STRUCTURE IN C.M 1:5.
- WALLS ARE PLASTERED BY CEMENT PLASTER.
- JOINERY WORK IN TEAK AND COUNTRY WOOD.
- LINTEL OVER OPENING.
- ROOF COVERED BY R.C.C. SLAB.
- ALL R.C.C. WORK IN CEMENT CONCRETE 1:2:4.
- WEATHERING COURSE LAID WITH PROPER SLOPE OVER R.C. SLAB.

SCHEDULE OF JOINERY

NO.	ITEM	QTY	UNIT
D6	DOOR	6	1.20 X 2.40
W1	WINDOW	1	1.80 X 1.50
W2	WINDOW	2	1.20 X 1.50
V1	VENTILATOR	1	1.80 X 0.60

FILE No. SWP / BPA / 402467 / 2024 / TCP
SCRUTINY REFERENCE No. G30TBPAQ
ALL DIMENSIONS ARE IN METER

COLOUR INDEX:

PROPOSED

SCALE - 1:100

DRAWING NO 1622-HC-AP-A0-05 REV R5 / 11.01.2025
DRAWN NRN DATE 14.11.2024

FOR LASAN HEALTHCARE PRIVATE LIMITED
MANAGING DIRECTOR


OWNER'S SIGNATURE

CONSTRUCTION ENGINEER SIGNATURE


GEO TECH ENGINEER SIGNATURE

STRUCTURAL ENGINEER SIGNATURE

ARCHITECT SIGNATURE

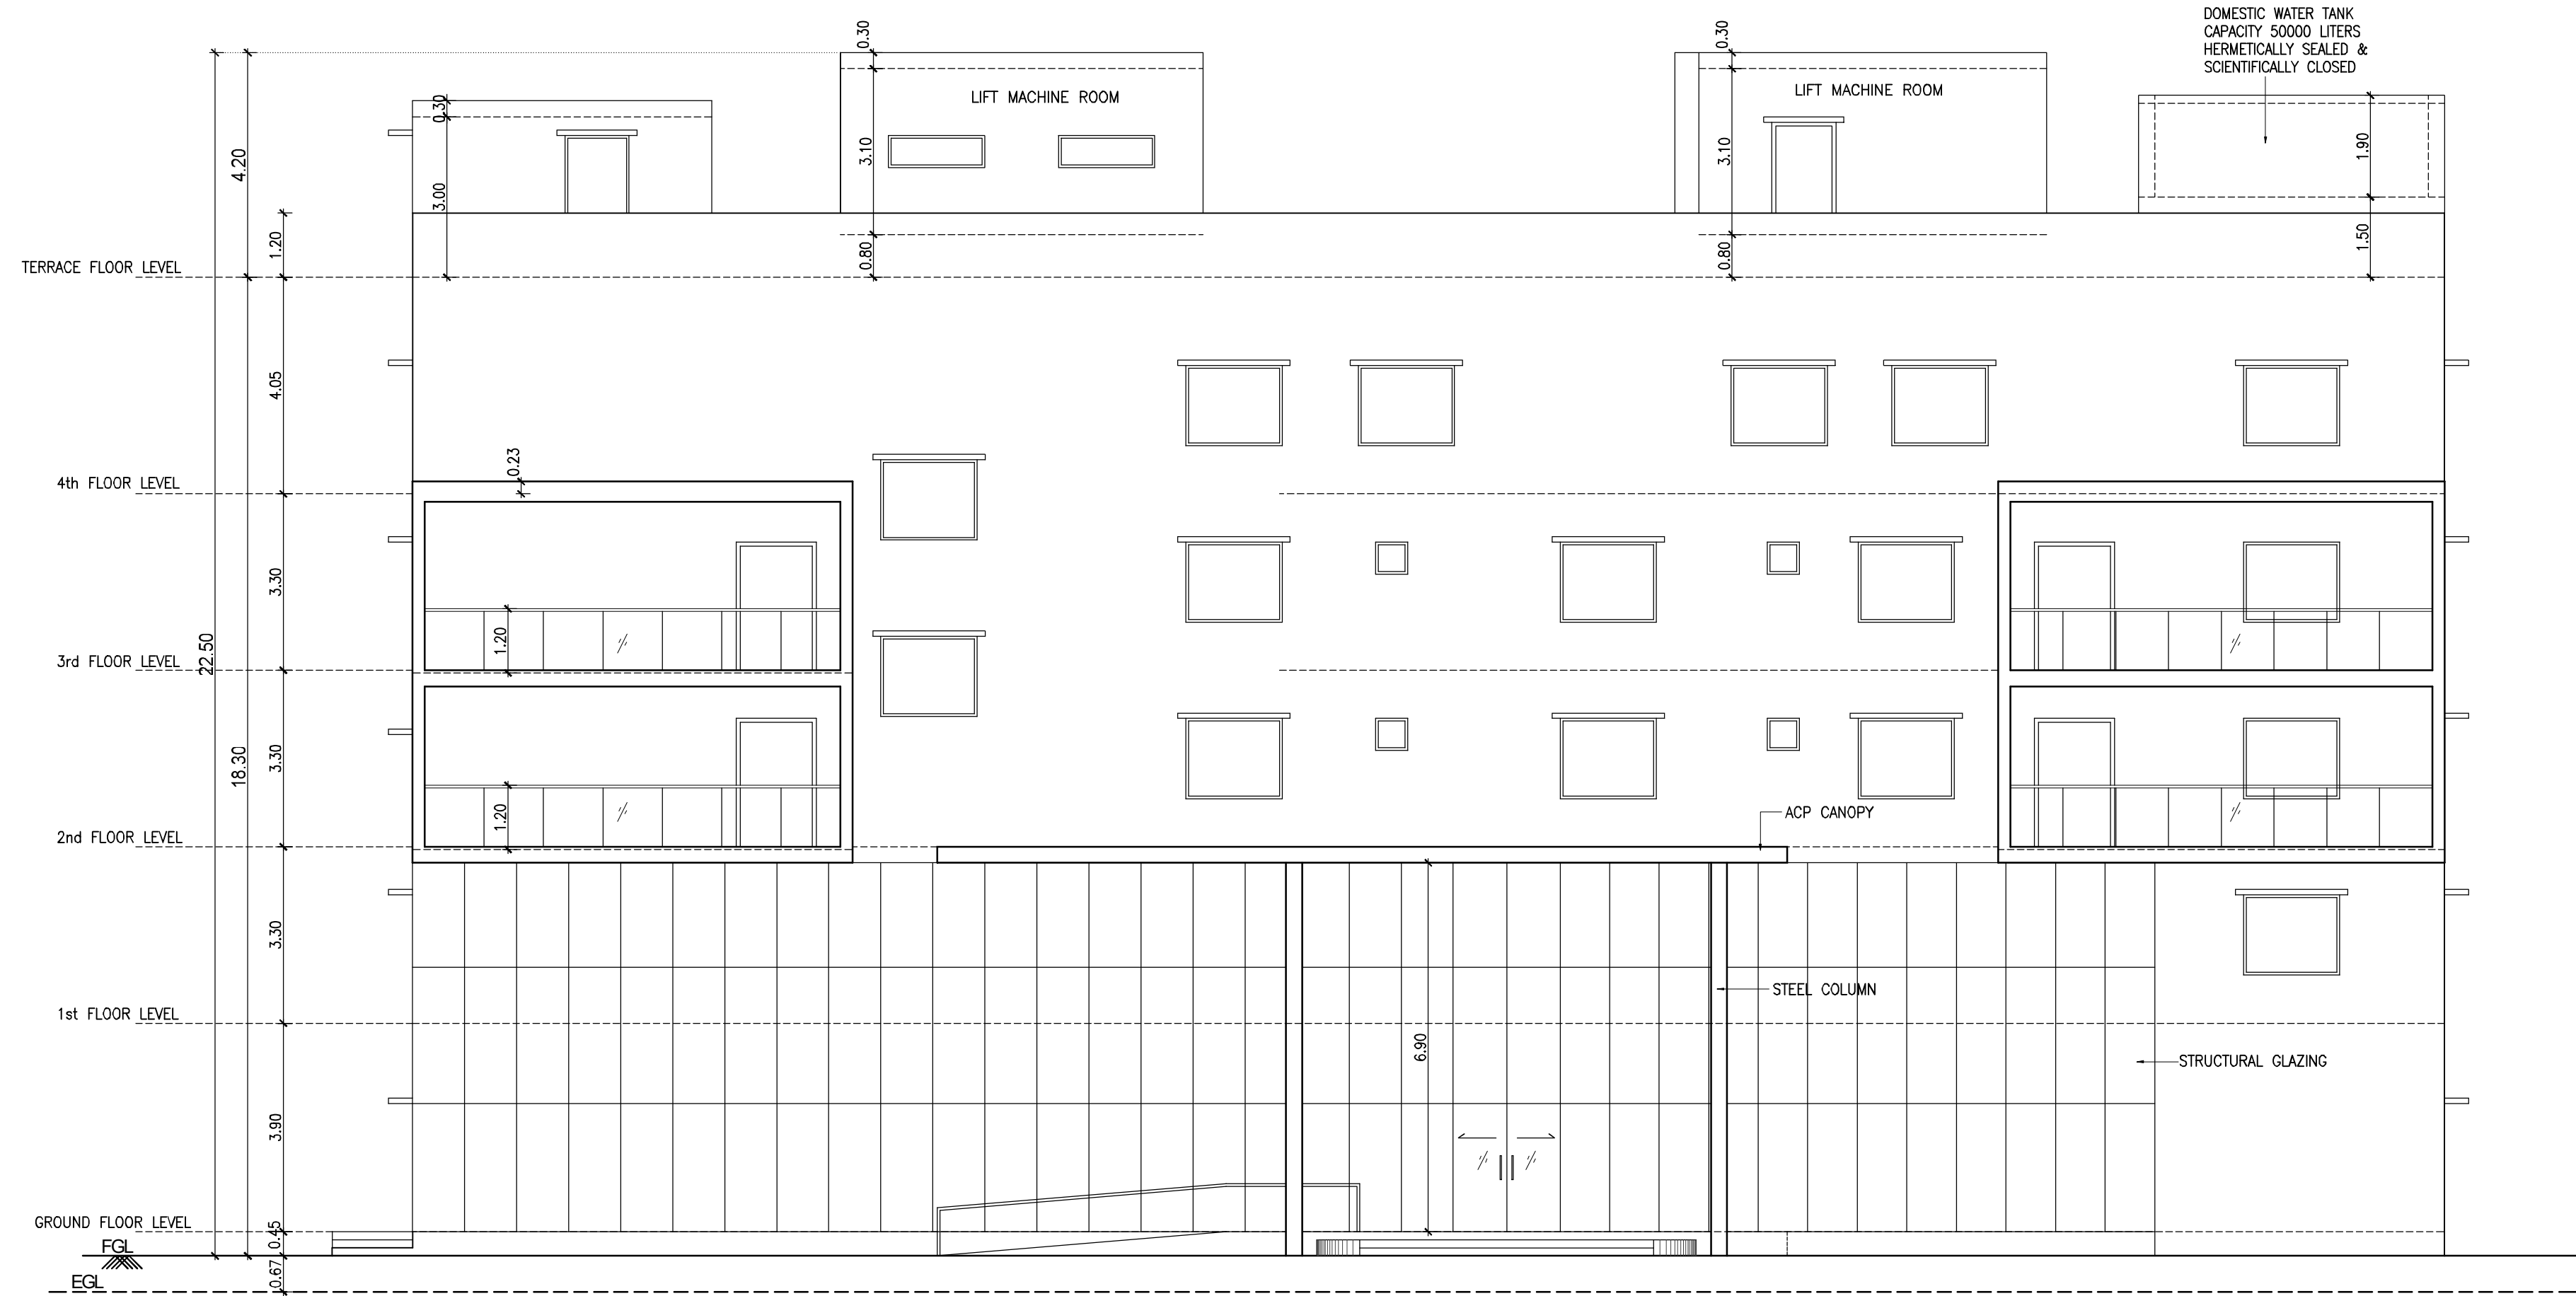

FRONT ELEVATION [WEST SIDE]

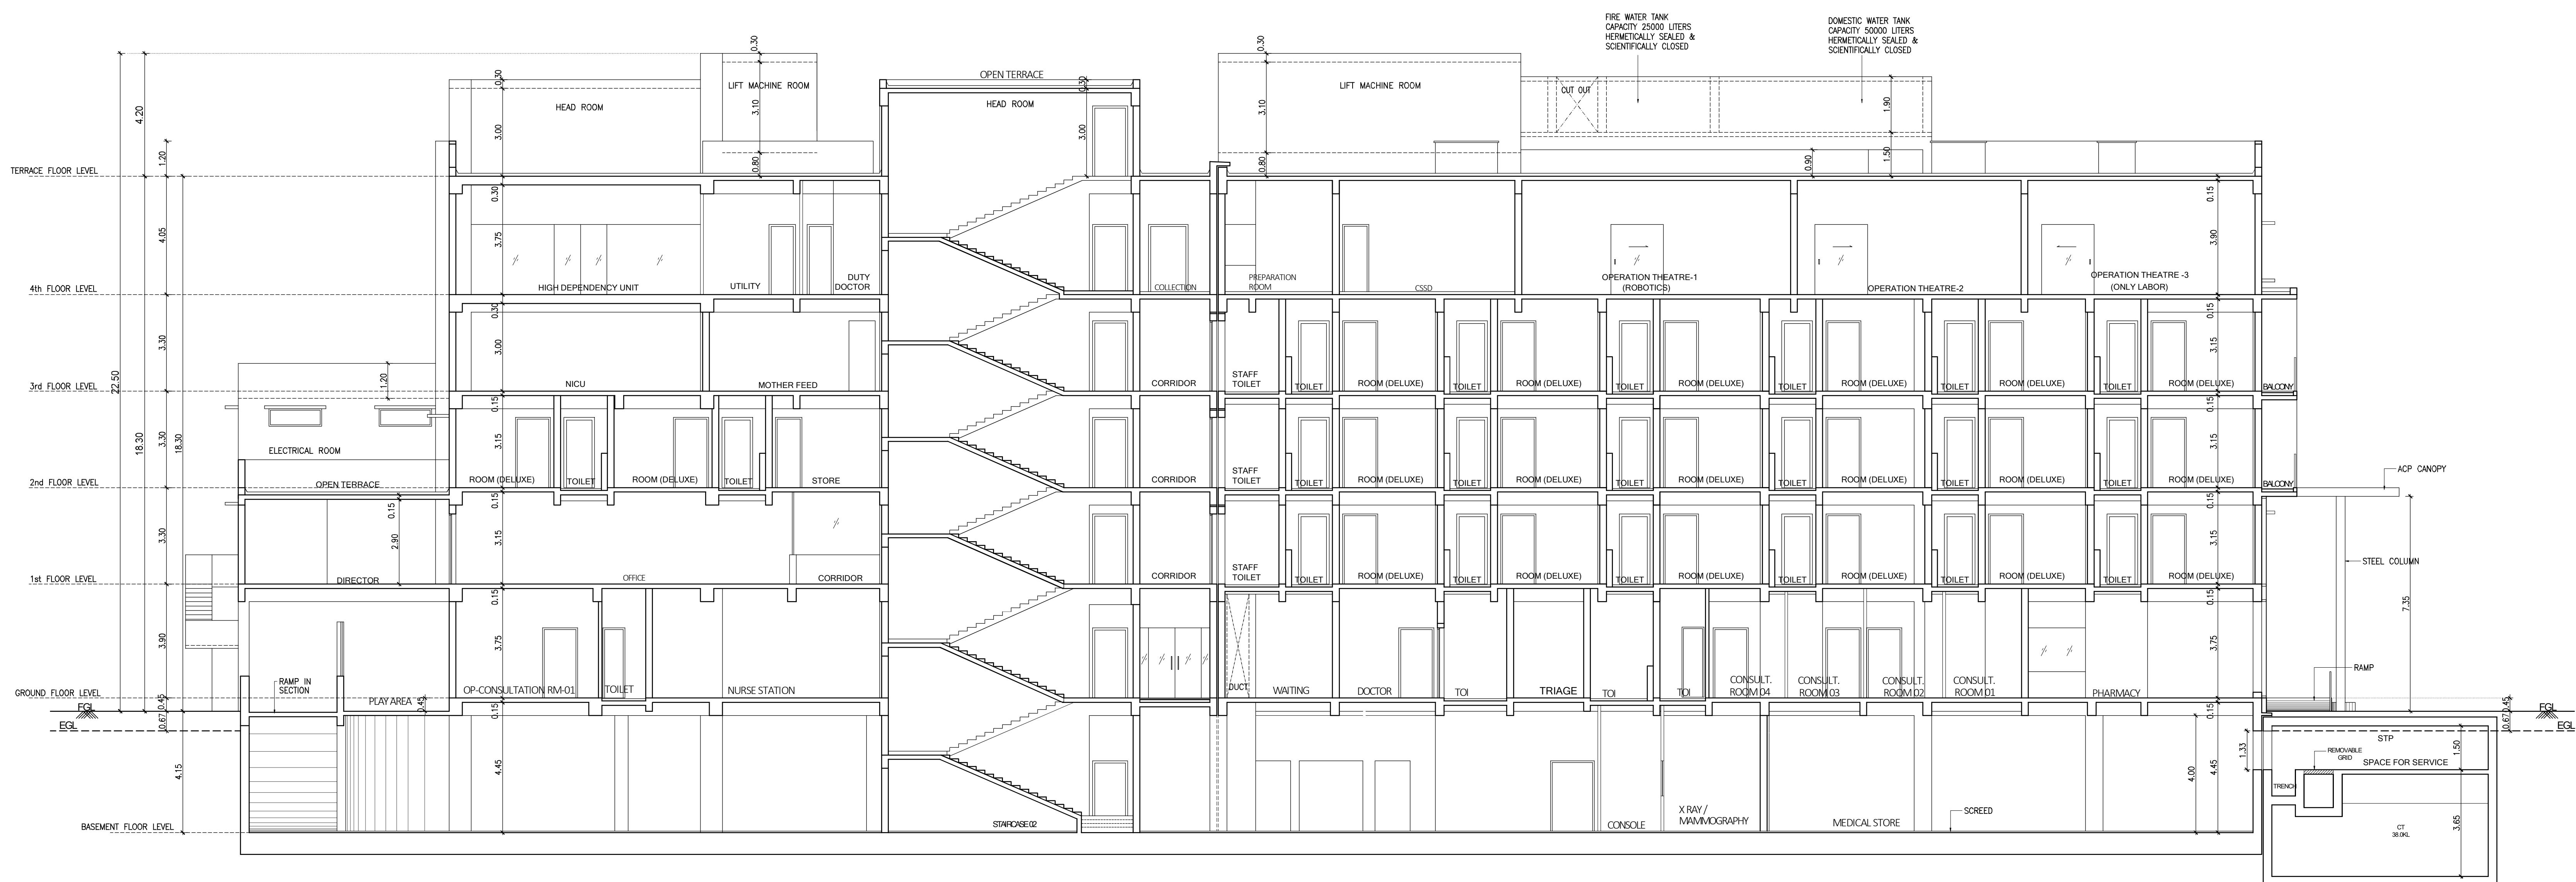

SECTION - X X

SHEET No. 06/06

PLAN SHOWING THE PROPOSED
CONSTRUCTION OF BASEMENT FLOOR +
GROUND FLOOR + 4 FLOORS HOSPITAL
BUILDING WITH 120 BEDS (UPTO 18.30M
HT.) AT PATTABIRAMAN STREET,
THENNUR, TIRUCHIRAPPALLI-620017,
COMPRISED IN T.S. No. 9/4, WARD No. Y,
BLOCK No. 15 OF PUTHUR VILLAGE,
TIRUCHIRAPPALLI WEST TALUK,
ABISHEKAPURAM ZONE,
TIRUCHIRAPPALLI CITY CORPORATION.

SPECIFICATIONS

1. R.C.C FRAMED STRUCTURE - WITH RAFT FOUNDATION.
2. COLUMNS ARE CONNECTED BY PLINTH BEAMS.
3. MOSAIC FLOORING / SPARTAX FLOORING.
4. BRICK WORK IN SUPER STRUCTURE IN C.M 1:5.
5. WALLS ARE PLASTERED BY CEMENT PLASTER.
6. JOINERY WORK IN TEAK AND COUNTRY WOOD.
7. LINTEL OVER OPENING.
8. ROOF COVERED BY R.C.C SLAB.
9. ALL R.C.C WORK IN CEMENT CONCRETE 1:2:4.
10. WEATHERING COURSE LAID WITH PROPER SLOPE OVER R.C SLAB.

B.P/DTCP.NO.55/2025

PP/JD DTCP (TD) NO. 20/2025

FILE No. SWP / BPA / 402467 / 2024 / TCP

SCRUTINY REFERENCE No. G30TBPAQ

ALL DIMENSIONS ARE IN METER

COLOUR INDEX :

PROPOSED

SCALE - 1:100

DRAWING NO 1622-HC-AP-A0-06 REV R5 / 11.01.2025

DRAWN NRN DATE 14.11.2024

FOR LASAN HEALTHCARE PRIVATE LIMITED

MANAGING DIRECTOR

OWNER'S SIGNATURE

V. MUTHUKUMAR - M.Tech. (Constr. Engg)
REGISTERED CONSTRUCTION ENGINEER,
CMDA Regn. No. CE/2019/3008,
No. 12, R.A. Park, Kumbakonam,
Puducherry, Chennai - 600 110.

CONSTRUCTION ENGINEER SIGNATURE

Dr. S. Senthil Kumar, M.E. Ph D FIGS.MIEI,
Regd Geotechnical Engineer-No 001/RGT/2024
703, Plot No 29 O.M. Rajoo Nagar
Near New Bus Stand, Thanjavur - 613 005
Email : senthamikumar@yahoo.co.in
Cell : 94439 75990


GEO TECH ENGINEER SIGNATURE

J. SANTOSH, M.Tech., A.M.I.E.,
REGISTERED ARCHITECT
COUNCIL Regn. No. CA/91/14340,
No. 6, Venus Colony 2nd Street,
Alwarpet, Chennai-600 013.

STRUCTURAL ENGINEER SIGNATURE

T.S. SARAVANAN, S.Arch., FIIA,
REGISTERED ARCHITECT
Council Regn. No. CA/91/14340,
No. 6, Venus Colony 2nd Street,
Alwarpet, Chennai-600 013.

ARCHITECT SIGNATURE

 

SHEET No. 01/06

PLAN SHOWING THE PROPOSED CONSTRUCTION OF BASEMENT FLOOR + GROUND FLOOR + 4 FLOORS HOSPITAL BUILDING WITH 120 BEDS (UPTO 18.30M HT.) AT PATTABIRAMAN STREET, THENNUR, TIRUCHIRAPPALLI-620017, COMPRISED IN T.S. No. 9/4, WARD No. Y, BLOCK No. 15 OF PUTHUR VILLAGE, TIRUCHIRAPPALLI WEST TALUK, ABISHEKAPURAM ZONE, TIRUCHIRAPPALLI CITY CORPORATION.

SPECIFICATIONS	
1. R.C.C FRAMED STRUCTURE - WITH RAFT FOUNDATION.	
2. COLUMNS ARE CONNECTED BY PLINTH BEAMS.	
3. MOSAIC FLOORING / SPARTAX FLOORING.	
4. BRICK WORK IN SUPER STRUCTURE IN C.M 1:5.	
5. WALLS ARE PLASTERED BY CEMENT PLASTER.	
6. JOINERY WORK IN TEAK AND COUNTRY WOOD.	
7. UTILITY OVER OPENING.	
8. ROOF COVERED BY R.C.C SLAB.	
9. ALL R.C.C WORK IN CEMENT CONCRETE 1:2:4.	
10. WEATHERING COURSE LAID WITH PROPER SLOPE OVER R.C SLAB.	

SCHEDULE OF JOINERY	
D1	DOOR 1 2.00 X 2.40
D2	DOOR 2 1.80 X 2.40
D3	DOOR 3 1.60 X 2.40
D4	DOOR 4 1.50 X 2.40
D5	DOOR 5 1.35 X 2.40
D6	DOOR 6 1.20 X 2.40
LD	LIFT DOOR 1.20 X 2.40
D7	DOOR 7 1.15 X 2.40
D8	DOOR 8 1.05 X 2.40
D9	DOOR 9 0.90 X 2.40
D10	DOOR 10 0.82 X 2.40
D11	DOOR 11 0.75 X 2.10
W1	WINDOW 1 1.80 X 1.50
W2	WINDOW 2 1.20 X 1.50
W3	WINDOW 3 0.90 X 1.50
V1	VENTILATOR 1 1.80 X 0.60
V2	VENTILATOR 2 1.20 X 0.60
V3	VENTILATOR 3 0.60 X 0.60
RS	ROLLING SHUTTER 2.10 X 0.60
OP1	OPENING 1 2.35 X 1.50
OP2	OPENING 2 1.55 X 2.40
OP3	OPENING 3 1.20 X 2.40

AREA STATEMENT IN SQUARE METER	
PLOT EXTENT - AS PER PATTABIRAMAN STREET	5263.40
PLOT EXTENT - AS PER DDC	5263.38
PLOT EXTENT - AS AT SITE	5428.06
FLOOR NAME	
BASEMENT FLOOR	2520.62
GROUND FLOOR	0.00
FIRST FLOOR	0.00
SECOND FLOOR	0.00
THIRD FLOOR	0.00
FOURTH FLOOR	0.00
HEAD ROOM & LMR	0.00
TOTAL	2520.62
FSI ACHIEVED (10979.42 / 5263.38)	2.086
No. OF BLOCK	01 No
No. OF CAR PARKING PROVIDED	137 Nos
No. OF TW PARKING PROVIDED	137 Nos

B.P/DTCP.NO.55/2025
PP/JD DTCP (TD) NO. 20/2025

FILE No. SWP / BPA / 402467 / 2024 / TCP	SCRUTINY REFERENCE No. G3DTBPAQ
ALL DIMENSIONS ARE IN METER	
COLOUR INDEX :	
PROPOSED	GREEN
BOUNDARY	RED
ROAD	YELLOW
WATER BODY	BLUE
FIRE LIFT	ORANGE
DRIVEWAY	PINK
DRAWING No. 1622-HC-AP-A0-01	REV R5 / 11.01.2025
DRAWN PSD	DATE 14.11.2024

FOR LASAN HEALTHCARE PRIVATE LIMITED
MANAGING DIRECTOR

OWNER'S SIGNATURE

V. MUTHUKUMAR - M.Tech. (Constr. Engg)
REGISTERED CIVIL ENGINEER,
CMAA Regn. No. CE/2019/03008,
No. 12, R.A. Plaza, Kamathi Nagar,
Pattabiraman, Chennai - 600 010.

CONSTRUCTION ENGINEER SIGNATURE

Dr. S. Senthil Kumar, M.E. Ph. D FIGS MIEL
Regd. Geotechnical Engineer - No. 01/19/18/2024
703, Plot No. 28, O.M. Rajoo Nagar,
Near New Bus Stand, Thanjavur - 613 005
Email: senthilkumar@yahoo.co.in,
Call: 94439 76590

GEO TECH ENGINEER SIGNATURE

J. SANTOSH, M.Tech., A.M.I.E.,
REGISTERED CIVIL ENGINEER,
STRUCTURAL CONSULTANT,
CMAA Regn. No. SE/Gr-V/2020/12/285,
Greater Chennai Corporation -
Regn. No. RSE/10202024,
No. 113B, Kumanar Nagar,
Vengalpet, Chennai-600 092.

STRUCTURAL ENGINEER SIGNATURE

T.S. SARAVANAN, B.Arch., F.I.A.,
REGISTERED ARCHITECT
Council Regn. No. CA/91/14349,
No. 6, Venus Colony 2nd Street,
Alwarpet, Chennai-600 013.

ARCHITECT SIGNATURE

Signature valid
Signature Not Valid