



FILTER WATER TANKS & FIRE WATER OVERHEAD
TANK MODULAR READYMADE FRP TANKS

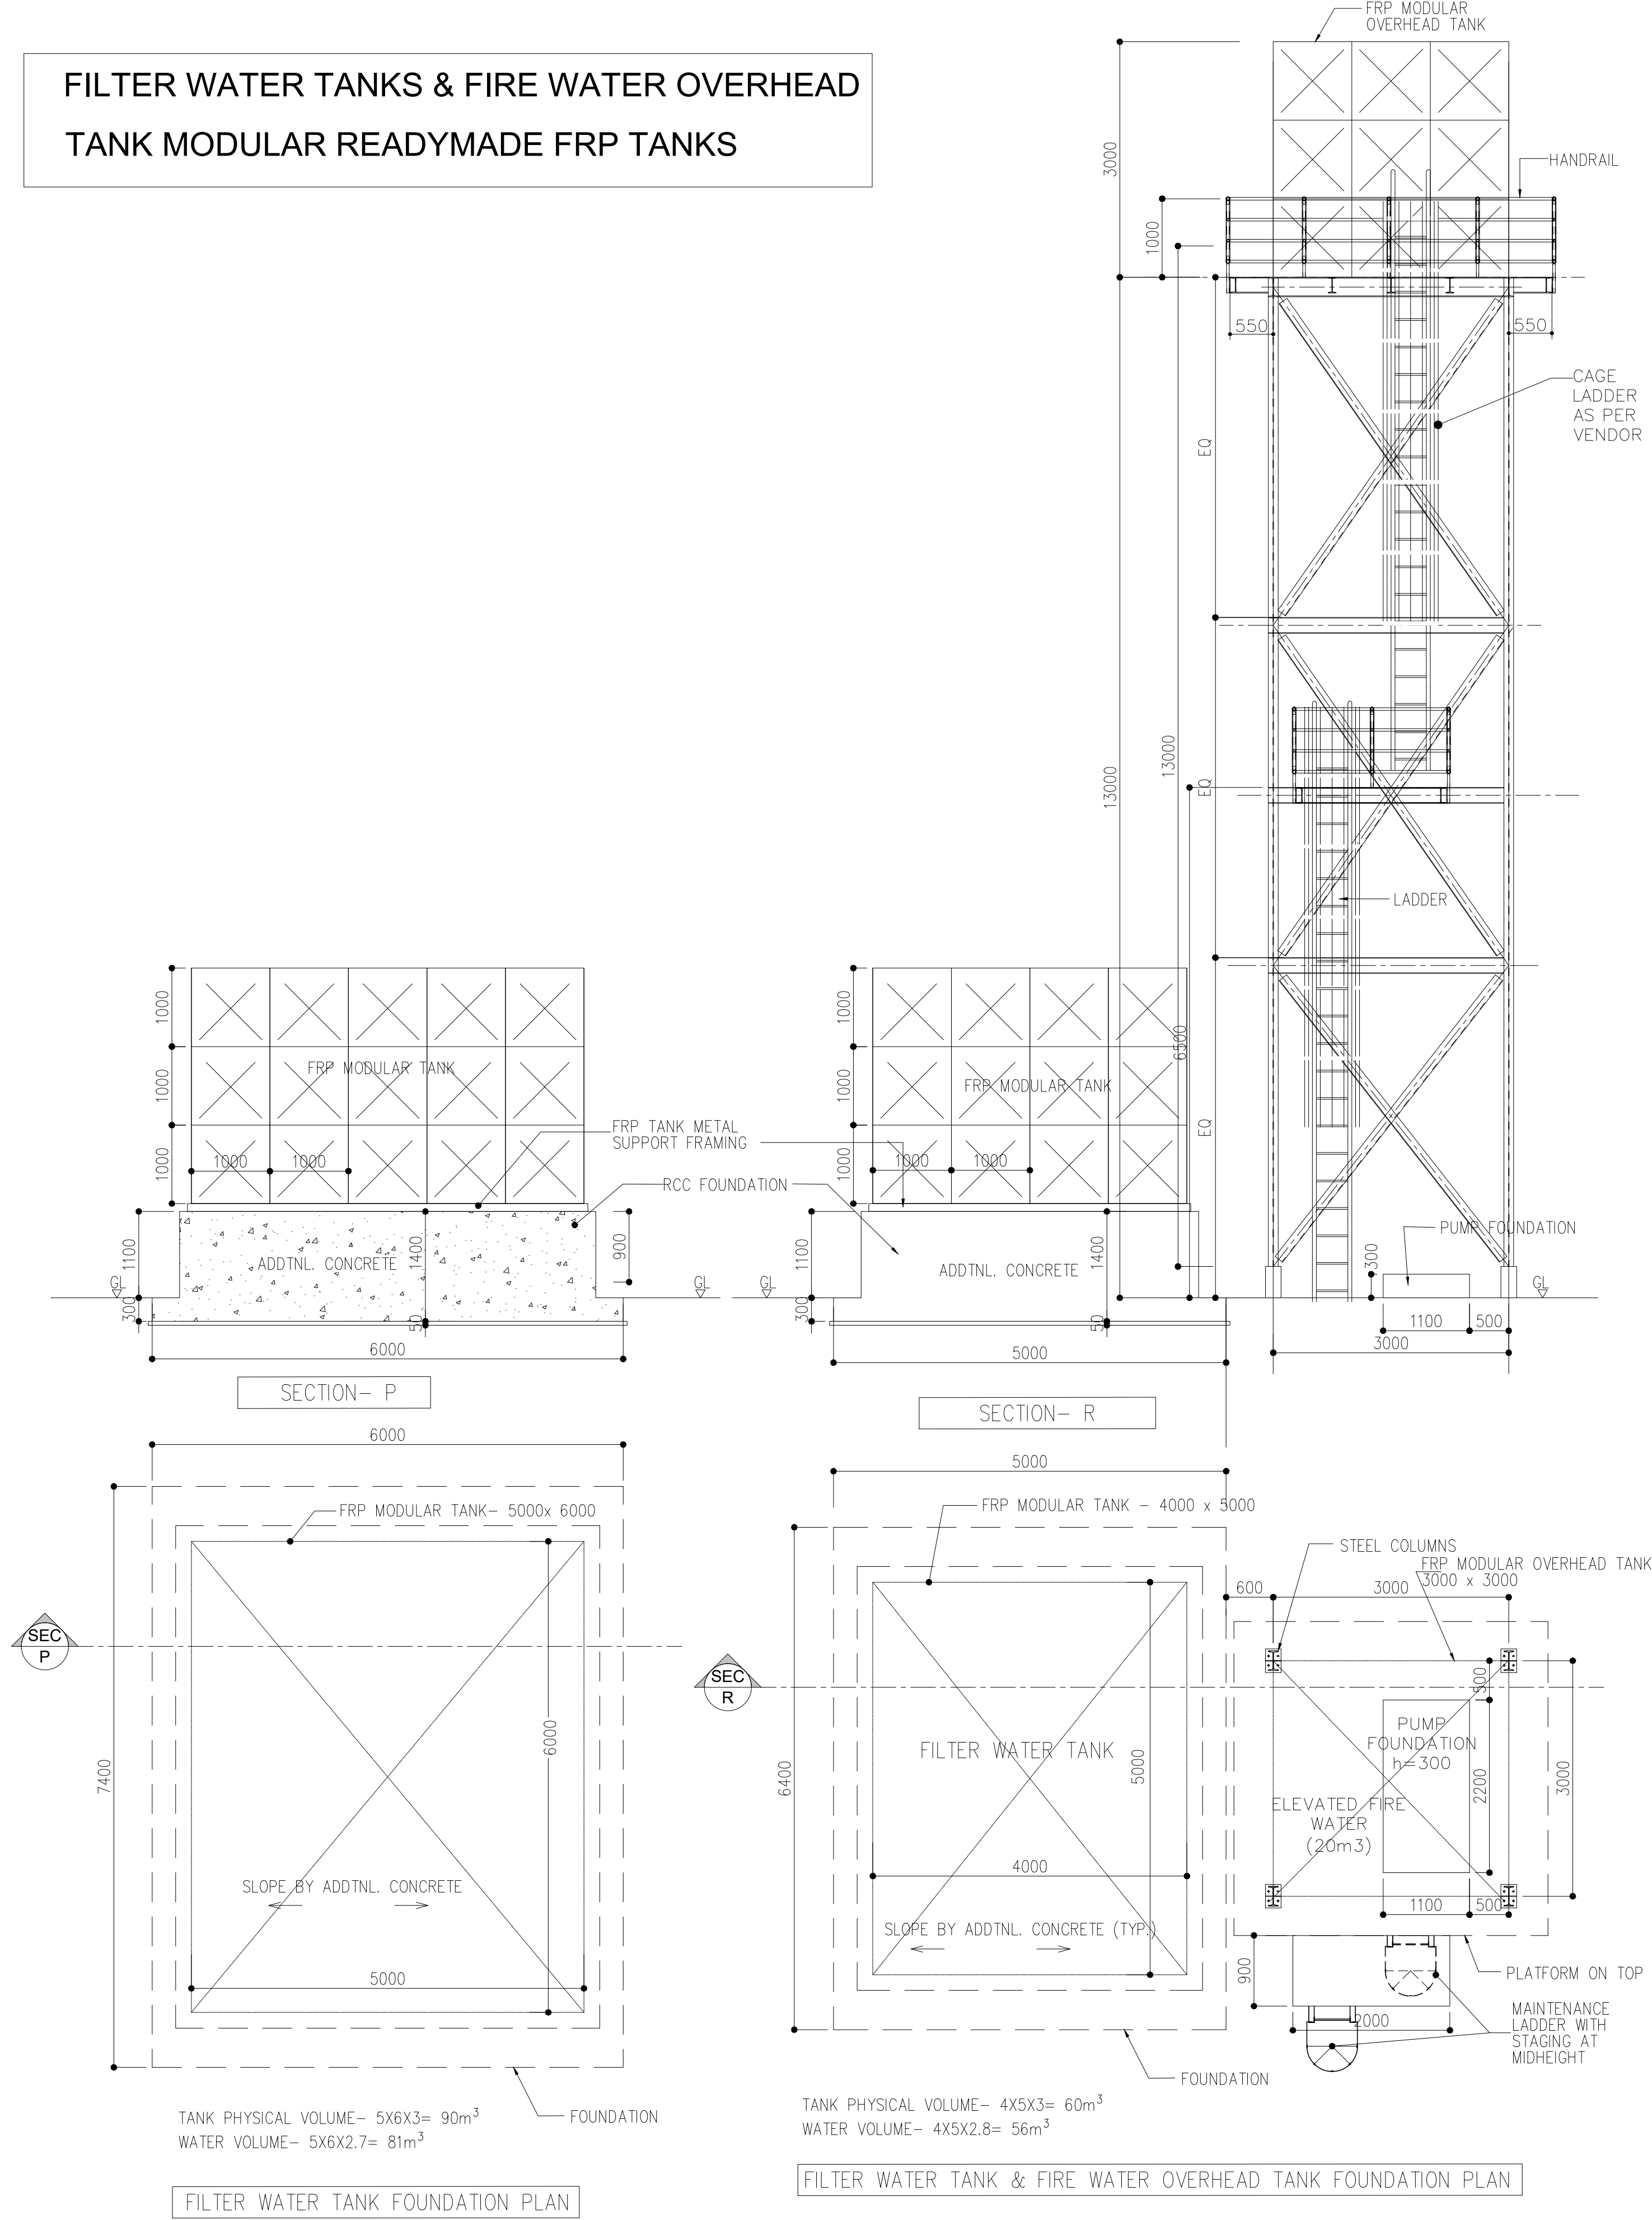

SUPPORTING STEEL STRUCTURE
FOR D.G STACK

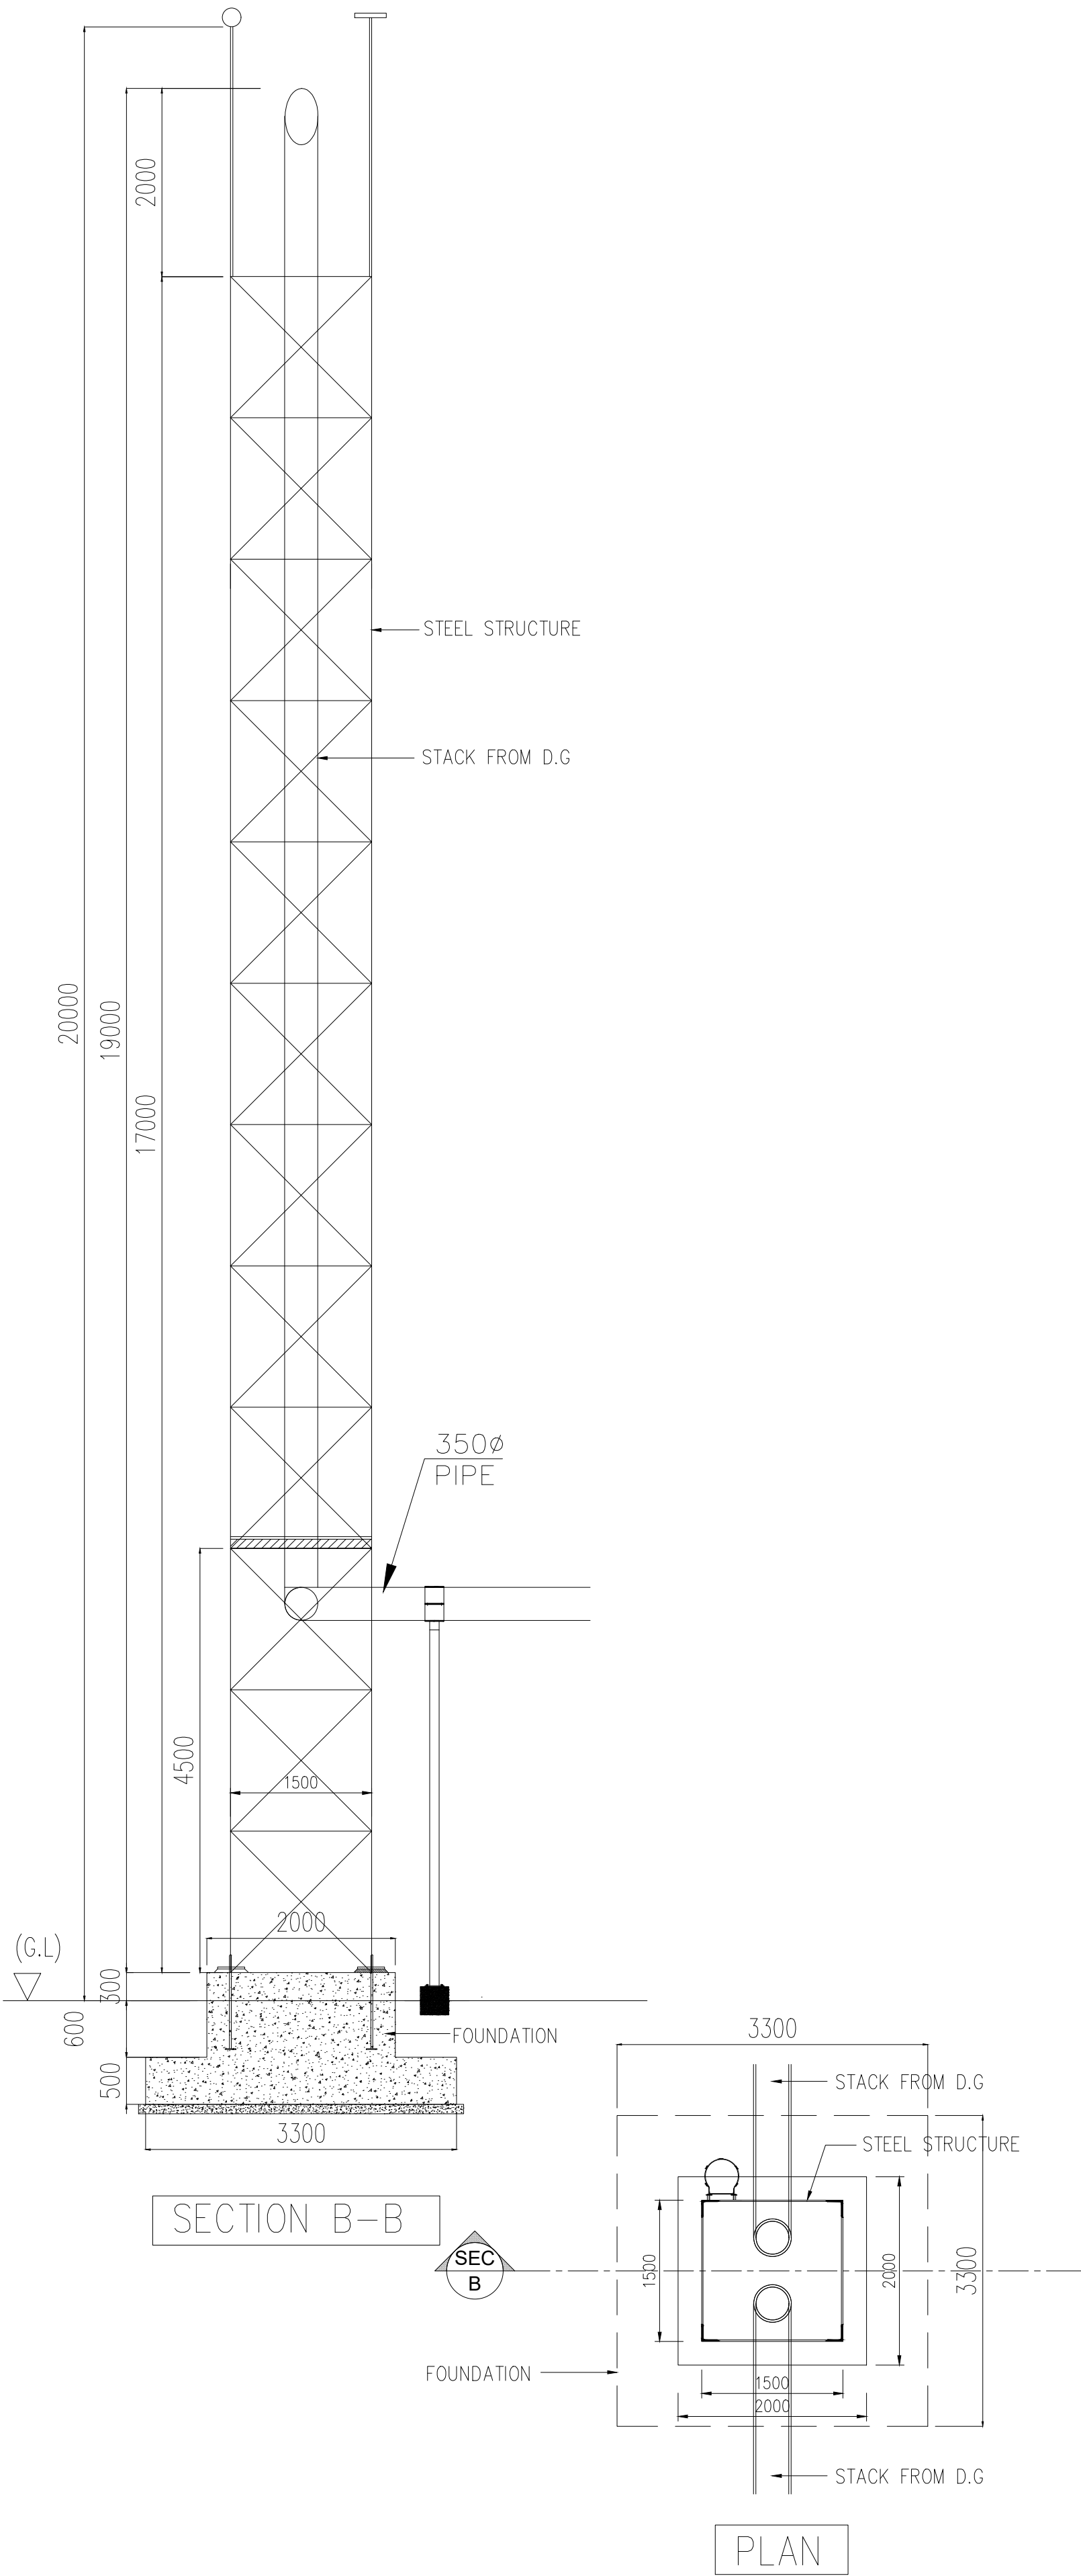

SHEET 20 of 20

M/s MITSUBISHI ELECTRIC INDIA PRIVATE LIMITED

BLOCK NUMBER : 12
FILTER WATER TANKS & FIRE WATER OVERHEAD TANK
(MODULAR READYMADE FRP TANKS) & SUPPORTING
STEEL STRUCTURE FOR D.G STACK
(PLAN & SECTIONS)

**PLAN SHOWING THE PROPOSED VIEWING CORRIDOR
BRIDGE IN**
PLOT NO. I - 27, SURVEY NUMBERS 119/8, 120/1, 2, 3,
4, 5, 6, 7, 8A, 8B, 8C, 9, 10, 11, 12, 13, 146/1, 2, 3, 4,
147/1, 2, 3, 4, 5A, 5B, 6, 7, 8, 9, 148/1, 2A, 2B, 2C, 2D1,
2D2A, 2D2B, 2D3, 149/2, 150/1, 2A, 2B, 2C, 2D, 2E, 2F,
2G, 3, 151/2, 3A, 3B, 4, 152/2, 3, 4, 5A, 5B, 6, 7, 8, 9,
10, 11, 12, 13, 14, 15, 16, 17, 153/2A, 2B, 2C1, 2C2, 3&
4.
CENTRAL AVENUE,
MAHINDRA INDUSTRIAL PARK CHENNAI LTD,
PERUVOYAL VILLAGE,
GUMMIDIPOONDI TALUK,
TIRUVALLUR DISTRICT - 601206

MANUFACTURE OF AIR CONDITIONING MACHINES

MAHINDRA INDUSTRIAL PARK CHENNAI LTD
APPROVED NUMBER :25/2023

UNIT - ORANGE CATEGORY

NOTE : ALL DIMENSIONS ARE IN MILLIMETER

COLOUR INDEX :	REFERENCE :
PROPOSED	SCALE : 1:50
BOUNDARY	DATE : 15.04.23
DRIVEWAY	DRAWN : R.N
	CHECKED : H.E.S
	APPROVED : H.A.E

APPLICANT :



REGISTERED STRUCTURAL ENGINEER :

H.E. Srinivas Shastri, B.T., M.Eng. Sc
M.ASCE, AIA, A.M.I.E.
Chartered Engineer AM093341-7
CMDA-SE/GR-1/19/06/151
DTCP-TVLR/RSE/Gr-1/2019/08/003

ARCHITECT / REGISTERED ENGINEER :

H.A. Eswara, B.E., P.E., M.Am., Soc., F.I.V.
Chartered Engineer & Registered Architect
F3780 77/3816
CMDA-RA/GR-1/19/06/270
DTCP-TVLR/RA/Gr-1/2019/08/004

M/s MITSUBISHI ELECTRIC INDIA PRIVATE LIMITED

NOTE : ALL DIMENSIONS ARE IN MILLIMETER



ENLARGEMENT PLAN FOR TOILET-4

APPLICANT :

REGISTERED STRUCTURAL ENGINEER :

H.A. ESWARA, B.E., P.E., M.Am., Soc., F.T.V.,
Chartered Engineer & Registered Architect
F3780 77/3816
CMDA-RA/GR-1/19/06/270
DTCP-TVLR/RA/Gr-1/2019/08/004

BLOCK NUMBER - 1
FACTORY BUILDING - 1 - VIEWING CORRIDOR BRIDGE
(PLAN & SECTIONS)

PLAN SHOWING THE PROPOSED VIEWING CORRIDOR
BRIDGE IN

PLOT NO. I - 27, SURVEY NUMBERS 119/8, 120/1, 2, 3,
4, 5, 6, 7, 8A, 8B, 8C, 9, 10, 11, 12, 13, 146/1, 2, 3, 4,
147/1, 2, 3, 4, 5A, 5B, 6, 7, 8, 9, 148/1, 2A, 2B, 2C, 2D1,
2D2A, 2D2B, 2D3, 149/2, 150/1, 2A, 2B, 2C, 2D, 2E, 2F,
2G, 3, 151/2, 3A, 3B, 4, 152/2, 3, 4, 5A, 5B, 6, 7, 8, 9,
10, 11, 12, 13, 14, 15, 16, 17,153/2A, 2B, 2C1, 2C2,3&
4.

CENTRAL AVENUE,
MAHINDRA INDUSTRIAL PARK CHENNAI LTD,
PERUVOYAL VILLAGE,
GUMMIDIPOONDI TALUK,
TIRUVALLUR DISTRICT - 601206

MANUFACTURE OF AIR CONDITIONING MACHINES

MAHINDRA INDUSTRIAL PARK CHENNAI LTD
APPROVED NUMBER :25/2023

UNIT - ORANGE CATEGORY

NOTE : ALL DIMENSIONS ARE IN MILLIMETER

MECHANICAL VENTILATION

COLOUR INDEX :	REFERENCE :
PROPOSED	SCALE : 1:50
BOUNDARY	DATE : 15.04.23
DRIVEWAY	DRAWN : R.N
	CHECKED : H.E.S
	APPROVED : H.A.E

APPLICANT :




REGISTERED STRUCTURAL ENGINEER :


H.E. Srinivas Shastri
H.E. SRINIVAS SHASTRY, B.T., M.Eng. Sc
M.ASCE, AIA, A.M.I.E.
Chartered Engineer AM093341-7
CMDA-SE/GR-1/19/06/151
DTCP-TVLR/RSE/Gr-1/2019/08/003

ARCHITECT / REGISTERED ENGINEER :


H.A. Eswara
H.A. ESWARA, B.E., P.E., M.Am., Soc., F.I.V.
Chartered Engineer & Registered Architect
F3780 77/3816
CMDA-RA/GR-1/19/06/270
DTCP-TVLR/RA/Gr-1/2019/08/004

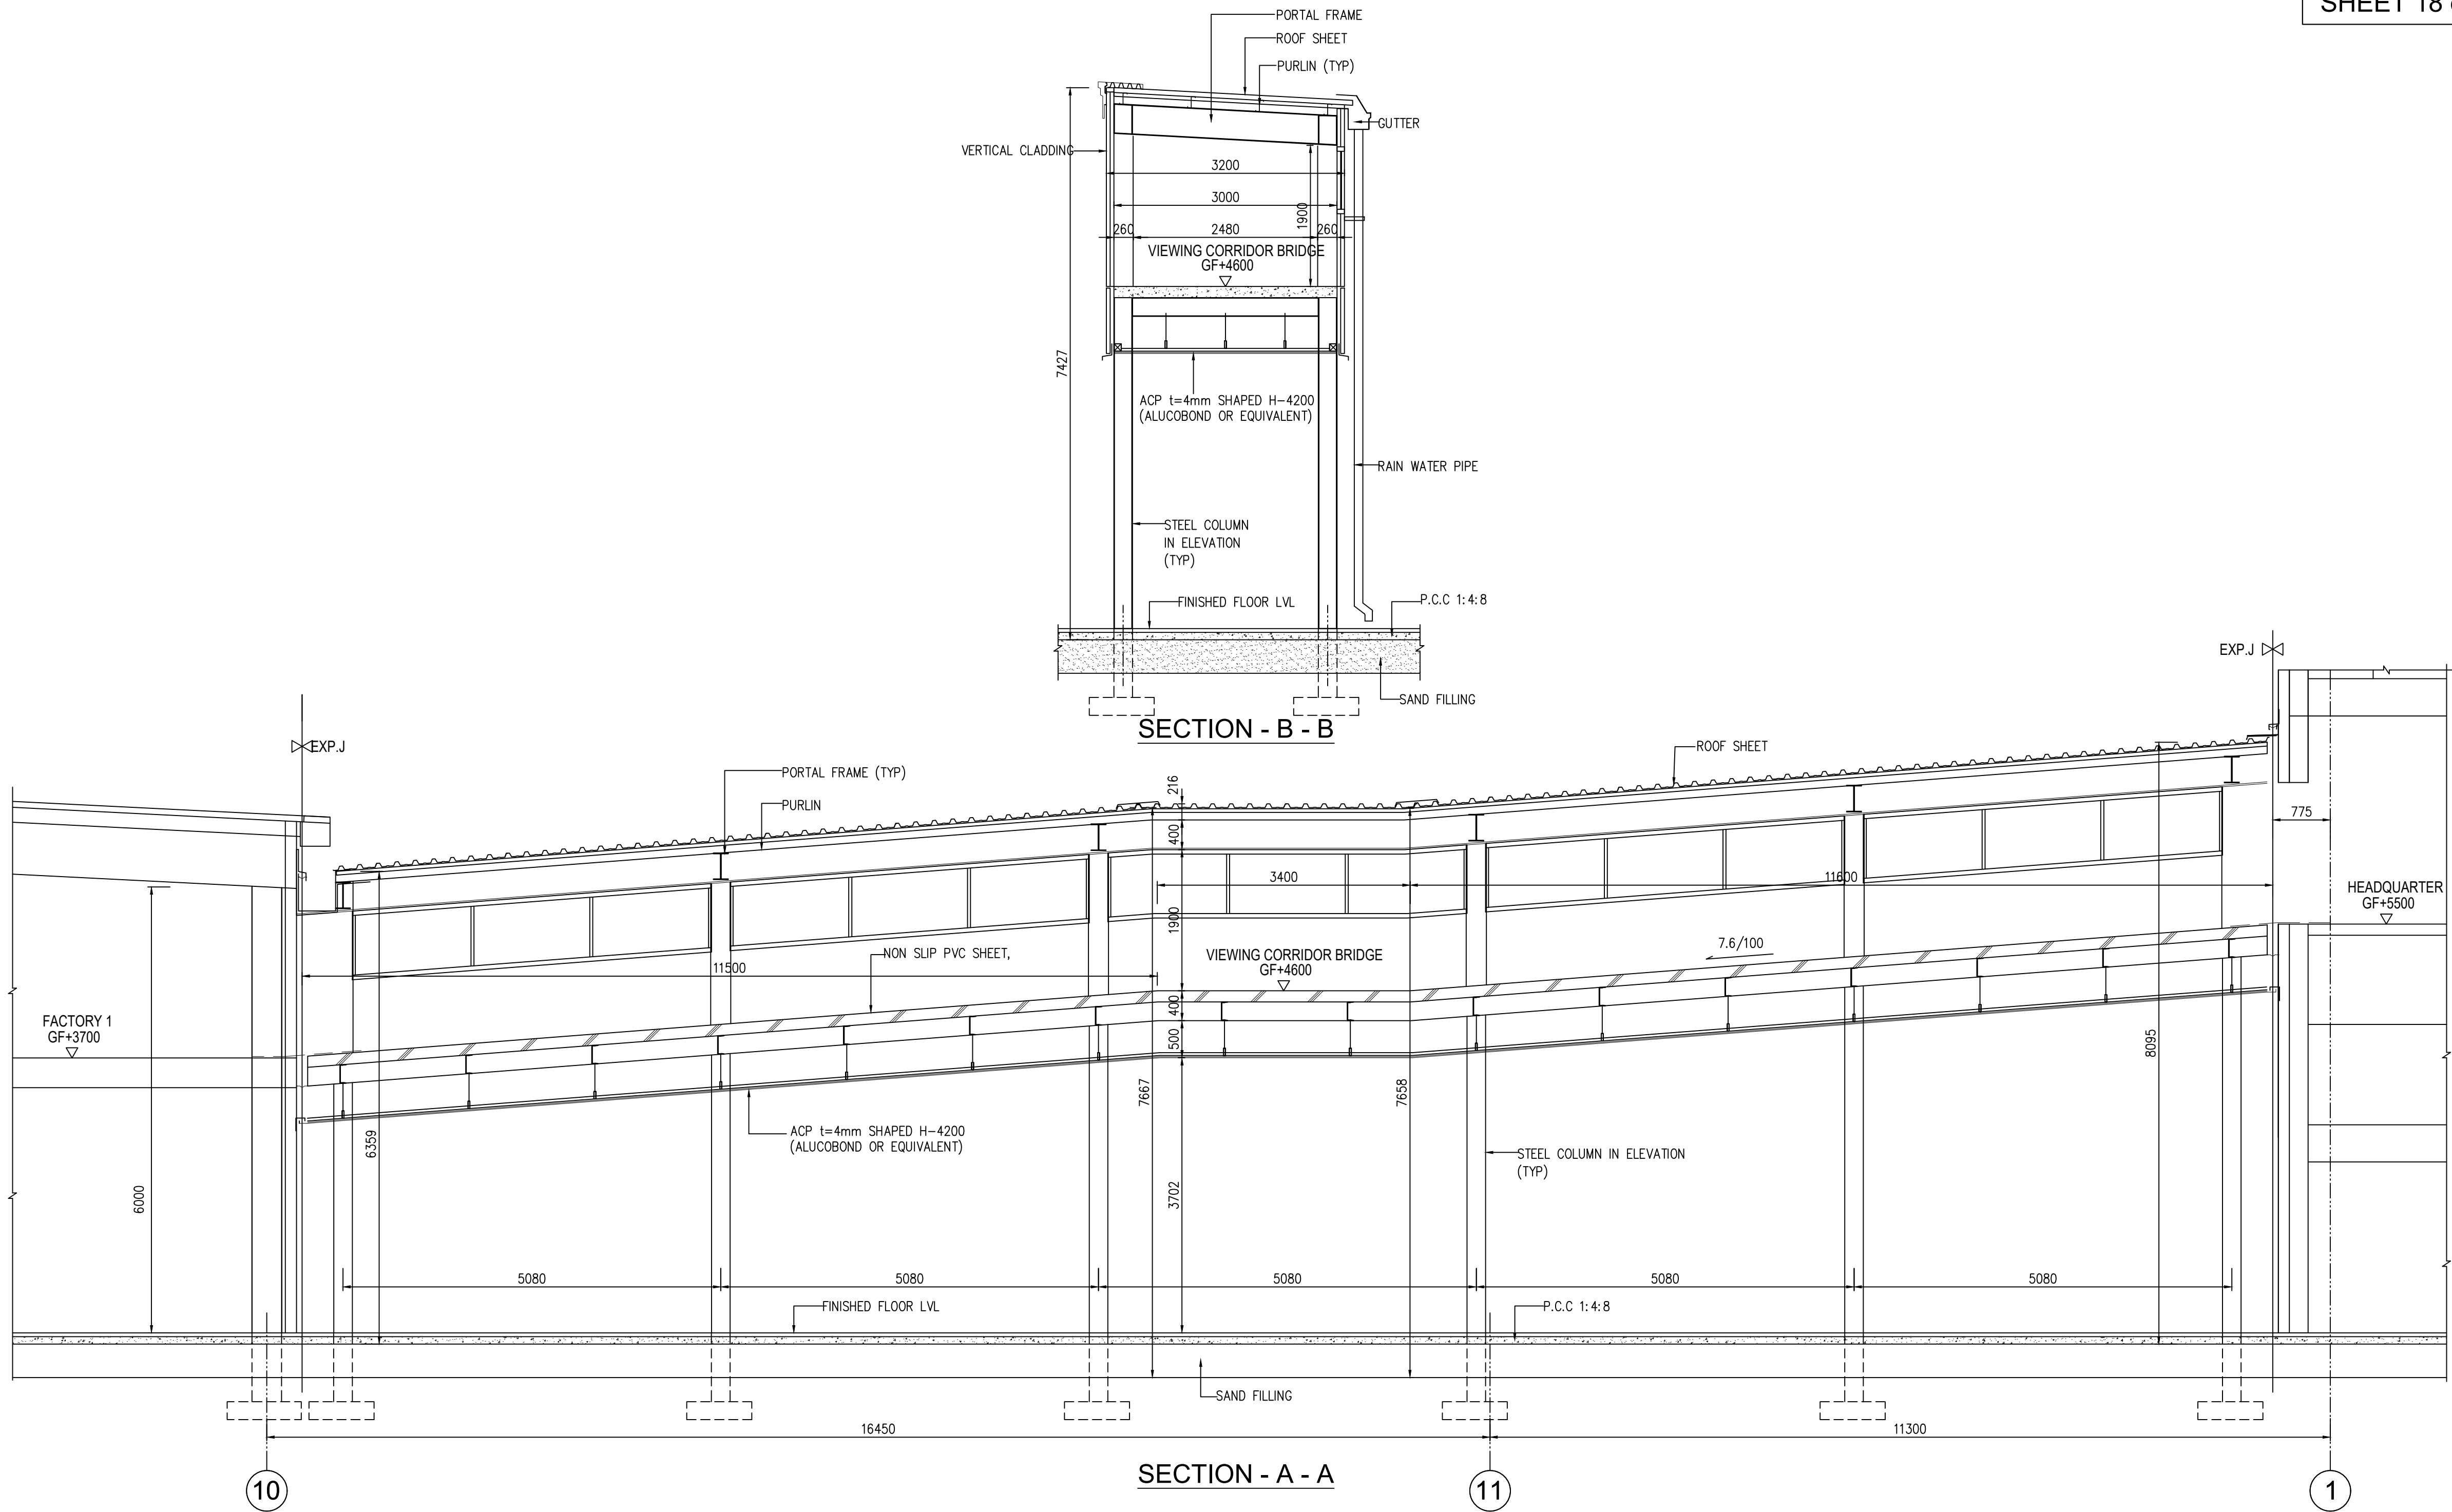


CORRIDOR 2FLOOR PLAN

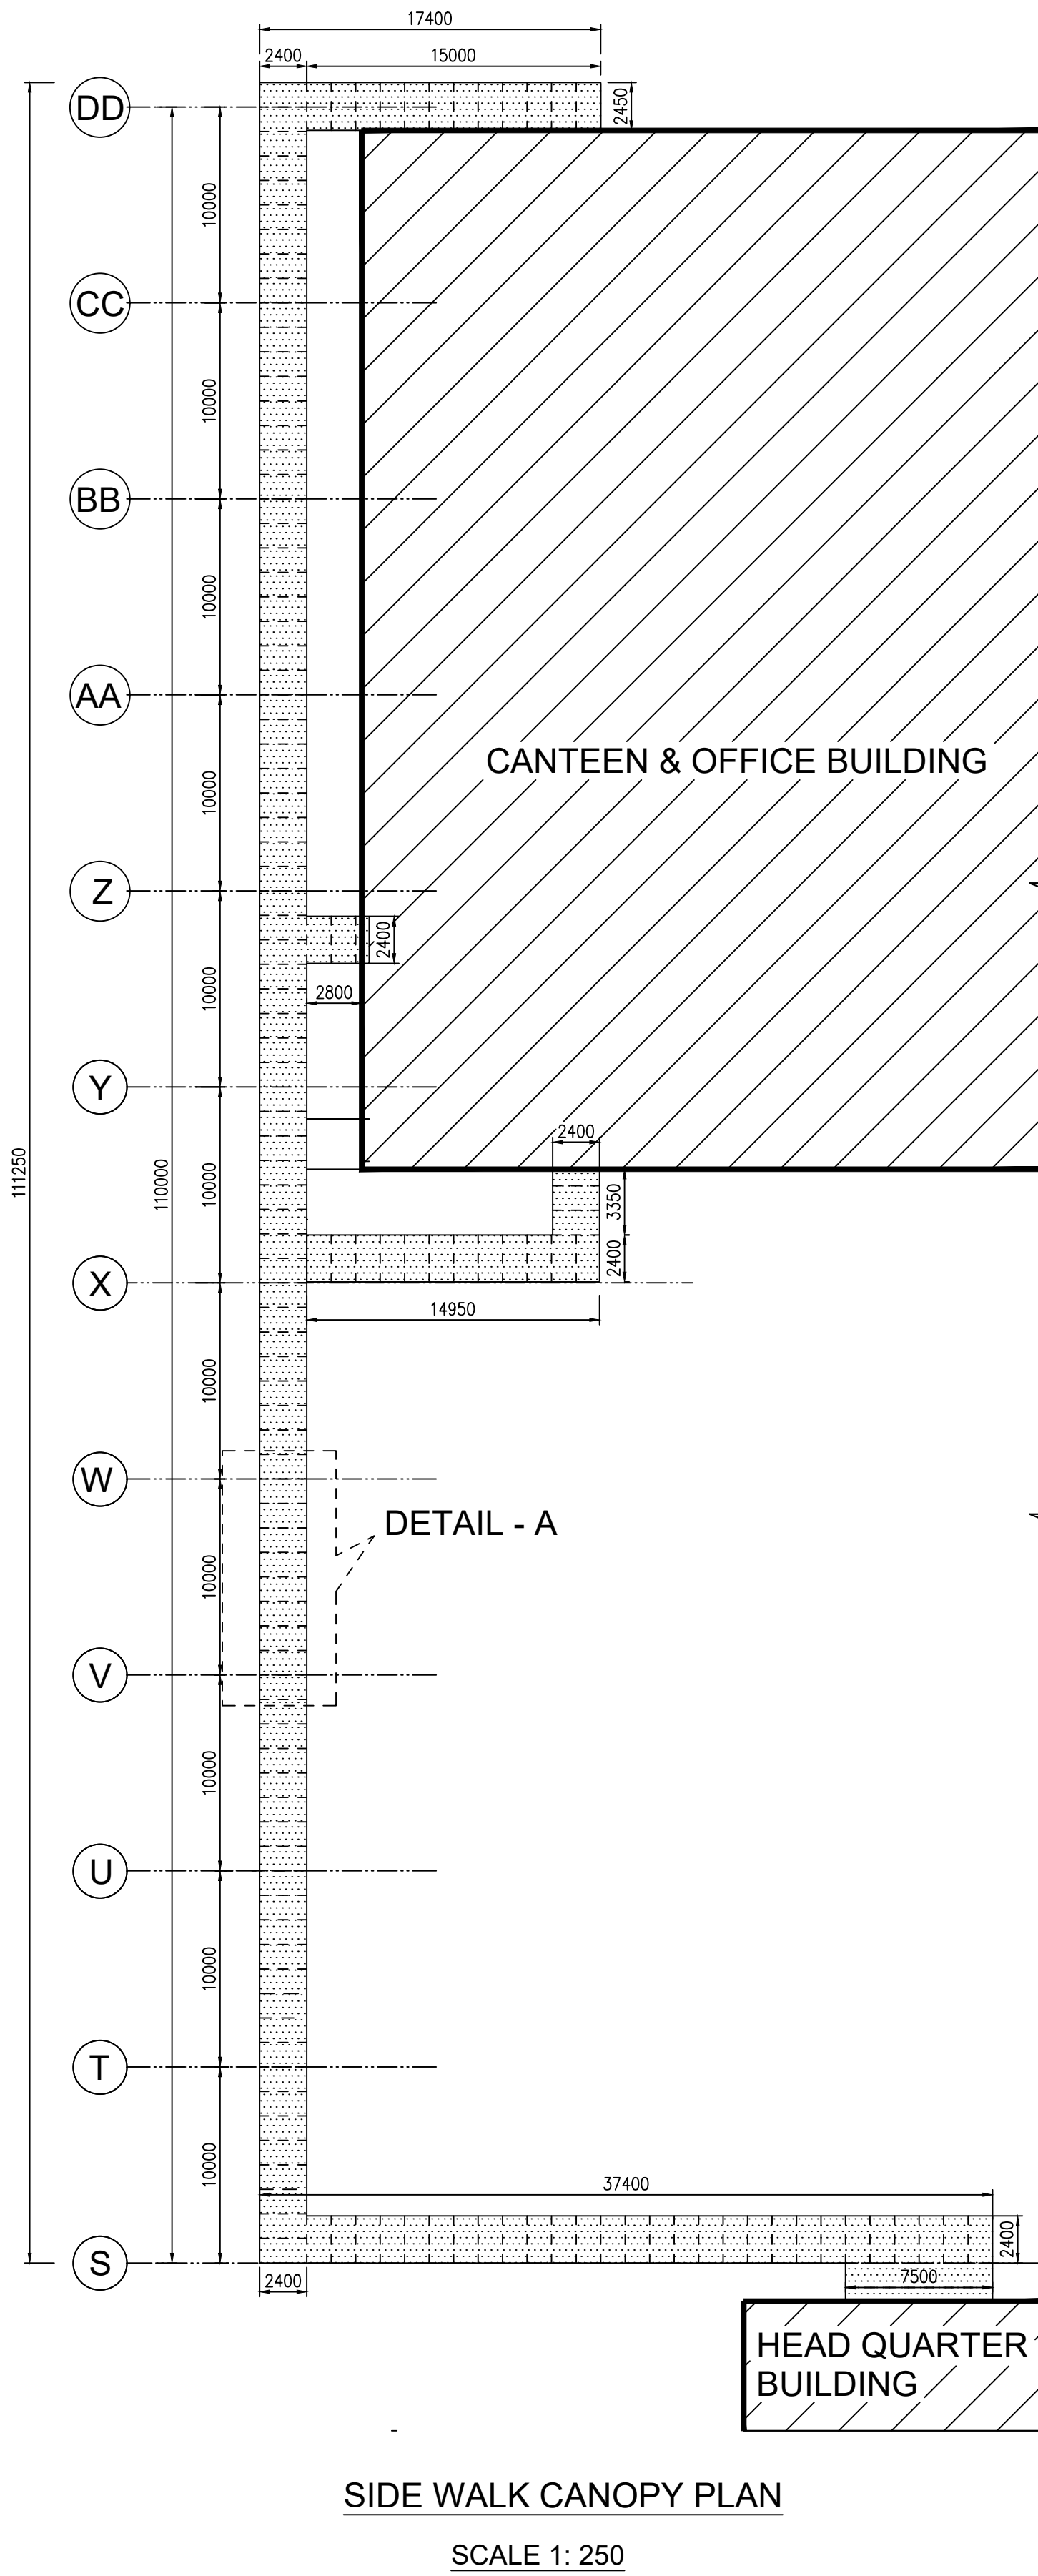


115MM THK. BRICK WALL

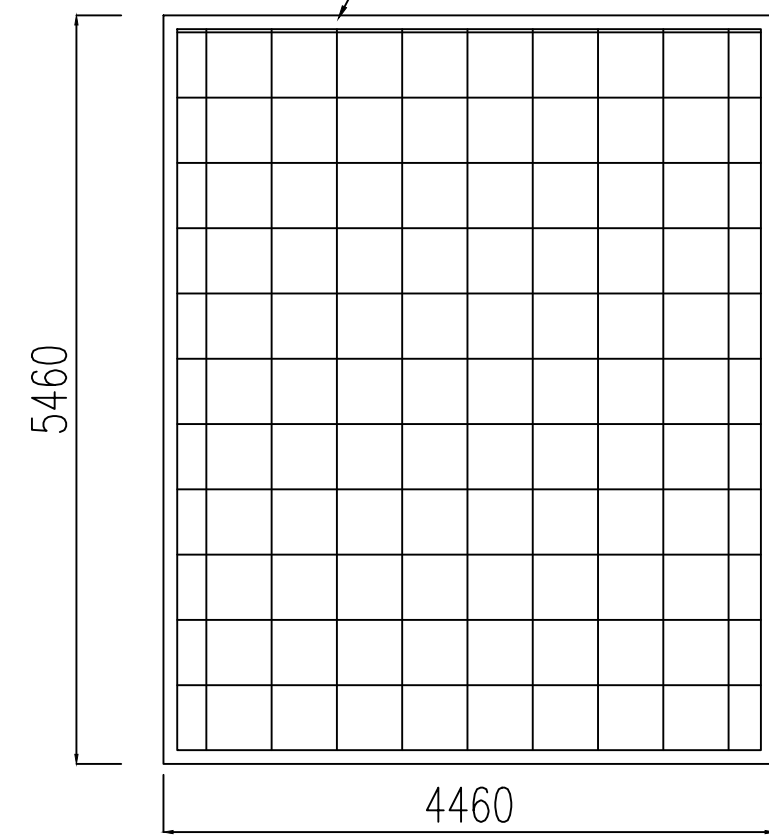

X ←

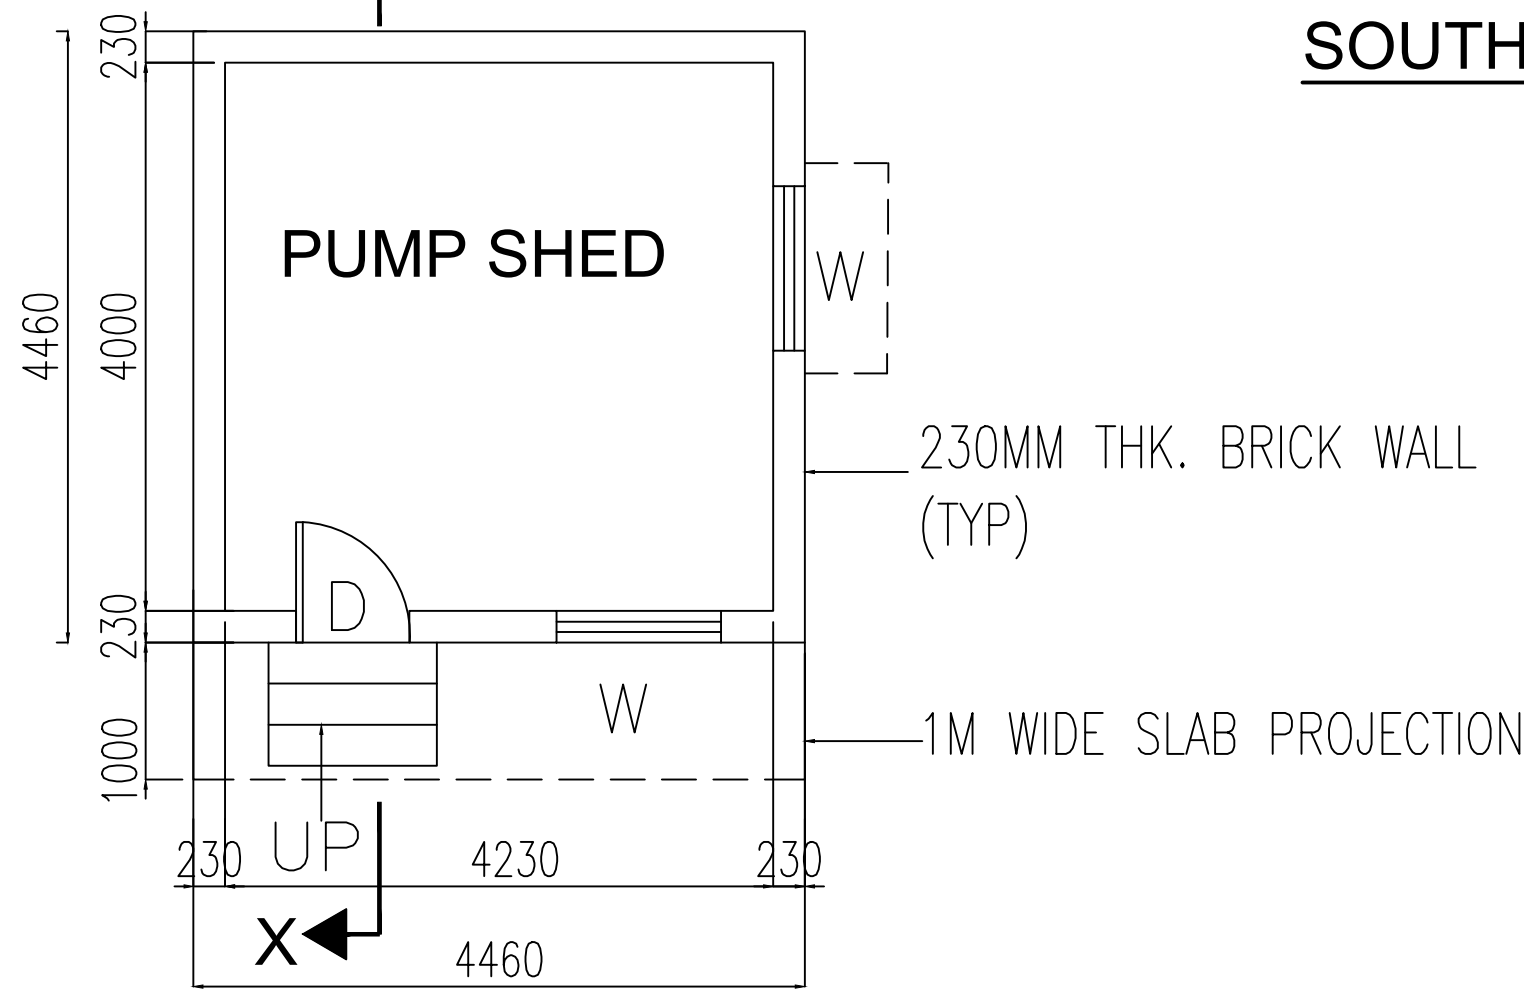


GROUND FLOOR PLAN



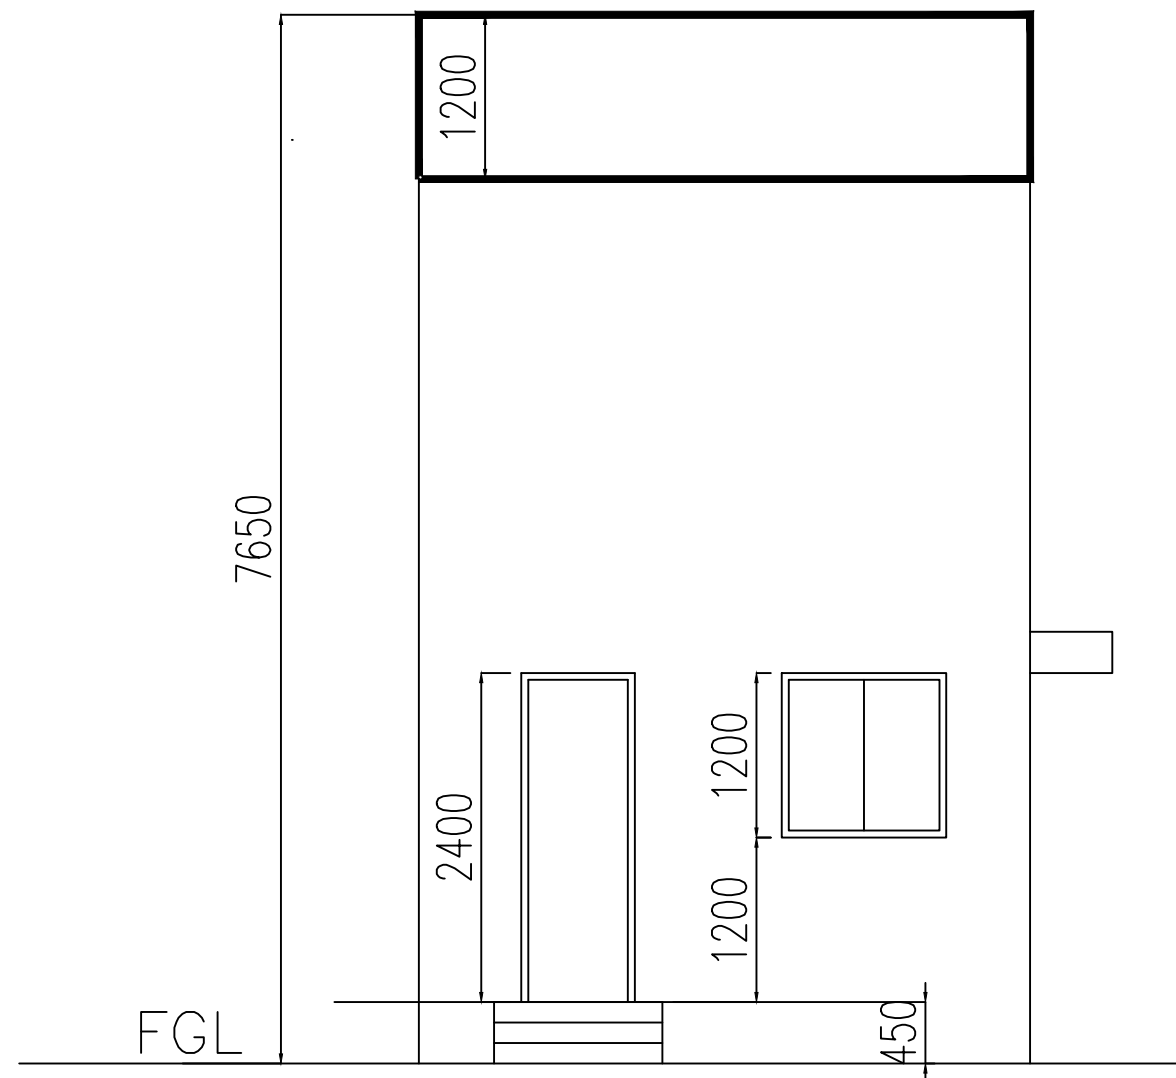


SOUTH SIDE ELEVATION

NAME	DESCRIPTION	SIZE
D	DOOR	900 X 2400
W	WINDOW	1200 X 1200

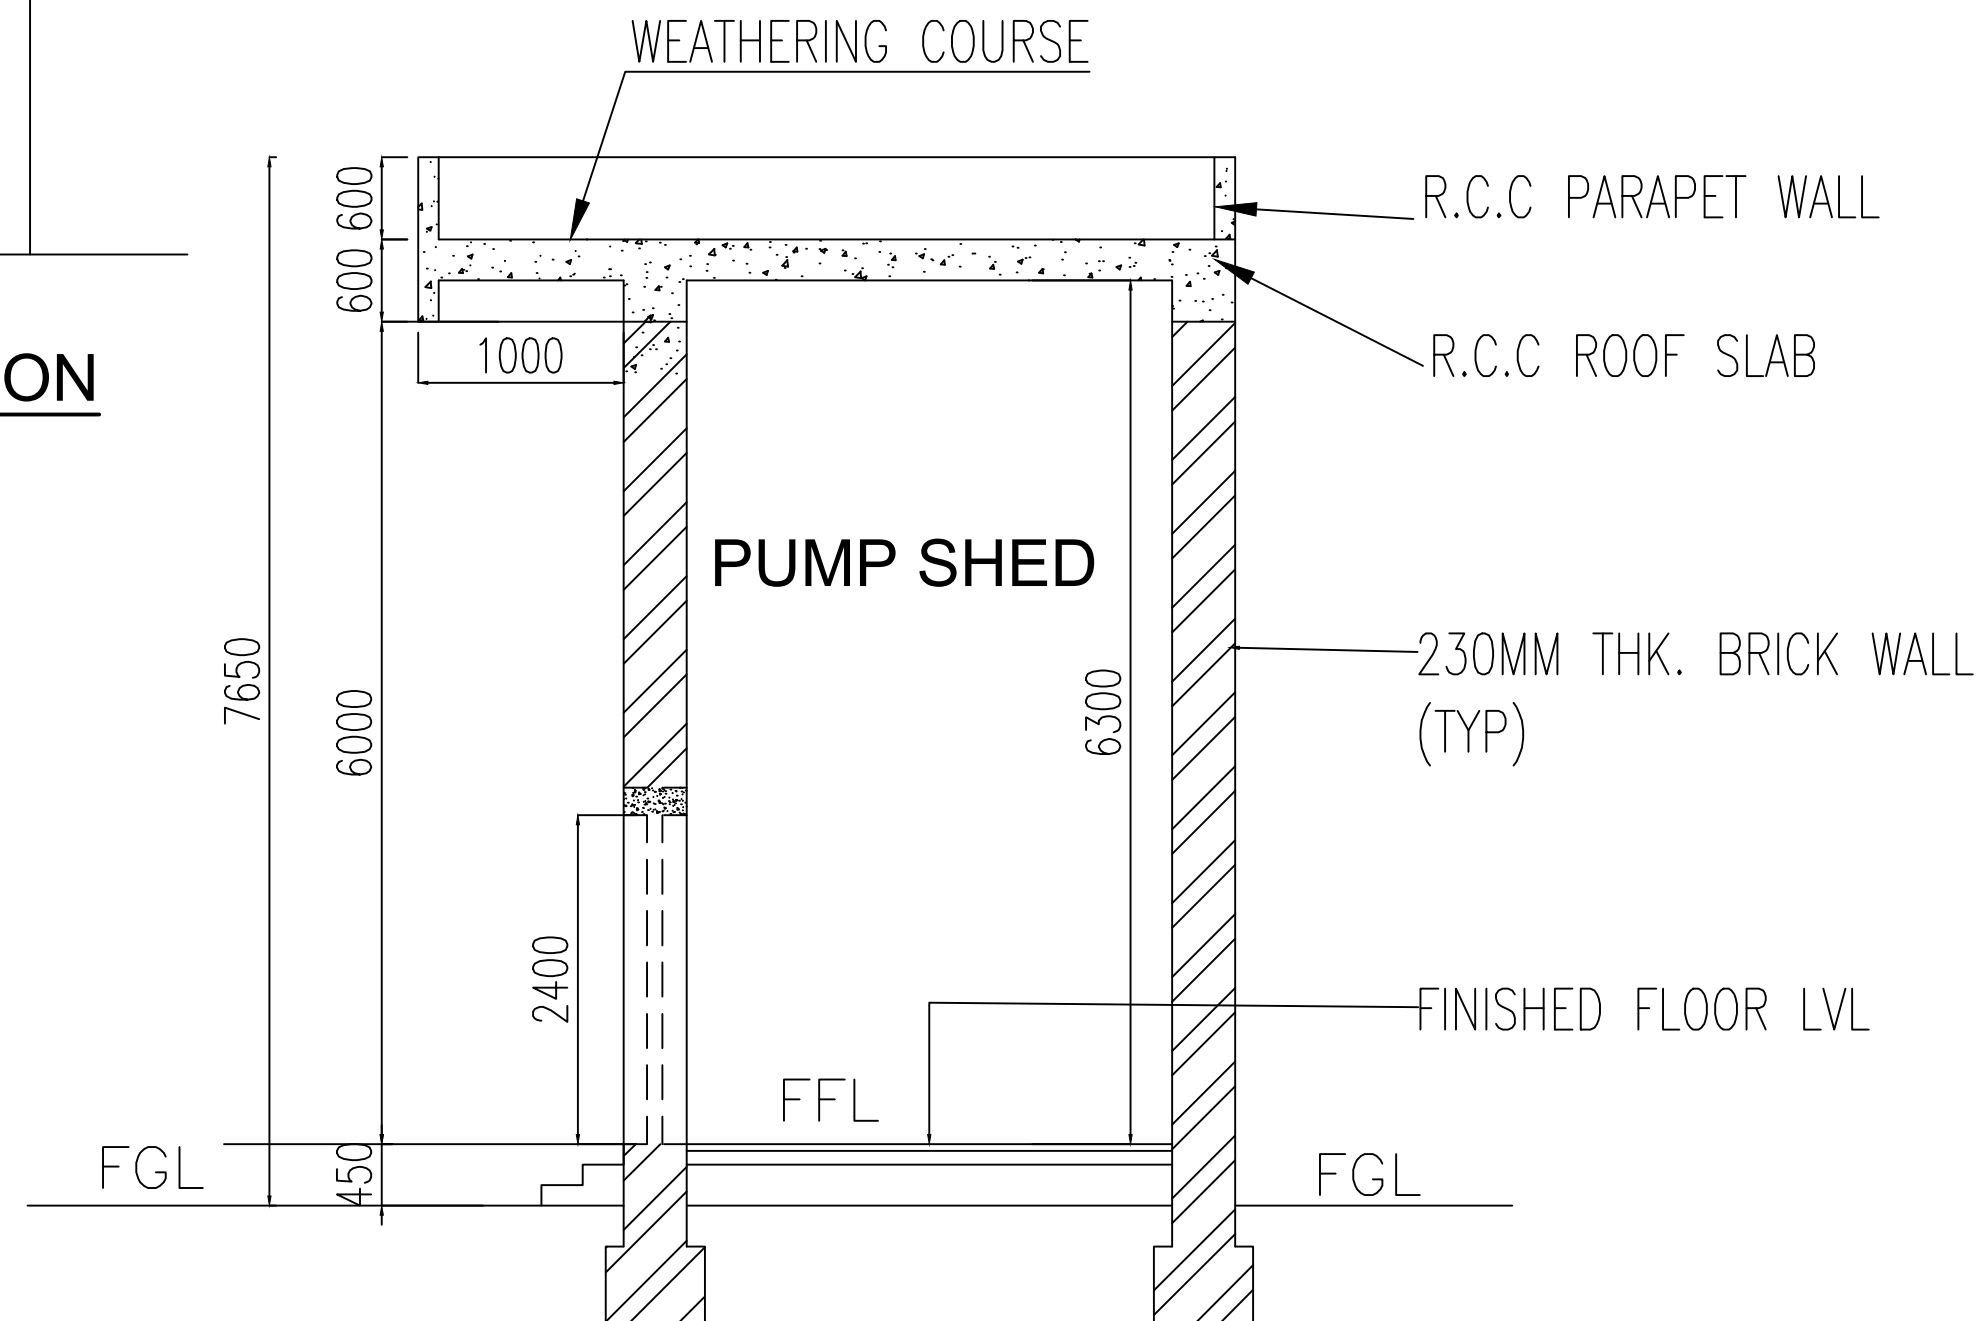

SECTION - X - X

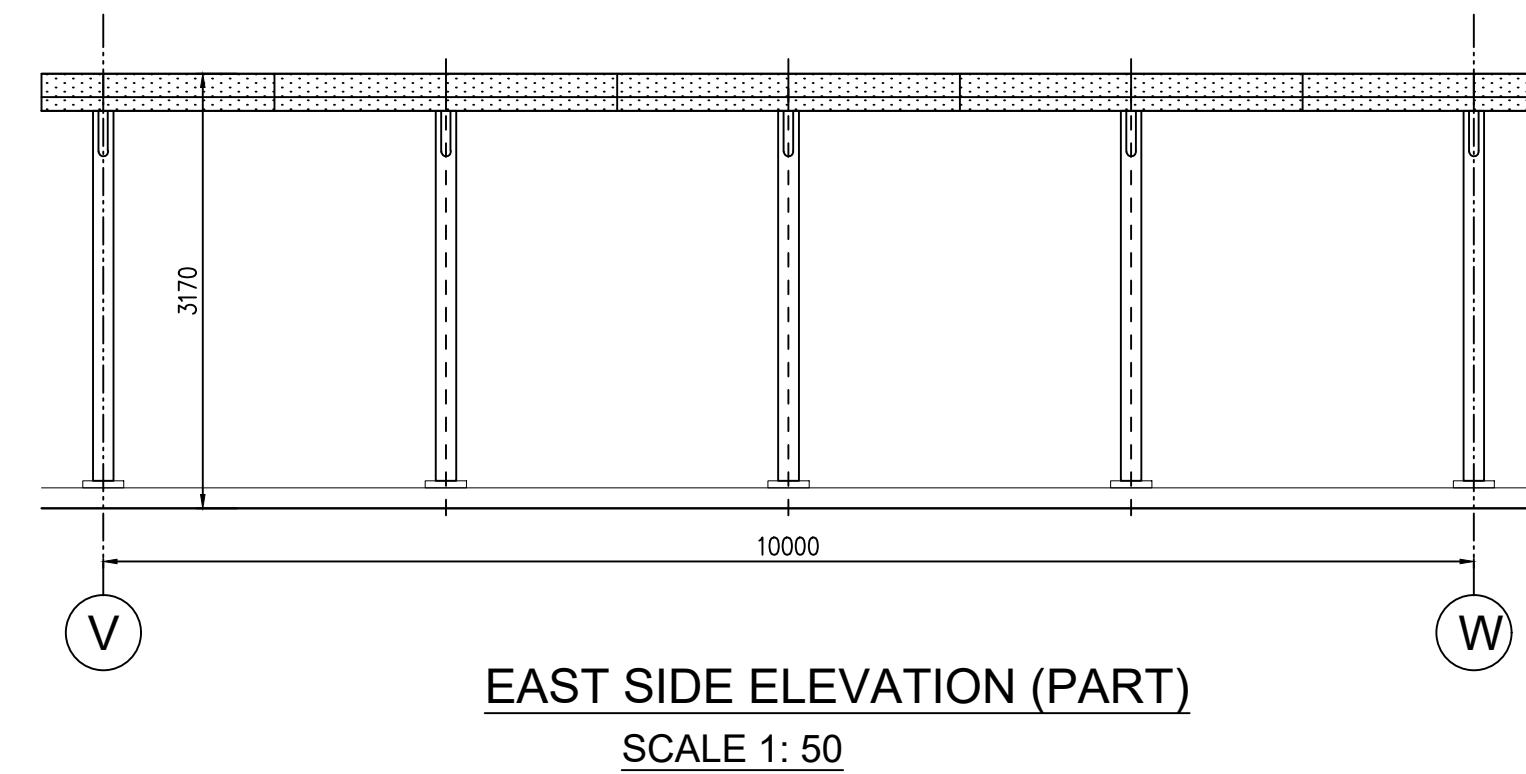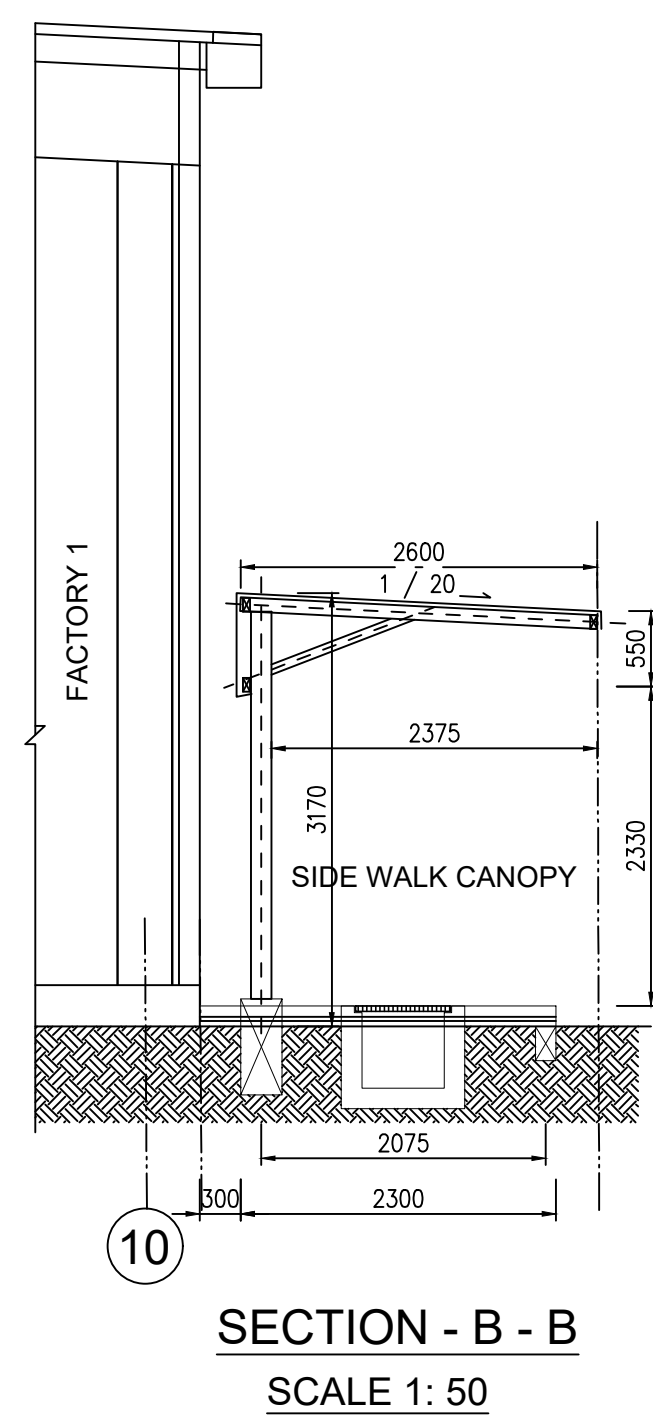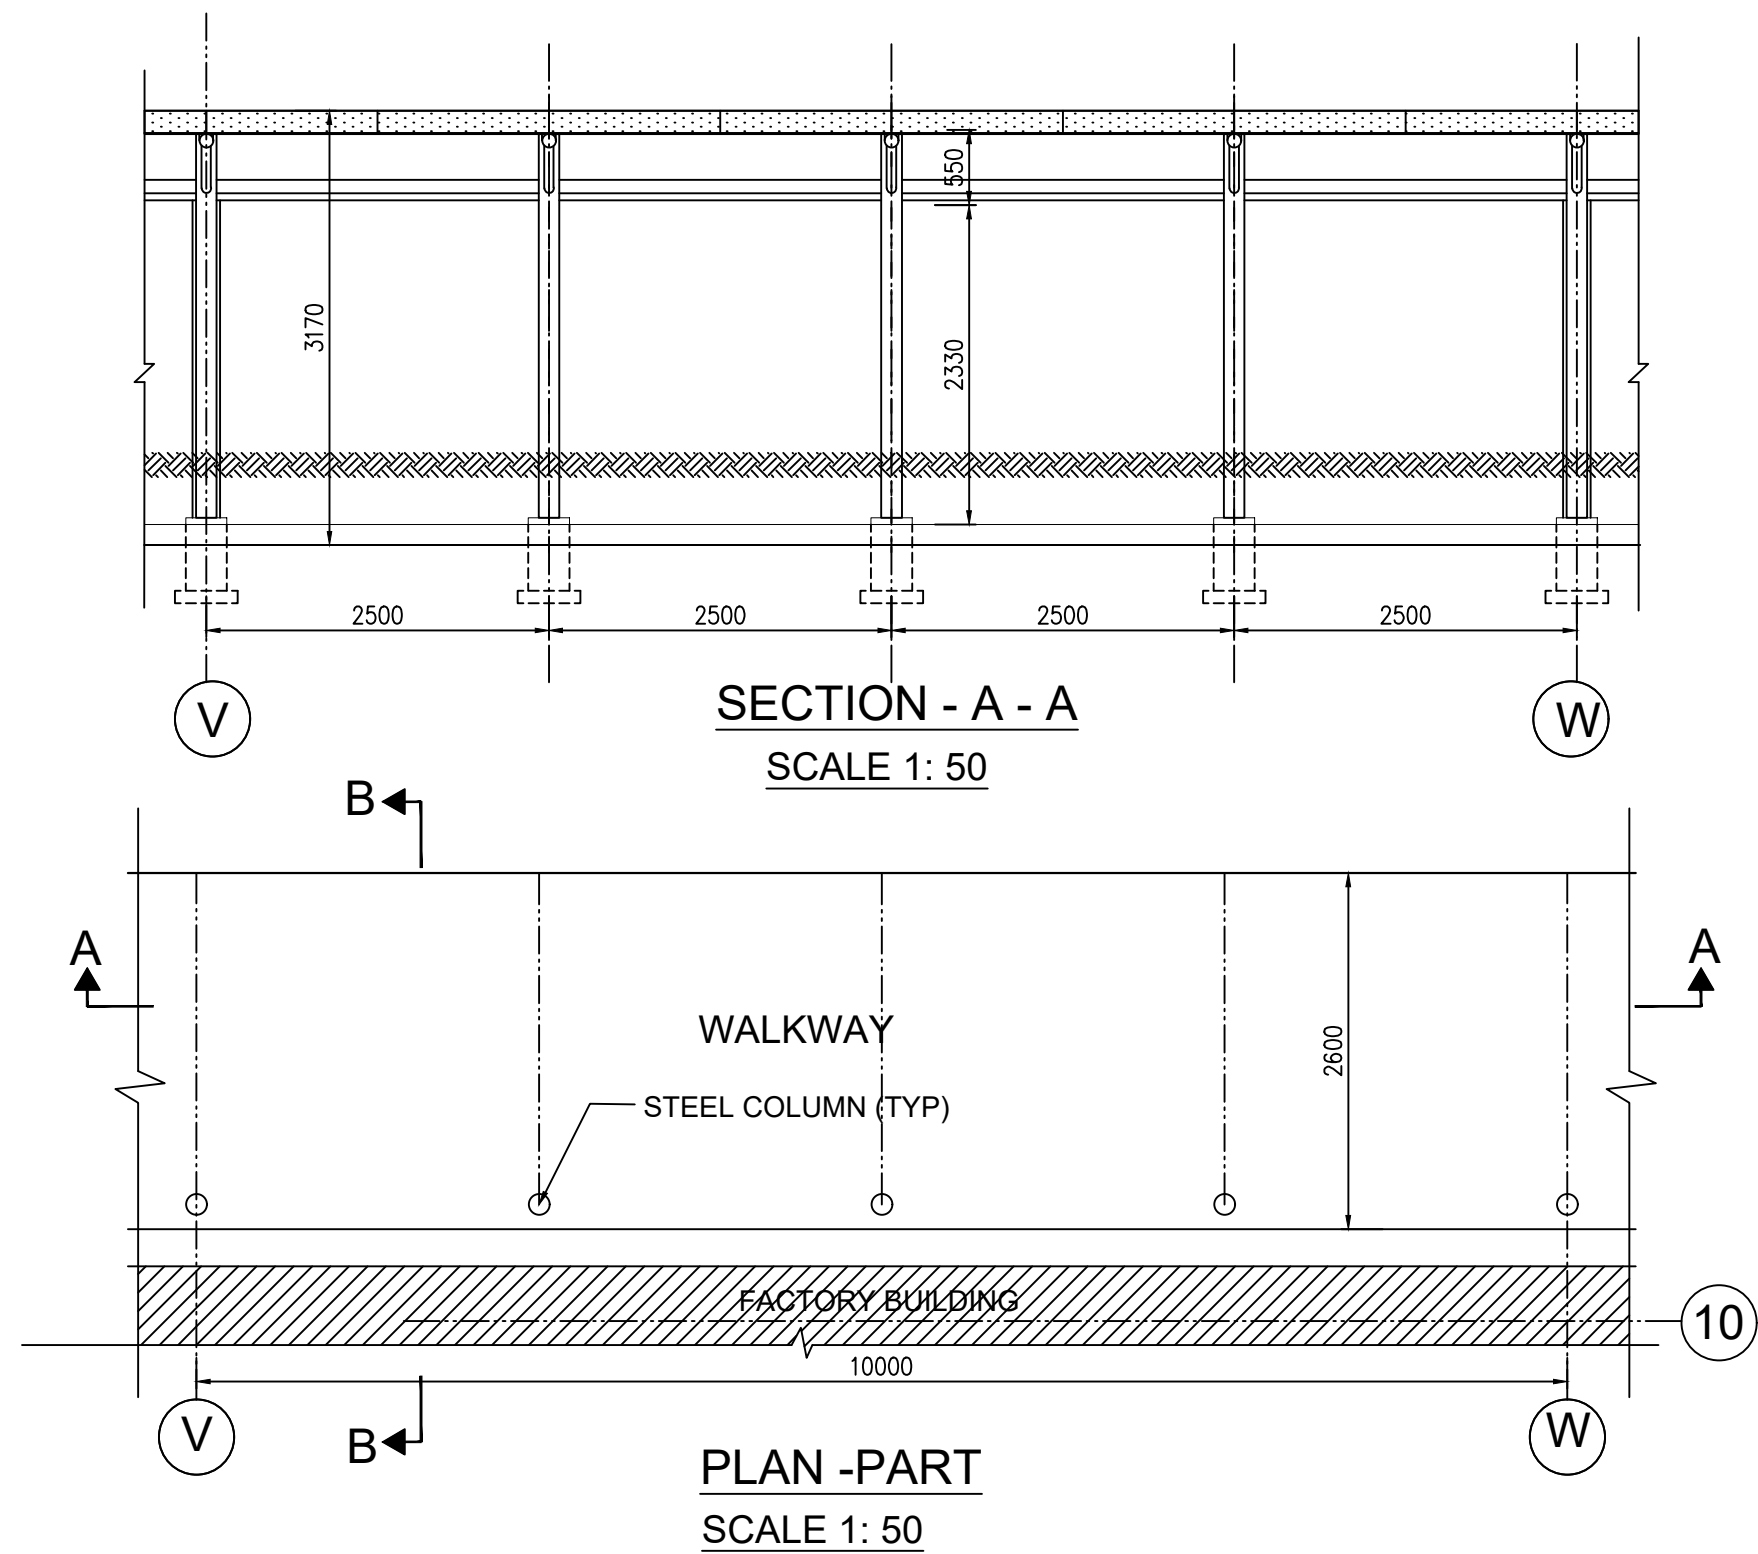


BLOCK NUMBER - 1 & 8
SIDEWALK CANOPY & PUMP SHED
(PLAN, ELEVATION & SECTIONS)

PLOT NO. I - 27, SURVEY NUMBERS 119/8, 120/1, 2, 3, 4, 5, 6, 7, 8A, 8B, 8C, 9, 10, 11, 12, 13, 146/1, 2, 3, 4, 147/1, 2, 3, 4, 5A, 5B, 6, 7, 8, 9, 148/1, 2A, 2B, 2C, 2D1, 2D2A, 2D2B, 2D3, 149/2, 150/1, 2A, 2B, 2C, 2D, 2E, 2F, 2G, 3, 151/2, 3A, 3B, 4, 152/2, 3, 4, 5A, 5B, 6, 7, 8, 9, 10, 11, 12, 13, 14, 15, 16, 17, 153/2A, 2B, 2C1, 2C2, 3, 4.

CENTRAL AVENUE,
MAHINDRA INDUSTRIAL PARK CHENNAI LTD,
PERUVOYAL VILLAGE,
GUMMIDIPOONDI TALUK,
TIRUVALLUR DISTRICT - 601206

MANUFACTURE OF AIR CONDITIONING MACHINES
MAHINDRA INDUSTRIAL PARK CHENNAI LTD
APPROVED NUMBER :25/2023
UNIT - ORANGE CATEGORY
NOTE : ALL DIMENSIONS ARE IN MILLIMETER

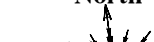COLOUR INDEX :		REFERENCE :	
PROPOSED		SCALE : 1: 250 & 50	
BOUNDARY		DATE : 15.04.23	
DRIVEWAY		DRAWN : R.N	
		CHECKED :	
		APPROVED :	

APPLICANT :



REGISTERED STRUCTURAL ENGINEER :

H.E. SRINIVAS SHASTRY, B.T., M.Eng. Sc
M.A.SCE, AIA, A.M.I.E.
Chartered Engineer AM093341-7
CMDA-SE/GR-1/19/06/151
DTCP-TVLR/RSE/Gr-1/2019/08/003

ARCHITECT / REGISTERED ENGINEER : _____

H.A. ESWARA, B.E. P.E., M.Am., Soc., F.T.Y.,
Chartered Engineer & Registered Architect
F3780 77/3816
CMDA-RA/GR-I/19/06/270
DTCP-TVLR/RA/Gr-I/2019/08/004

BUS CANOPY

SHEET 16 OF 20M/s MITSUBISHI ELECTRIC INDIA PRIVATE LIMITED

BLOCK NUMBER - 9
BUS CANOPY & HSD TANK
(PLAN, ELEVATIONS & SECTIONS)

PLAN SHOWING THE PROPOSED SITE PLAN IN APPROVAL LAND .

PLOT NO. I - 27, SURVEY NUMBERS 119/8, 120/1, 2, 3, 4, 5, 6, 7, 8A, 8B, 8C, 9, 10, 11, 12, 13, 146/1, 2, 3, 4, 147/1, 2, 3, 4, 5A, 5B, 6, 7, 8, 9, 148/1, 2A, 2B, 2C, 2D1, 2D2A, 2D2B, 2D3, 149/2, 150/1, 2A, 2B, 2C, 2D, 2E, 2F, 2G, 3, 151/2, 3A, 3B, 4, 152/2, 3, 4, 5A, 5B, 6, 7, 8, 9, 10, 11, 12, 13, 14, 15, 16, 17,153/2A, 2B, 2C1, 2C2,3 & 4.

CENTRAL AVENUE,
MAHINDRA INDUSTRIAL PARK CHENNAI LTD,
PERUVOYAL VILLAGE, GUMMIDIPOONDI TALUK,
TIRUVALLUR DISTRICT - 601206

MANUFACTURE OF AIR CONDITIONING MACHINES

MAHINDRA INDUSTRIAL PARK CHENNAI LTD
APPROVED NUMBER :25/2023

UNIT - ORANGE CATEGORY

NOTE : ALL DIMENSIONS ARE IN MILLIMETER

COLOUR INDEX :	REFERENCE :	
	SCALE : 1:50 & 100	
	DATE : 15.04.23	
	DRAWN : R.N	
	CHECKED :	
	APPROVED :	

APPLICANT :




REGISTERED STRUCTURAL ENGINEER :

H.E. Srinivas Shastri
H.E. SRINIVAS SHASTRY, B.E., M.Eng. Sc
M.ASCE, AIA, A.M.I.E.
Chartered Engineer AM093341-7
CMDA-SE/GR-I/19/06/151
DTCP-TVLR/RSE/Gr-I/2019/08/003


ARCHITECT / REGISTERED ENGINEER :

H.A. Eswara
H.A. ESWARA, B.E. P.E. M.Am., Soc., F.I.V.,
Chartered Engineer & Registered Architect
F3780 77/3816
CMDA-RA/GR-I/19/06/270
DTCP-TVLR/RA/Gr-I/2019/08/004

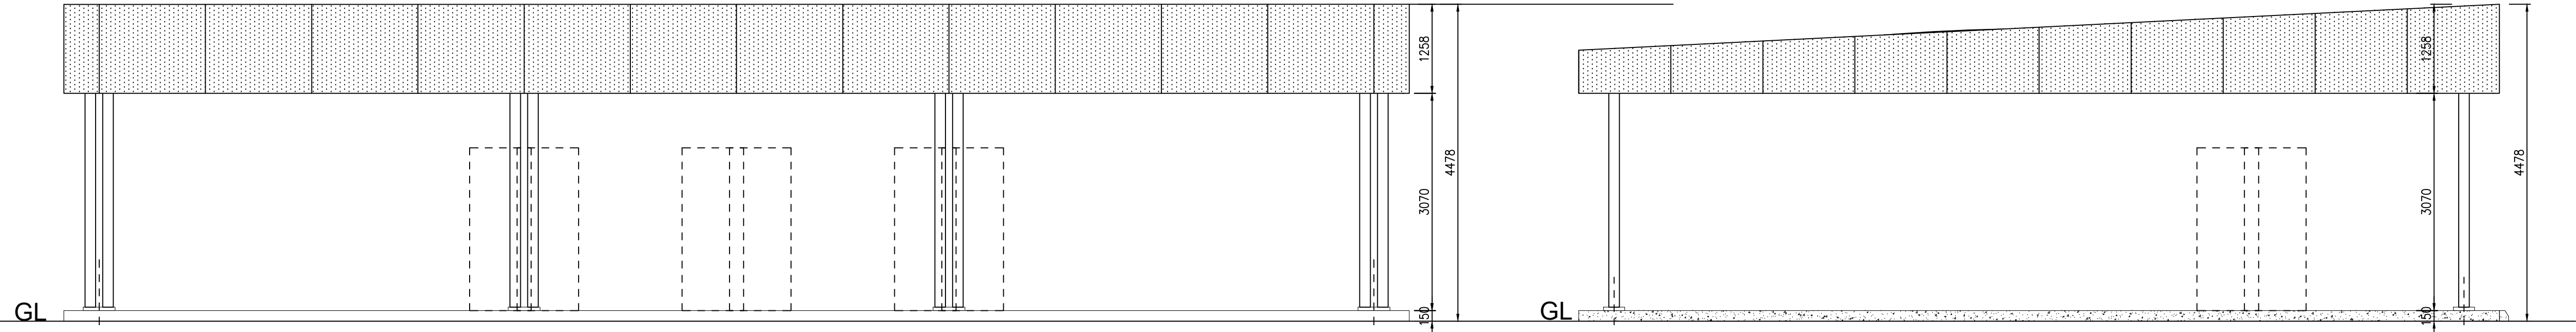


WEST SIDE ELEVATION
SCALE 1 : 50

SOUTH SIDE ELEVATION
SCALE 1 : 50

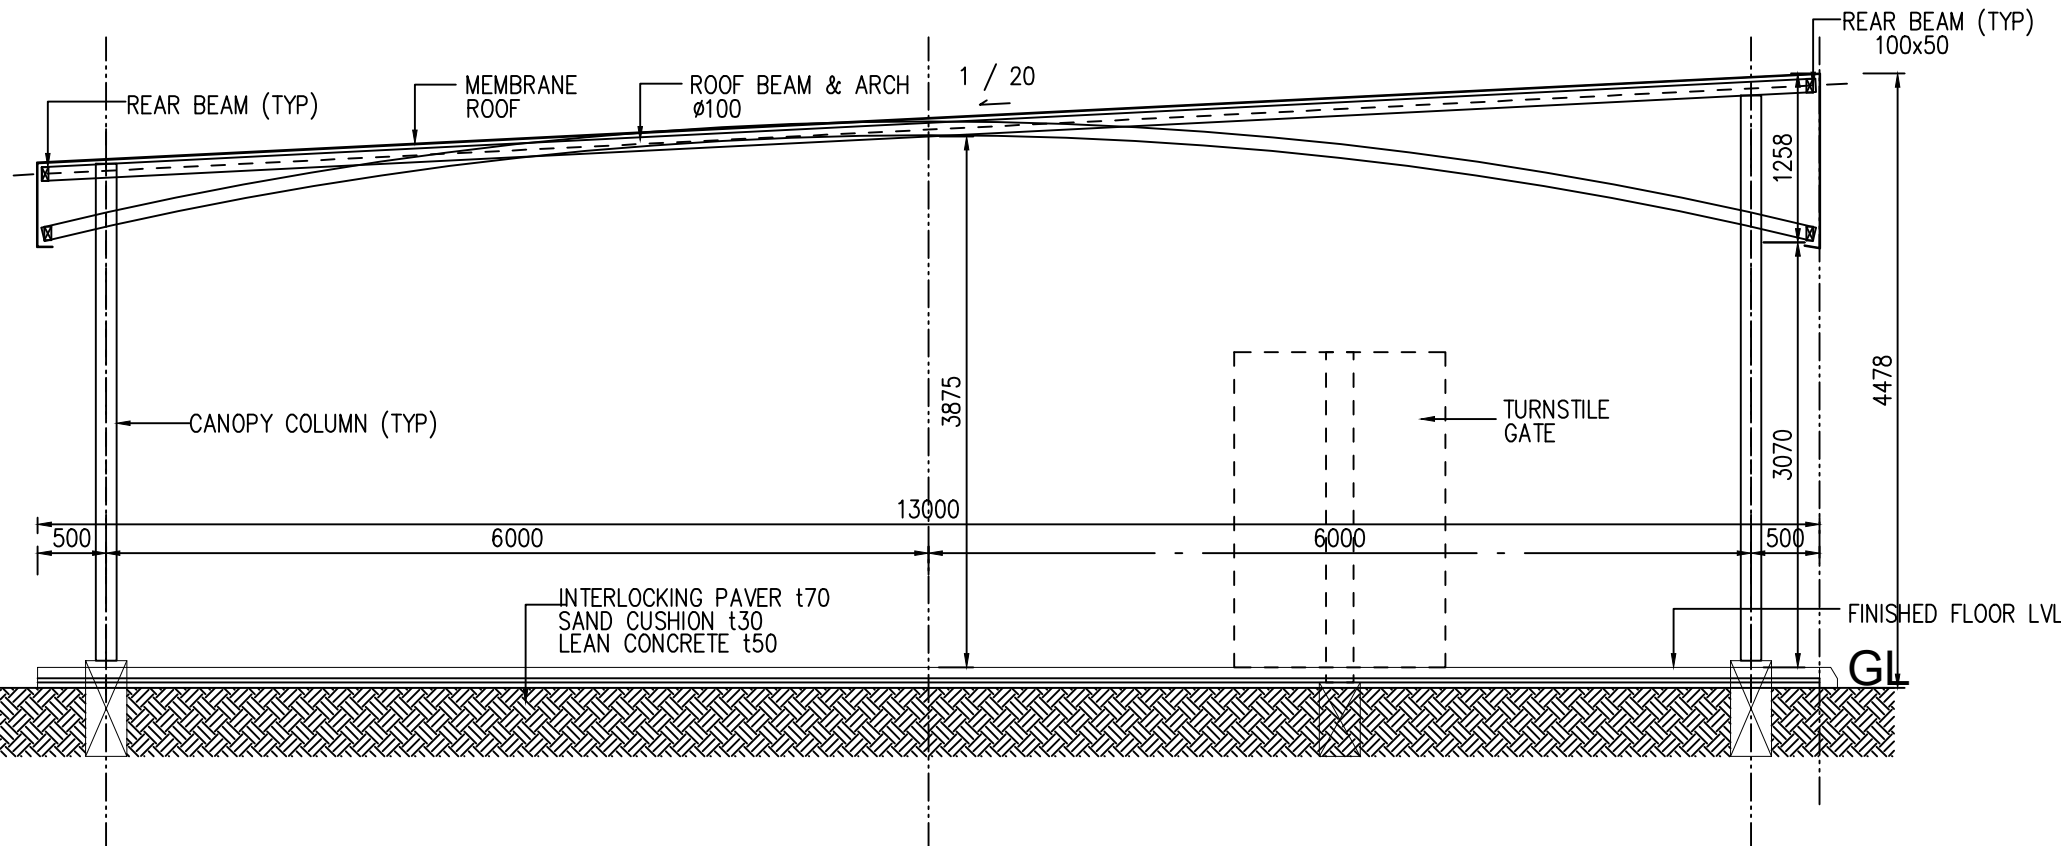


SECTION - B - B
SCALE 1 : 50

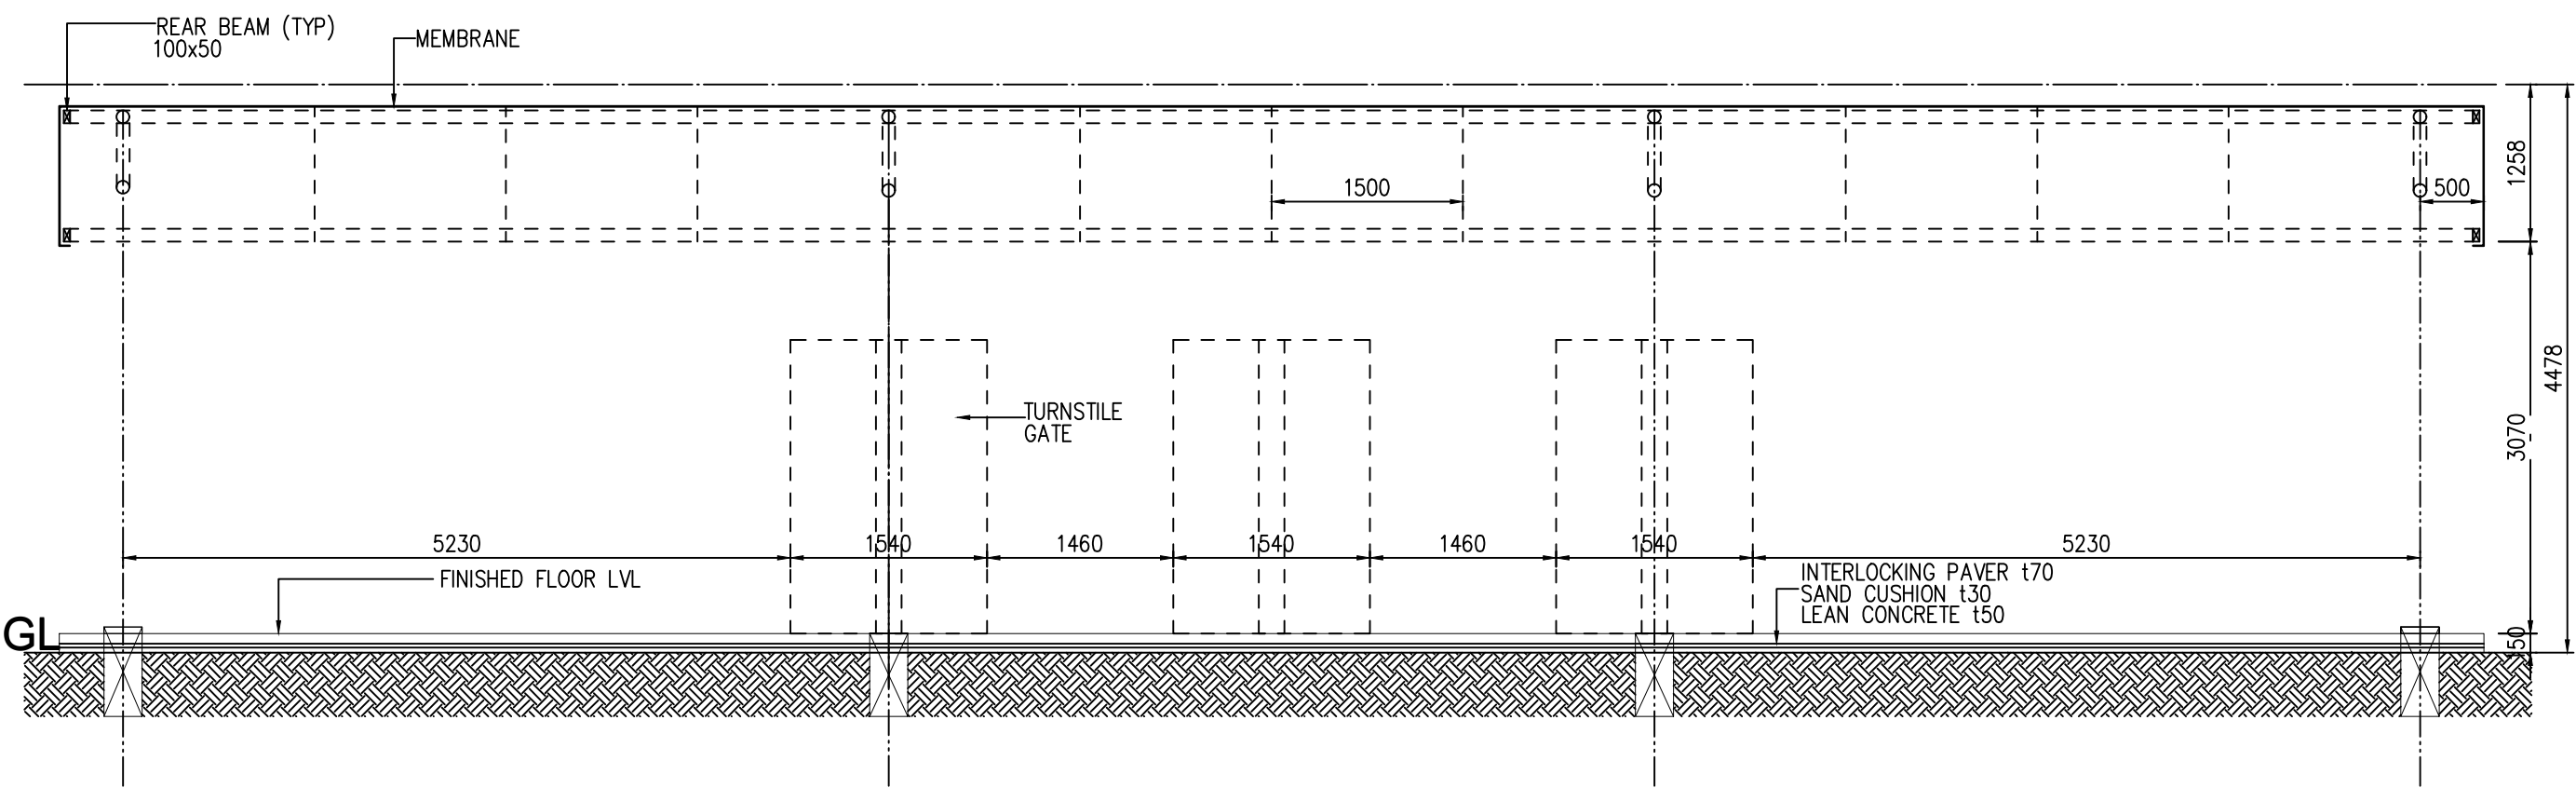


SECTION - A - A
SCALE 1 : 50

PROPOSED
BOUNDARY
DRIVEWAY

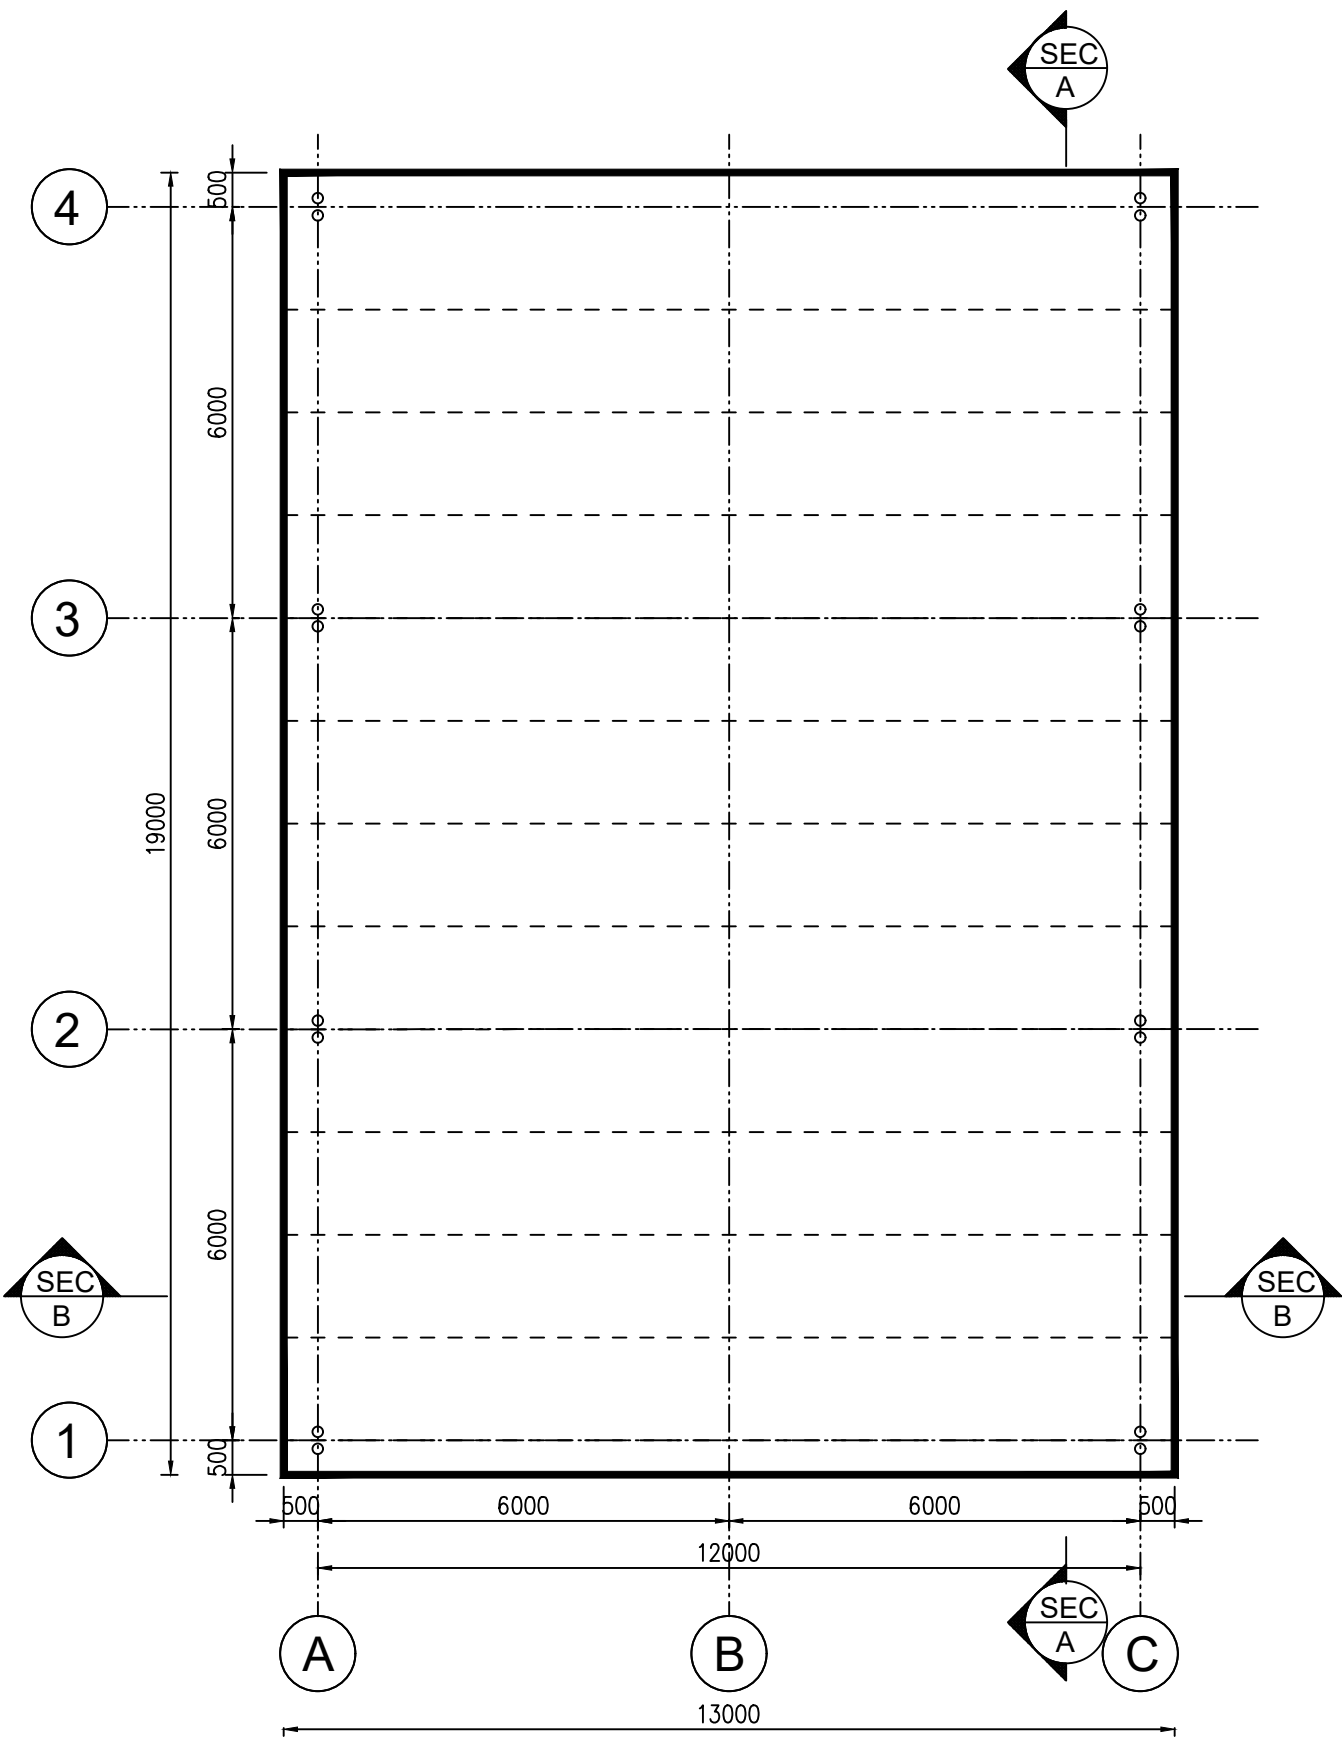

BUS CANOPY PLAN
SCALE 1 : 100

HSD TANK

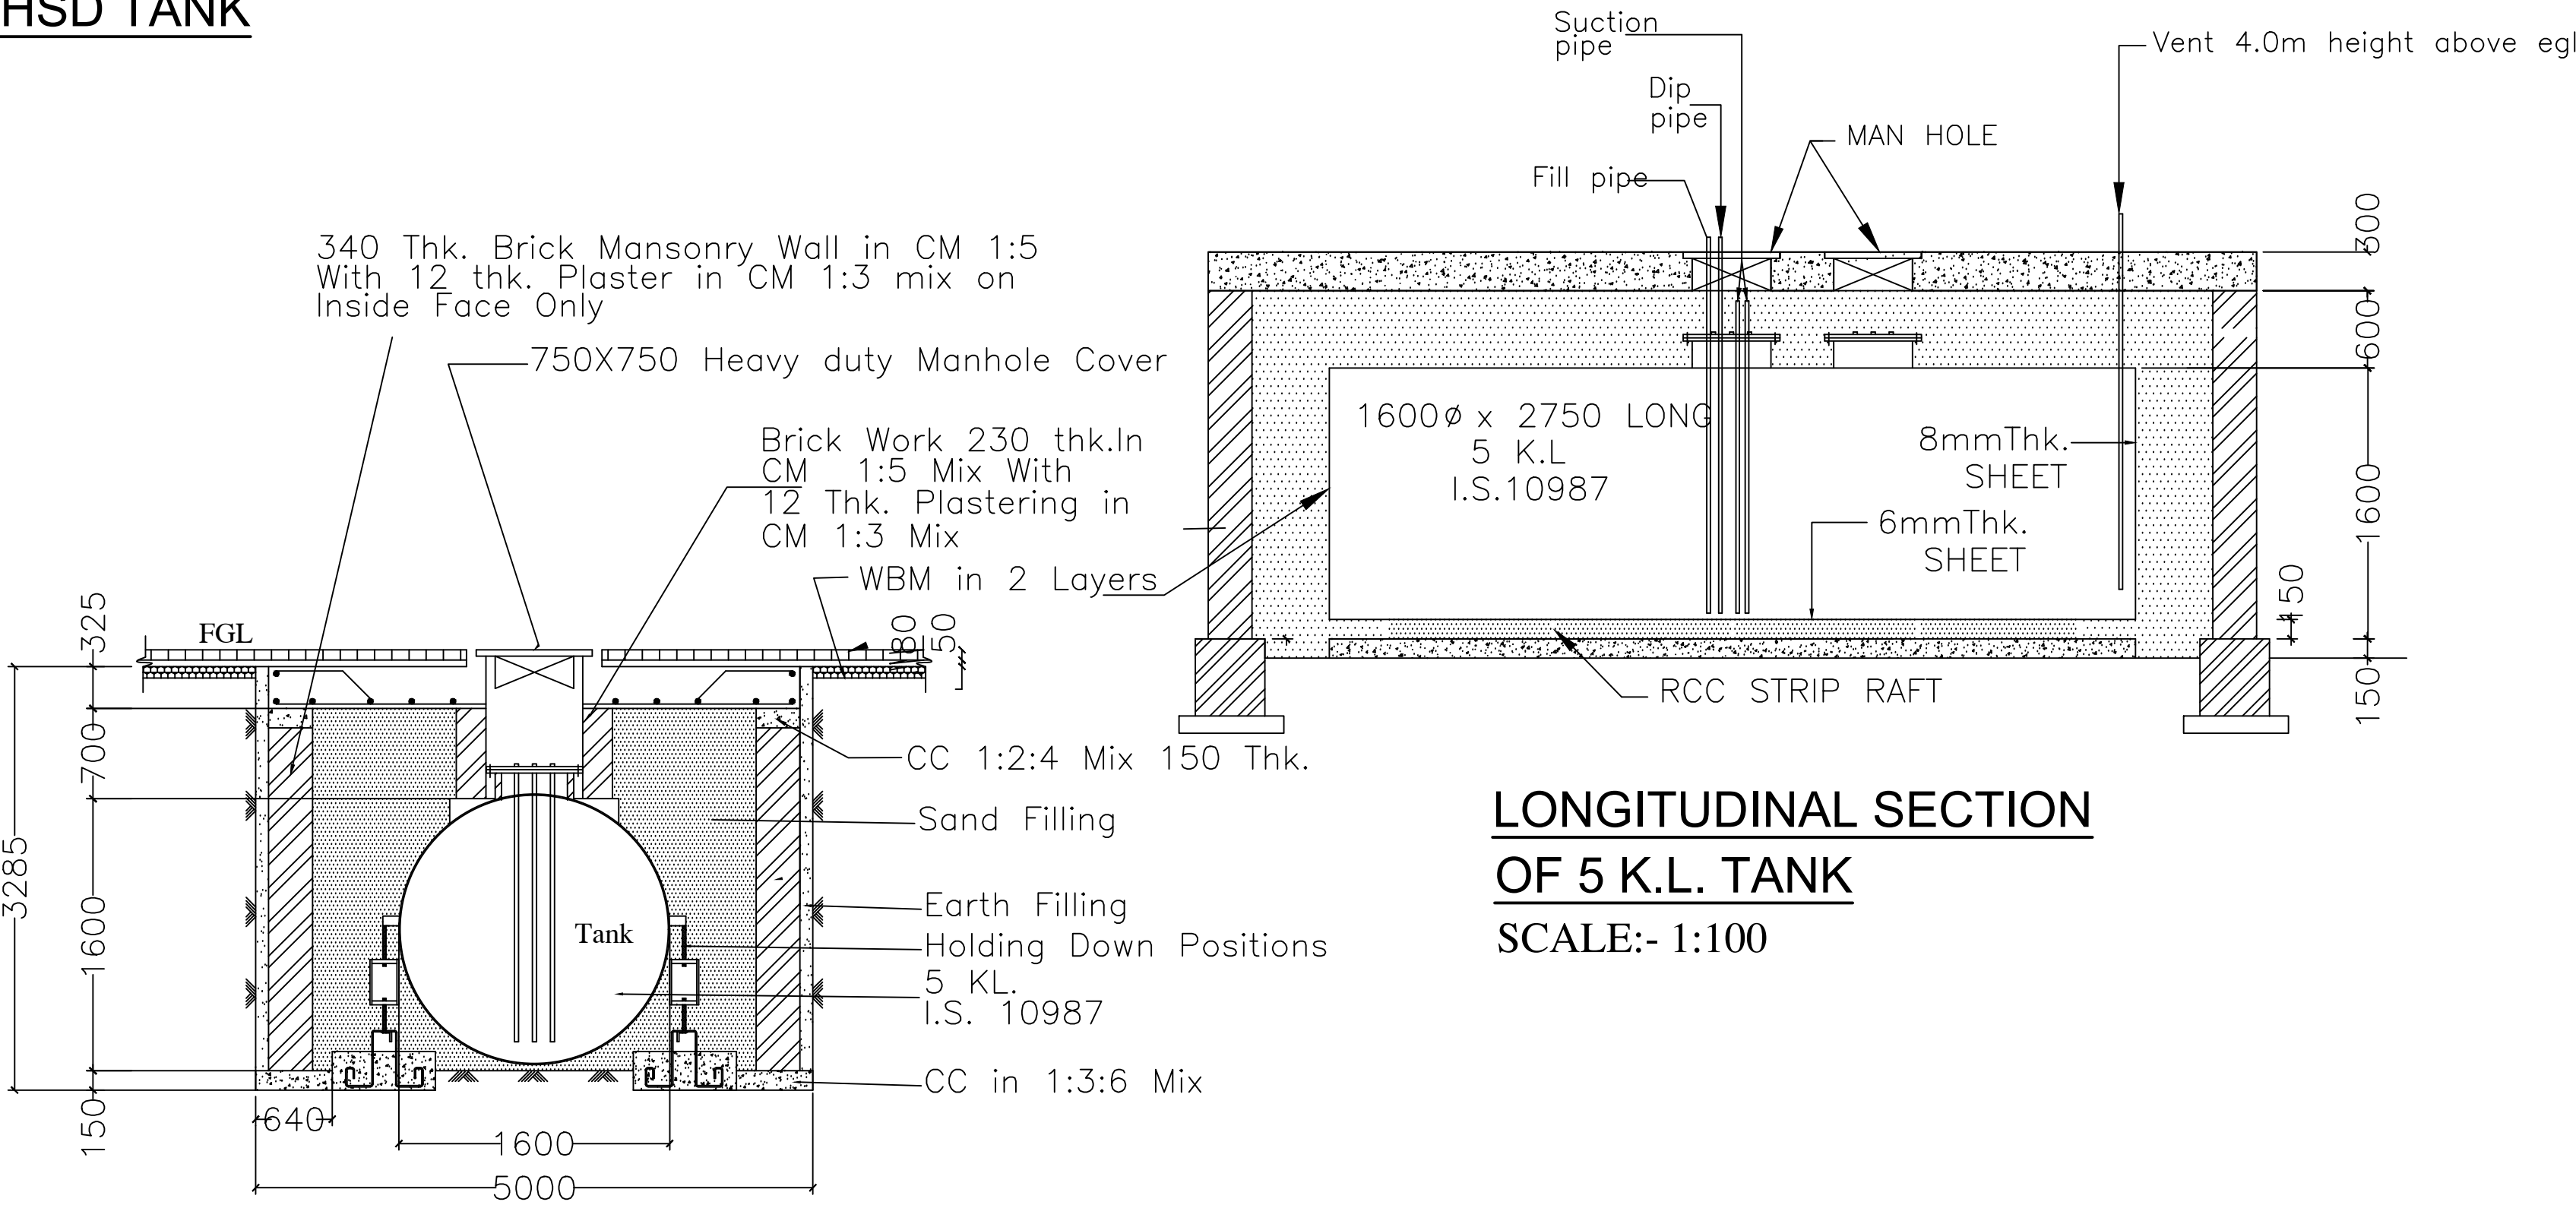

LONGITUDINAL SECTION
OF 5 K.L. TANK
SCALE:- 1:100

CROSS SECTION OF TANK
SCALE:- 1:100

M/s MITSUBISHI ELECTRIC INDIA PRIVATE LIMITED

BLOCK NUMBER - 6

HAZARDOUS MATERIAL WAREHOUSE
(PLAN , SECTIONS & ELEVATIONS)

PLAN SHOWING THE PROPOSED HAZARDOUS MATERIAL WAREHOUSE BUILDING IN

PLOT NO. I - 27, SURVEY NUMBERS 119/8, 120/1, 2, 3, 4, 5, 6, 7, 8A, 8B, 8C, 9, 10, 11, 12, 13, 146/1, 2, 3, 4, 147/1, 2, 3, 4, 5A, 5B, 6, 7, 8, 9, 148/1, 2A, 2B, 2C, 2D1, 2D2A, 2D2B, 2D3, 149/2, 150/1, 2A, 2B, 2C, 2D, 2E, 2F, 2G, 3, 151/2, 3A, 3B, 4, 152/2, 3, 4, 5A, 5B, 6, 7, 8, 9, 10, 11, 12, 13, 14, 15, 16, 17, 153/2A, 2B, 2C1, 2C2, 3 & 4.

CENTRAL AVENUE, MAHINDRA INDUSTRIAL PARK CHENNAI LTD,

PERUVOYAL VILLAGE, GUMMIDIPOONDI TALUK,

TIRUVALLUR DISTRICT - 601206

MANUFACTURE OF AIR CONDITIONING MACHINES

MAHINDRA INDUSTRIAL PARK CHENNAI LTD
APPROVED NUMBER :25/2023

UNIT - ORANGE CATEGORY

NOTE : ALL DIMENSIONS ARE IN MILLIMETER

COLOUR INDEX :		REFERENCE :	
PROPOSED	☐	SCALE	: 1 : 100
BOUNDARY	☐	DATE	: 23.03.23
DRIVEWAY	☐	DRAWN	: R.N
	☐	CHECKED	:
	☐	APPROVED	:



APPLICANT :

REGISTERED STRUCTURAL ENGINEER :



ARCHITECT / REGISTERED ENGINEER :

<

PUMP HOUSE

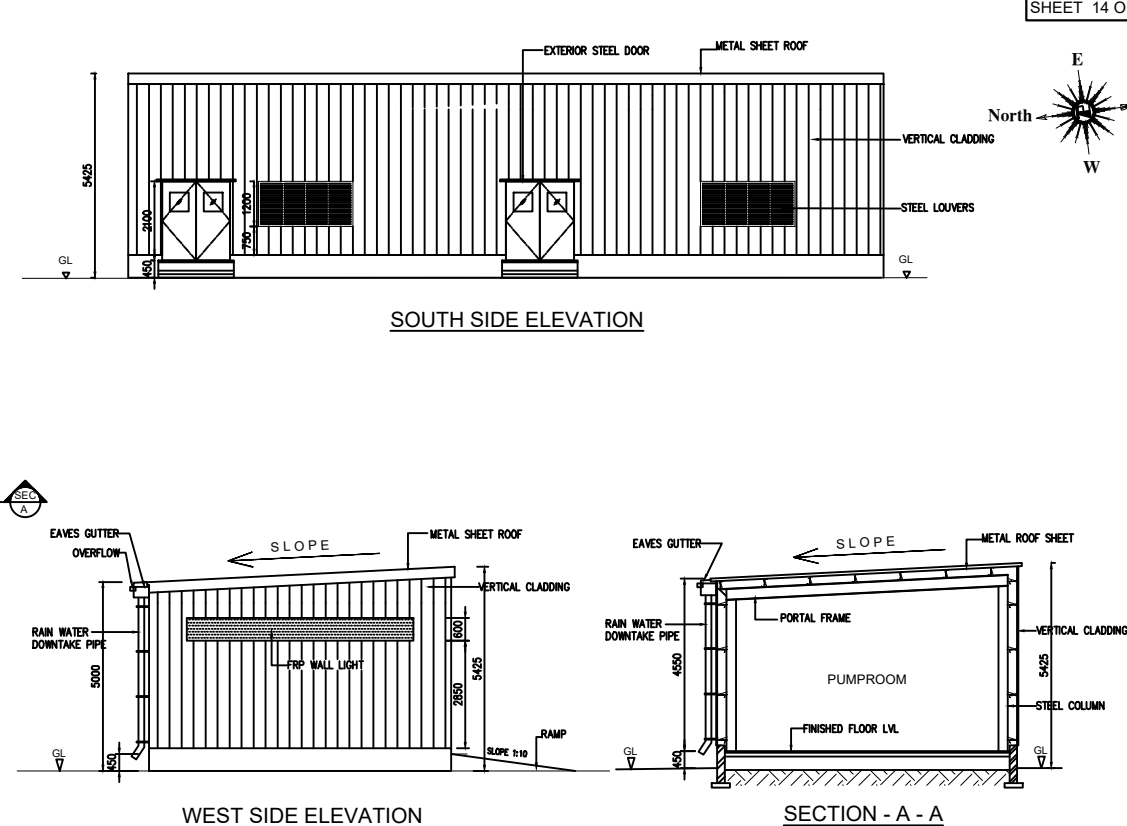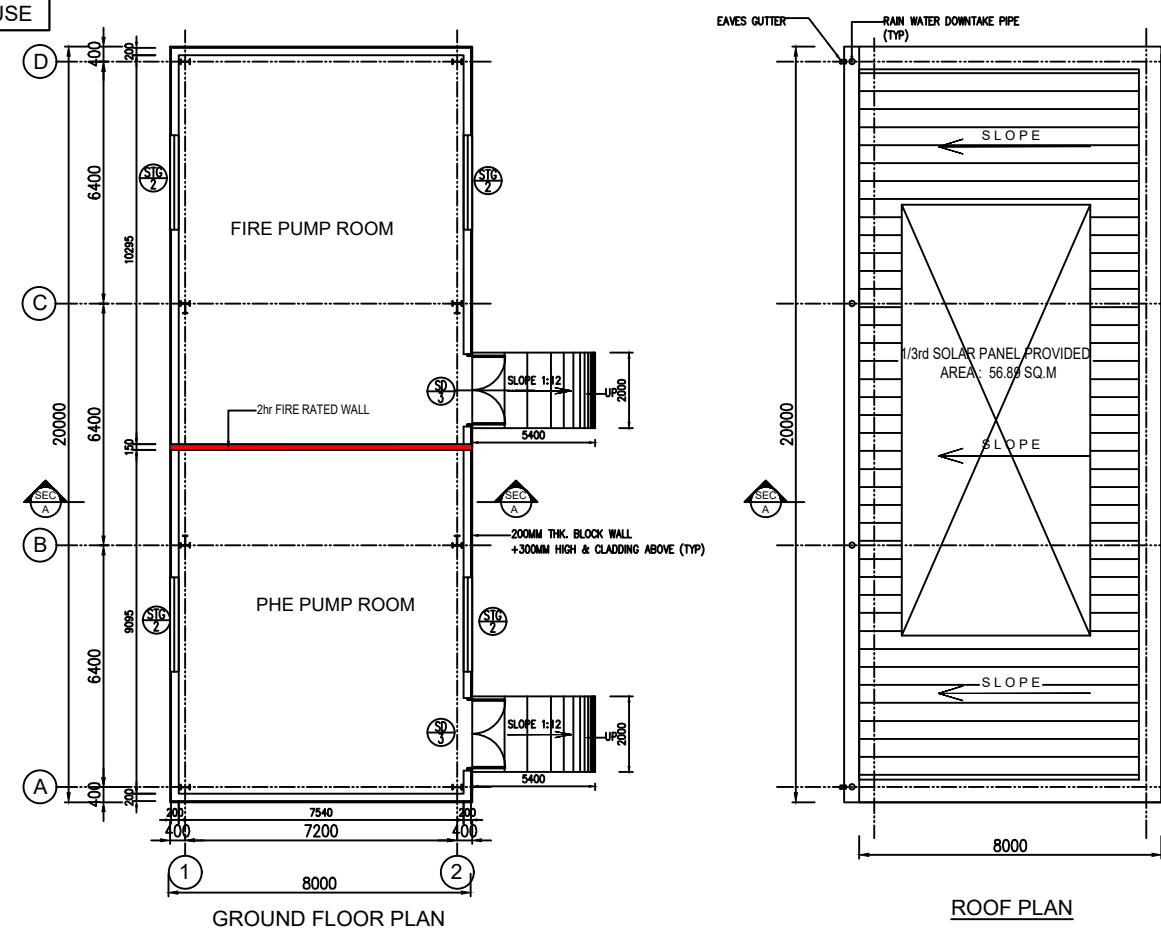

REFUSE & REUSE STOCK YARD

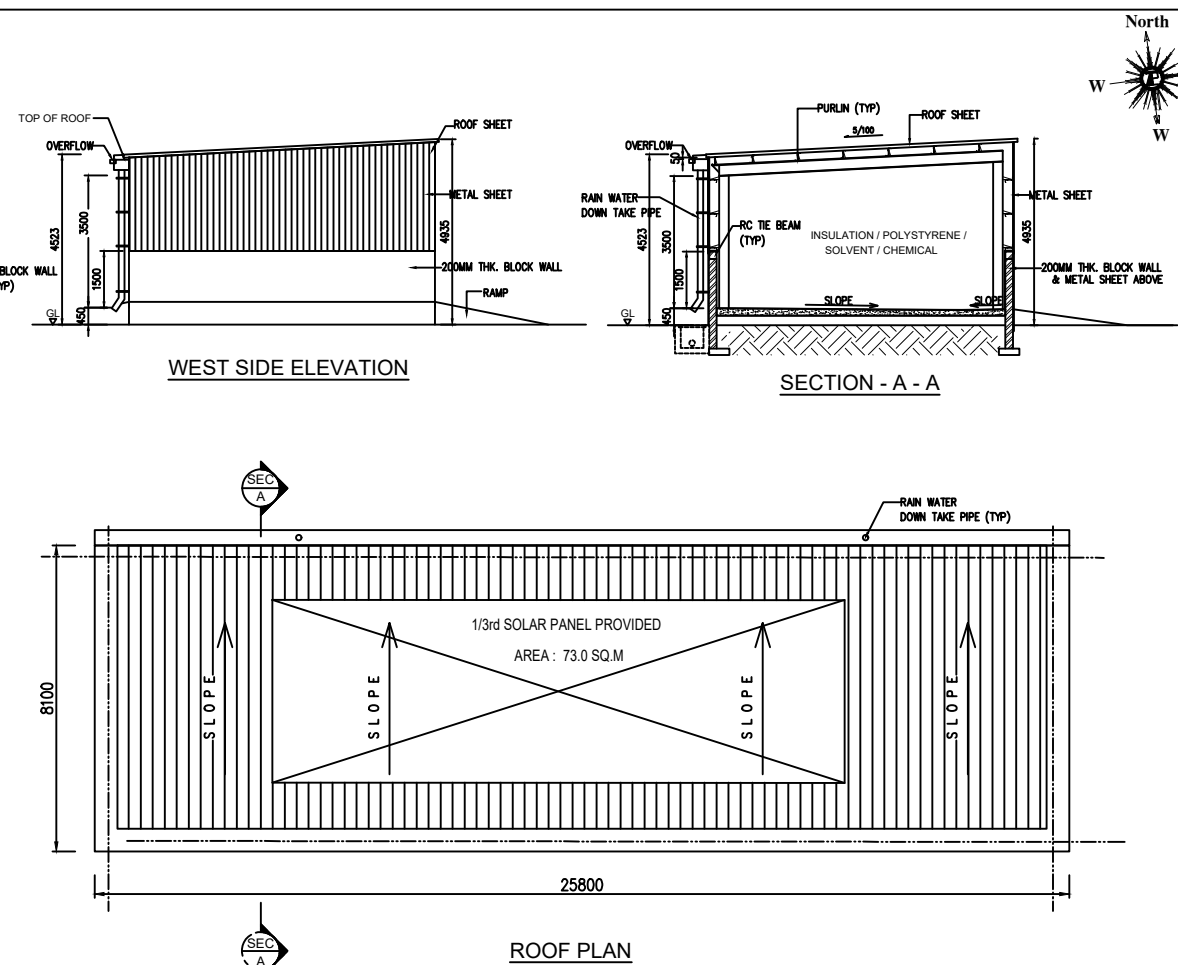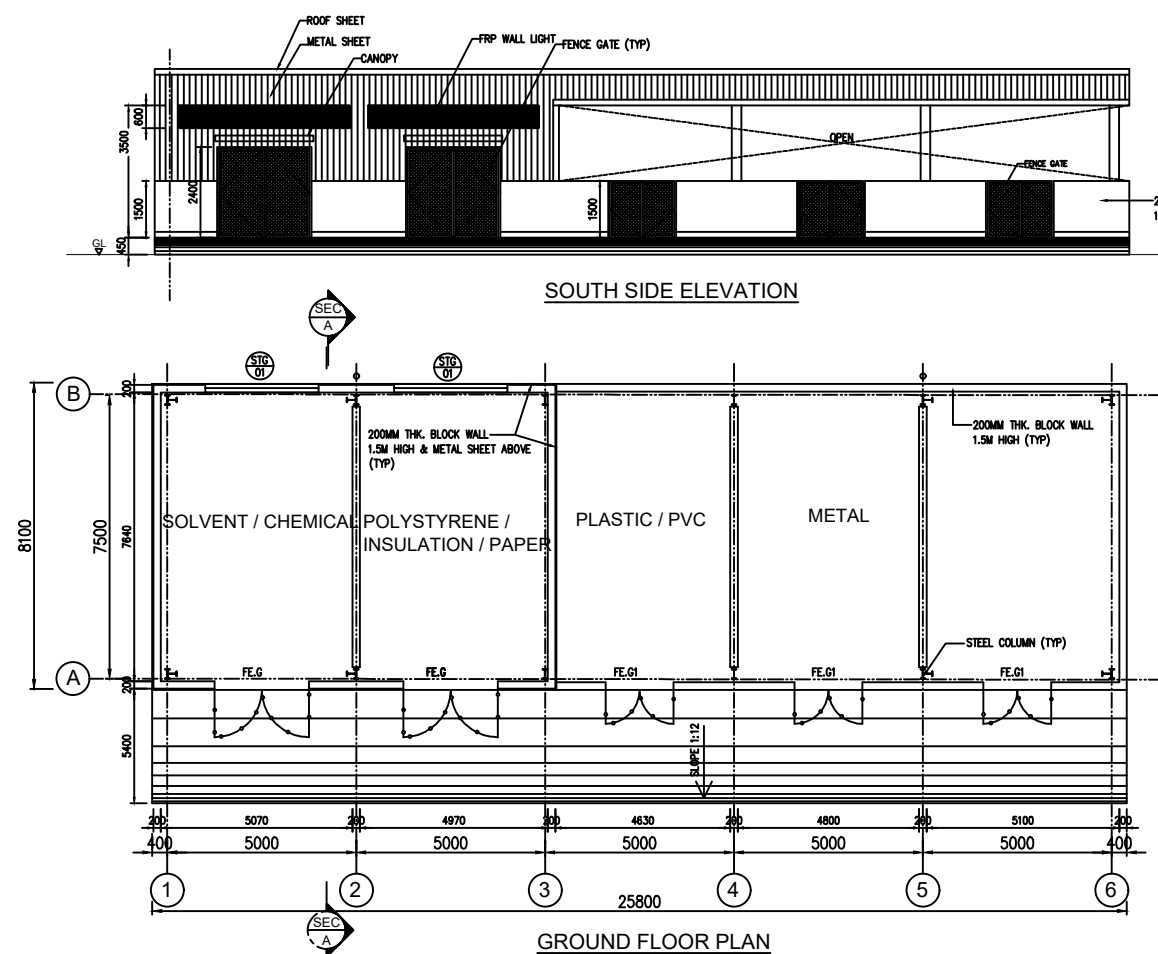

SHEET 14 OF 20

0 M/s MITSUBISHI ELECTRIC INDIA PRIVATE LIMITED

BLOCK NUMBER : 05 & 07
REFUSE & REUSE STOCK YARD & PUMP HOUSE
(PLAN, SECTIONS & ELEVATIONS)

PLAN SHOWING THE PROPOSED REFUSE & REUSE STOCK YARD AND PUMP HOUSE IN

PLOT NO. I - 27, SURVEY NUMBERS 119/8, 120/1, 2, 3, 4, 5, 6, 7, 8A, 8B, 8C, 9, 10, 11, 12, 13, 146/1, 2, 3, 4, 147/1, 2, 3, 4, 5A, 5B, 6, 7, 8, 9, 148/1, 2A, 2B, 2C, 2D1, 2D2A, 2D2B, 2D3, 149/2, 150/1, 2A, 2B, 2C, 2D, 2E, 2F, 2G, 3, 151/2, 3A, 3B, 4, 152/2, 3, 4, 5A, 5B, 6, 7, 8, 9, 10, 11, 12, 13, 14, 15, 16, 17, 153/2A, 2B, 2C1, 2C2, 3 & 4.

CENTRAL AVENUE,
MAHINDRA INDUSTRIAL PARK CHENNAI LTD,
PERUVYOAL VILLAGE,
GUMMIDIPOONDI TALUK,
TIRUVALLUR DISTRICT - 601206

MANUFACTURE OF AIR CONDITIONING MACHINES

MAHINDRA INDUSTRIAL PARK CHENNAI LTD
APPROVED NUMBER :25/2023

UNIT - ORANGE CATEGORY

NOTE : ALL DIMENSIONS ARE IN MILLIMETER

SCHEDULE OF JOINERY : PUMP HOUSE

NAME	DESCRIPTION	SIZE
SD / 3	STEEL DOOR	1800 X 2400
STG / 2	STEEL LOUVER	2500 X 1200

SCHEDULE OF JOINERY : REFUSE & REUSE STOCK YARD

NAME	DESCRIPTION	SIZE
FE.G	FENCE GATE	2500 X 2400
FE.G1	FENCE GATE	2500 X 1500
STG / 01	GI LOUVER	3000 X 600

COLOUR INDEX :	REFERENCE :
----------------	-------------

PROPOSED	☐	SCALE : 1:100
BOUNDARY	☐	DATE : 23.03.23
DRIVEWAY	☐	DRAWN : R.N
	☐	CHECKED :
	☐	APPROVED :

APPLICANT :		APPROVED :
-------------	--	------------

27-4-44

Mitsubishi Electric India Pvt. Ltd.
GURGAON


REGISTERED STRUCTURAL ENGINEER :

H.E. Srinivas Shastri


ARCHITECT / REGISTERED ENGINEER :


H.A. ESWARA, D.E. F.I.E., M.Am. Soc., F.I.V.,
Chartered Engineer & Registered Architect
F3780 77/3816
CMDA-RA/GR-1/19/06/270
DTCP-TVLR/RA/Gr-1/2019/08/004

GUARD HOUSE - 2

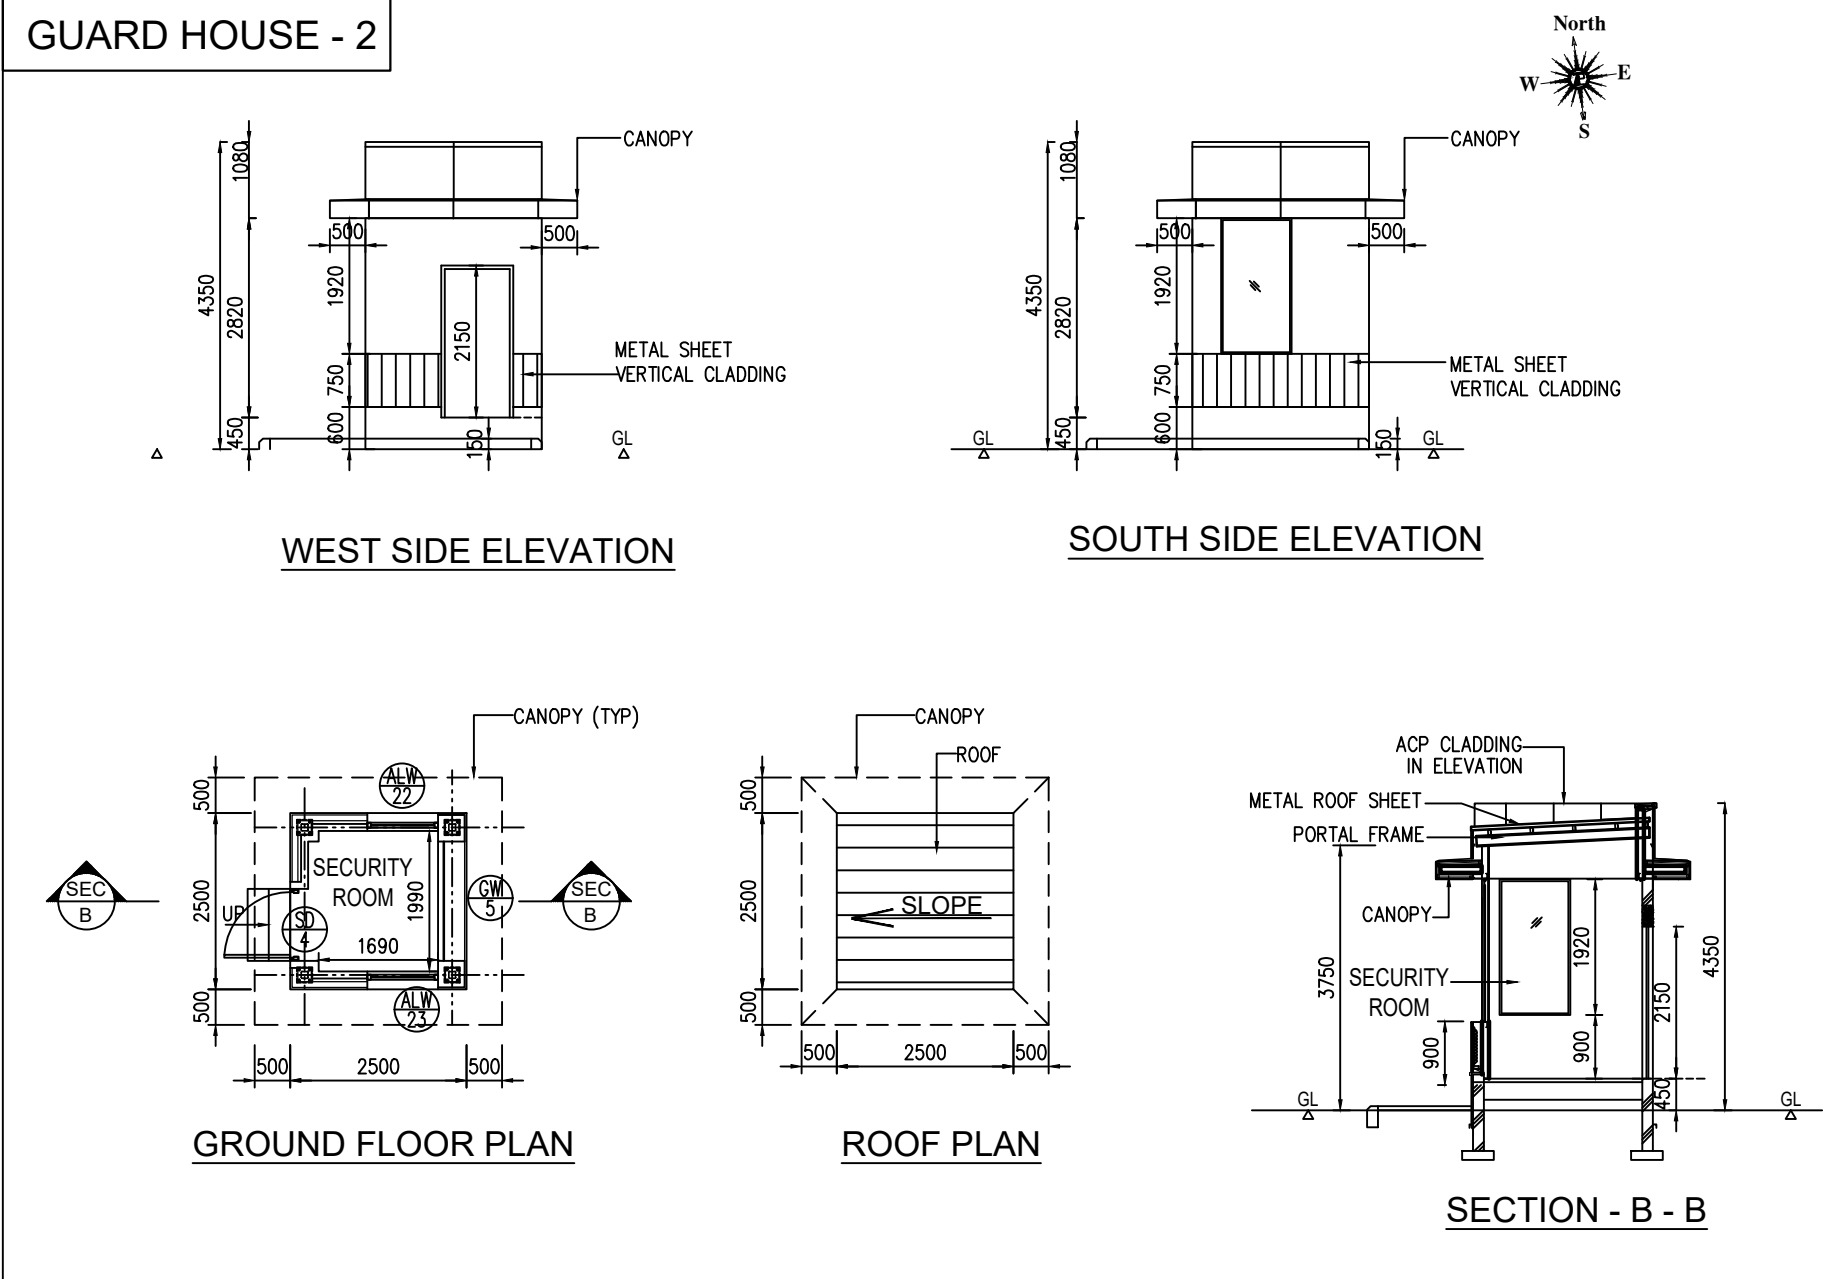

GUARD HOUSE - 3

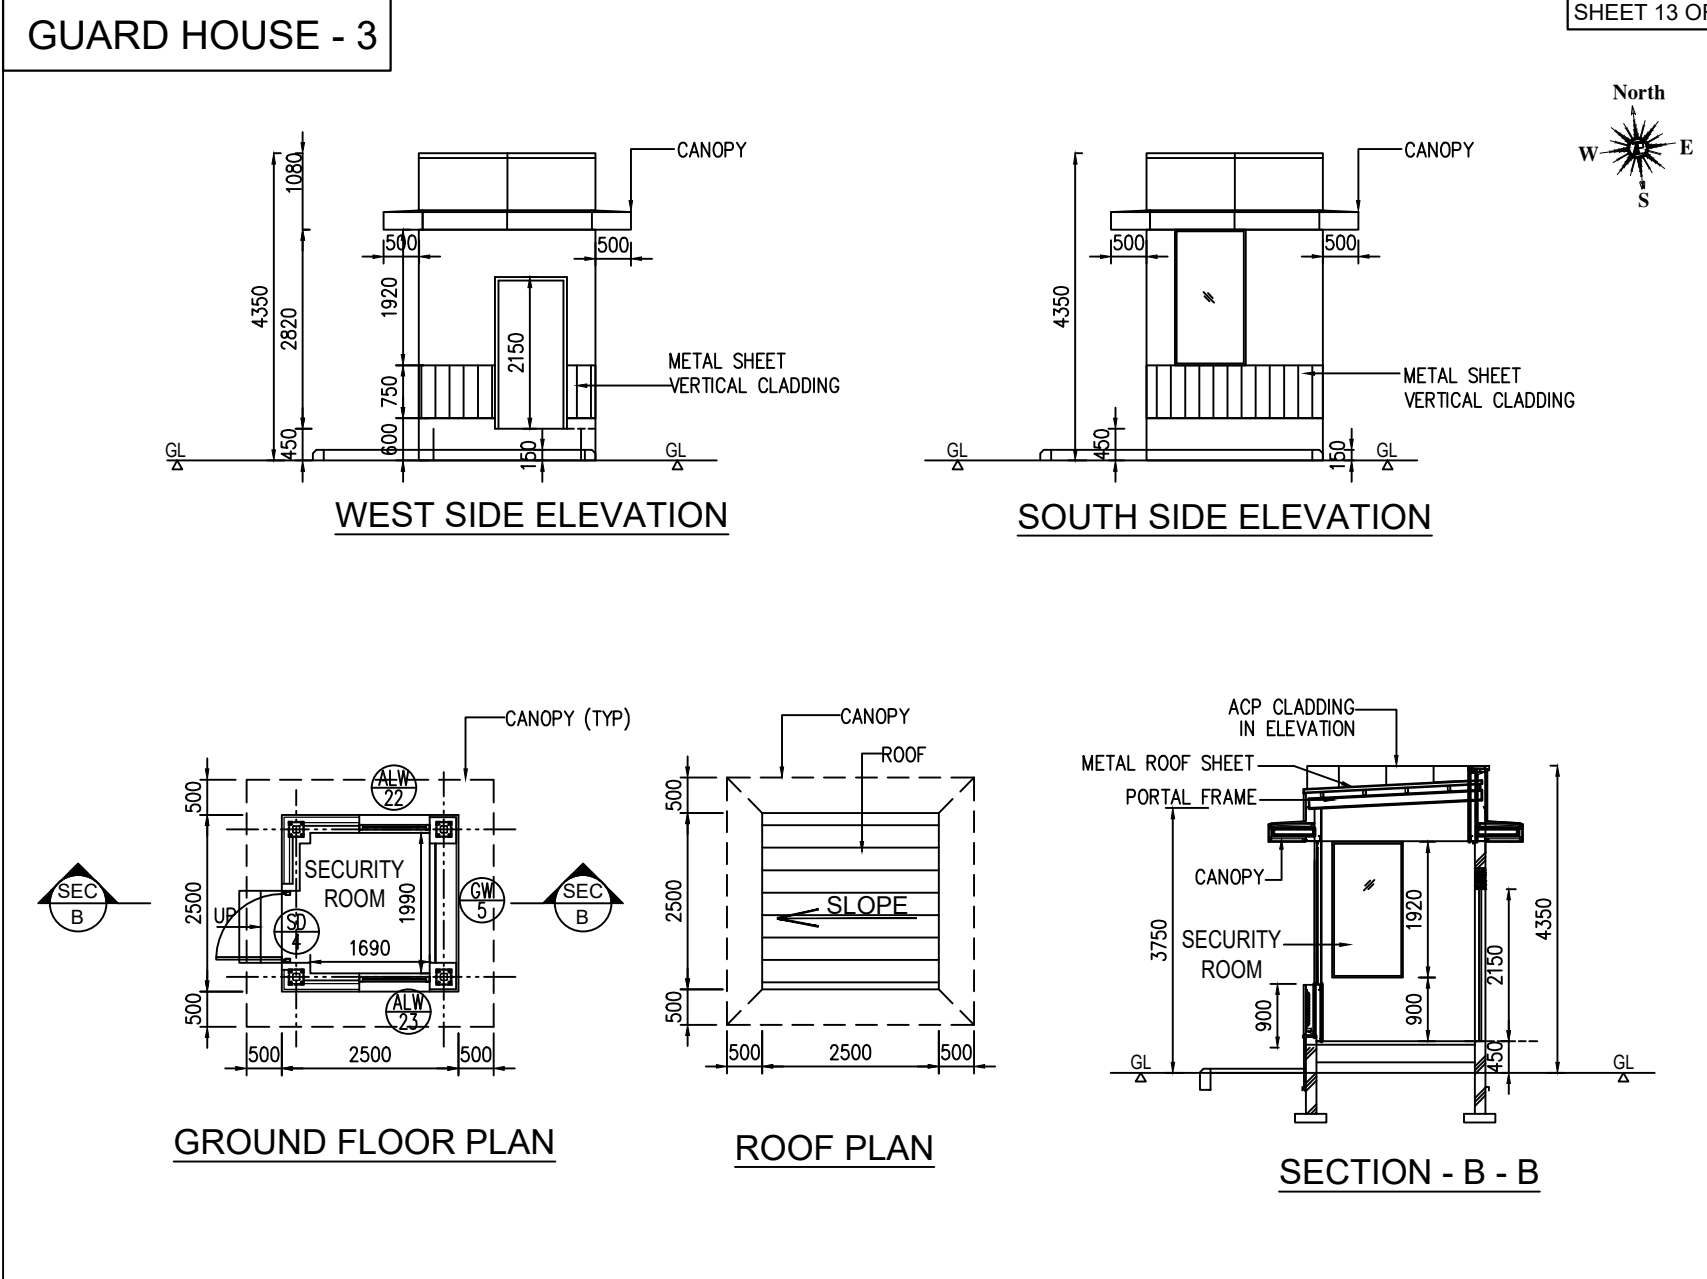


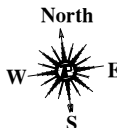SHEET 13 OF 20	M/s MITSUBISHI ELECTRIC INDIA PRIVATE LIMITED
	BLOCK NUMBERS - 4,10 & 11 GUARD HOUSE - 1, 2 & 3 (PLAN, SECTION & ELEVATIONS)
	PLAN SHOWING THE PROPOSED GUARD HOUSES IN
	PLOT NO. I - 27, SURVEY NUMBERS 119/8, 120/1, 2, 3, 4, 5, 6, 7, 8A, 8B, 8C, 9, 10, 11, 12, 13, 146/1, 2, 3, 4, 147/1, 2, 3, 4, 5A, 5B, 6, 7, 8, 9, 148/1, 2A, 2B, 2C, 2D1, 2D2A, 2D2B, 2D3, 149/2, 150/1, 2A, 2B, 2C, 2D, 2E, 2F, 2G, 3, 151/2, 3A, 3B, 4, 152/2, 3, 4, 5A, 5B, 6, 7, 8, 9, 10, 11, 12, 13, 14, 15, 16, 17, 153/2A, 2B, 2C1, 2C2, 3 & 4.
	CENTRAL AVENUE, MAHINDRA INDUSTRIAL PARK CHENNAI LTD, PERUVYOAL VILLAGE, GUMMIDIPOONDI TALUK, TIRUVALLUR DISTRICT - 601206
	MANUFACTURE OF AIR CONDITIONING MACHINES
MAHINDRA INDUSTRIAL PARK CHENNAI LTD APPROVED NUMBER :25/2023	
UNIT - ORANGE CATEGORY	
NOTE : ALL DIMENSIONS ARE IN MILLIMETER	

GUARD HOUSE - 2
SCHEDULE OF JOINERY :


NAME	DESCRIPTION	SIZE
SD / 4	DOOR	1000 X 2150
ALW / 22 / 23	WINDOW	1000 X 1920
GW / 5	WINDOW	1690 X 1920

GUARD HOUSE - 1

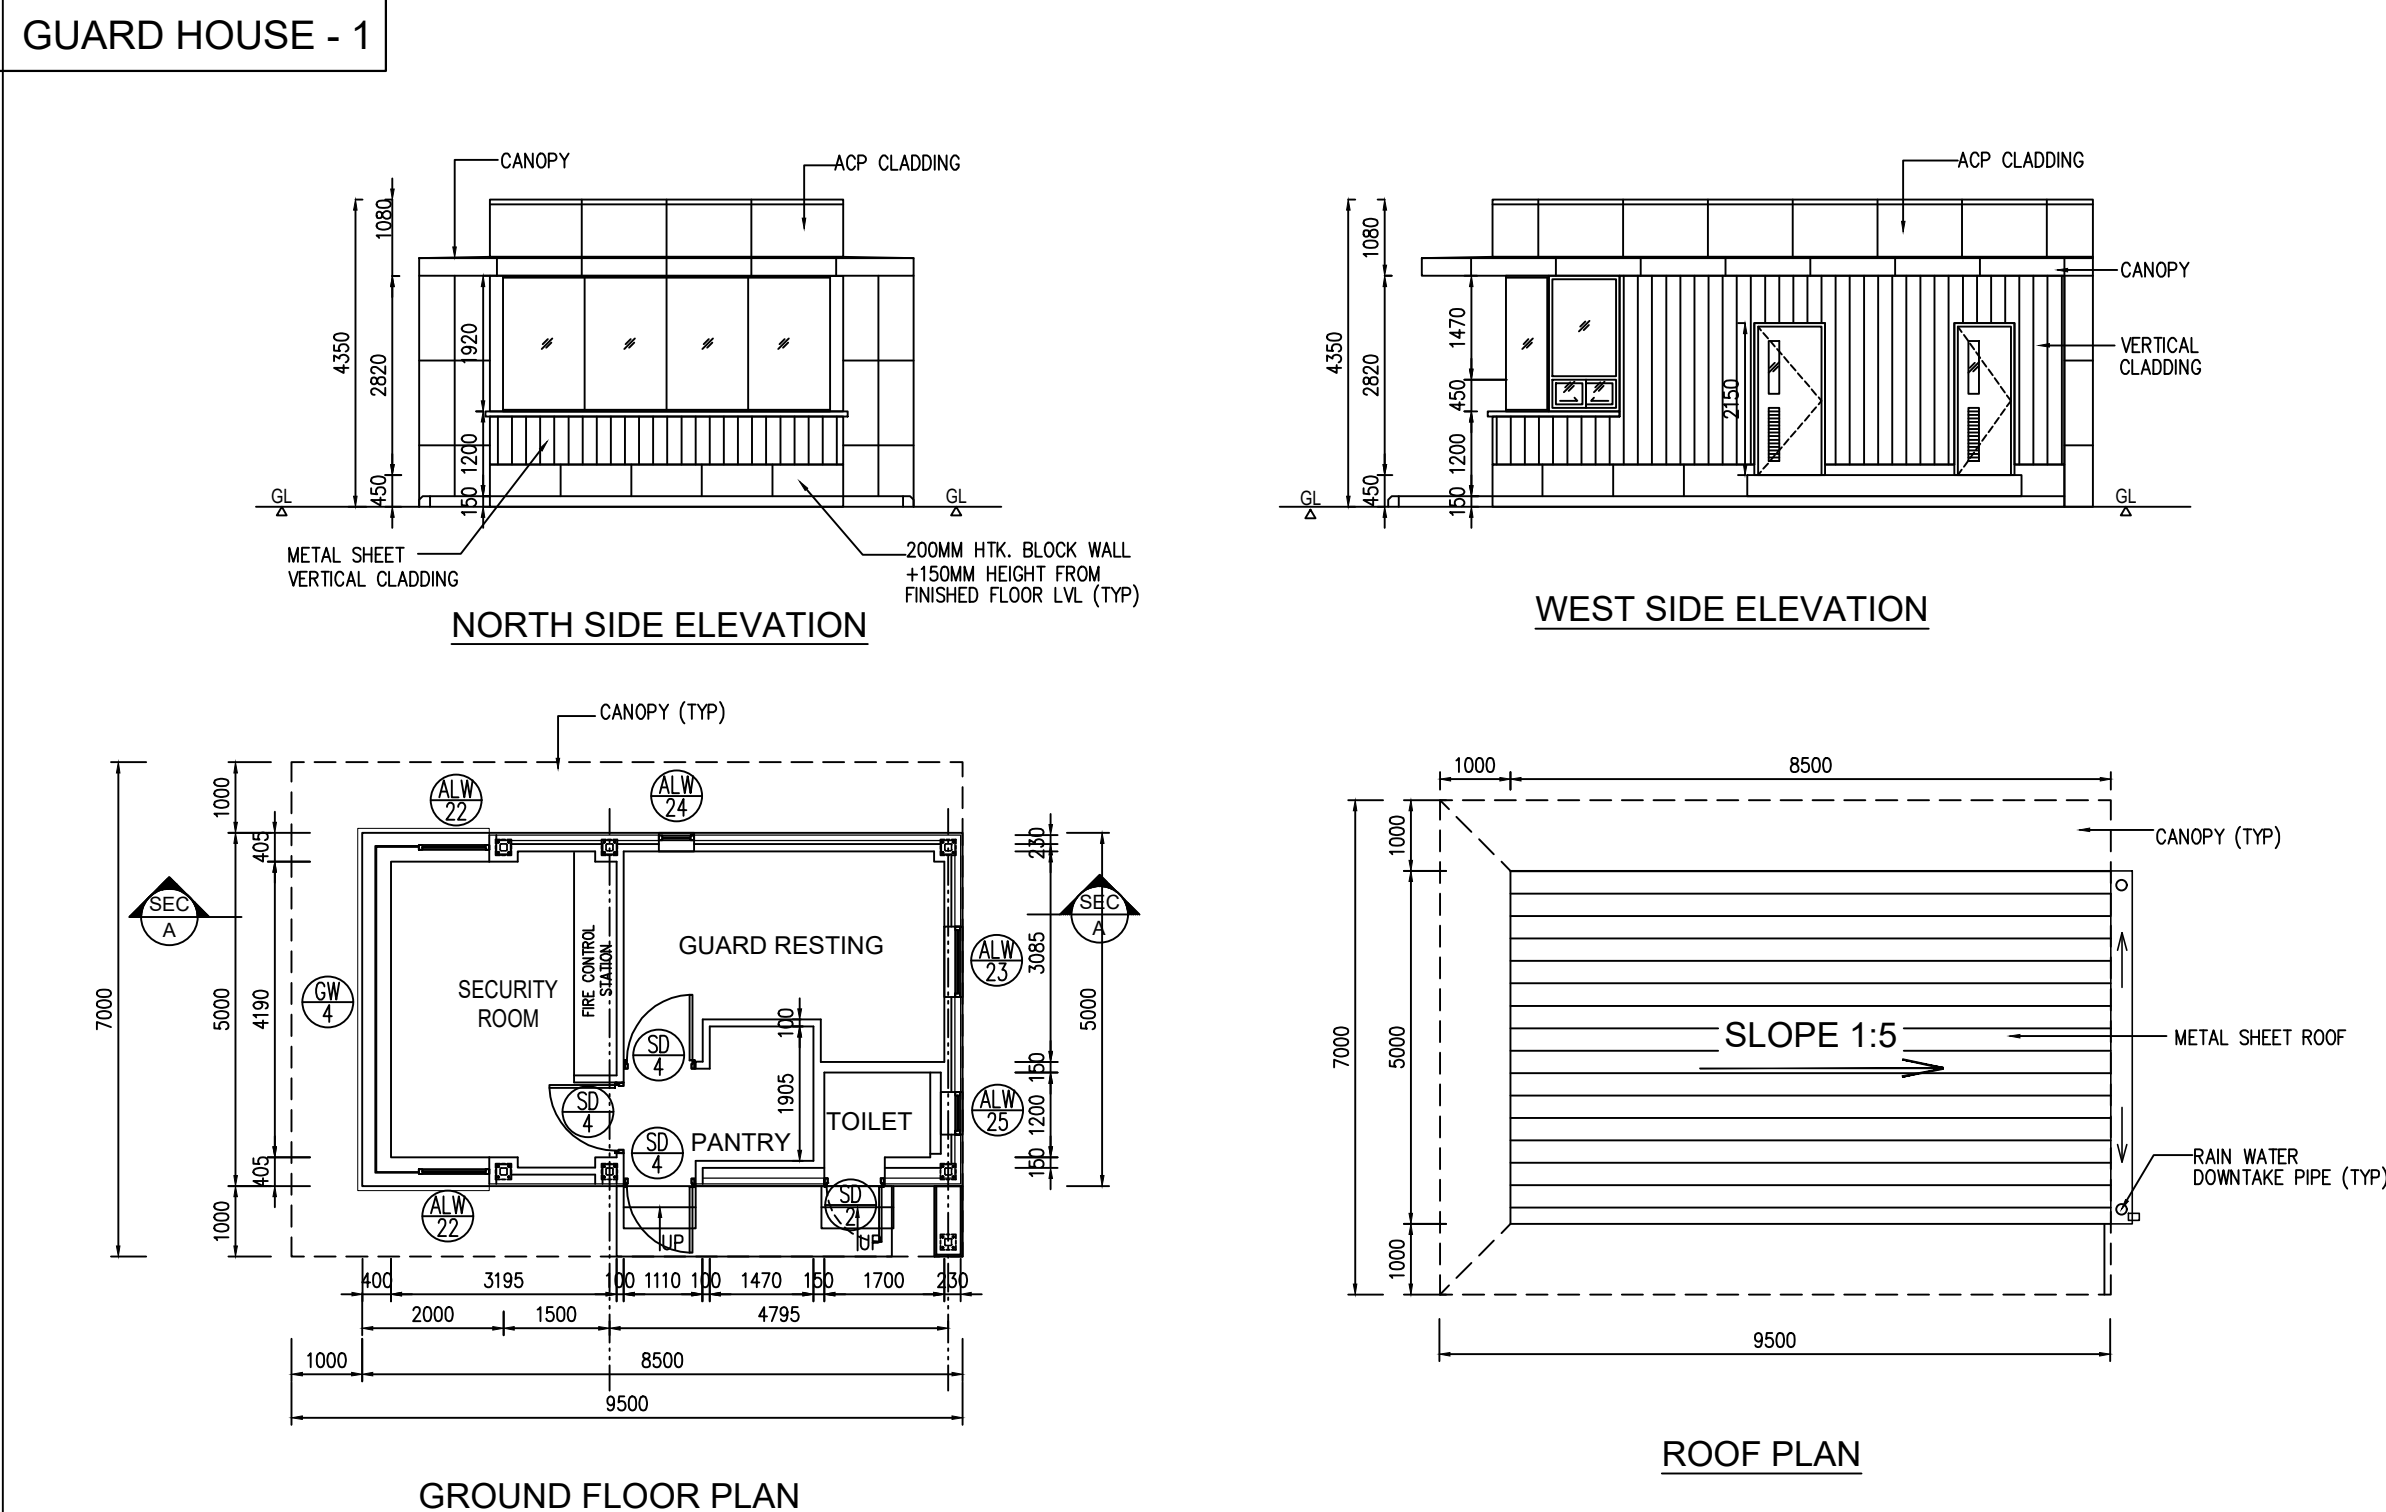

GUARD HOUSE - 1
SCHEDULE OF JOINERY :

NAME	DESCRIPTION	SIZE
SD / 4	DOOR	1000 X 2150
SD / 2	DOOR	750 X 2000
ALW / 22/23/24/25	WINDOW	1000 X 1920
GW / 4	WINDOW	1690 X 1920

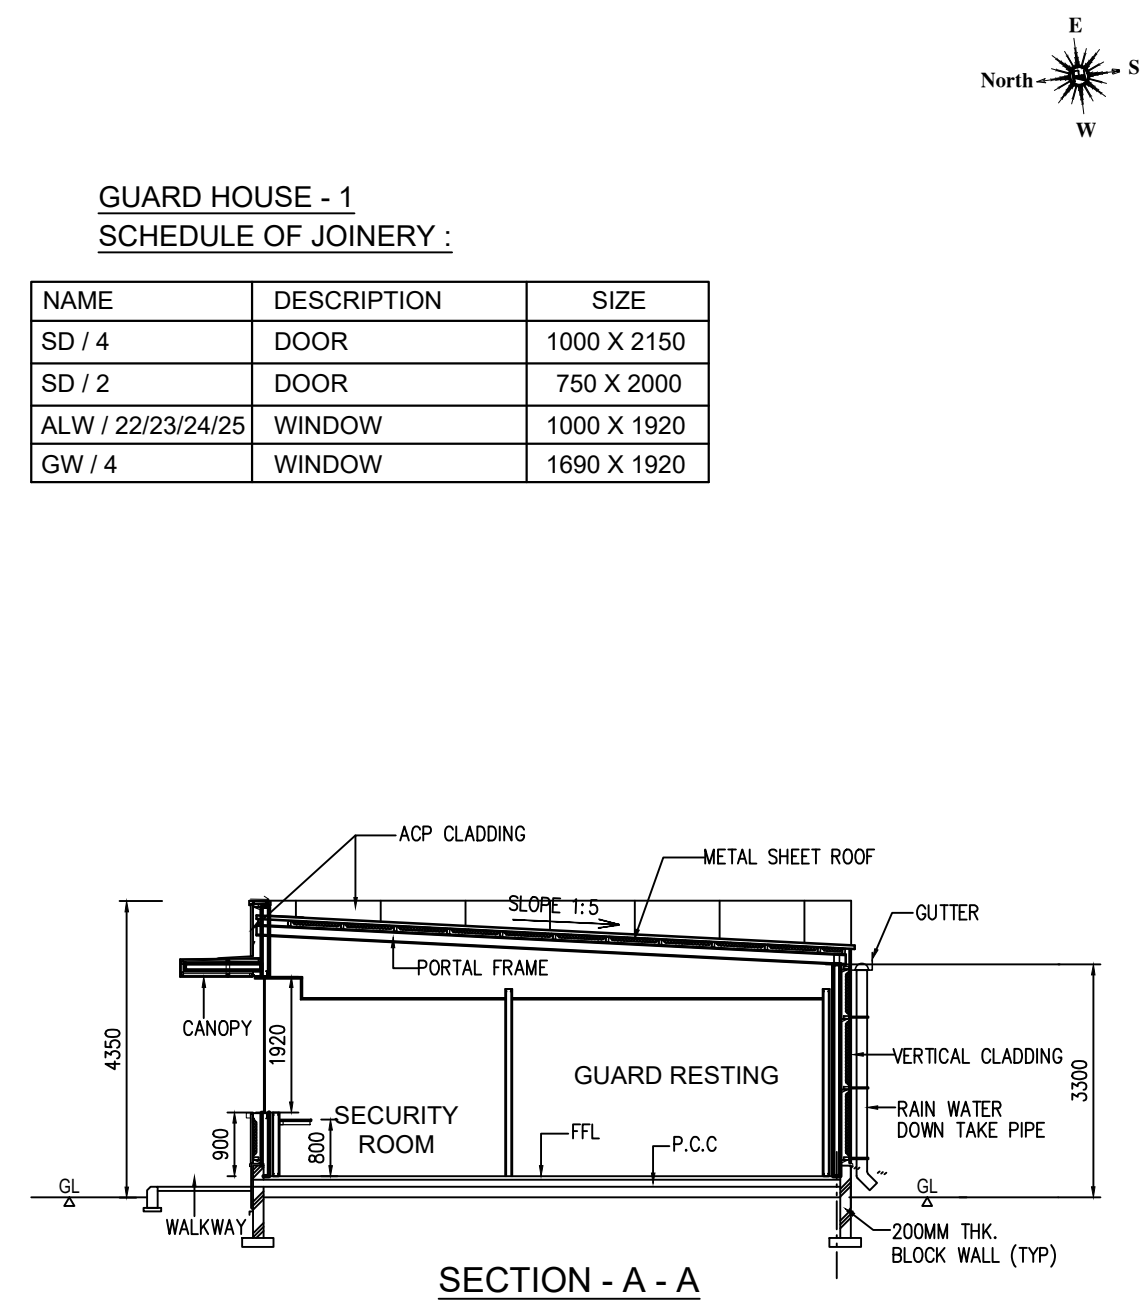

GUARD HOUSE - 3
SCHEDULE OF JOINERY :

NAME	DESCRIPTION	SIZE
SD / 4	DOOR	1000 X 2150
ALW / 22 / 23	WINDOW	1000 X 1920
GW / 5	WINDOW	1690 X 1920

COLOUR INDEX :		REFERENCE :
PROPOSED		SCALE : 1:100
BOUNDARY		DATE : 23.03.23
DRIVEWAY		DRAWN : R.N
		CHECKED :
		APPROVED :

APPLICANT :  	
REGISTERED STRUCTURAL ENGINEER :	
 H.E. SRINIVAS SHASTRI, B.T., M.Eng. Sc M.A.S.CE, AIA, A.M.F.E. Chartered Engineer AM093341-7 CMDA-SR/GR-1/19/06/151 DTCP-TVLR/RSE/Gr-1/2019/08/003	
ARCHITECT / REGISTERED ENGINEER :	
 H.A. ESWARAN, D.E. M.A.M. Soc. FTY, Chartered Engineer & Registered Architect F3780 CMDA-RA/GR-1/19/06/270 DTCP-TVLR/RA/Gr-1/2019/08/004	

BLOCK NUMBER - 3
ANECHOIC BUILDING
(GROUND FLOOR PLAN, SECTION & ELEVATIONS)

PLAN SHOWING THE PROPOSED ANECHOIC BUILDING IN

PLOT NO.1 - 27, SURVEY NUMBERS 119/8, 120/1, 2, 3, 4, 5, 6, 7, 8A, 8B, 8C, 9, 10, 11, 12, 13, 146/1, 2, 3, 4, 147/1, 2, 3, 4, 5A, 5B, 6, 7, 8, 9, 148/1, 2A, 2B, 2C, 2D1, 2D2A, 2D2B, 2D3, 149/2, 150/1, 2A, 2B, 2C, 2D, 2E, 2F, 2G, 3, 151/2, 3A, 3B, 4, 152/2, 3, 4, 5A, 5B, 6, 7, 8, 9, 10, 11, 12, 13, 14, 15, 16, 17, 153/2A, 2B, 2C1, 2C2, 3 & 4.

CENTRAL AVENUE,
MAHINDRA INDUSTRIAL PARK CHENNAI LTD,
PERUVOYAL VILLAGE,
GUMMIDIPOONDI TALUK,
TIRUVALLUR DISTRICT - 601206

MANUFACTURE OF AIR CONDITIONING MACHINES

MAHINDRA INDUSTRIAL PARK CHENNAI LTD
APPROVED NUMBER :25/2023

UNIT - ORANGE CATEGORY

NOTE : ALL DIMENSIONS ARE IN MILLIMETER

SCHEDULE OF JOINERY :

NAME	DESCRIPTION	SIZE
RS	ROLLING SHUTTER	3000 X 2500
D	DOOR	3000 X 2100
D1	DOOR	1200 X 2100
SD	DOOR	2000 X 2400
SD1	DOOR	1000 X 2100
V	VENTILATOR	2450 x 600

COLOUR INDEX :	REFERENCE :
PROPOSED	SCALE : 1:100
BOUNDARY	DATE : 24.04.23
DRIVEWAY	DRAWN : R.N
	CHECKED :
	APPROVED :




APPLICANT :

REGISTERED STRUCTURAL ENGINEER :

H.E. Srinivas Shastri, B.E., M.Eng. Sc
M. ASCE, AIA, A.M.I.E.
Chartered Engineer AM093341-7
CMDA-SE/GR-1/19/06/151
DTCP-TVLR/RSE/Gr-1/2019/08/003

ARCHITECT / REGISTERED ENGINEER :

H.A. Eswara, B.E., P.E., M.Am. Soc., F.T.Y.
Chartered Engineer & Registered Architect
F3780
CMDA-RA/GR-1/19/06/270
DTCP-TVLR/RA/Gr-1/2019/08/004

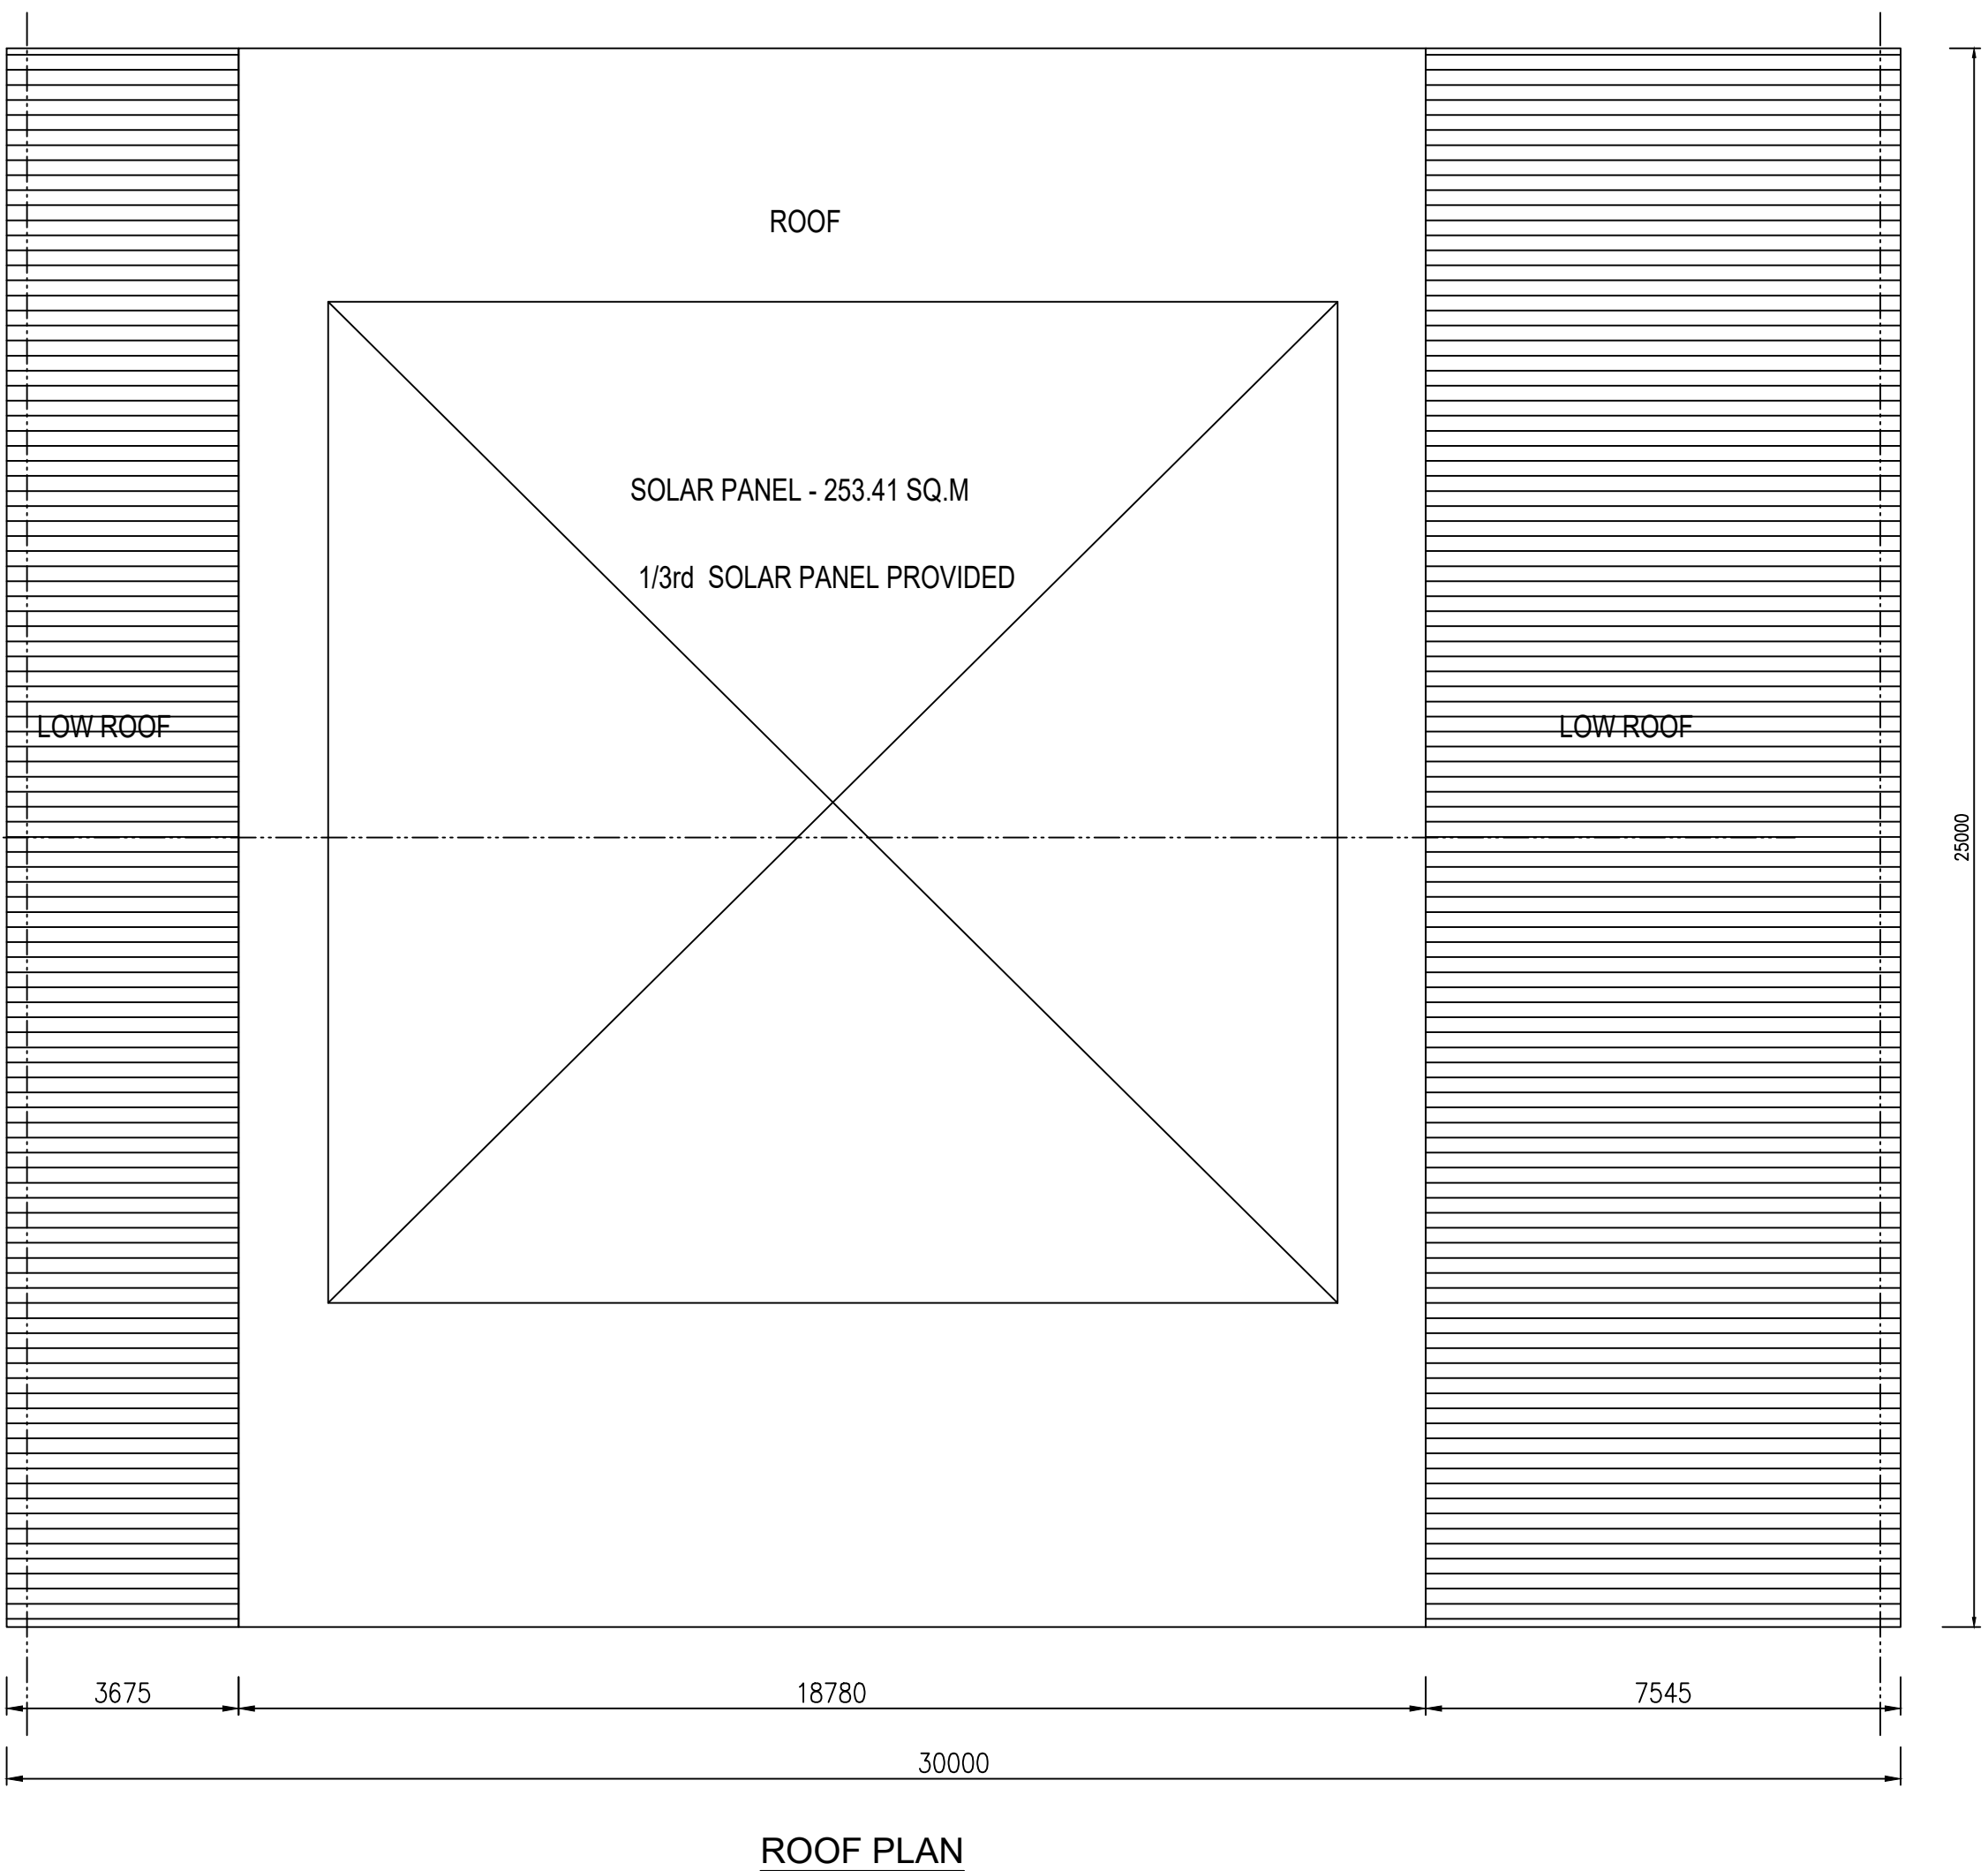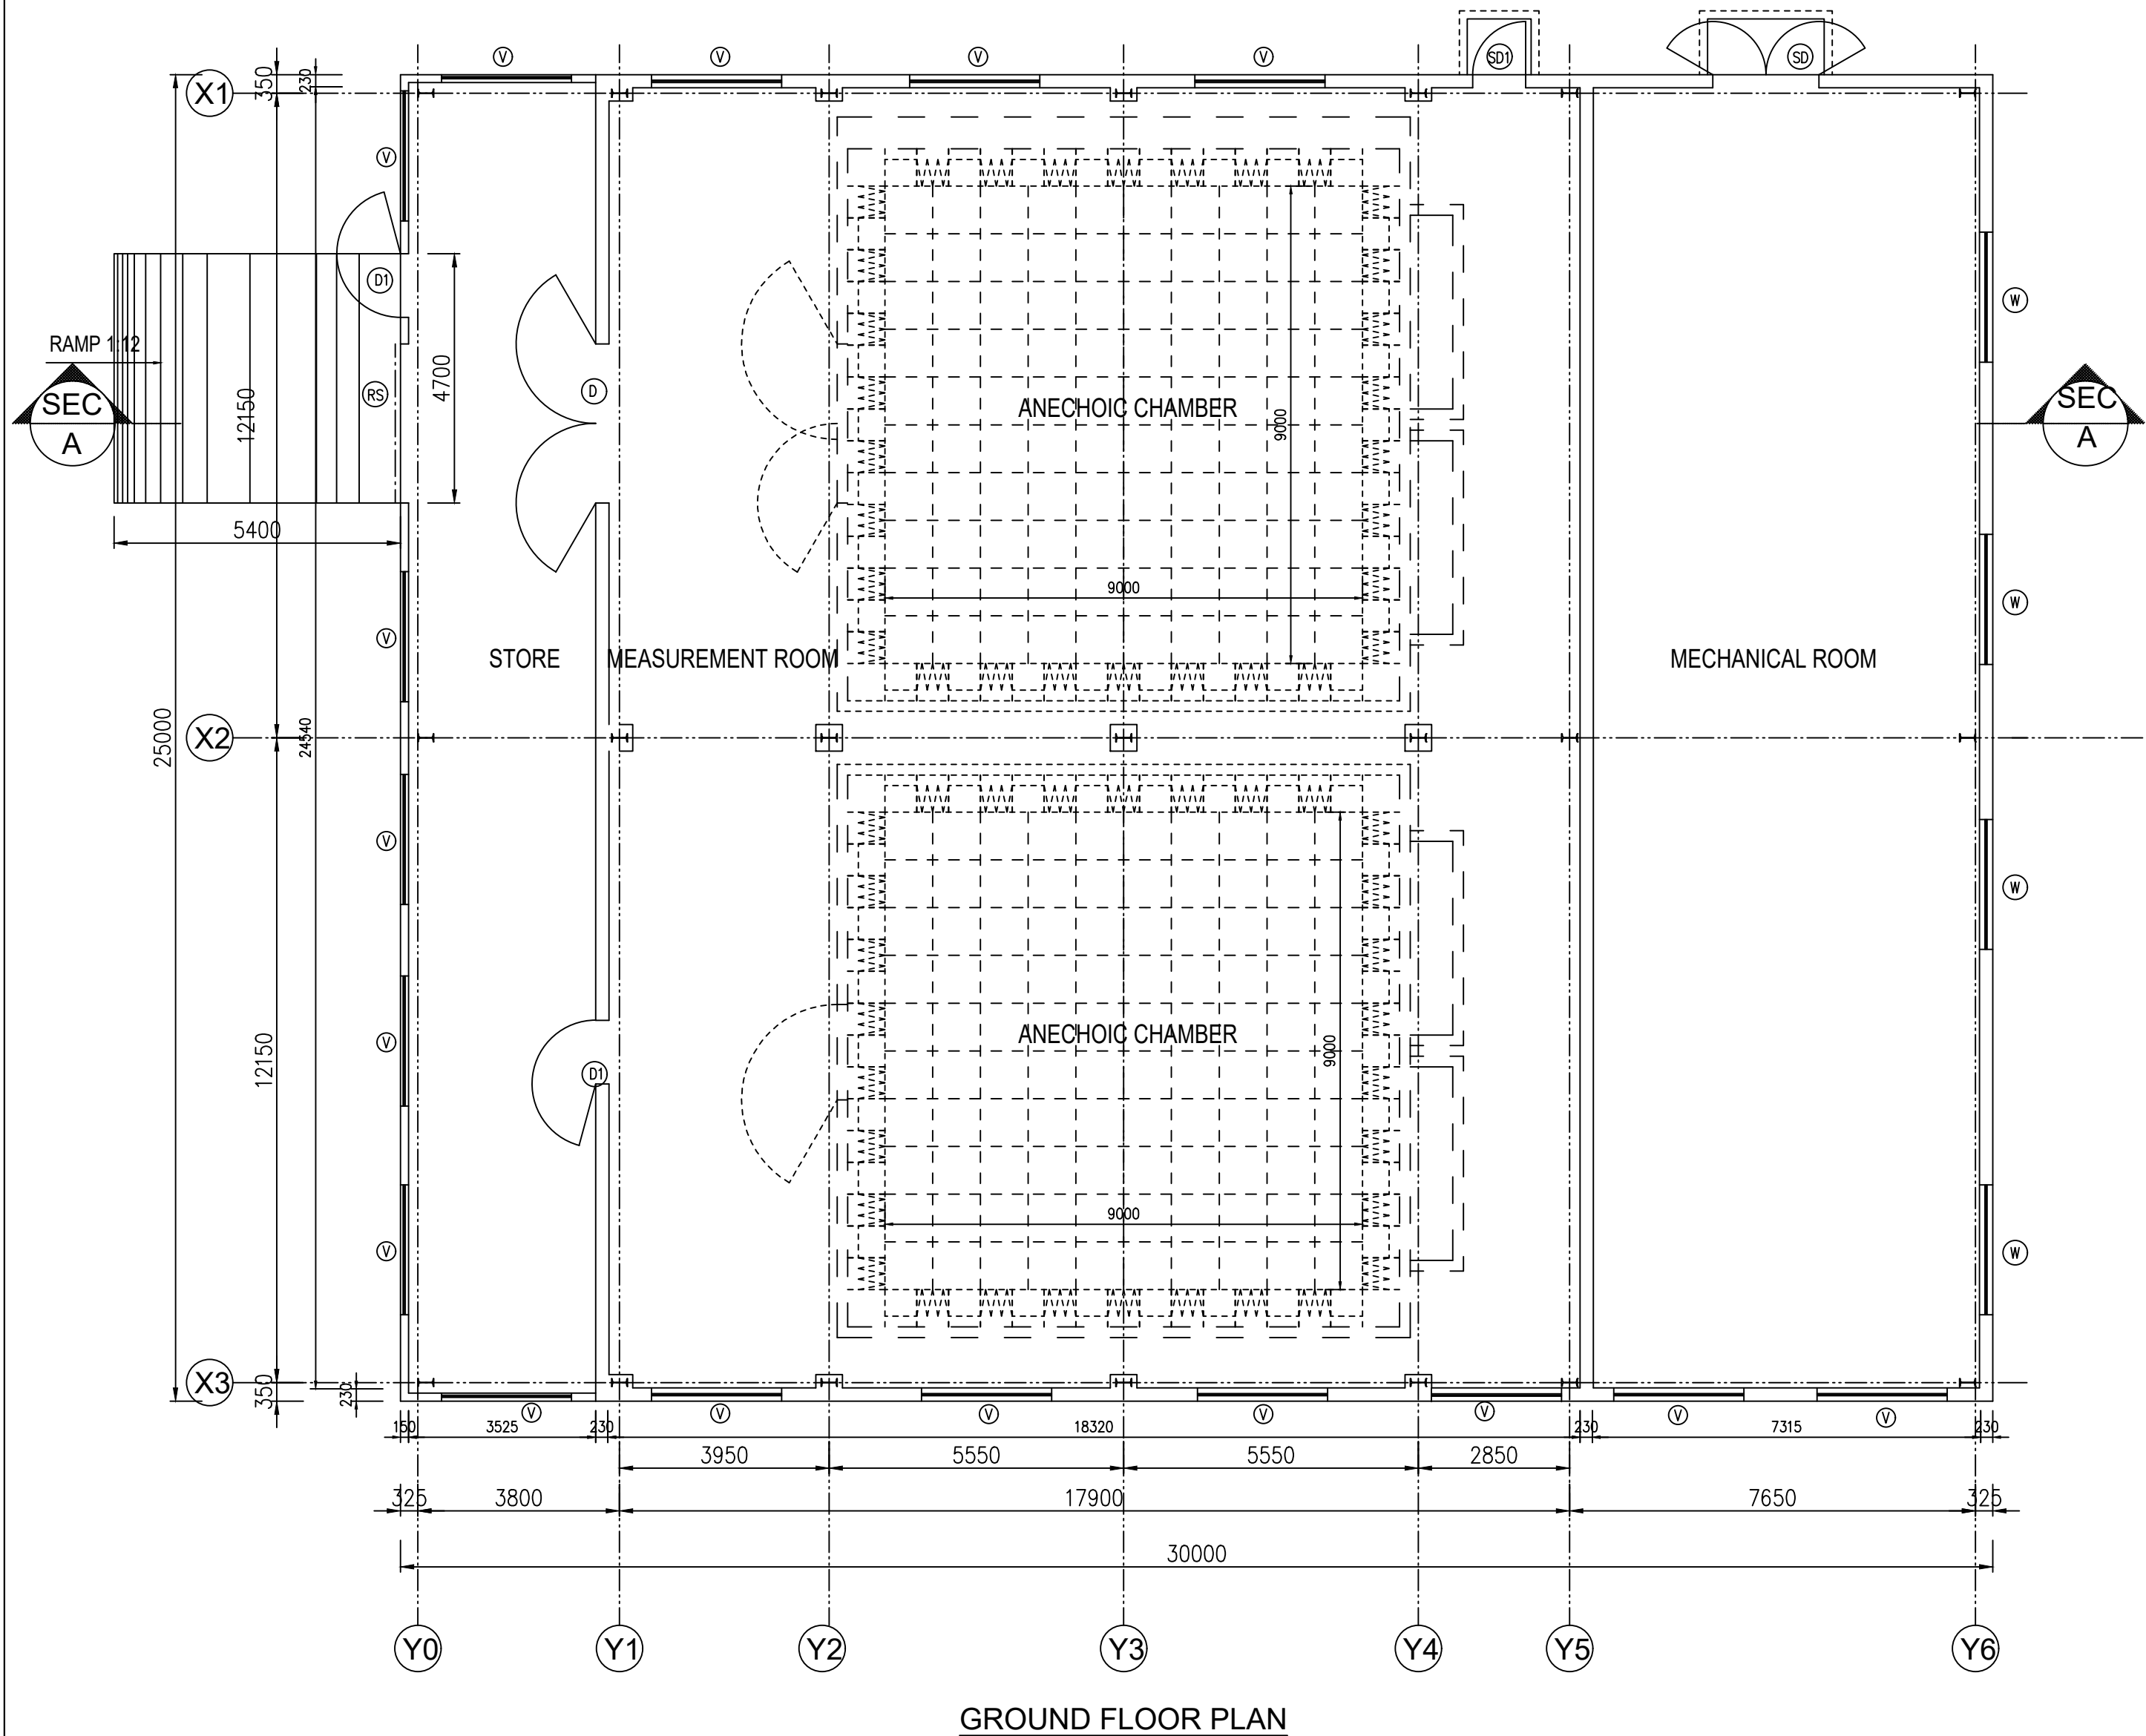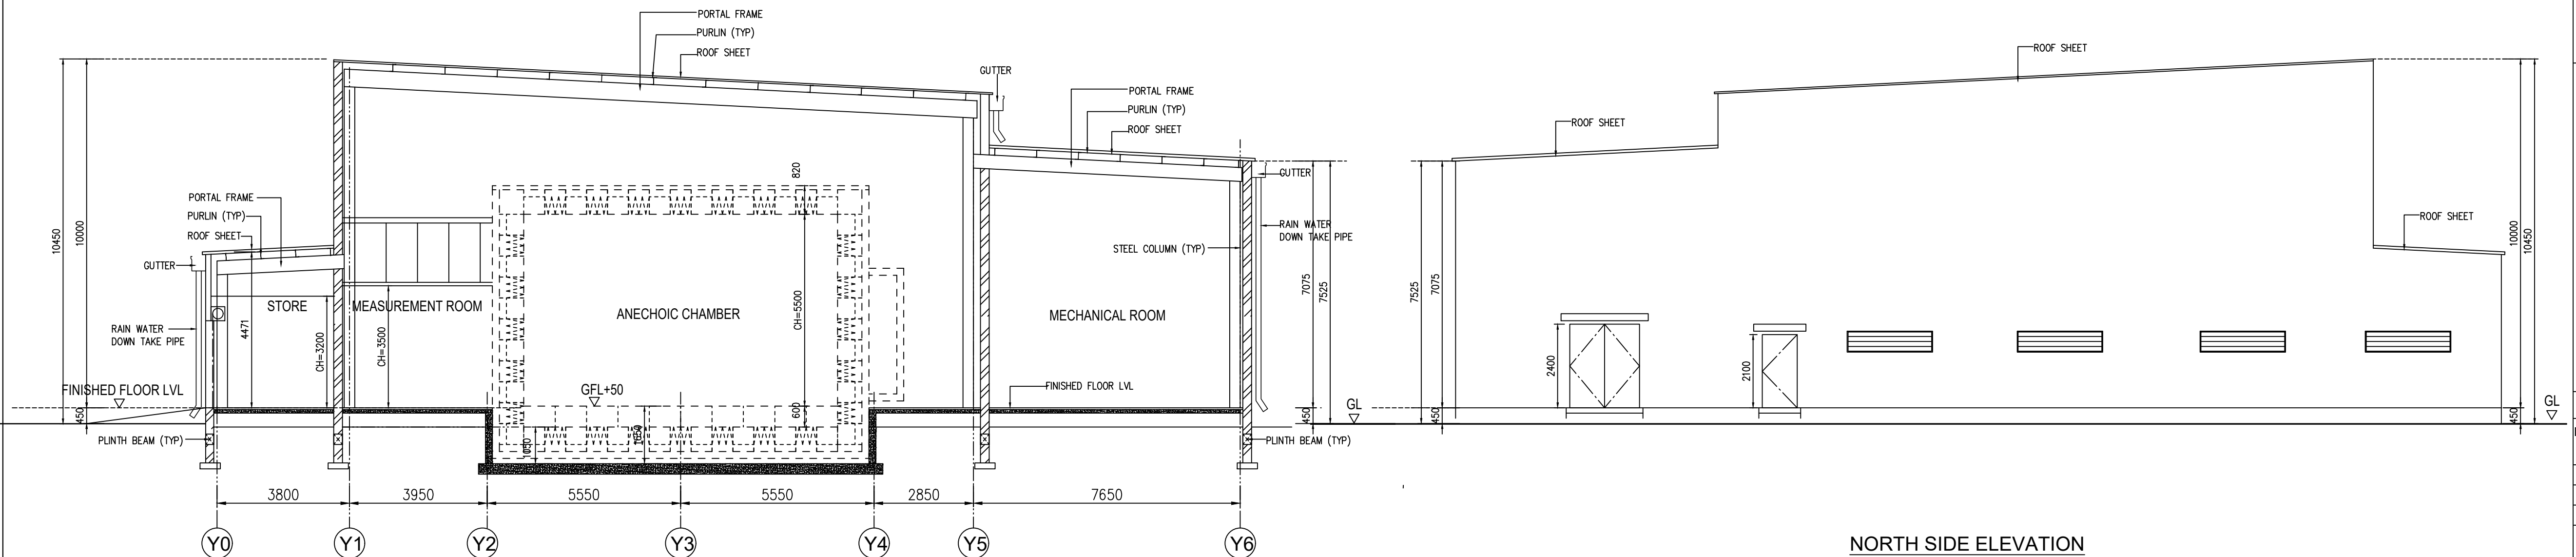

BLOCK NUMBER - 2
DEVELOPMENT CENTRE
(ELEVATIONS & SECTIONS)

PLAN SHOWING THE PROPOSED DEVELOPEMENT
CENTRE BUILDING IN

PLOT NO. I - 27, SURVEY NUMBERS 119/8, 120/1, 2, 3,
4, 5, 6, 7, 8A, 8B, 8C, 9, 10, 11, 12, 13, 146/1, 2, 3, 4,
147/1, 2, 3, 4, 5A, 5B, 6, 7, 8, 9, 148/1, 2A, 2B, 2C, 2D1,
2D2A, 2D2B, 2D3, 149/2, 150/1, 2A, 2B, 2C, 2D, 2E, 2F,
2G, 3, 151/2, 3A, 3B, 4, 152/2, 3, 4, 5A, 5B, 6, 7, 8, 9,
10, 11, 12, 13, 14, 15, 16, 17,153/2A, 2B, 2C1, 2C2,3&
4.

CENTRAL AVENUE,
MAHINDRA INDUSTRIAL PARK CHENNAI LTD,
PERUVOYAL VILLAGE,
GUMMIDIPOONDI TALUK,
TIRUVALLUR DISTRICT - 601206

MANUFACTURE OF AIR CONDITIONING MACHINES

MAHINDRA INDUSTRIAL PARK CHENNAI LTD
APPROVED NUMBER :25/2023

UNIT - ORANGE CATEGORY

MECHANICAL VENTILATION


NOTE : ALL DIMENSIONS ARE IN MILLIMETER

FULLY AIR CONDITIONED BUILDING

COLOUR INDEX :

PROPOSED
BOUNDARY
DRIVEWAY

REFERENCE :
SCALE : 1:100
DATE : 23.03.23
DRAWN : R.N
CHECKED :
APPROVED :

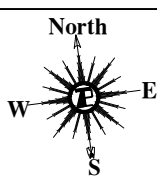

APPLICANT :

REGISTERED STRUCTURAL ENGINEER :


H.E. Srinivas Shastry

H.E. SRINIVAS SHASTRY, B.T., M.Eng. Sc
M.ASCE, AIA, A.M.I.E.
Chartered Engineer AM093341-7
CMDA-SE/GR-1/19/06/151
DTCP-TVLR/RSE/Gr-1/2019/08/003


ARCHITECT / REGISTERED ENGINEER :

H.A. Eswara


H.A. ESWARA, B.E., P.E., M.Am. Soc., F.I.V.
Chartered Engineer & Registered Architect
F3780 77/3816
CMDA-RA/GR-1/19/06/270
DTCP-TVLR/RA/Gr-1/2019/08/004

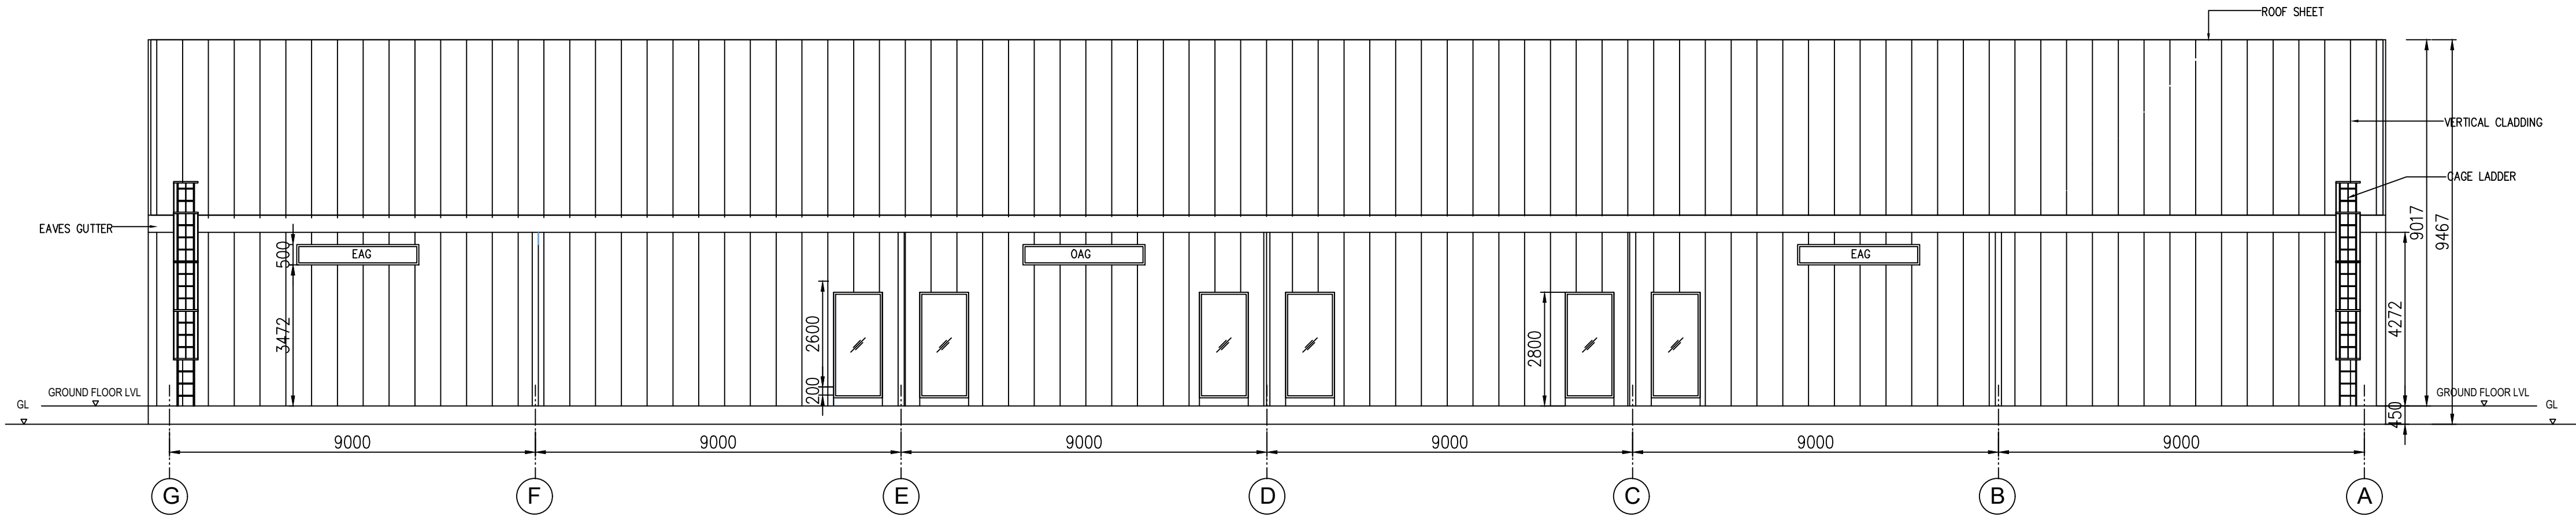


WEST SIDE ELEVATION

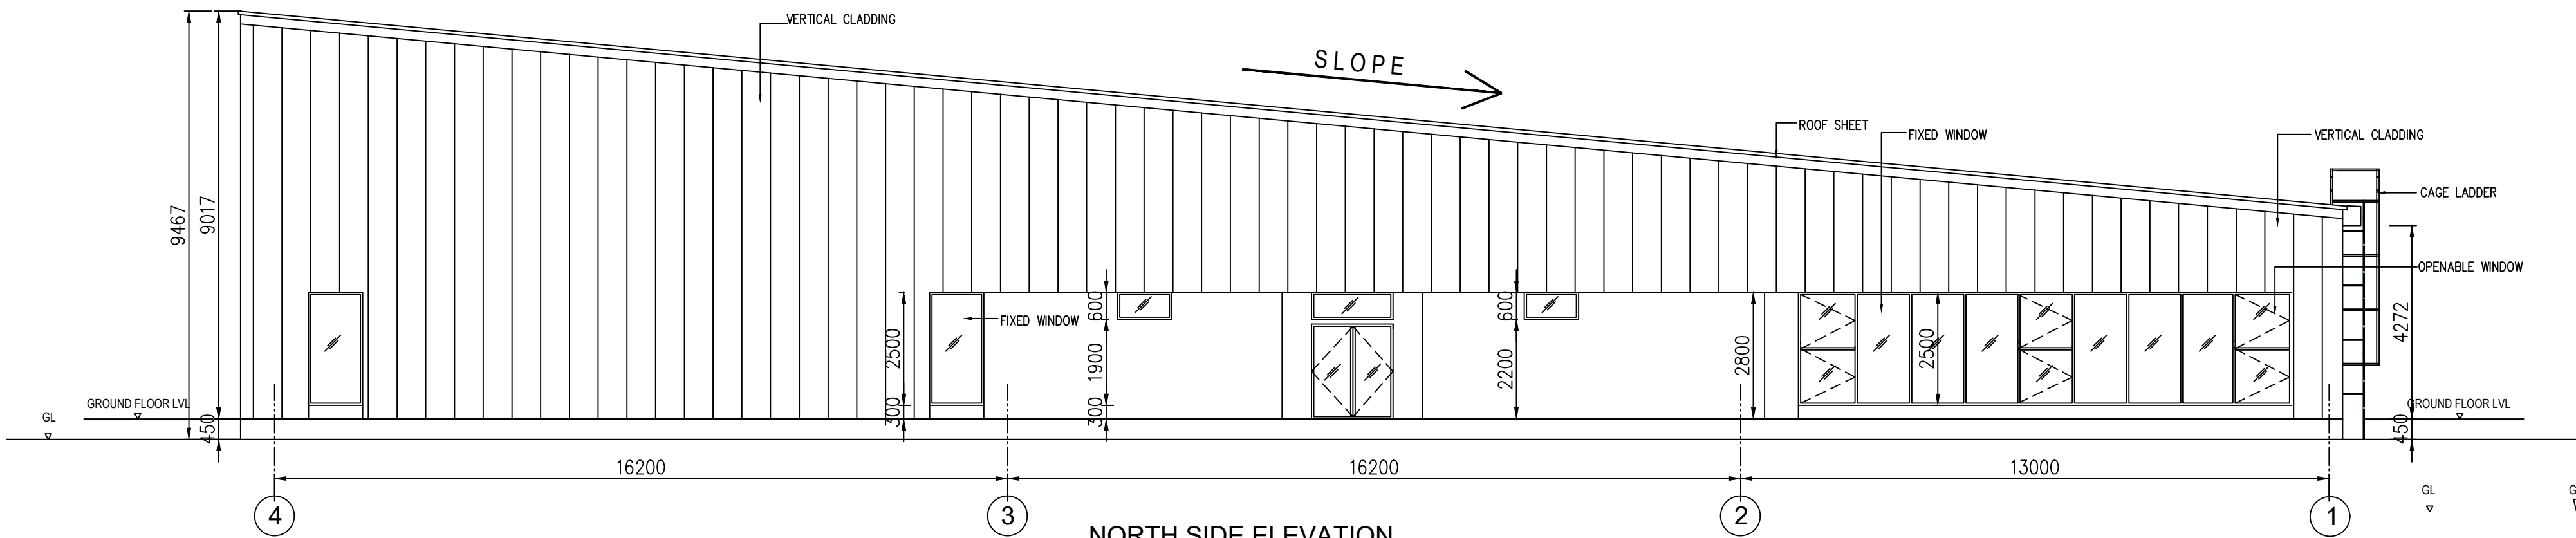

NORTH SIDE ELEVATION

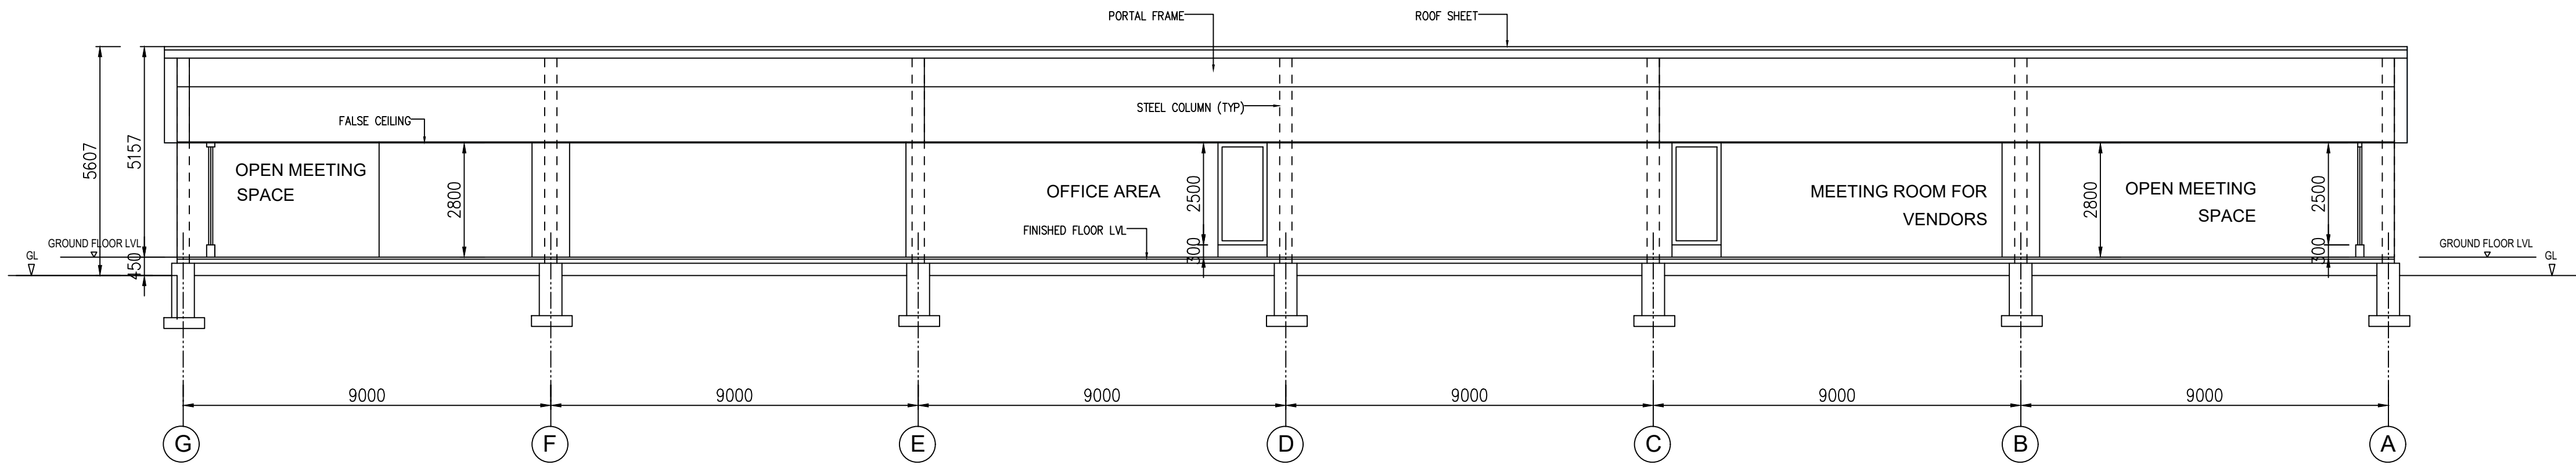


SECTION - C - C

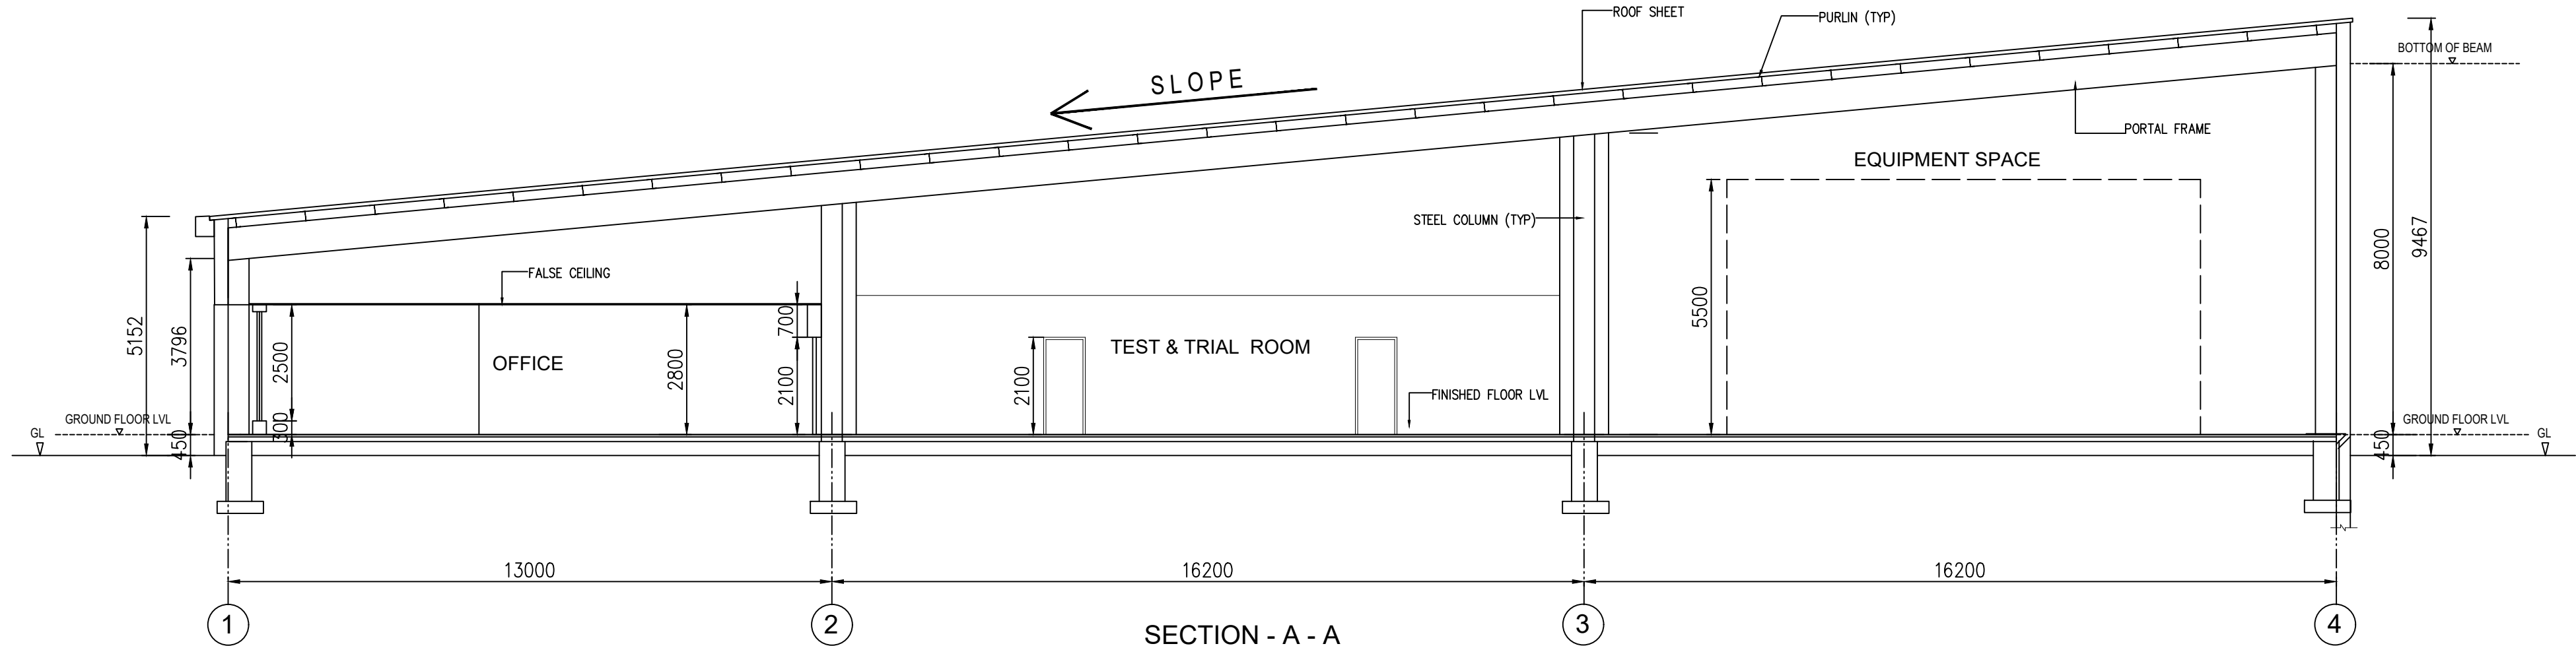


SECTION - A - A

BLOCK NUMBER : 2
DEVELOPMENT CENTRE
(GROUND FLOOR PLAN & ROOF PLAN)

PLAN SHOWING THE PROPOSED DEVELOPEMENT CENTRE BUILDING IN
PLOT NO. I - 27, SURVEY NUMBERS 119/8, 120/1, 2, 3, 4, 5, 6, 7, 8A, 8B, 8C, 9, 10, 11, 12, 13, 146/1, 2, 3, 4, 147/1, 2, 3, 4, 5A, 5B, 6, 7, 8, 9, 148/1, 2A, 2B, 2C, 2D1, 2D2A, 2D2B, 2D3, 149/2, 150/1, 2A, 2B, 2C, 2D, 2E, 2F, 2G, 3, 151/2, 3A, 3B, 4, 152/2, 3, 4, 5A, 5B, 6, 7, 8, 9, 10, 11, 12, 13, 14, 15, 16, 17, 153/2A, 2B, 2C1, 2C2, 3 & 4.
CENTRAL AVENUE,
MAHINDRA INDUSTRIAL PARK CHENNAI LTD,
PERUVOYAL VILLAGE,
GUMMIDIPOONDI TALUK,
TIRUVALLUR DISTRICT - 601206
MANUFACTURE OF AIR CONDITIONING MACHINES
MAHINDRA INDUSTRIAL PARK CHENNAI LTD
APPROVED NUMBER : 25/2023
UNIT - ORANGE CATEGORY
MECHANICAL VENTILATION
FULLY AIR CONDITIONED BUILDING
NOTE : ALL DIMENSIONS ARE IN MILLIMETER

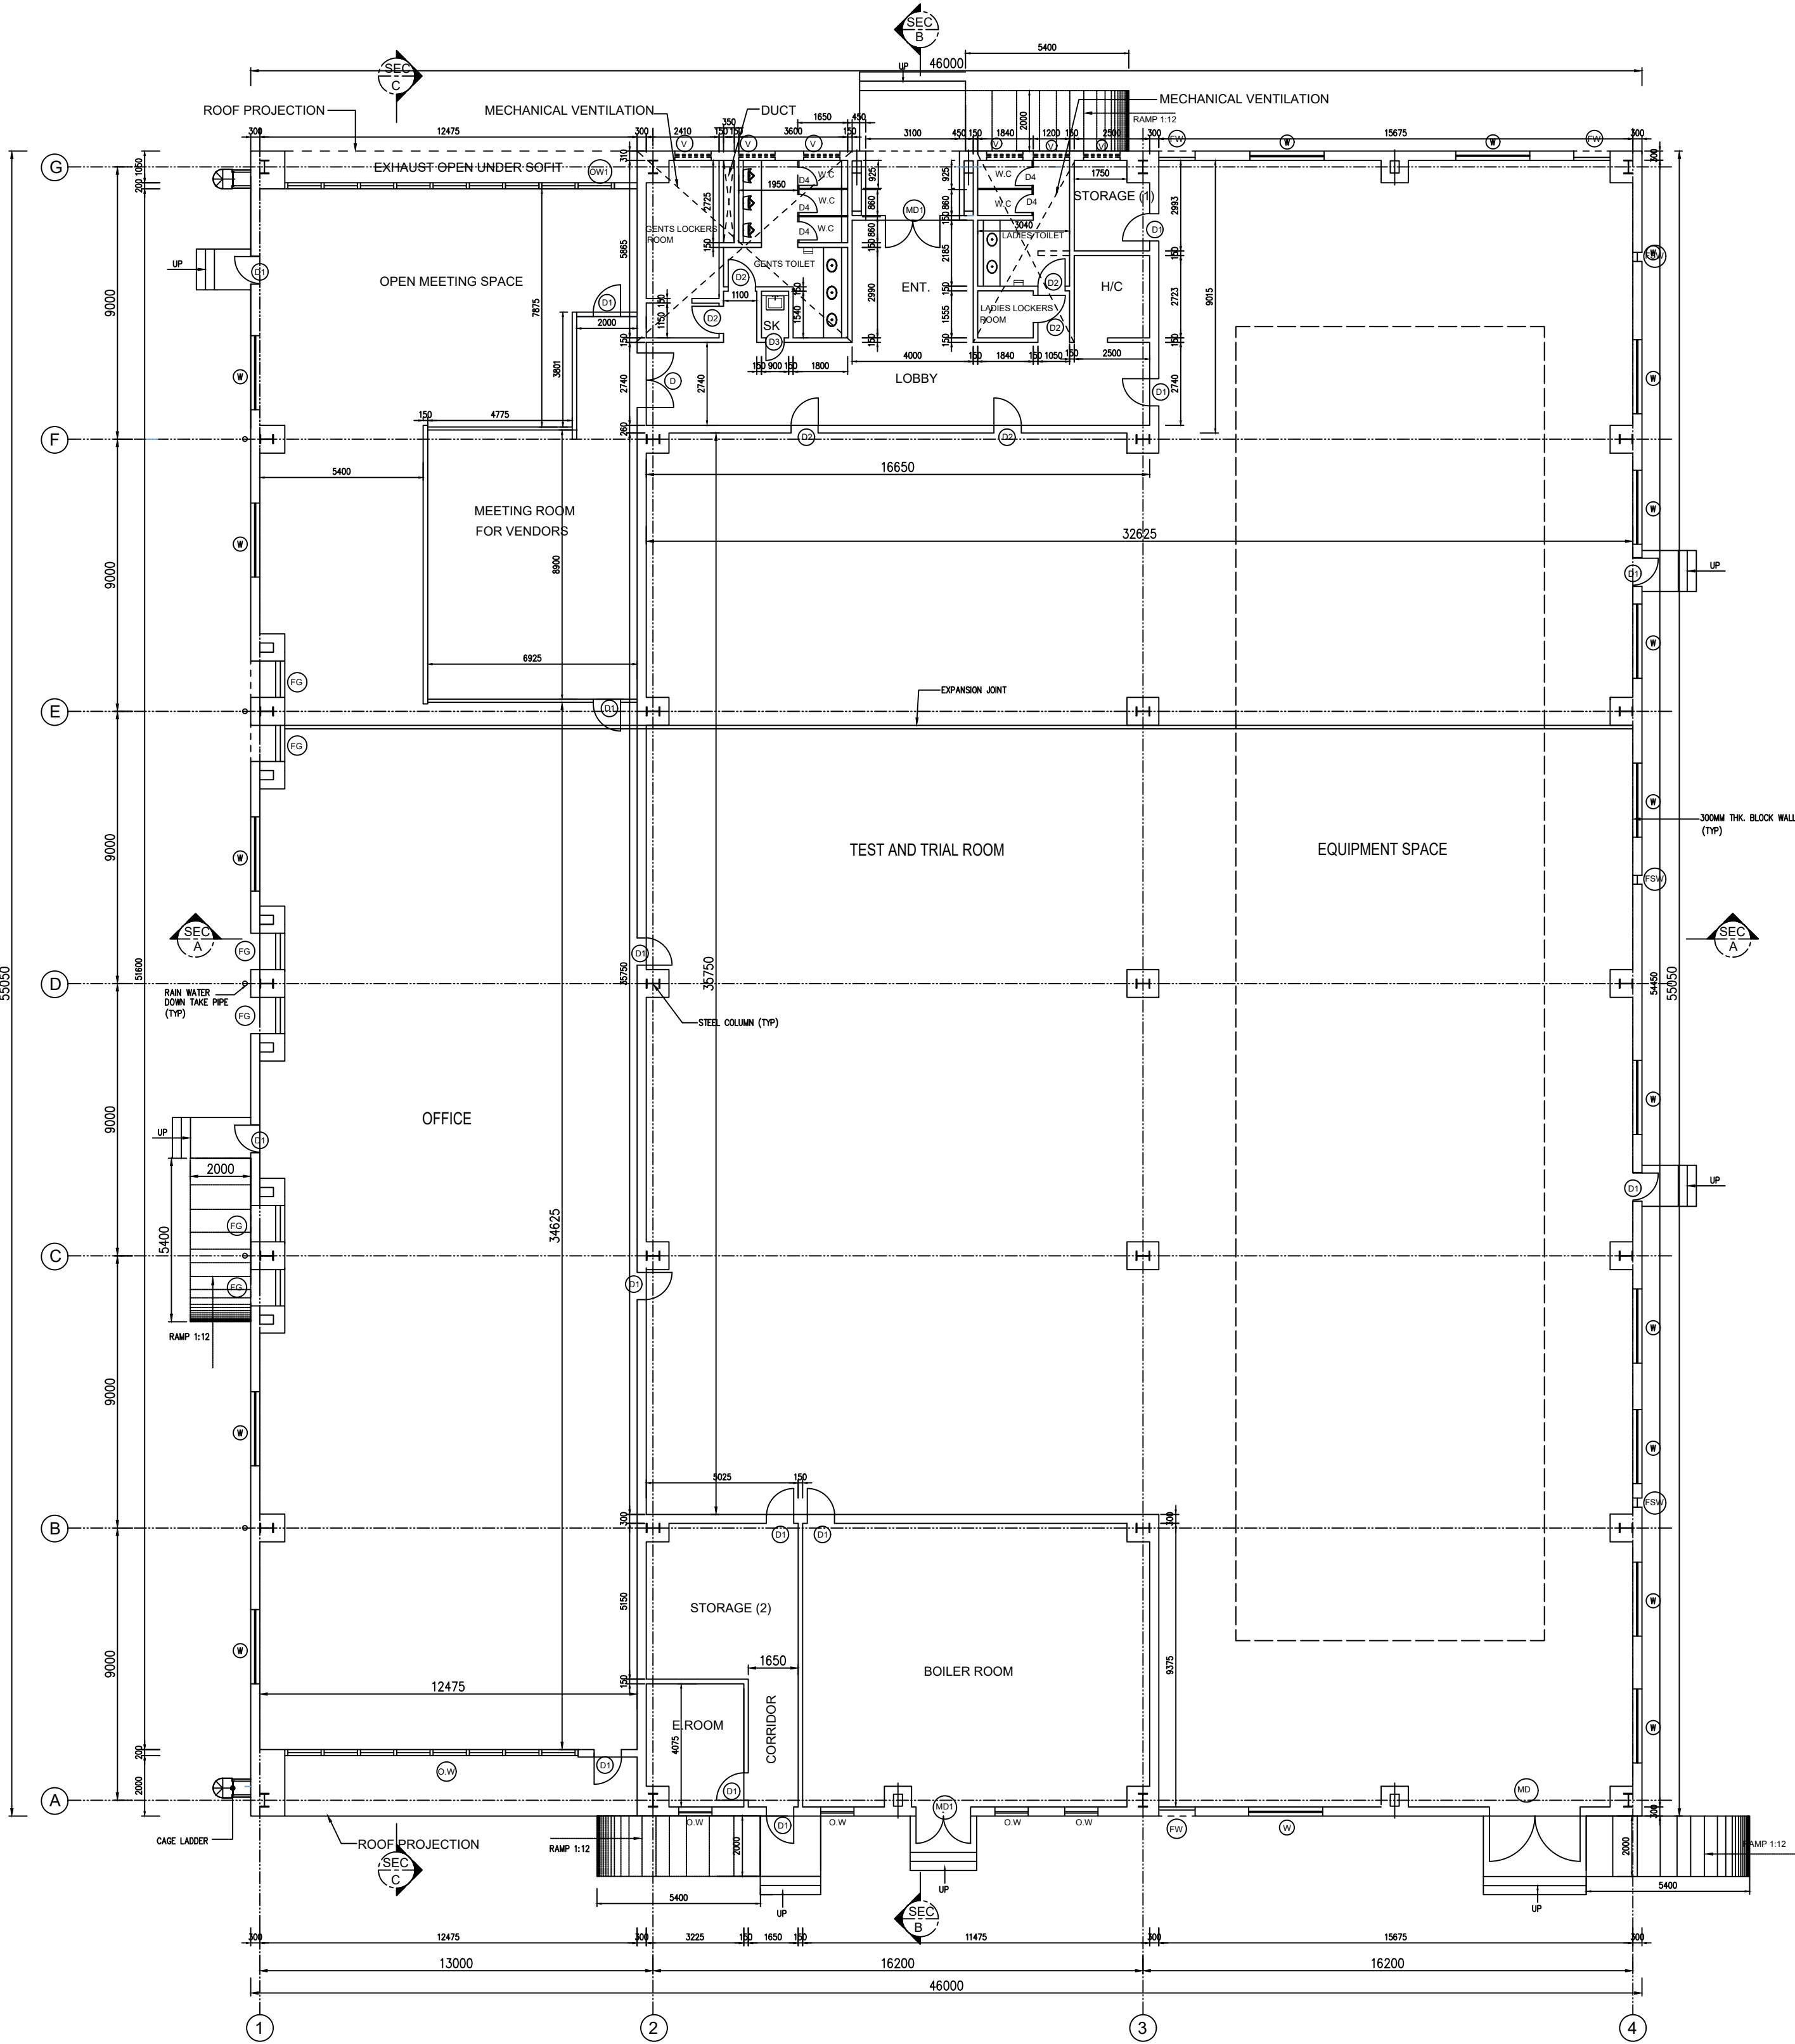

GROUND FLOOR PLAN

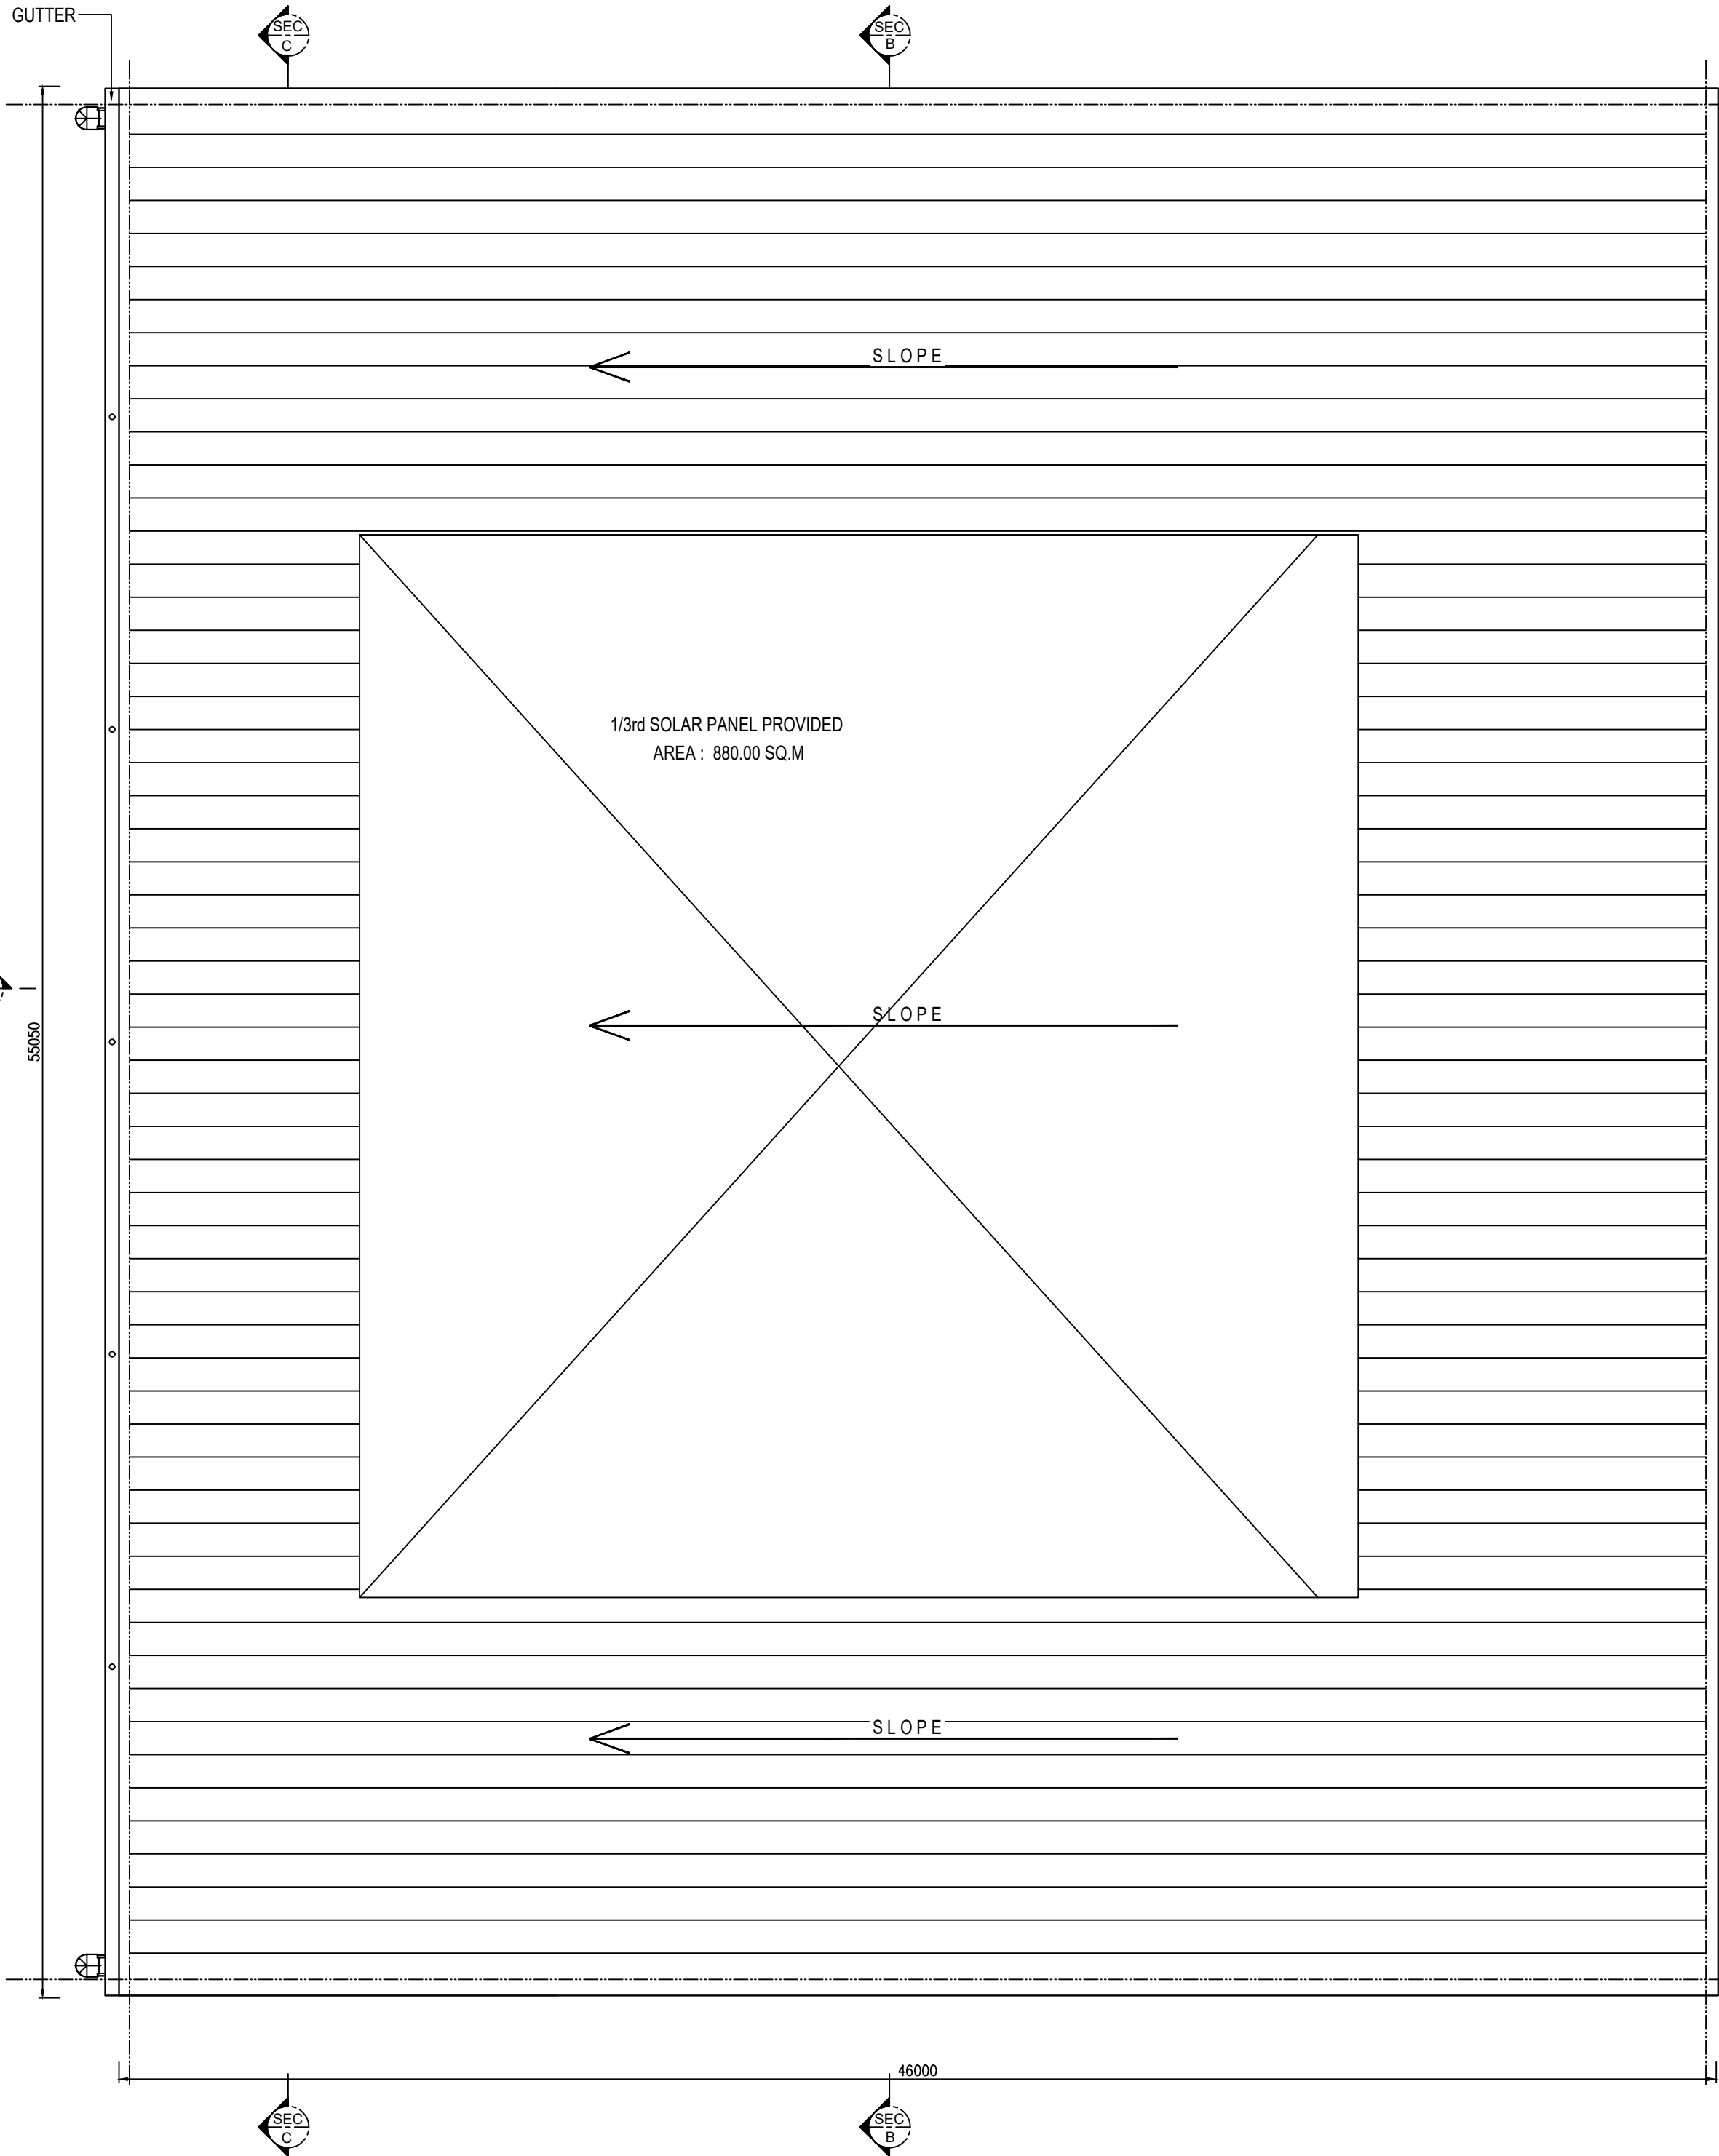

ROOF PLAN

SCHEDULE OF JOINERY :


NAME	DESCRIPTION	SIZE
MD	DOOR	3000 X 3000
MD	DOOR	1800 X 2800
D	DOOR	1800 X 2100
D1	DOOR	1000 X 2100
D2	DOOR	900 X 2100
D3	DOOR	750 X 2100
D4	DOOR	750 X 2100
OW	OPENABLE WINDOW	8700 X 2500
OW1	OPENABLE WINDOW	10900 X 2500
FW	FIXED WINDOW	1200 X 600
FSW	FIXED WINDOW	300 X 600
FG	FIXED WINDOW	1200 X 600
V	VENTILATOR	1200 X 600

COLOUR INDEX :

PROPOSED	
BOUNDARY	
DRIVEWAY	
CAGE LADDER	

REFERENCE :

SCALE	1:100
DATE	23.03.22
DRAWN	R.N.
CHECKED	
APPROVED	

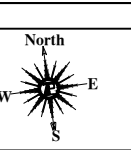

APPLICANT :



REGISTERED STRUCTURAL ENGINEER :

H.E. SRINIVAS SHASTRI, B.E., M.Eng.Sc
M.ASCE, M.A., A.M.I.E.
Chartered Engineer AM093341-7
CMDA-SE/GR-1/19/06/151
DTCP-TVLR/RSE/Gr-1/2019/08/003

ARCHITECT / REGISTERED ENGINEER :

H.A. ESWARAN, B.E., M.A., M.I.E.
Chartered Engineer & Registered Architect
F3780
CMDA-RA/GR-1/19/06/270
DTCP-TVLR/RA/Gr-1/2019/08/004

BLOCK NUMBER : 1
HEAD QUARTERS BUILDING
(GROUND & FIRST FLOOR PLAN)

PLAN SHOWING THE PROPOSED HEAD QUARTERS BUILDING IN
PLOT NO. I - 27, SURVEY NUMBERS 119/8, 120/1, 2, 3, 4, 5, 6, 7, 8A, 8B, 8C, 9, 10, 11, 12, 13, 146/1, 2, 3, 4, 147/1, 2, 3, 4, 5A, 5B, 6, 7, 8, 9, 148/1, 2A, 2B, 2C, 2D1, 2D2A, 2D2B, 2D3, 149/2, 150/1, 2A, 2B, 2C, 2D, 2E, 2F, 2G, 3, 151/2, 3A, 3B, 4, 152/2, 3, 4, 5A, 5B, 6, 7, 8, 9, 10, 11, 12, 13, 14, 15, 16, 17, 153/2A, 2B, 2C1, 2C2, 3 & 4.
CENTRAL AVENUE,
MAHINDRA INDUSTRIAL PARK CHENNAI LTD,
PERUVOYAL VILLAGE,
GUMMIDIPONDI TALUK,
TIRUVALLUR DISTRICT - 601206
MANUFACTURE OF AIR CONDITIONING MACHINES
MAHINDRA INDUSTRIAL PARK CHENNAI LTD
APPROVED NUMBER : 25/2023
UNIT - ORANGE CATEGORY
MECHANICAL VENTILATION
FULLY AIR CONDITIONED BUILDING
NOTE : ALL DIMENSIONS ARE IN MILLIMETER

SCHEDULE OF JOINERY :

NAME	DESCRIPTION	SIZE
MD	DOOR	3600 X 3500
D	DOOR	2000 X 2800
D1	DOOR	1800 X 2100
D2	DOOR	900 X 2100
D3	DOOR	750 X 2100
OW	OPENABLE WINDOW	3080 X 2500
OW1	OPENABLE WINDOW	3445 X 2500
OW2	OPENABLE WINDOW	2765 X 2500
OW3	OPENABLE WINDOW	11300 X 2500
OW4	OPENABLE WINDOW	4150 X 2500
FG	FIXED GLASS	300 X 10260
FG1	FIXED GLASS	300 X 3000
FG2	FIXED GLASS	300 X 3600
FG3	FIXED GLASS	300 X 3000
FG4	FIXED GLASS	300 X 2800
FG5	FIXED GLASS	300 X 8360
FG6	FIXED GLASS	300 X 9500
FG7	FIXED GLASS	300 X 9600

COLOUR INDEX :	REFERENCE :
PROPOSED	SCALE : 1:100
BOUNDARY	DATE : 23.03.23
DRIVEWAY	DRAWN : R.N
	CHECKED :
	APPROVED :


APPLICANT :

REGISTERED STRUCTURAL ENGINEER :


H.E. Srinivas Shastri, B.T., M.Eng. Sc
M.ASCE, AIA, A.M.I.E.
Chartered Engineer AM093341-7
CMDA-S2/GR-1/19/06/151
DTCP-TVLR/RSE/Gr-1/2019/08/003

ARCHITECT / REGISTERED ENGINEER :

H.A. Eswarappa, P.E., M.ASCE, P.E.,
Chartered Engineer & Registered Architect
P3780
CMDA-RA/RA/Gr-1/19/06/270
DTCP-TVLR/RA/Gr-1/2019/08/004

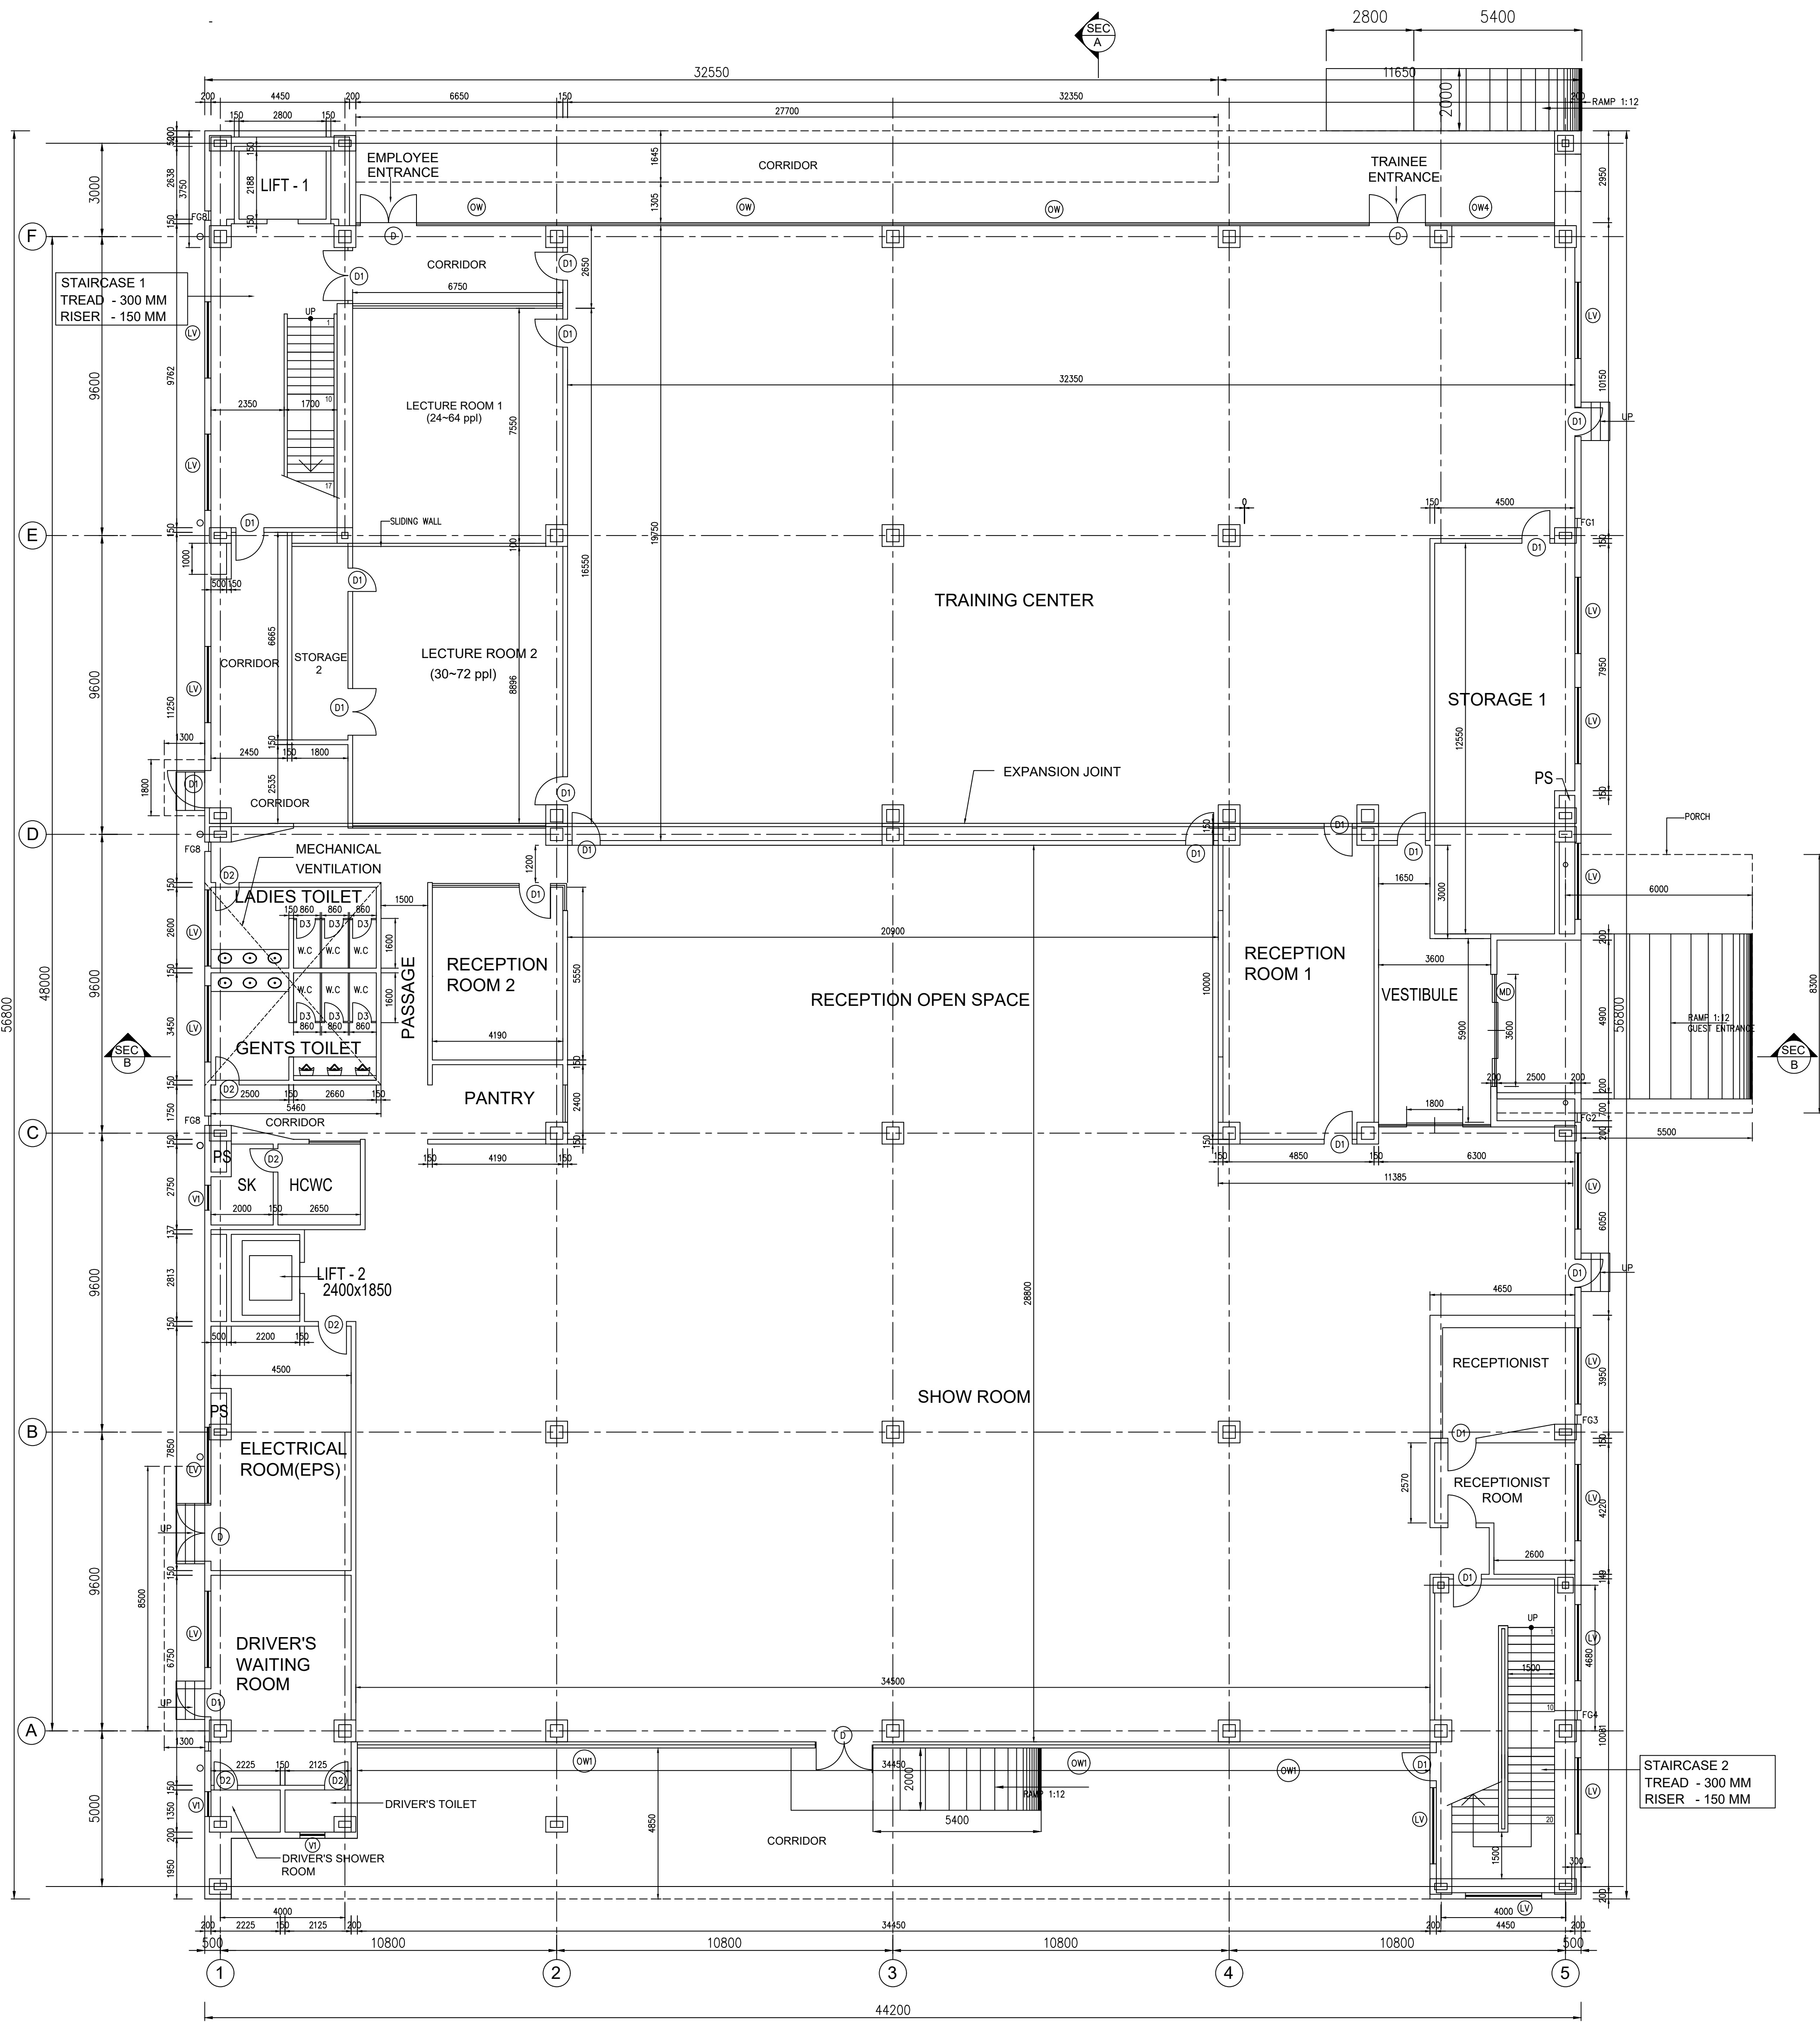

GROUND FLOOR PLAN

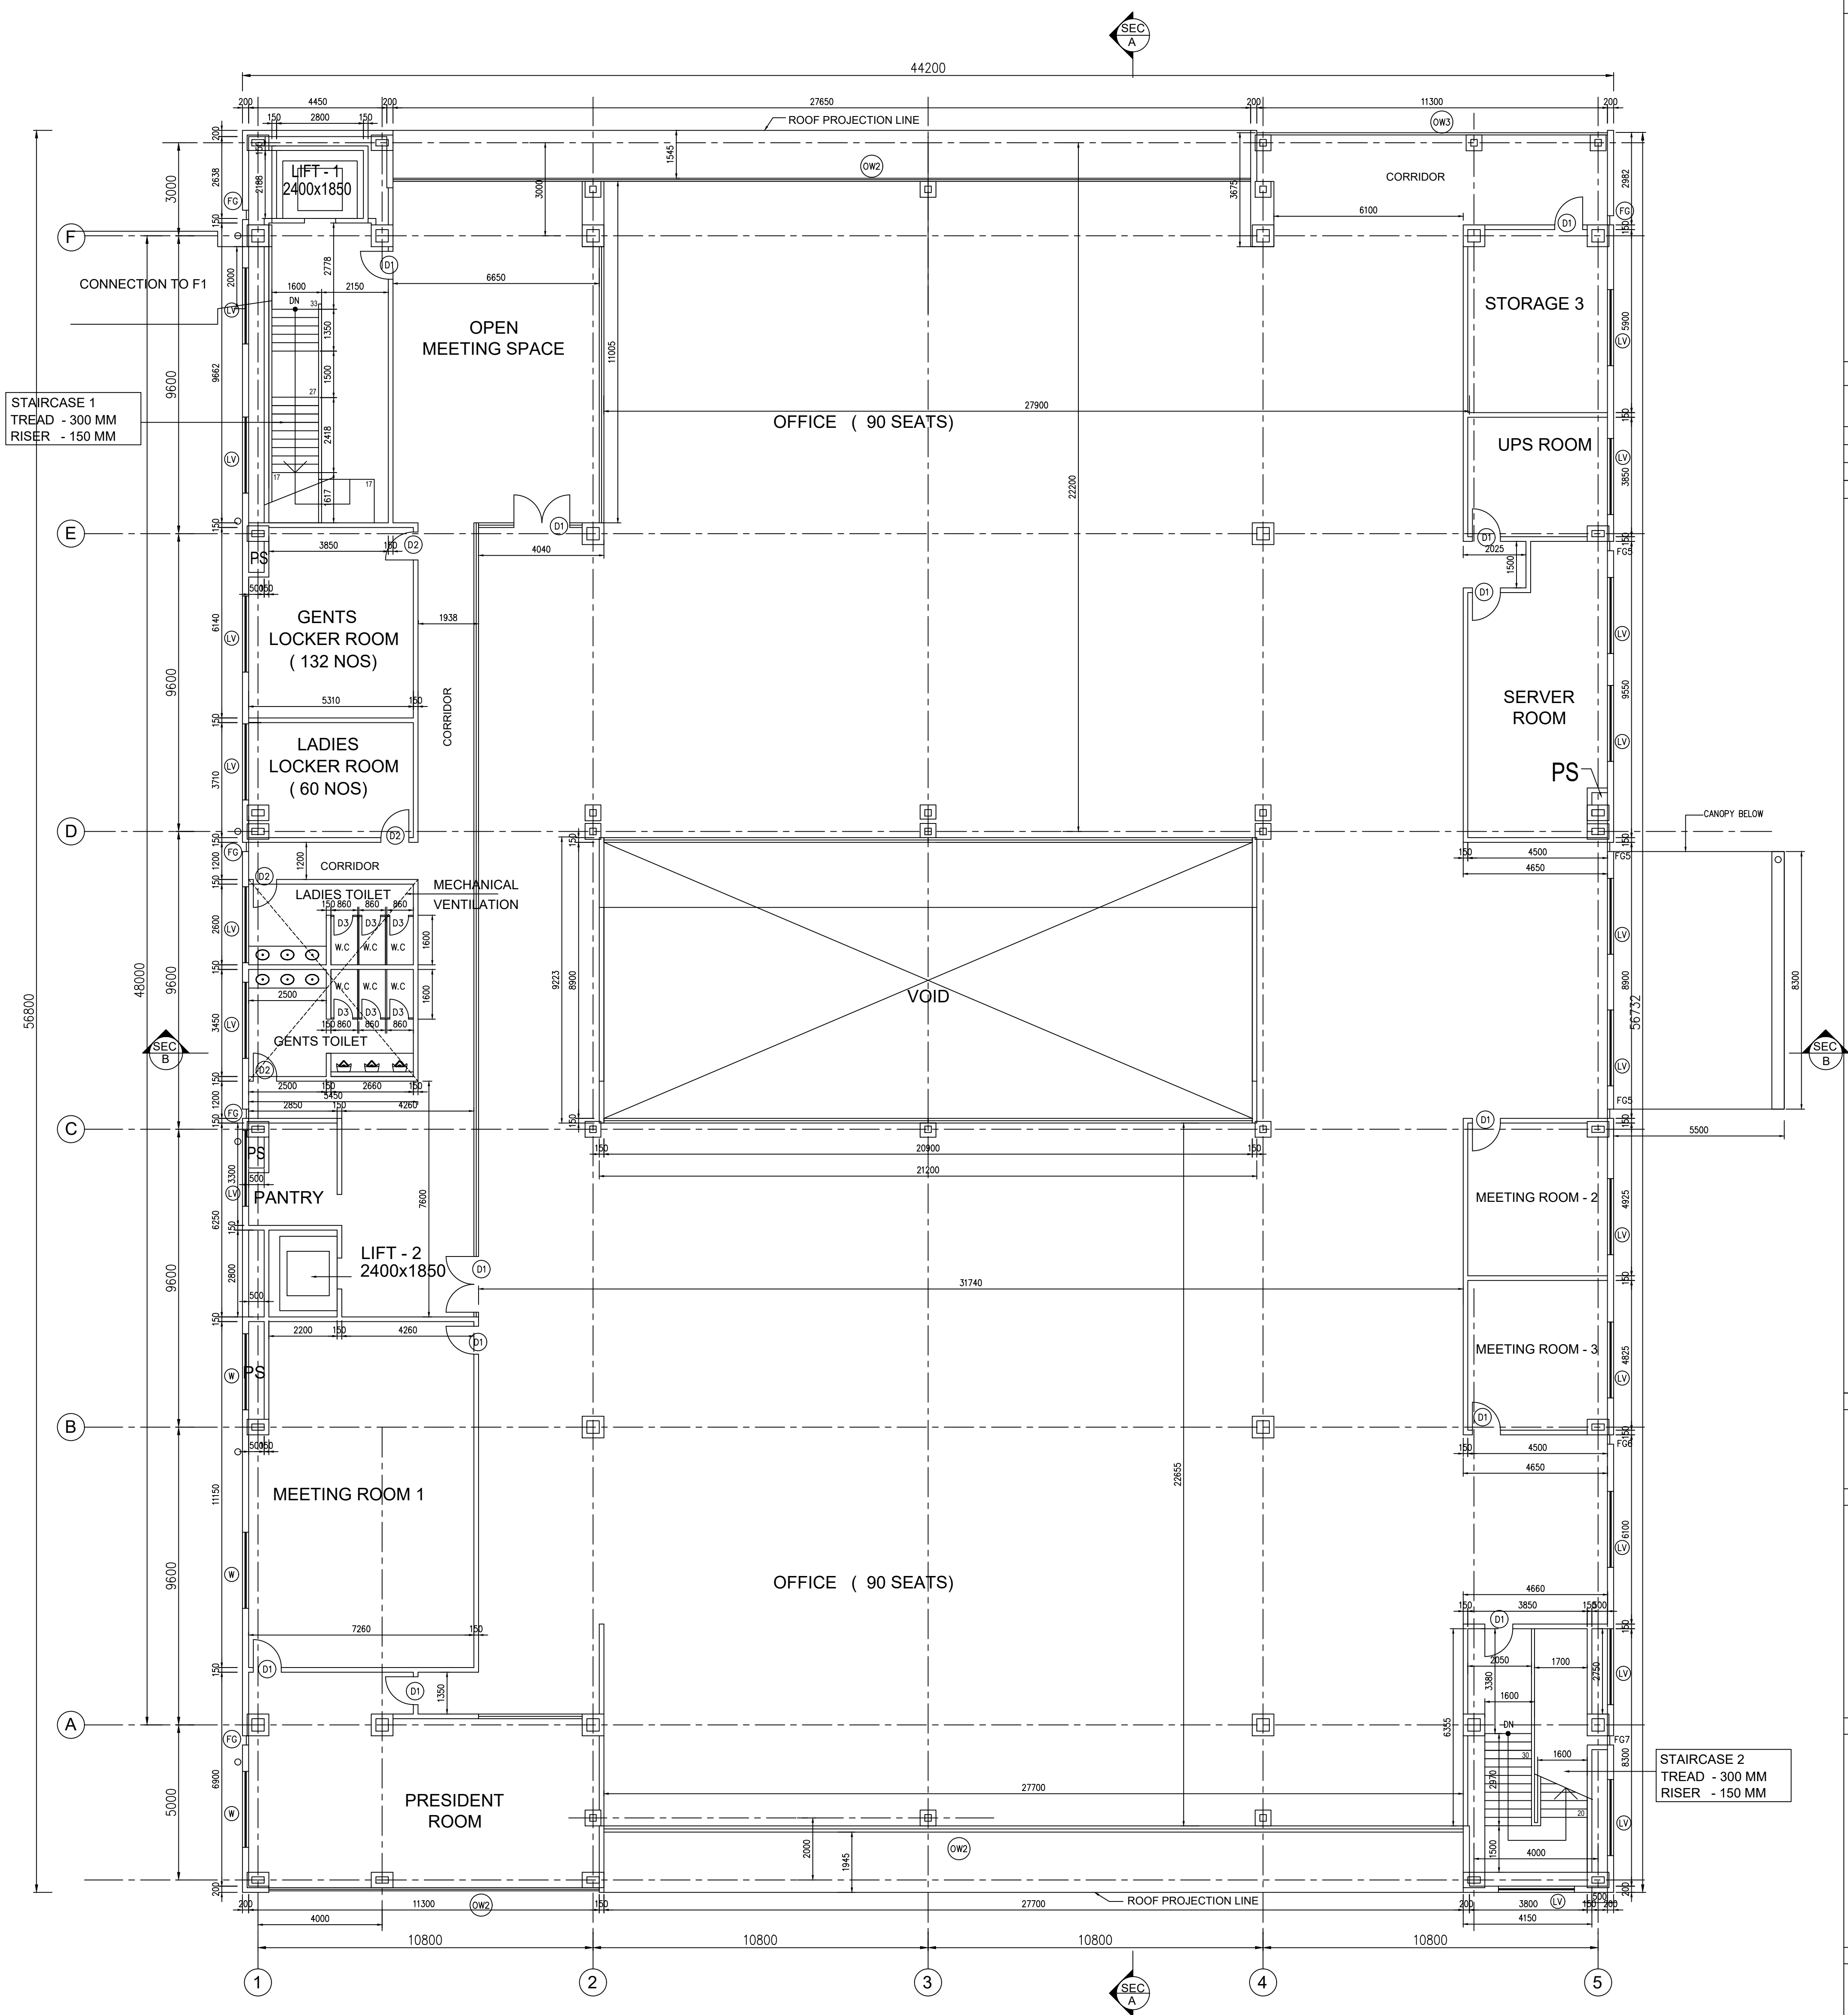

FIRST FLOOR PLAN

BLOCK NUMBER - 1
FACTORY BUILDING - 1
(ELEVATIONS)

PLAN SHOWING THE PROPOSED FACTORY BUILDING-1 IN

PLOT NO. I - 27, SURVEY NUMBERS 119/8, 120/1, 2, 3, 4, 5, 6, 7, 8A, 8B, 8C, 9, 10, 11, 12, 13, 146/1, 2, 3, 4, 147/1, 2, 3, 4, 5A, 5B, 6, 7, 8, 9, 148/1, 2A, 2B, 2C, 2D1, 2D2A, 2D2B, 2D3, 149/2, 150/1, 2A, 2B, 2C, 2D, 2E, 2F, 2G, 3, 151/2, 3A, 3B, 4, 152/2, 3, 4, 5A, 5B, 6, 7, 8, 9, 10, 11, 12, 13, 14, 15, 16, 17, 153/2A, 2B, 2C1, 2C2, 3 & 4.

CENTRAL AVENUE,
MAHINDRA INDUSTRIAL PARK CHENNAI LTD, PERUVYOYAL VILLAGE,
GUMMIDIPOONDI TALUK,
TIRUVALLUR DISTRICT - 601206


MANUFACTURE OF AIR CONDITIONING MACHINES
MAHINDRA INDUSTRIAL PARK CHENNAI LTD
APPROVED NUMBER :25/2023

UNIT - ORANGE CATEGORY
MECHANICAL VENTILATION

NOTE : ALL DIMENSIONS ARE IN MILLIMETER

COLOUR INDEX :	REFERENCE :
PROPOSED	SCALE : 1 : 200
BOUNDARY	DATE : 23.03.23
DRIVEWAY	DRAWN : R.N
	CHECKED :
	APPROVED :

APPLICANT :

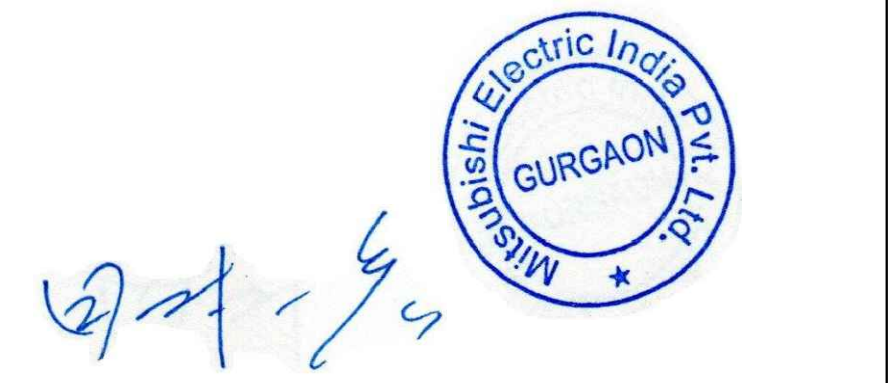


REGISTERED STRUCTURAL ENGINEER :


H.E. Srinivas Shastri, B.E., M.Eng. Sc
M. ASCE, AIA, A.M.I.E.
Chartered Engineer AM93341-7
CMDA-SE/GR-1/19/06/151
DTCF-TVLR/RSE/Gr-1/2019/08/003

ARCHITECT / REGISTERED ENGINEER :


H.A. Esvaran, B.E., P.E., M.Eng. Sc, FIV
Chartered Engineer & Registered Architect
F3780
CMDA-RA/GR-1/19/06/270
DTCF-TVLR/RA/Gr-1/2019/08/004

 


EAST SIDE ELEVATION

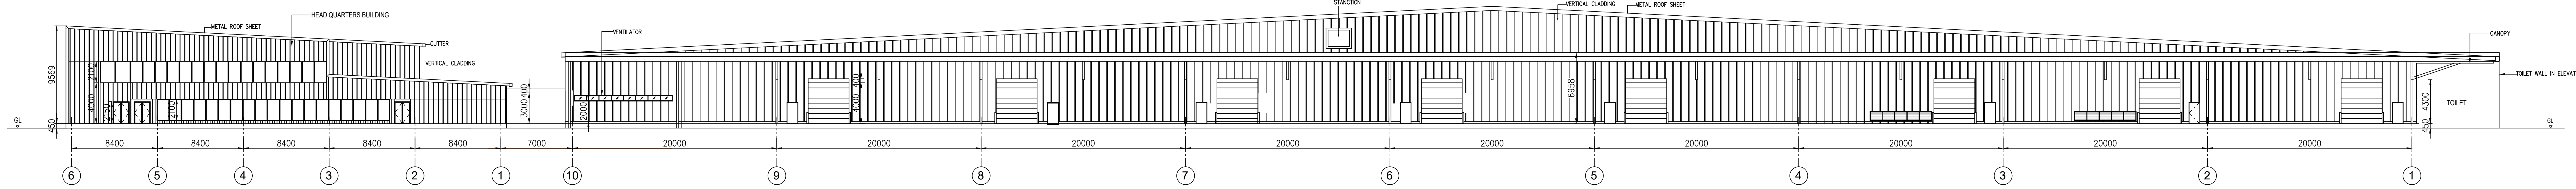

NORTH SIDE ELEVATION

 

WEST SIDE ELEVATION

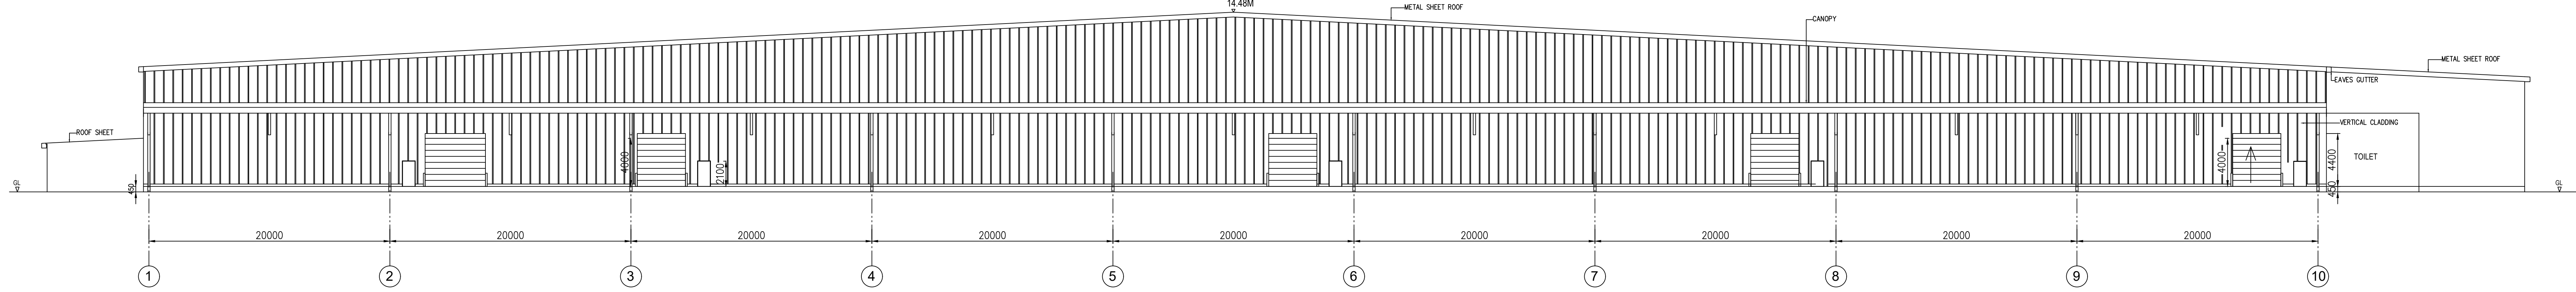

SOUTH SIDE ELEVATION

BLOCK NUMBER - 1
FACTORY BUILDING - 1
(SECTIONS)

PLAN SHOWING THE PROPOSED FACTORY BUILDING-1 IN

PLOT NO. I - 27, SURVEY NUMBERS 119/8, 120/1, 2, 3, 4, 5, 6, 7, 8A, 8B, 8C, 9, 10, 11, 12, 13, 146/1, 2, 3, 4, 147/1, 2, 3, 4, 5A, 5B, 6, 7, 8, 9, 148/1, 2A, 2B, 2C, 2D1, 2D2A, 2D2B, 2D3, 149/2, 150/1, 2A, 2B, 2C, 2D, 2E, 2F, 2G, 3, 151/2, 3A, 3B, 4, 152/2, 3, 4, 5A, 5B, 6, 7, 8, 9, 10, 11, 12, 13, 14, 15, 16, 17, 153/2A, 2B, 2C1, 2C2, 3 & 4.

CENTRAL AVENUE,
MAHINDRA INDUSTRIAL PARK CHENNAI LTD, PERUVOYAL VILLAGE,
GUMMIDIPOONDI TALUK,
TIRUVALLUR DISTRICT - 601206

MANUFACTURE OF AIR CONDITIONING MACHINES

MAHINDRA INDUSTRIAL PARK CHENNAI LTD
APPROVED NUMBER :25/2023

UNIT - ORANGE CATEGORY

MECHANICAL VENTILATION

NOTE : ALL DIMENSIONS ARE IN MILLIMETER

COLOUR INDEX :	REFERENCE :
PROPOSED ☐	SCALE : 1 : 200
BOUNDARY ☐	DATE : 23.03.23
DRIVEWAY ☐	DRAWN : R.N.
☐	CHECKED :
☐	APPROVED :

APPLICANT :



H.E. SRINIVAS SHASTRI, B.E., M.Eng. Sc.
M.ASCE, AIA, A.M.P.E.
Chartered Engineer AM99341-7
CMDA-SE/GR-1/19/06/151
DTCP-TVLR/RSE/Gr-1/2019/08/003

REGISTERED STRUCTURAL ENGINEER :



H.A. ESWAR, B.E., P.E., M.ASCE, P.E.
Chartered Engineer & Registered Architect
F3780
CMDA-RA/GR-1/19/06/270
DTCP-TVLR/RA/Gr-1/2019/08/004

ARCHITECT / REGISTERED ENGINEER :



H.A. ESWAR, B.E., P.E., M.ASCE, P.E.
Chartered Engineer & Registered Architect
F3780
CMDA-RA/GR-1/19/06/270
DTCP-TVLR/RA/Gr-1/2019/08/004

 

SECTION - A - A

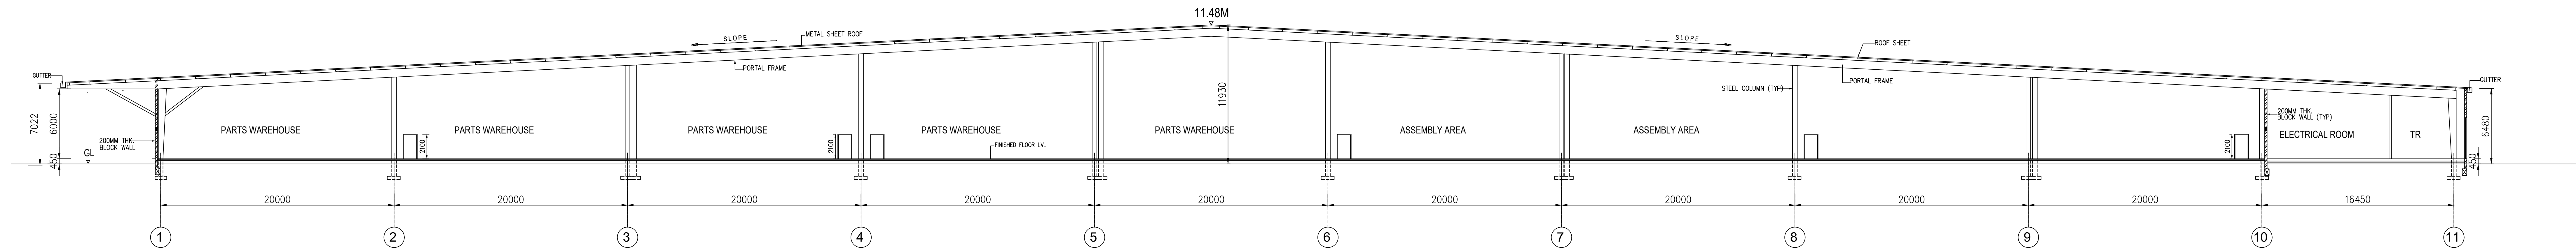

SECTION - B - B

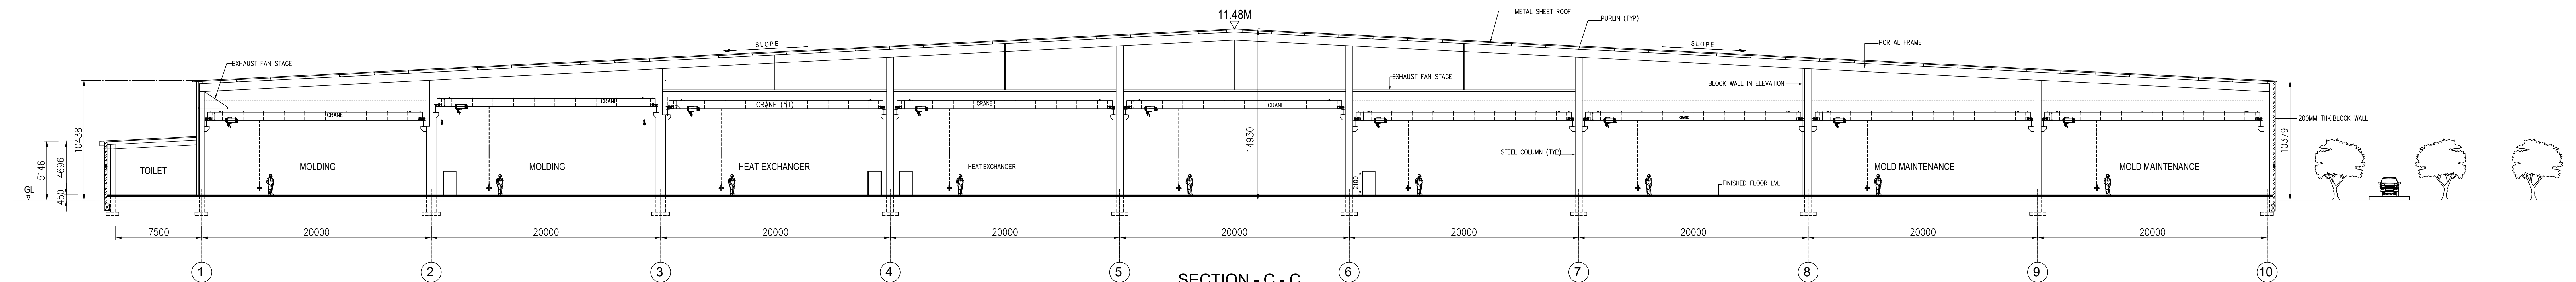

SECTION - C - C

BLOCK NUMBER - 1
FACTORY BUILDING - 1
(GROUND FLOOR PLAN)

PLAN SHOWING THE PROPOSED FACTORY BUILDING IN
PLOT NO. 1-27, SURVEY NUMBERS 119/8, 120/1, 2, 3,
4, 5, 6, 7, 8A, 8B, 8C, 9, 10, 11, 12, 13, 14, 15, 16, 17, 18, 19, 20, 21,
22, 23, 24,221

LIST OF MACHINERY			
CONNECTED LOAD DETAILS			
NO	NAME OF MACHINERY	QUANTITY	LOC IN
Assembly Line	R32 gas supply system	1	
	First Harf Conveyor	1	
	Vacuum pump for Outdoor-unit	1	
	Second Harf Conveyor	1	
	HEX bending machine	1	
	Air pressure test machine	1	
	Pre-Vacuum pump	1	
	He charging & recovering machine	1	
	Helium Leak detector	2	
	R32 charging machine	1	
	R32 recovery machine	1	
	Charging machine for repair	1	
	Non-gas analyzer	1	
	Moisture content measuring	1	
	Safety test	1	
	Function test	1	
Ref. Detector	1		
Banding machine	1		
Hoist	1		
Elect checker	1		
Conveyor for Unit	1		
Safety test	1		
Function test	1		
Conveyor for general	1		
Banding machine	1		

MANUFACTURE OF AIR CONDITIONING MACHINES

MAHINDRA INDUSTRIAL PARK CHENNAI LTD
APPROVED LAYOUT NUMBER: 25/2023

UNIT - ORANGE CATEGORY



26.	Conveyor for cooler assy.	1	2.7	2.7
27.	Air pressure test machine	1	8.8	8.8
28.	He charging & recovering machine	1	8.8	8.8
29.	Helium Leak detector	1	2.7	2.7
30.	Nozzle checker	1	2.7	2.7
31.	Elect checker	1	6.0	6.0
32.	M-RAS	2	5.4	10.8
33.	HANKEEN printing system	2	0.7	1.4
34.	Label Collation PC	2	0.7	1.4
C. Heat Exchanger Shop				
35.	Fin press	1	73.7	73.7
36.	Hair pin bender	1	46.9	46.9
37.	Expander	1	93.8	93.8
38.	Drying machine	1	214.4	214.4
39.	Auto brazing	1	6.7	6.7
40.	HEX cutting and bending machine	1	6.7	6.7
41.	Paint machine for cooler	1	201.0	201.0
D. Heat Exchanger Shop				
42.	Fin press	1	73.7	73.7
43.	Hair pin bender	1	46.9	46.9
44.	Expander	1	93.8	93.8
45.	Drying machine	1	214.4	214.4
46.	Auto brazing	1	6.7	6.7
E. Mold Injection Shop				
47.	Injection Molding Machine (1400C)	1	282.1	282.1
48.	Conveyor with Safety fence	1	1.3	1.3
49.	Hot runner controller	1	53.6	53.6
50.	Hopper dryer/feeder	1	37.9	37.9
51.	moist temperature controller	2	28.1	56.2
52.	PAD printer	3	0.1	0.3
F. Mold Injection Shop				
53.	Deflection inspection	1	0.0	0.0

78.	High Speed dispenser	4	9.4	57.6
79.	Smart Modular Mounter	6	2.9	17.4
80.	PWB Visual Inspection Machine	2	2.7	5.4
81.	Conveyor (1.0m)	2	0.2	0.4
82.	N2 Reflow Oven	2	40.2	80.4
83.	Conveyor (1.2m)	2	0.3	0.6
84.	Automatic PWB Strape Unit	2	0.5	1.0
85.	High Speed Axial Lead Component Insertion Machine	2	4.7	9.4
86.	High Density Radial Component Insertion Machine	1	4.7	4.7
87.	Automatic Loader	3	0.7	2.1
88.	Linking Conveyor	3	0.1	0.3
89.	Pufler Controller	1	0.1	0.3
90.	Automatic Unloader	3	0.7	2.1
91.	Insertion Conveyor	6	0.4	2.4
92.	Spray Fluxer	2	0.5	1.0
93.	Wave Soldering Machine	2	43.6	87.2
94.	Slope Conveyor	2	0.2	0.4
95.	Belt Conveyor	6	0.5	3.0
96.	Incurrent Tester	2	1.3	2.6
97.	Function Checker	4	2.7	10.8
98.	AOI	2	1.6	3.2
99.	Router Machine	1	2.7	2.7
100.	Coating Process Line	2	8.0	16.0
101.	Stencil Cleaning Machine	1	0.5	0.5
102.	Visual Inspection Support Machine	1	0.5	0.5
103.	POWER BOARD Checker	1	6.7	6.7
104.	DISP BOARD Checker	1	6.7	6.7
I. Utility				
105.	Low pressure compressor (VFD)	1	176.9	176.9
106.	Low pressure compressor	1	176.9	176.9

PARKING DETAILS :			
S.NO	DESCRIPTION	REQUIRED	PROVIDED
1	TRUCK	98 TRUCKS	161 TRUCKS
	FACTORY & OFFICE SPACE 500 SQ.M - 1 NO		
2	CAR	64 CARS	80 CARS
	OFFICE SPACE 100 SQ.M - 1 NO		
3	BIKE	980 BIKES	1008 BIKES
	FACTORY & OFFICE SPACE 50 SQ.M - 1 NO		
4	CYCLE	980 CYCLES	995 CYCLES
	FACTORY & OFFICE SPACE 50 SQ.M - 1 NO		

HORSE POWER DETAILS	
Machinery Load	8572.30

S.NO.144
PUTHERI LAKE

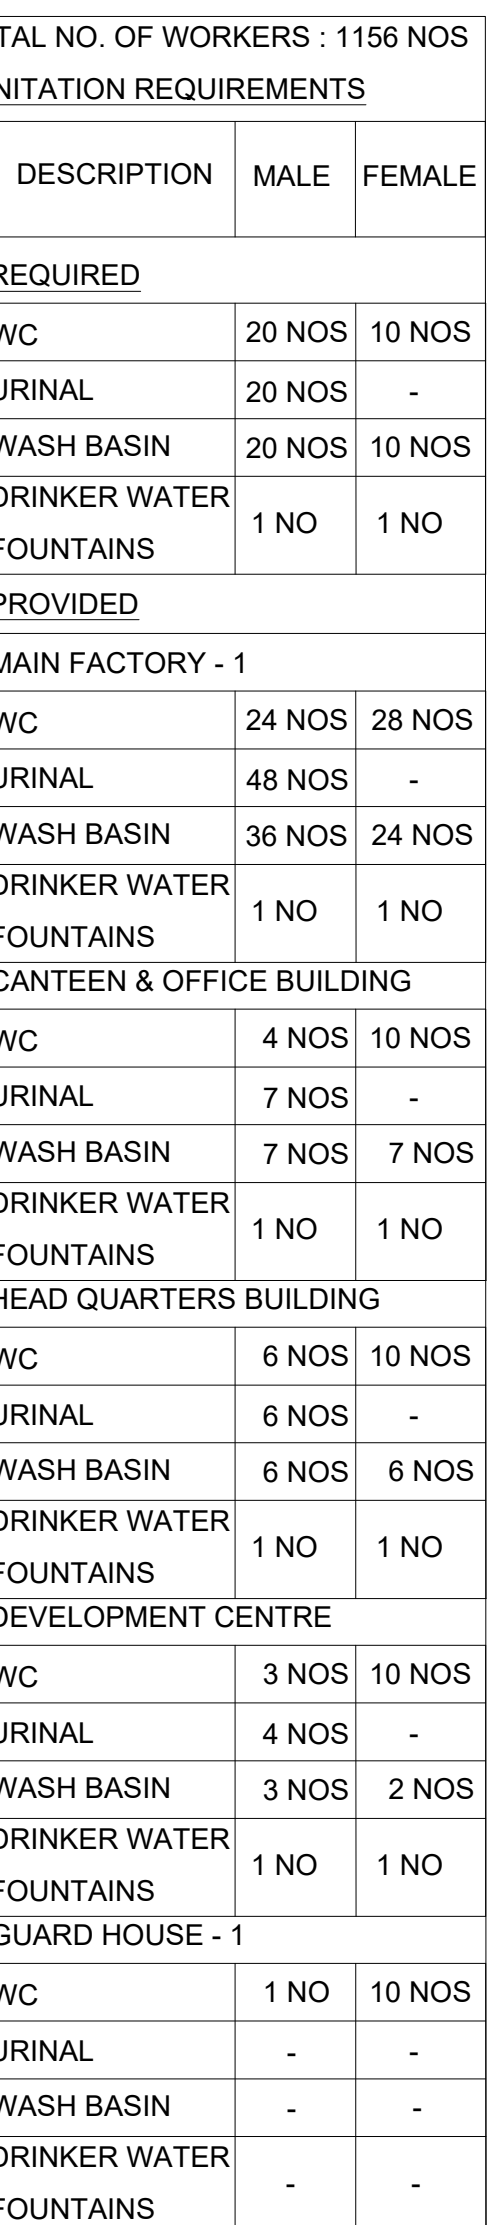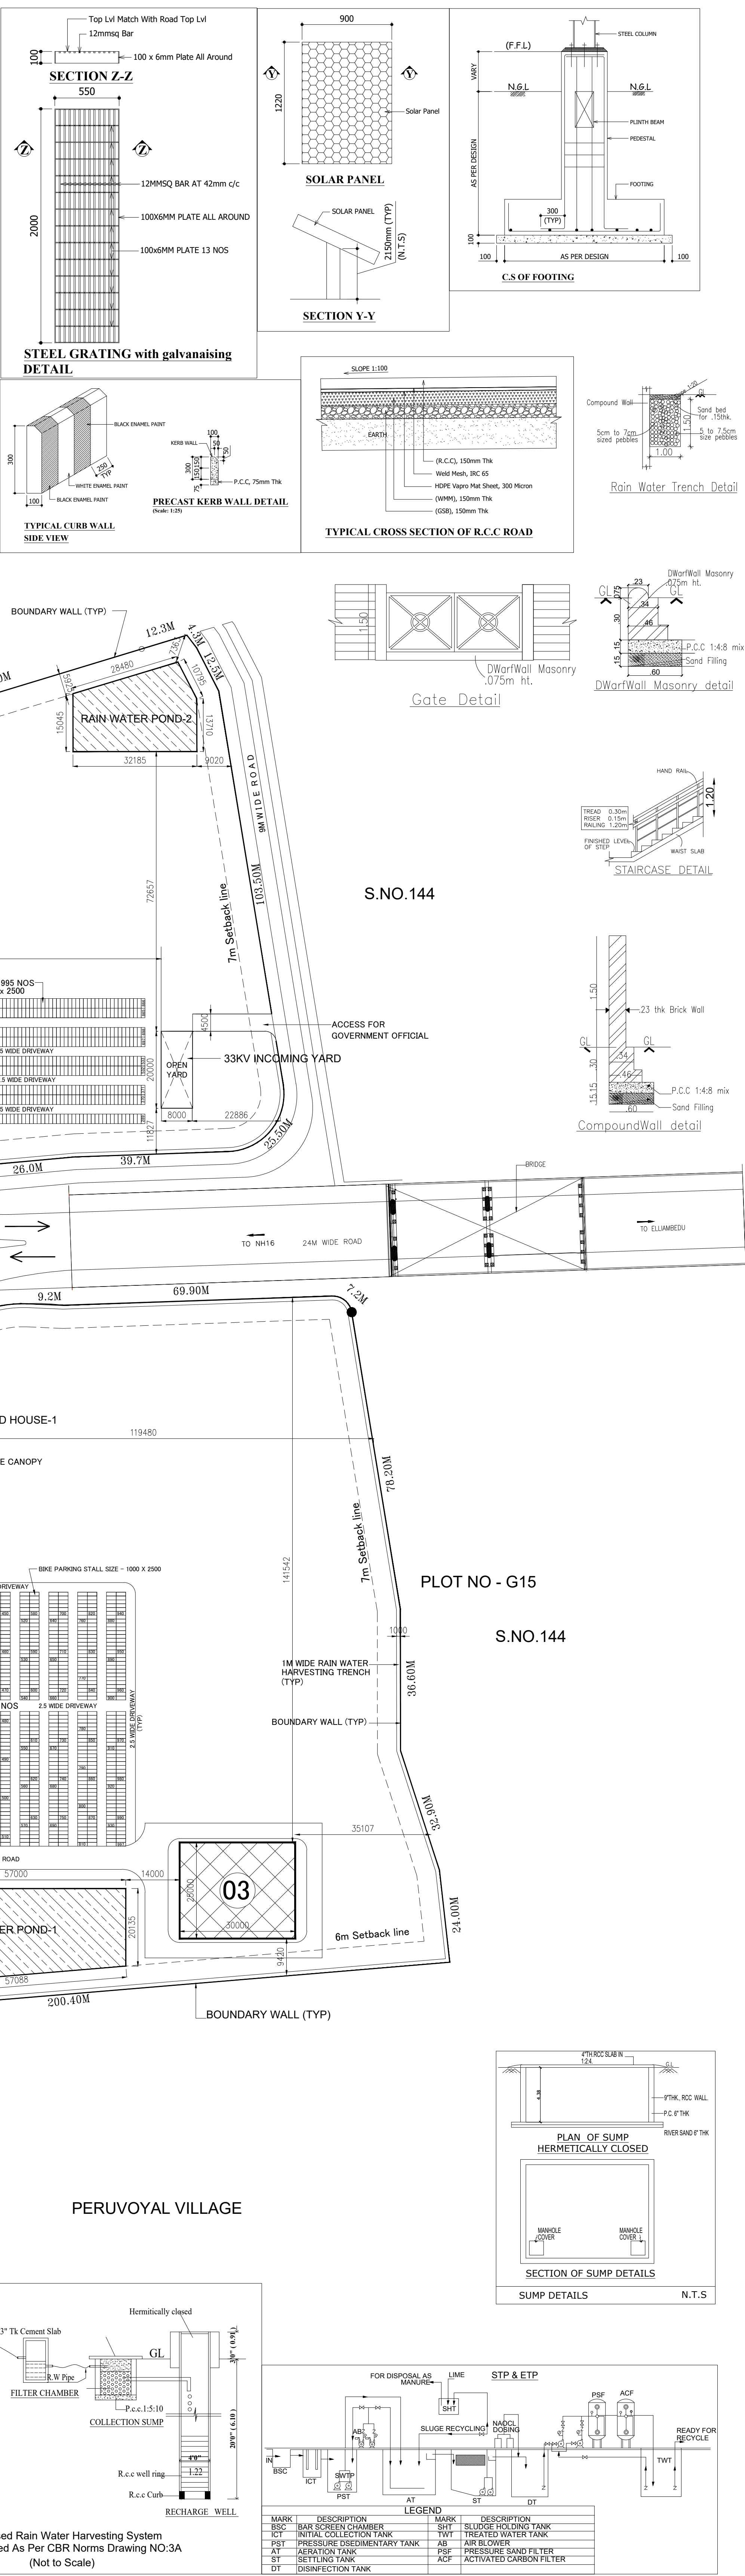

TOTAL NO. OF WORKERS : 1156 NOS.		
ANALYSIS OF REQUIREMENTS		
DESCRIPTION	MALE	FEMALE
REQUIRED		
WC	20 NOS	10 NOS
URINAL	20 NOS	-
WASH BASIN	20 NOS	10 NOS
DRINKER WATER FOUNTAINS	1 NO	1 NO
PROVIDED		
MAIN FACTORY - 1		
WC	24 NOS	26 NOS
URINAL	48 NOS	-
WASH BASIN	36 NOS	24 NOS
DRINKER WATER FOUNTAINS	1 NO	1 NO
CANTEEN & OFFICE BUILDING		
WC	4 NOS	10 NOS
URINAL	7 NOS	-
WASH BASIN	7 NOS	7 NOS
DRINKER WATER FOUNTAINS	1 NO	1 NO
HEAD QUARTERS BUILDING		
WC	6 NOS	10 NOS
URINAL	6 NOS	-
WASH BASIN	6 NOS	6 NOS
DRINKER WATER FOUNTAINS	1 NO	1 NO
DEVELOPMENT CENTRE		
WC	3 NOS	10 NOS
URINAL	4 NOS	-
WASH BASIN	3 NOS	2 NOS
DRINKER WATER FOUNTAINS	1 NO	1 NO
GUARD HOUSE - 1		
WC	1 NO	10 NOS
URINAL	-	-
WASH BASIN	-	-
DRINKER WATER FOUNTAINS	-	-