
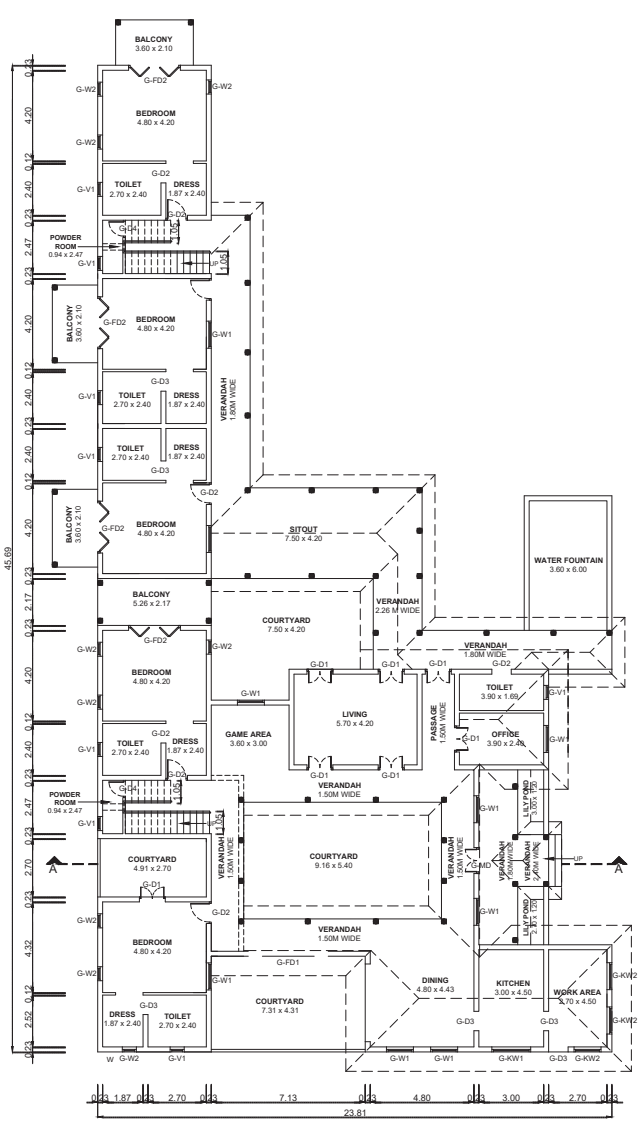


GROUND FLOOR PLAN

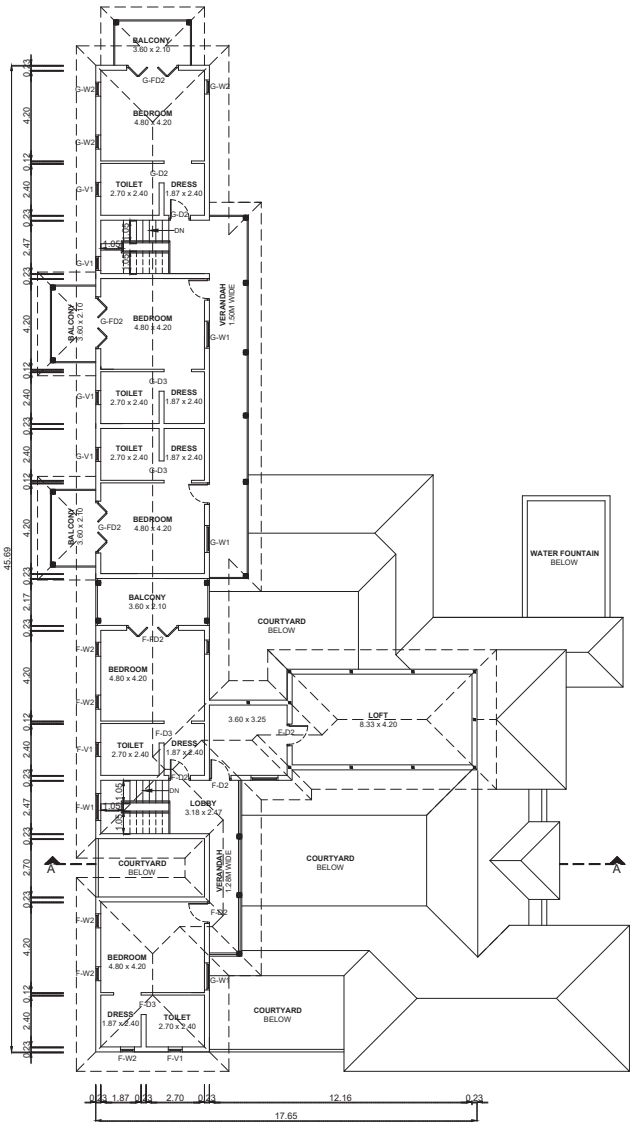

FIRST FLOOR PLAN

BLOCK -1	SHEET NO: 01 / 03

PLAN SHOWING THE PROPOSED CONSTRUCTION OF RESIDENTIAL BUILDING IN S.F.NO: 127/5A, 127/5B AT PANAIYUR VILLAGE, CHEYYUR TALUK,CHENGALPATTU DISTRICT.

NOTE : ALL DIMENSIONS AREA IN METER

SPECIFICATION :

FOUNDATION	:	RCC 1:11/2:3 M25 Concrete Column footing Laid Over sand filling and PCC 1:4:8.
RCC WORK	:	All Column, Beams, Roof Slab, Lintel,& Sunshade are in CC 1:11/2:3(M-25)
BRICKWORK	:	B.W in Basement & Superstructure are in CM 1:5.
JOINERY	:	Joineries are made with Steel (or) first class teak wood.
WEATHERING	:	9" x 9" Pressed Tiles laid over the Brick Jelly with Lime mortor and sloped with water proofing compound.
PLASTERING	:	Ceiling plastering with CM 1:3Inside & Outside walls are plastering with CM 1:4.
PAINTING	:	White washing with two coats over the one coat of primer for Ceiling.Colour washing with two coats over one coat of primer for all Walls.

JOINERY SCHEDULE

MD	1.20 x 2.55	MAIN DOOR
D1	1.20 x 2.55	PANELED DOOR
D2	1.00 x 2.55	PANELED DOOR
D3	0.90 x 2.55	PANELED DOOR
D4	0.80 x2.55	PANELED DOOR
FD1	0.65 x2.55 + 2.40 x2.55 / 0.65 x2.55	FRENCH DOOR / WINDOW
FD2	2.40 x2.55	FRENCH DOOR
FD3	1.80 x2.55	FRENCH DOOR
W1	1.25 x1.80	WINDOW
W2	0.65 x1.80	WINDOW
KW1	1.80 x1.50	KITCHEN WINDOW
KW2	1.25 x1.50	KITCHEN WINDOW
V1	0.65 x1.80	VENTILATOR

COLOUR INDEX :

PROPOSED
BOUNDARY
ROAD
DRIVEWAY

REFERENCE :

SCALE : 1:100
DATE : 19 JAN 2024

N W E S

MECHANICAL VENTILATION AND FIRE PROTECTION SYSTEM PROVIDED FOR ENTIRE BUILDING

APPLICANT :

ARCHITECT / REGISTERED ENGINEER :

B. SENTHILKUMAR, M.E.(Structural)
Licenced Building Surveyor
Coimbatore LPA/RE/GR-I/19/03/13
17/12, V.C.S. Nagar
G.N. Mills Post, Coimbatore-641 029
Cell: 98658 52255

REGISTERED STRUCTURAL ENGINEER :

B. SENTHILKUMAR, M.E.(Structural)
Licenced Building Surveyor
Coimbatore LPA/SE/GR-I/19/03/13
17/12, V.C.S. Nagar
G.N. Mills Post, Coimbatore-641 029
Cell: 98658 52255

BUILDING TECHNICAL APPROVAL

ROC NO. : SWP/BPA/0060944/2023

SITE BOUNDRY SHOWN AS "1 - 5"

RESIDENTIAL TECHNICAL APPROVAL

SWP/Residential Building/A.D.T.C.P(CD3)No.14/2024

Signature Not Verified
Signed by: Executive Officer
Location:Chengalpattu
Date:2024.05.02 18:27:43