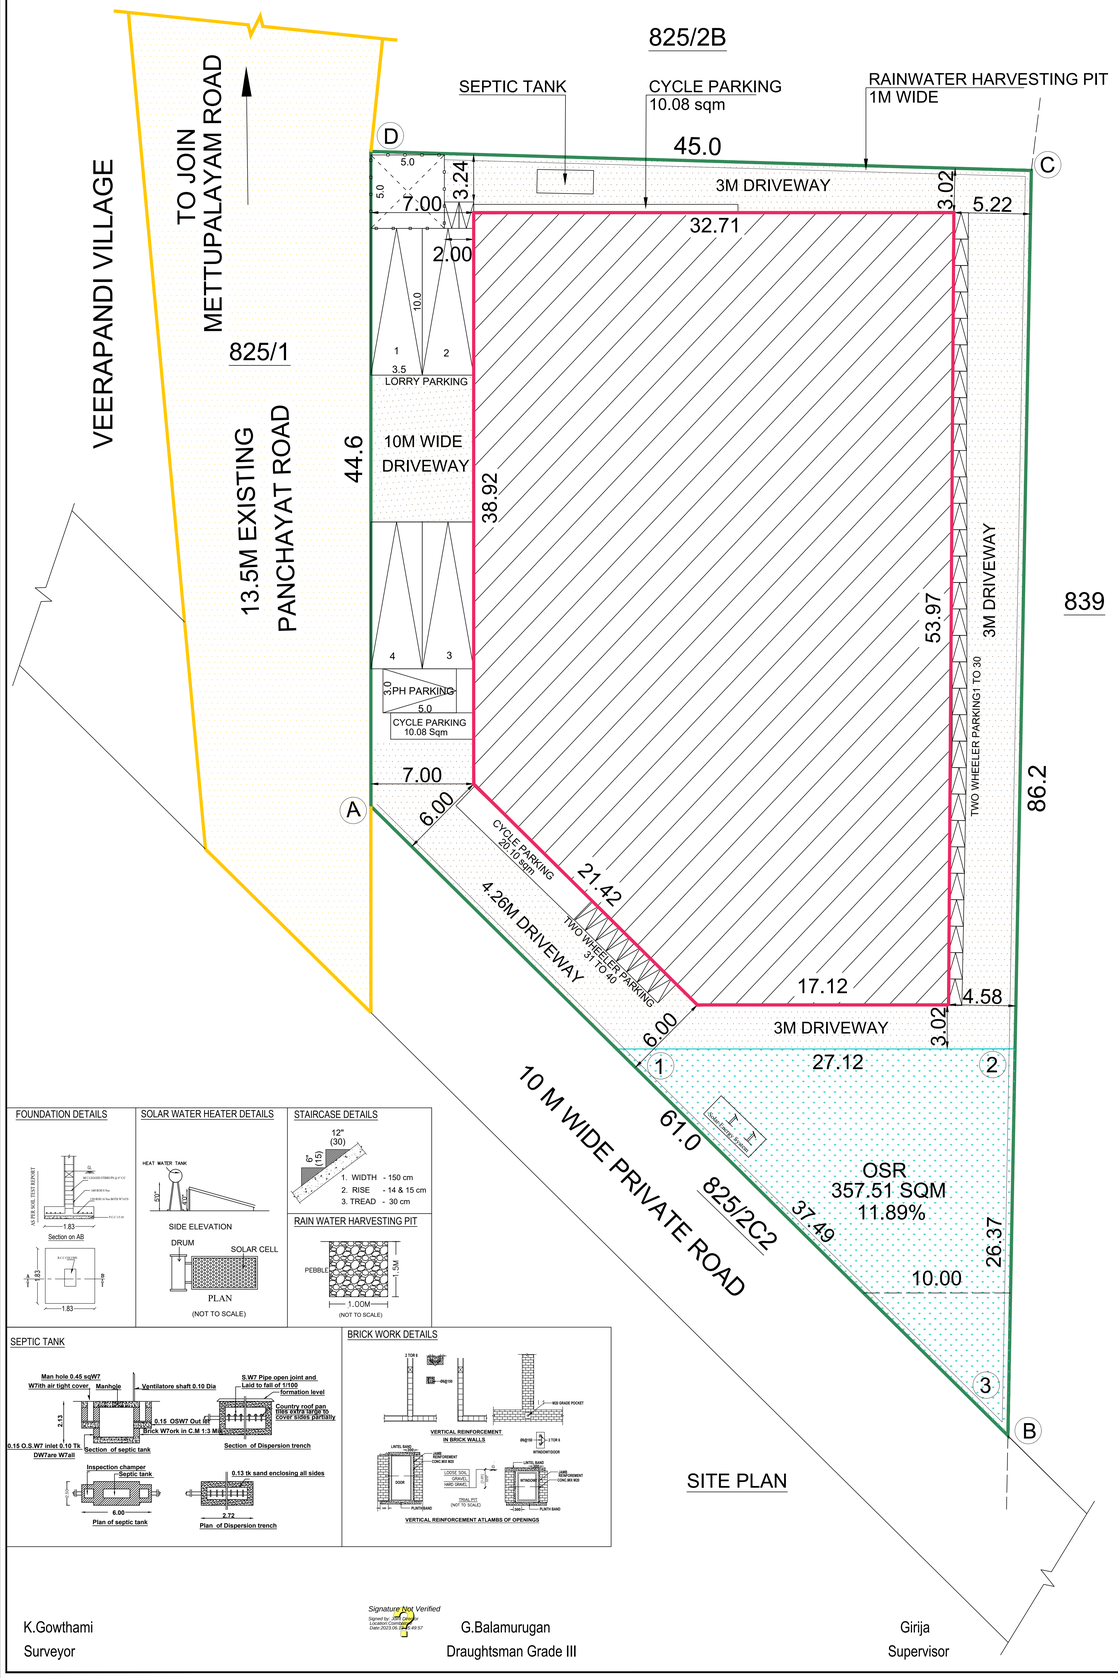


FOUNDATION DETAILS

SOLAR WATER HEATER DETAILS

STAIRCASE DETAILS

RAIN WATER HARVESTING PIT

SEPTIC TANK


BRICK WORK DETAILS

K.Gowthami
Surveyor


Signature Not Verified
Signed by: [illegible]
Location: Coimbatore
Date:2023.06.16 [illegible]

G.Balamurugan
Draughtsman Grade III


Girija
Supervisor

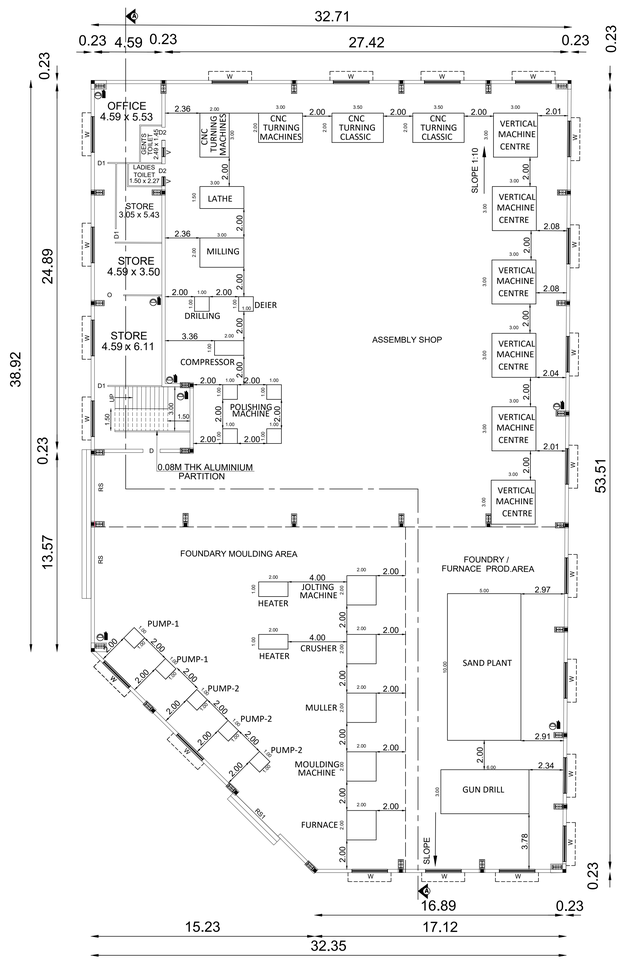


GROUND FLOOR PLAN

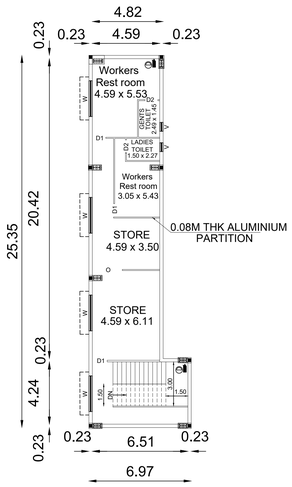

FIRST FLOOR PLAN

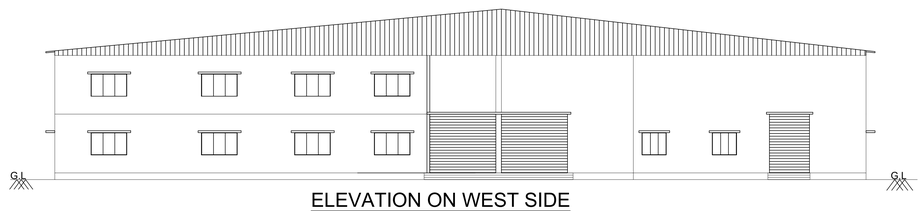

ELEVATION ON WEST SIDE

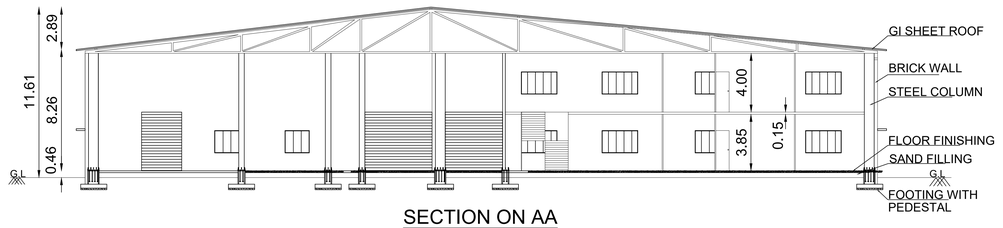

SECTION ON AA

Er. HARINI. P.S, ME.(Str)., MI
Reg. No. Coimbatore LPA / SE / GR-I / 0
PRIME PROFDOC CONSULTANTS PVT
29, Palani Ilam, Sundaram Brothers
Ramar athopuram, Coimbatore 641
Ph 7373371009
E mail harini.prodoc@gmail.com

Structural Engineer

Er. S. SIVARAJ
Reg. No Coimbatore LPA/RE/GR-I
EMPHORA ASSOCIATES
660, Poonga Nagar, Civil Aerodrome Post, Coimbatore - 641
Ph : 9486141272
Email: emphoraassociates@gmail.com

Registered Engineer

For GLASSTECH COMPONENTS
Proprietor

Applicant

PLAN SHOWING THE PROPOSED INDUSTRIAL BUILDING OF M/s. GLASSTECH COMPONENTS., LIGHT ENGINEERING INDUSTRY EXCLUDING FABRICATION AND FORGING - ORANGE CATEGORY IN S.F.NO-:825/2C1, AT VELLAMADAI VILLAGE ANNUR TALUK,COIMBATORE DISTRICT.

North

Scale 1 : 500

AREA DETAILS (LAND)

AREA OF SITE AS PER PATTA	-	3004.79 SQM
AREA OF SITE AS PER DOCUMENT	-	3004.79 SQM

AREA DETAILS (BUILDING)

S.NO	AREA DETAILS	NON FSI SQM	FSI SQM	TOTAL BUILTUP AREA
1.	GROUND FLOOR	-	1640.84	1640.84
2.	FIRST FLOOR	-	137.05	137.05
	TOTAL	-	1777.89	1777.89

ALL DIMENSIONS ARE IN METERS

TOTAL FSI = 1777.89 / 3004.79 = 0.592

Planning Permission No: 342/2023

LP/CLPA.No : 301/2023

REFERENCE :-

- SITE BOUNDARY
- EXISTING ROAD
- PROPOSED DRIVE WAY
- PROPOSED BUILDING FOR APPROVAL
- OSR AREA

OSR Details:

OSR Provided (11.89%) = 357.51 Sq.m

Parking Details:

Description	Required	Provided
Lorry Parking	4 Nos	4 Nos
Two wheeler Parking	40 Nos	40 Nos
Cycle Parking	40.00 Sqm	40.26 Sqm
PH Parking	Nil	1 Nos

Machine Details:

MACHINE NAME	QTY	SIZE	HP
CNC TURNING MACHINES	2	3.0 x 2.0 x 2.0	15
CNC TURNING CLASSIC	2	3.5 x 2.0 x 2.0	20
VERTICAL MACHINE CENTRE	6	3.0 x 3.0 x 2.5	20
LATHE	1	3.0 x 1.5 x 1.5	3
MILLING	1	3.0 x 2.0 x 2.0	5
DRILLING	1	1.0 x 1.0 x 2.0	2
COMPRESSOR	1	2.0 x 1.0 x 2.0	15
DEIER	1	1.0 x 1.0 x 1.0	1
POLISHING MACHINE	4	1.0 x 1.0 x 1.0	2
FURNACE	1	2.0 x 2.0 x 1.0	250
MOULDING MACHINE	1	2.0 x 2.0 x 2.0	10
MULLER	1	2.0 x 2.0 x 1.0	15
CRUSHER	1	2.0 x 2.0 x 2.0	15
JOLTING MACHINE	1	2.0 x 2.0 x 1.0	10
CRAIN	1	-	2
HEATER	2	2.0 x 1.0 x 1.0	15
GUN DRILL	1	6.0 x 3.0 x 2.0	20
PUMP-1	2	1.0 x 1.0 x 1.0	5
PUMP-2	3	1.0 x 1.0 x 1.0	3
SAND PLANT	1	10.0 x 5.0 x5.0	10
TOTAL HP			438

Labours Details:

No of Labours : 25 nos

Joinery details:

INDEX	DESCRIPTION	SIZE IN M
D	DOOR	1.16 X 2.13
D1	DOOR	0.91 X 2.13
D2	DOOR	0.88 X 2.13
R.S	ROLLING SHUTTER	4.50 X 4.00
R.S-1	ROLLING SHUTTER	4.00 X 4.00
W	WINDOW	1.83 X 1.52
V	VENTILATOR	0.61 X 0.61
O	OPEN	1.99 X 2.13