

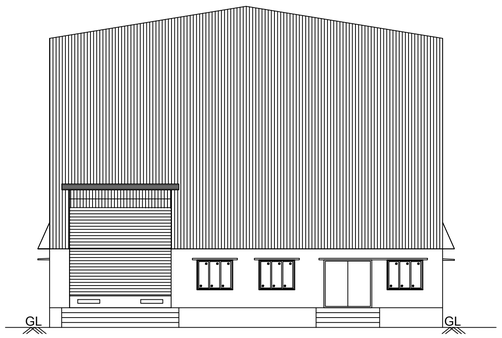



FRONT ELEVATION

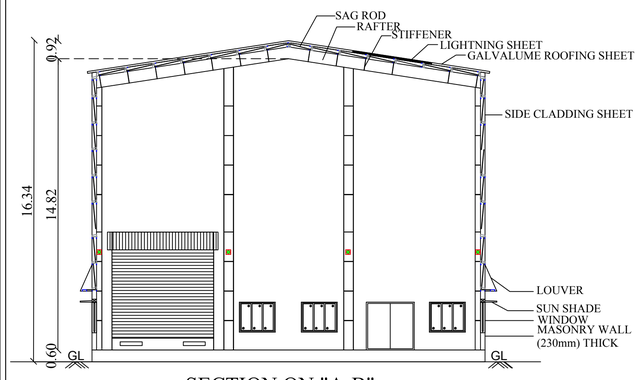



SECTION ON "A-B"

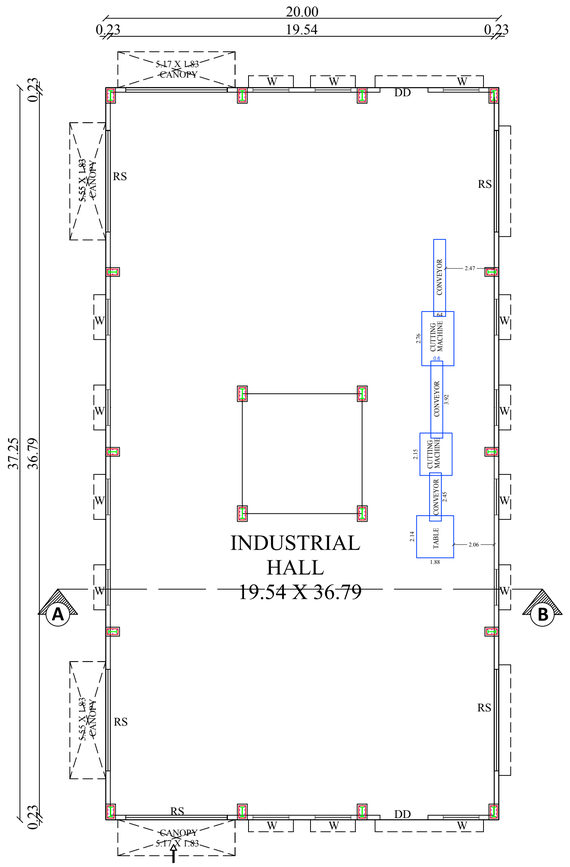



GROUND FLOOR PLAN

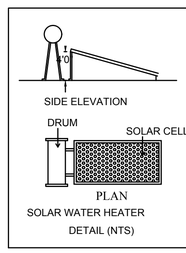


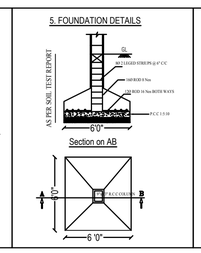


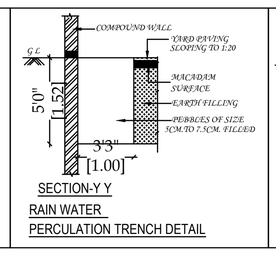

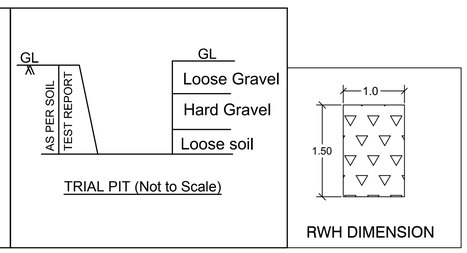

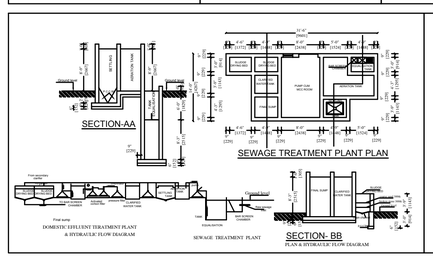

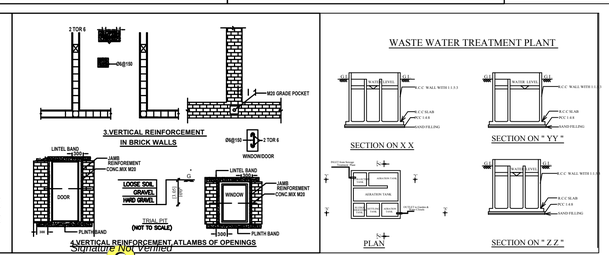

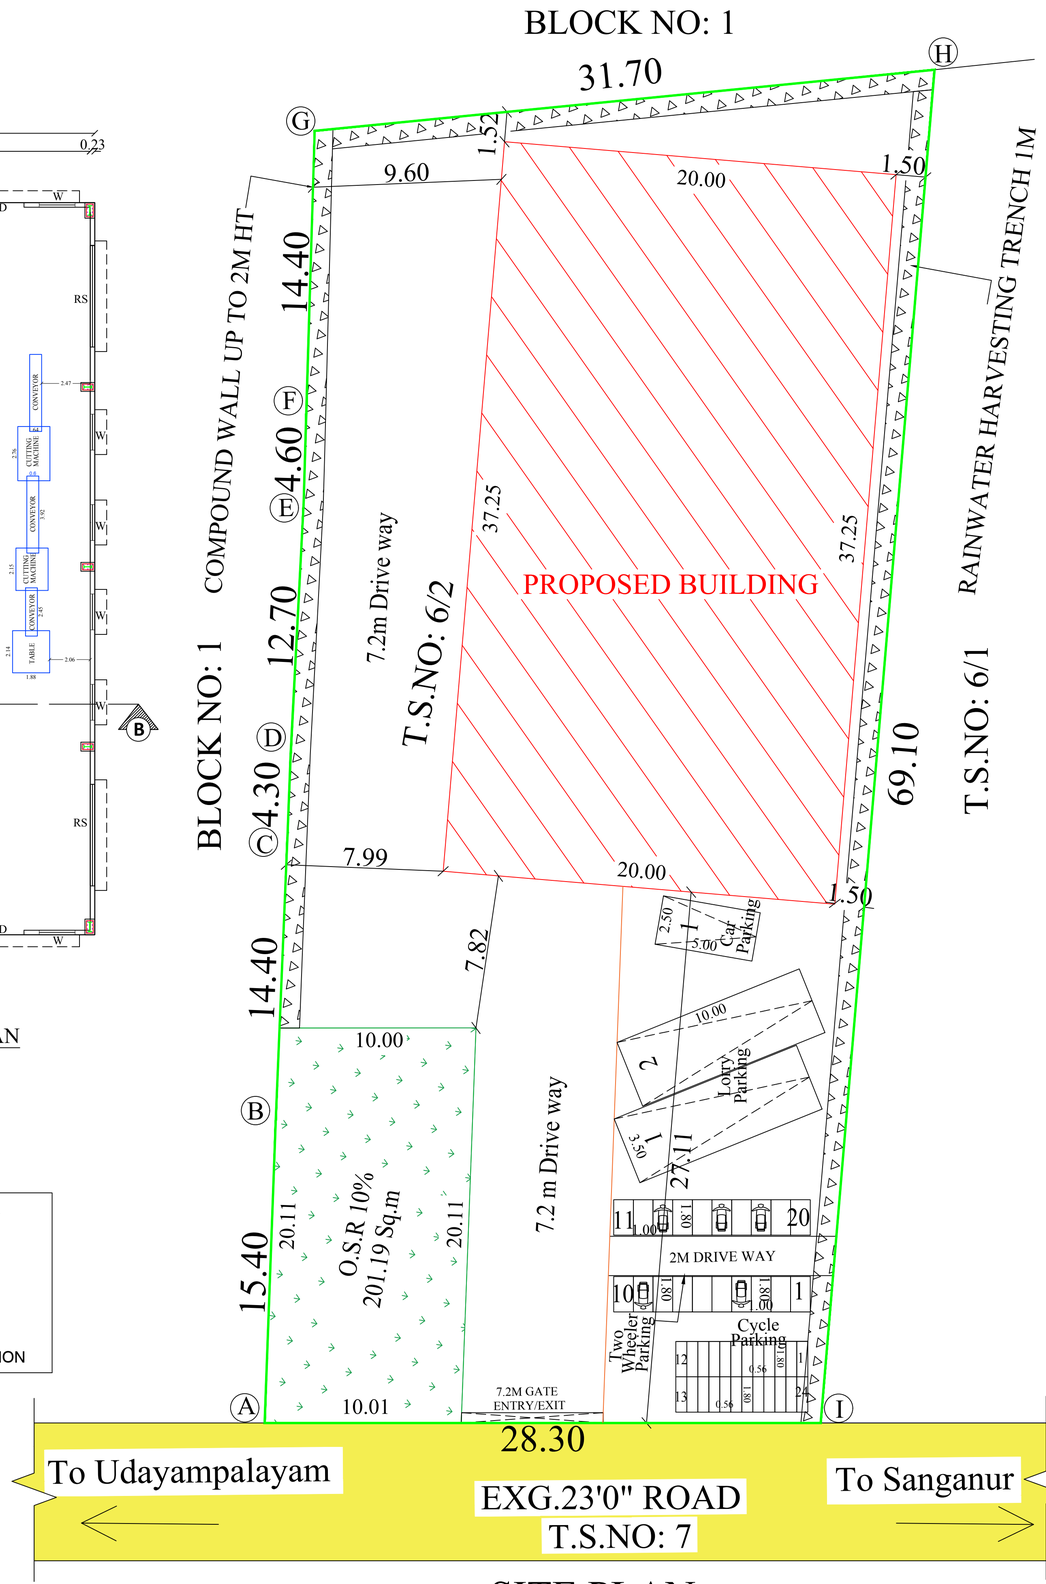

SITE PLAN

SITE PLAN & FLOOR PLAN

PLAN SHOWING THE PROPOSED CONSTRUCTION OF INDUSTRIAL BUILDING (SOAP MANUFACTURING) IN S.F.NO: 556/1A, T.S NO: 6/2, WARD NO: V(22), BLOCK NO: 02 AT GANAPATHY VILLAGE, COIMBATORE NORTH TALUK, COIMBATORE DISTRICT.

GANAPATHY DD PLAN NO - 1
RESIDENTIAL LAND USE ZONE

N

Scale 1:200

Online Application Number - SWP/BPA/009294/2023

Approval Details:

SWP/SITEAPPROVAL/DTCP/ LP / C.L.P.A No : 403 / 2023

SWP/DTCP/PLANNING PERMISSION NO : 463 / 2023

CATEGORY - COTTAGE

INDUSTRIAL TYPE - SOAP MANUFACTURING

TOTAL HP = 5.0 HP

NO. OF WORKERS = 8 Nos.

AREA DETAILS:-

AREA OF SITE - 2023.43 SQM [AS PER DOCUMENT]

AREA OF SITE - 2023.00 SQM [AS PER TSLR]

FLOOR NAME	FSI AREA (in Sqm)	NON-FSI AREA (in Sqm)	TOTAL AREA (in Sqm)
GROUND FLOOR	745.00	-	745.00

AREA OF THE SITE : 2023.00 Sqm

$$FSI = \frac{745.00}{2023.00} = 0.37$$

PARKING DETAILS:

PARKING NAME	REQUIRED	PROVIDED
LORRY PARKING	-	2
CAR PARKING	-	1
TWO WHEELER	16	20
CYCLE PARKING	16	24

Machineries Details:

S.No	Name OF Machine	Qty	HP
1	Soap Cutting Machine	2	3.0
2	Conveyor	2	2.0

ALL DIMENSIONS ARE IN METERS

REFERENCE

- SITE BOUNDARY (A,B,C,.....,I)
- PROPOSED BUILDING
- EXISTING ROAD

O.S.R 10%

O.S.R REQUIRED : 200.50 Sqm

O.S.R PROVIDED : 201.19 Sqm

APPLICANT

R.PRAKASH M.E., (Structural)
LPA/SE/Gr-I/19/05/044
GK ASSOCIATES
No : 603, 100 FEET ROAD, GANDHIPURAM
COIMBATORE - 641 012.
PHONE : 0422-4220045, 97503 40046

STRUCTURAL ENGINEER

R.N.Krishna Kumar B.Arch.,
CA / 2015 / 73097
LPA / RA / GR.I / 19 / 03 / 006
GK ASSOCIATES
No : 603, 100 Feet Road, Gandhipuram
Coimbatore - 641 012.
Ph : 0422 - 4220045, 99442 11111

ARCHITECT