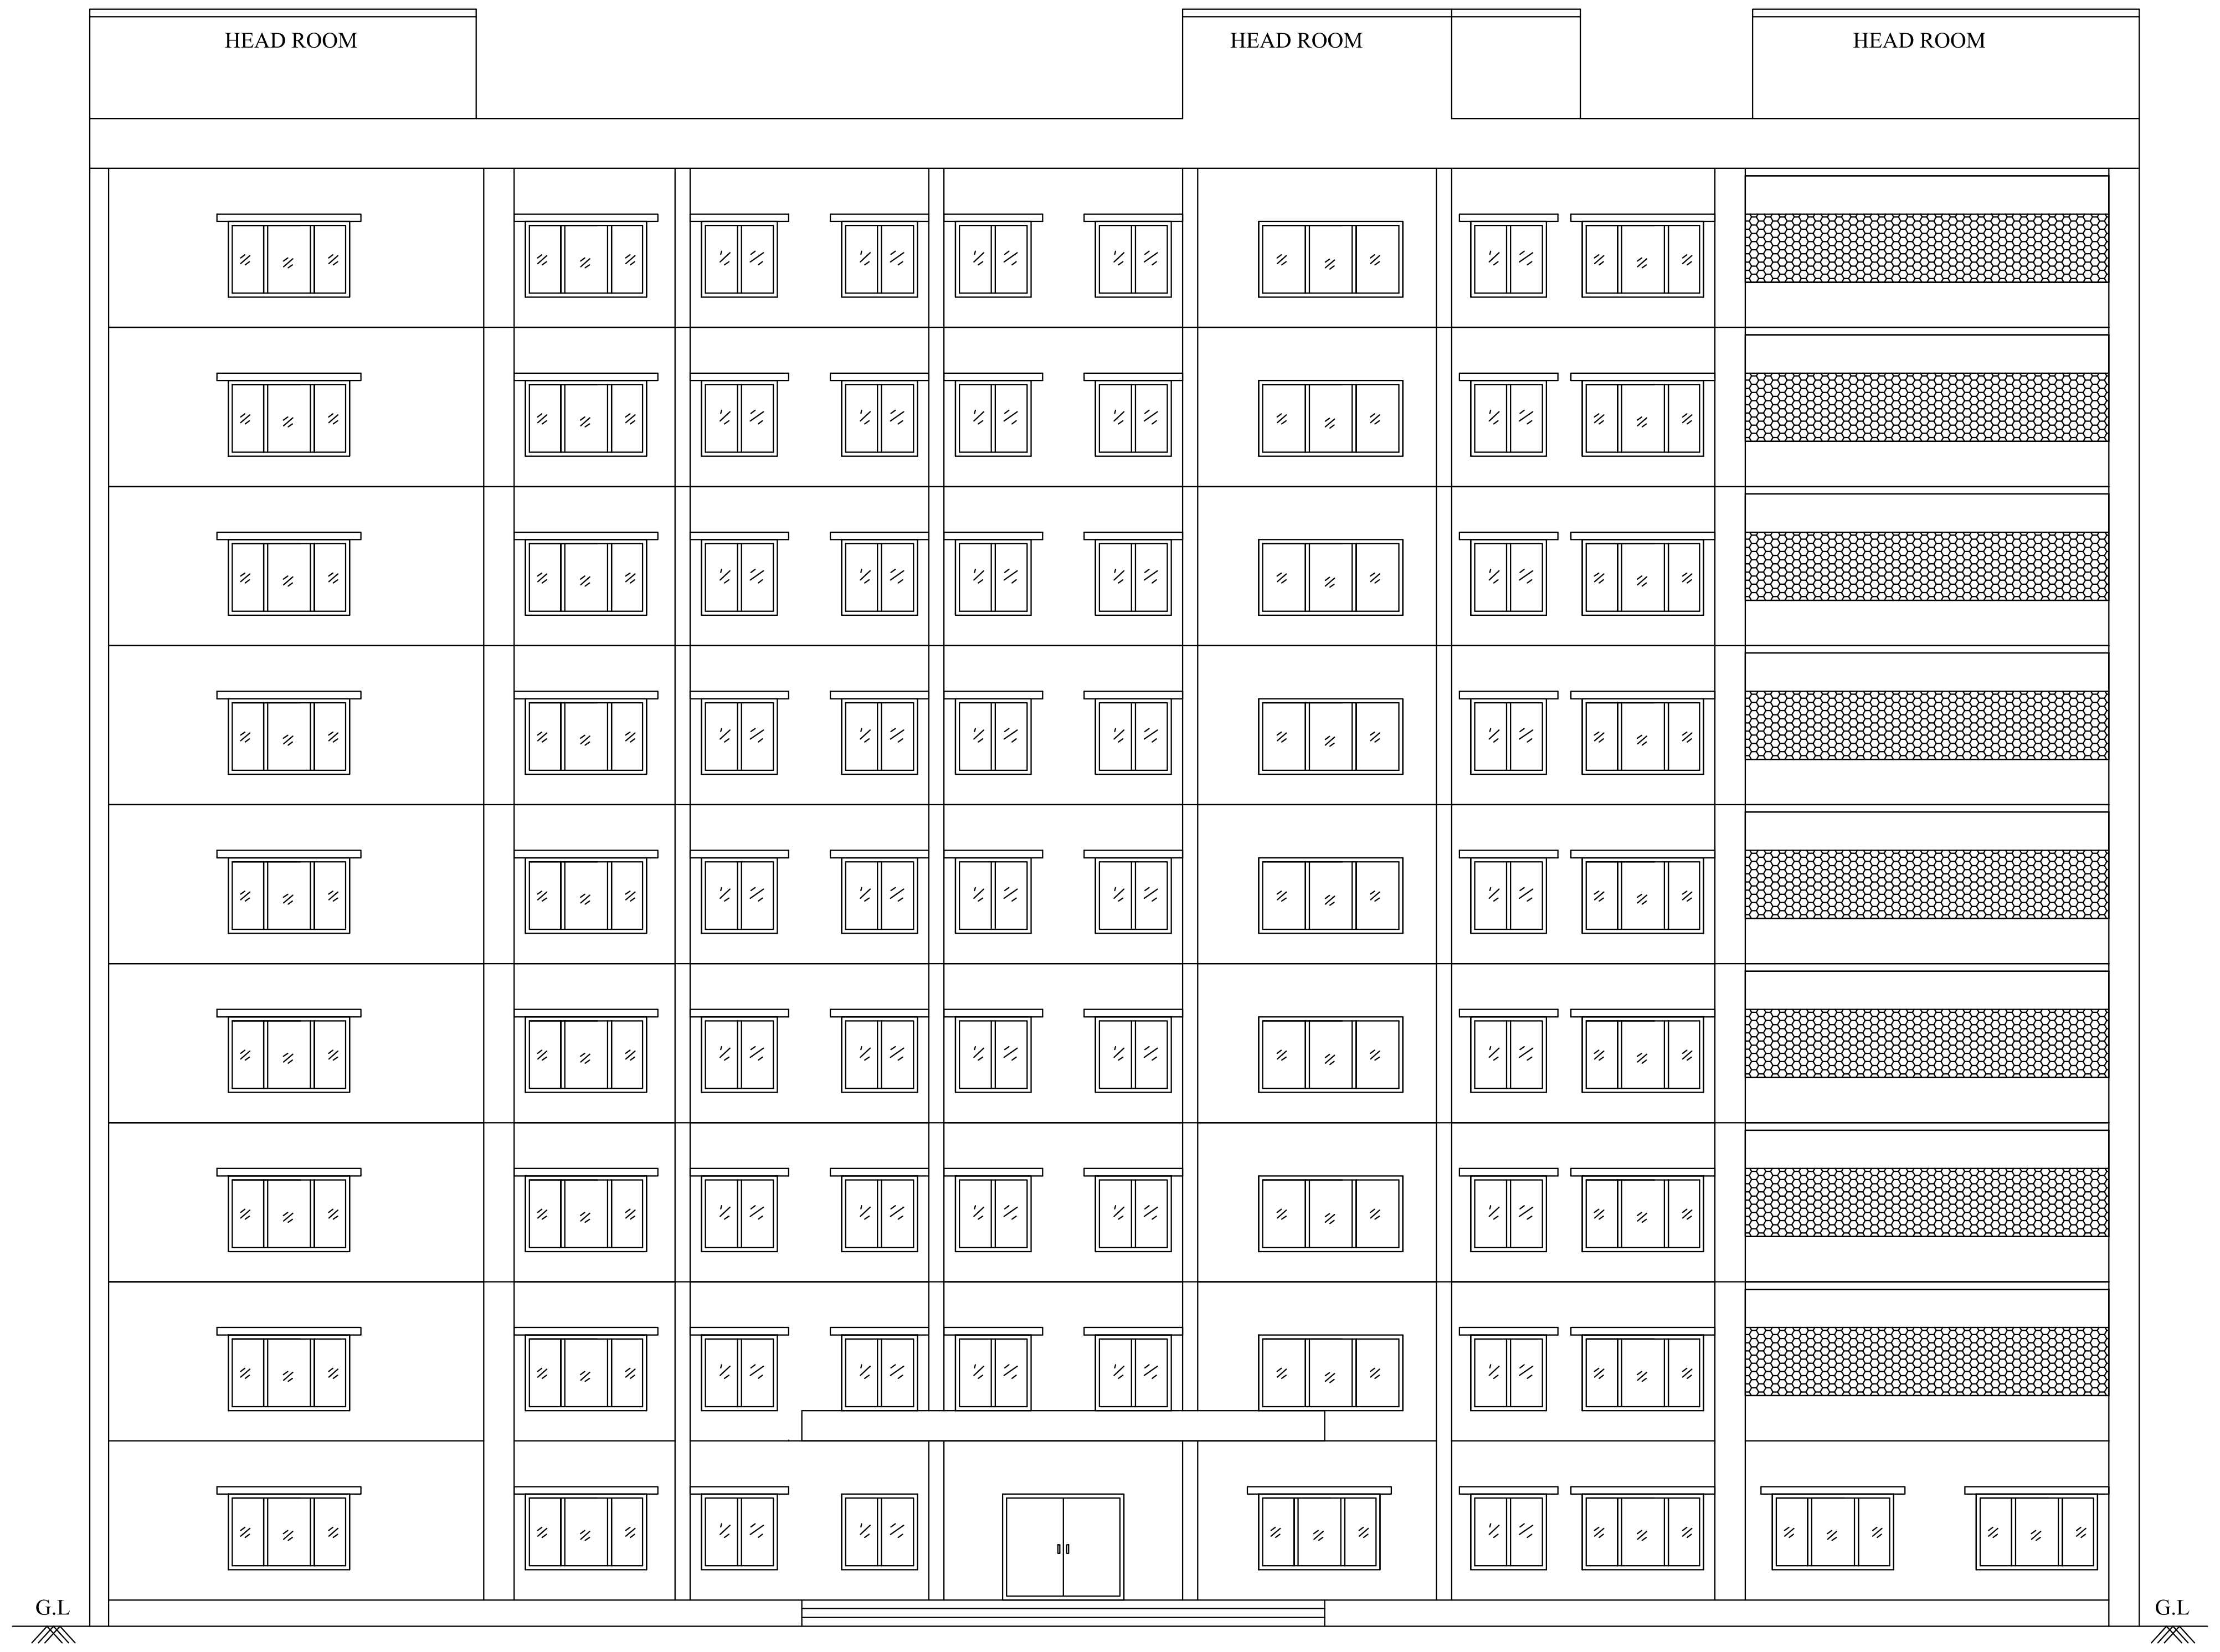

SOUTH SIDE ELEVATION

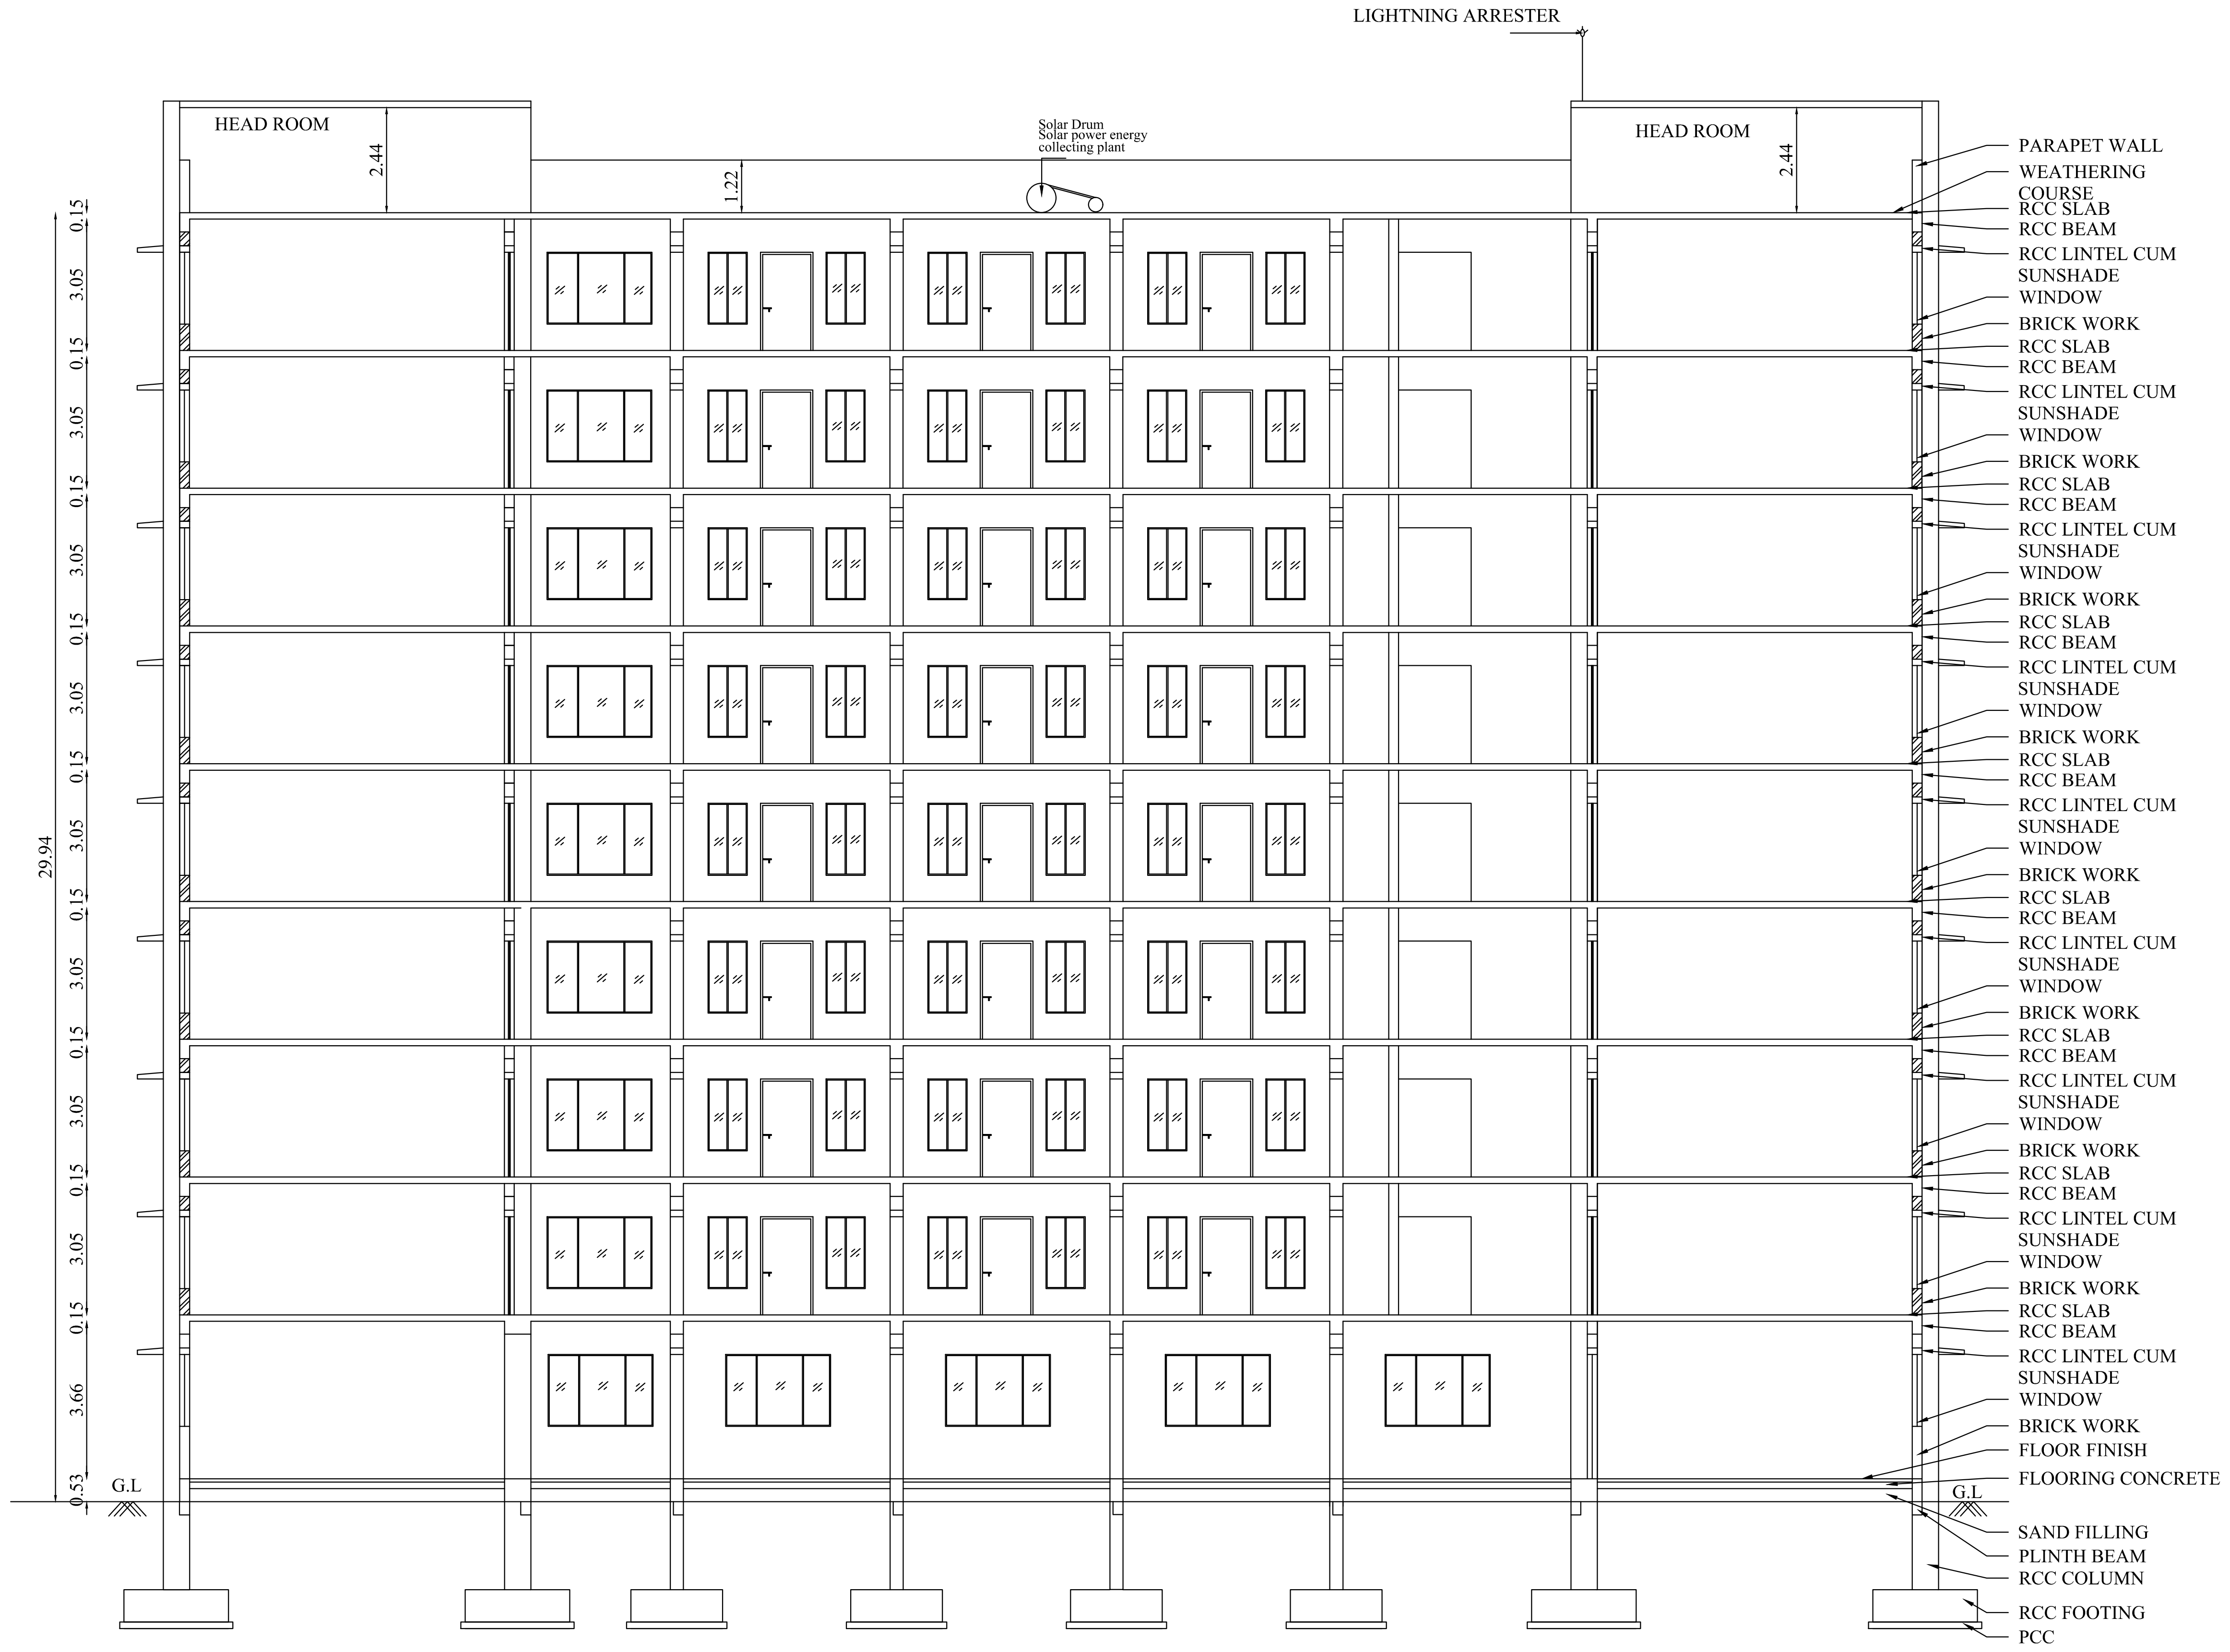

SECTION ON 'A-B'

BLOCK - 25	ELEVATION & SECTION	SHEET NO- 24/24

PSG & SONS' CHARITIES

PSG INSTITUTE OF TECHNOLOGY AND APPLIED RESEARCH CAMPUS

NEELAMBUR VILLAGE, SULUR TALUK, COIMBATORE - 641 062.

PLAN SHOWING THE PROPOSED CONSTRUCTION OF GROUND, FIRST, SECOND, THIRD, FOURTH, FIFTH, SIXTH, SEVENTH & EIGHTH FLOOR GIRLS HOSTEL BUILDING IN S.F.NO:111/2B, 112/1,128/1A,128/2A,129/1, 130/1, 130/2,130/3,131/2,135/3, 136/3D2,136/6B Pt & 137/1 Pt AT NEELAMBUR VILLAGE, SULUR TALUK, COIMBATORE DISTRICT.

North

Scale 1 : 100

JOINERY DETAILS

TYPE	DESCRIPTION	SIZE
MD	MAIN DOOR	2.44 X 2.13
LD	LIFT DOOR	1.22 X 2.13
D1	DOOR 1	1.22 X 2.13
D2	DOOR 2	0.76 X 2.13
W	WINDOW	2.44 X 1.67
W1	WINDOW 1	1.52 X 2.67
W2	WINDOW 2	0.91 X 2.67
V	VENTILATOR	0.91 X 0.61
V1	VENTILATOR 2	1.83 X 0.61

All metric dimensions are in metre

🧯 — FIRE EXTINGUISHER

T. GUNASEKAR. B.E..
REGISTERED QUALITY AUDITOR
DTCP REGISTRATION No. QA / 003 / 2022 dtd 05 / 04 / 2022
104 A, LAKSHMIPURAM 6TH STREET,
PEELAMEDU EAST POST,CBE - 641004
MOB - 9300903739

Quality Auditor

D. RATHINASWAMY
Construction Engineer
Coimbatore LPA/CE/19/10/119
PSG Institute of Technology and Applied Research
Neelambur, Coimbatore-641 062.

Construction Engineer

Ar. K. SENJADAIVEL, B.Arch,
Registered Architect Grade-I
07/RA - I/2019 (SALEM DTCP)
SREE ASSOCIATES,
22-A Budhhar St, Opp.To Seetha Kalyana Mandapam,
Erode Main Road, Gobichettipalayam-638476.

Architect

Er.S.PRAVEEN KUMAR, B.E.,M.Tech.,
Chartered Engineer (AM183598-2)
SDTCP/SE/GR-I/03/2022
4/338, Bharathi Nagar,
Jagir Ammapalayam. SALEM-636 302.

Structural Engineer

For P.S. GOVINDASWAMY NAIDU &
SONS CHARITIES

L GOPALAKRISHNAN
MANAGING TRUSTEE

Applicant

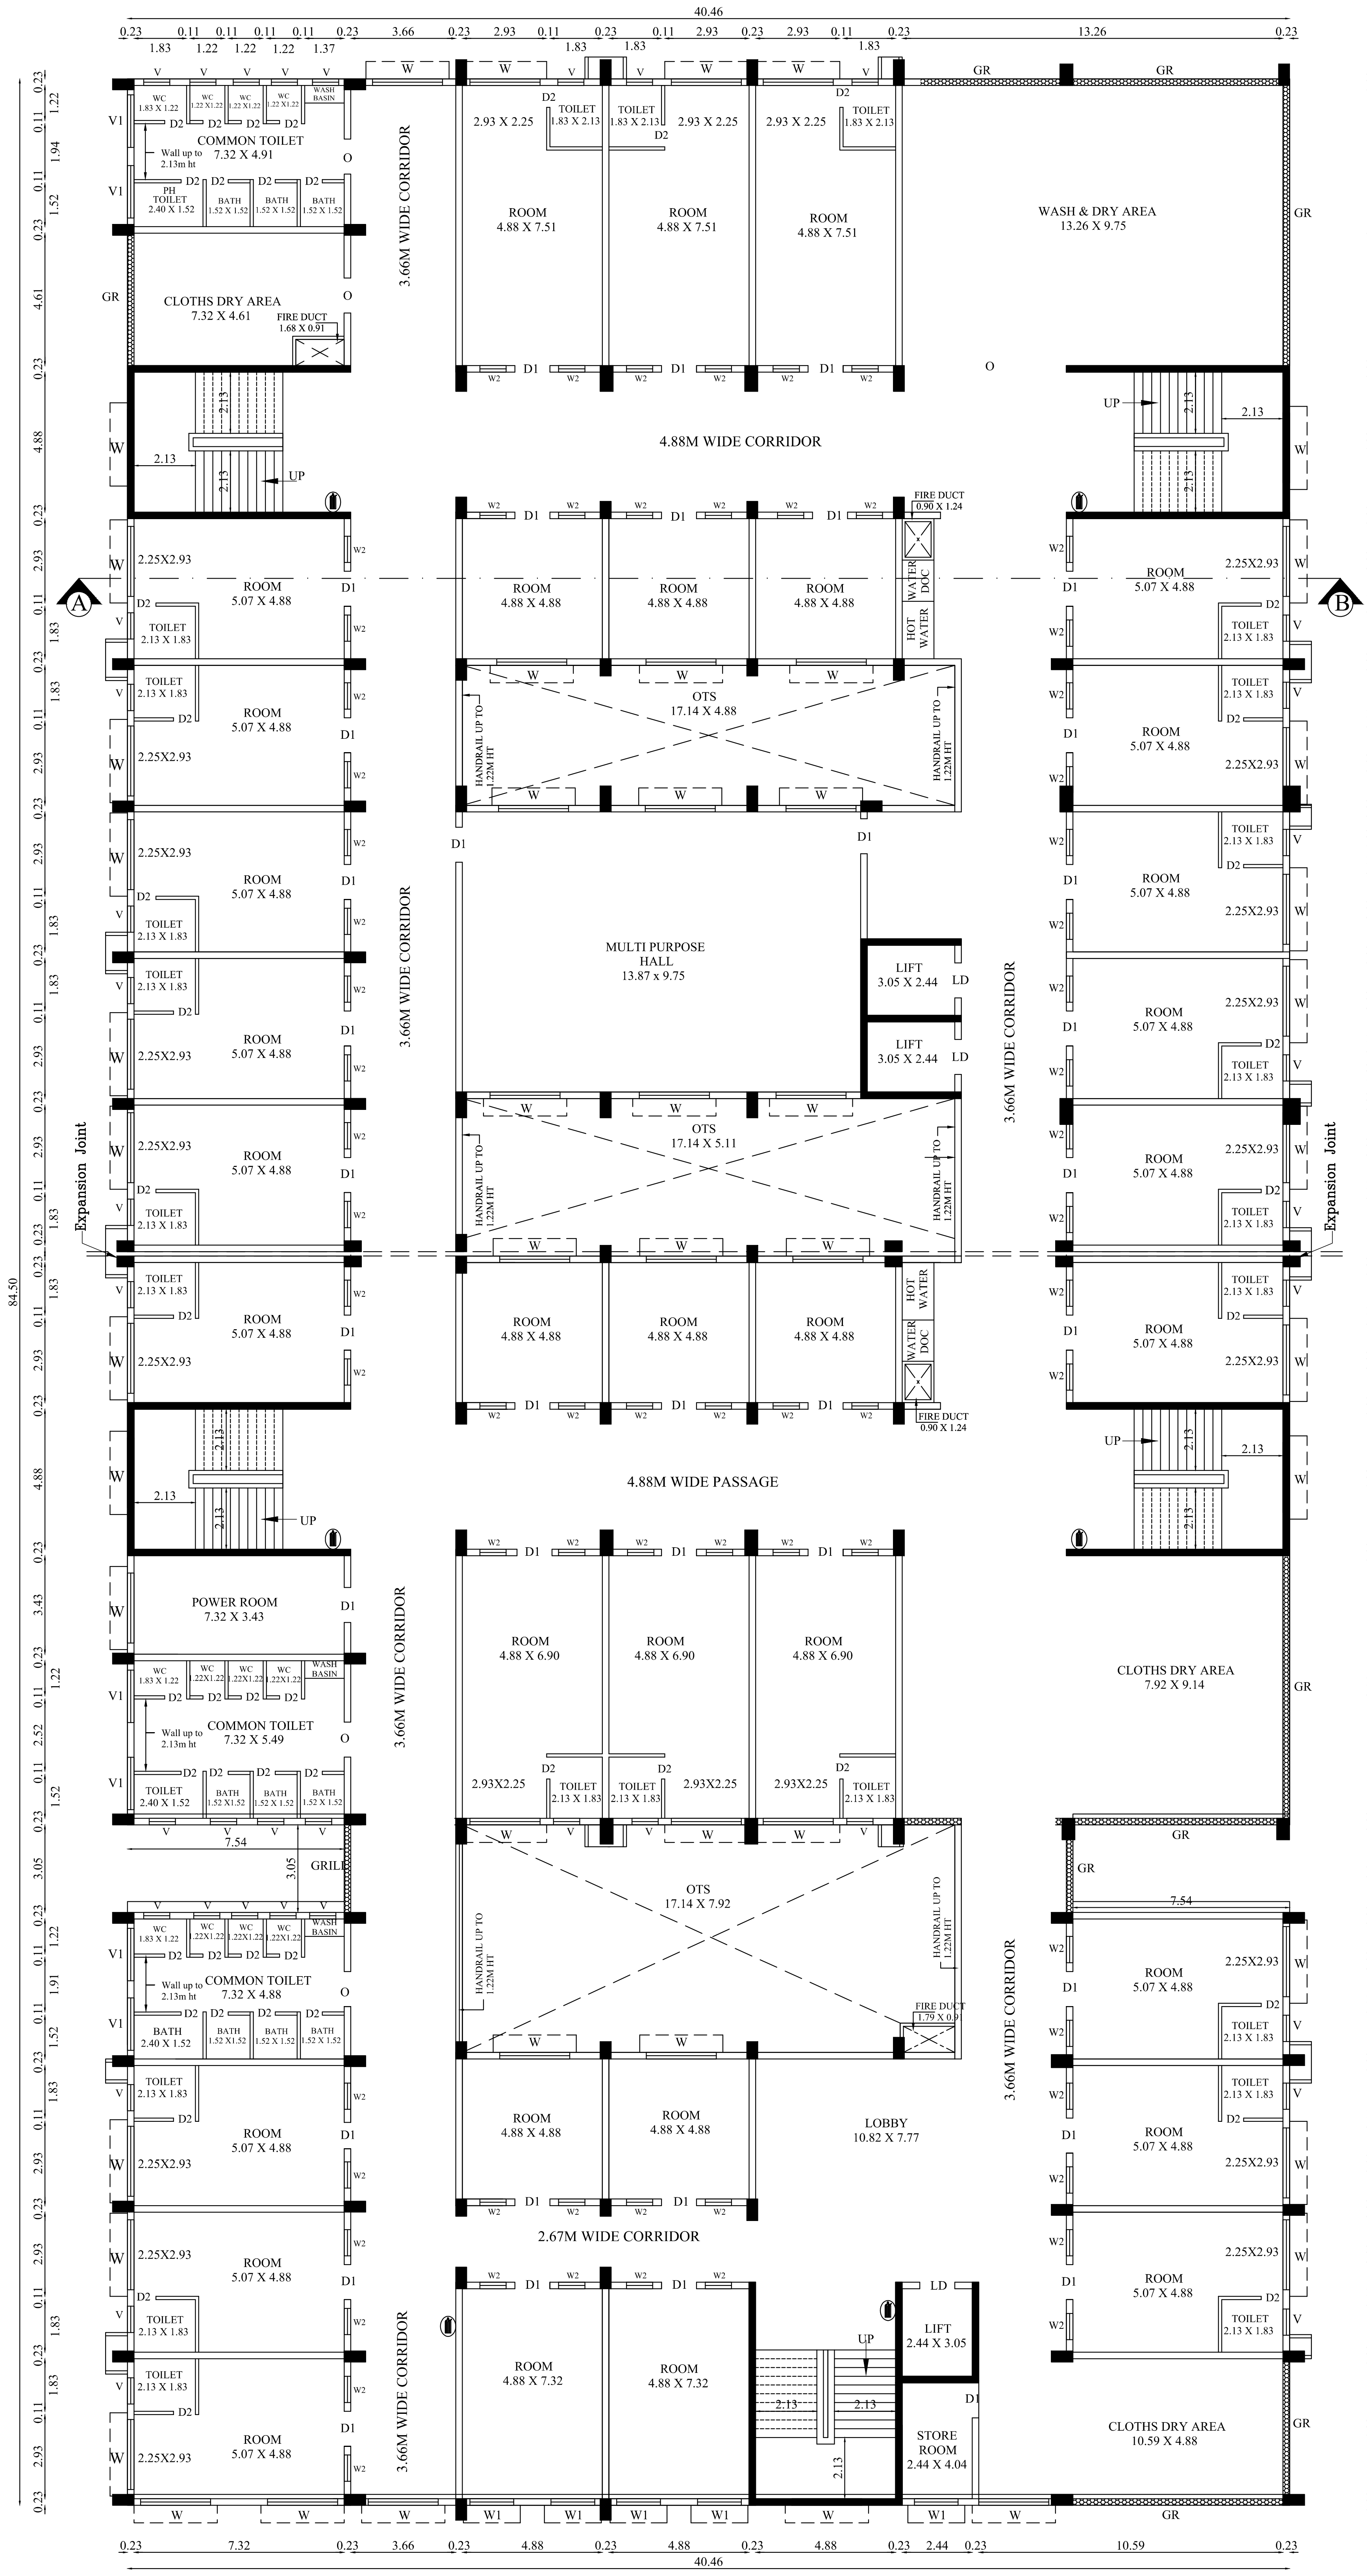

TYPICAL FLOOR PLAN

(SECOND, THIRD, FOURTH, FIFTH,SIXTH, SEVENTH & EIGHTH FLOOR)

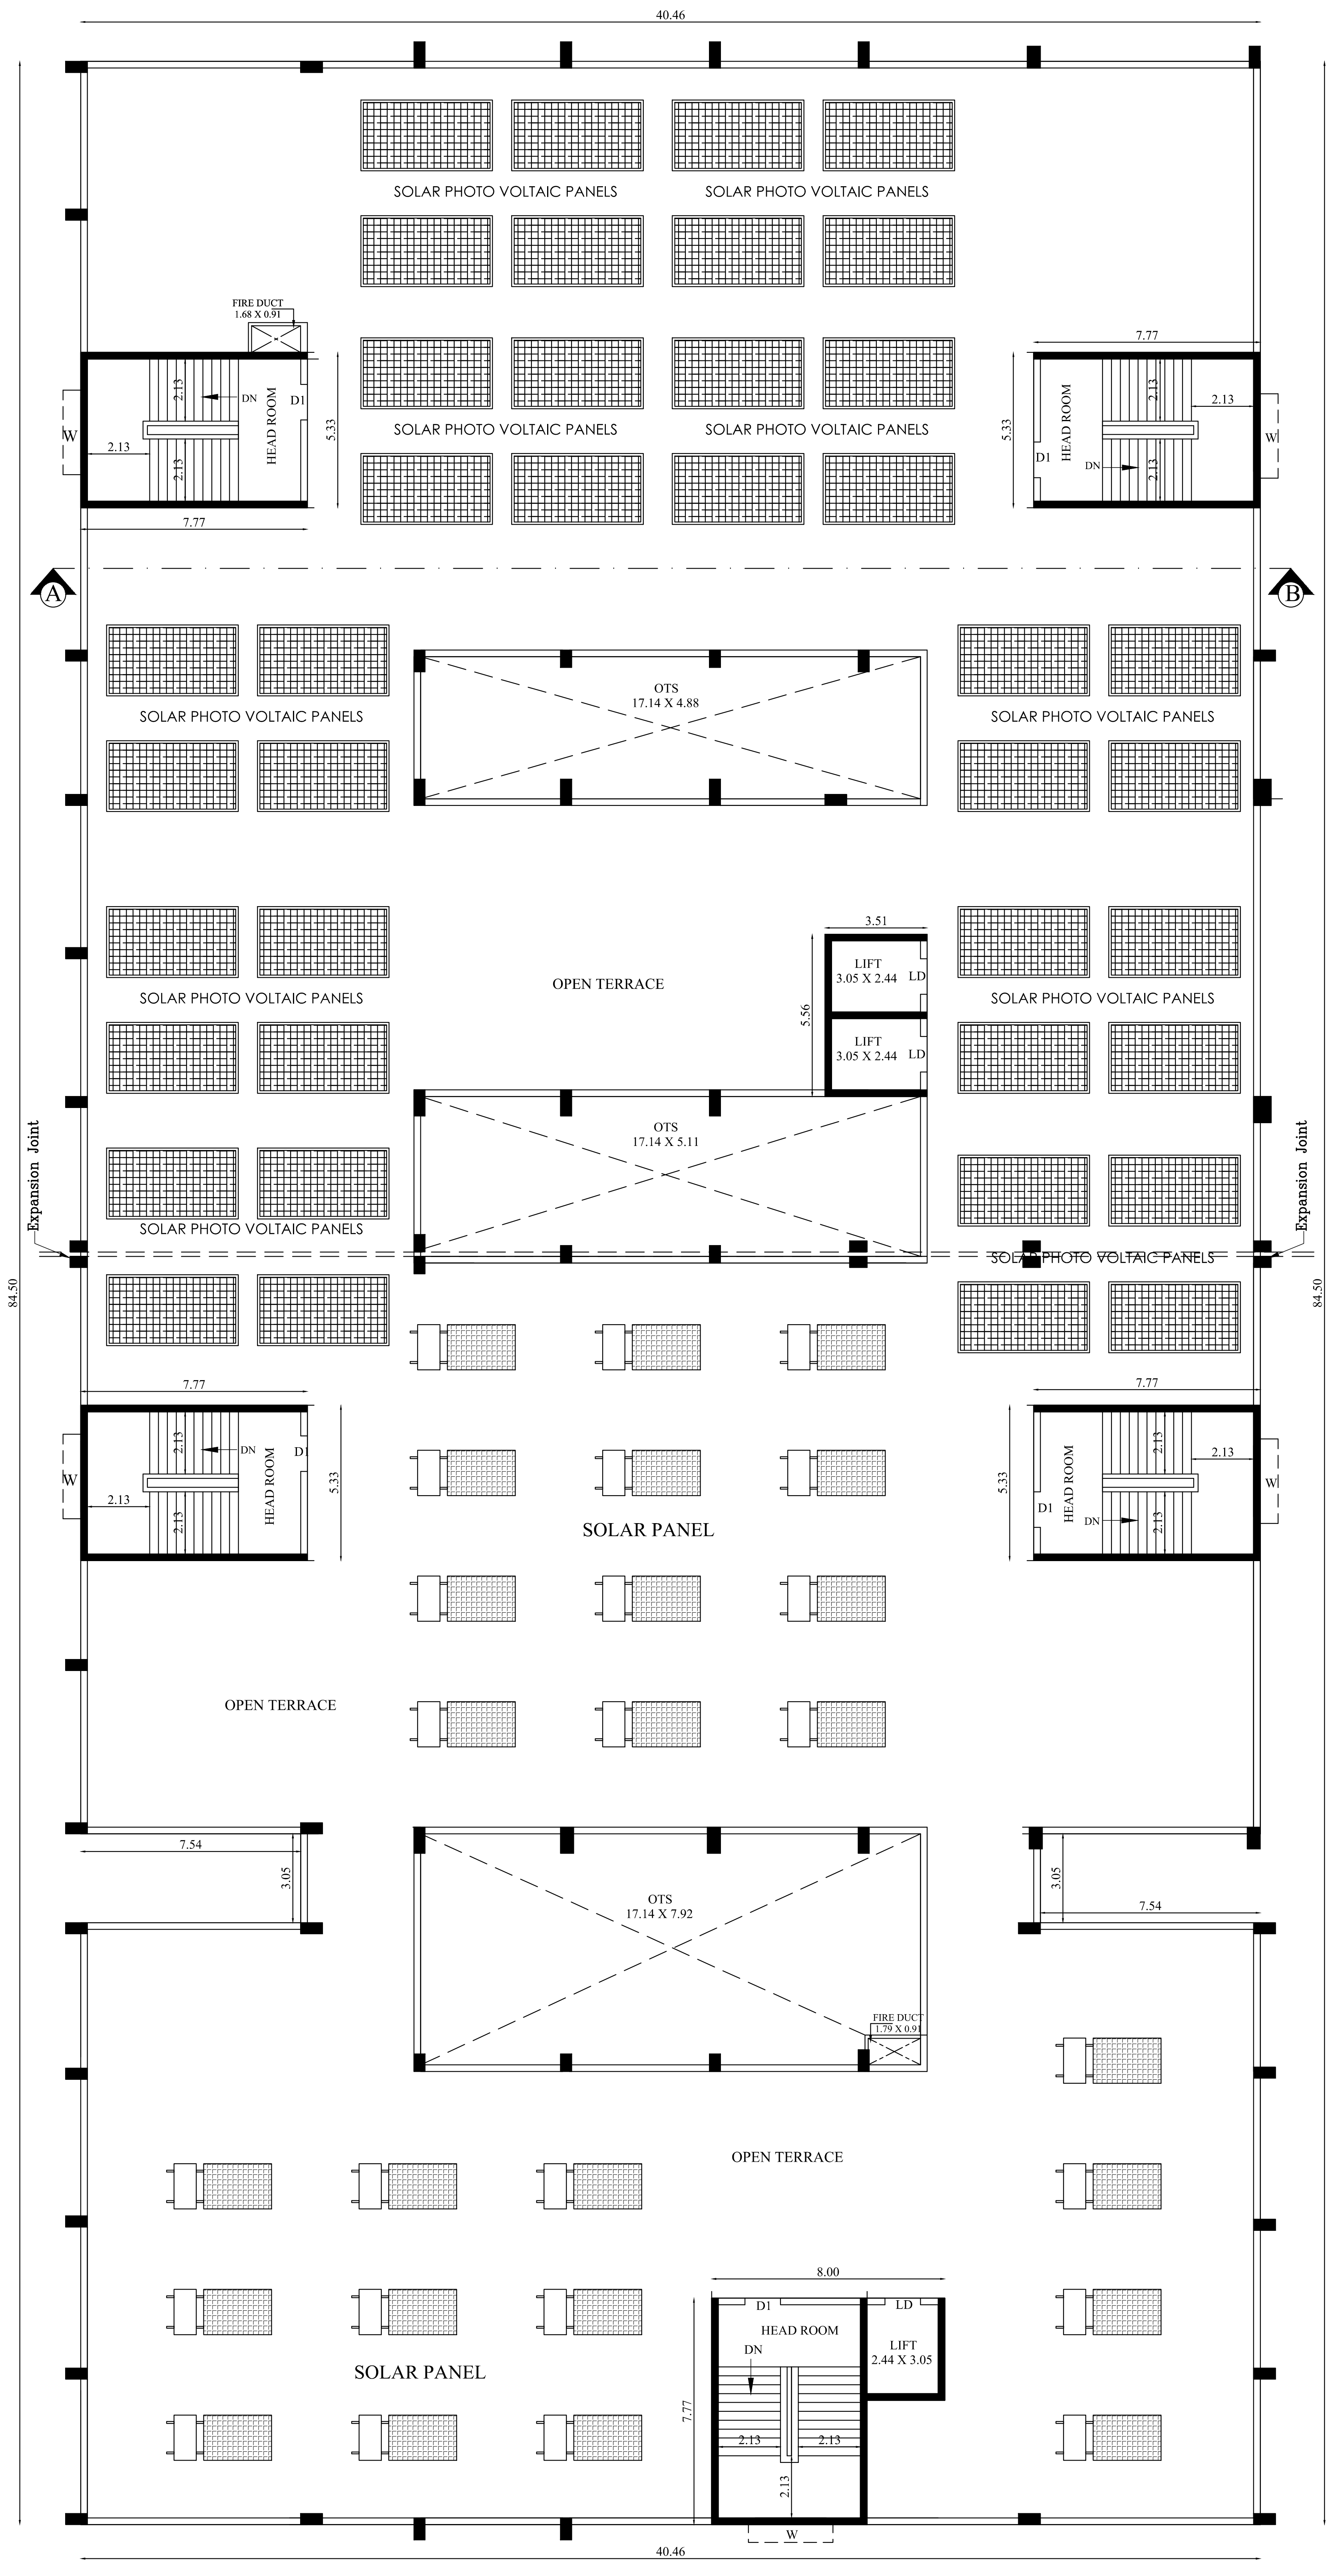

TERRACE FLOOR PLAN

BLOCK - 25	SECOND FLOOR TO EIGHTH FLOOR	SHEET NO- 23/24

PSG & SONS' CHARITIES
PSG INSTITUTE OF TECHNOLOGY AND APPLIED RESEARCH CAMPUS

NEELAMBUR VILLAGE, SULUR TALUK, COIMBATORE - 641 062.

PLAN SHOWING THE PROPOSED CONSTRUCTION OF GROUND, FIRST, SECOND, THIRD, FOURTH, FIFTH, SIXTH, SEVENTH & EIGHTH FLOOR GIRLS HOSTEL BUILDING IN S.F.NO:111/2B, 112/1,128/1A,128/2A,129/1, 130/1, 130/2,130/3,131/2,135/3, 136/3D2,136/6B Pt & 137/1 Pt AT NEELAMBUR VILLAGE, SULUR TALUK, COIMBATORE DISTRICT.

North

Scale 1 : 100

AREA DETAILS:

BLOCK - 25 (GIRLS HOSTEL)

Floor Name	FSI Area (in Sqm)	Non-FSI Area (in Sqm)	Total Buildup Area (in Sqm)
SECOND FLOOR	3050.85	-	3050.85
THIRD FLOOR	3050.85	-	3050.85
FOURTH FLOOR	3050.85	-	3050.85
FIFTH FLOOR	3050.85	-	3050.85
SIXTH FLOOR	3050.85	-	3050.85
SEVENTH FLOOR	3050.85	-	3050.85
EIGHTH FLOOR	3050.85	-	3050.85
TERRACE FLOOR	-	236.19	236.19

JOINERY DETAILS

TYPE	DESCRIPTION	SIZE
MD	MAIN DOOR	2.44 X 2.13
LD	LIFT DOOR	1.22 X 2.13
D1	DOOR 1	1.22 X 2.13
D2	DOOR 2	0.76 X 2.13
W	WINDOW	2.44 X 1.67
W1	WINDOW 1	1.52 X 2.67
W2	WINDOW 2	0.91 X 2.67
V	VENTILATOR	0.91 X 0.61
V1	VENTILATOR 2	1.83 X 0.61

All metric dimensions are in metre

🧯 — FIRE EXTINGUISHER

T. GUNASEKAR. B.E.,
REGISTERED QUALITY AUDITOR
DTCP REGISTRATION No. QA / 003 / 2022 dtd 05 / 04 / 2022
104 A, LAKSHMIPURAM 6TH STREET,
PEELAMEDU EAST POST,CBE - 641004
MOB - 8300903739

Quality Auditor

D. RATHINASWAMY
Construction Engineer
Coimbatore LPA/CE/10/10/119
PSG Institute of Technology and Applied Research
Neelambur, Coimbatore-641 062.

Construction Engineer

K. Senjadaivel
Ar. K. SENJADAIVEL, B.Arch,
Registered Architect Grade-I
07/RA - I/2019 (SALEM DTCP)
SREE ASSOCIATES,
22-A Budhhar St, Opp.To Seetha Kalyana Mandapam,
Erode Main Road, Gobichettipalayam-638476.

Architect

Er.S.PRAVEEN KUMAR, B.E.,M.Tech.,
Chartered Engineer (AM183598-2)
SDTCP/SE/GR-I/03/2022
4/338, Bharathi Nagar,
Jagir Ammapalayam, SALEM-636 302.

Structural Engineer

For P.S. GOVINDASWAMY NAIDU &
SONS CHARITIES

L GOPALAKRISHNAN
MANAGING TRUSTEE

Applicant

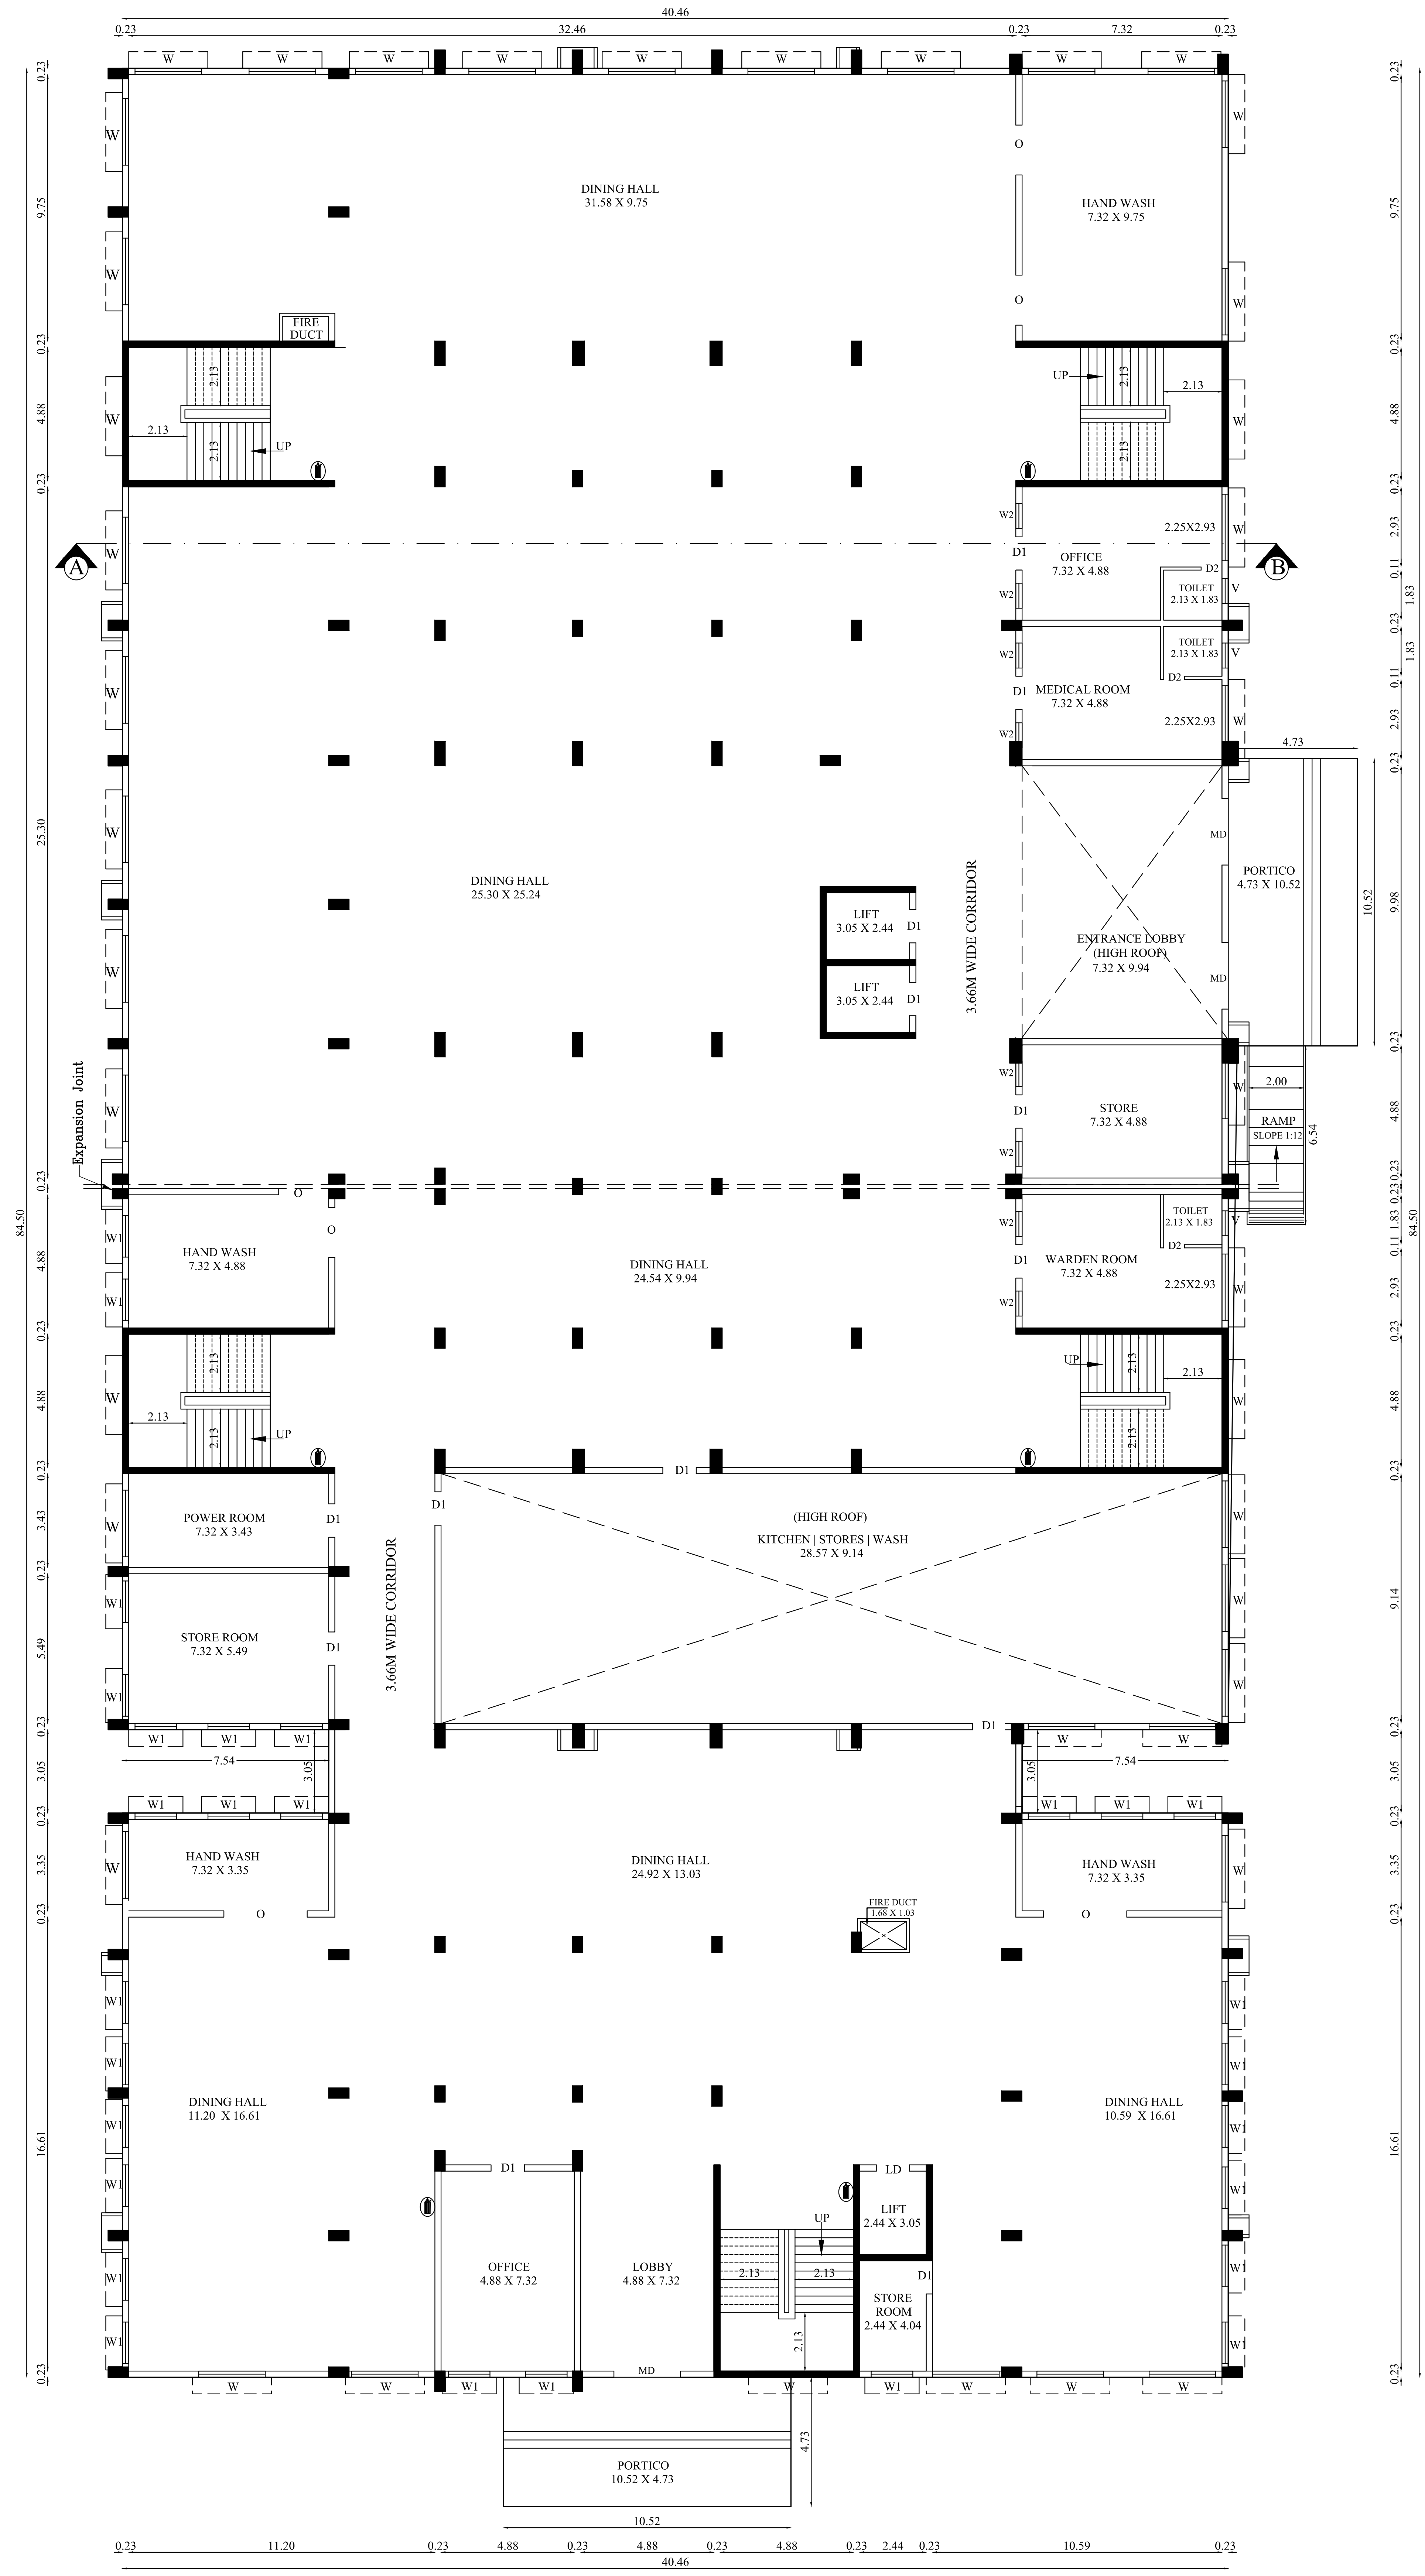

GROUND FLOOR PLAN

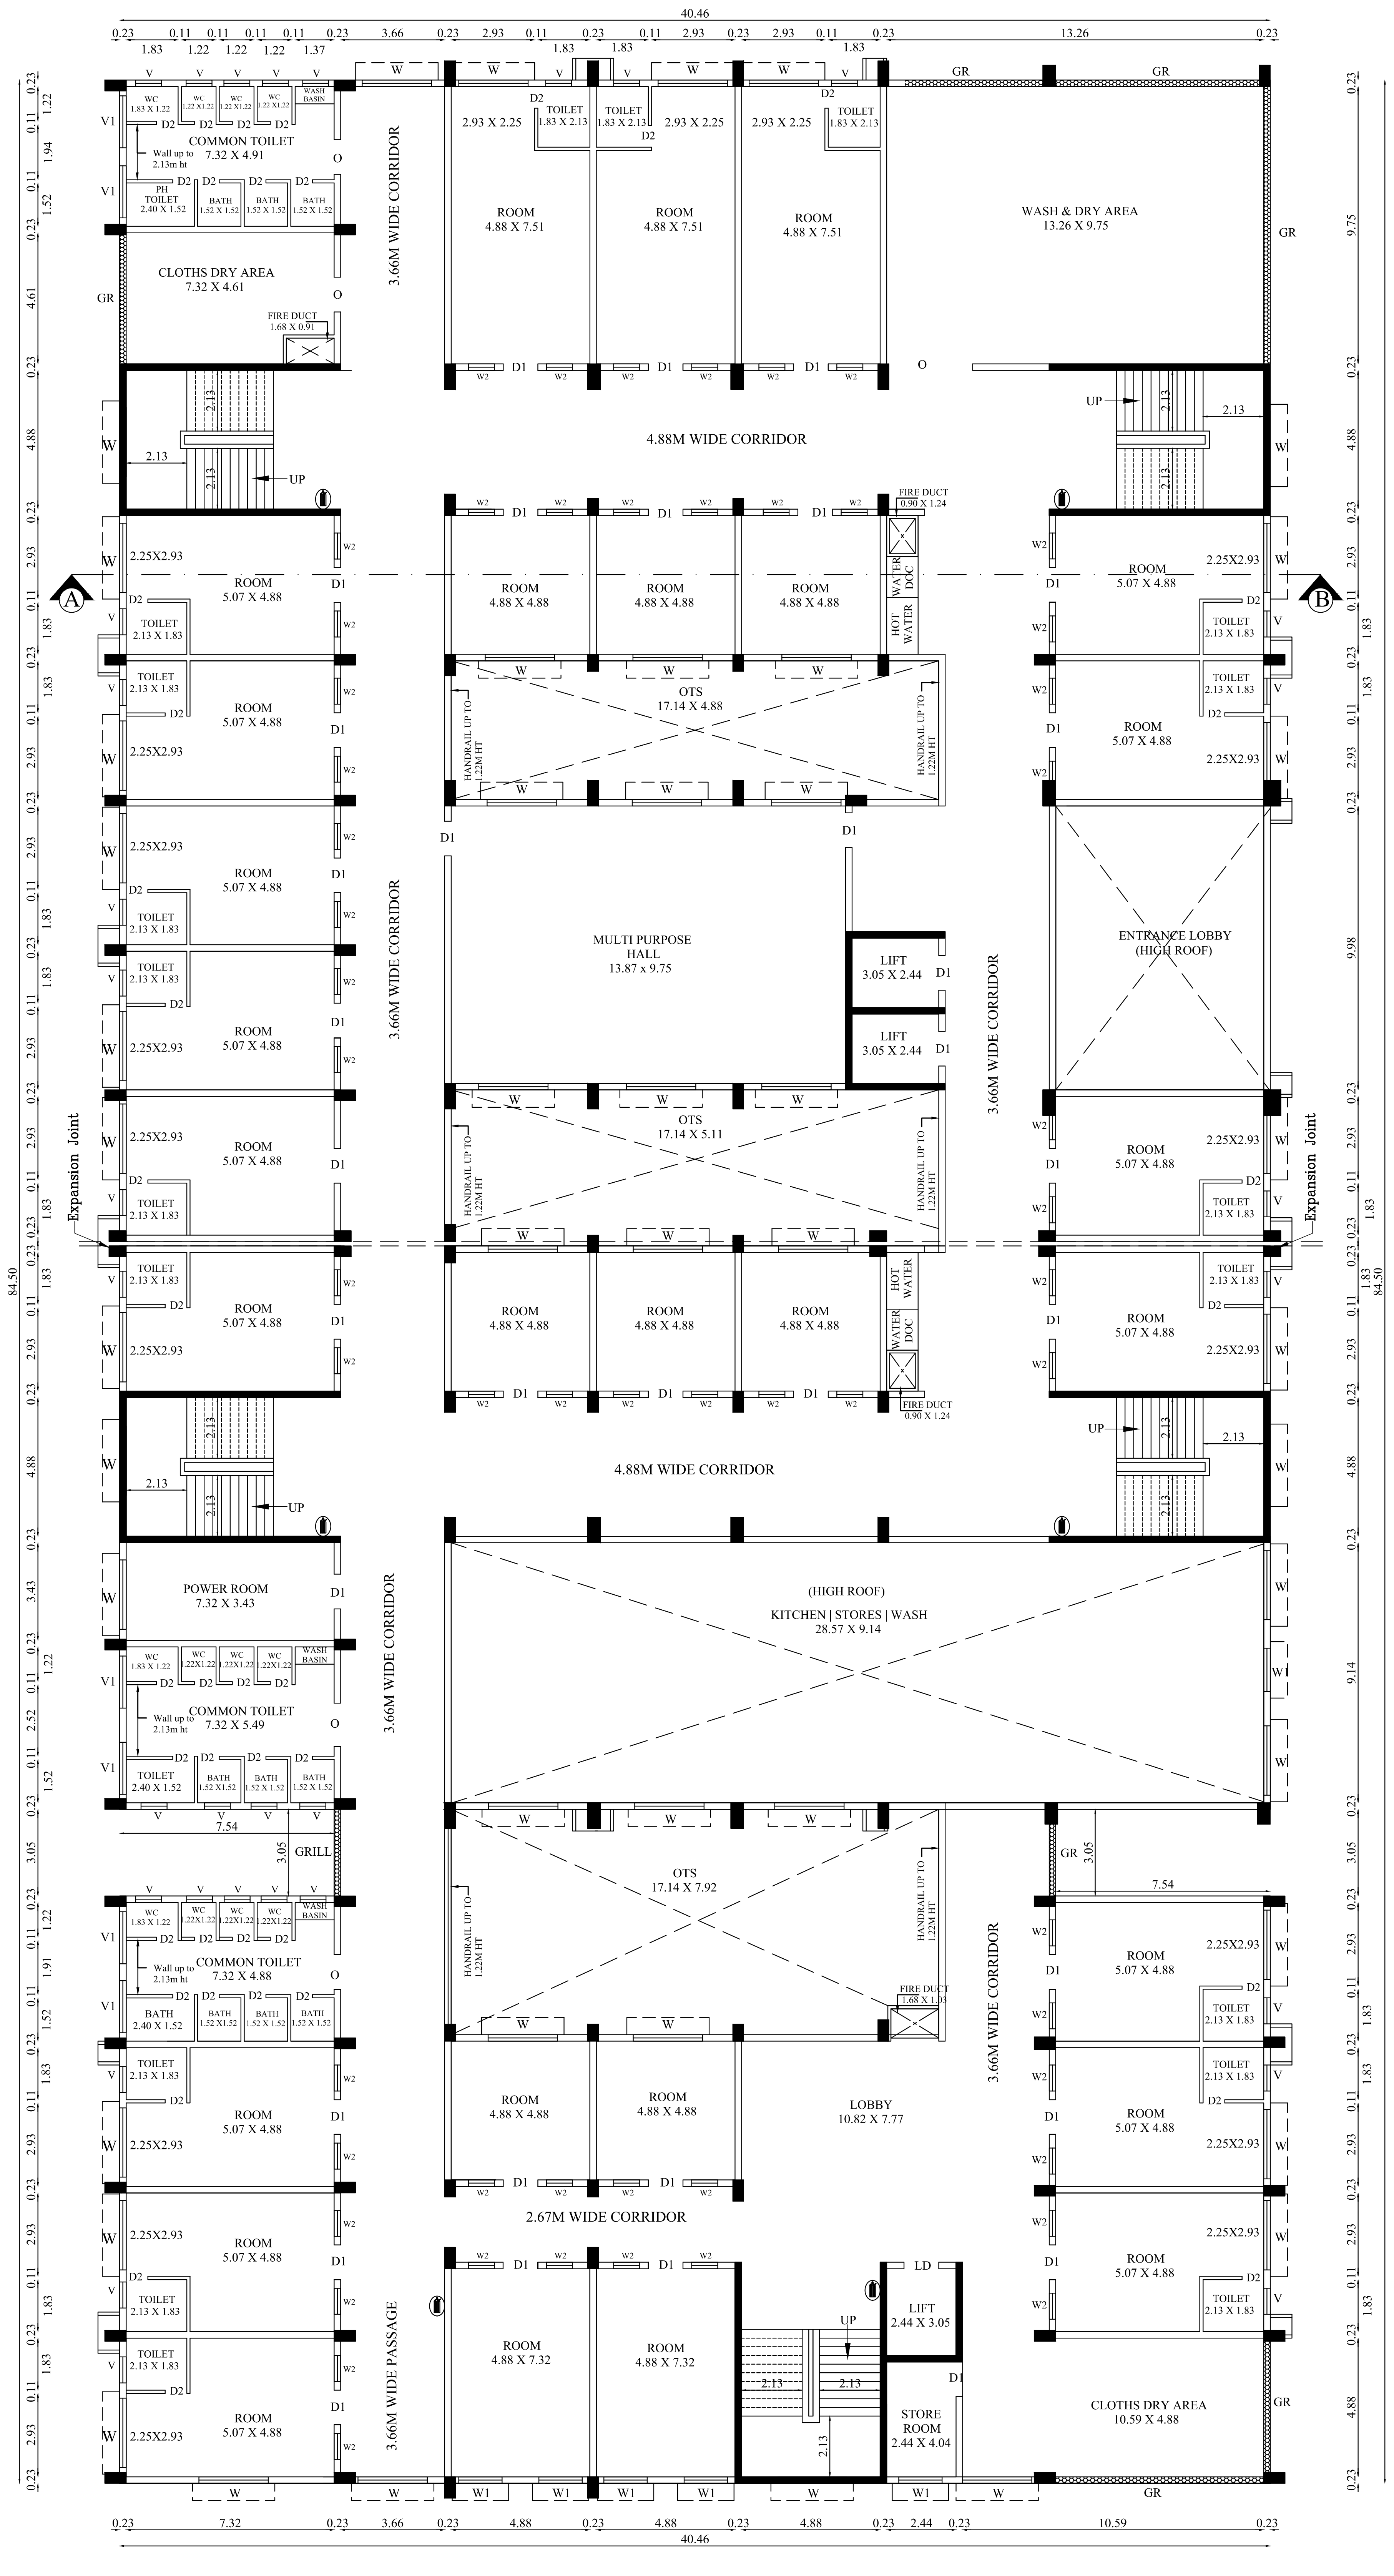

FIRST FLOOR PLAN

BLOCK - 25	GROUND & FIRST FLOOR	SHEET NO- 22/24

PSG & SONS' CHARITIES

PSG INSTITUTE OF TECHNOLOGY AND APPLIED RESEARCH CAMPUS

NEELAMBUR VILLAGE, SULUR TALUK, COIMBATORE - 641 062.

PLAN SHOWING THE PROPOSED CONSTRUCTION OF GROUND, FIRST, SECOND, THIRD, FOURTH, FIFTH, SIXTH, SEVENTH & EIGHTH FLOOR GIRLS HOSTEL BUILDING IN S.F.NO:111/2B, 112/1,128/1A,128/2A,129/1, 130/1, 130/2,130/3,131/2,135/3, 136/3D2,136/6B Pt & 137/1 Pt AT NEELAMBUR VILLAGE, SULUR TALUK, COIMBATORE DISTRICT.

North

Scale 1 : 100

AREA DETAILS:

BLOCK - 25 (GIRLS HOSTEL)

Floor Name	FSI Area (in Sqm)	Non-FSI Area (in Sqm)	Total Buildup Area (in Sqm)
GROUND FLOOR	3457.33	-	3457.33
FIRST FLOOR	2716.55	-	2716.55

JOINERY DETAILS

TYPE	DESCRIPTION	SIZE
MD	MAIN DOOR	2.44 X 2.13
LD	LIFT DOOR	1.22 X 2.13
D1	DOOR 1	1.22 X 2.13
D2	DOOR 2	0.76 X 2.13
W	WINDOW	2.44 X 1.67
W1	WINDOW 1	1.52 X 2.67
W2	WINDOW 2	0.91 X 2.67
V	VENTILATOR	0.91 X 0.61
V1	VENTILATOR 2	1.83 X 0.61

All metric dimensions are in metre

🧯 — FIRE EXTINGUISHER

T. GUNASEKAR. B.E..
REGISTERED QUALITY AUDITOR
DTCP REGISTRATION No. QA / 003 / 2022 dtd 05 / 04 / 2022
104 A, LAKSHMIPURAM 6TH STREET,
PEELAMEDU EAST POST,CBE - 641004
MOB - 8300903739

Quality Auditor

D. RATHINASWAMY
Construction Engineer
Coimbatore LPA/CE/10/10/119
PSG Institute of Technology and Applied Research
Neelambur, Coimbatore-641 062.

Construction Engineer

K. Senjadaivel
Ar. K. SENJADAIVEL, B.Arch,
Registered Architect Grade-I
07/RA - I/2019 (SALEM DTCP)
SREE ASSOCIATES,
22-A Budhhar St, Opp.To Seetha Kalyana Mandapam,
Erode Main Road, Gobichettipalayam-638476.

Architect

Er.S.PRAVEEN KUMAR, B.E.,M.Tech.,
Chartered Engineer (AM183598-2)
SDTCP/SE/GR-I/03/2022
4/338, Bharathi Nagar,
Jagir Ammapalayam. SALEM-636 302.

Structural Engineer

For P.S. GOVINDASWAMY NAIDU &
SONS CHARITIES

L GOPALAKRISHNAN
MANAGING TRUSTEE

Applicant

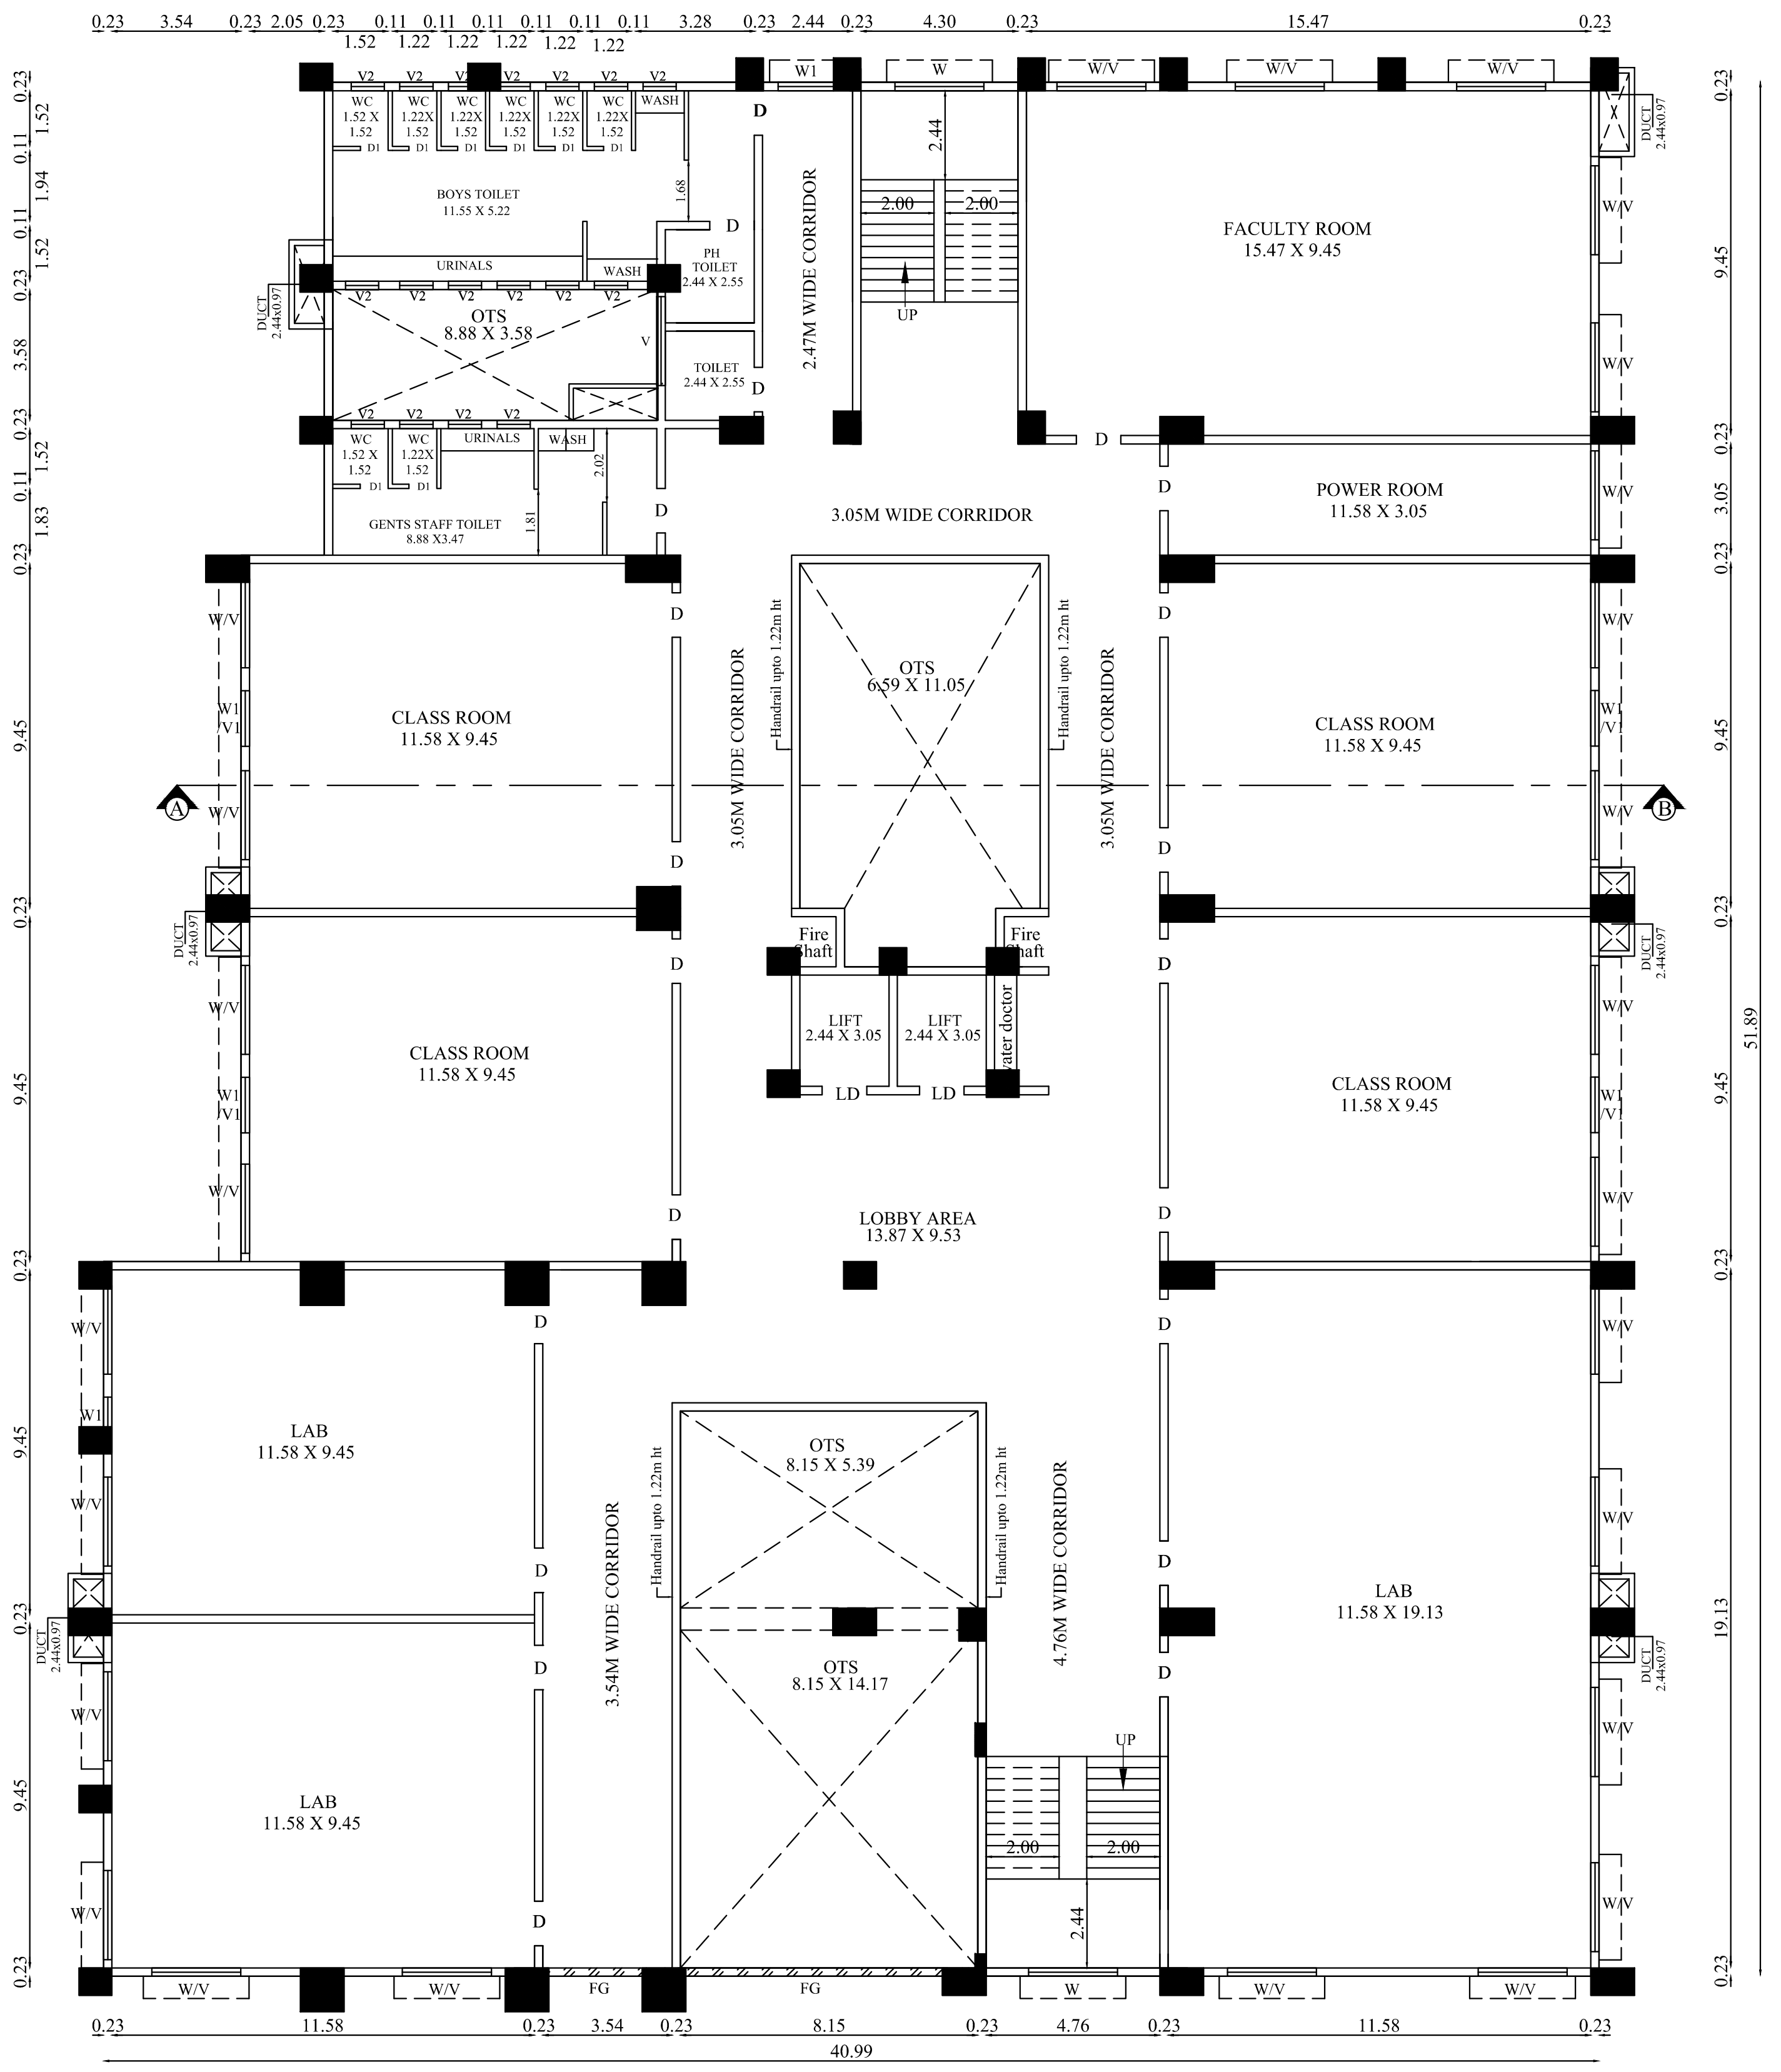

TYPICAL FLOOR PLAN (SECOND, FOURTH & SIXTH FLOOR)

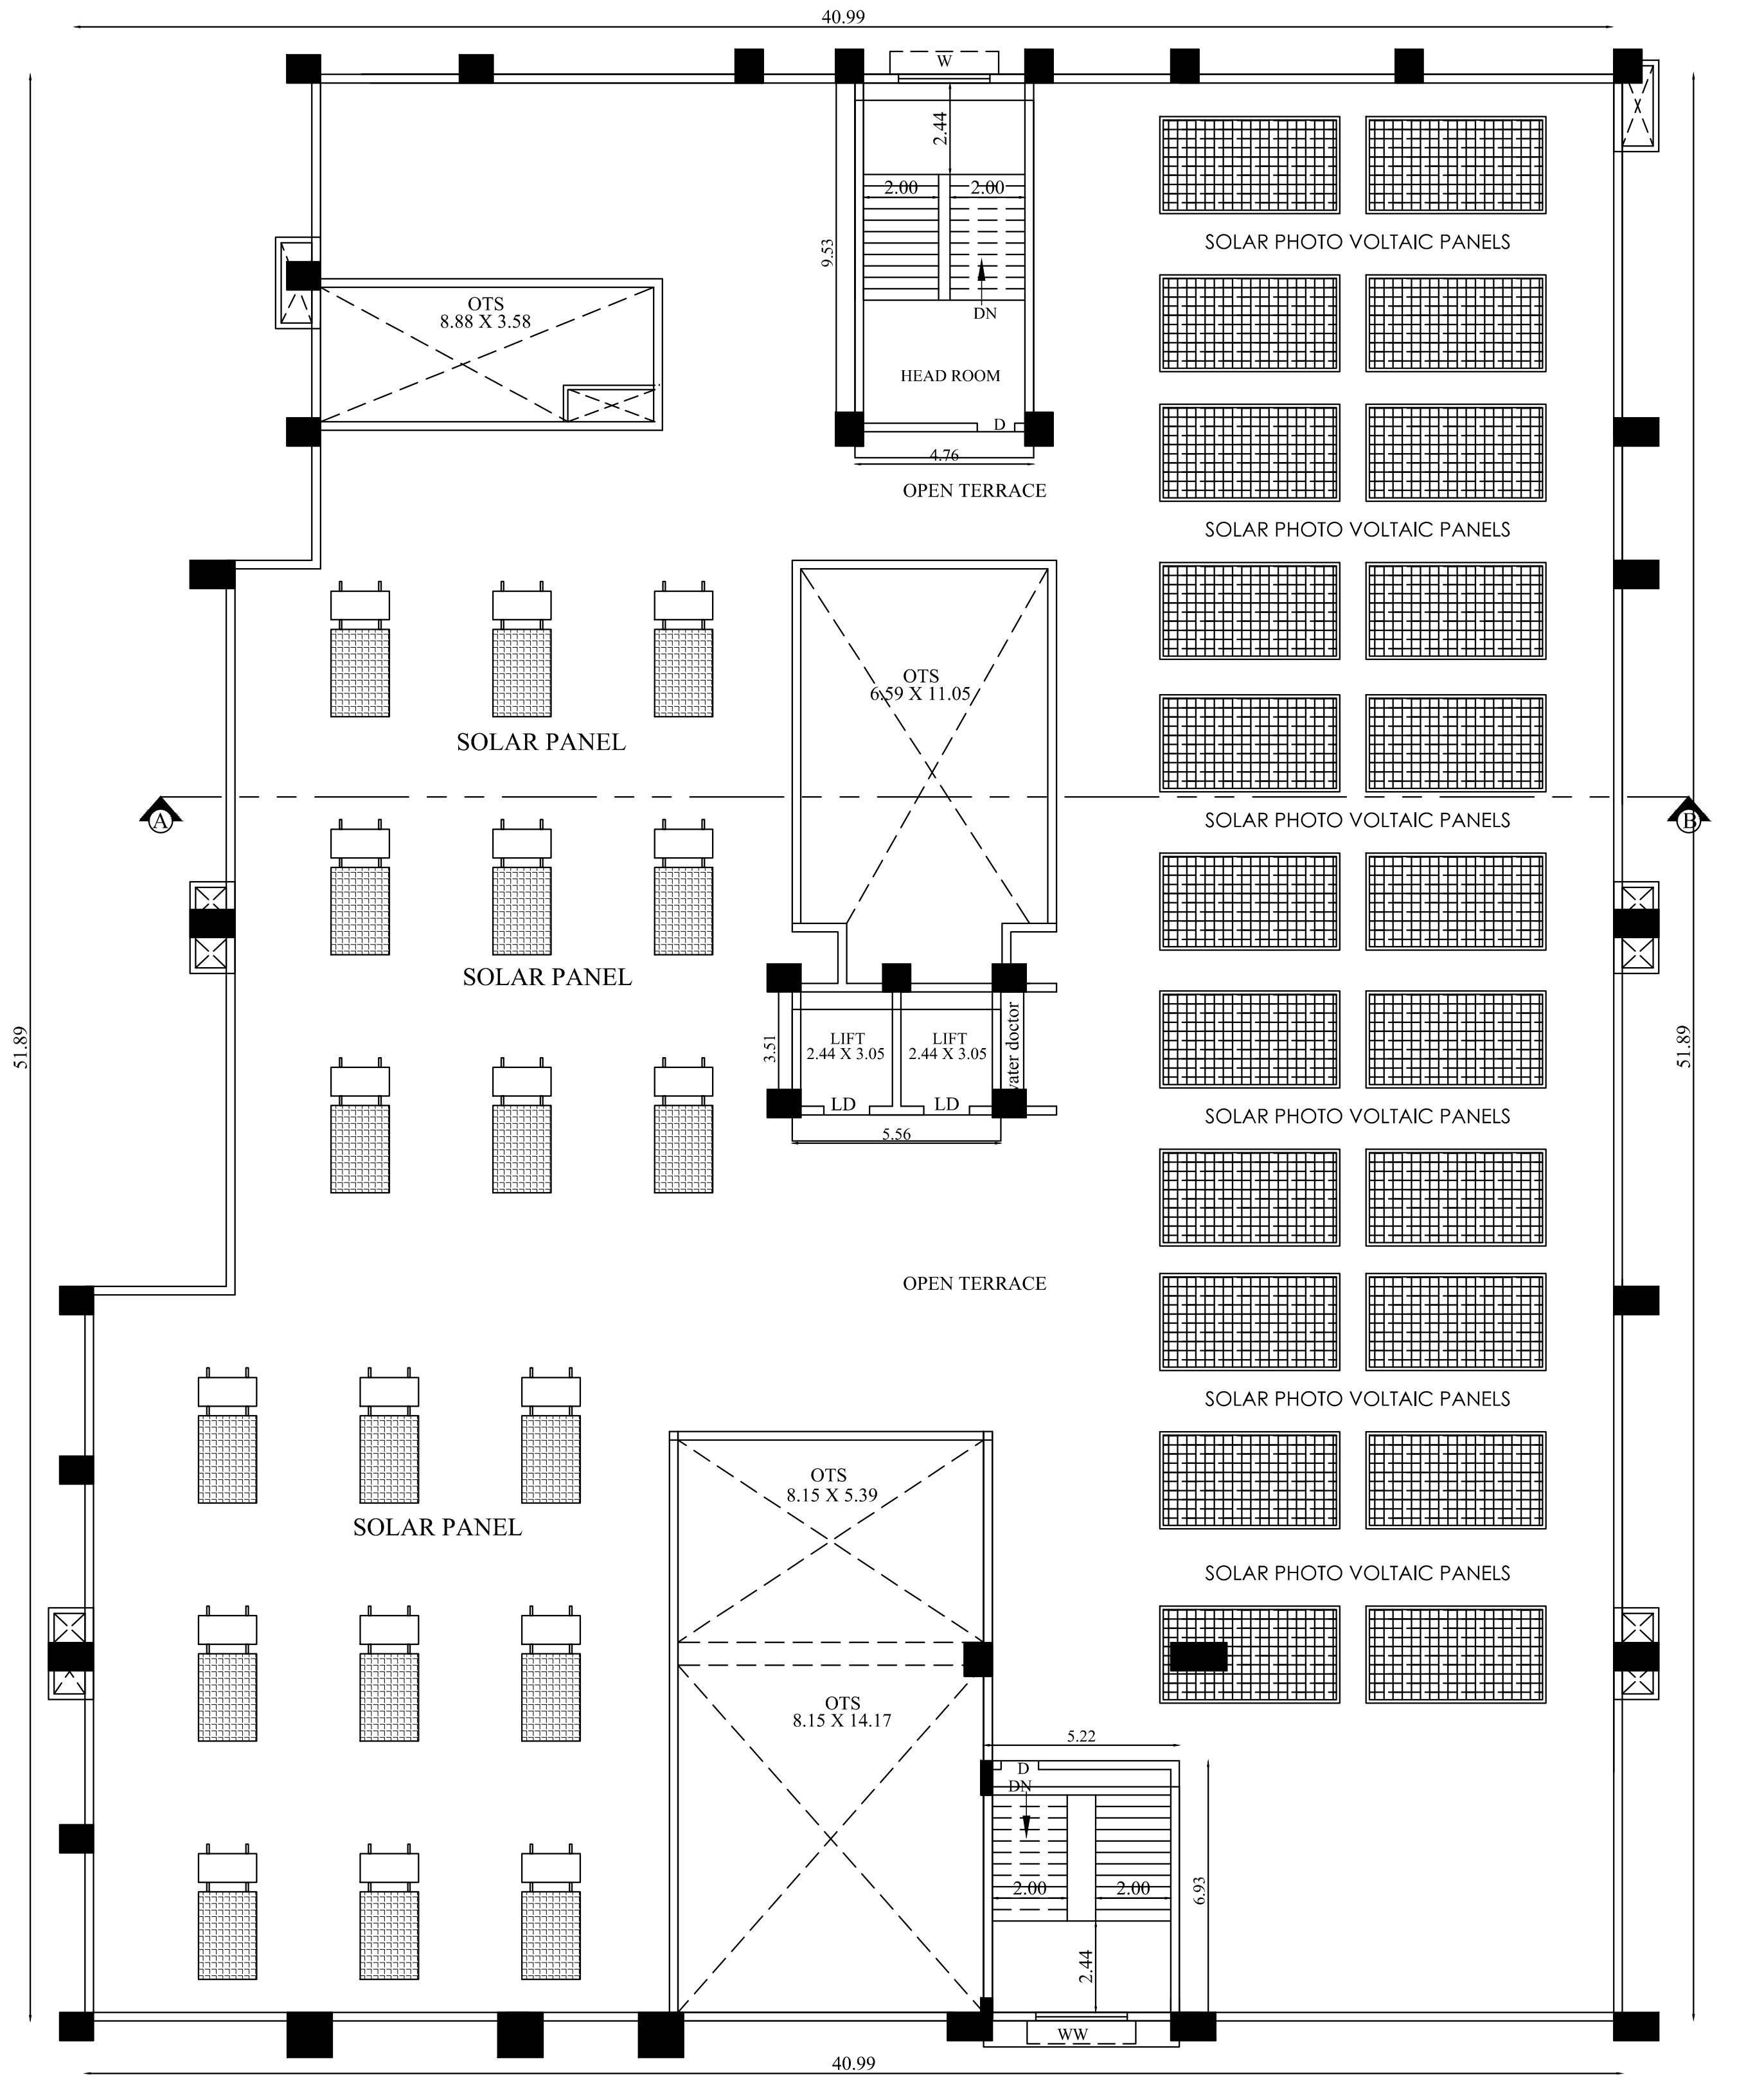

TERRACE FLOOR PLAN

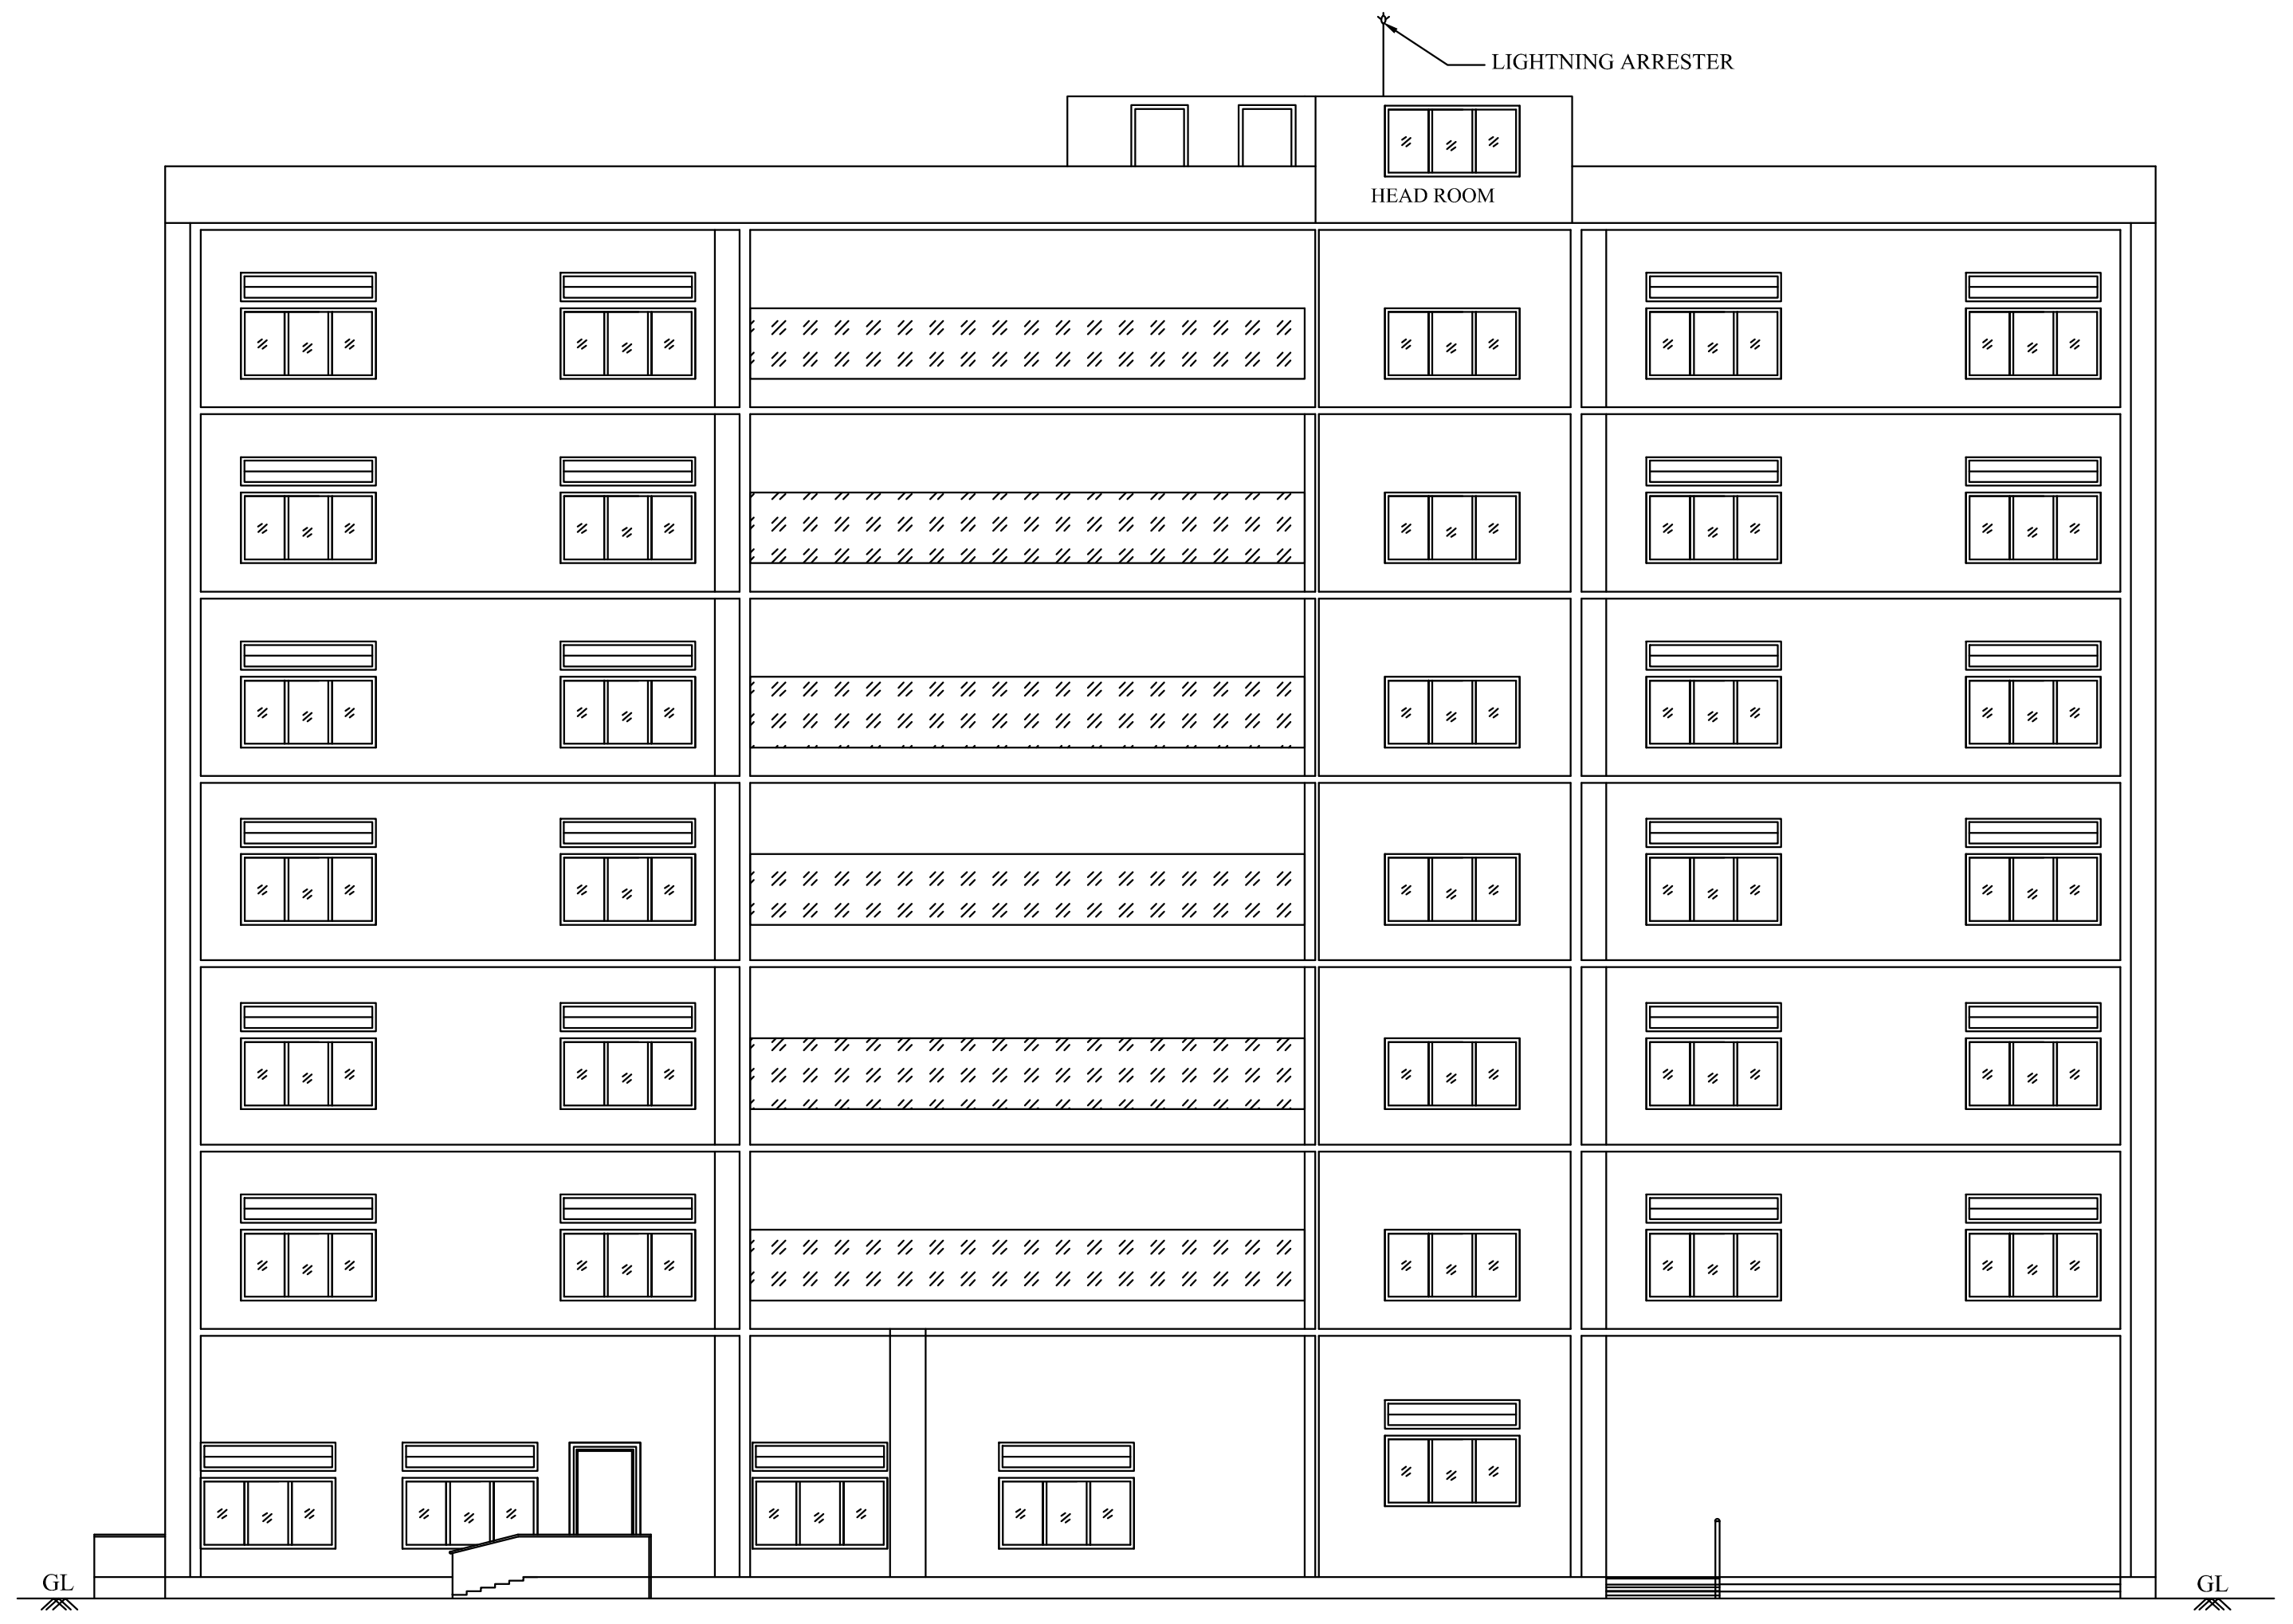

SOUTH SIDE ELEVATION

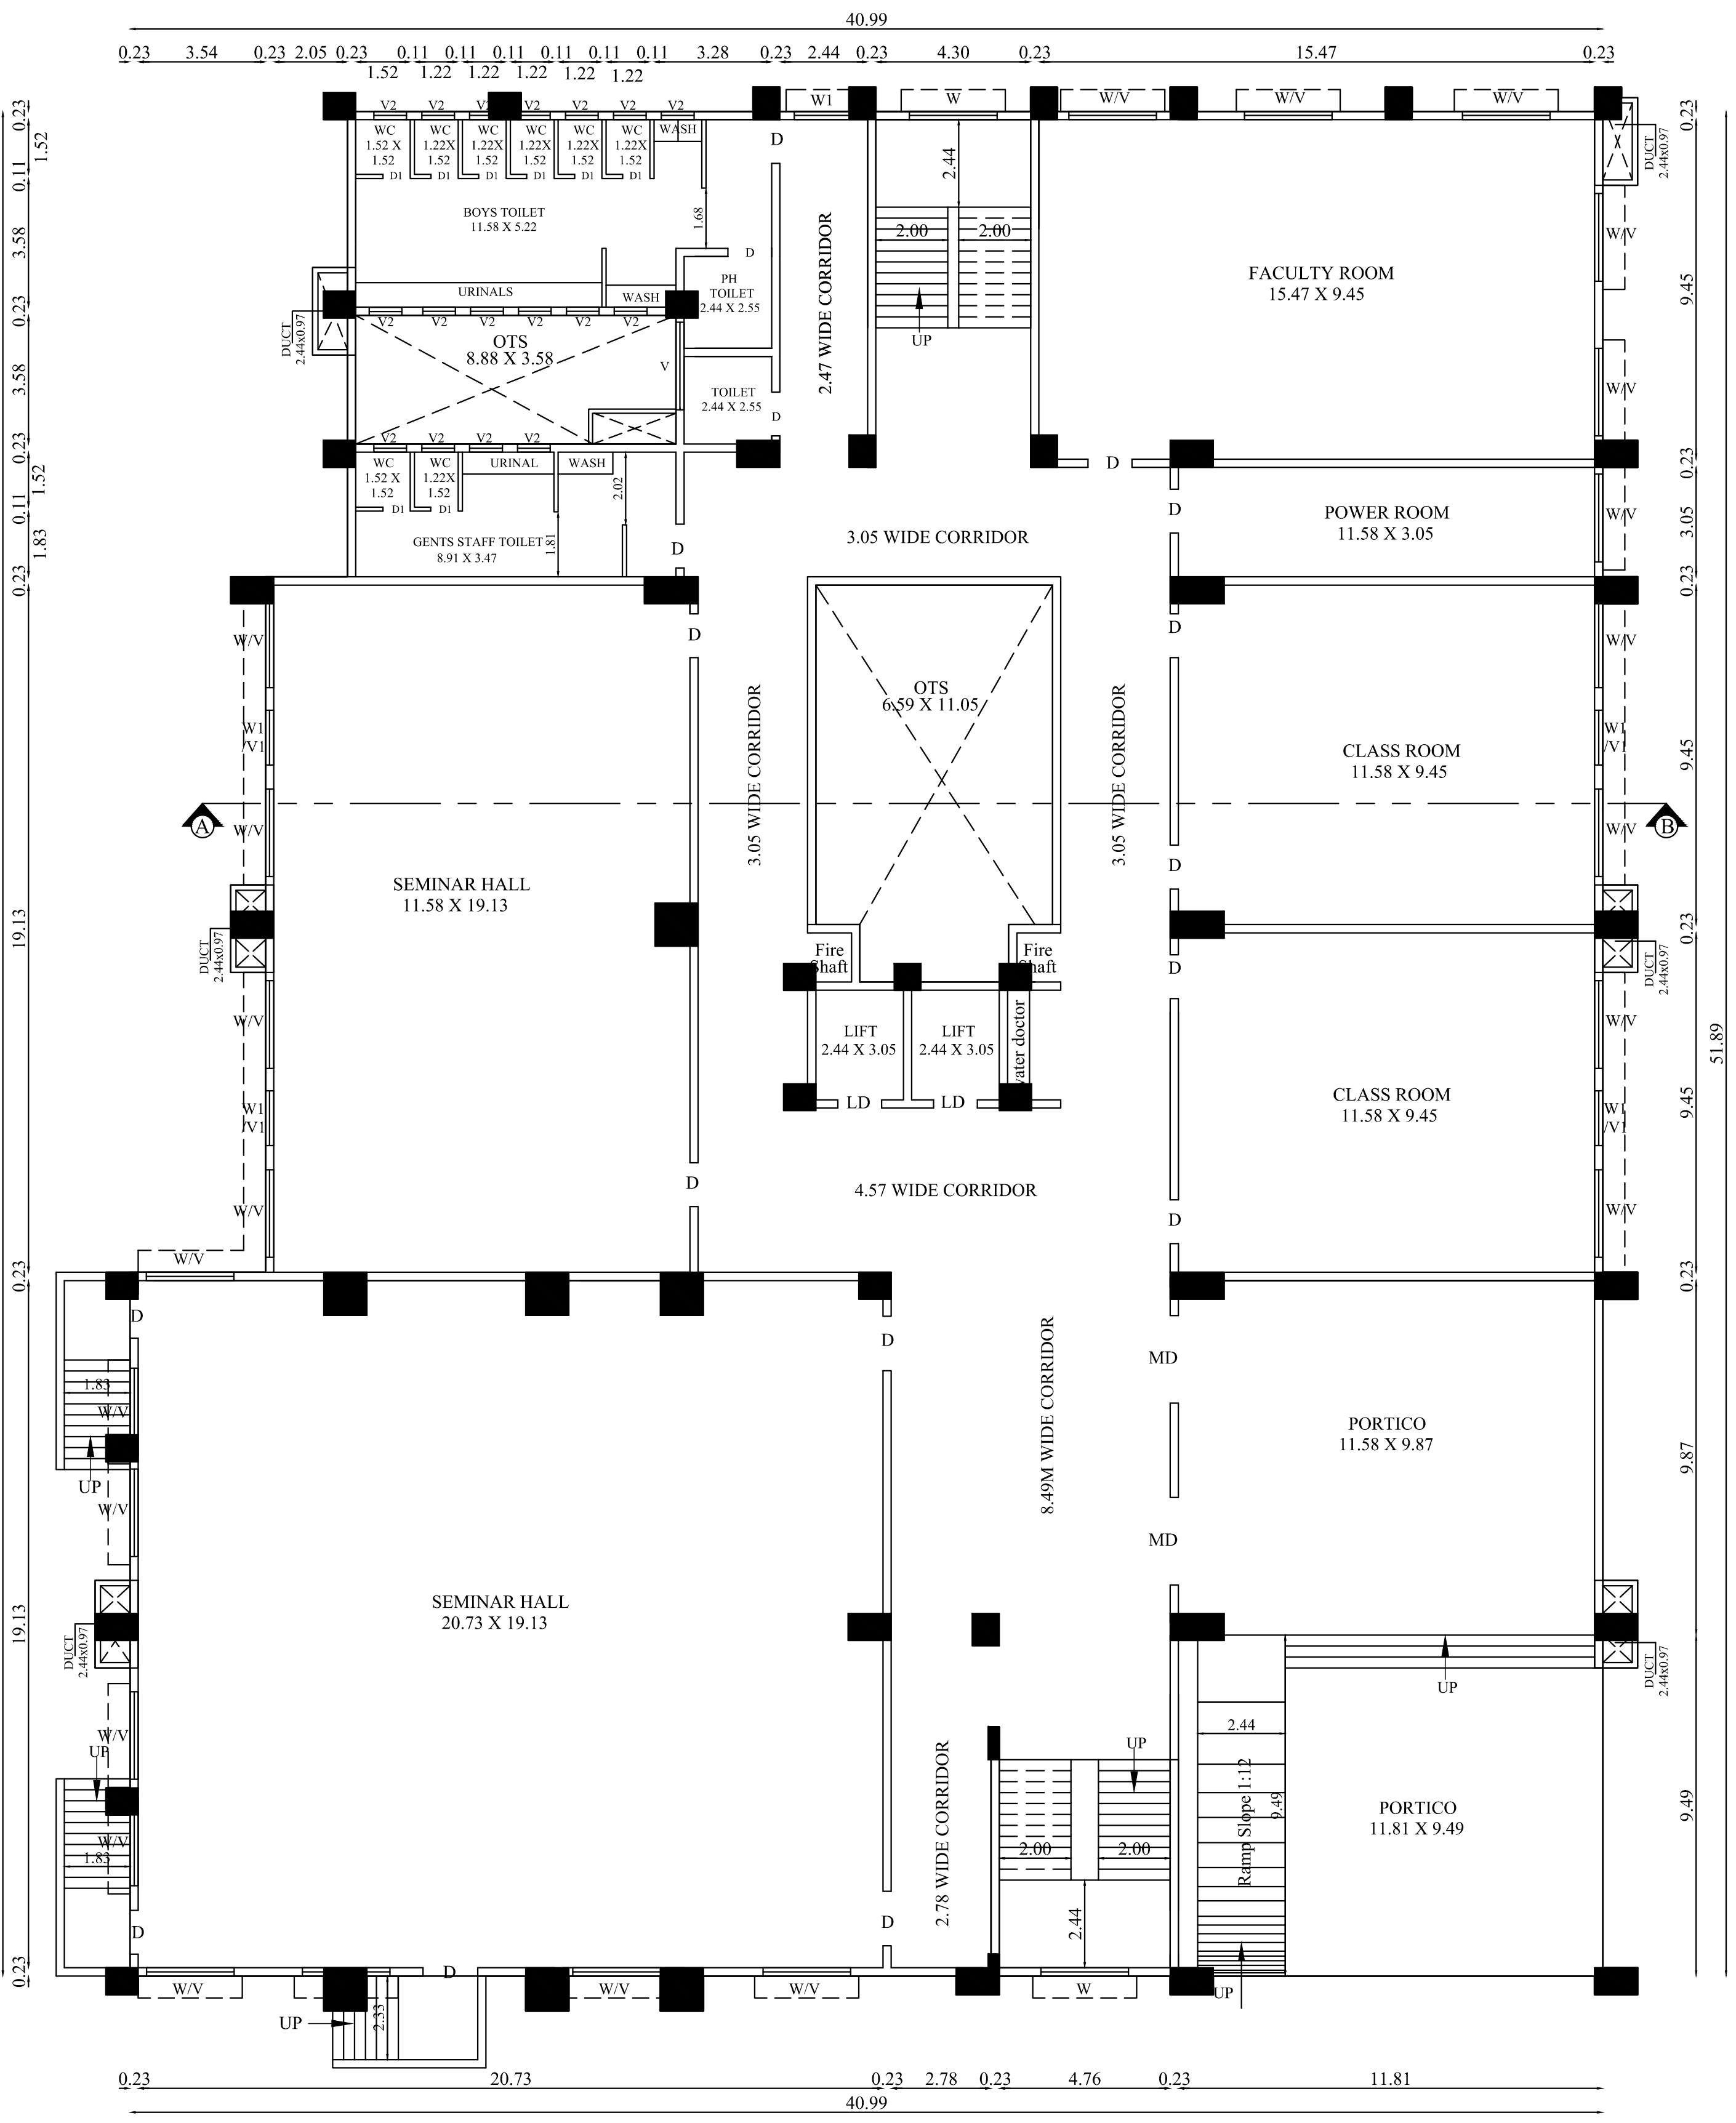

GROUND FLOOR PLAN

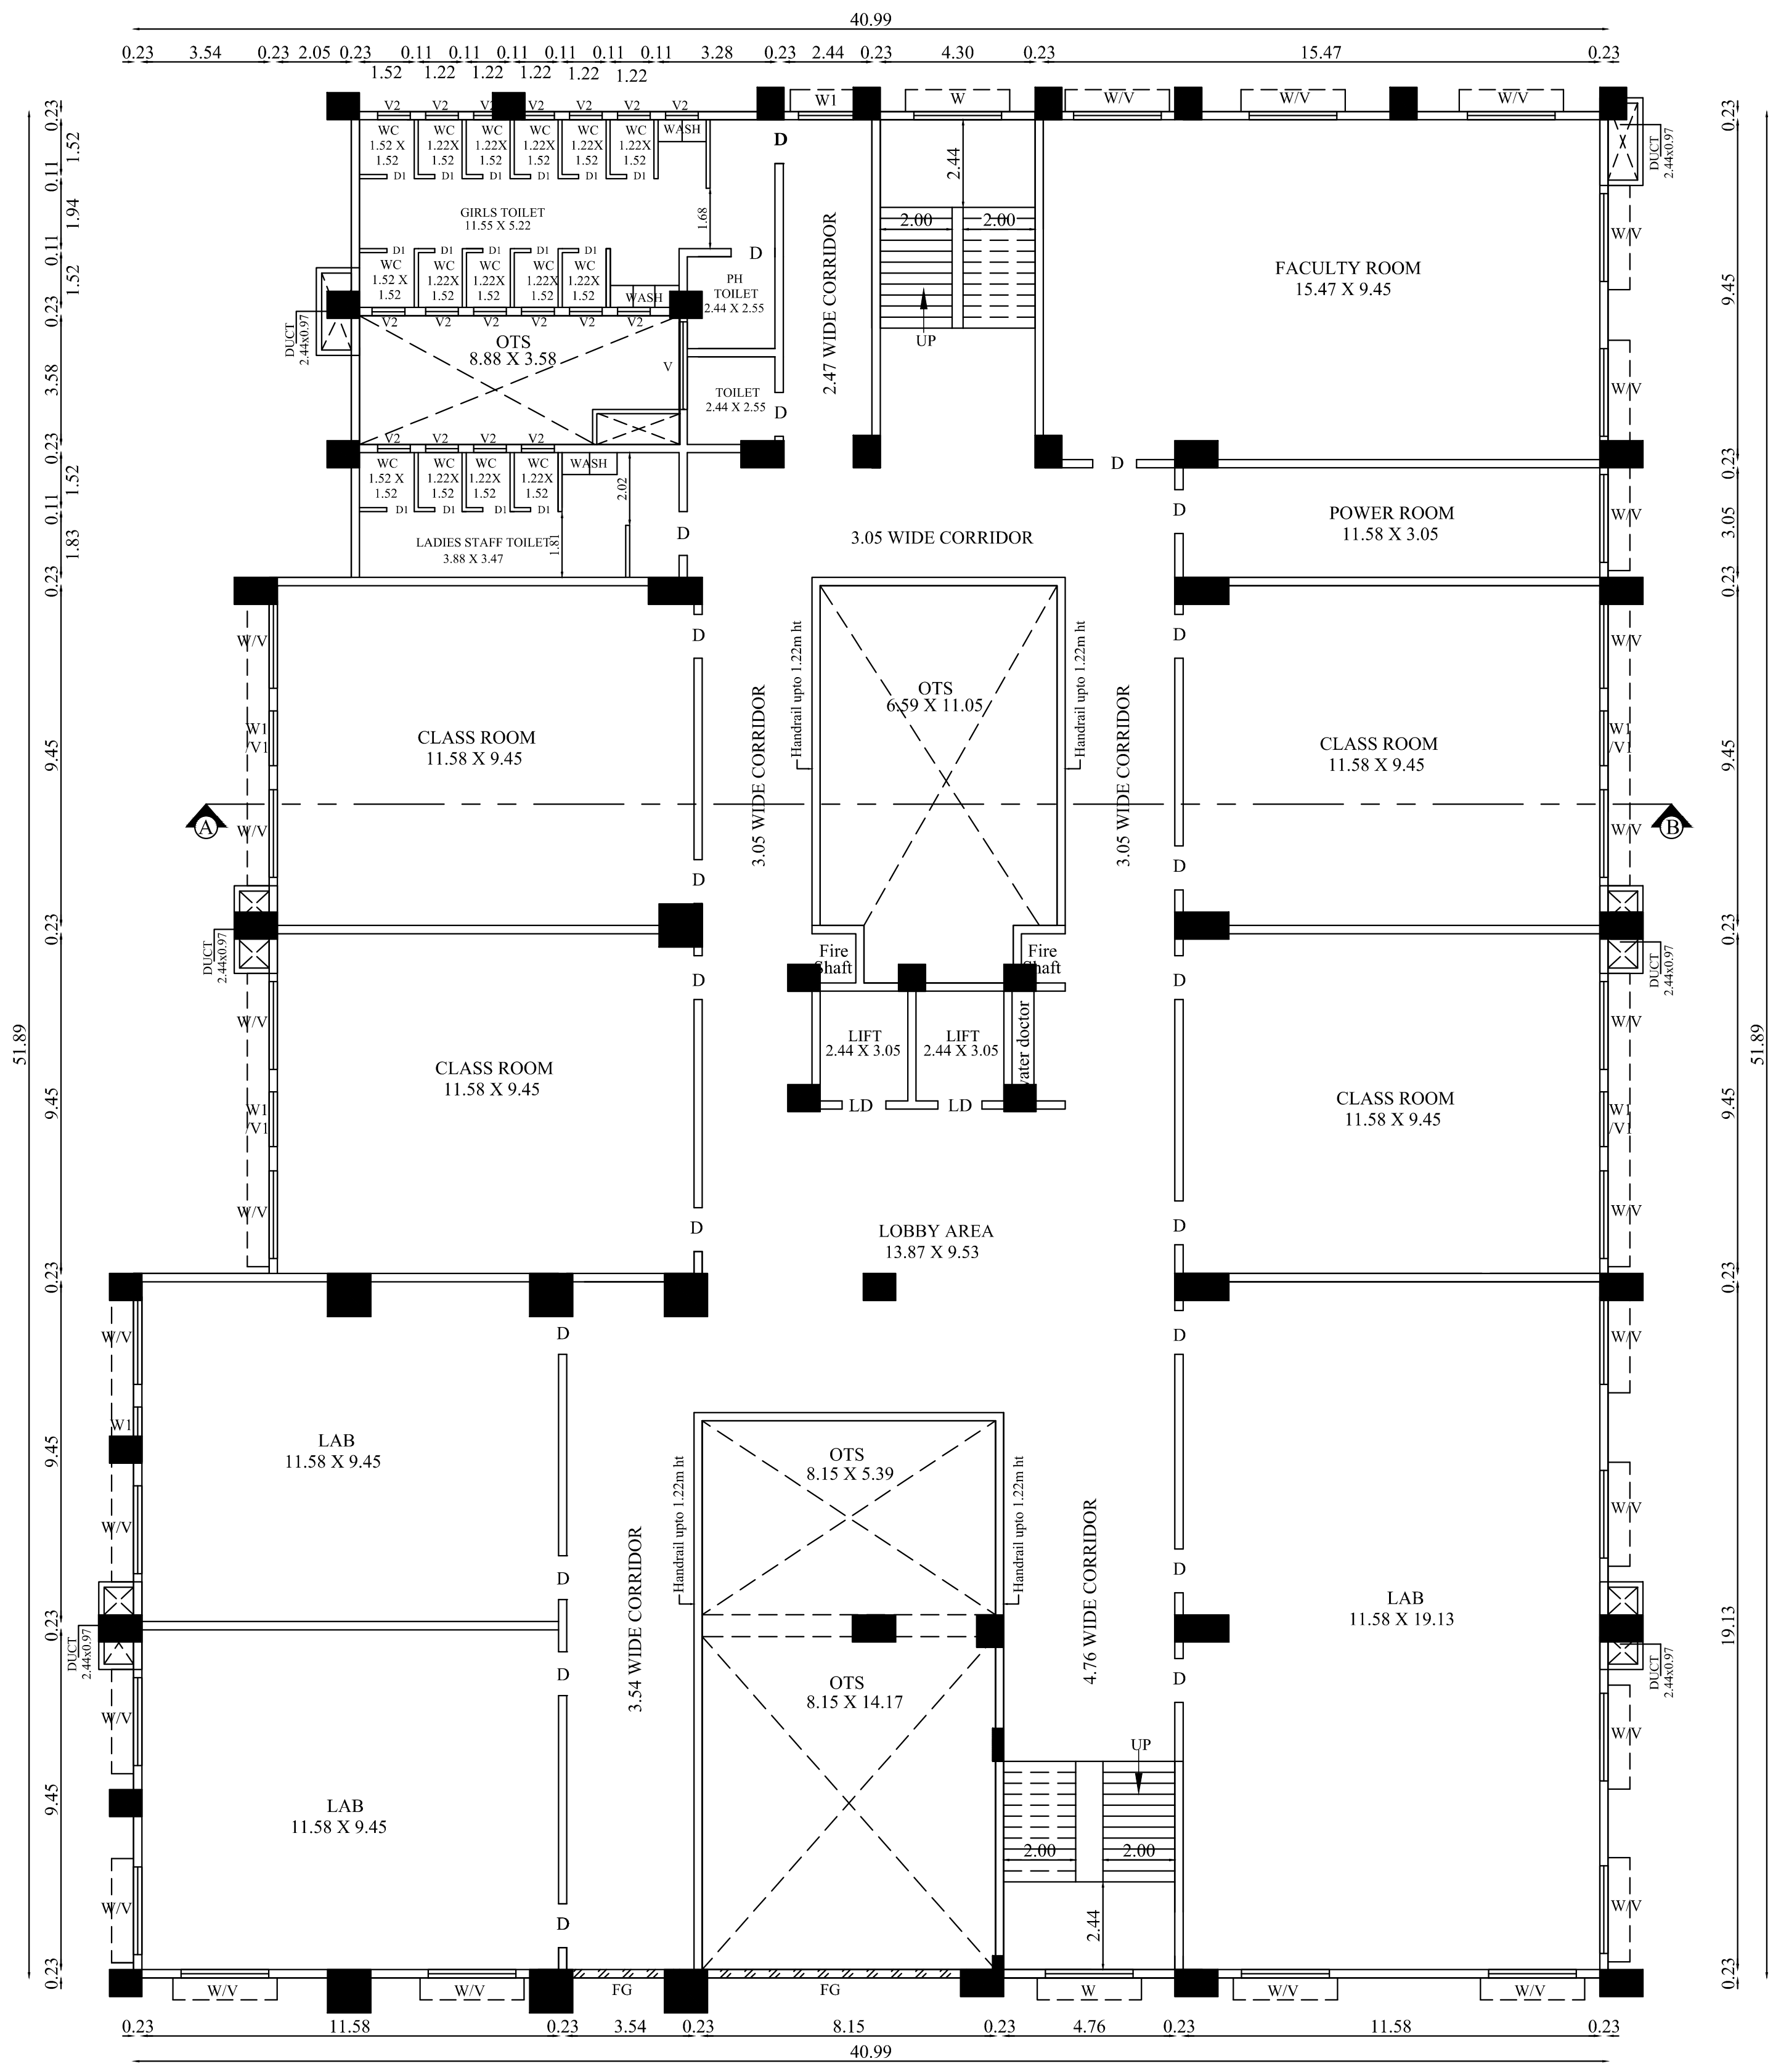

TYPICAL FLOOR PLAN (FIRST, THIRD & FIFTH FLOOR)

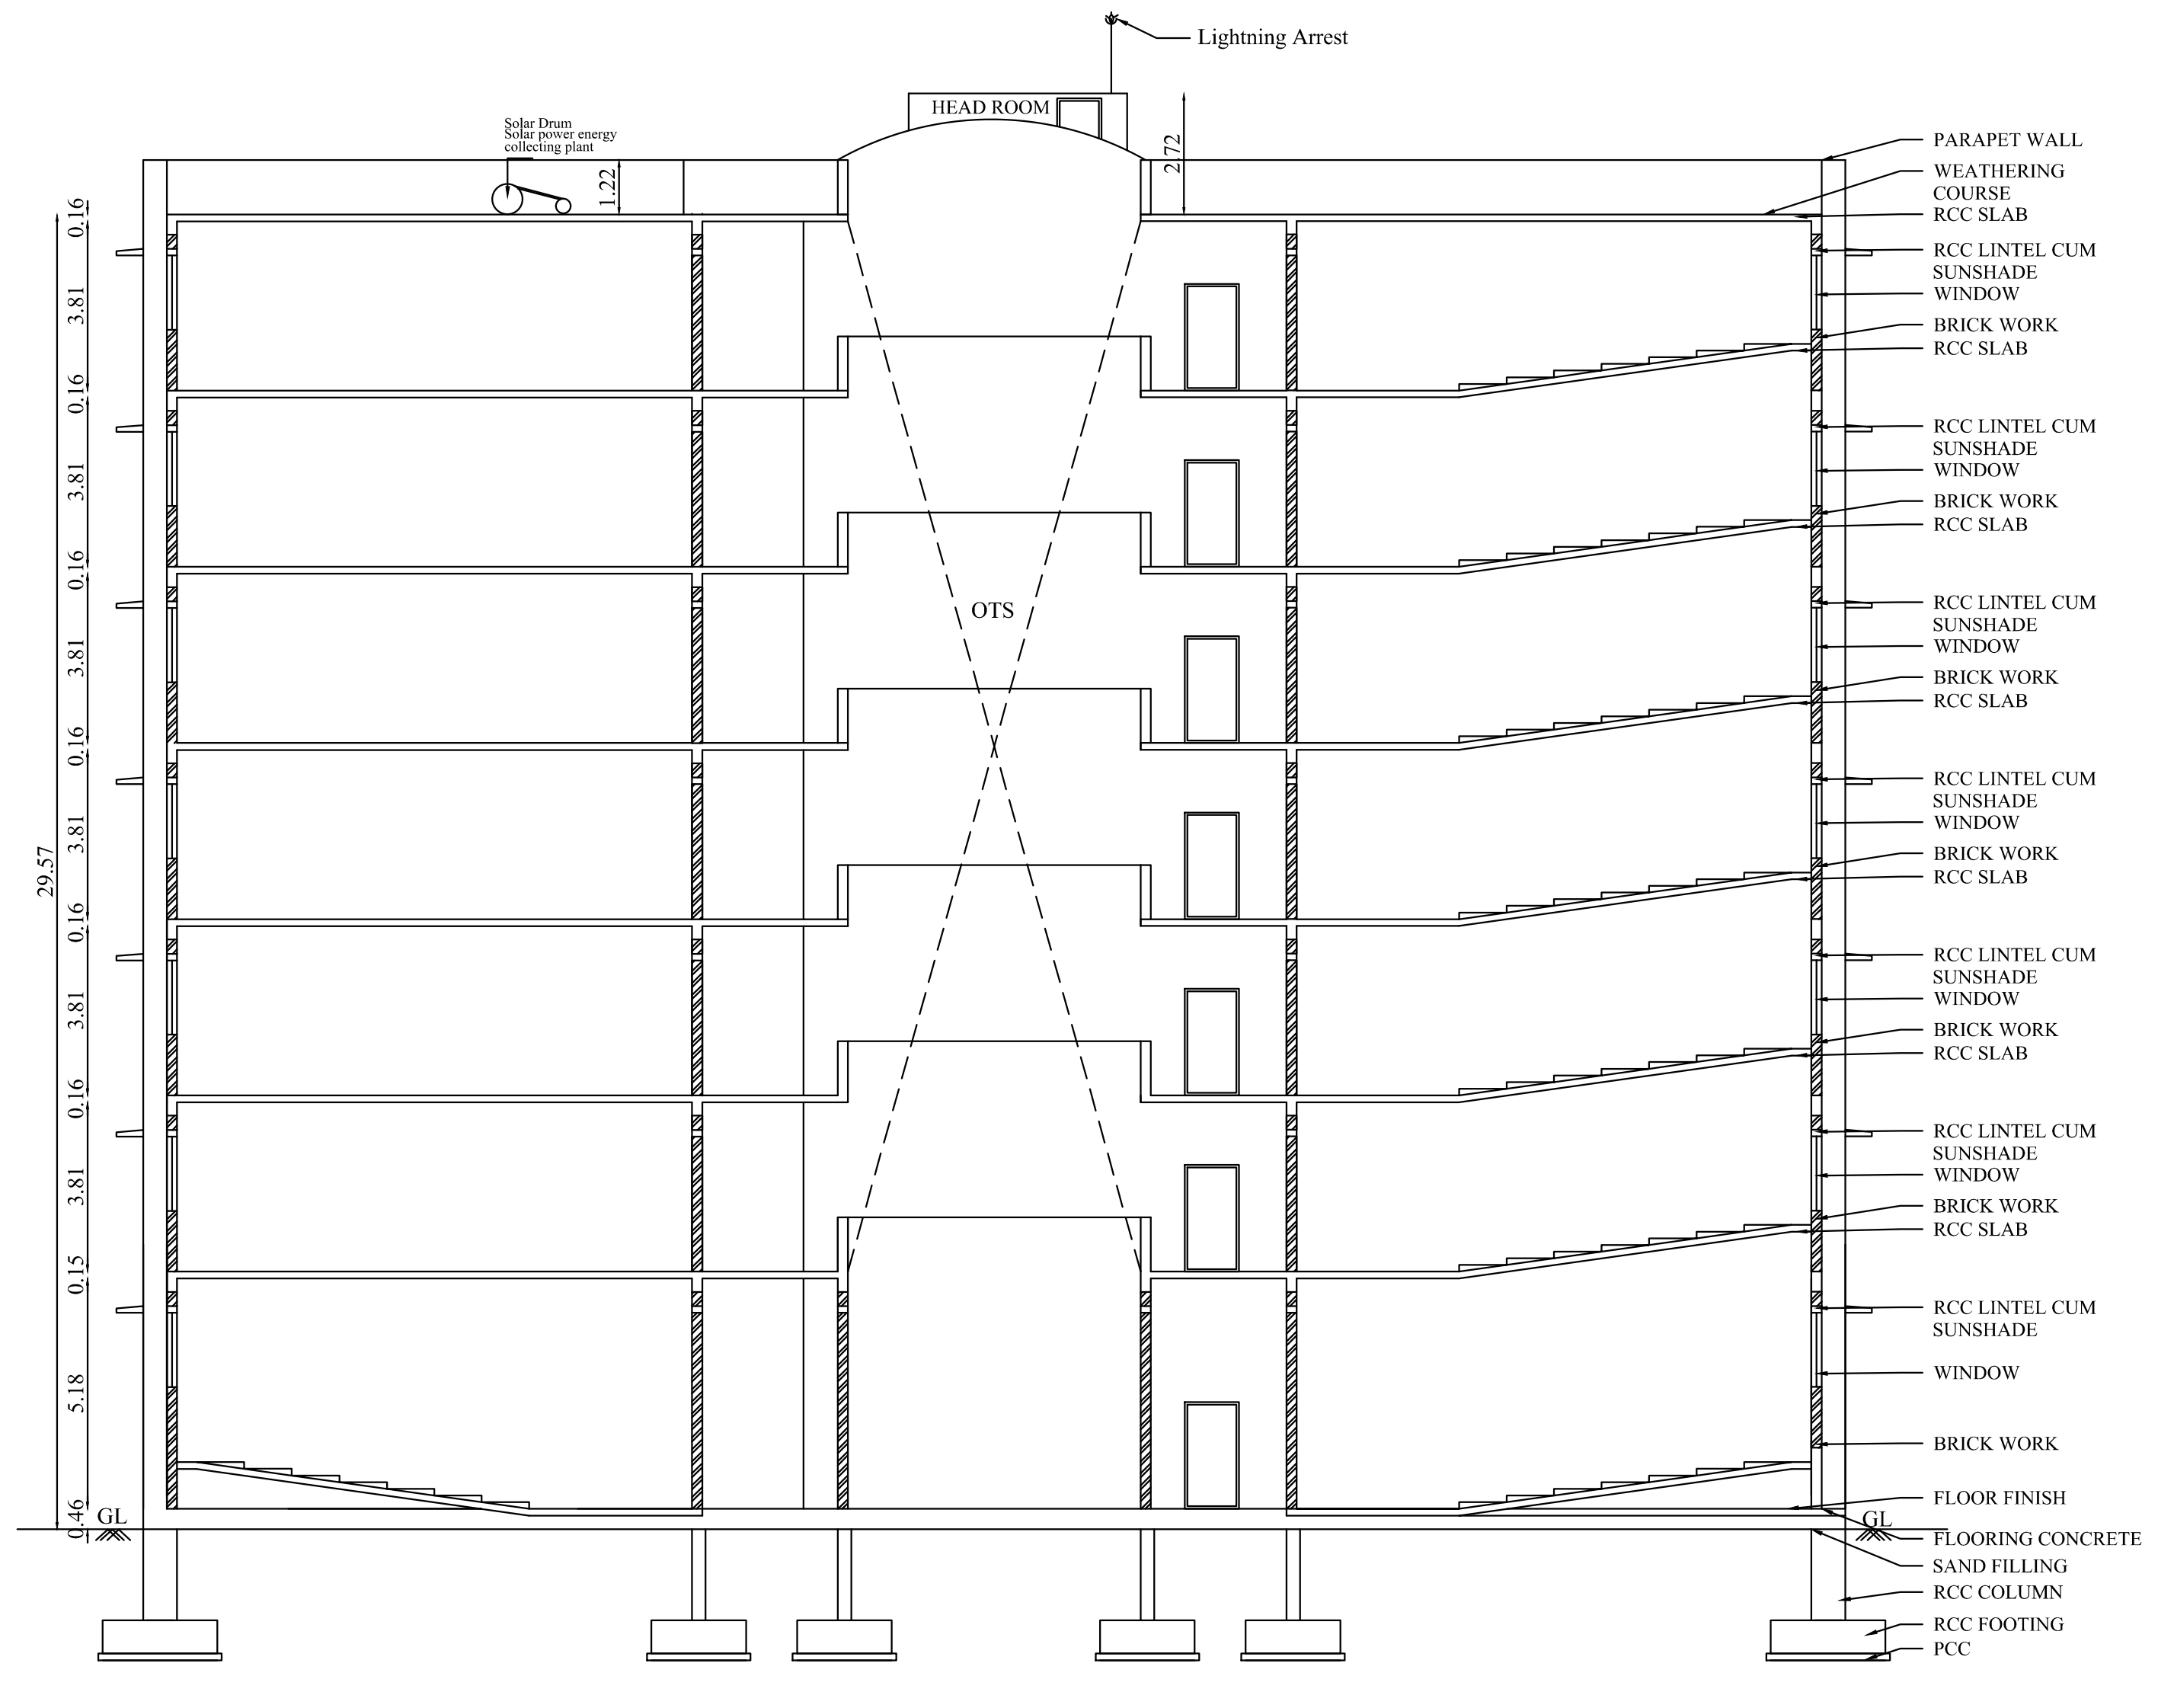

SECTION ON 'A-B'

BLOCK - 24

SHEET NO- 21/24

PSG & SONS' CHARITIES

PSG INSTITUTE OF TECHNOLOGY AND APPLIED RESEARCH CAMPUS

NEELAMBUR VILLAGE, SULUR TALUK, COIMBATORE - 641 062.

PLAN SHOWING THE PROPOSED CONSTRUCTION OF GROUND, FIRST, SECOND, THIRD, FOURTH, FIFTH & SIXTH FLOOR CLASS ROOM BUILDING IN S.F.NO:111/2B, 112/1,128/1A,128/2A,129/1, 130/1, 130/2,130/3,131/2,135/3, 136/3D2,136/6B Pt & 137/1 Pt AT NEELAMBUR VILLAGE, SULUR TALUK, COIMBATORE DISTRICT.

North

Scale 1 : 100

AREA DETAILS:

BLOCK - 24 (ENGINEERING BLOCK - E8 (CLASS ROOM))

Floor Name	FSI Area (in Sqm)	Non-FSI Area (in Sqm)	Total Buildup Area (in Sqm)
GROUND FLOOR	1874.78	-	1874.78
FIRST FLOOR	1750.42	-	1750.42
SECOND FLOOR	1750.42	-	1750.42
THIRD FLOOR	1750.42	-	1750.42
FOURTH FLOOR	1750.42	-	1750.42
FIFTH FLOOR	1750.42	-	1750.42
SIXTH FLOOR	1750.42	-	1750.42
TERRACE FLOOR	-	101.03	101.03
TOTAL	12377.30	101.03	12478.33

JOINERY DETAILS

TYPE	DESCRIPTION	SIZE
MD	MAIN DOOR	2.44 X 2.13
LD	LIFT DOOR	1.22 X 2.13
D	DOOR	1.22 X 2.13
D1	DOOR 1	0.76 X 2.13
W	WINDOW	2.44 X 1.67
W1	WINDOW 1	1.52 X 2.67
V	VENTILATOR	2.44 X 0.61
V1	VENTILATOR 1	1.52 X 0.61
V2	VENTILATOR 2	0.91 X 0.61

All metric dimensions are in metre

🧯 — FIRE EXTINGUISHER

T. GUNASEKAR. B.E..
REGISTERED QUALITY AUDITOR
DTCP REGISTRATION No. QA / 003 / 2022 dtd 05 / 04 / 2022
104 A, LAKSHMIPURAM 6TH STREET,
PEELAMEDU EAST POST,CBE - 641004
MOB - 8300903739

Quality Auditor

D. RATHINASWAMY
Construction Engineer
Coimbatore LPA/CE/19/10/119
PSG Institute of Technology and Applied Research
Neelambur, Coimbatore-641 062.

Construction Engineer

K. Senjadaivel
Ar. K. SENJADAIVEL, B.Arch,
Registered Architect Grade-I
07/RA - I/2019 (SALEM DTCP)
SREE ASSOCIATES,
22-A Budhhar St, Opp.To Seetha Kalyana Mandapam,
Erode Main Road, Gobichettipalayam-638476.

Architect

Er.S.PRAVEEN KUMAR, B.E.,M.Tech.,
Chartered Engineer (AM183598-2)
SDTCP/SE/GR-I/03/2022
4/338, Bharathi Nagar,
Jagir Ammapalayam, SALEM-636 302.

Structural Engineer

For P.S. GOVINDASWAMY NAIDU & SONS CHARITIES

L GOPALAKRISHNAN
MANAGING TRUSTEE

Applicant

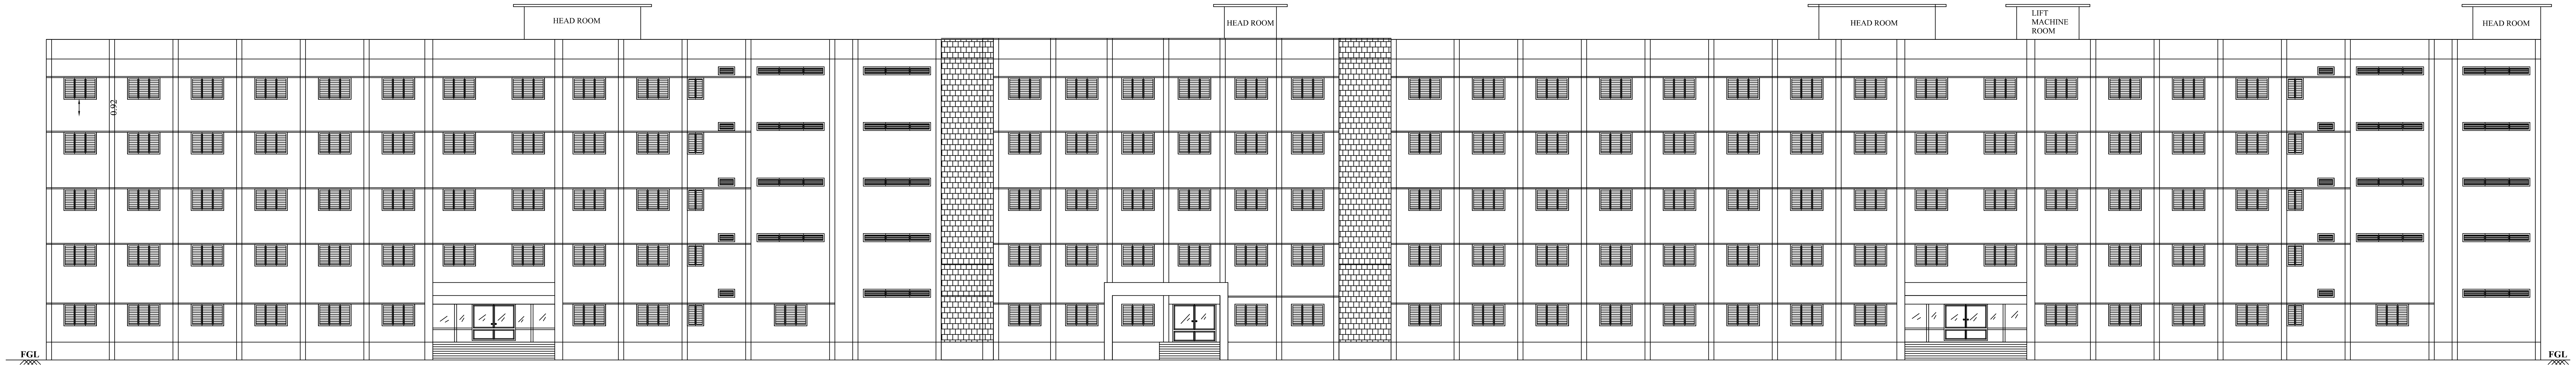

SOUTH SIDE ELEVATION

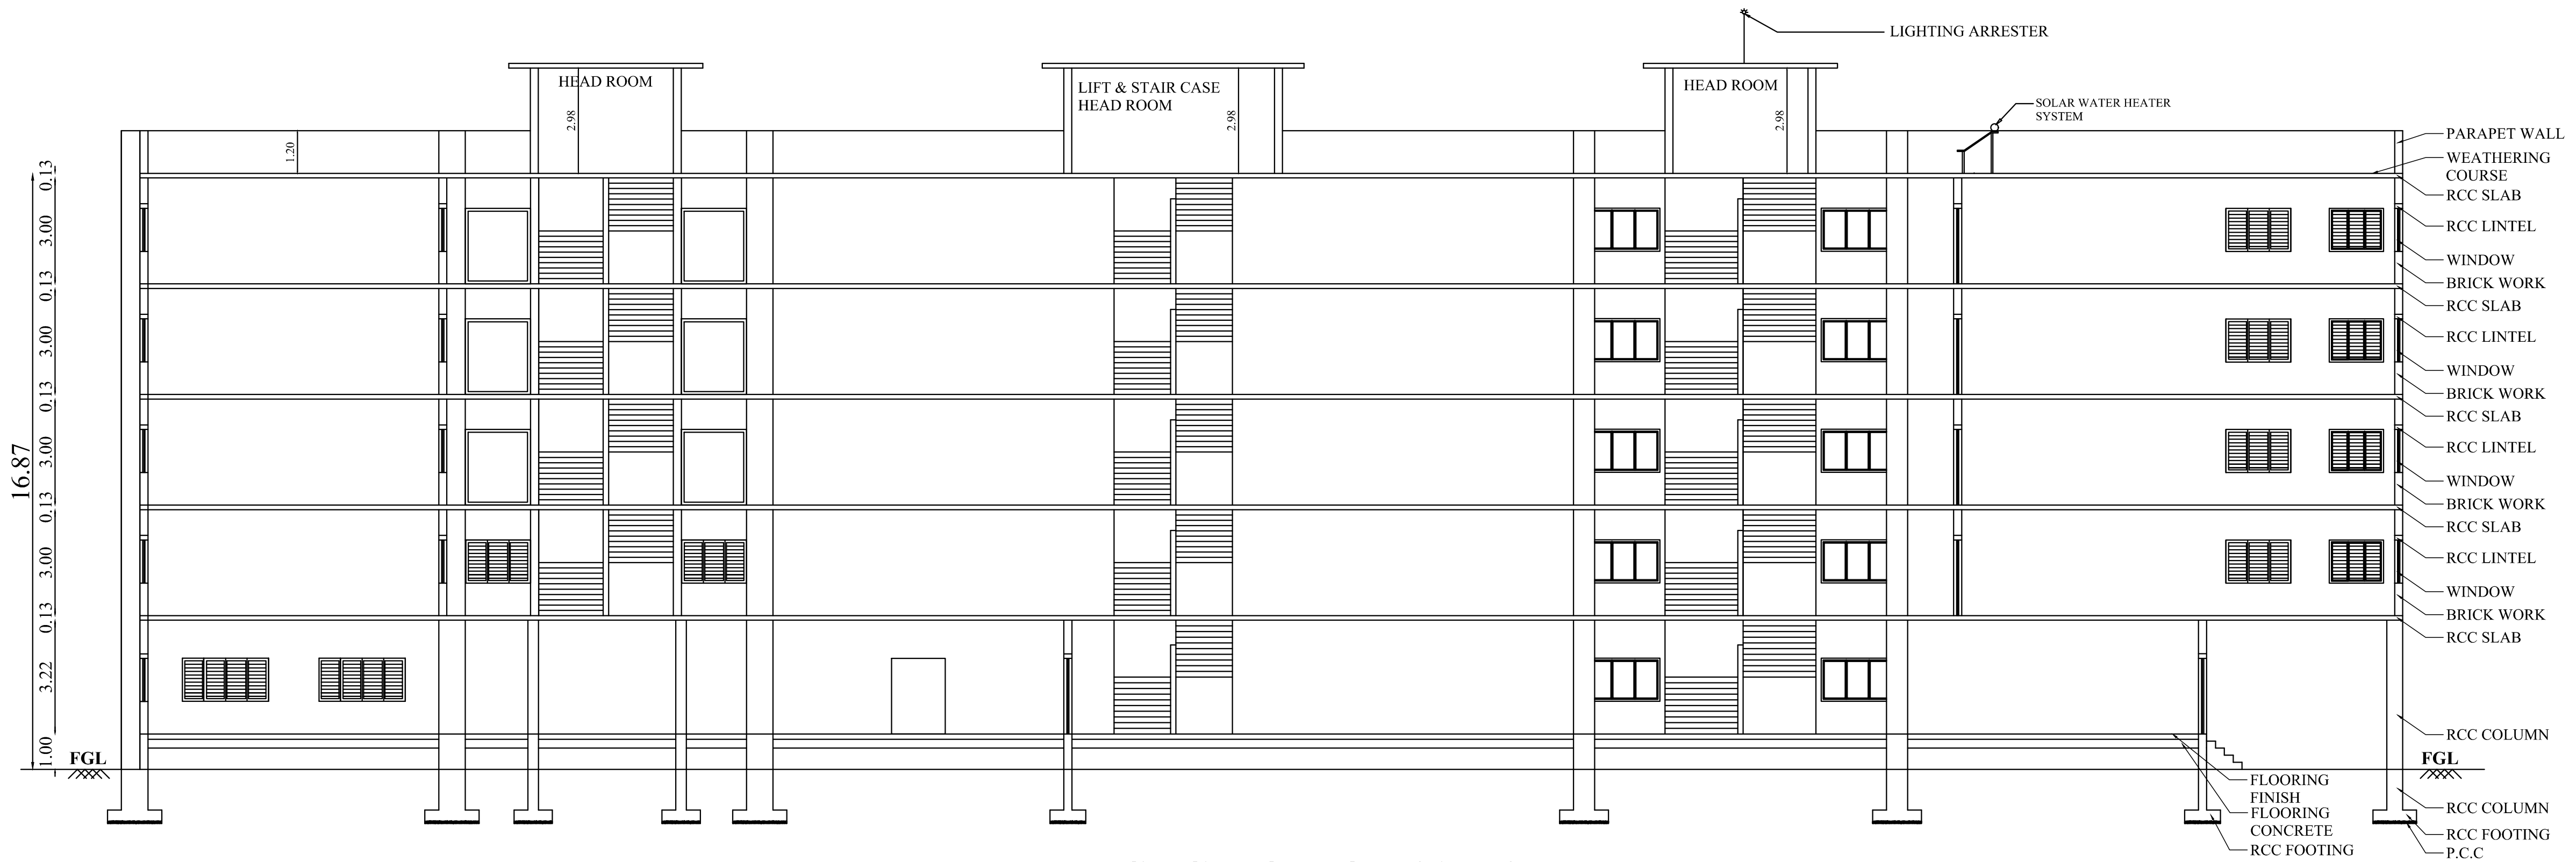

SECTION ON 'A-B'

BLOCK - 21	ELEVATION & SECTION	SHEET NO- 20/24

PSG & SONS' CHARITIES
PSG INSTITUTE OF TECHNOLOGY AND
APPLIED RESEARCH CAMPUS

NEELAMBUR VILLAGE, SULUR TALUK, COIMBATORE - 641 062.

PLAN SHOWING THE EXISTING APPROVED & EXISTING CONSTRUCTED GROUND ,FIRST, SECOND, THIRD & FOURTH FLOOR HOSTEL BUILDING IN S.F.NO:111/2B, 112/1,128/1A,128/2A,129/1, 130/1, 130/2,130/3,131/2,135/3, 136/3D2,136/6B Pt & 137/1 Pt AT NEELAMBUR VILLAGE, SULUR TALUK, COIMBATORE DISTRICT.

North

Scale 1 : 100

JOINERY DETAILS

TYPE	DESCRIPTION	SIZE
RS	ROLLING SHUTTER	1.83 X 2.44
MD	MAIN DOOR	4.00 X 2.14
MD1	MAIN DOOR 1	2.44 X 2.14
LD	LIFT DOOR	1.20 X 2.14
DD	DOUBLE DOOR	2.44 X 2.14
D	DOOR	0.91 X 2.14
D1	DOOR 1	0.76 X 2.14
D2	DOOR 2	1.83 X 2.14
D3	DOOR 3	1.52 X 2.14
D4	DOOR 4	1.22 X 2.14
D5	DOOR 5	0.99 X 2.14
W	WINDOW	2.44 X 1.22
W1	WINDOW 1	2.07 X 1.22
W2	WINDOW 2	1.83 X 1.22
W3	WINDOW 3	2.07 X 1.22
W4	WINDOW 4	1.22 X 1.22
W5	WINDOW 5	1.00 X 1.22
W6	WINDOW 6	0.91 X 1.22
V	VENTILATOR	9.04 X 0.61
V1	VENTILATOR 1	8.23 X 0.61
V2	VENTILATOR 2	4.07 X 0.61
V3	VENTILATOR 3	3.05 X 0.61
V4	VENTILATOR 4	2.92 X 0.61
V5	VENTILATOR 5	0.90 X 0.61

All metric dimensions are in metre

🧯 — FIRE EXTINGUISHER

T. GUNASEKAR. B.E.,
REGISTERED QUALITY AUDITOR
DTCP REGISTRATION No. QA / 003 / 2022 dtd 05 / 04 / 2022
104 A, LAKSHMIPURAM 6TH STREET,
PEELAMEDU EAST POST,CBE - 641004
MOB - 8300903739

Quality Auditor

D. RATHINASWAMY
Construction Engineer
Coimbatore LPA/CE/10/10/119
PSG Institute of Technology and Applied Research
Neelambur, Coimbatore-641 062.

Construction Engineer

K. Senjadaivel
Ar. K. SENJADAIVEL, B.Arch,
Registered Architect Grade-I
07/RA - I/2019 (SALEM DTCP)
SREE ASSOCIATES,
22-A Budhhar St, Opp.To Seetha Kalyana Mandapam,
Erode Main Road, Gobichettipalayam-638476.

Architect

Er.S.PRAVEEN KUMAR, B.E.,M.Tech.,
Chartered Engineer (AM183598-2)
SDTCP/SE/GR-I/03/2022
4/338, Bharathi Nagar,
Jagir Ammapalayam, SALEM-636 302.

Structural Engineer

For P.S. GOVINDASWAMY NAIDU &
SONS CHARITIES

L GOPALAKRISHNAN
MANAGING TRUSTEE

Applicant

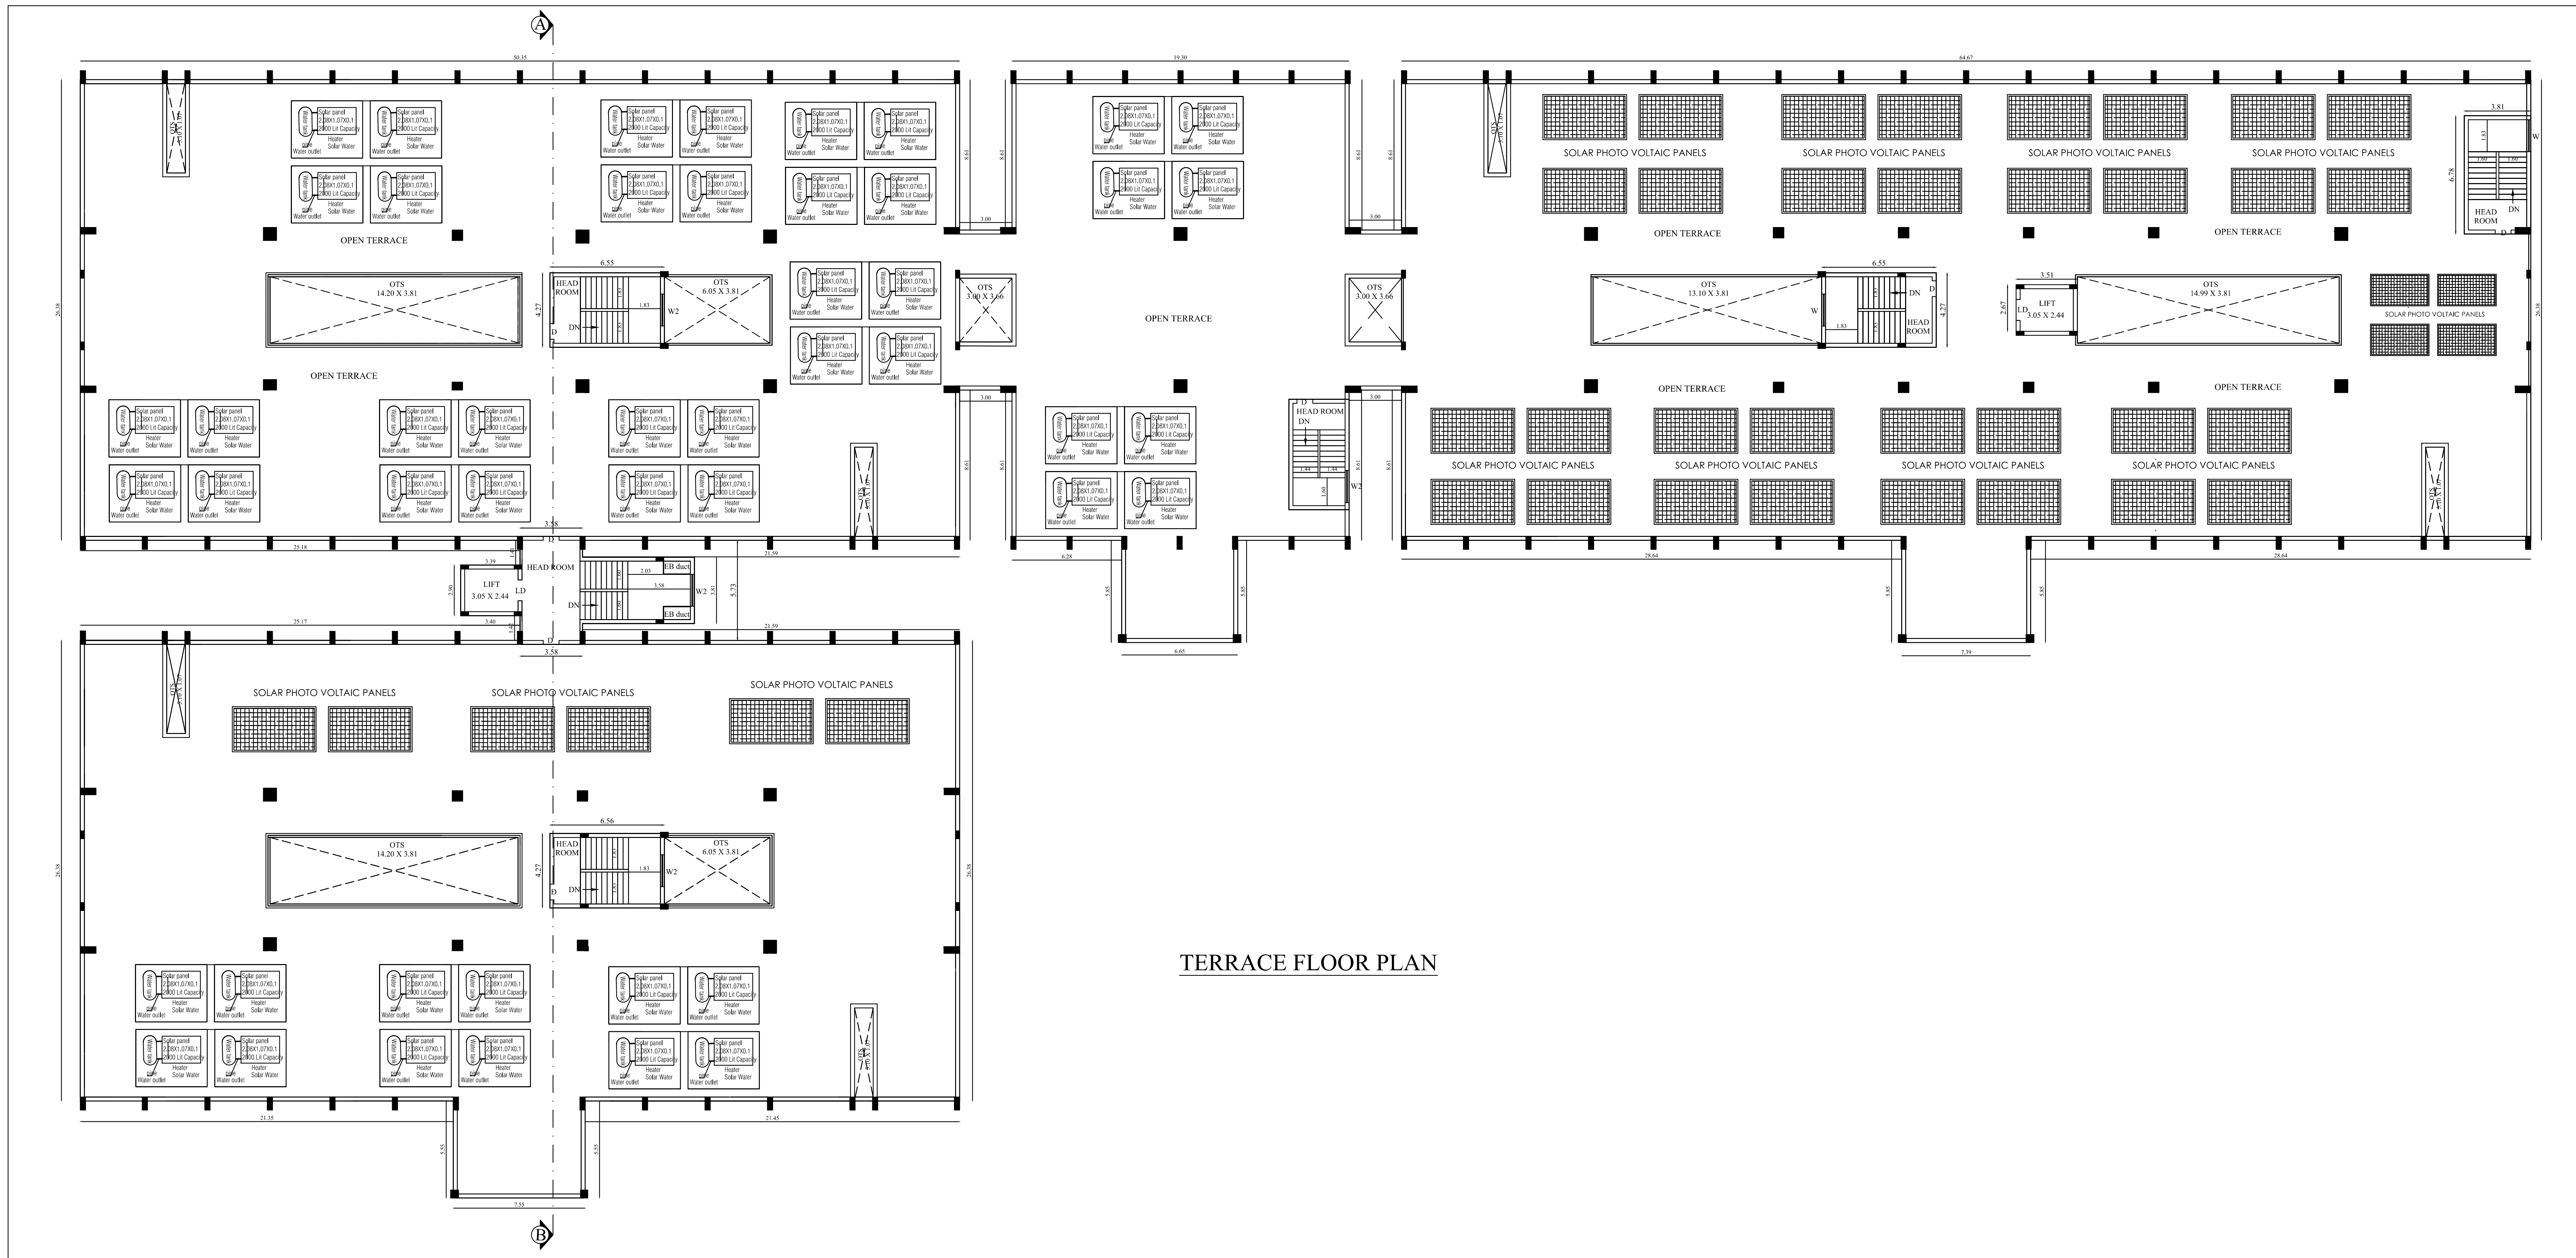

TERRACE FLOOR PLAN

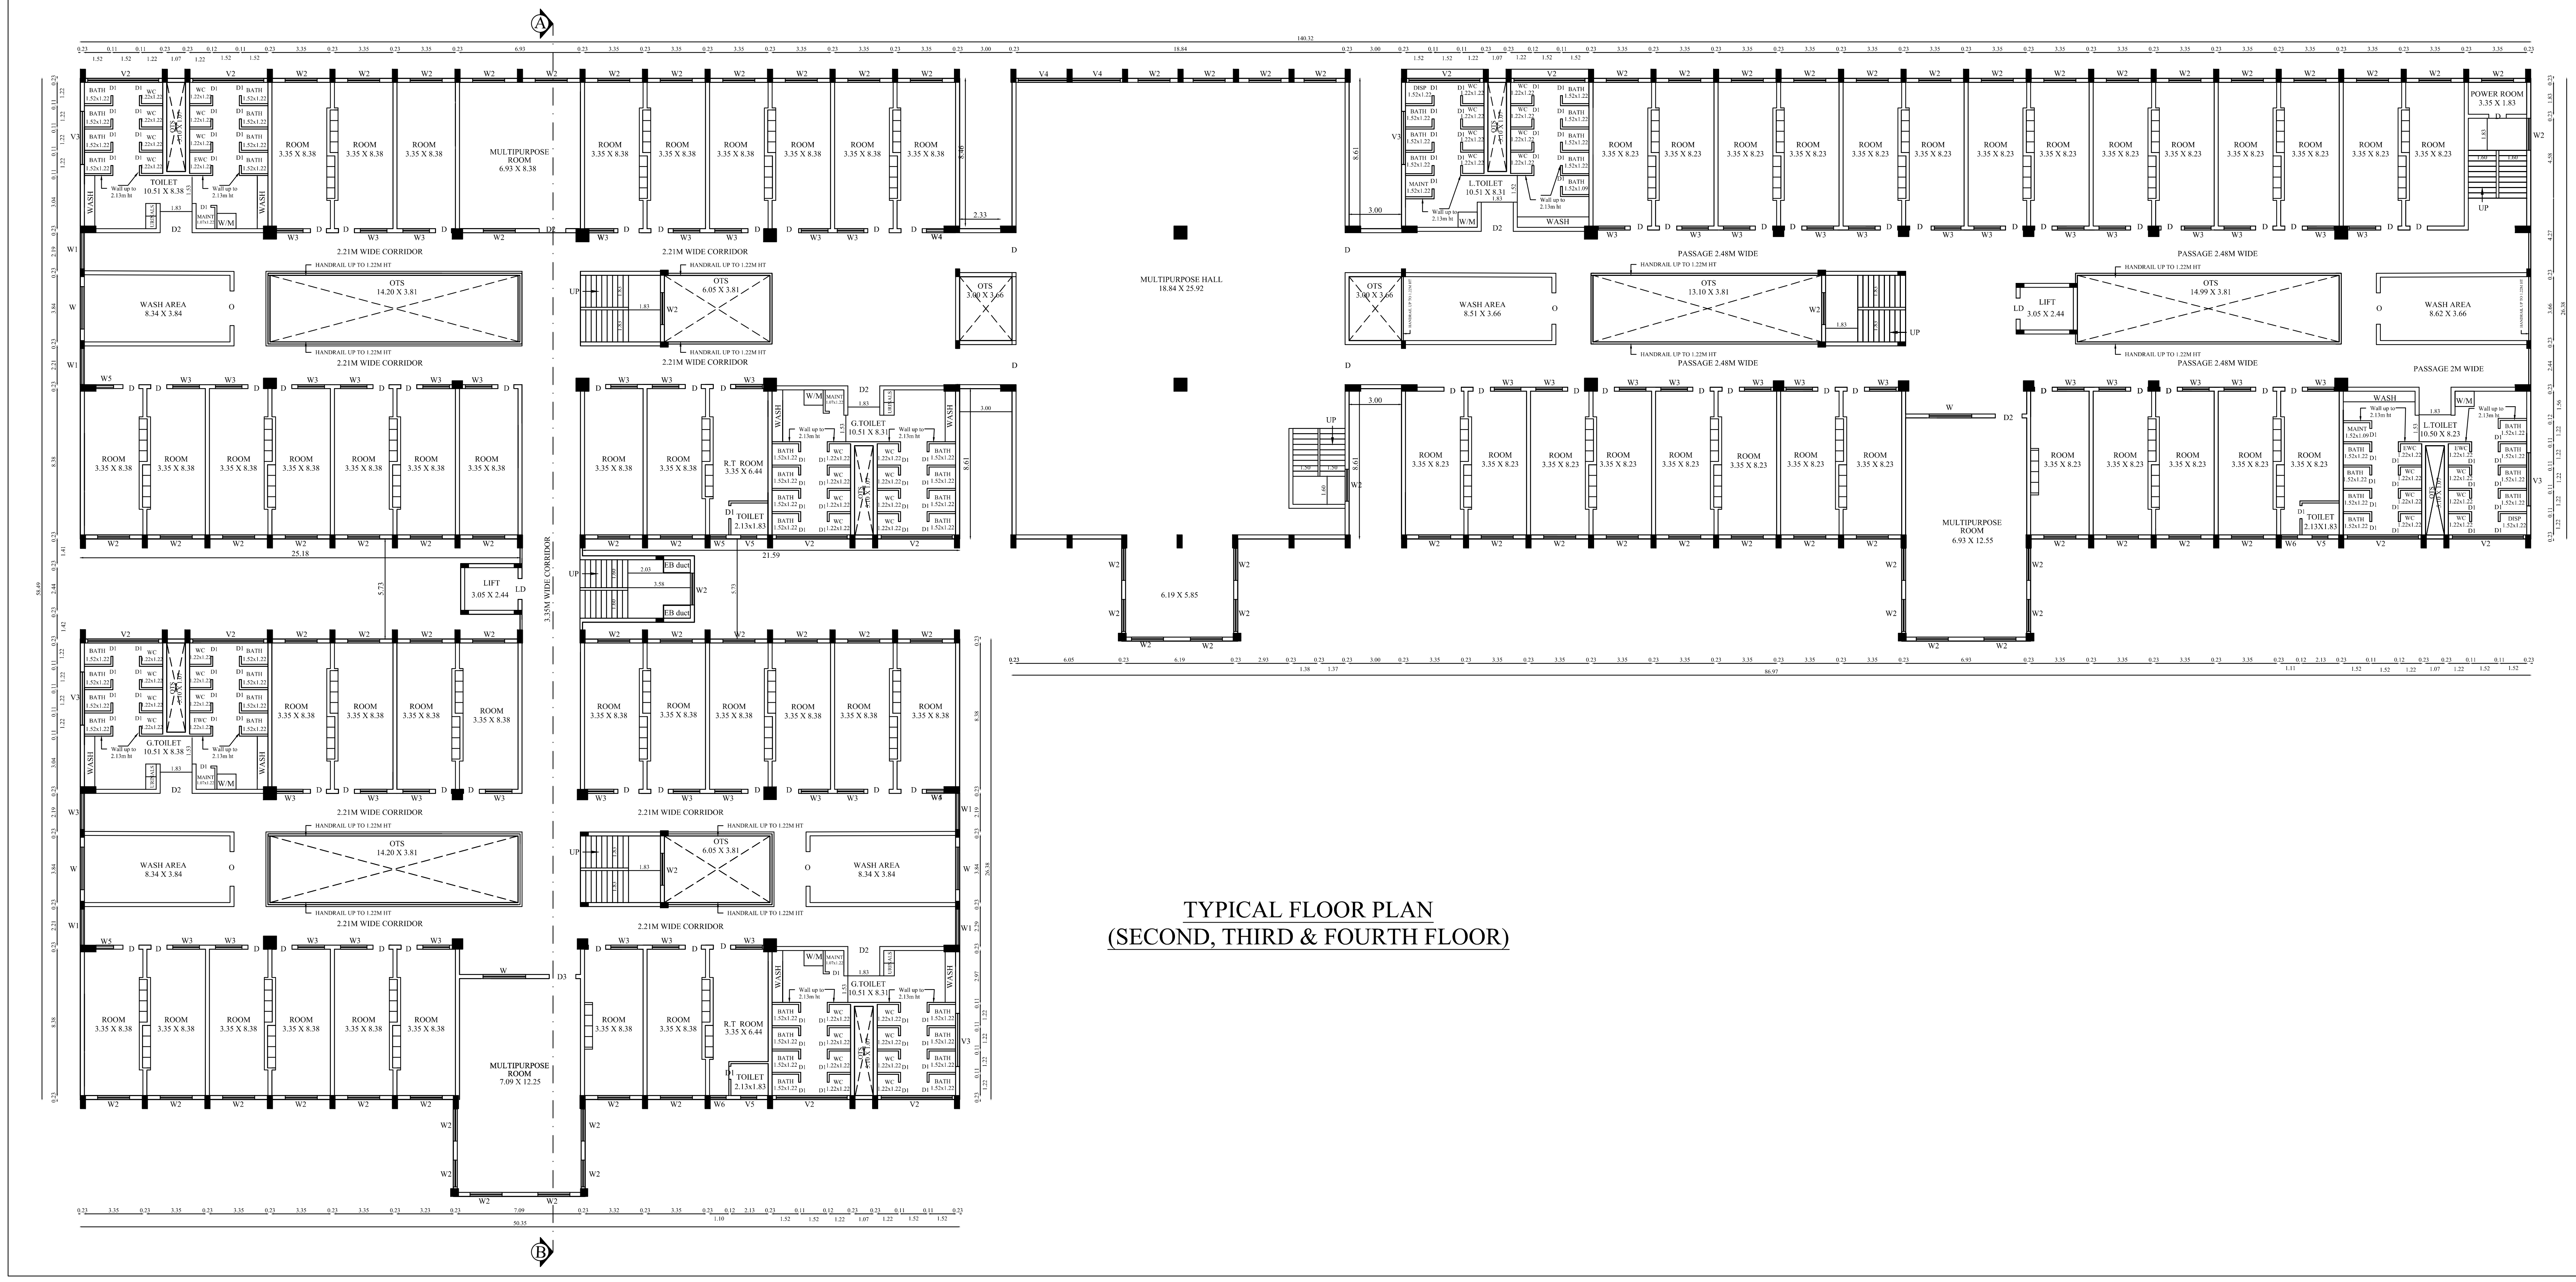

TYPICAL FLOOR PLAN
(SECOND, THIRD & FOURTH FLOOR)

BLOCK - 21	SECOND, THIRD, FOURTH & TERRACE FLOOR	SHEET NO- 19/24

PSG & SONS' CHARITIES
PSG INSTITUTE OF TECHNOLOGY AND APPLIED RESEARCH CAMPUS

NEELAMBUR VILLAGE, SULUR TALUK, COIMBATORE - 641 062.

PLAN SHOWING THE EXISTING APPROVED & EXISTING CONSTRUCTED GROUND ,FIRST, SECOND, THIRD & FOURTH FLOOR HOSTEL BUILDING IN S.F.NO:111/2B, 112/1,128/1A,128/2A,129/1, 130/1, 130/2,130/3,131/2,135/3, 136/3D2,136/6B Pt & 137/1 Pt AT NEELAMBUR VILLAGE, SULUR TALUK, COIMBATORE DISTRICT.

North

Scale 1 : 100

AREA DETAILS:

BLOCK - 21 (HOSTEL)

Floor Name	FSI Area (in Sqm)	Non-FSI Area (in Sqm)	Total Buildup Area (in Sqm)
SECOND FLOOR	4789.12	-	4789.12
THIRD FLOOR	4789.12	-	4789.12
FOURTH FLOOR	4789.12	-	4789.12
TERRACE FLOOR	-	188.00	188.00

JOINERY DETAILS

TYPE	DESCRIPTION	SIZE
RS	ROLLING SHUTTER	1.83 X 2.44
MD	MAIN DOOR	4.00 X 2.14
MD1	MAIN DOOR 1	2.44 X 2.14
LD	LIFT DOOR	1.20 X 2.14
DD	DOUBLE DOOR	2.44 X 2.14
D	DOOR	0.91 X 2.14
D1	DOOR 1	0.76 X 2.14
D2	DOOR 2	1.83 X 2.14
D3	DOOR 3	1.52 X 2.14
D4	DOOR 4	1.22 X 2.14
D5	DOOR 5	0.99 X 2.14
W	WINDOW	2.44 X 1.22
W1	WINDOW 1	2.07 X 1.22
W2	WINDOW 2	1.83 X 1.22
W3	WINDOW 3	2.07 X 1.22
W4	WINDOW 4	1.22 X 1.22
W5	WINDOW 5	1.00 X 1.22
W6	WINDOW 6	0.91 X 1.22
V	VENTILATOR	9.04 X 0.61
V1	VENTILATOR 1	8.23 X 0.61
V2	VENTILATOR 2	4.07 X 0.61
V3	VENTILATOR 3	3.05 X 0.61
V4	VENTILATOR 4	2.92 X 0.61
V5	VENTILATOR 5	0.90 X 0.61

All metric dimensions are in metre

🧯 — FIRE EXTINGUISHER

T. GUNASEKAR. B.E.,
REGISTERED QUALITY AUDITOR
DTCP REGISTRATION No. QA / 003 / 2022 dtd 05 / 04 / 2022
104 A, LAKSHMIPURAM 6TH STREET,
PEELAMEDU EAST POST,CBE - 641004
MOB - 9300909739

Quality Auditor

D. RATHINASWAMY
Construction Engineer
Coimbatore LPA/CE/10/10/119
PSG Institute of Technology and Applied Research
Neelambur, Coimbatore-641 062.

Construction Engineer

K. Senjadaivel
Ar. K. SENJADAIVEL, B.Arch,
Registered Architect Grade-I
07/RA - I/2019 (SALEM DTCP)
SREE ASSOCIATES,
22-A Budhhar St, Opp.To Seetha Kalyana Mandapam,
Erode Main Road, Gobichettipalayam-638476.

Architect

Er.S.PRAVEEN KUMAR, B.E.,M.Tech.,
Chartered Engineer (AM183598-2)
SDTCP/SE/GR-I/03/2022
4/338, Bharathi Nagar,
Jagir Ammapalayam, SALEM-636 302.

Structural Engineer

For P.S. GOVINDASWAMY NAIDU &
SONS CHARITIES

L GOPALAKRISHNAN
MANAGING TRUSTEE

Applicant

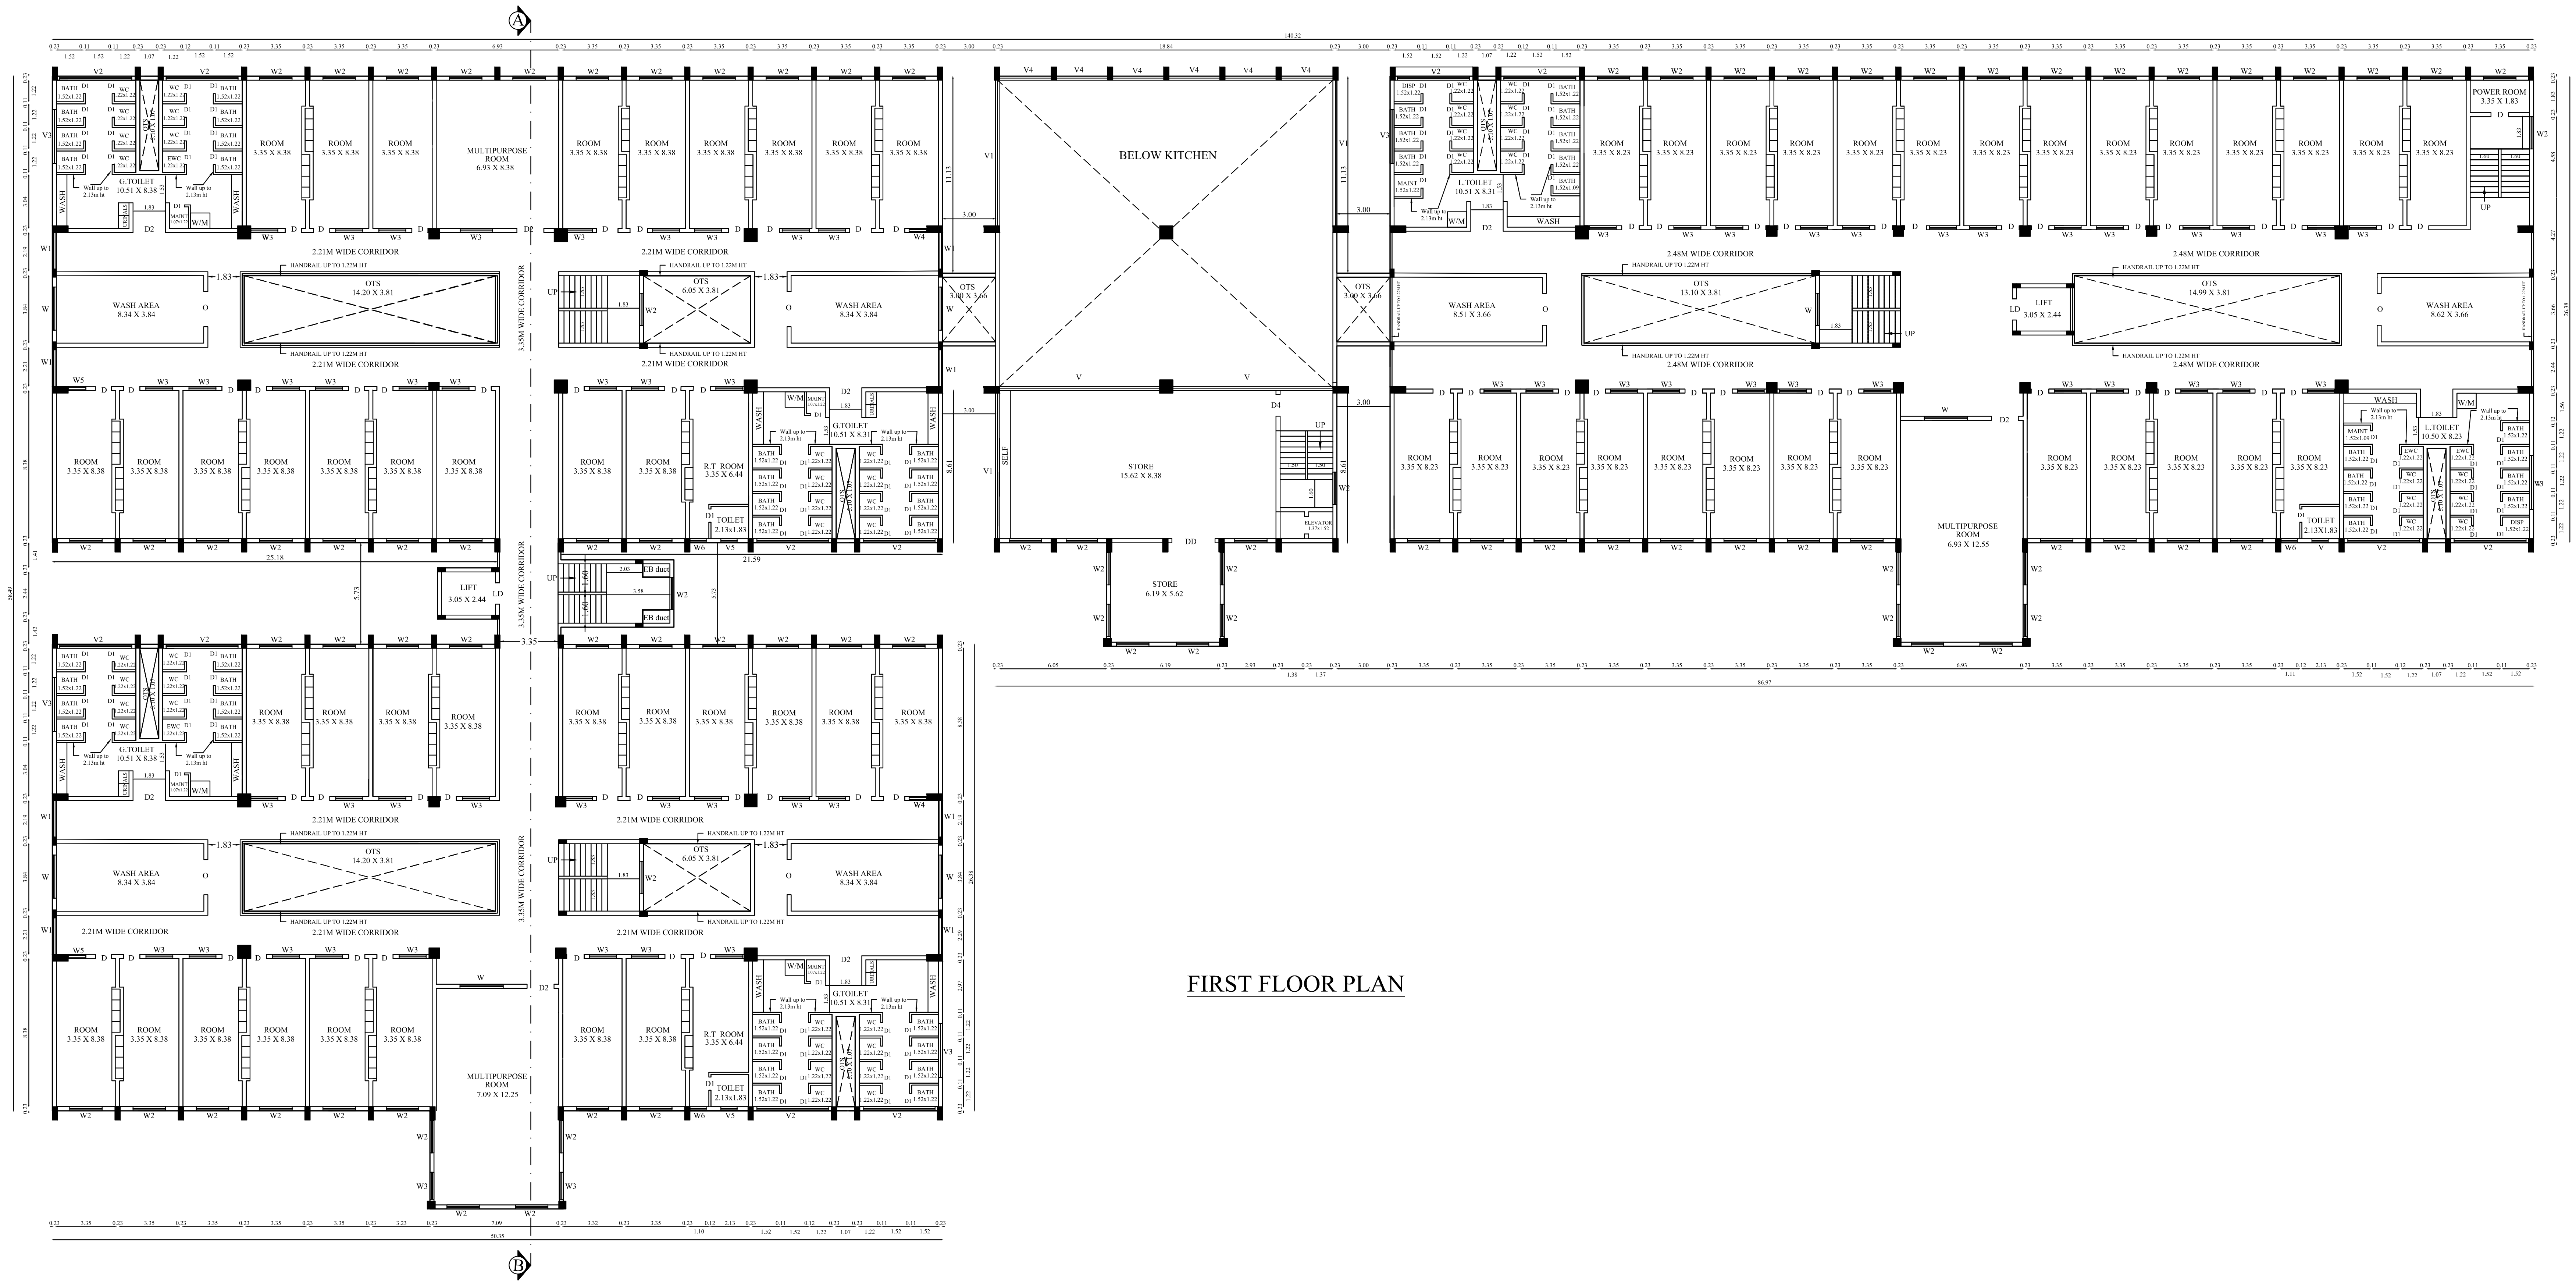

FIRST FLOOR PLAN

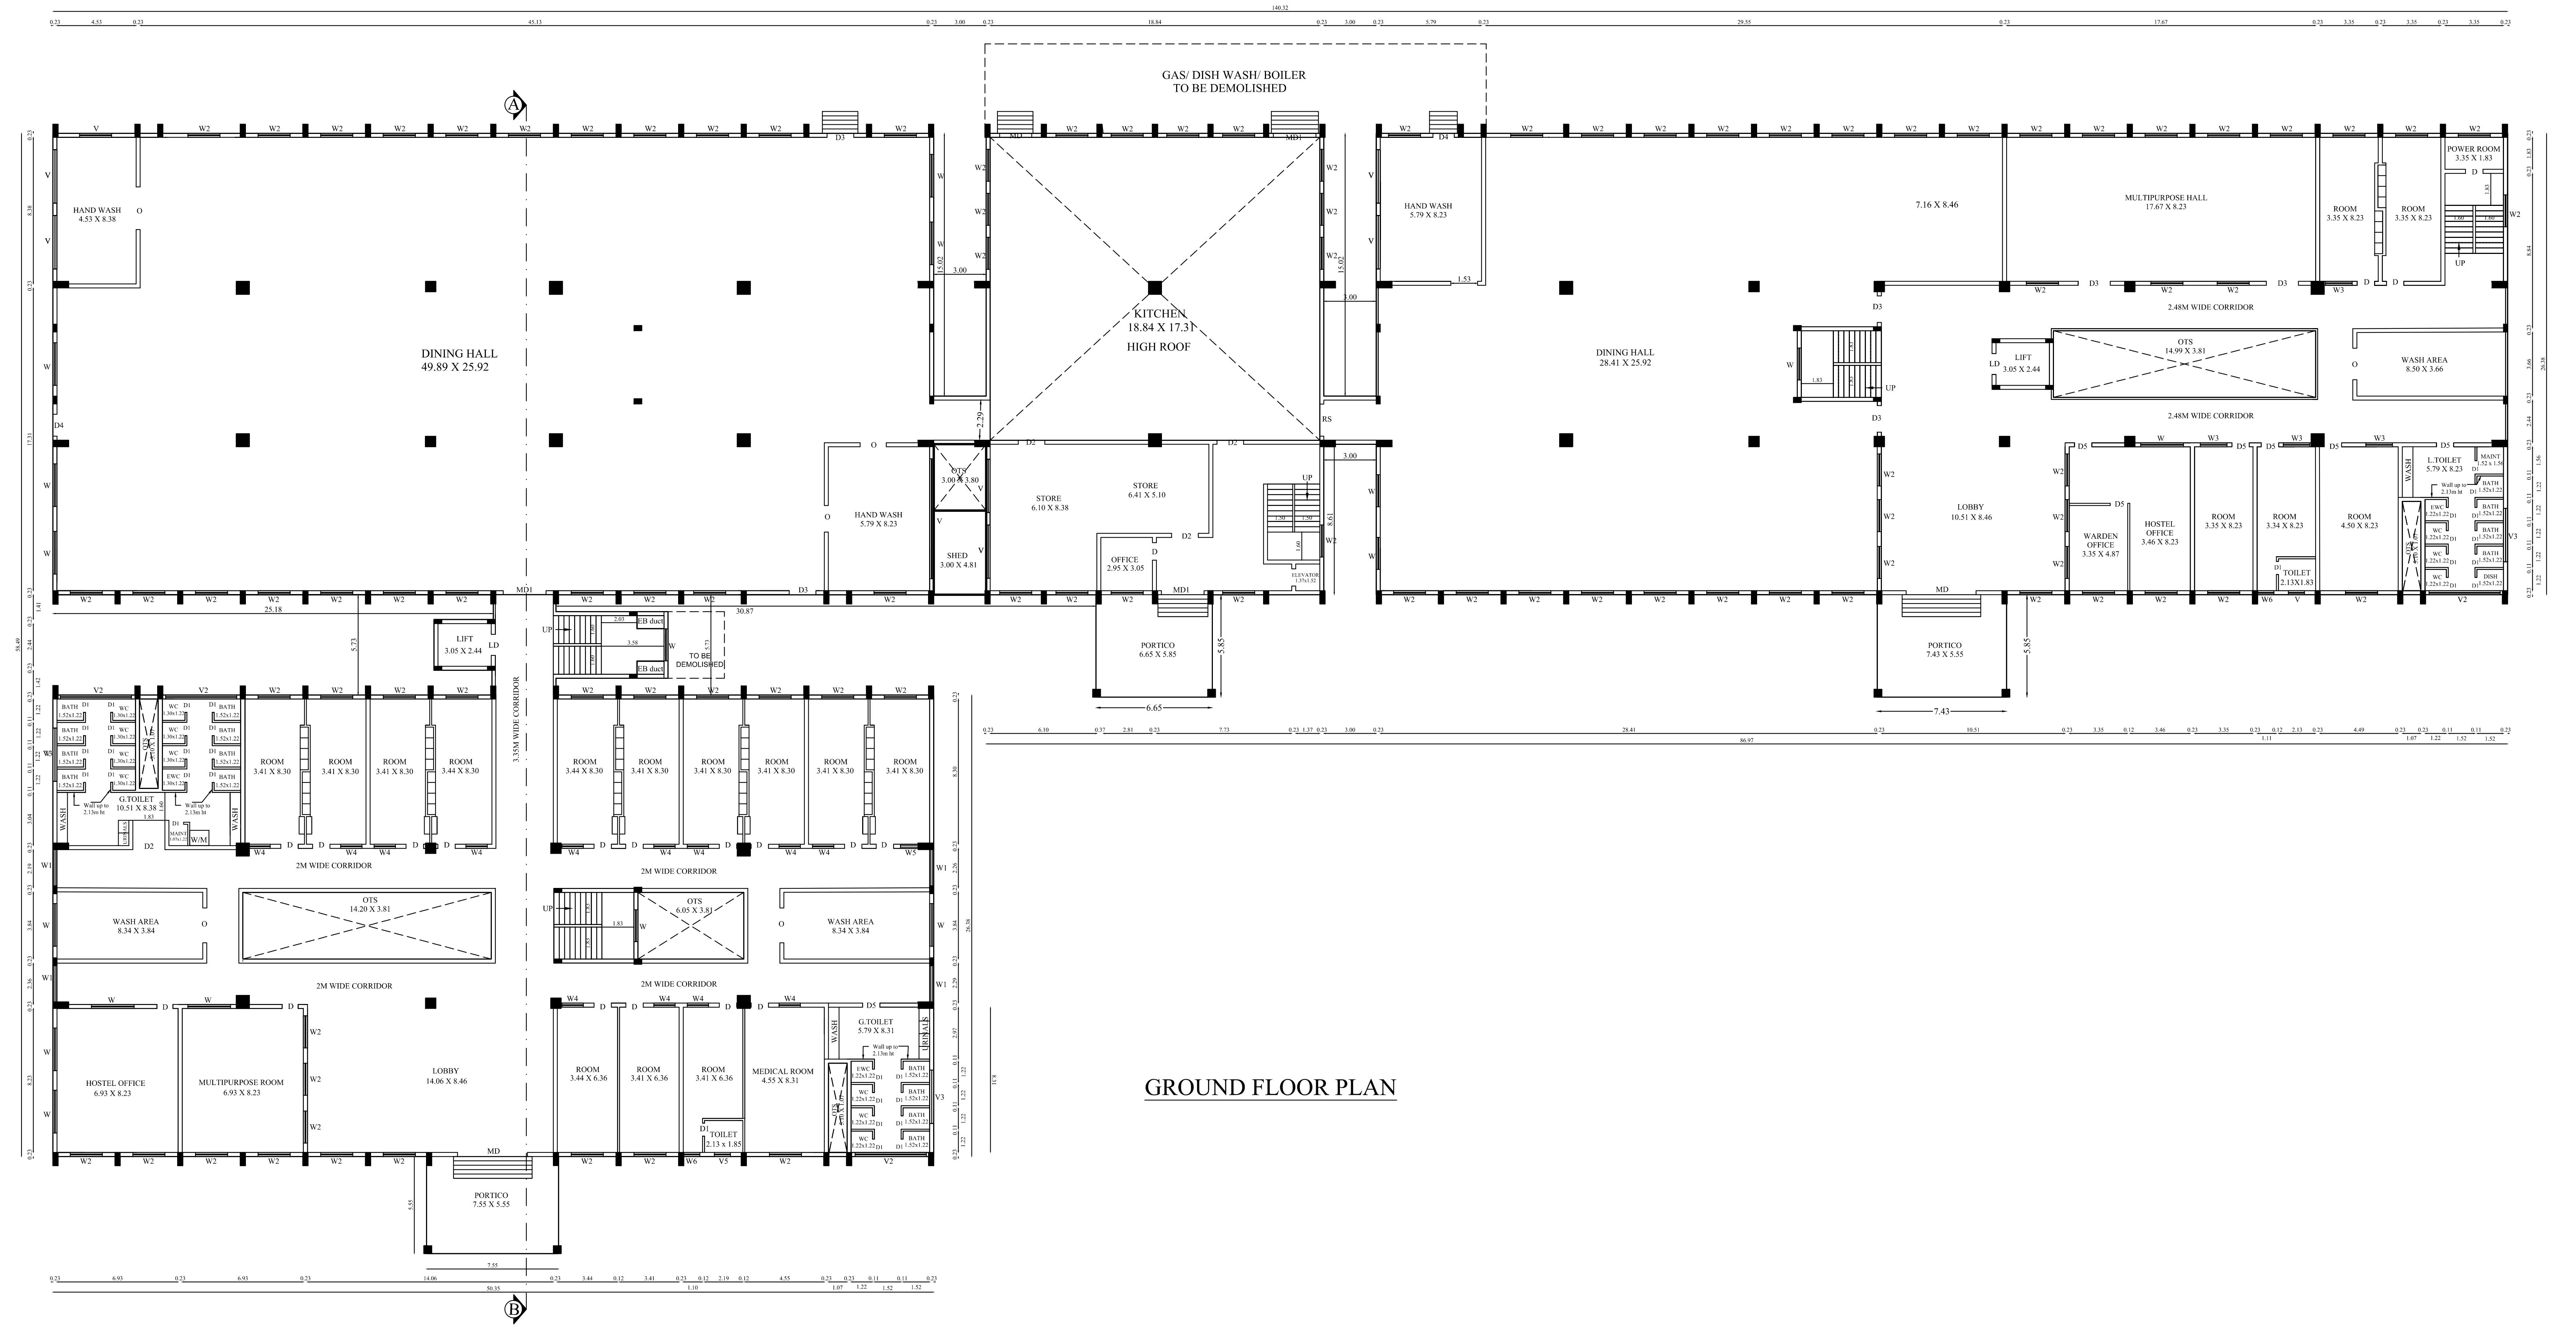

GROUND FLOOR PLAN

BLOCK - 21	GROUND & FIRST FLOOR	SHEET NO- 18/24

PSG & SONS' CHARITIES
PSG INSTITUTE OF TECHNOLOGY AND APPLIED RESEARCH CAMPUS

NEELAMBUR VILLAGE, SULUR TALUK, COIMBATORE - 641 062.

PLAN SHOWING THE EXISTING APPROVED & EXISTING CONSTRUCTED GROUND ,FIRST, SECOND, THIRD & FOURTH FLOOR HOSTEL BUILDING IN S.F.NO:111/2B, 112/1,128/1A,128/2A,129/1, 130/1, 130/2,130/3,131/2,135/3, 136/3D2,136/6B Pt & 137/1 Pt AT NEELAMBUR VILLAGE, SULUR TALUK, COIMBATORE DISTRICT.

North

Scale 1 : 100

AREA DETAILS:

BLOCK - 21 (HOSTEL)

Floor Name	FSI Area (in Sqm)	Non-FSI Area (in Sqm)	Total Buildup Area (in Sqm)
GROUND FLOOR	4604.42	-	4604.42
FIRST FLOOR	4758.89	-	4758.89

JOINERY DETAILS

TYPE	DESCRIPTION	SIZE
RS	ROLLING SHUTTER	1.83 X 2.44
MD	MAIN DOOR	4.00 X 2.14
MD1	MAIN DOOR 1	2.44 X 2.14
LD	LIFT DOOR	1.20 X 2.14
DD	DOUBLE DOOR	2.44 X 2.14
D	DOOR	0.91 X 2.14
D1	DOOR 1	0.76 X 2.14
D2	DOOR 2	1.83 X 2.14
D3	DOOR 3	1.52 X 2.14
D4	DOOR 4	1.22 X 2.14
D5	DOOR 5	0.99 X 2.14
W	WINDOW	2.44 X 1.22
W1	WINDOW 1	2.07 X 1.22
W2	WINDOW 2	1.83 X 1.22
W3	WINDOW 3	2.07 X 1.22
W4	WINDOW 4	1.22 X 1.22
W5	WINDOW 5	1.00 X 1.22
W6	WINDOW 6	0.91 X 1.22
V	VENTILATOR	9.04 X 0.61
V1	VENTILATOR 1	8.23 X 0.61
V2	VENTILATOR 2	4.07 X 0.61
V3	VENTILATOR 3	3.05 X 0.61
V4	VENTILATOR 4	2.92 X 0.61
V5	VENTILATOR 5	0.90 X 0.61

All metric dimensions are in metre

🧯 — FIRE EXTINGUISHER

T. GUNASEKAR. B.E.,
REGISTERED QUALITY AUDITOR
DTCP REGISTRATION No. QA / 003 / 2022 dtd 05 / 04 / 2022
104 A, LAKSHMIPURAM 6TH STREET,
PEELAMEDU EAST POST,CBE - 641004
MOB - 8300903739

Quality Auditor

D. RATHINASWAMY
Construction Engineer
Coimbatore LPA/CE/13/10/119
PSG Institute of Technology and Applied Research
Neelambur, Coimbatore-641 062.

Construction Engineer

K. Senjadaivel
Ar. K. SENJADAIVEL, B.Arch,
Registered Architect Grade-I
07/RA - I/2019 (SALEM DTCP)
SREE ASSOCIATES,
22-A Budhhar St, Opp.To Seetha Kalyana Mandapam,
Erode Main Road, Gobichettipalayam-638476.

Architect

Er.S.PRAVEEN KUMAR, B.E.,M.Tech.,
Chartered Engineer (AM183598-2)
SDTCP/SE/GR-I/03/2022
4/338, Bharathi Nagar,
Jagir Ammapalayam, SALEM-636 302.

Structural Engineer

For P.S. GOVINDASWAMY NAIDU & SONS CHARITIES

L GOPALAKRISHNAN
MANAGING TRUSTEE

Applicant

BLOCK- 18

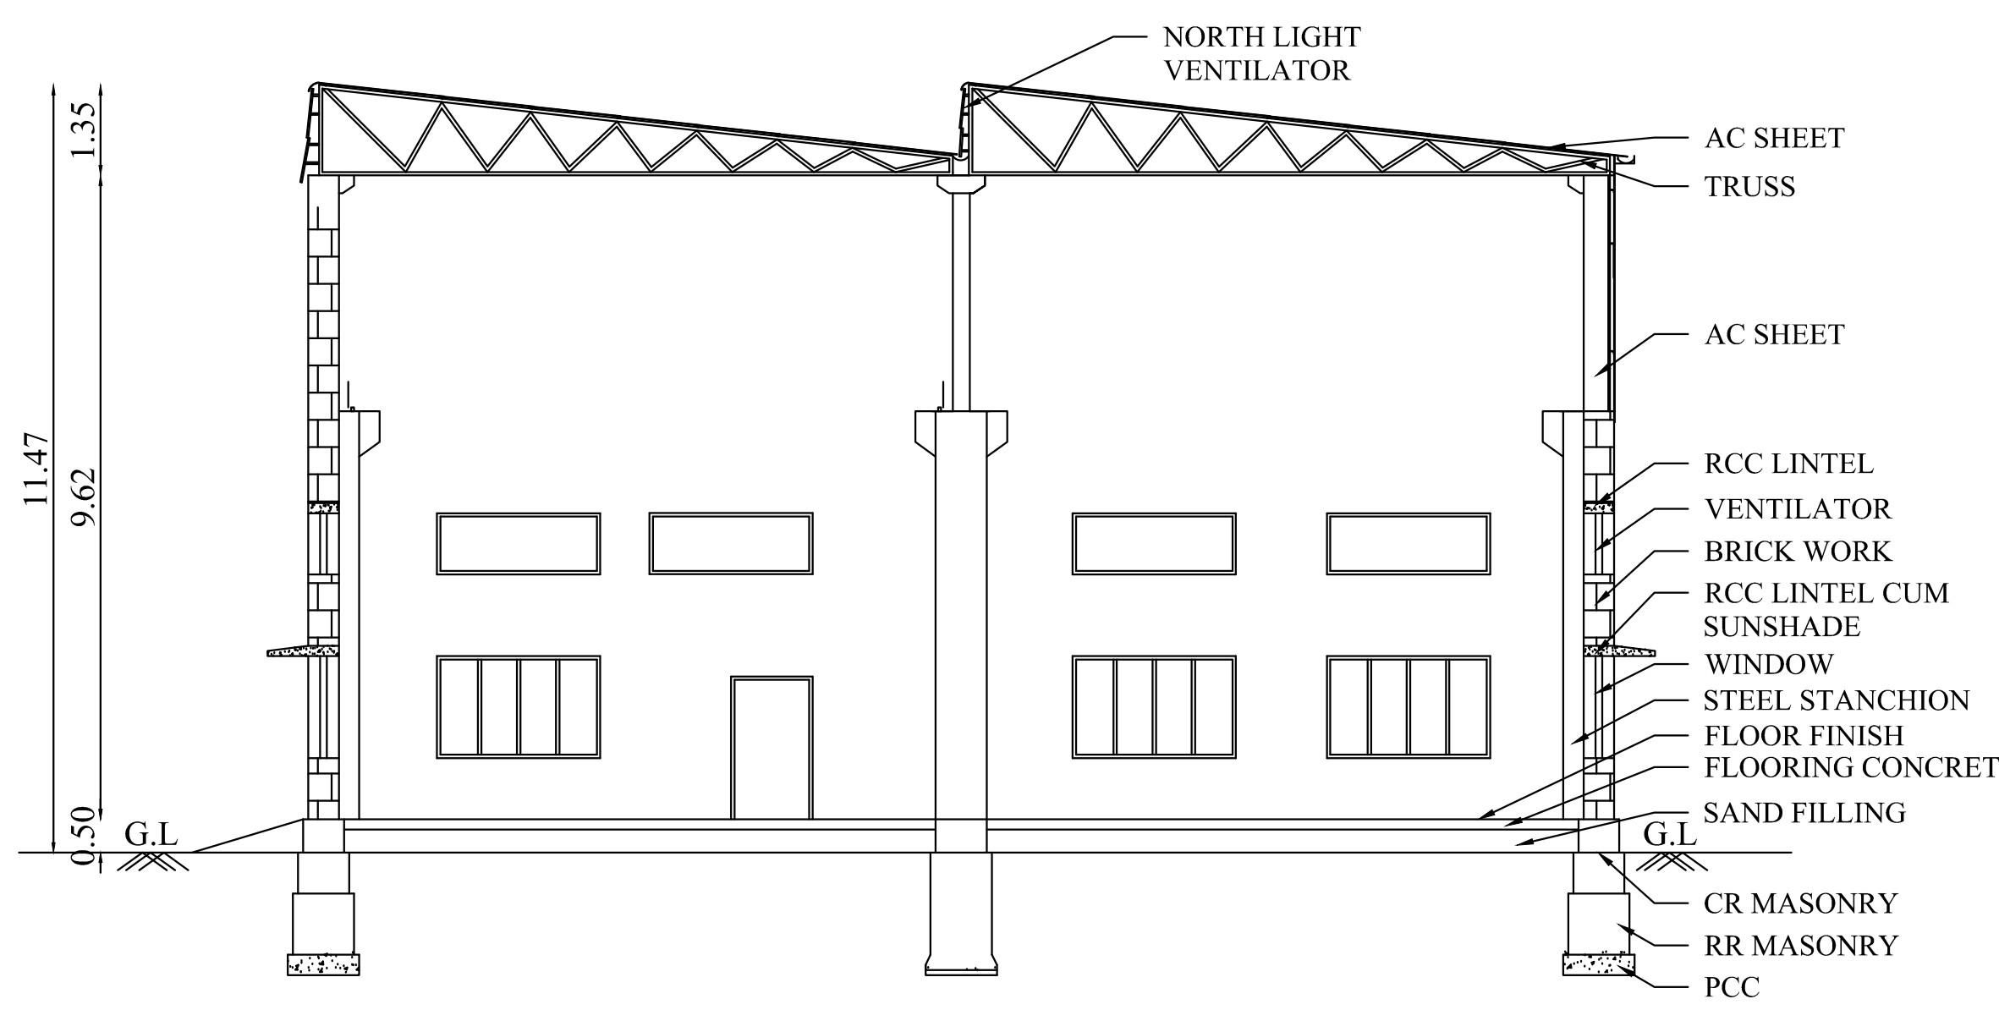

SECTION ON 'AB'

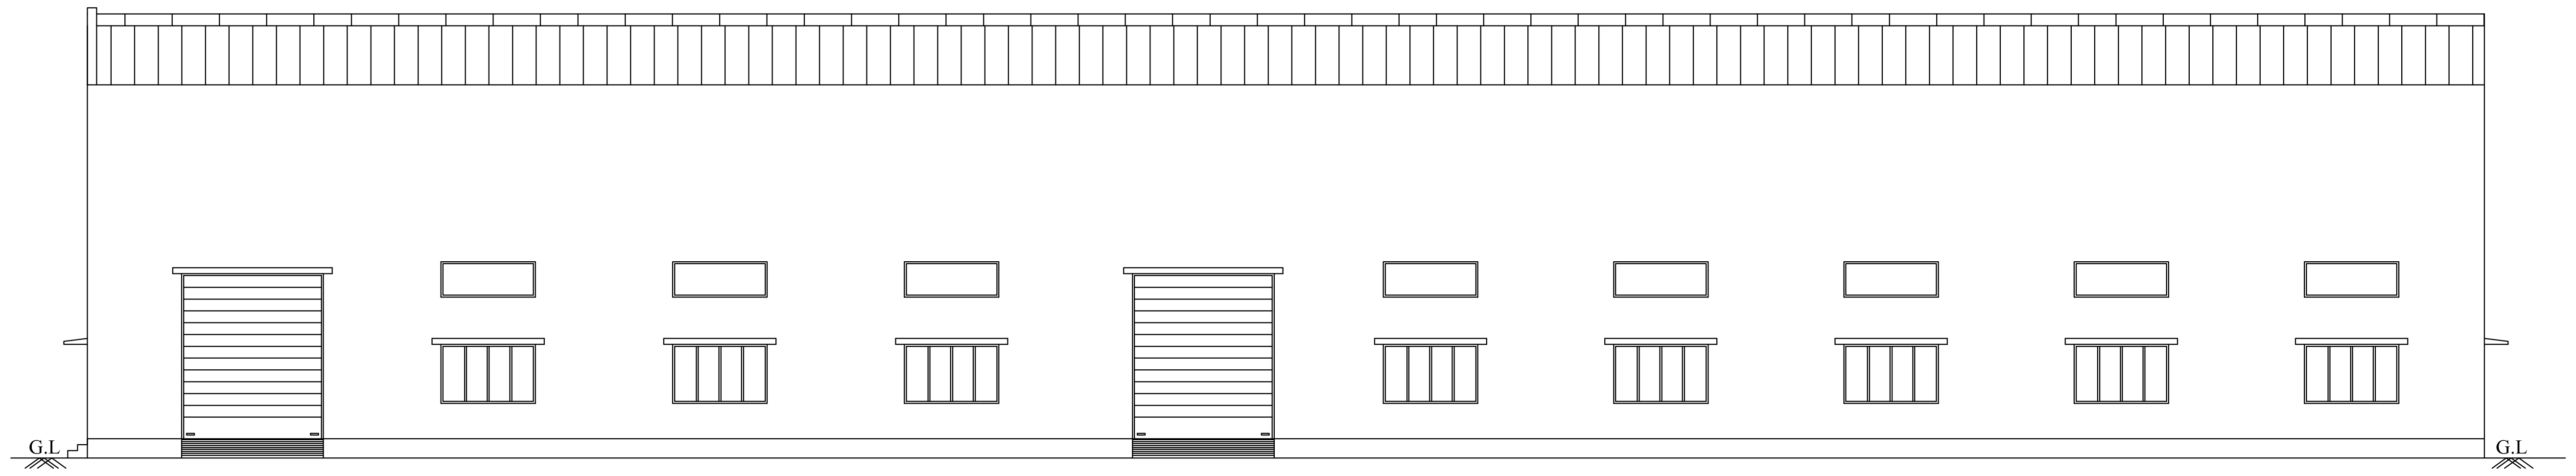

NORTH SIDE ELEVATION

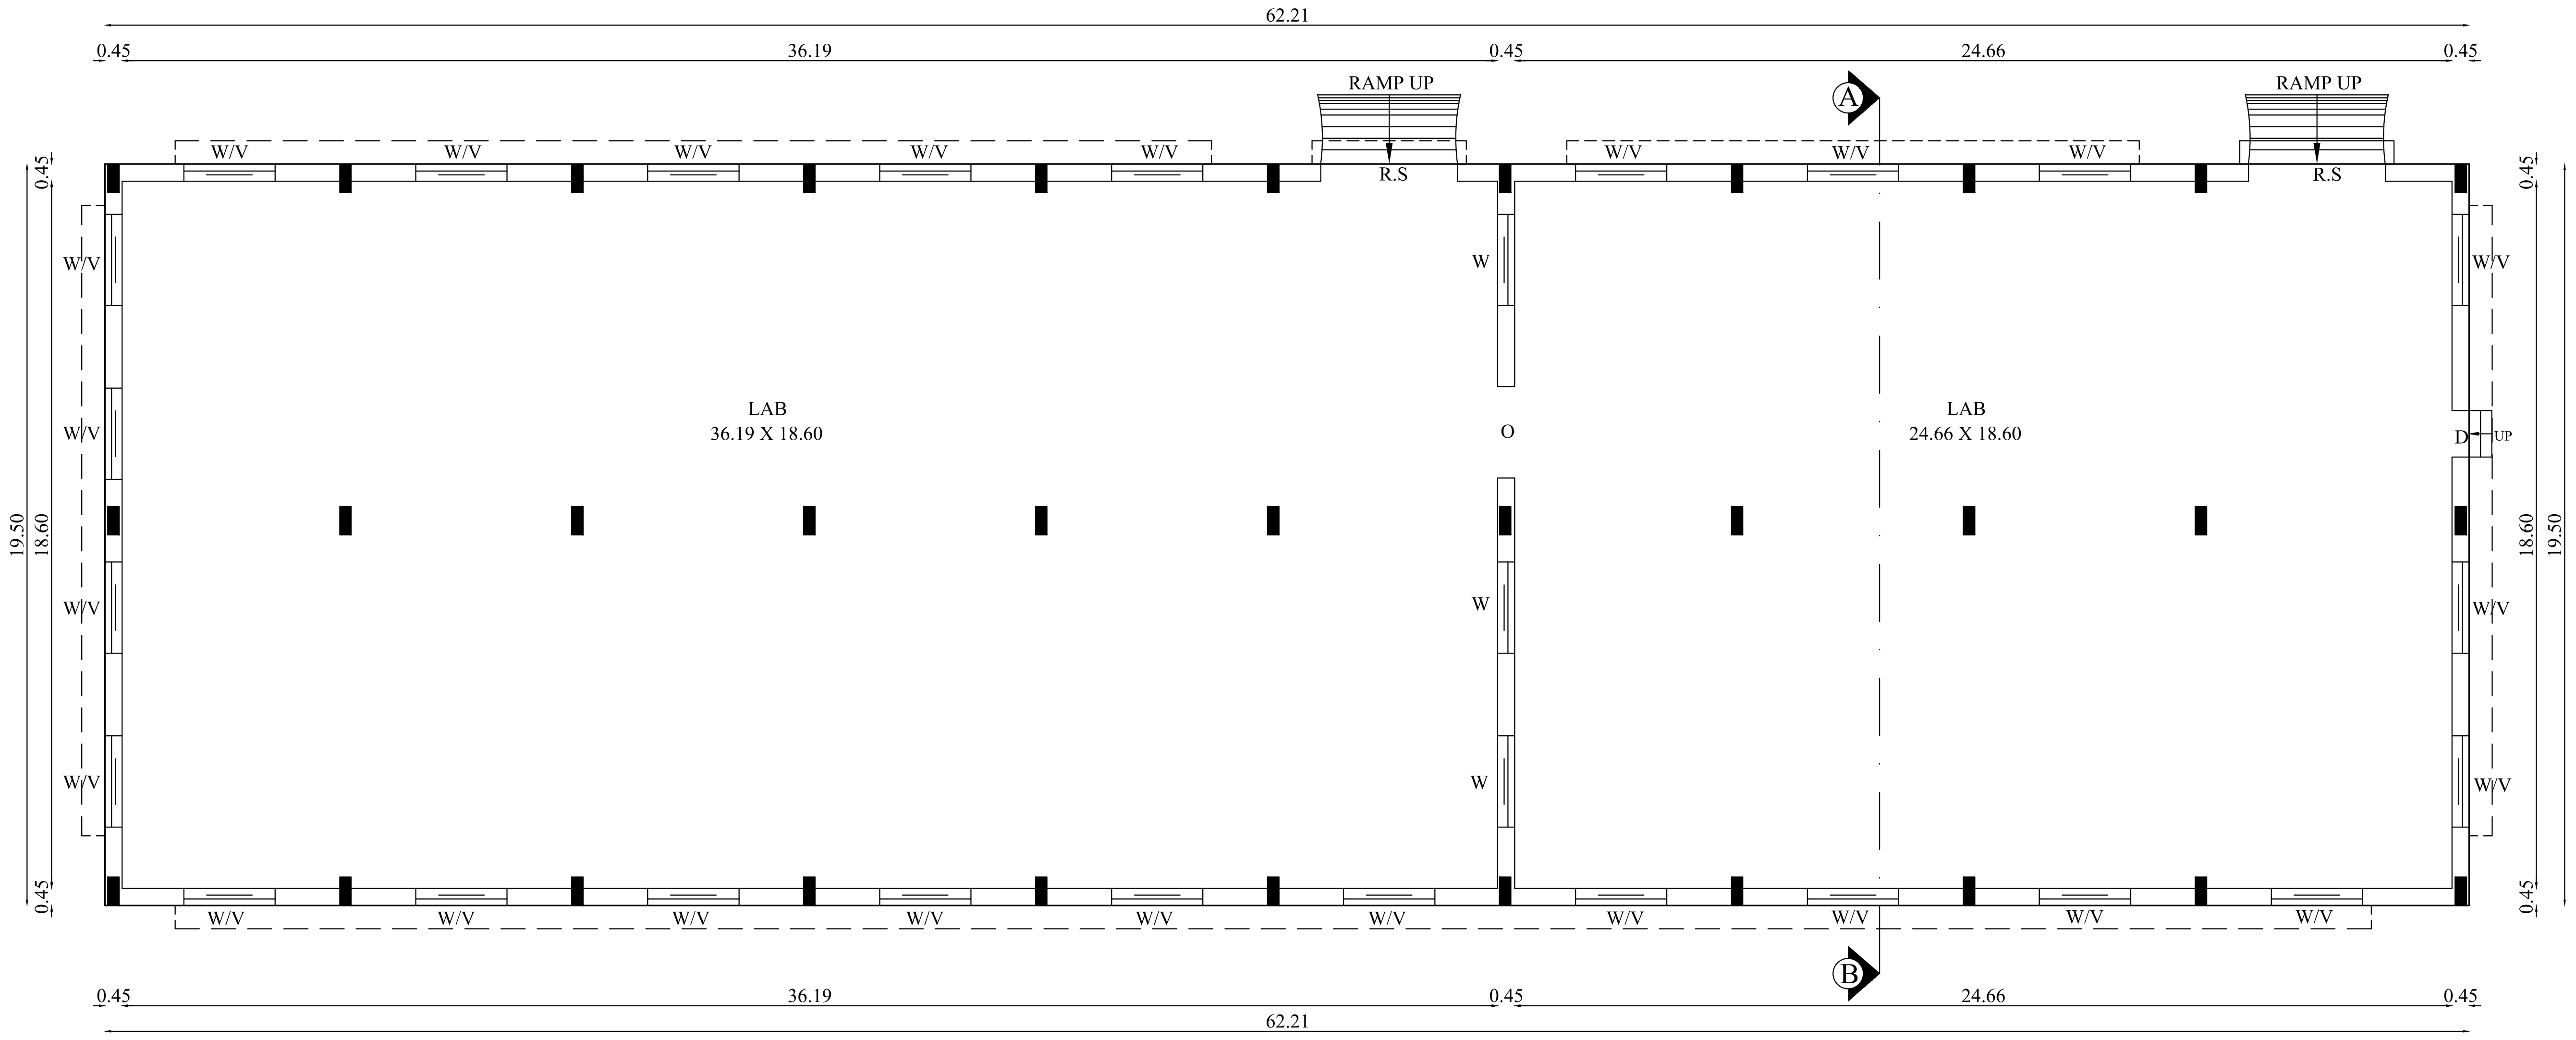

GROUND FLOOR PLAN

BLOCK- 20

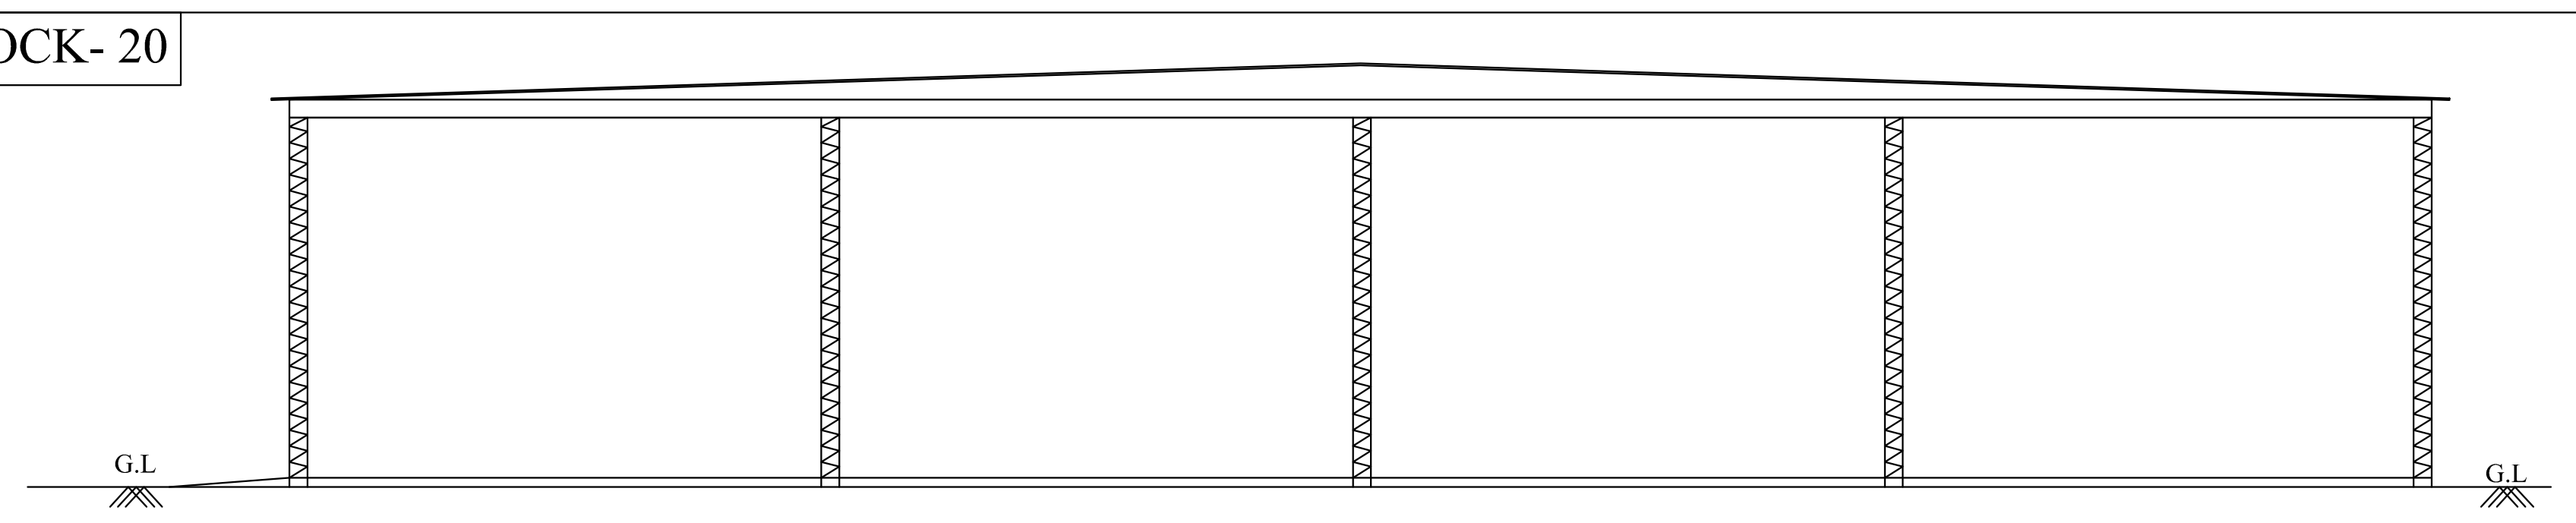

SOUTH SIDE ELEVATION

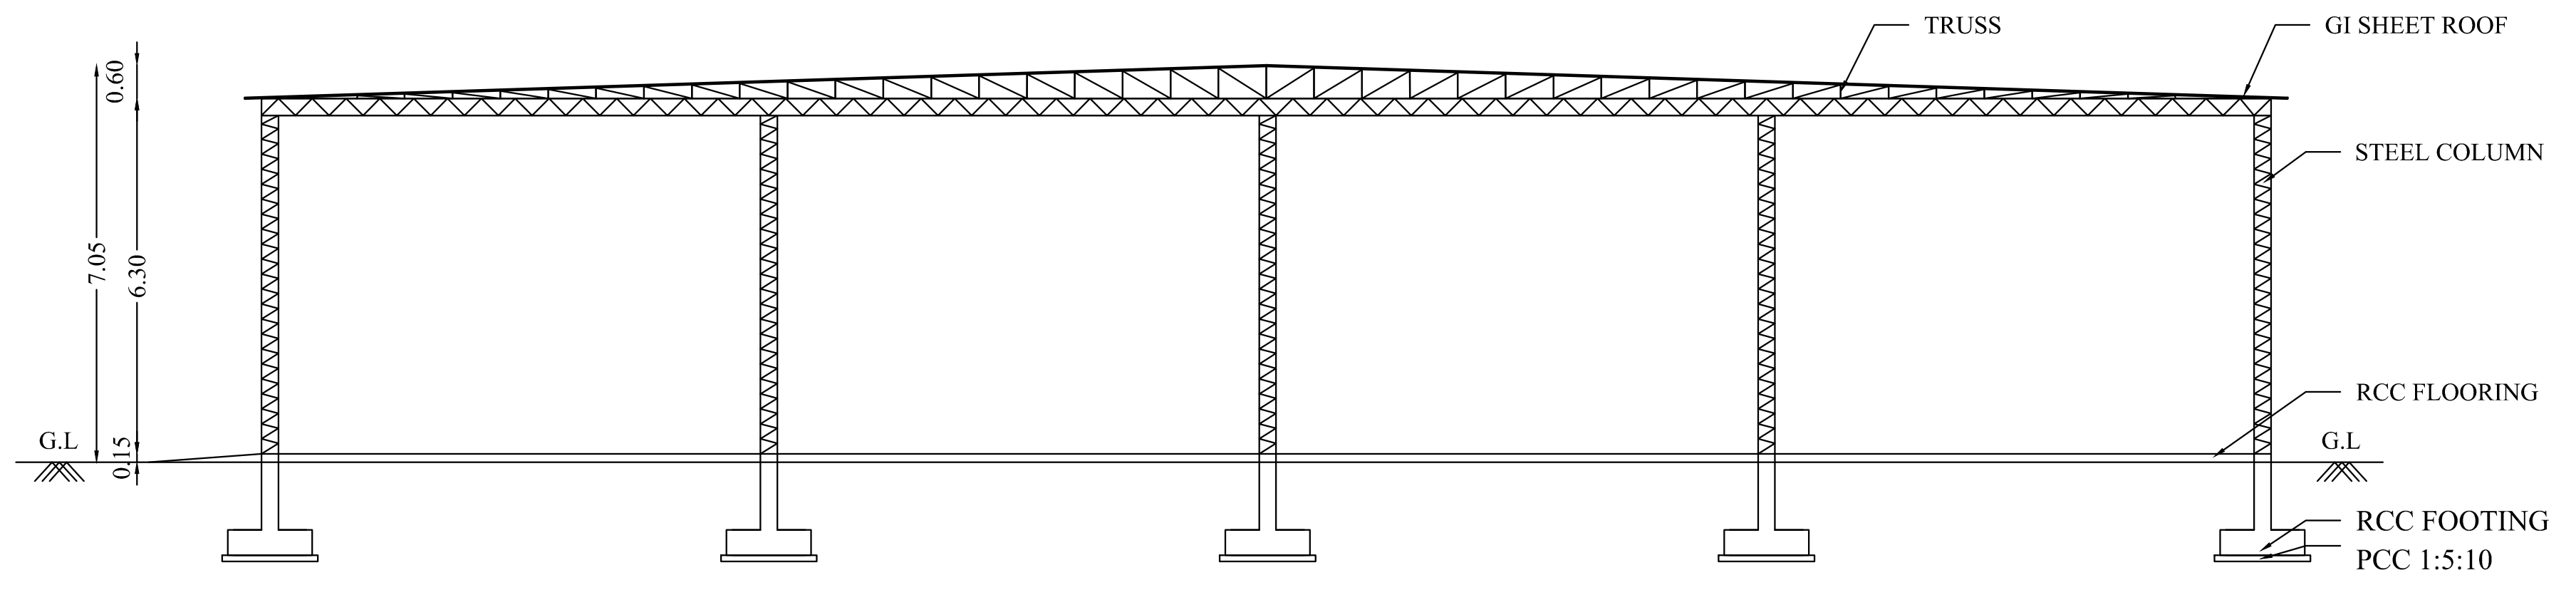

SECTION ON 'A-B'

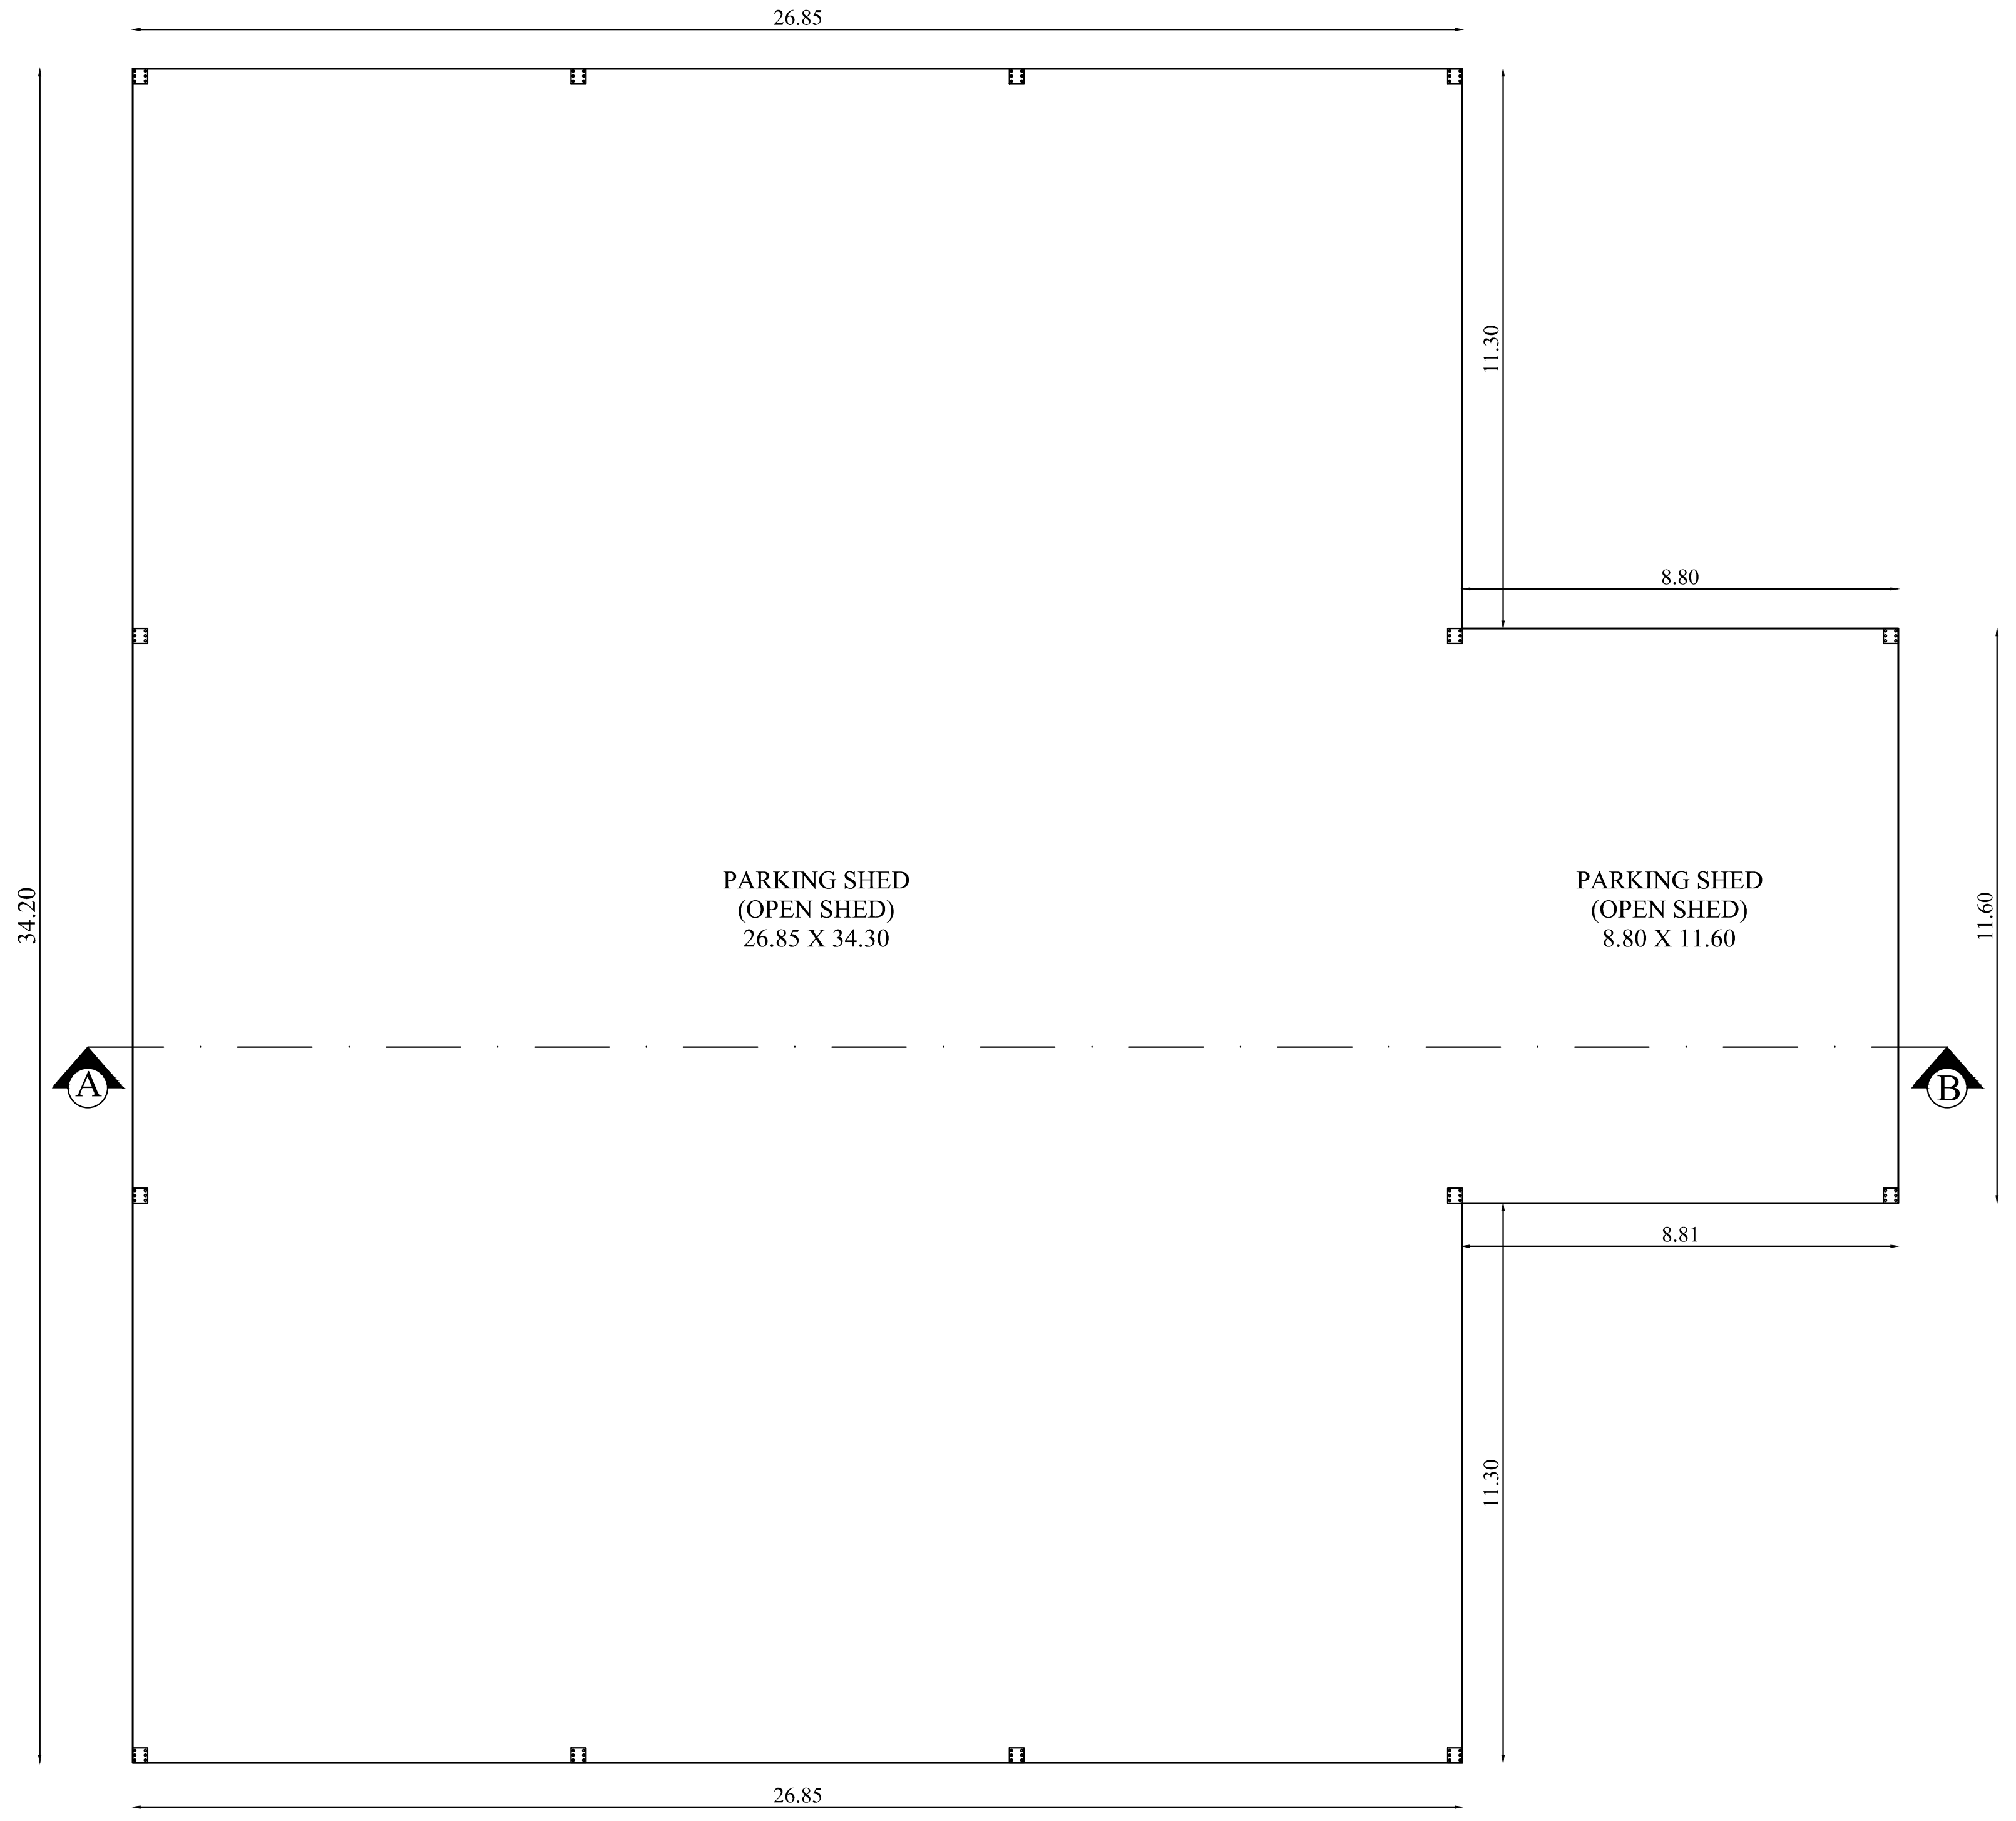

GROUND FLOOR PLAN

BLOCK - 18 & 20

SHEET NO- 17/24

PSG & SONS' CHARITIES
PSG INSTITUTE OF TECHNOLOGY AND
APPLIED RESEARCH CAMPUS

NEELAMBUR VILLAGE, SULUR TALUK, COIMBATORE - 641 062.

PLAN SHOWING THE EXISTING CONSTRUCTED GROUND FLOOR MACHINE SHOP & PARKING SHED BUILDING IN S.F.NO:111/2B, 112/1,128/1A, 128/2A,129/1, 130/1, 130/2,130/3,131/2,135/3, 136/3D2,136/6B Pt & 137/1 Pt AT NEELAMBUR VILLAGE, SULUR TALUK, COIMBATORE DISTRICT.

North

Scale 1 : 100

AREA DETAILS:

Floor Name	FSI Area (in Sqm)	Non-FSI Area (in Sqm)	Total Buildup Area (in Sqm)
BLOCK - 18 (MACHINE SHOP)			
GROUND FLOOR	1213.03	-	1213.03
BLOCK - 20 (PARKING SHED)			
GROUND FLOOR	1020.29	-	1020.29

JOINERY DETAILS

TYPE	DESCRIPTION	SIZE
RS	ROLLING SHUTTER	3.60 X 4.27
D	DOOR	1.22 X 2.13
W	WINDOW	2.40 X 1.52
V	VENTILATOR	2.40 X 0.60

All metric dimensions are in metre

🧯 — FIRE EXTINGUISHER

T. GUNASEKAR. B.E.,
REGISTERED QUALITY AUDITOR
DTCP REGISTRATION No. QA / 003 / 2022 dtd 05 / 04 / 2022
104 A, LAKSHMIPURAM 6TH STREET,
PEELAMEDU EAST POST,CBE - 641004
MOB - 8300903739

Quality Auditor

D. RATHINASWAMY
Construction Engineer
Coimbatore LPA/CE/19/10/119
PSG Institute of Technology and Applied Research
Neelambur, Coimbatore-641 062.

Construction Engineer

K. Senjadaivel
Ar. K. SENJADAIVEL, B.Arch,
Registered Architect Grade-I
07/RA - I/2019 (SALEM DTCP)
SREE ASSOCIATES,
22-A Budhhar St, Opp.To Seetha Kalyana Mandapam,
Erode Main Road, Gobichettipalayam-638476.

Architect

Er.S.PRAVEEN KUMAR, B.E.,M.Tech.,
Chartered Engineer (AM183598-2)
SDTCP/SE/GR-I/03/2022
4/338, Bharathi Nagar,
Jagir Ammapalayam, SALEM-636 302.

Structural Engineer

For P.S. GOVINDASWAMY NAIDU &
SONS CHARITIES

L GOPALAKRISHNAN
MANAGING TRUSTEE

Applicant

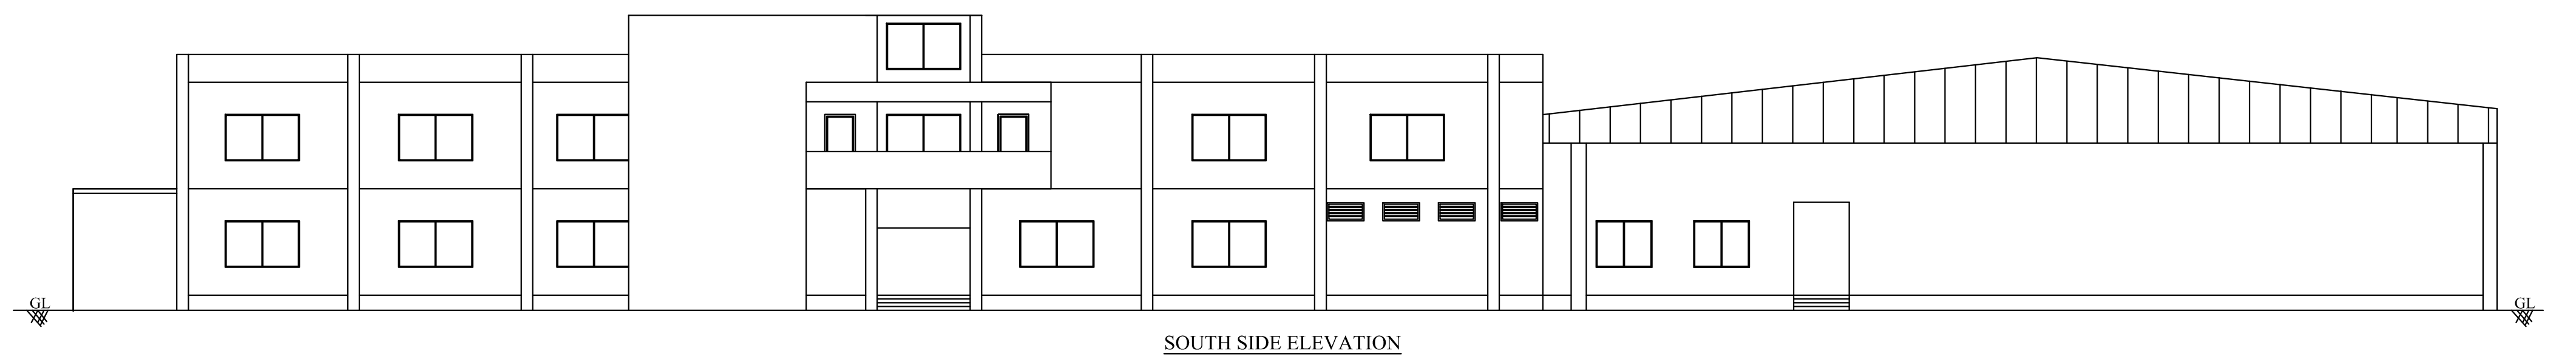

SOUTH SIDE ELEVATION

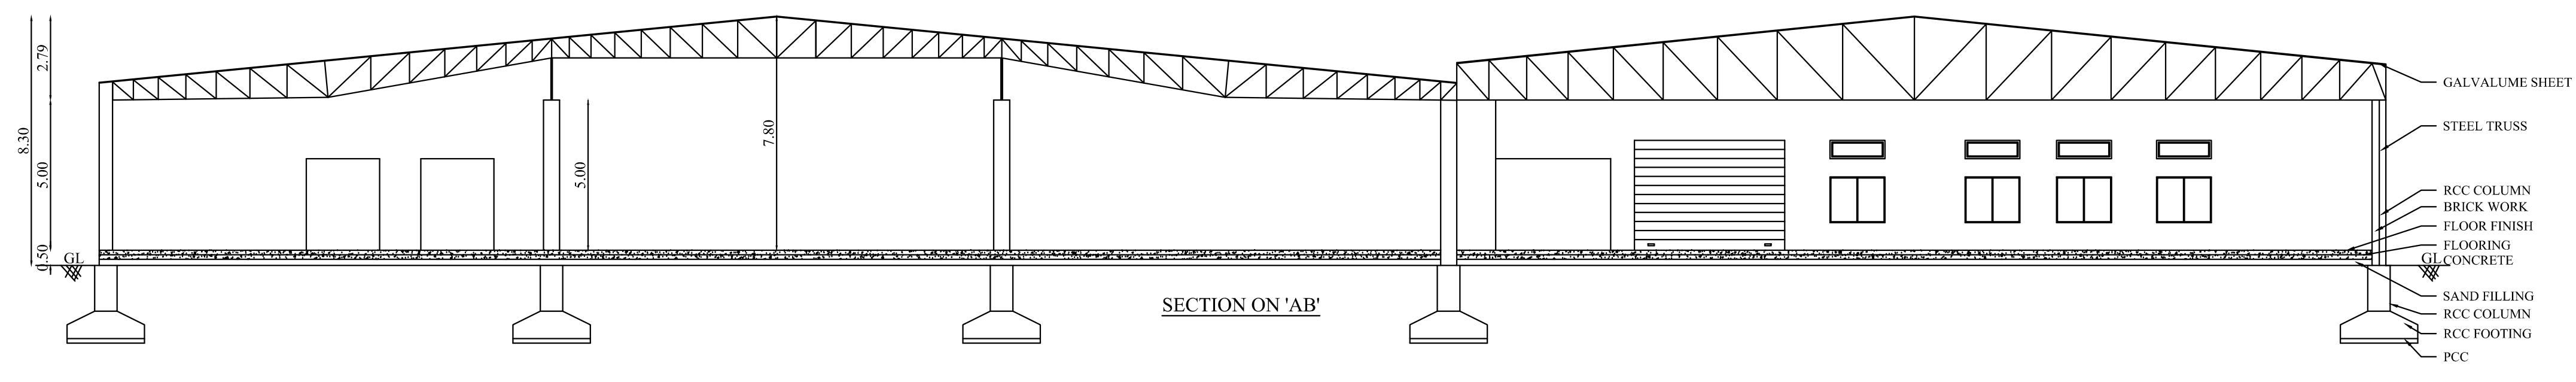

SECTION ON 'AB'

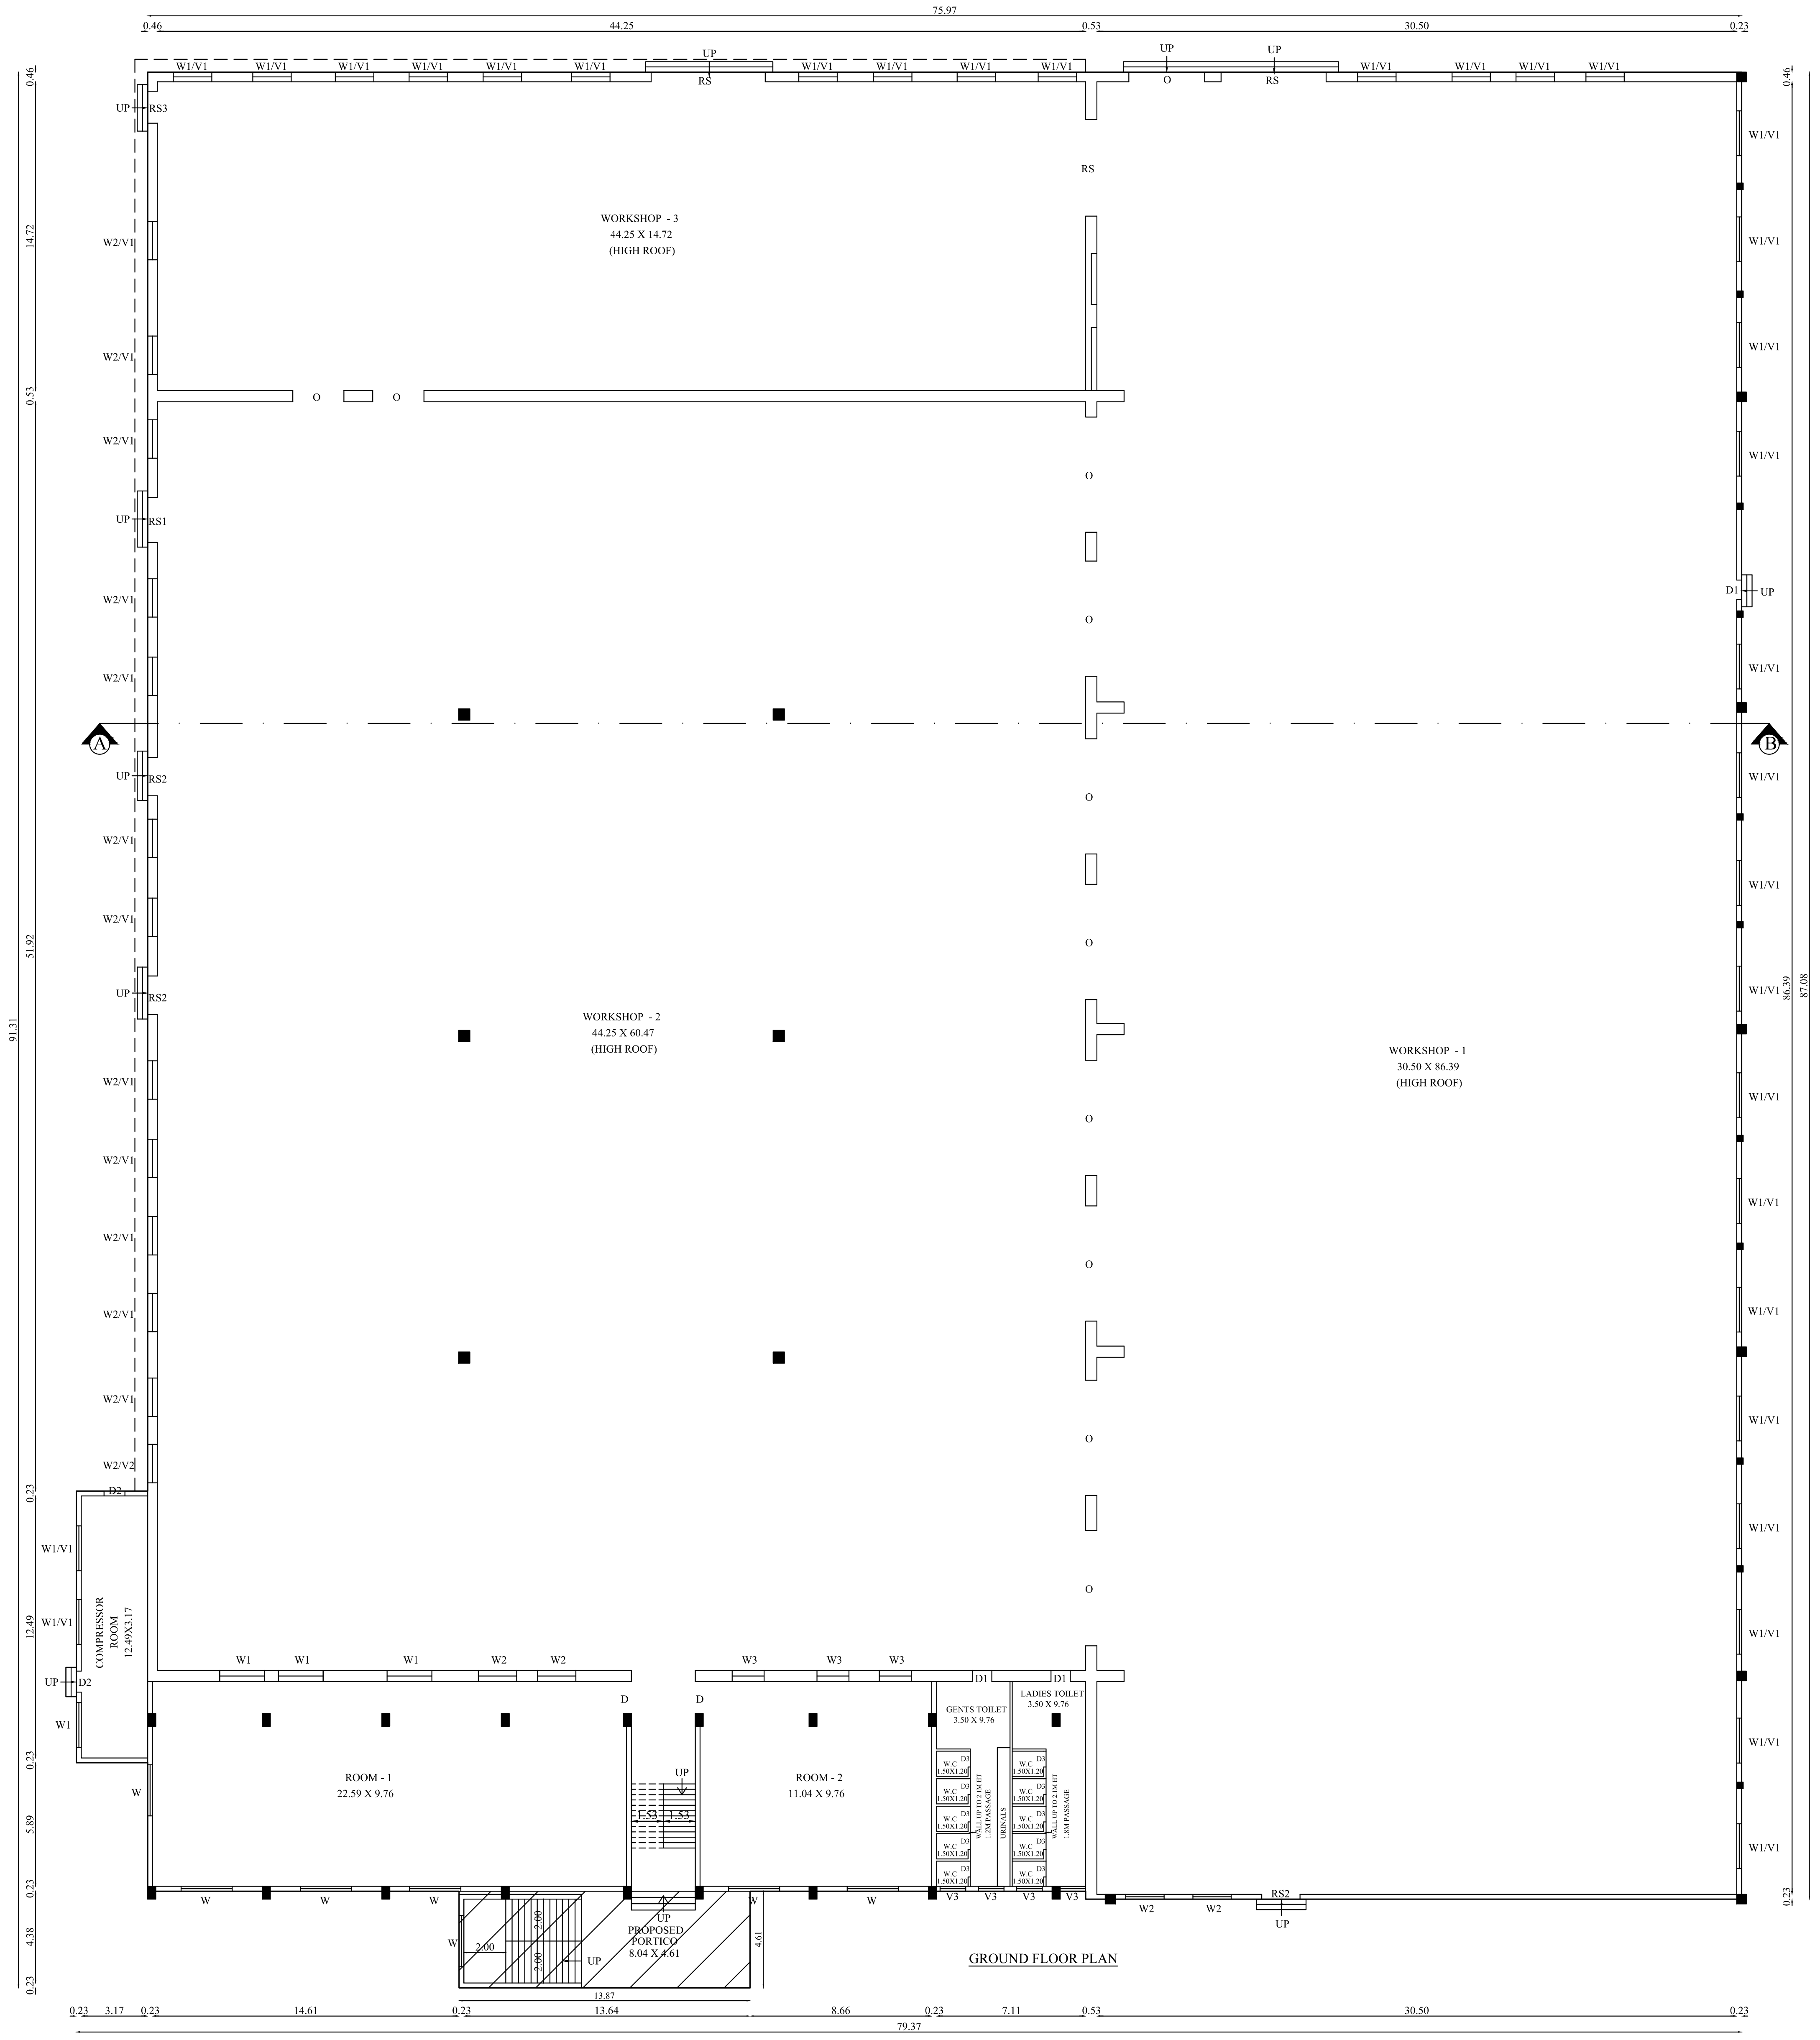

GROUND FLOOR PLAN

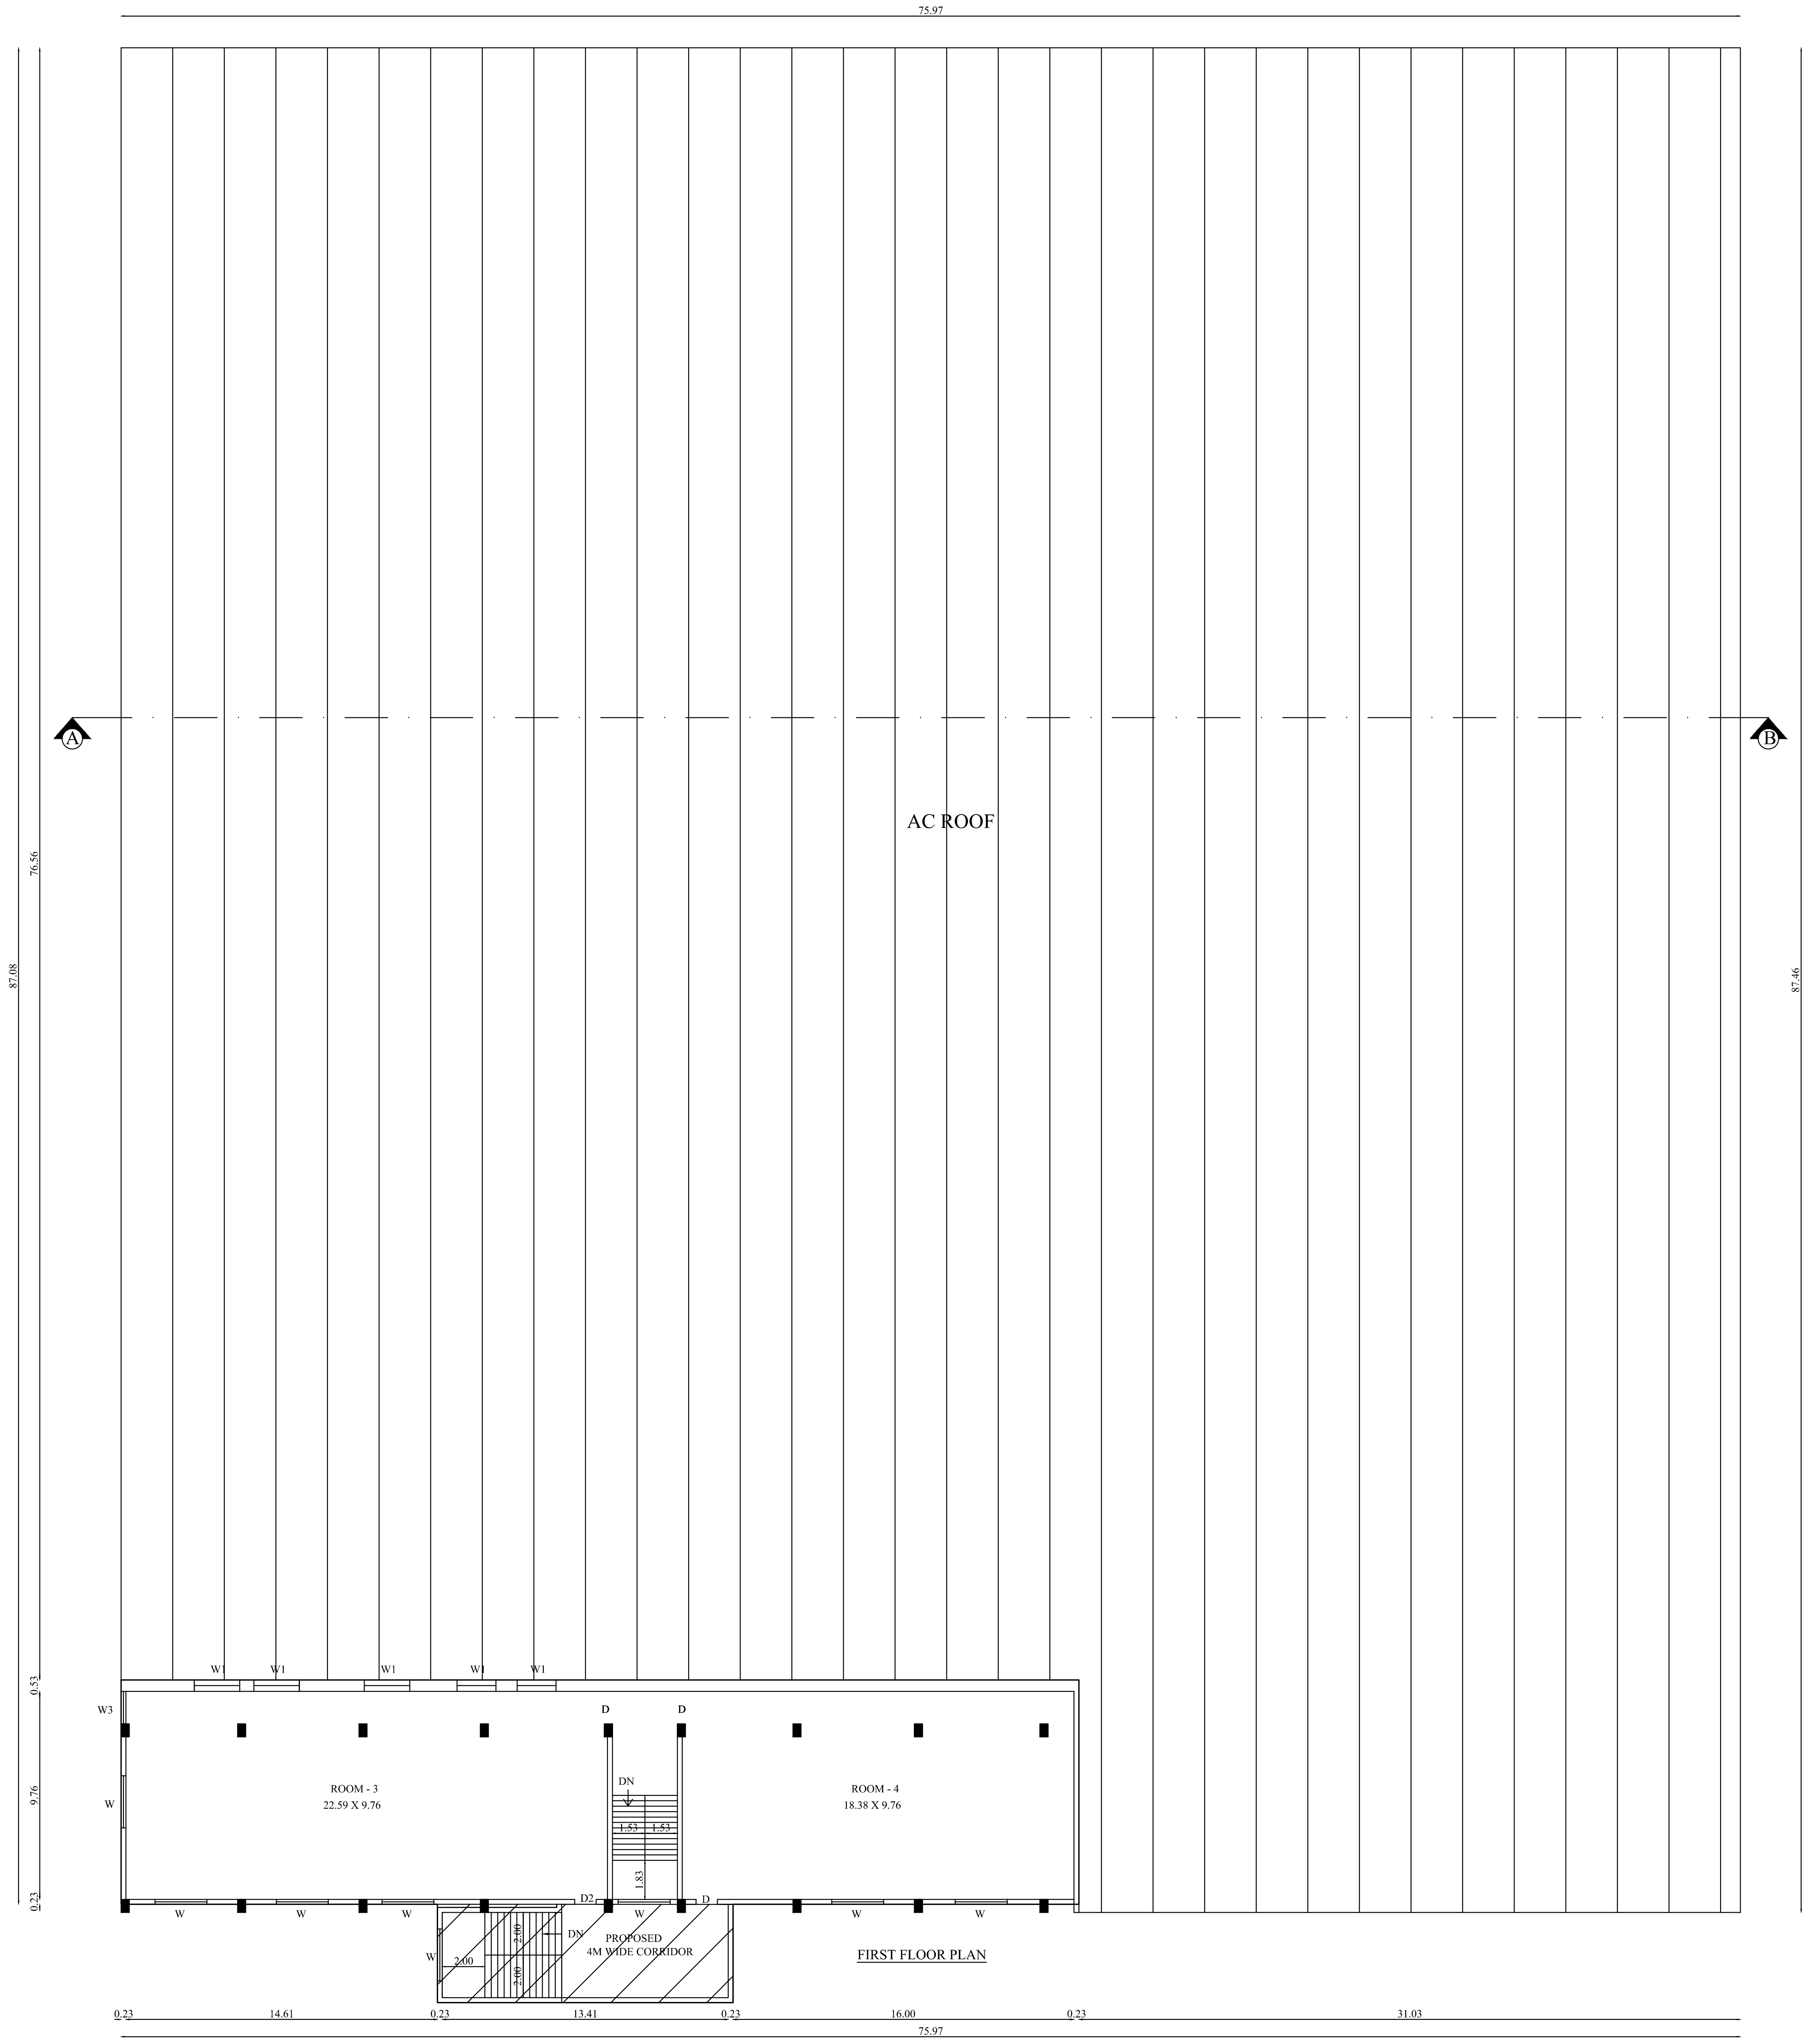

FIRST FLOOR PLAN

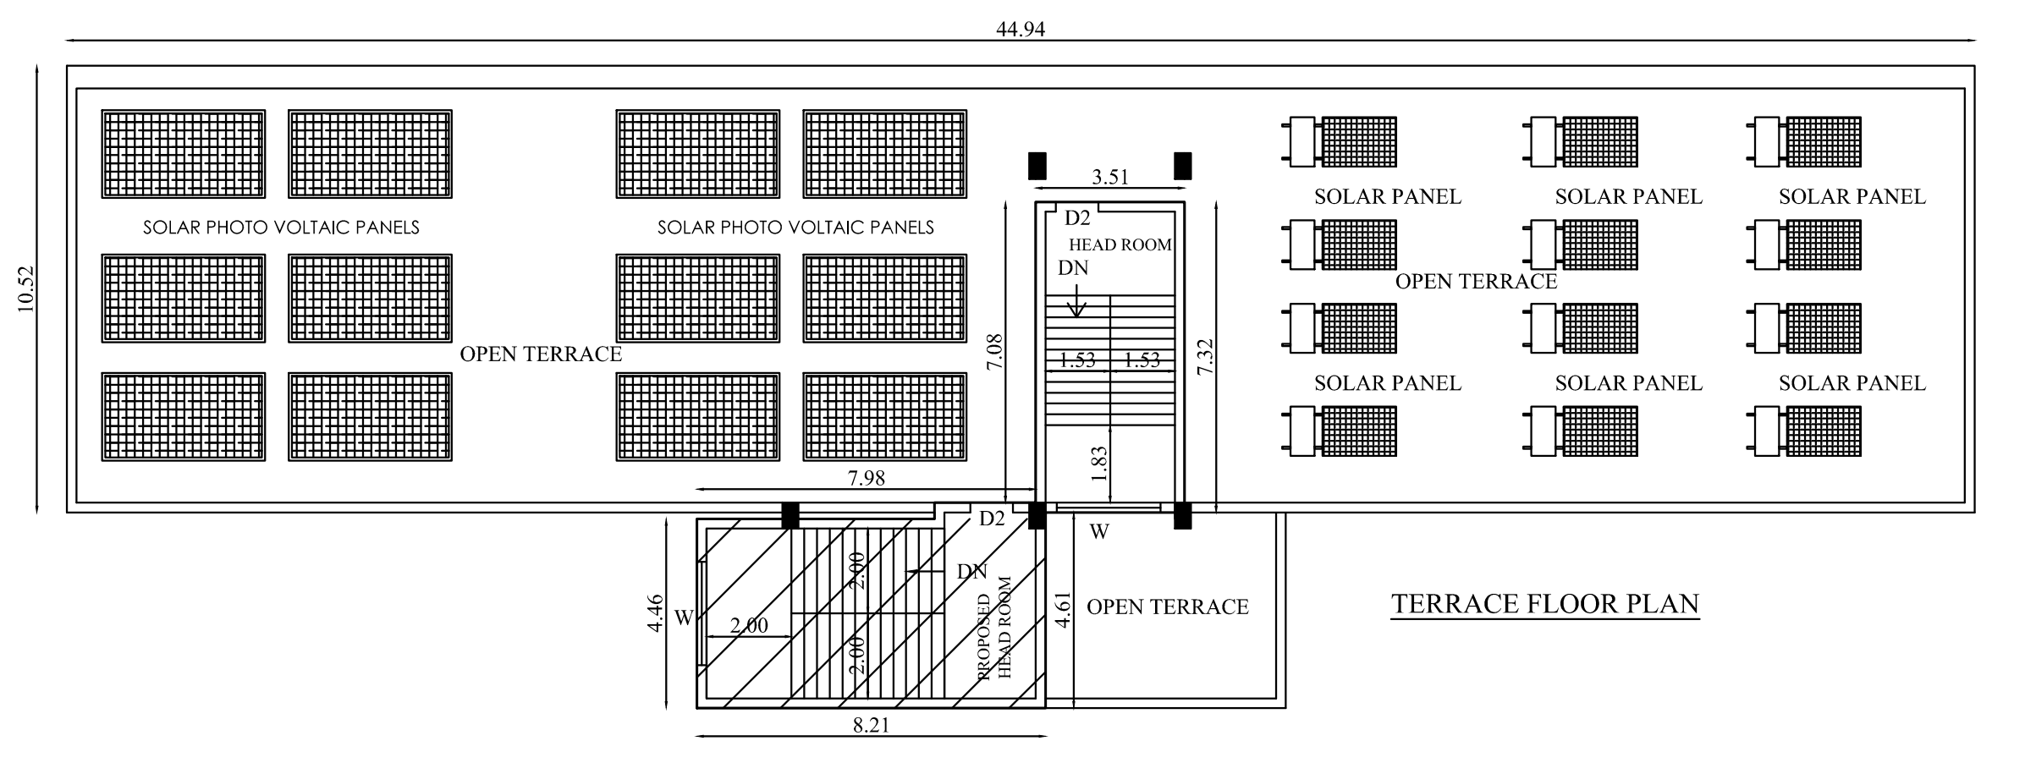

TERRACE FLOOR PLAN

BLOCK - 16		SHEET NO- 16/24

PSG & SONS' CHARITIES
PSG INSTITUTE OF TECHNOLOGY AND APPLIED RESEARCH CAMPUS

NEELAMBUR VILLAGE, SULUR TALUK, COIMBATORE - 641 062.

PLAN SHOWING THE EXISTING CONSTRUCTED GROUND & FIRST FLOOR MECHANICAL TRAINING CENTER BUILDING IN S.F.NO:111/2B, 112/1,128/1A, 128/2A,129/1, 130/1, 130/2,130/3,131/2,135/3, 136/3D2,136/6B Pt & 137/1 Pt AT NEELAMBUR VILLAGE, SULUR TALUK, COIMBATORE DISTRICT.

North

Scale 1 : 100

AREA DETAILS:

BLOCK - 16 (MECHANICAL TRAINING CENTER)

Floor Name	FSI Area (in Sqm)	Non-FSI Area (in Sqm)	Total Buildup Area (in Sqm)
GROUND FLOOR	6706.27	-	6706.27
FIRST FLOOR	536.82	-	536.82
TERRACE FLOOR	-	63.22	63.22
TOTAL	7243.09	63.22	7306.31

JOINERY DETAILS

TYPE	DESCRIPTION	SIZE
RS	ROLLING SHUTTER	5.44 X 3.66
RS1	ROLLING SHUTTER 1	2.14 X 3.66
RS2	ROLLING SHUTTER 2	1.83 X 3.66
RS3	ROLLING SHUTTER 3	1.53 X 3.66
D	DOOR	1.52 X 2.44
D1	DOOR 1	0.91 X 2.13
D2	DOOR 2	1.00 X 2.13
D3	DOOR 3	0.76 X 2.13
W	WINDOW	2.44 X 1.52
W1	WINDOW 1	2.14 X 1.52
W2	WINDOW 2	1.83 X 1.52
W3	WINDOW 3	1.53 X 1.52
V1	VENTILATOR 1	2.14 X 0.61
V2	VENTILATOR 2	1.83 X 0.61
V3	VENTILATOR 3	0.90 X 0.61

All metric dimensions are in metre

🧯 — FIRE EXTINGUISHER

T. GUNASEKAR. B.E.,
REGISTERED QUALITY AUDITOR
DTCP REGISTRATION No. QA / 003 / 2022 dtd 05 / 04 / 2022
104 A, LAKSHMIPURAM 6TH STREET,
PEELAMEDU EAST POST,CBE - 641004
MOB - 8300903739

Quality Auditor

D. RATHINASWAMY
Construction Engineer
Coimbatore LPA/CE/10/10/119
PSG Institute of Technology and Applied Research
Neelambur, Coimbatore-641 062.

Construction Engineer

K. Senjadaivel
Ar. K. SENJADAIVEL, B.Arch,
Registered Architect Grade-I
07/RA - I/2019 (SALEM DTCP)
SREE ASSOCIATES,
22-A Budhhar St, Opp.To Seetha Kalyana Mandapam,
Erode Main Road, Gobichettipalayam-638476.

Architect

Er.S.PRAVEEN KUMAR, B.E.,M.Tech.,
Chartered Engineer (AM183598-2)
SDTCP/SE/GR-I/03/2022
4/338, Bharathi Nagar,
Jagir Ammapalayam, SALEM-636 302.

Structural Engineer

For P.S. GOVINDASWAMY NAIDU & SONS CHARITIES

L GOPALAKRISHNAN
MANAGING TRUSTEE

Applicant

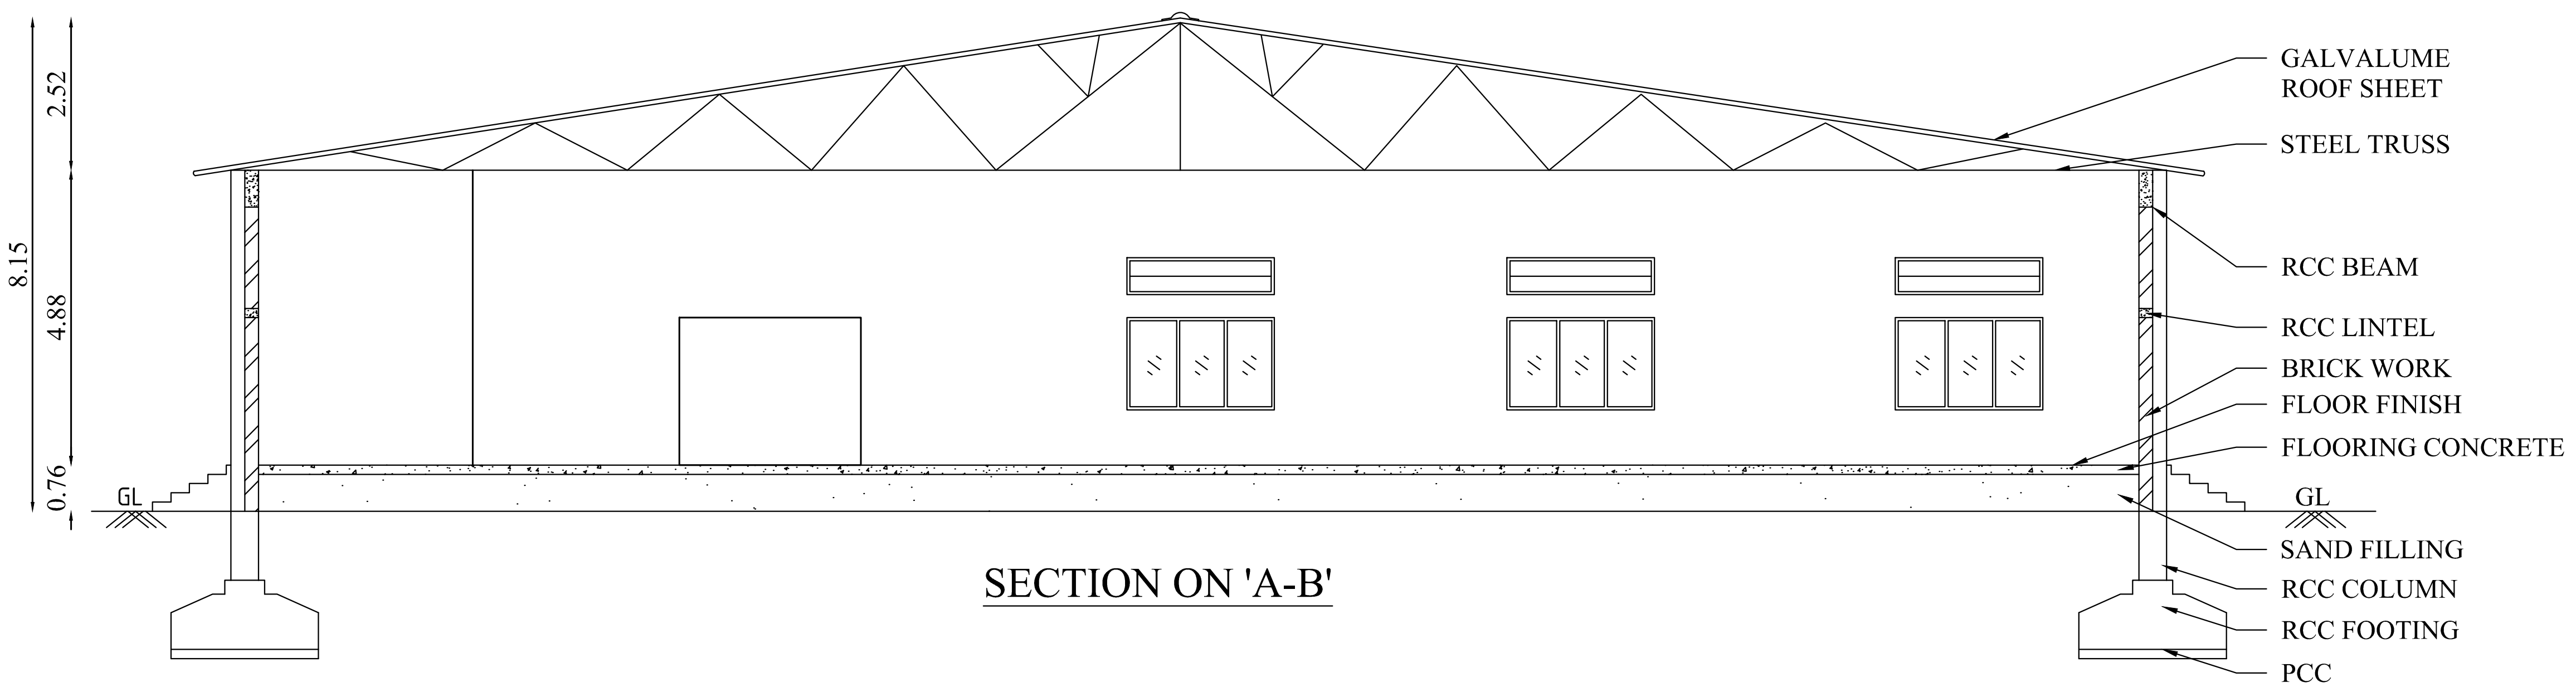

SECTION ON 'A-B'

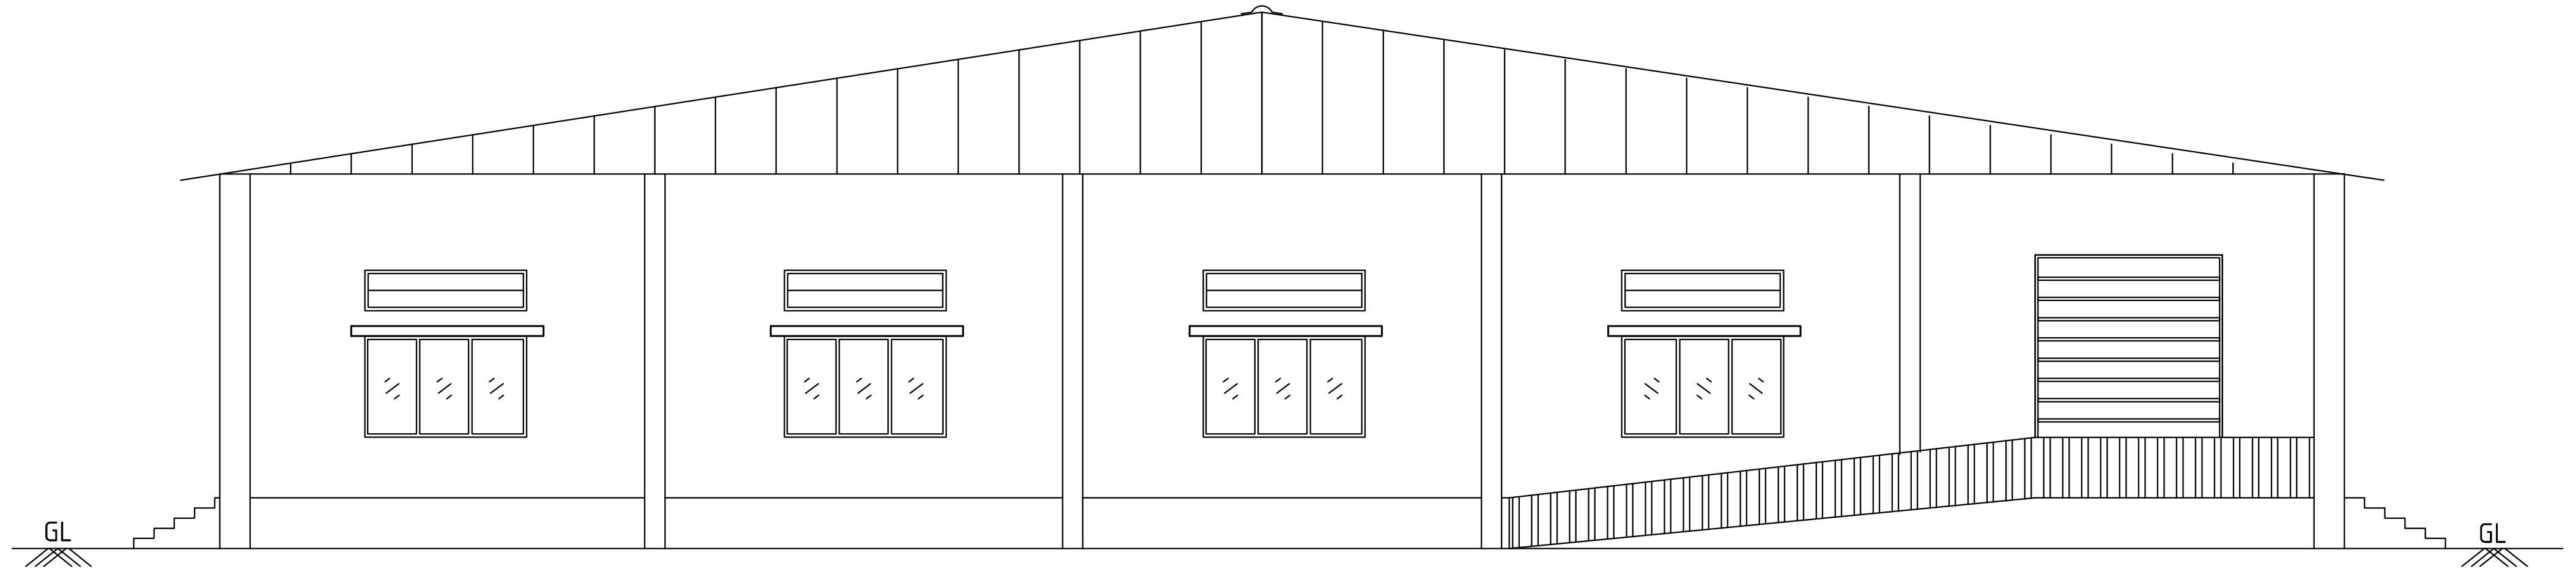

SOUTH SIDE ELEVATION

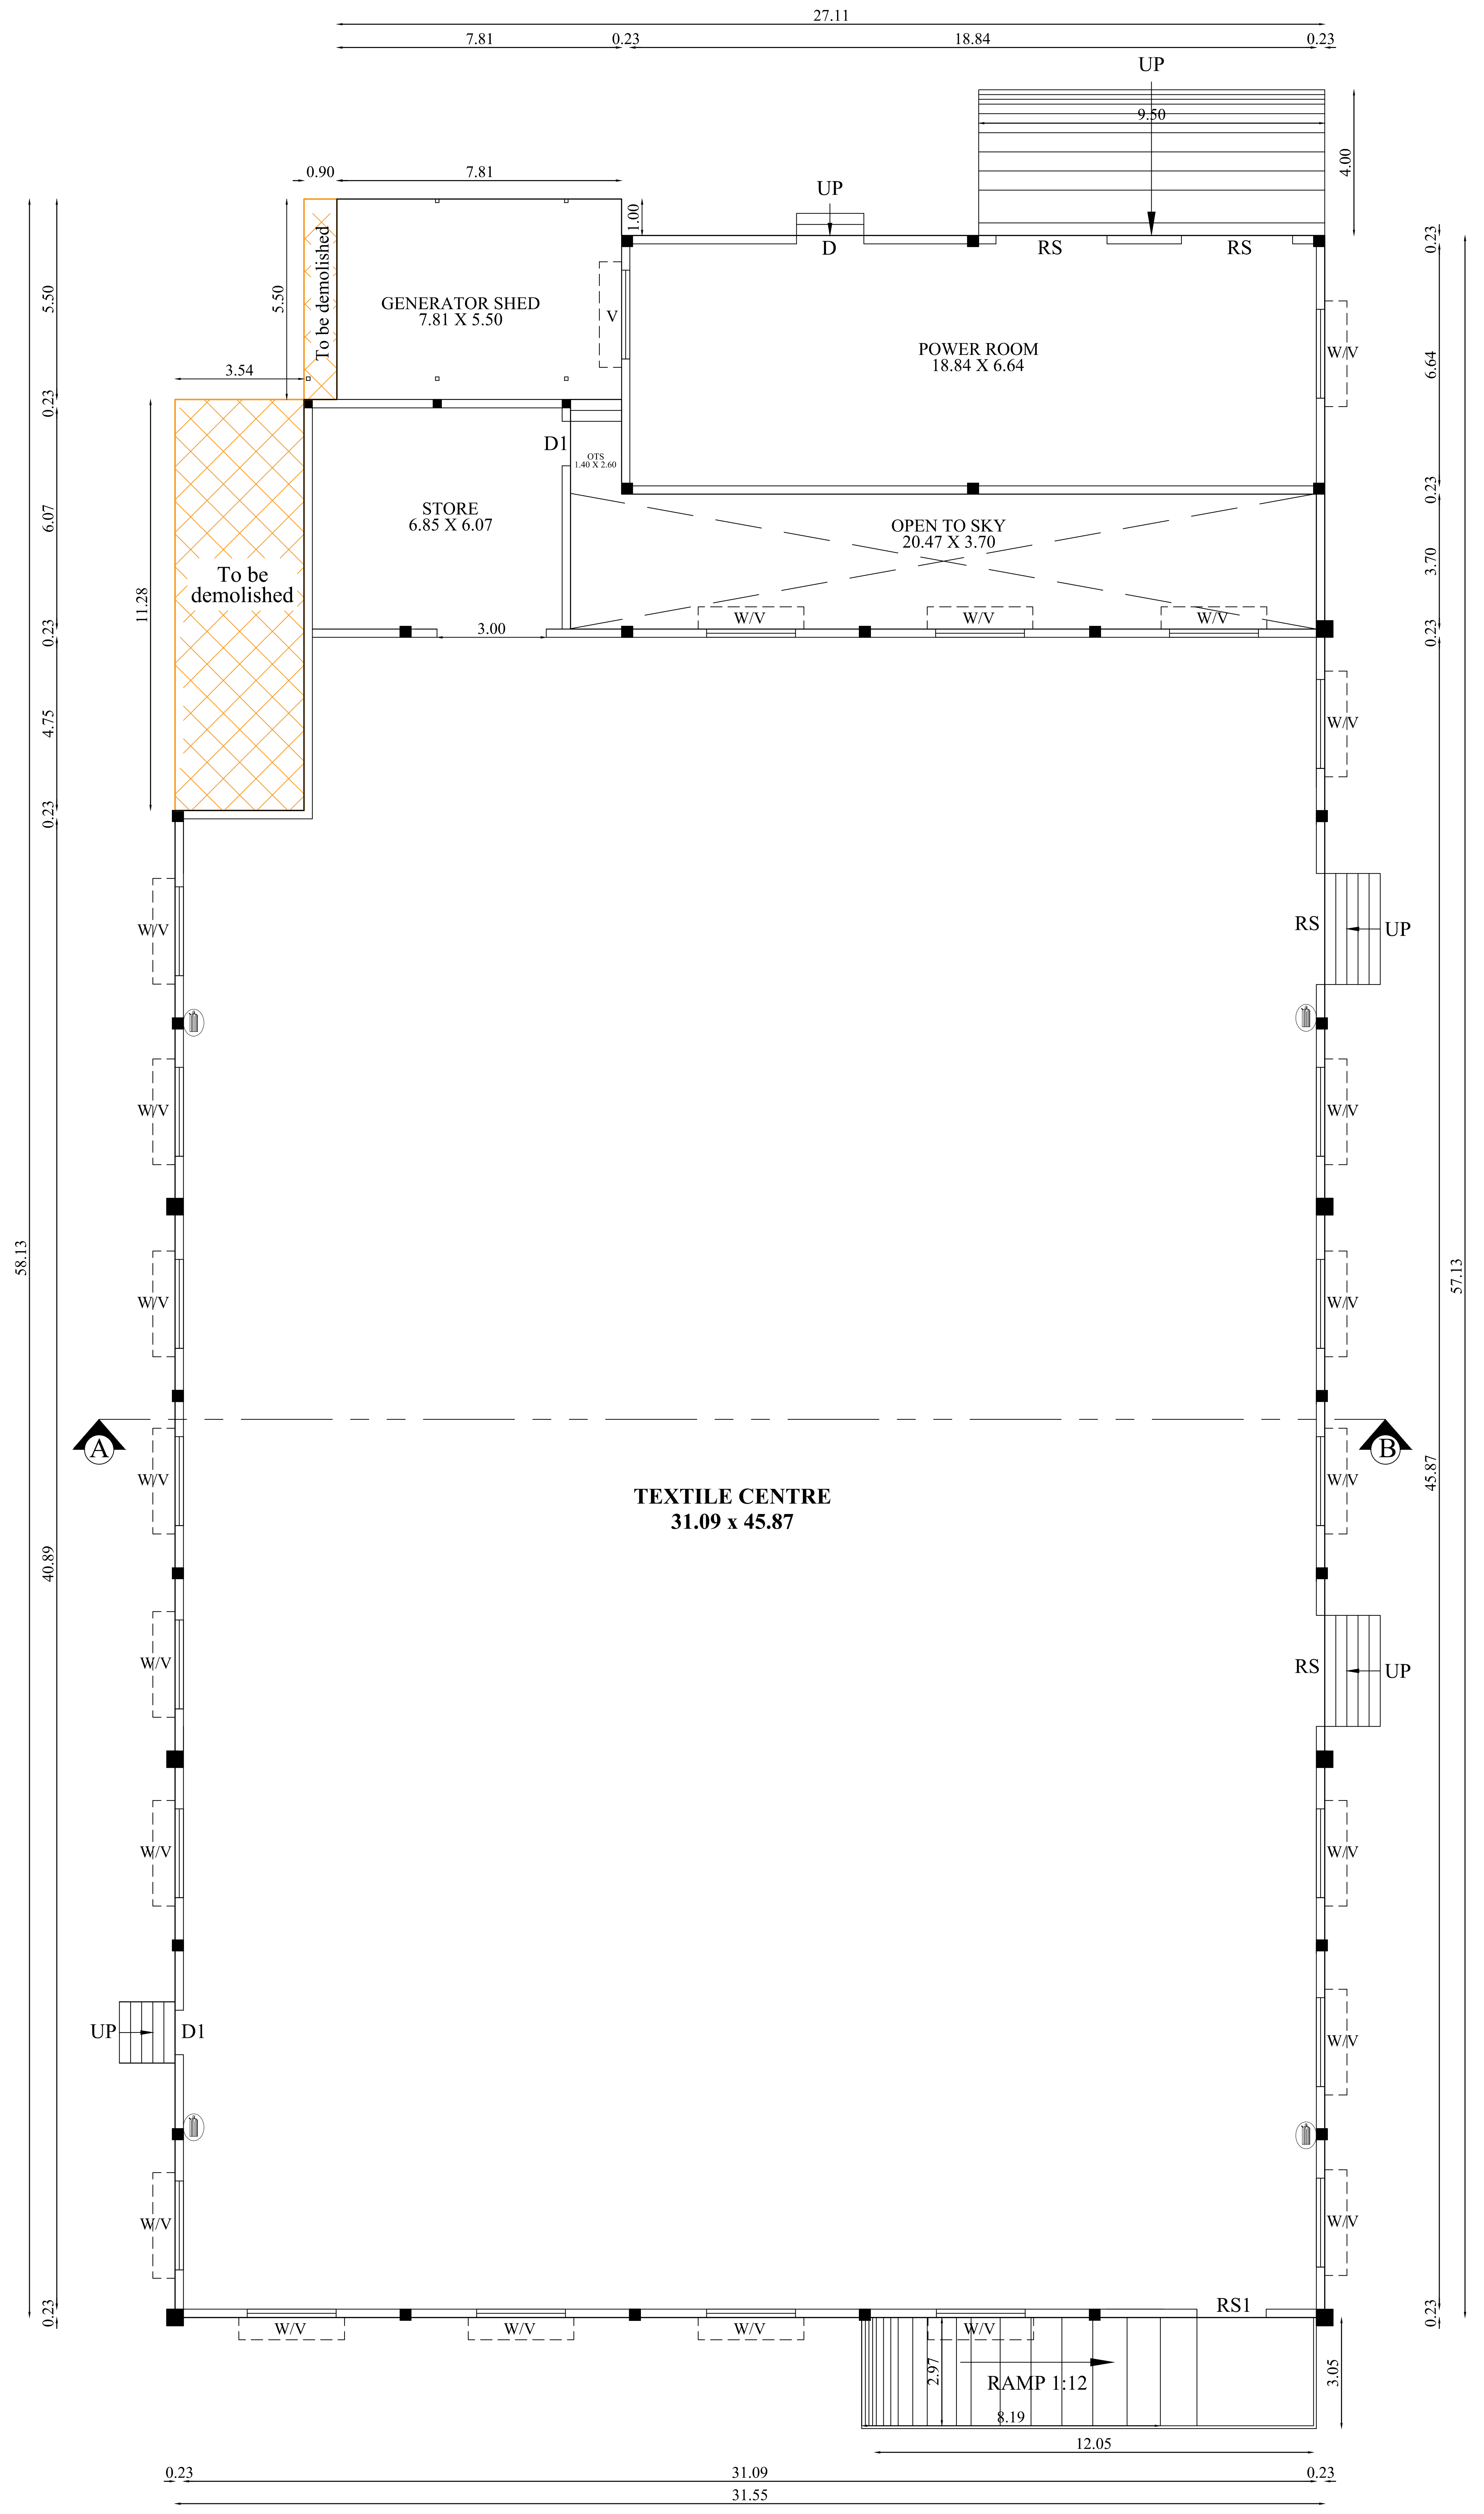

GROUND FLOOR PLAN

PSG & SONS' CHARITIES

PSG INSTITUTE OF TECHNOLOGY AND
APPLIED RESEARCH CAMPUS

NEELAMBUR VILLAGE, SULUR TALUK, COIMBATORE - 641 062.

PLAN SHOWING THE EXISTING APPROVED & EXISTING CONSTRUCTED GROUND FLOOR SIMA TRAINING CENTER BUILDING IN S.F.NO:111/2B, 112/1,128/1A,128/2A,129/1, 130/1, 130/2,130/3,131/2,135/3, 136/3D2,136/6B Pt & 137/1 Pt AT NEELAMBUR VILLAGE, SULUR TALUK, COIMBATORE DISTRICT.

North

Scale 1 : 100

AREA DETAILS:

BLOCK - 14 (SIMA TRAINING CENTER)

Floor Name	FSI Area (in Sqm)	Non-FSI Area (in Sqm)	Total Buildup Area (in Sqm)
GROUND FLOOR	1670.74	-	1670.74

JOINERY DETAILS

TYPE	DESCRIPTION	SIZE
RS	ROLLING SHUTTER	3.05 X 3.05
RS1	ROLLING SHUTTER 1	1.90 X 3.05
D	DOOR	1.85 X 2.44
D1	DOOR 1	1.22 X 2.44
W	WINDOW	2.44 X 1.83
V	VENTILATOR	2.44 X 0.61

All metric dimensions are in metre

🧯 — FIRE EXTINGUISHER

T. GUNASEKAR. B.E..
REGISTERED QUALITY AUDITOR
DTCP REGISTRATION No. QA / 003 / 2022 dtd 05 : 04 / 2022
104 A, LAKSHMIPURAM 6TH STREET,
PEELAMEDU EAST POST,CBE - 641004
MOB - 8300903739

Quality Auditor

D. RATHINASWAMY
Construction Engineer
Coimbatore LPA/CE/19/10/119
PSG Institute of Technology and Applied Research
Neelambur, Coimbatore-641 062.

Construction Engineer

K. Senjadaivel
Ar. K. SENJADAIVEL, B.Arch,
Registered Architect Grade-I
07/RA - I/2019 (SALEM DTCP)
SREE ASSOCIATES,
22-A Budhhar St, Opp.To Seetha Kalyana Mandapam,
Erode Main Road, Gobichettipalayam-638476.

Architect

Er.S.PRAVEEN KUMAR, B.E.,M.Tech.,
Chartered Engineer (AM183598-2)
SDTCP/SE/GR-I/03/2022
4/338, Bharathi Nagar,
Jagir Ammapalayam, SALEM-636 302.

Structural Engineer

For P.S. GOVINDASWAMY NAIDU &
SONS CHARITIES

L GOPALAKRISHNAN
MANAGING TRUSTEE

Applicant

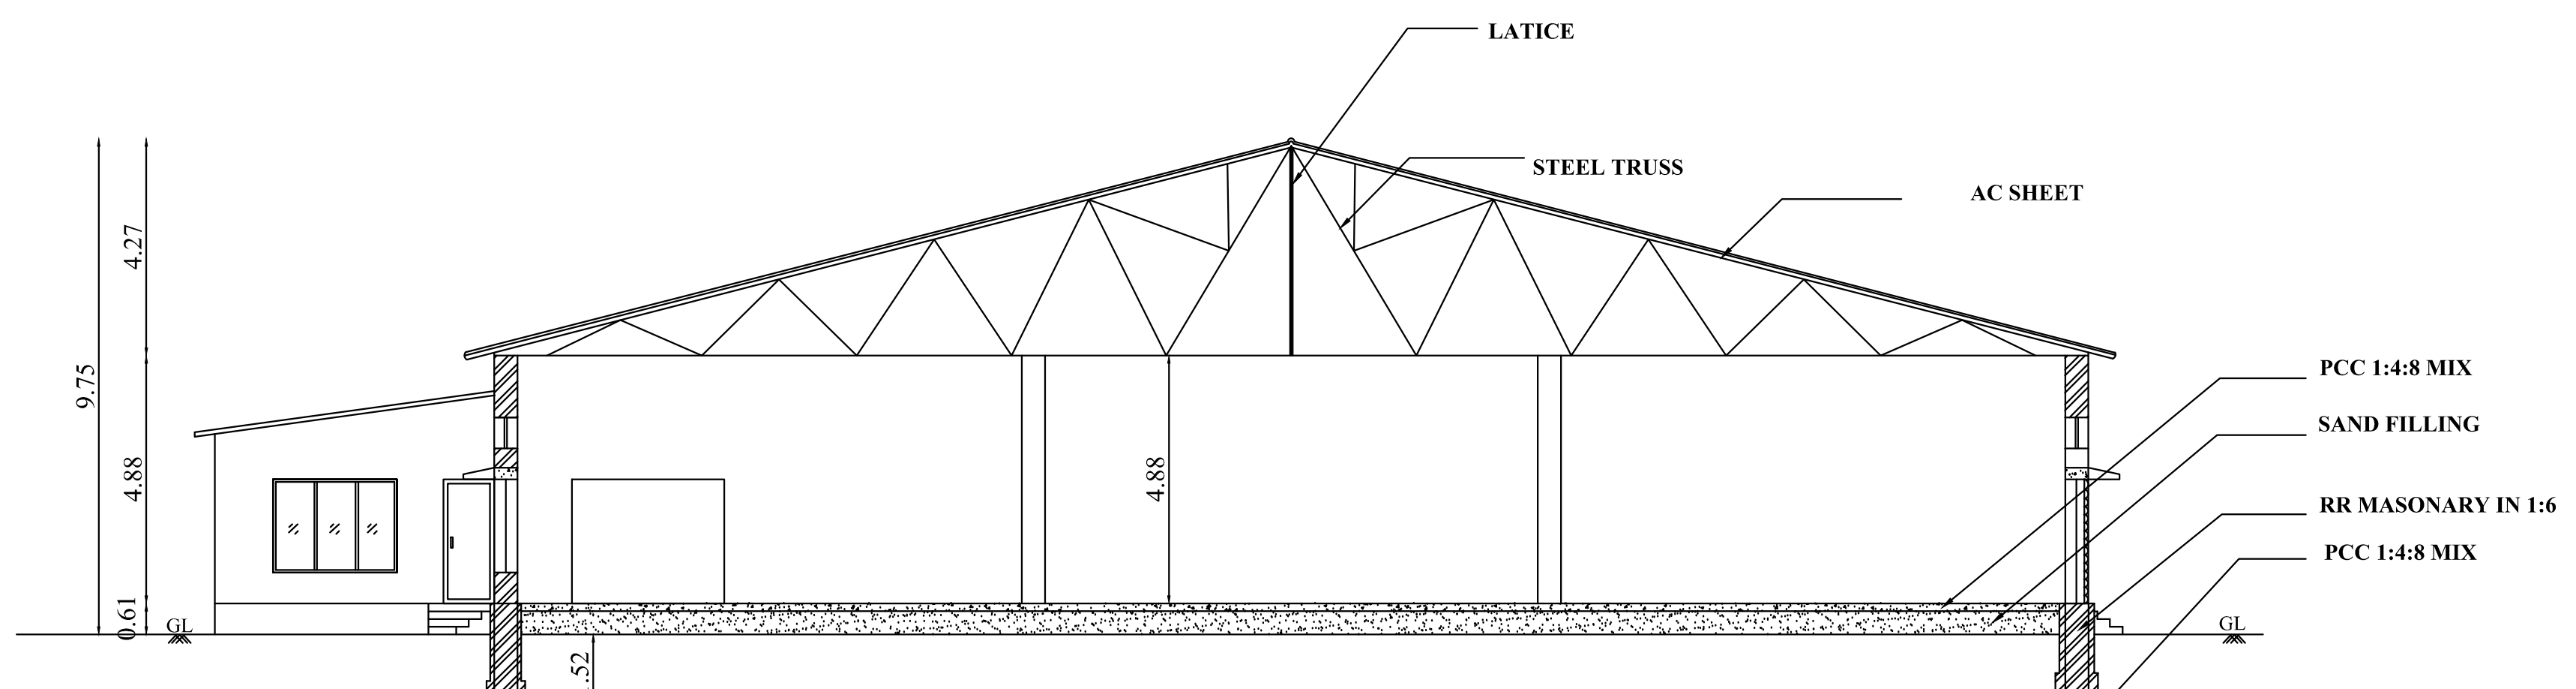

SECTION ON 'CD'

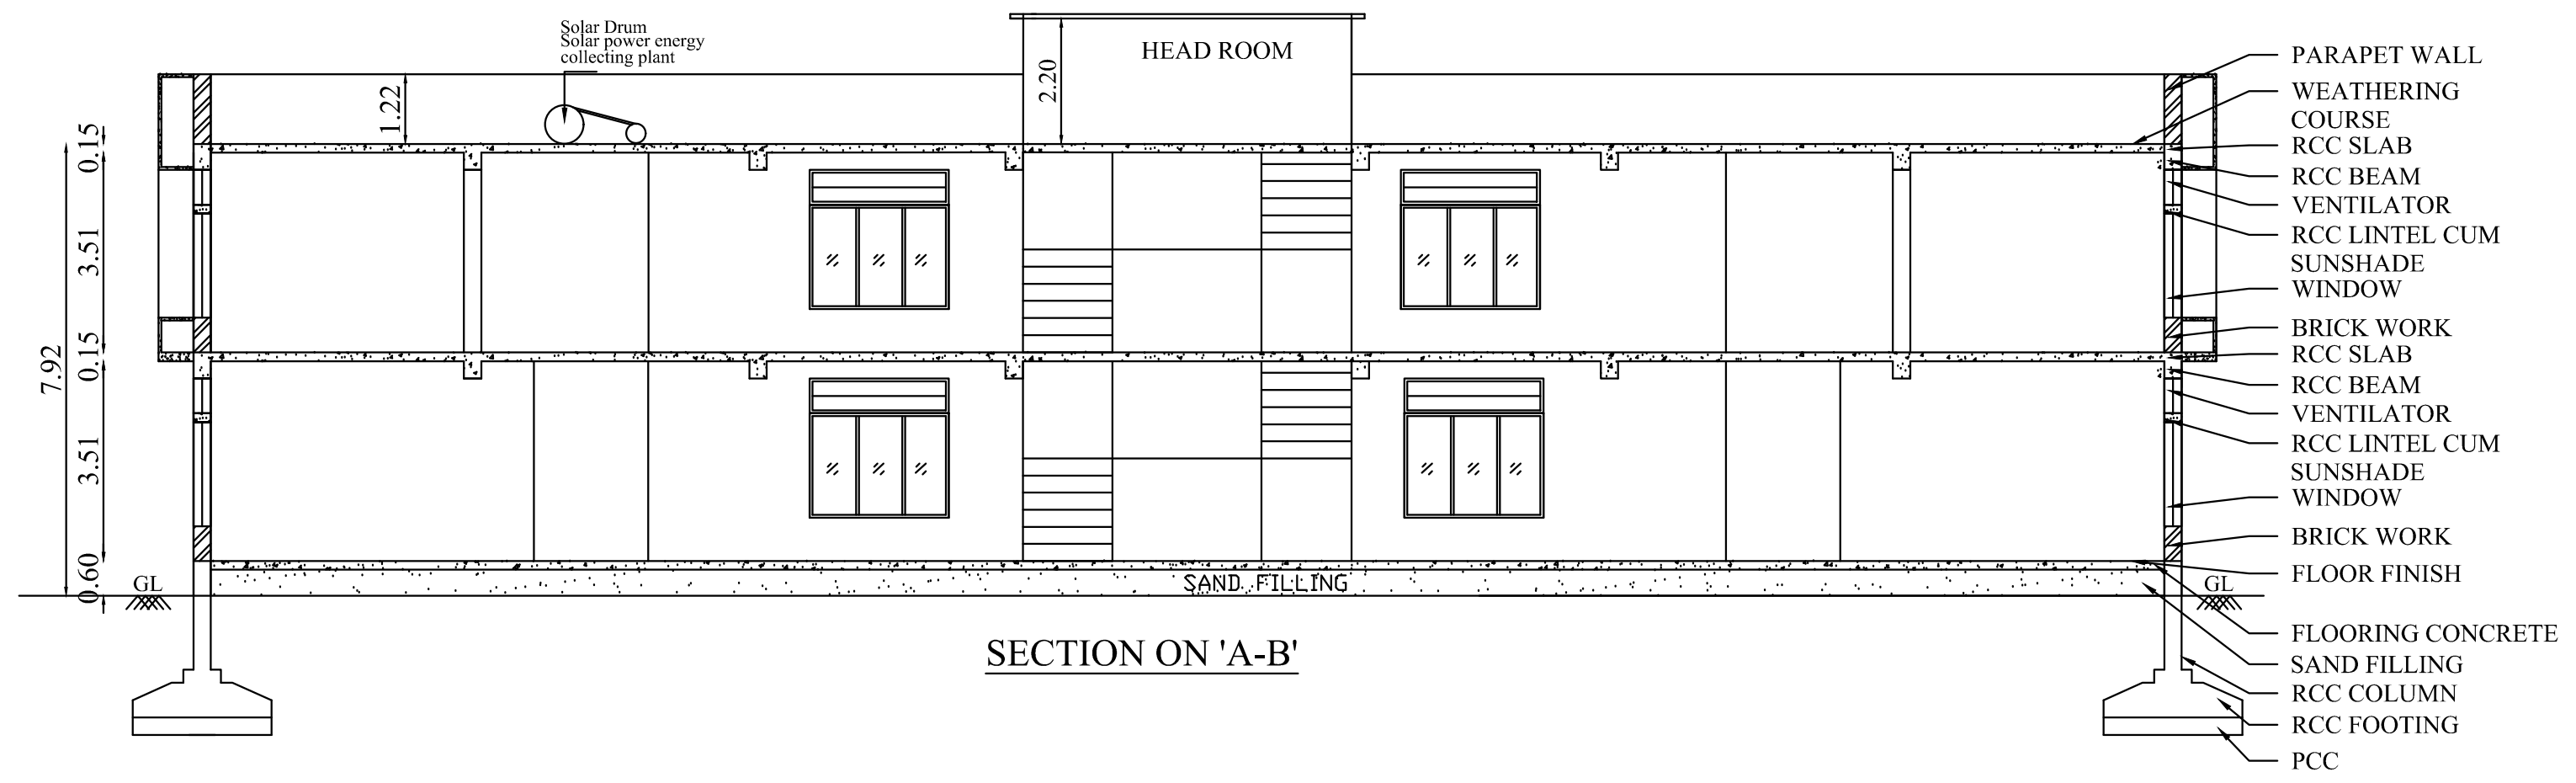

SECTION ON 'A-B'

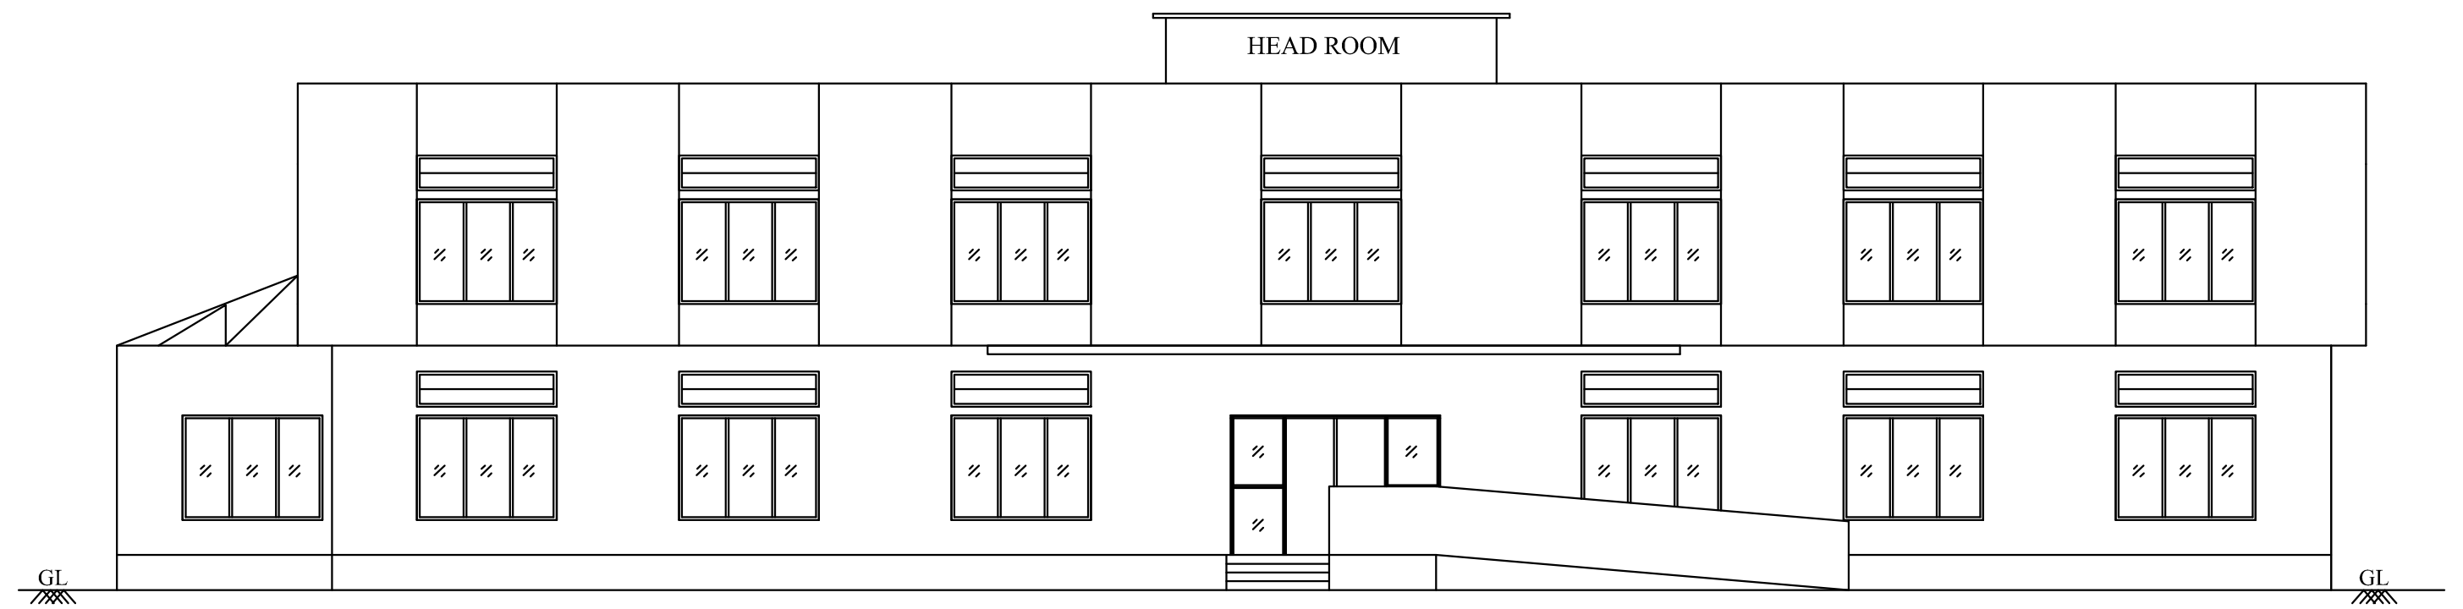

SOUTH SIDE ELEVATION

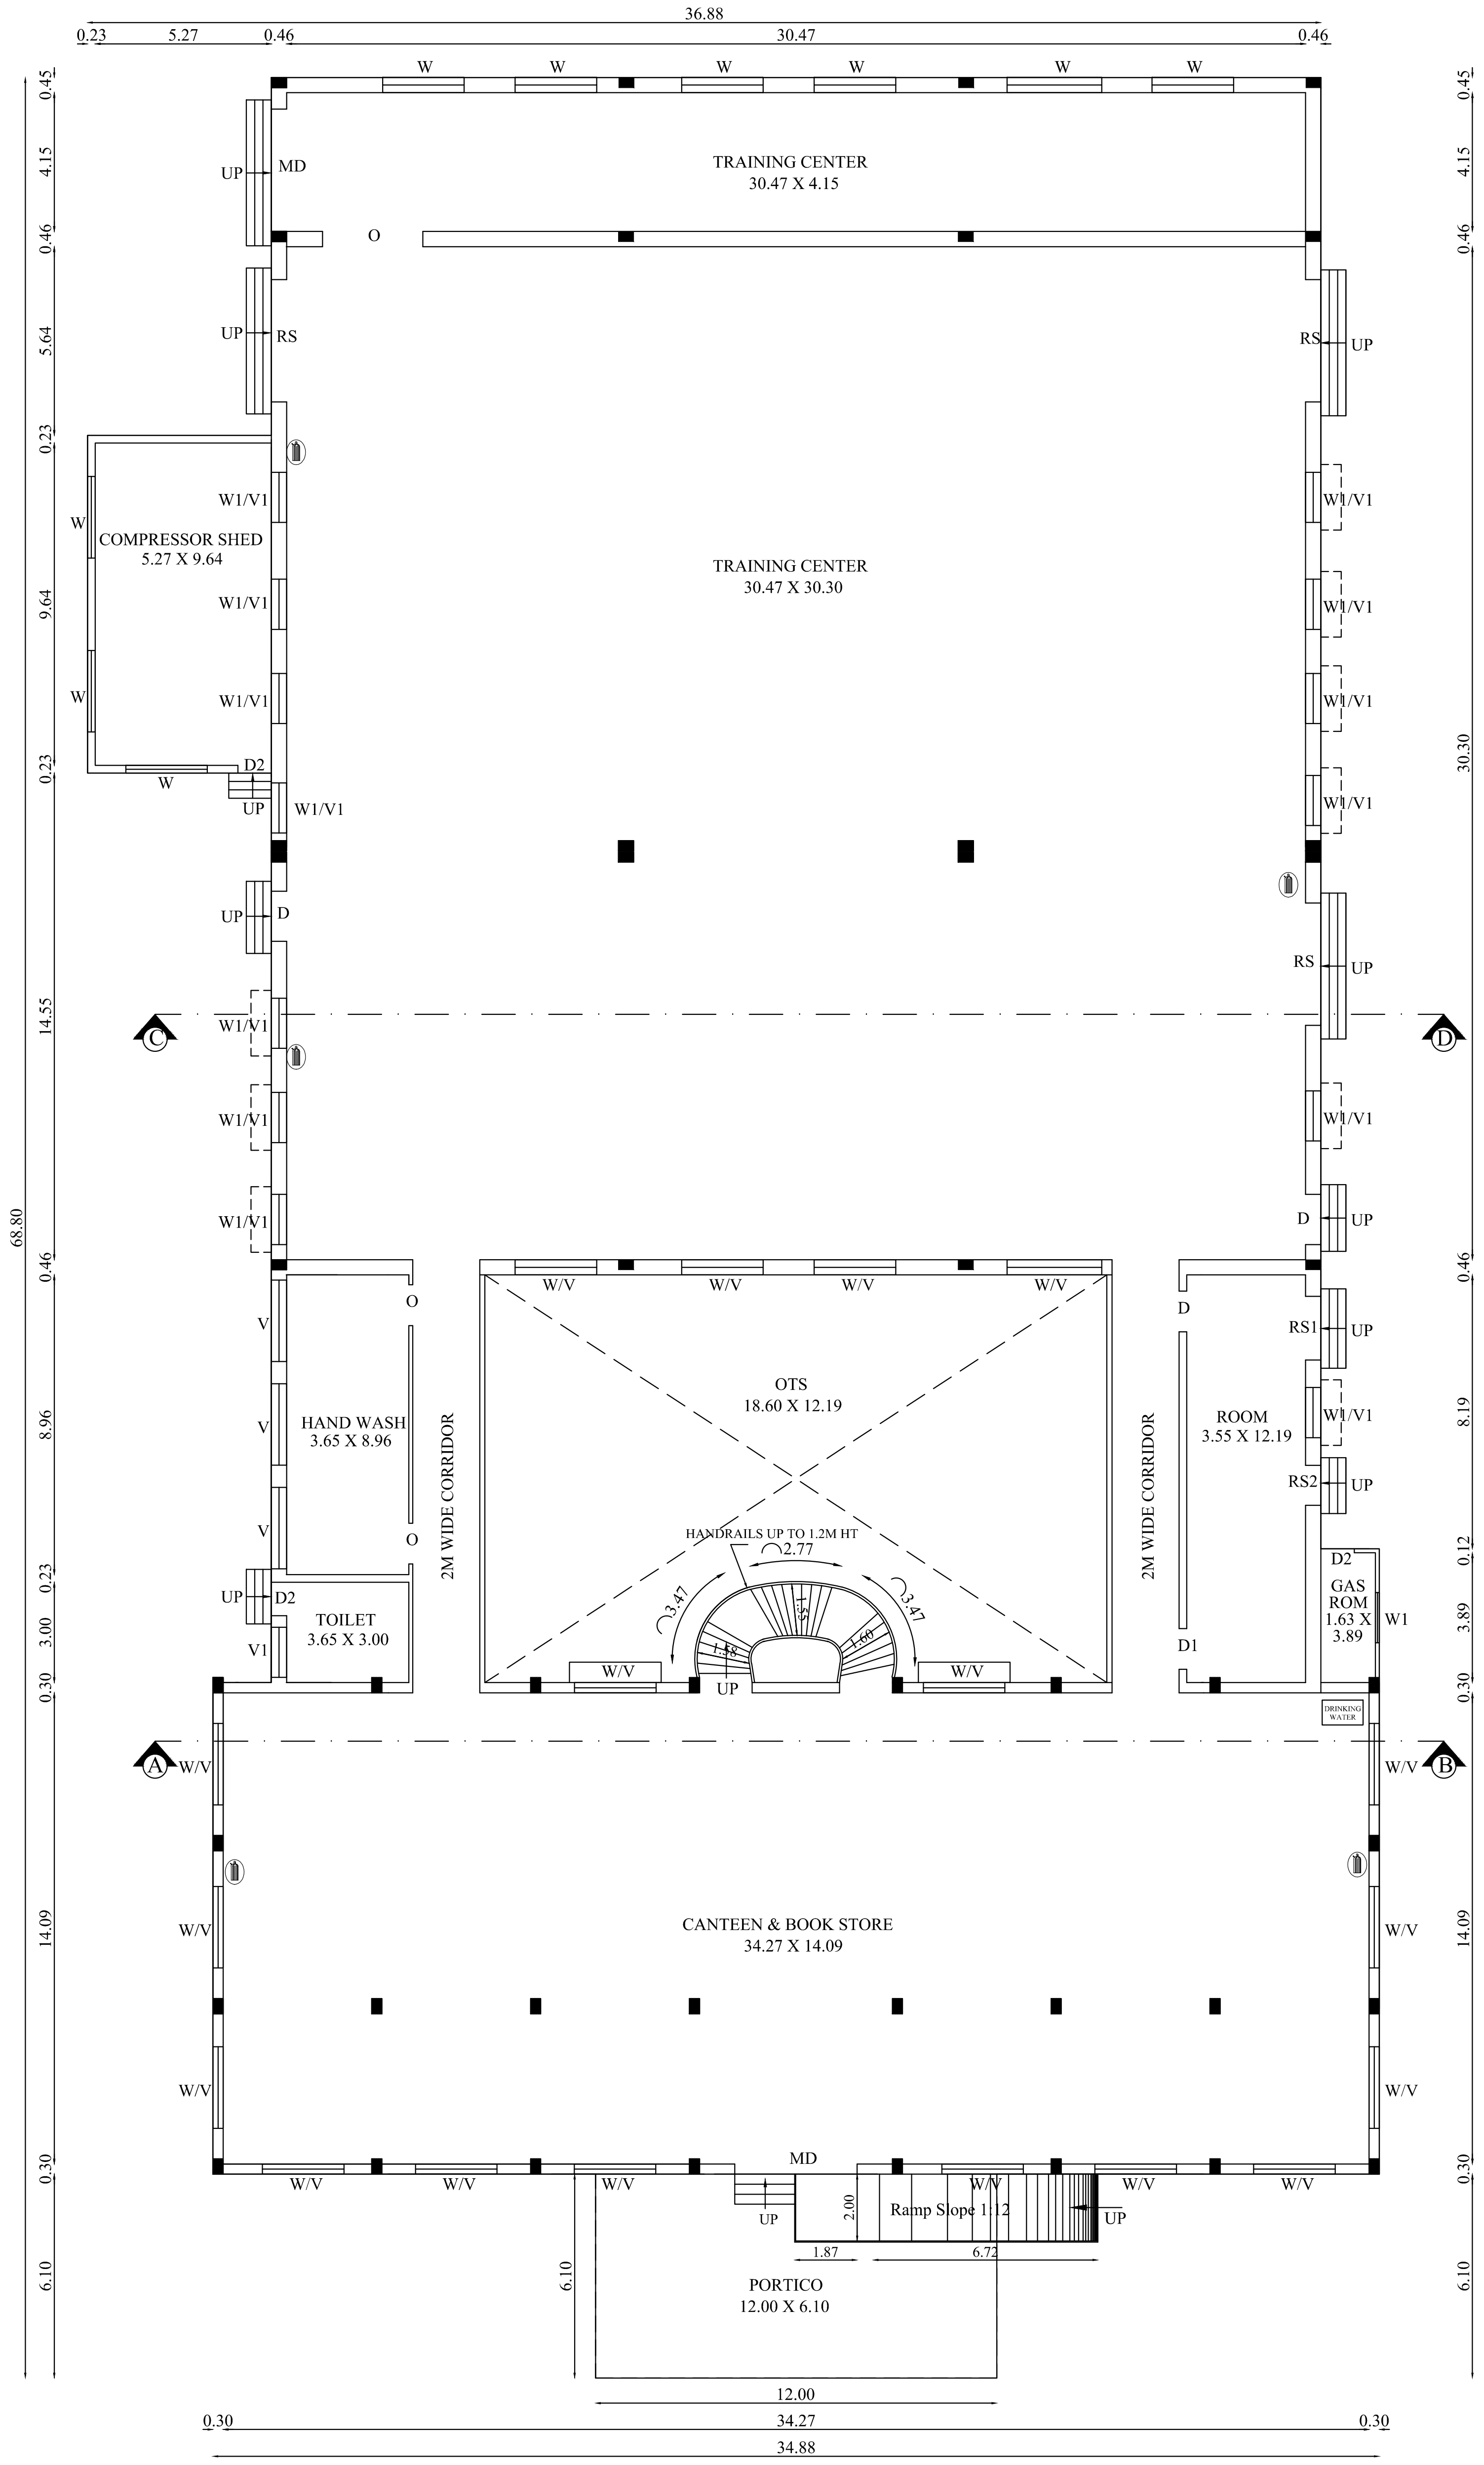

GROUND FLOOR PLAN

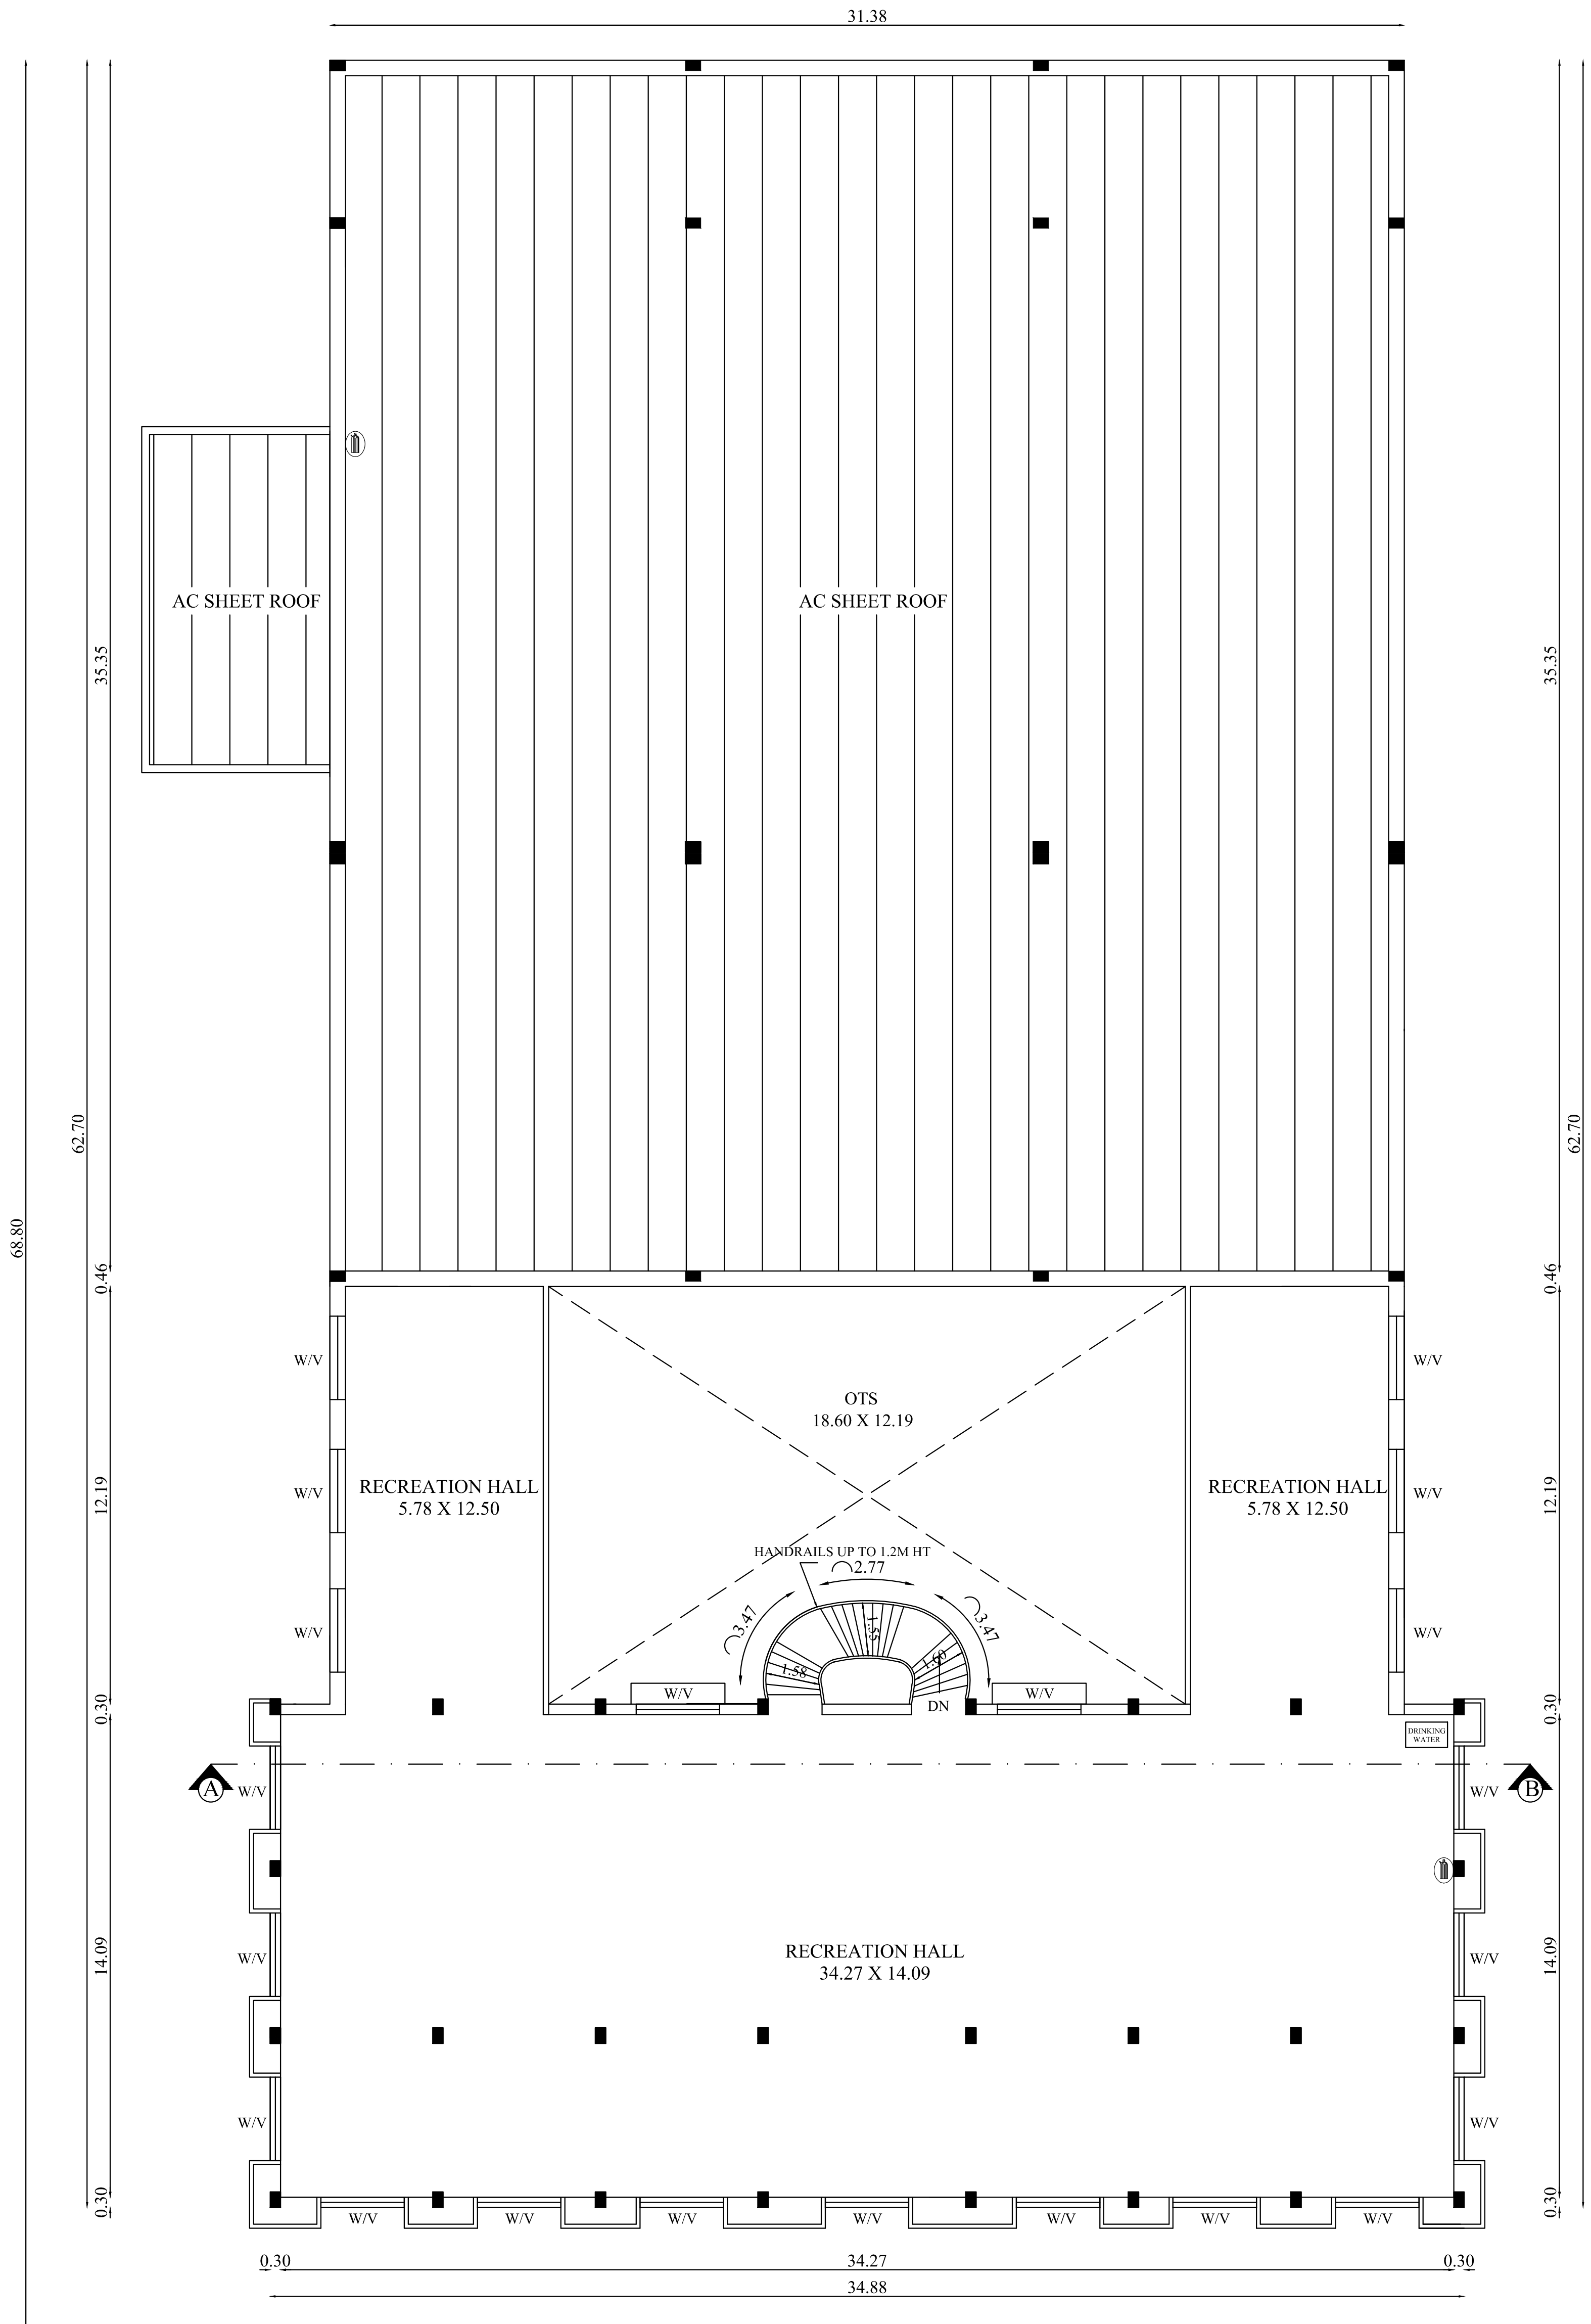

FIRST FLOOR PLAN

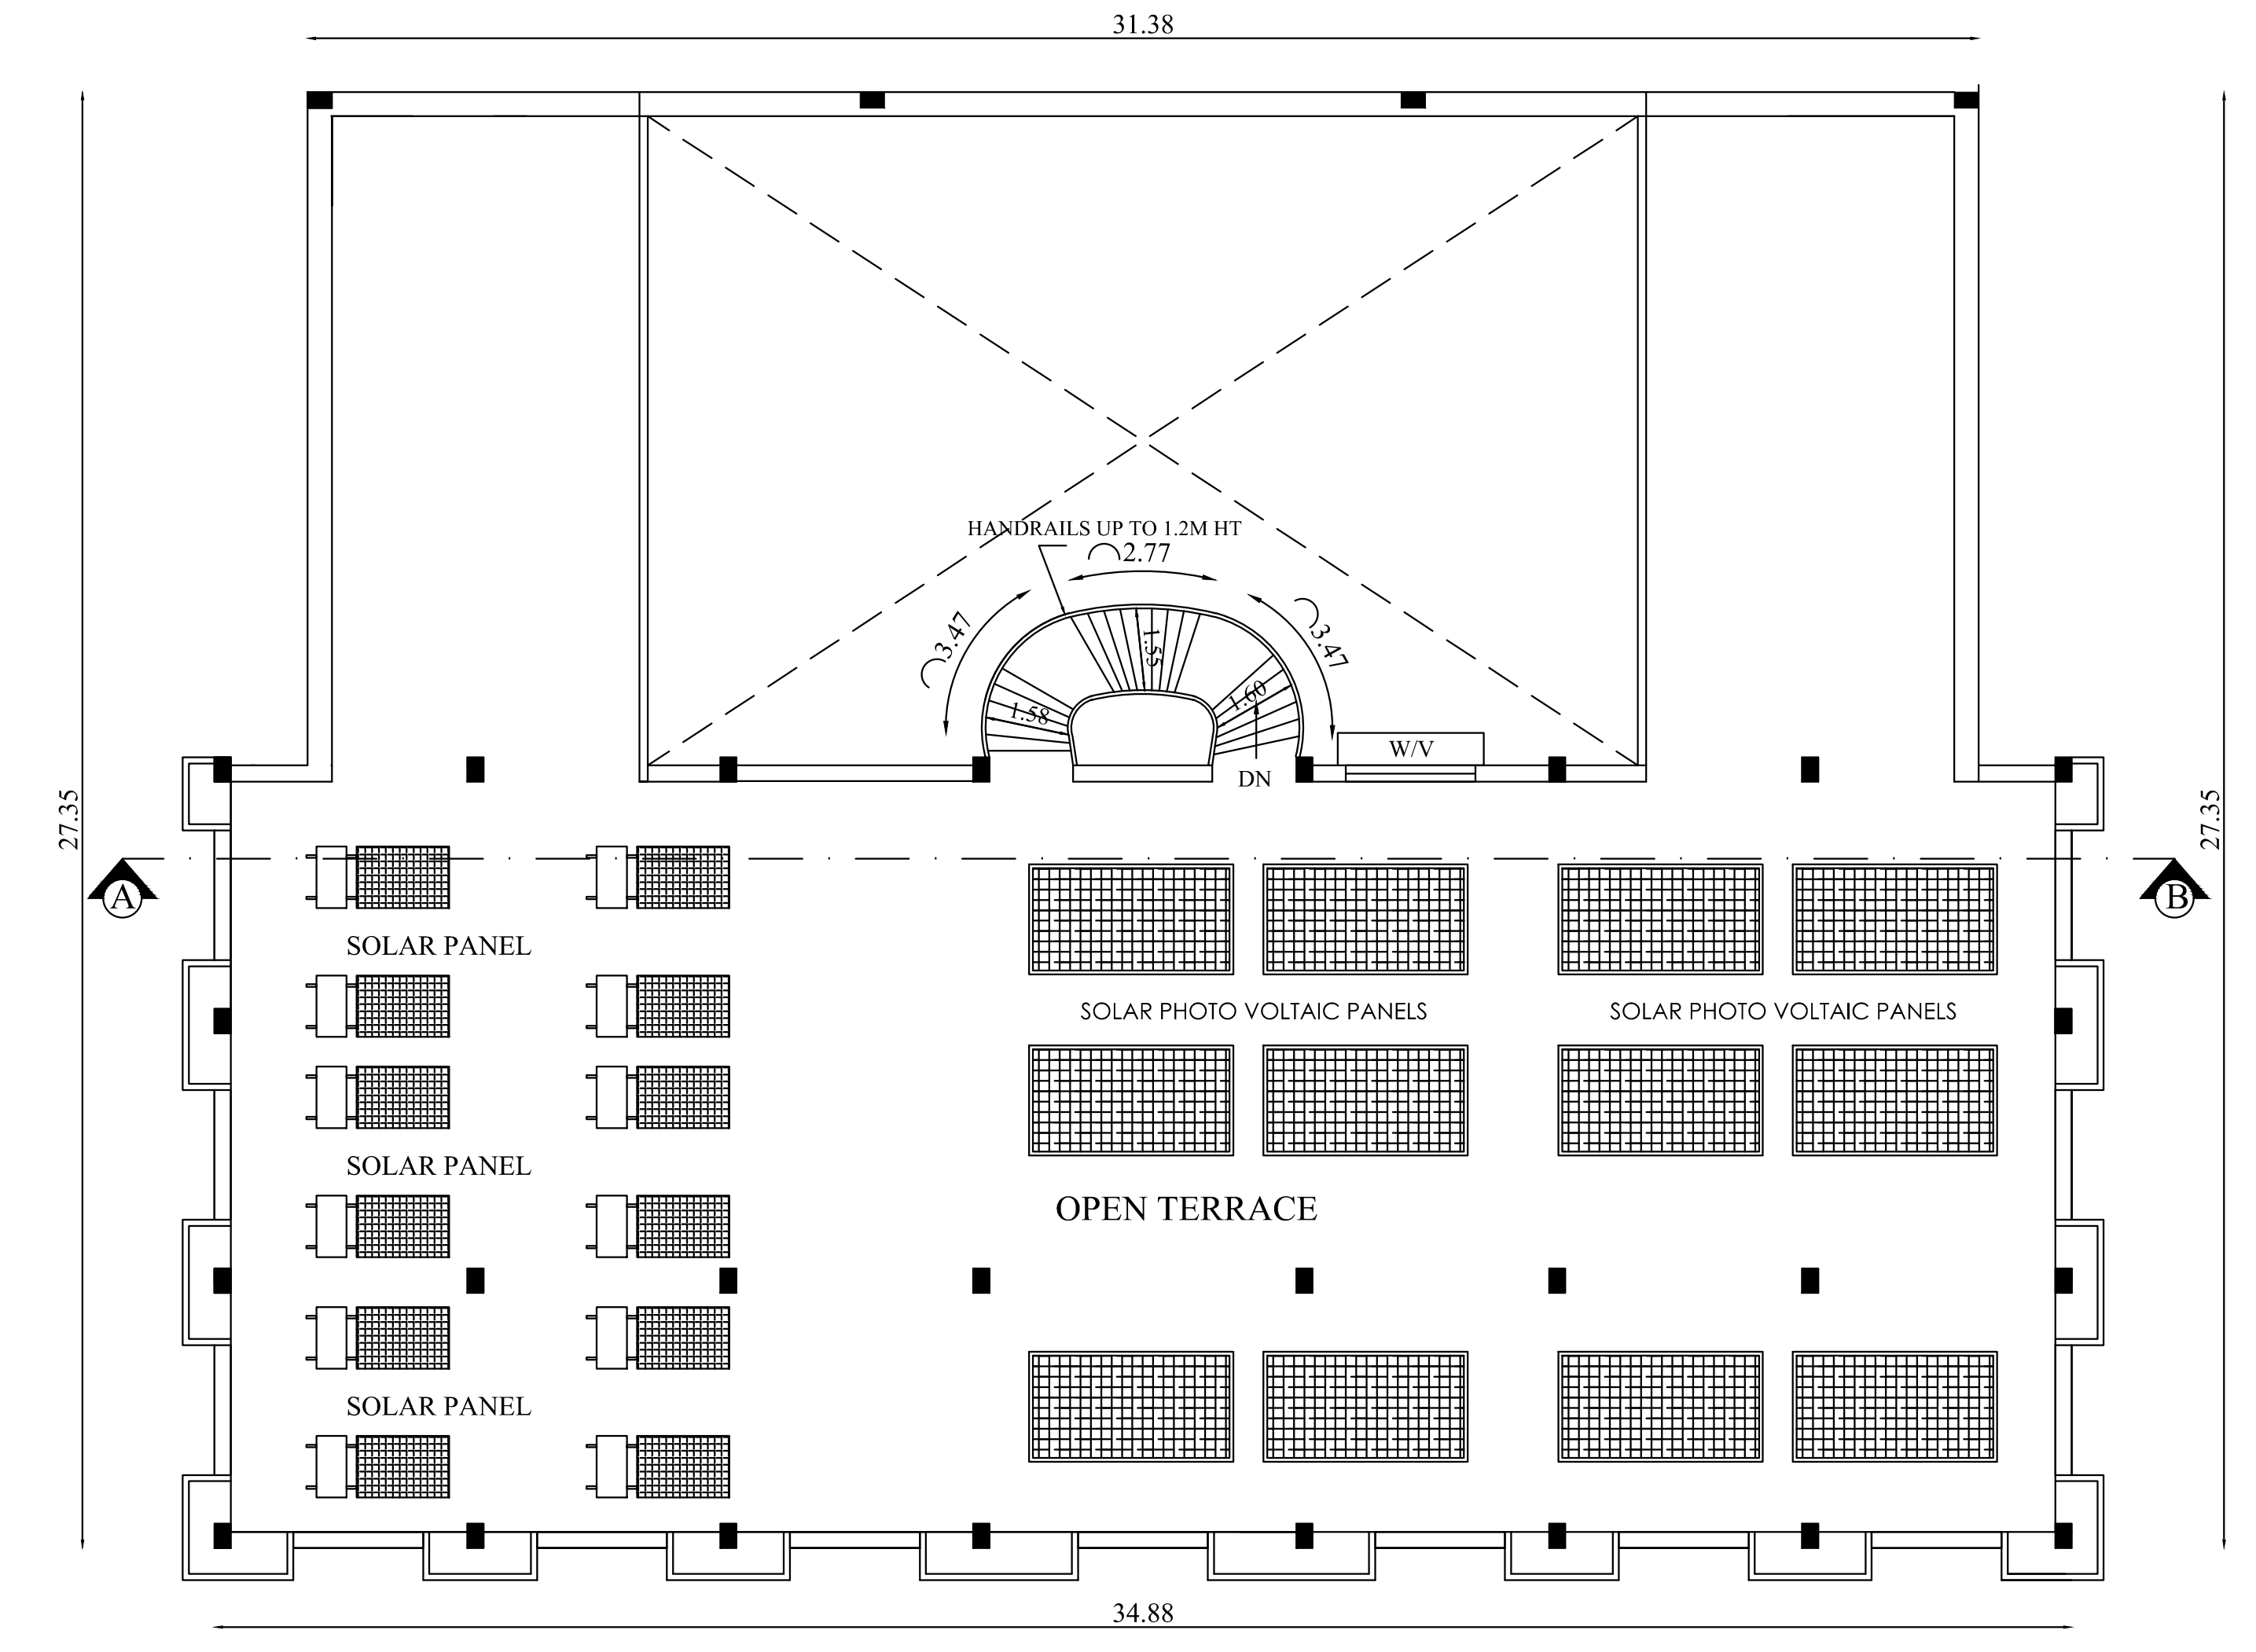

TERRACE FLOOR PLAN

BLOCK - 13	SHEET NO- 14/24

PSG & SONS' CHARITIES
PSG INSTITUTE OF TECHNOLOGY AND APPLIED RESEARCH CAMPUS

NEELAMBUR VILLAGE, SULUR TALUK, COIMBATORE - 641 062.

PLAN SHOWING THE EXISTING APPROVED & EXISTING CONSTRUCTED GROUND & FIRST FLOOR TRAINING CENTER BUILDING IN S.F.NO:111/2B, 112/1,128/1A,128/2A,129/1, 130/1, 130/2,130/3,131/2,135/3, 136/3D2,136/6B Pt & 137/1 Pt AT NEELAMBUR VILLAGE, SULUR TALUK, COIMBATORE DISTRICT.

North

Scale 1 : 100

AREA DETAILS:

BLOCK - 13 (TRAINING CENTER)

Floor Name	FSI Area (in Sqm)	Non-FSI Area (in Sqm)	Total Buildup Area (in Sqm)
GROUND FLOOR	1943.71	-	1943.71
FIRST FLOOR	698.45	-	698.45
TOTAL	2642.16	-	2642.16

JOINERY DETAILS

TYPE	DESCRIPTION	SIZE
RS	ROLLING SHUTTER	3.66 X 3.05
RS1	ROLLING SHUTTER 1	1.22 X 3.05
MD	MAIN DOOR	3.66 X 2.44
D	DOOR	1.50 X 2.44
D1	DOOR 1	1.22 X 2.44
D2	DOOR 2	1.00 X 2.13
W	WINDOW	2.44 X 1.83
W1	WINDOW 1	1.50 X 1.83
V	VENTILATOR	2.44 X 0.61
V1	VENTILATOR 1	1.50 X 0.61

All metric dimensions are in metre

🧯 – FIRE EXTINGUISHER

T. GUNASEKAR. B.E..
REGISTERED QUALITY AUDITOR
DTCP REGISTRATION No. QA / 003 / 2022 dtd 05 / 04 / 2022
104 A, LAKSHMIPURAM 6TH STREET,
PEELAMEDU EAST POST,CBE - 641004
MOB - 8300903739

Quality Auditor

D. RATHINASWAMY
Construction Engineer
Coimbatore LPA/CE/19/10/119
PSG Institute of Technology and Applied Research
Neelambur, Coimbatore-641 062.

Construction Engineer

K. Senjadaivel
Ar. K. SENJADAIVEL, B.Arch,
Registered Architect Grade-I
07/RA - I/2019 (SALEM DTCP)
SREE ASSOCIATES,
22-A Budhhar St, Opp.To Seetha Kalyana Mandapam,
Erode Main Road, Gobichettipalayam-638476.

Architect

Er.S.PRAVEEN KUMAR, B.E.,M.Tech.,
Chartered Engineer (AM183598-2)
SDTCP/SE/GR-I/03/2022
4/338, Bharathi Nagar,
Jagir Ammapalayam. SALEM-636 302.

Structural Engineer

For P.S. GOVINDASWAMY NAIDU & SONS CHARITIES
L GOPALAKRISHNAN
MANAGING TRUSTEE

Applicant

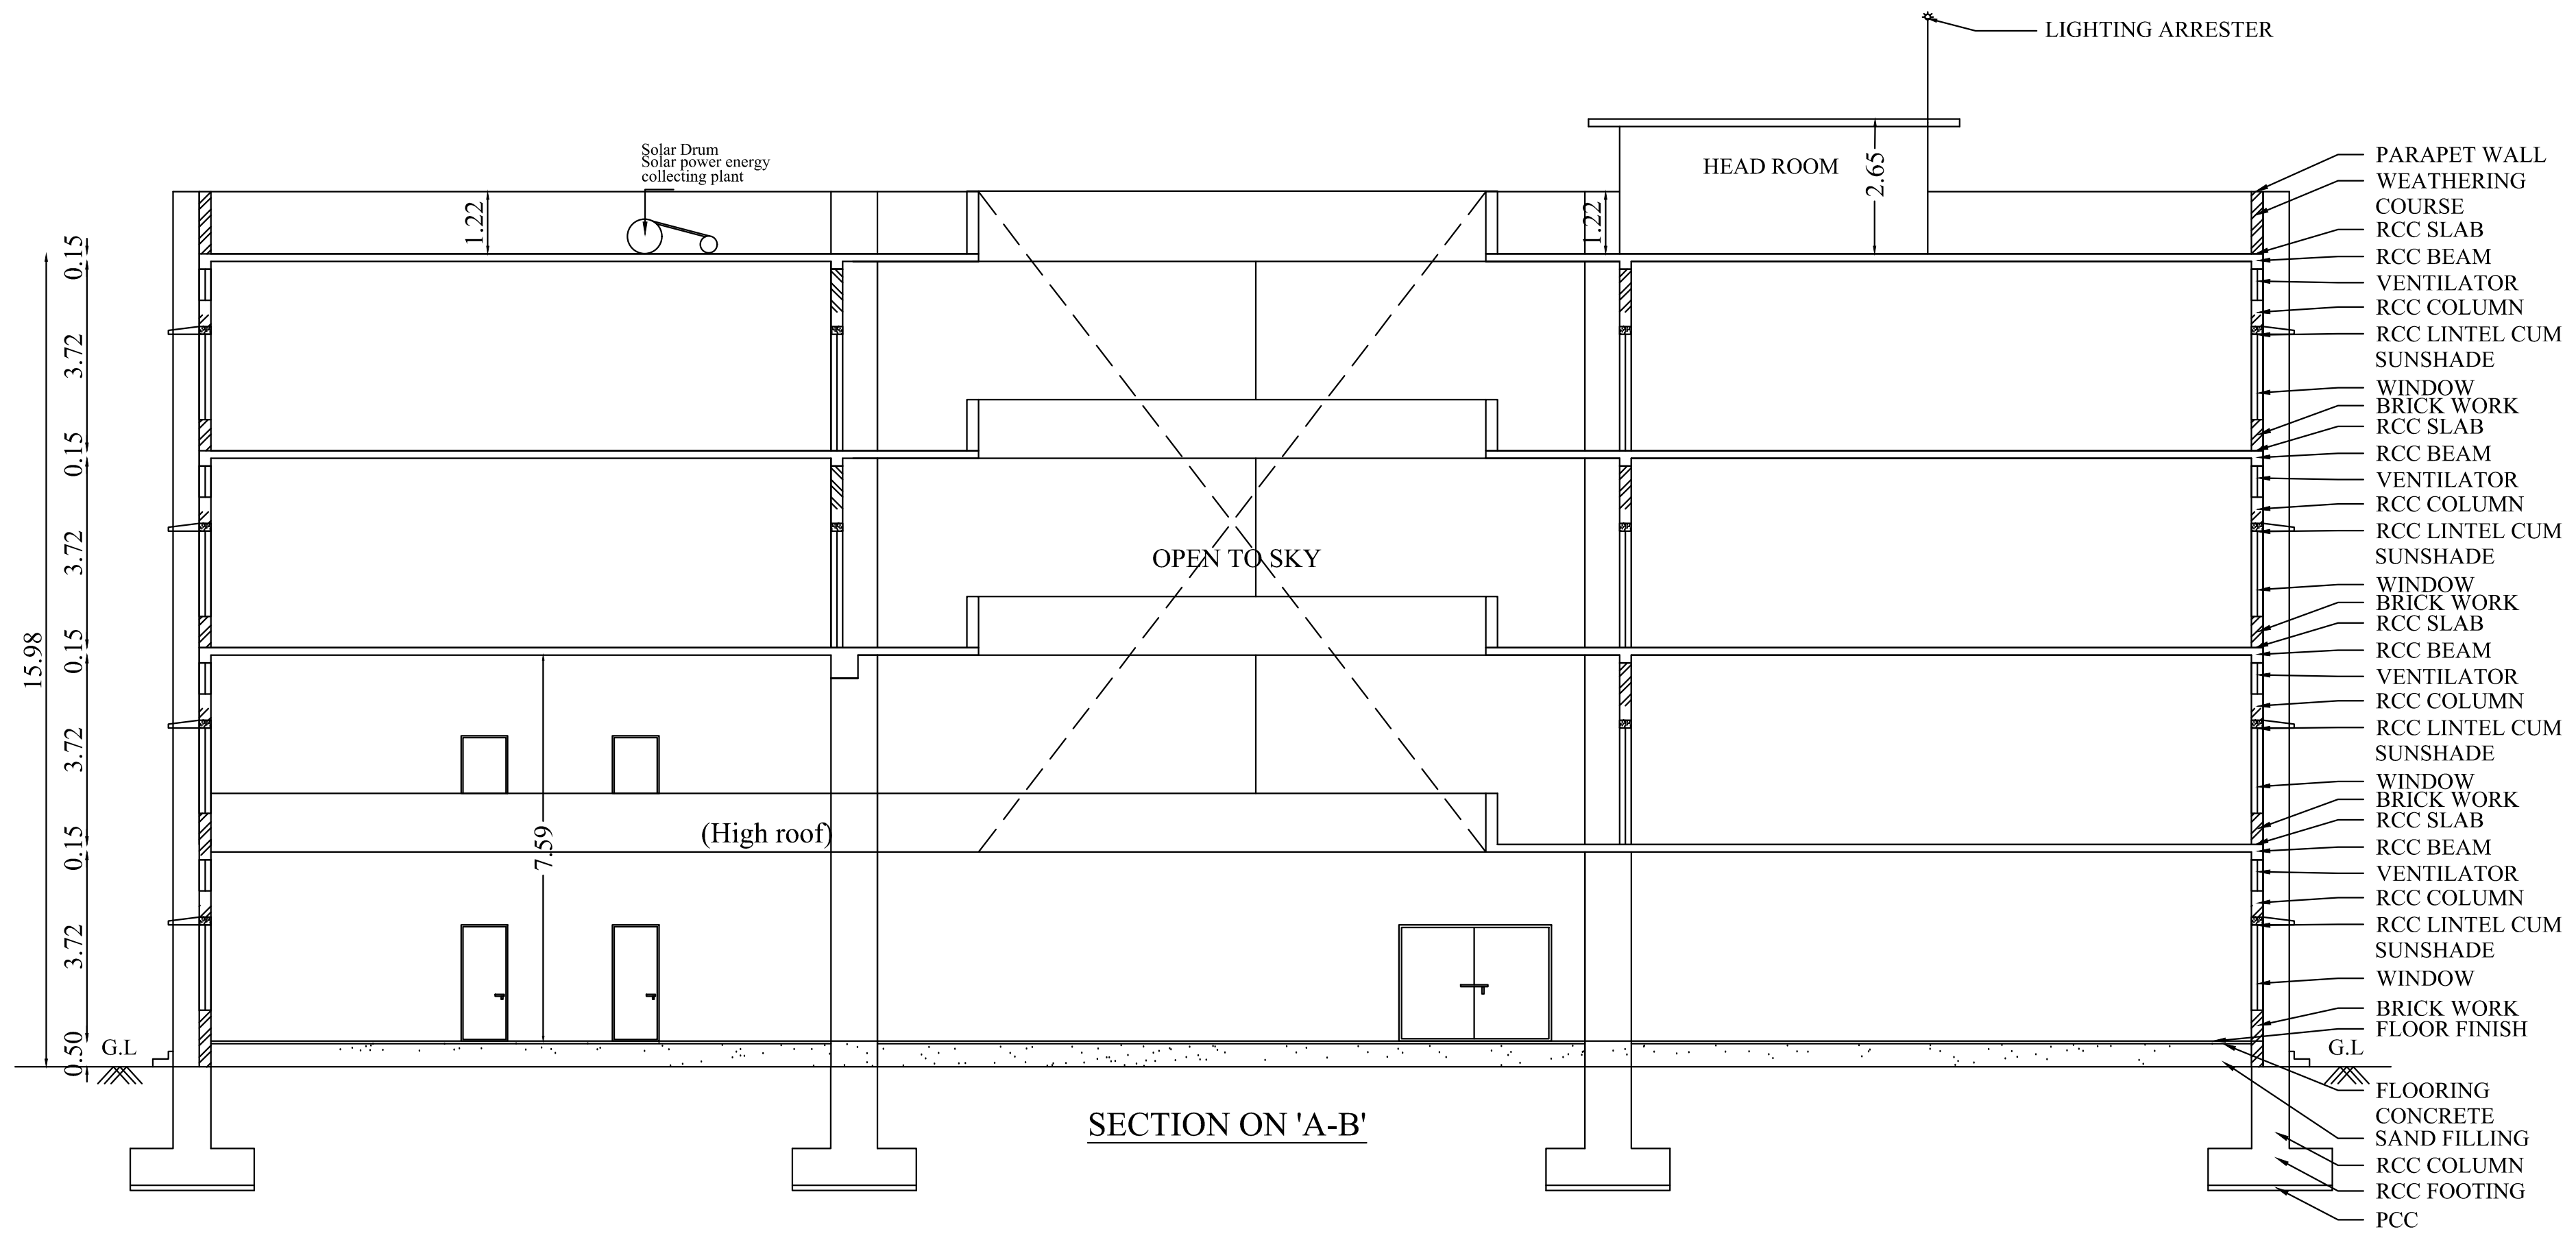

SECTION ON 'A-B'

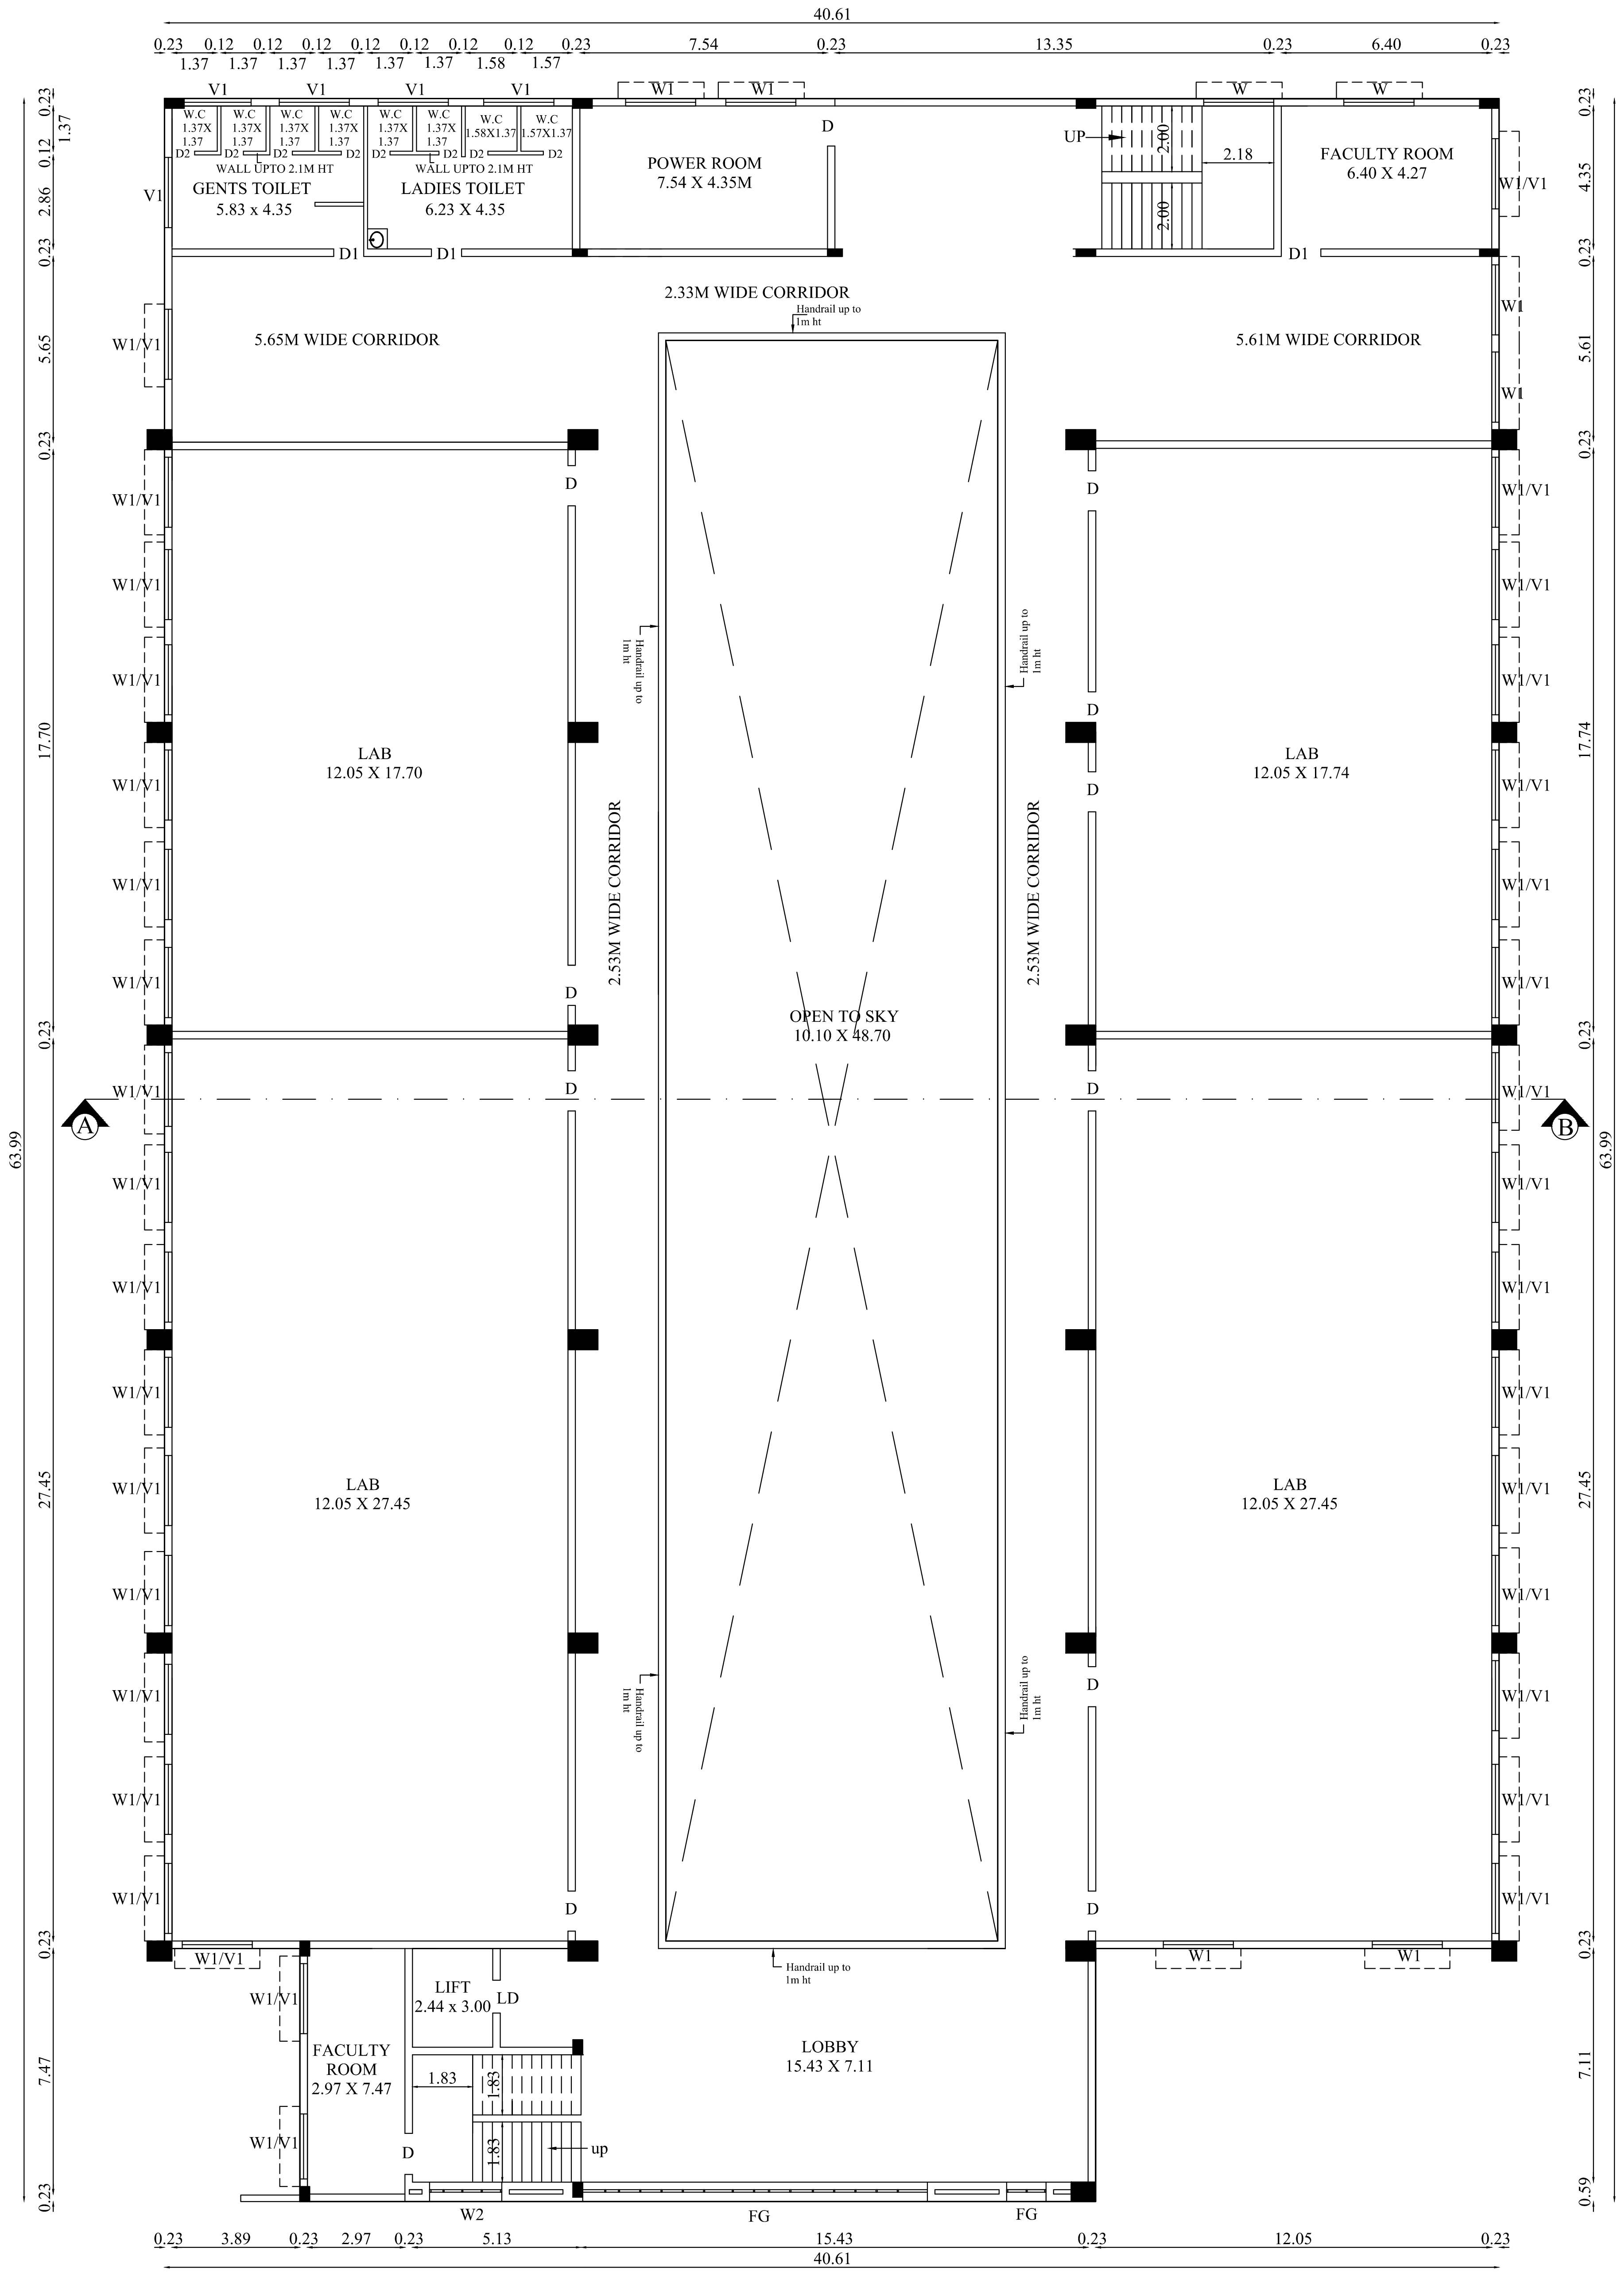

TYPICAL FLOOR PLAN
(SECOND, THIRD FLOOR PLAN)

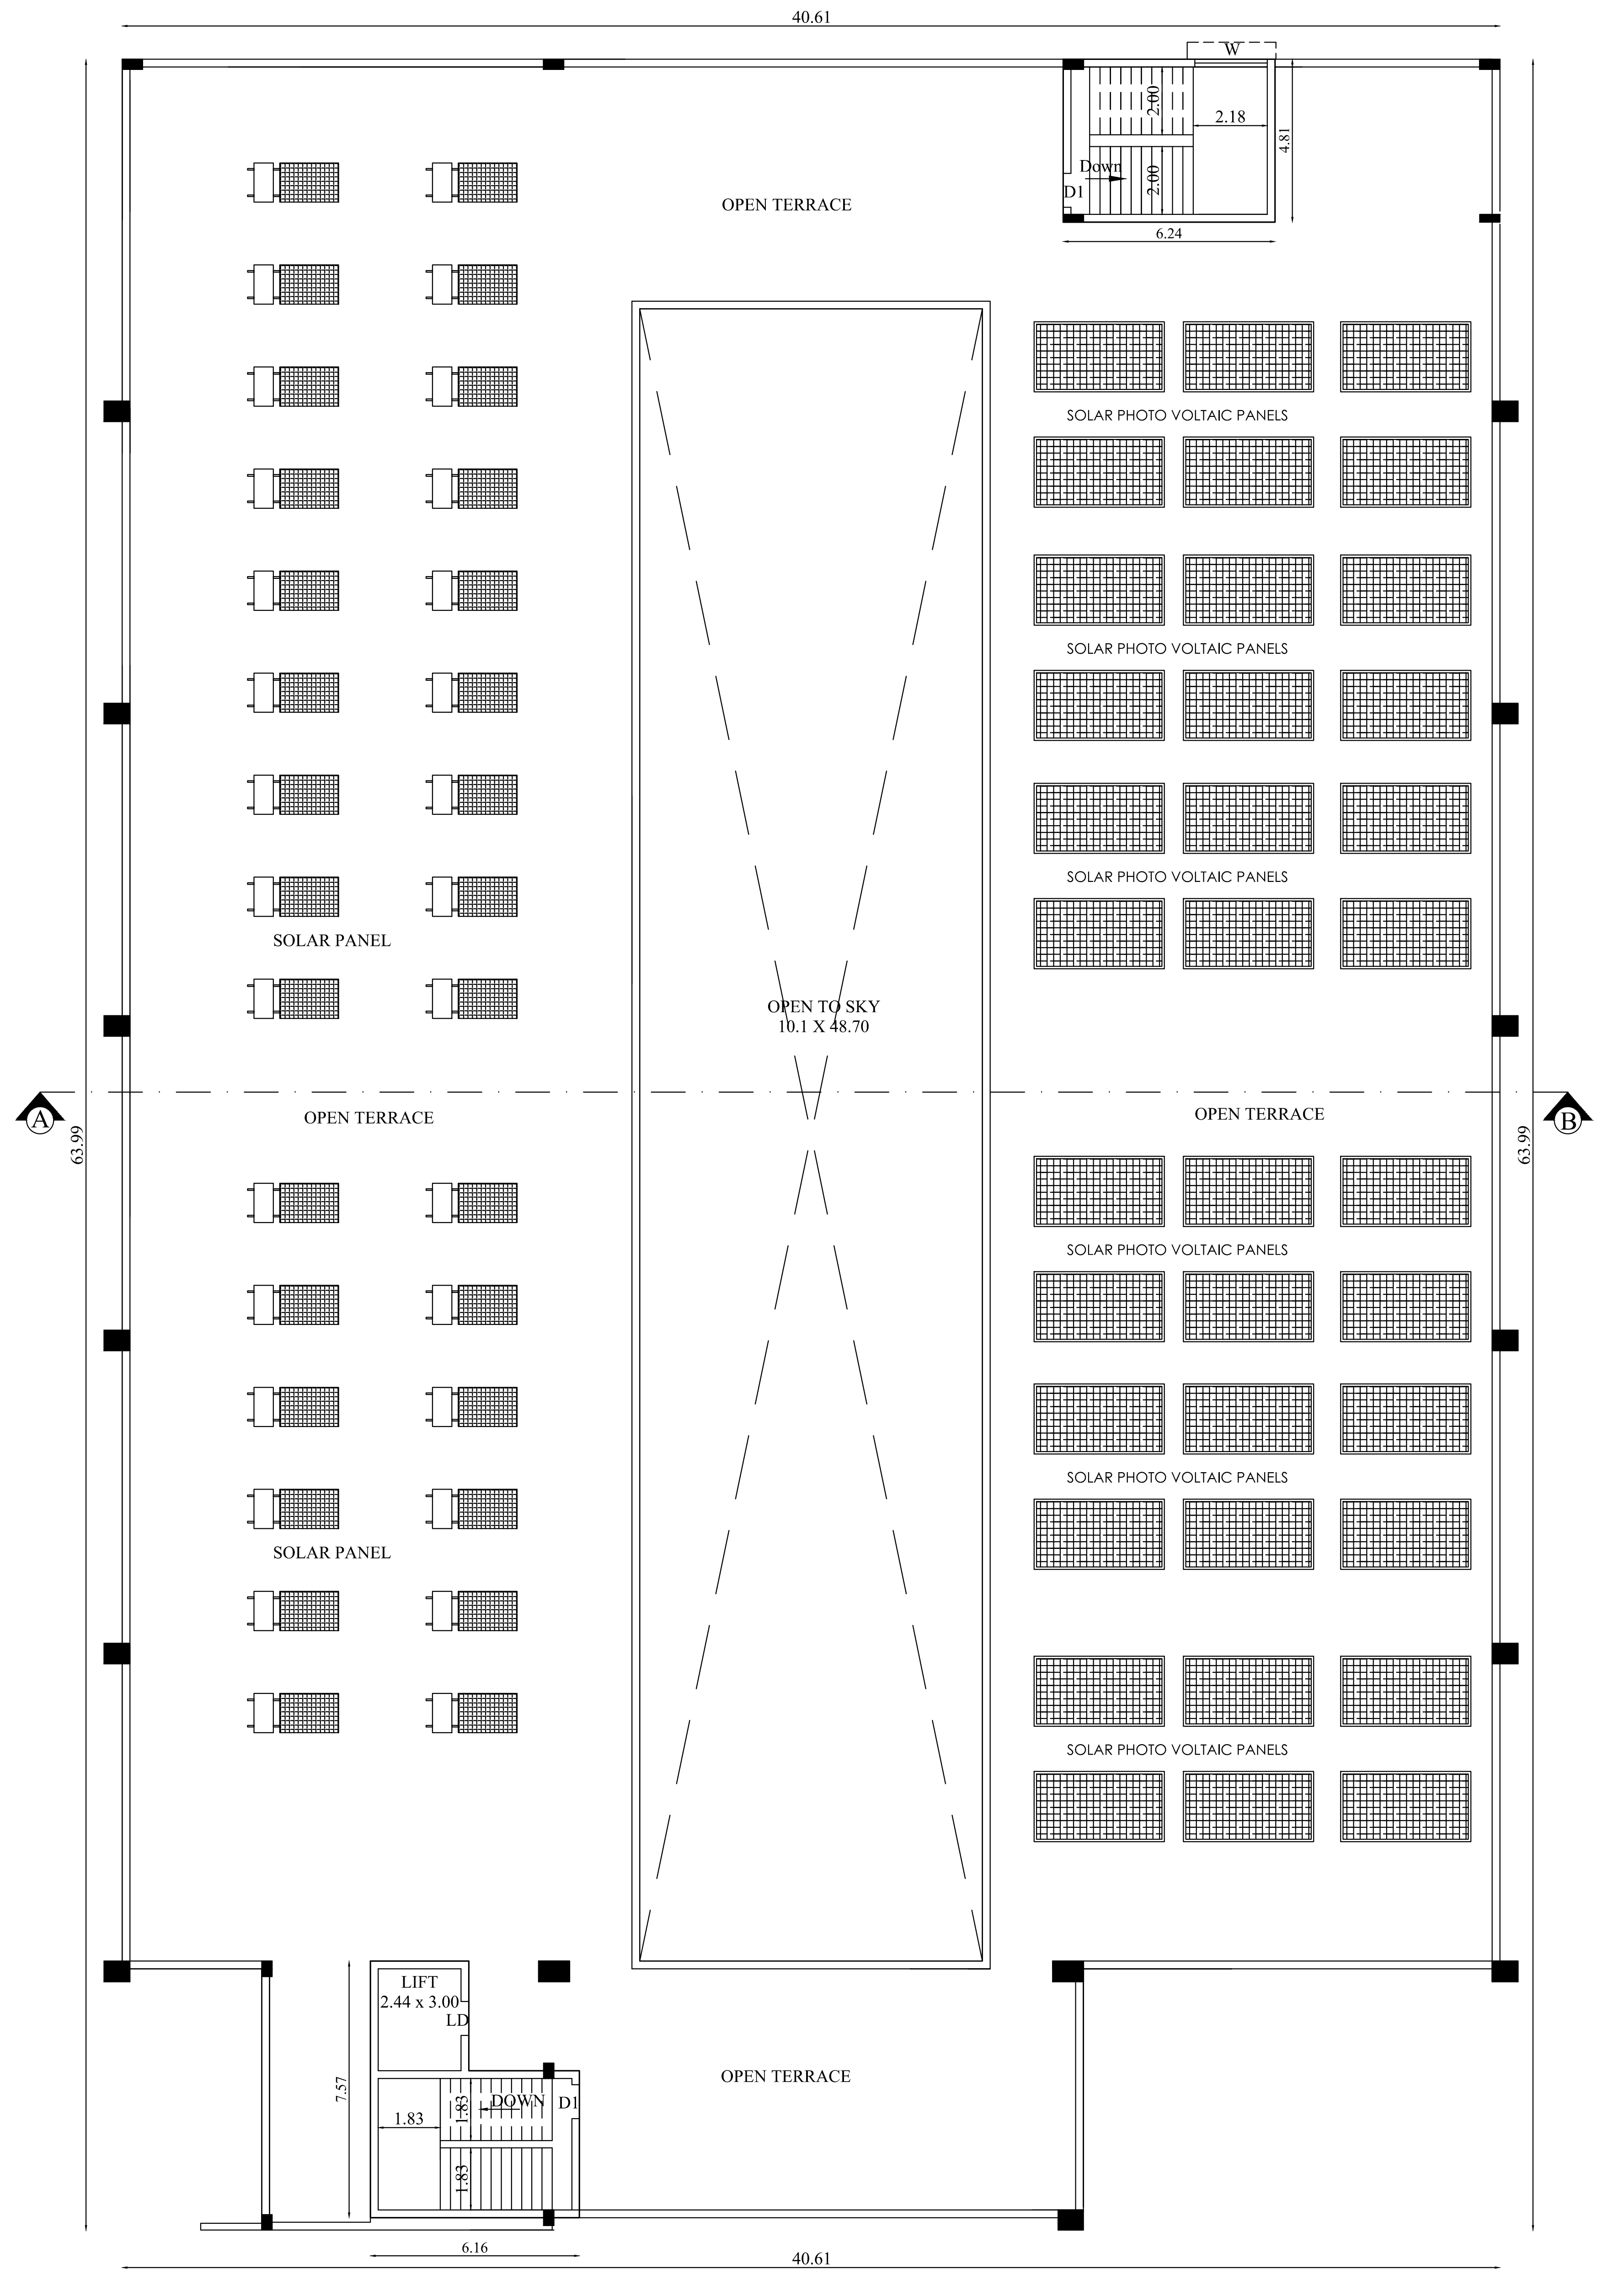

TERRACE FLOOR PLAN

BLOCK - 12	SECOND, THIRD ,TERRACE FLOOR & SECTION	SHEET NO- 13/24

PSG & SONS' CHARITIES

PSG INSTITUTE OF TECHNOLOGY AND APPLIED RESEARCH CAMPUS

NEELAMBUR VILLAGE, SULUR TALUK, COIMBATORE - 641 062.

PLAN SHOWING THE EXISTING APPROVED & EXISTING CONSTRUCTED GROUND ,FIRST, SECOND & THIRD FLOOR CLASS ROOM/ LAB (COE) BUILDING IN S.F.NO:111/2B, 112/1,128/1A,128/2A,129/1, 130/1, 130/2,130/3,131/2,135/3, 136/3D2,136/6B Pt & 137/1 Pt AT NEELAMBUR VILLAGE, SULUR TALUK, COIMBATORE DISTRICT.

North

Scale 1 : 100

AREA DETAILS:

BLOCK - 12 (CLASS ROOM/ LAB (COE))

Floor Name	FSI Area (in Sqm)	Non-FSI Area (in Sqm)	Total Buildup Area (in Sqm)
SECOND FLOOR	1980.44	-	1980.44
THIRD FLOOR	1980.44	-	1980.44
TERRACE FLOOR	-	66.09	66.09

JOINERY DETAILS

TYPE	DESCRIPTION	SIZE
RS	ROLLING SHUTTER	3.05 X 3.05
RS1	ROLLING SHUTTER 1	2.44 X 3.05
MD	MAIN DOOR	3.05 X 2.44
LD	LIFT DOOR	1.00 X 2.44
D	DOOR	1.22 X 2.44
D1	DOOR 1	0.90 X 2.44
D2	DOOR 2	0.76 X 2.13
W1	WINDOW 1	2.13 X 1.83
W2	WINDOW 2	2.19 X 1.83
V1	VENTILATOR 1	2.13 X 0.61

All metric dimensions are in metre

— FIRE EXTINGUISHER

T. GUNASEKAR. B.E.,
REGISTERED QUALITY AUDITOR
DTCP REGISTRATION No. QA / 003 / 2022 dtd 05 / 04 / 2022
104 A, LAKSHMIPURAM 6TH STREET,
PEELAMEDU EAST POST,CBE - 641004
MOB - 8300903739

Quality Auditor

D. RATHINASWAMY
Construction Engineer
Coimbatore LPA/CE/10/10/119
PSG Institute of Technology and Applied Research
Neelambur, Coimbatore-641 062.

Construction Engineer

K. Senjadaivel
Ar. K. SENJADAIVEL, B.Arch,
Registered Architect Grade-I
07/RA - I/2019 (SALEM DTCP)
SREE ASSOCIATES,
22-A Budhhar St, Opp.To Seetha Kalyana Mandapam,
Erode Main Road, Gobichettipalayam-638476.

Architect

Er.S.PRAVEEN KUMAR, B.E.,M.Tech.,
Chartered Engineer (AM183598-2)
SDTCP/SE/GR-I/03/2022
4/338, Bharathi Nagar,
Jagir Ammapalayam, SALEM-636 302.

Structural Engineer

For P.S. GOVINDASWAMY NAIDU & SONS CHARITIES
L GOPALAKRISHNAN
MANAGING TRUSTEE

Applicant

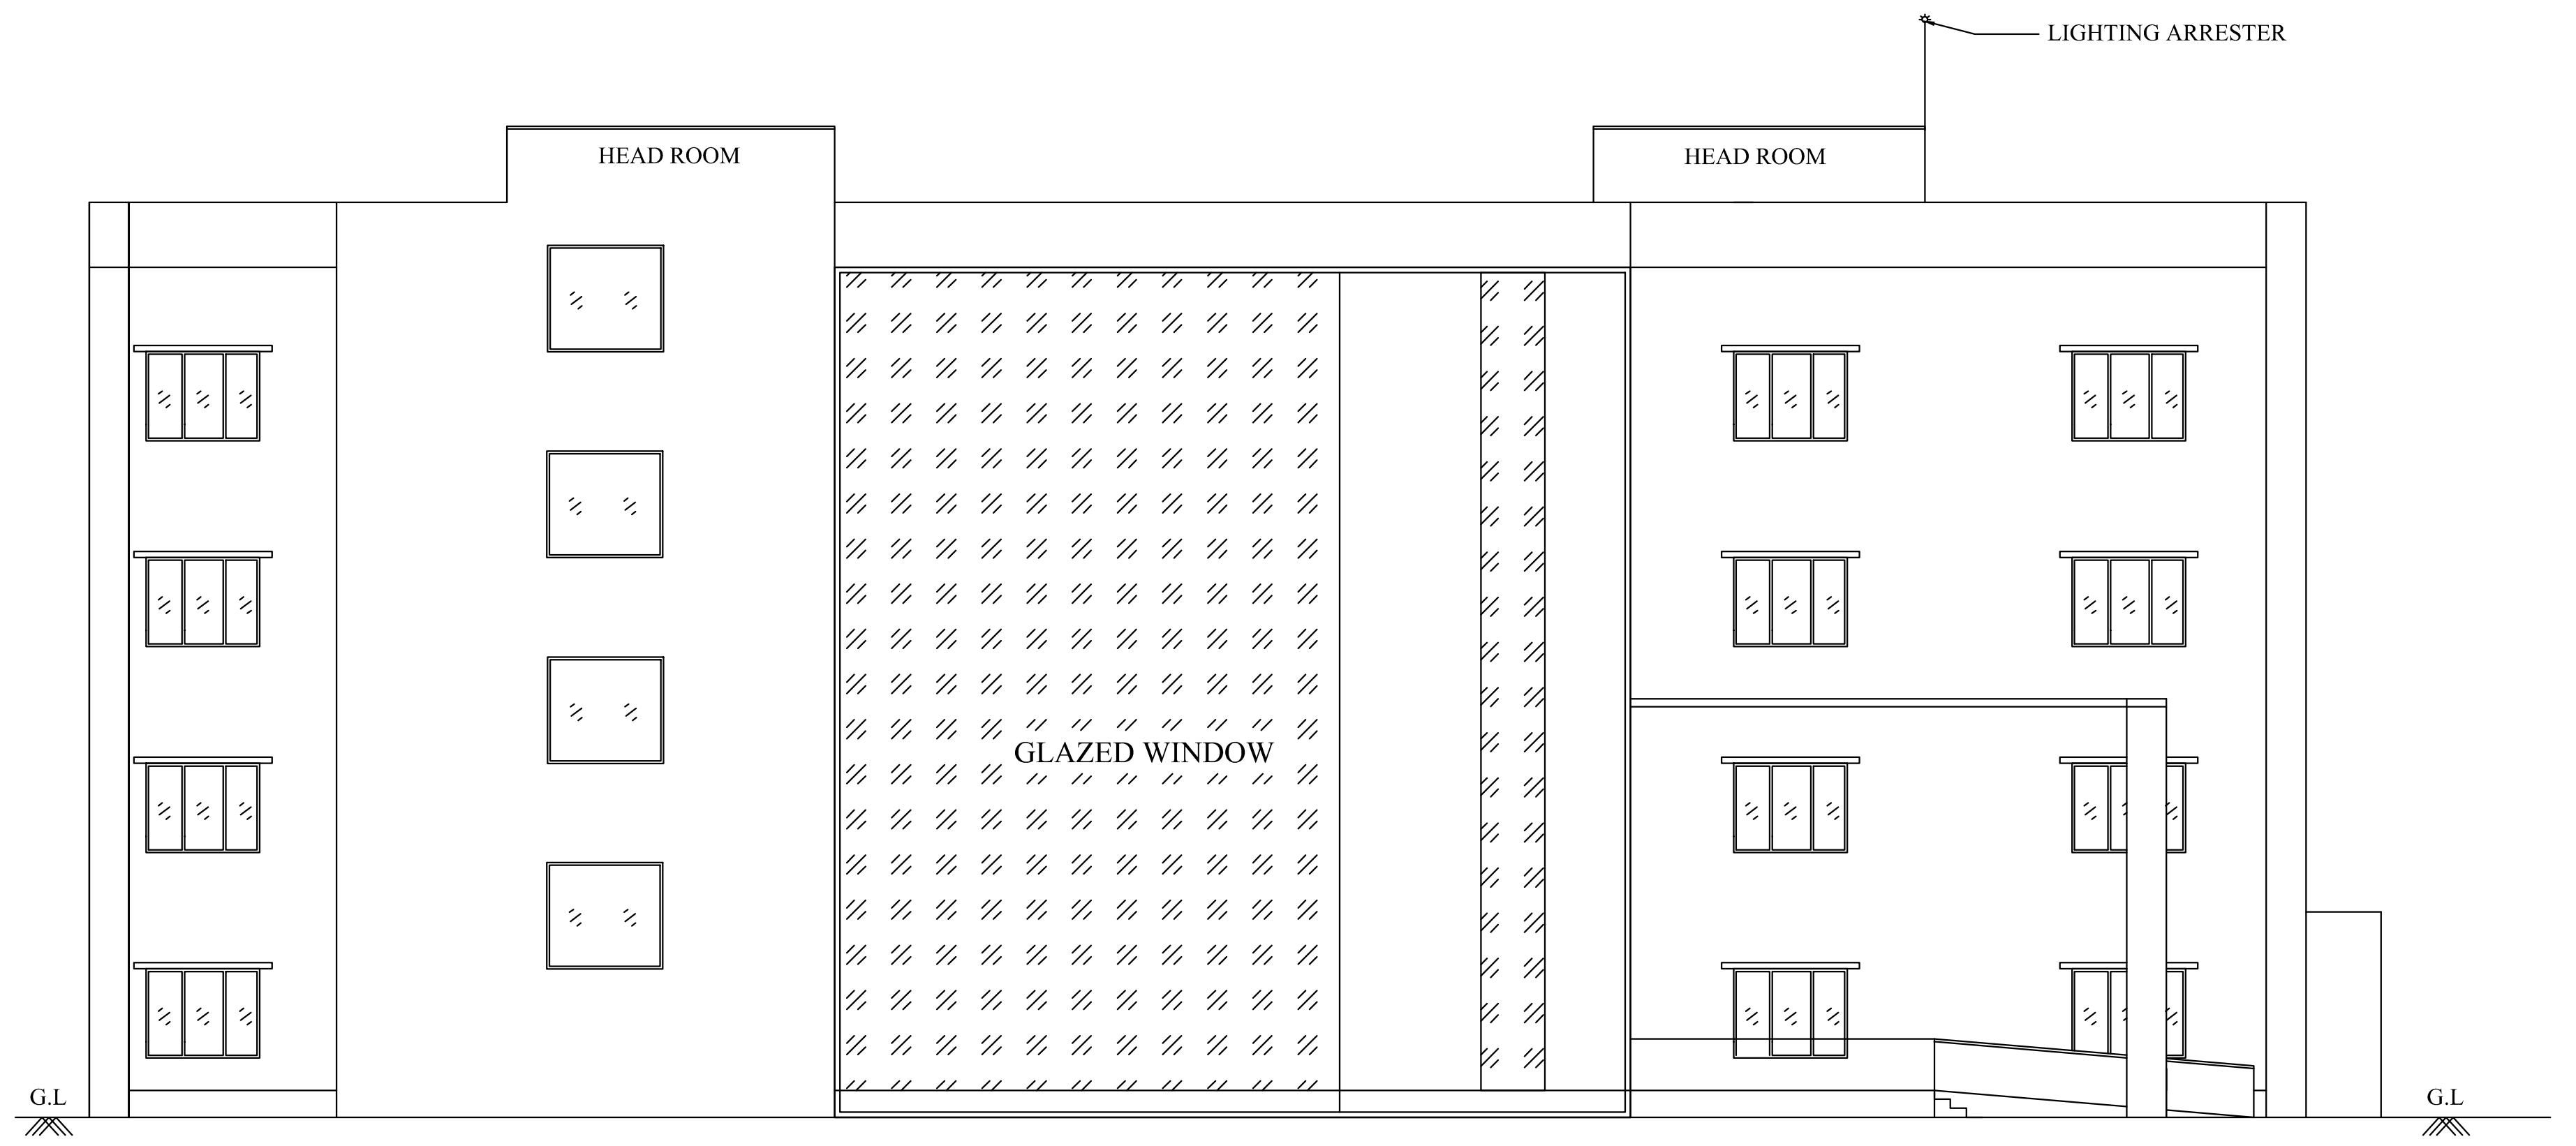

FRONT ELEVATION

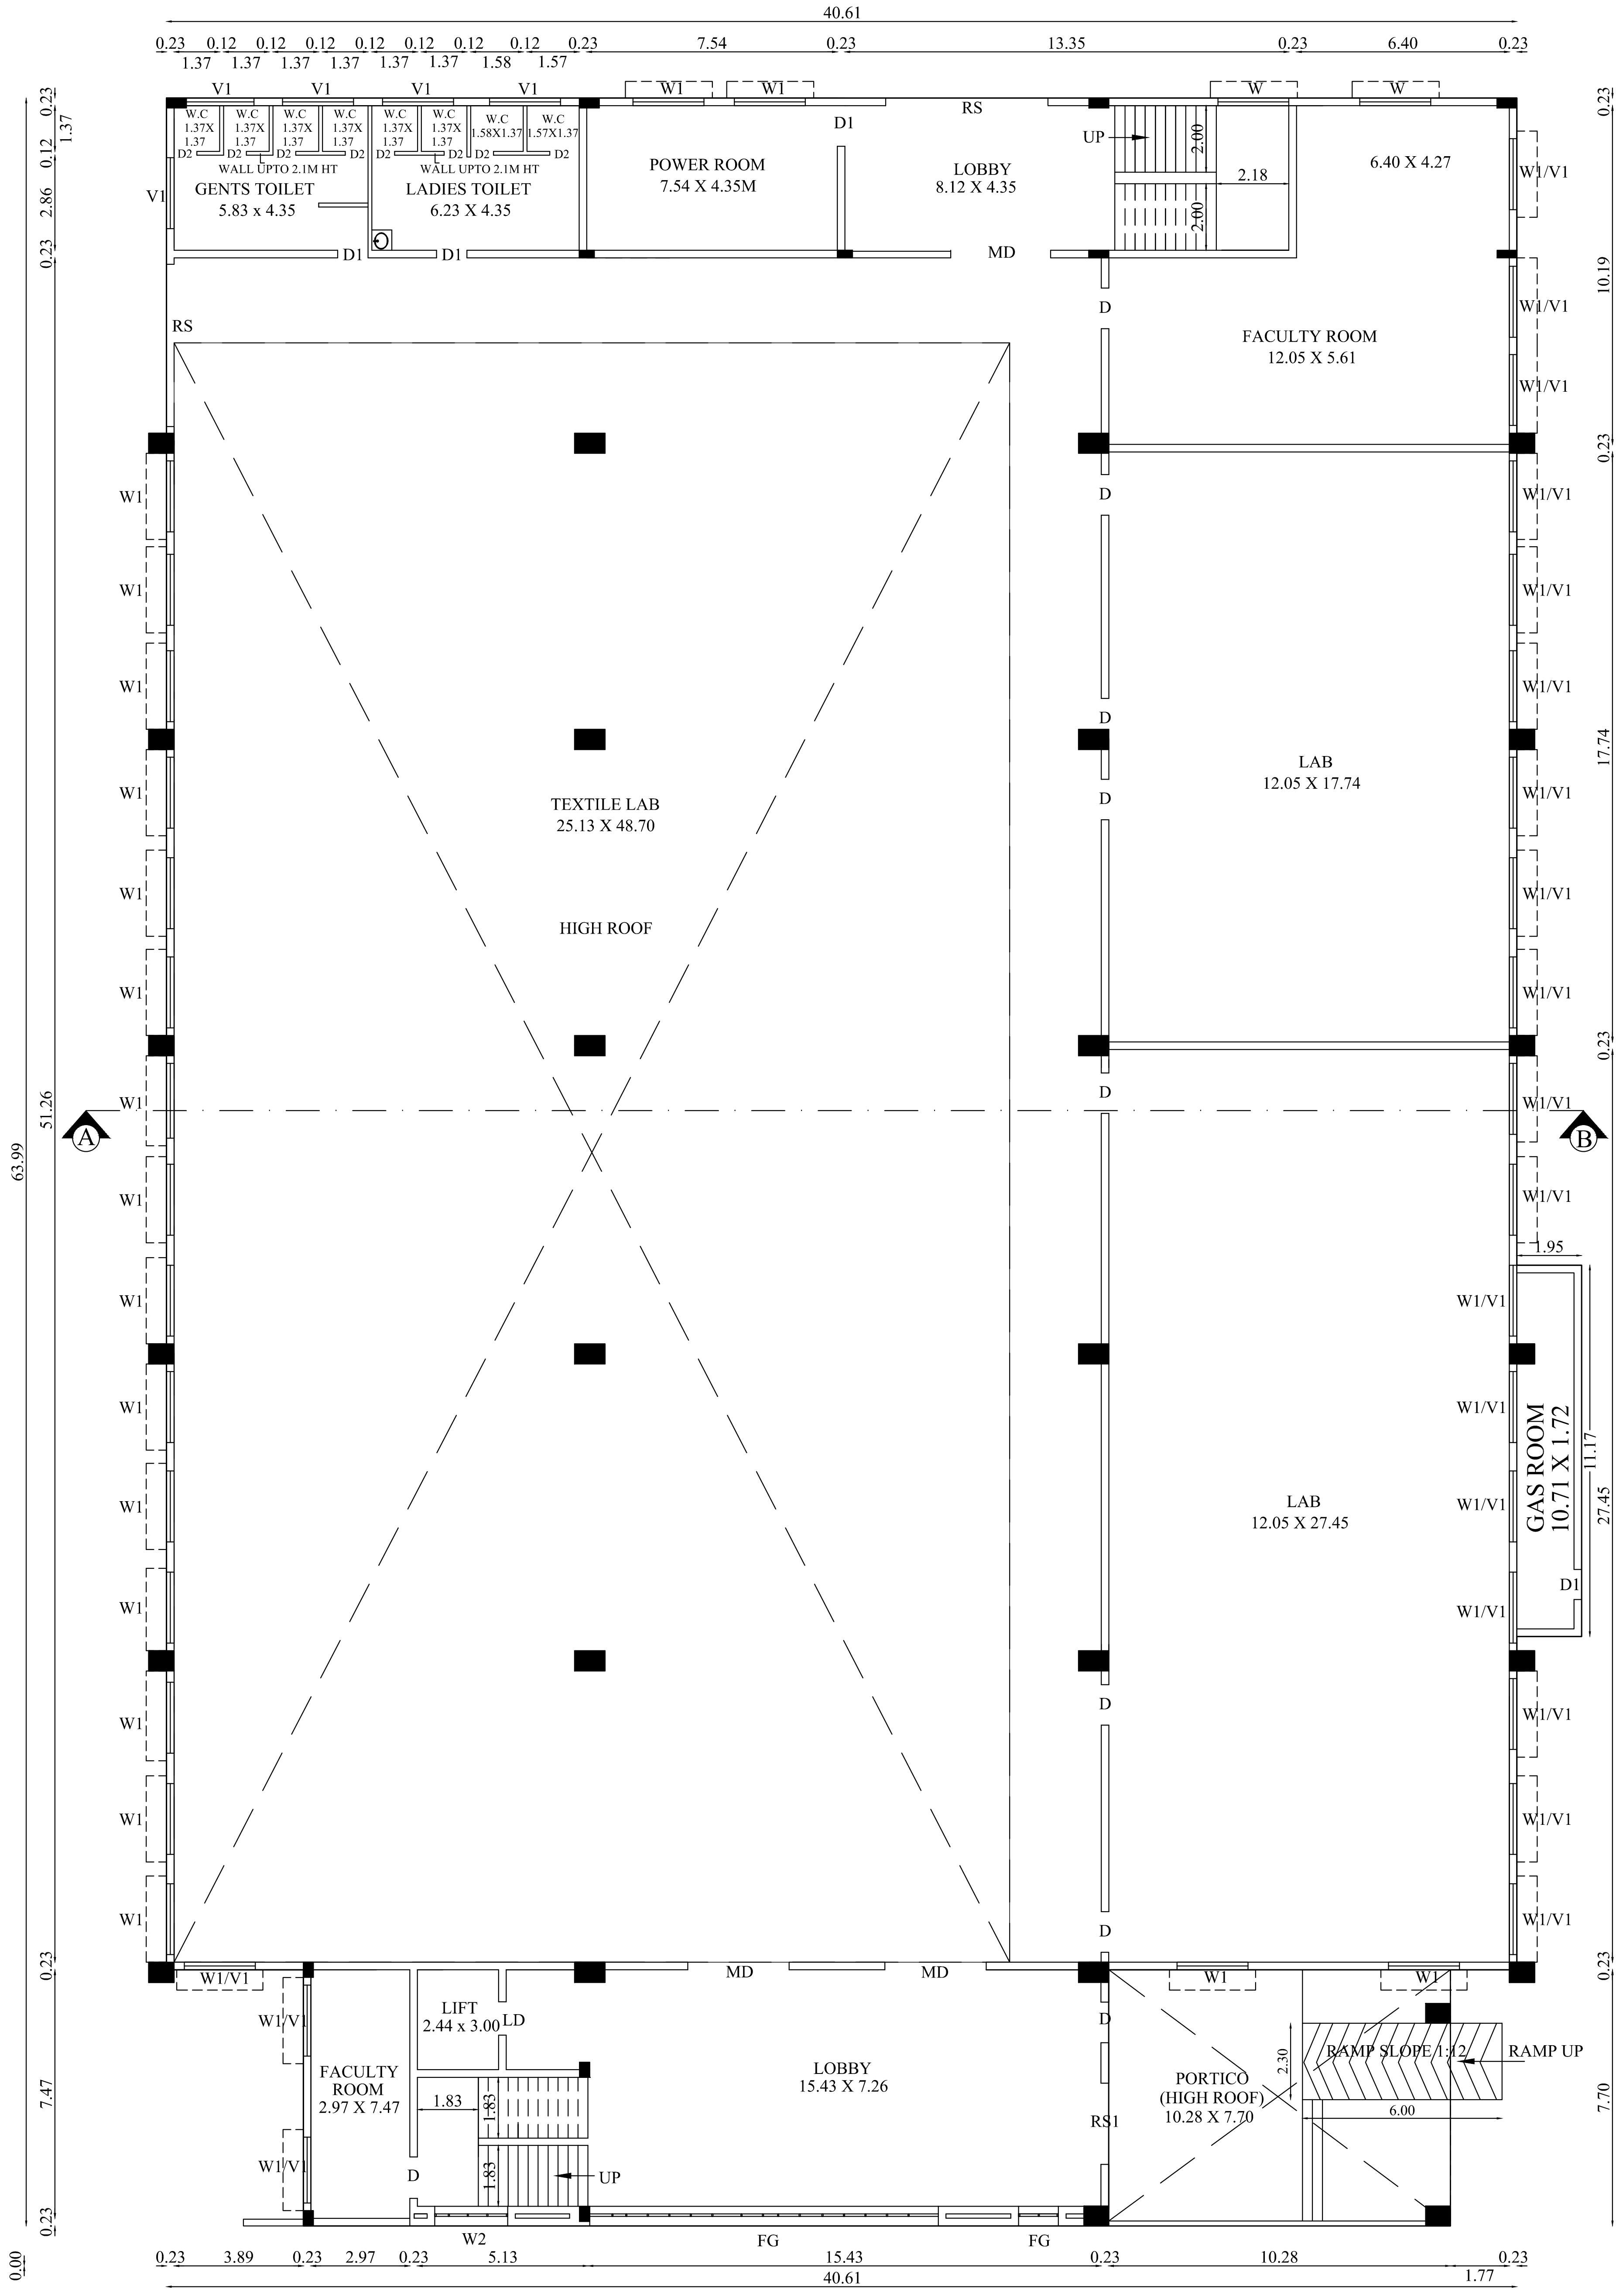

GROUND FLOOR PLAN

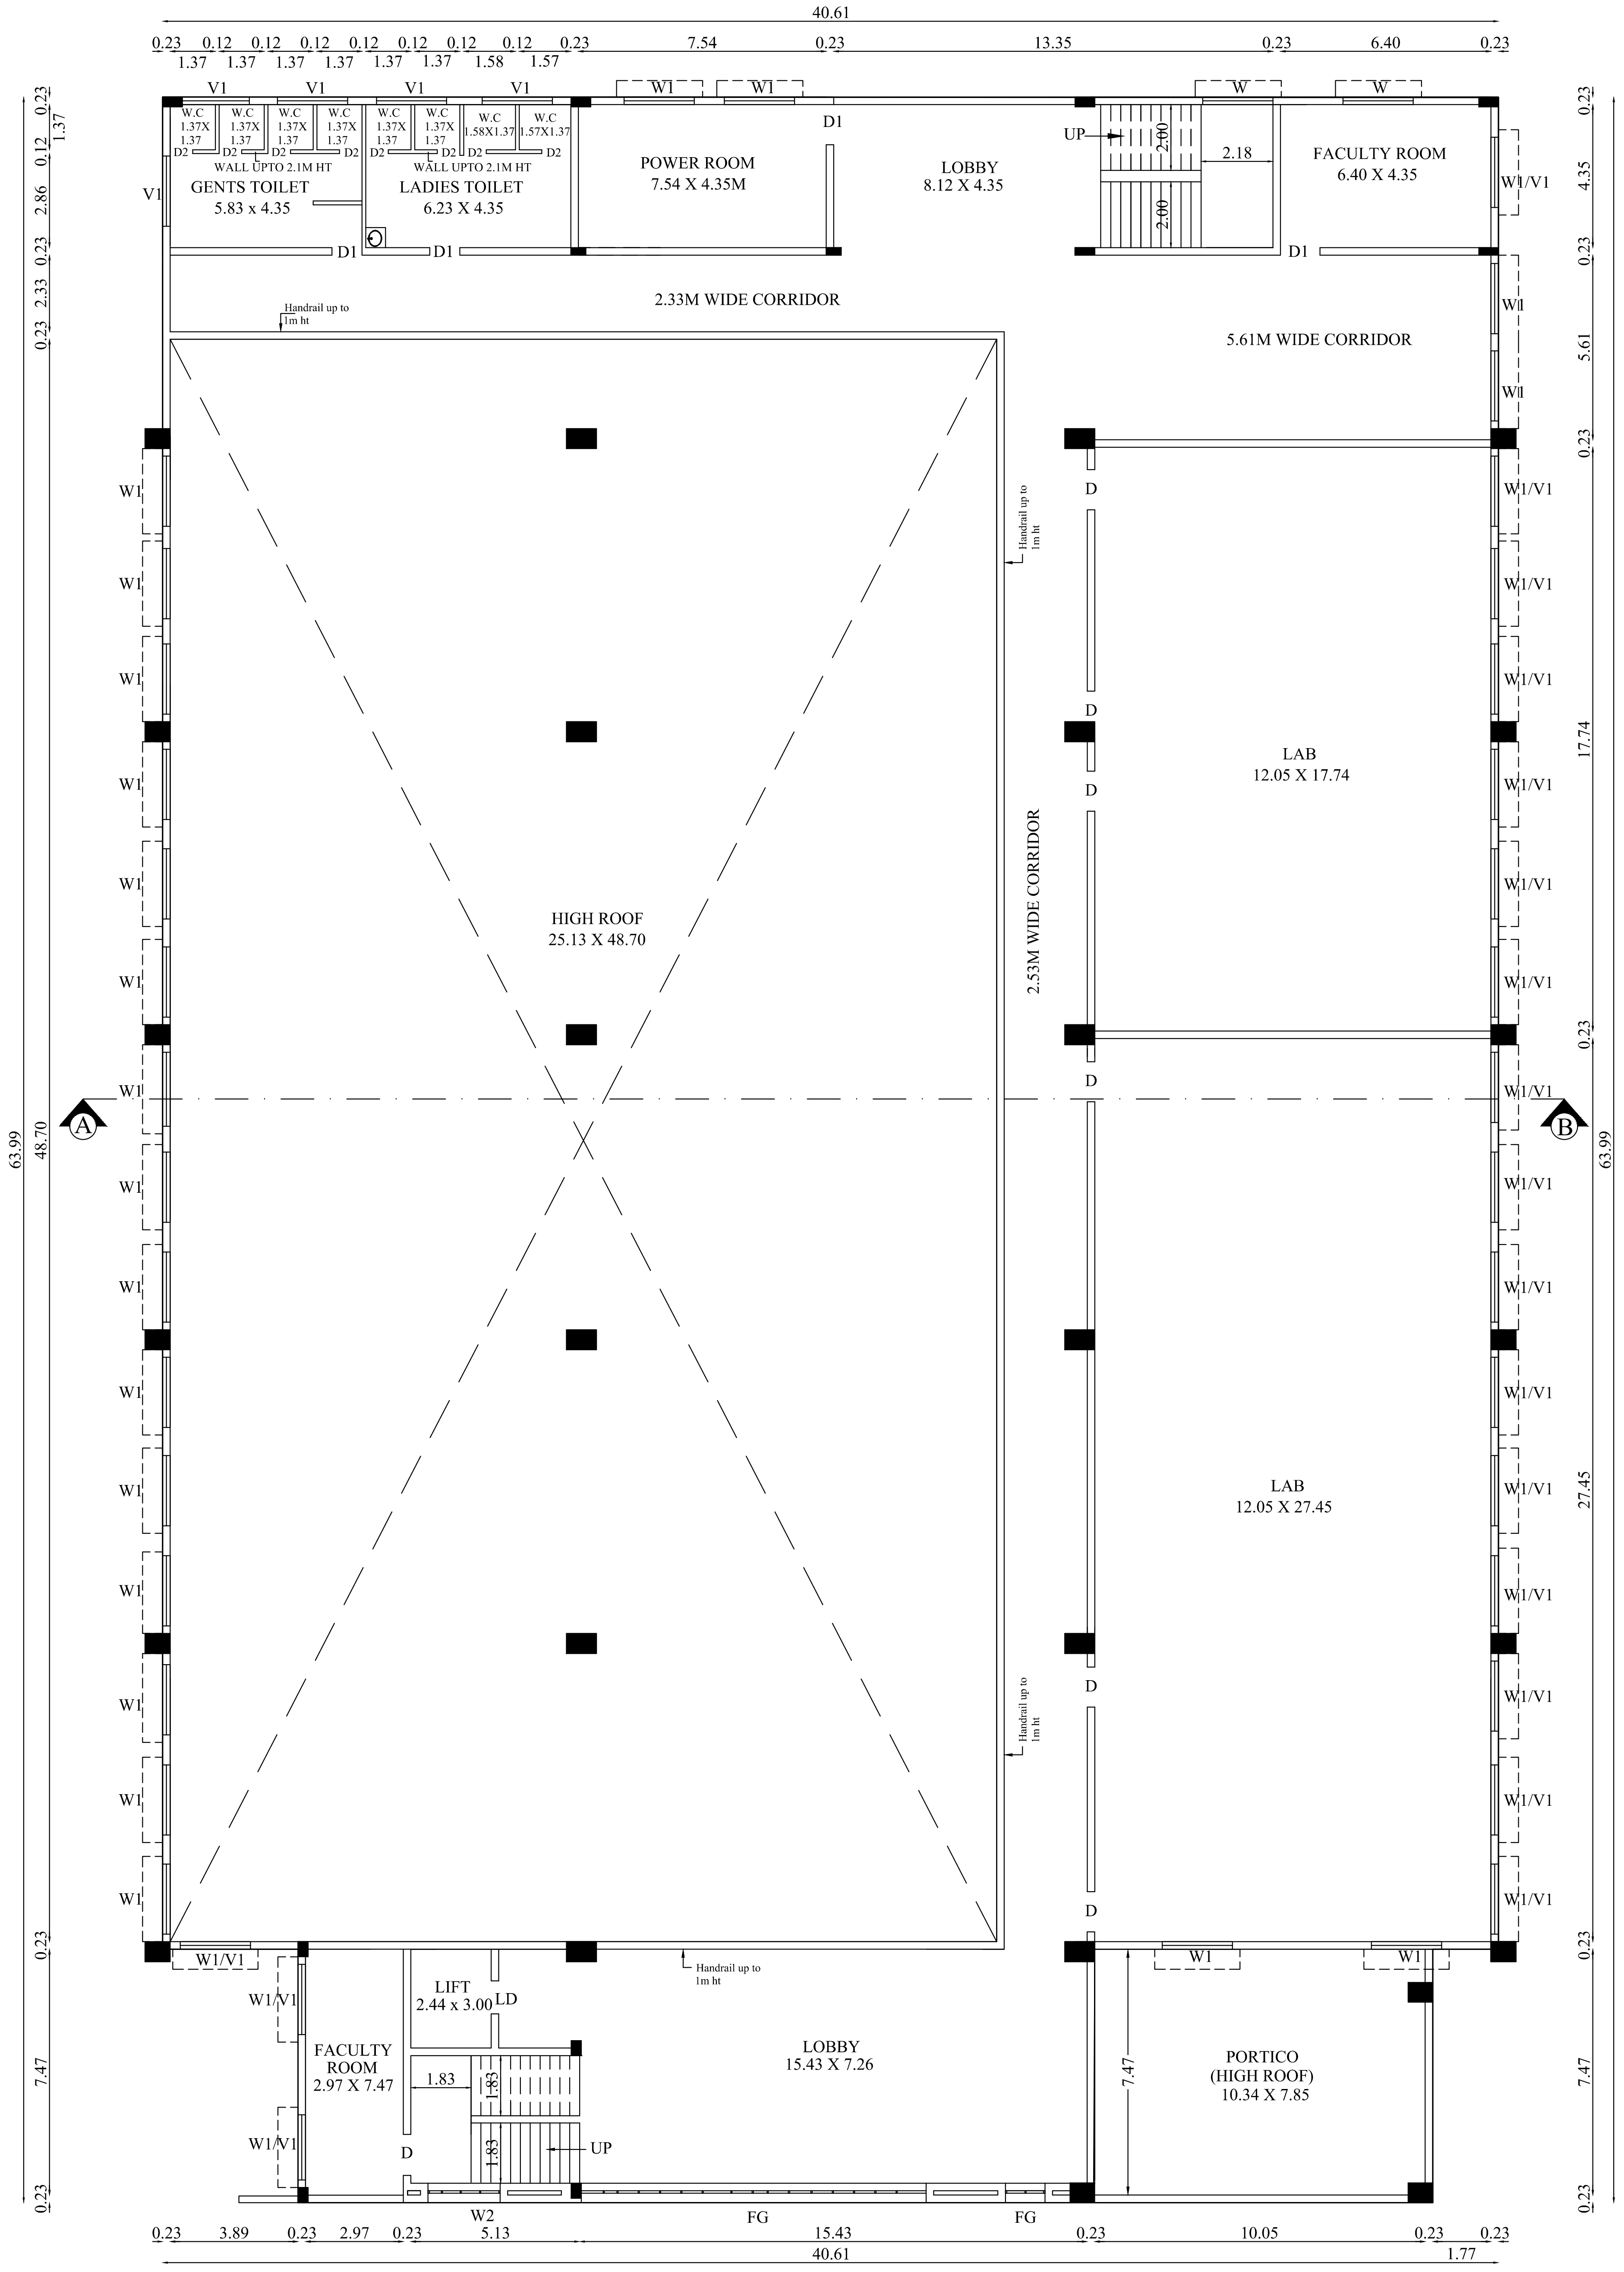

FIRST FLOOR PLAN

BLOCK - 12	GROUND, FIRST FLOOR & ELEVATION	SHEET NO- 12/24

PSG & SONS' CHARITIES
PSG INSTITUTE OF TECHNOLOGY AND APPLIED RESEARCH CAMPUS
NEELAMBUR VILLAGE, SULUR TALUK, COIMBATORE - 641 062.

PLAN SHOWING THE EXISTING APPROVED & EXISTING CONSTRUCTED GROUND ,FIRST, SECOND & THIRD FLOOR CLASS ROOM/ LAB (COE) BUILDING IN S.F.NO:111/2B, 112/1,128/1A,128/2A,129/1, 130/1, 130/2,130/3,131/2,135/3, 136/3D2,136/6B Pt & 137/1 Pt AT NEELAMBUR VILLAGE, SULUR TALUK, COIMBATORE DISTRICT.

North

Scale 1 : 100

AREA DETAILS:

BLOCK - 12 (CLASS ROOM/ LAB (COE))

Floor Name	FSI Area (in Sqm)	Non-FSI Area (in Sqm)	Total Buildup Area (in Sqm)
GROUND FLOOR	1270.58		1270.58
FIRST FLOOR	2551.46	-	2551.46

JOINERY DETAILS

TYPE	DESCRIPTION	SIZE
RS	ROLLING SHUTTER	3.05 X 3.05
RS1	ROLLING SHUTTER 1	2.44 X 3.05
MD	MAIN DOOR	3.05 X 2.44
LD	LIFT DOOR	1.00 X 2.44
D	DOOR	1.22 X 2.44
D1	DOOR 1	0.90 X 2.44
D2	DOOR 2	0.76 X 2.13
W1	WINDOW 1	2.13 X 1.83
W2	WINDOW 2	2.19 X 1.83
V1	VENTILATOR 1	2.13 X 0.61

All metric dimensions are in metre

🧯 — FIRE EXTINGUISHER

T. GUNASEKAR. B.E.,
REGISTERED QUALITY AUDITOR
DTCP REGISTRATION No. QA / 003 / 2022 dtd 05 / 04 / 2022
104 A, LAKSHMIPURAM 6TH STREET,
PEELAMEDU EAST POST,CBE - 641004
MOB - 9300903739

Quality Auditor

D. RATHINASWAMY
Construction Engineer
Coimbatore LPA/CE/10/10/119
PSG Institute of Technology and Applied Research
Neelambur, Coimbatore-641 062.

Construction Engineer

K. Senjadaivel
Ar. K. SENJADAIVEL, B.Arch,
Registered Architect Grade-I
07/RA - I/2019 (SALEM DTCP)
SREE ASSOCIATES,
22-A Budhhar St, Opp.To Seetha Kalyana Mandapam,
Erode Main Road, Gobichettipalayam-638476.

Architect

Er.S.PRAVEEN KUMAR, B.E.,M.Tech.,
Chartered Engineer (AM183598-2)
SDTCP/SE/GR-I/03/2022
4/338, Bharathi Nagar,
Jagir Ammapalayam, SALEM-636 302.

Structural Engineer

For P.S. GOVINDASWAMY NAIDU & SONS CHARITIES
L GOPALAKRISHNAN
MANAGING TRUSTEE

Applicant

BLOCK- 11

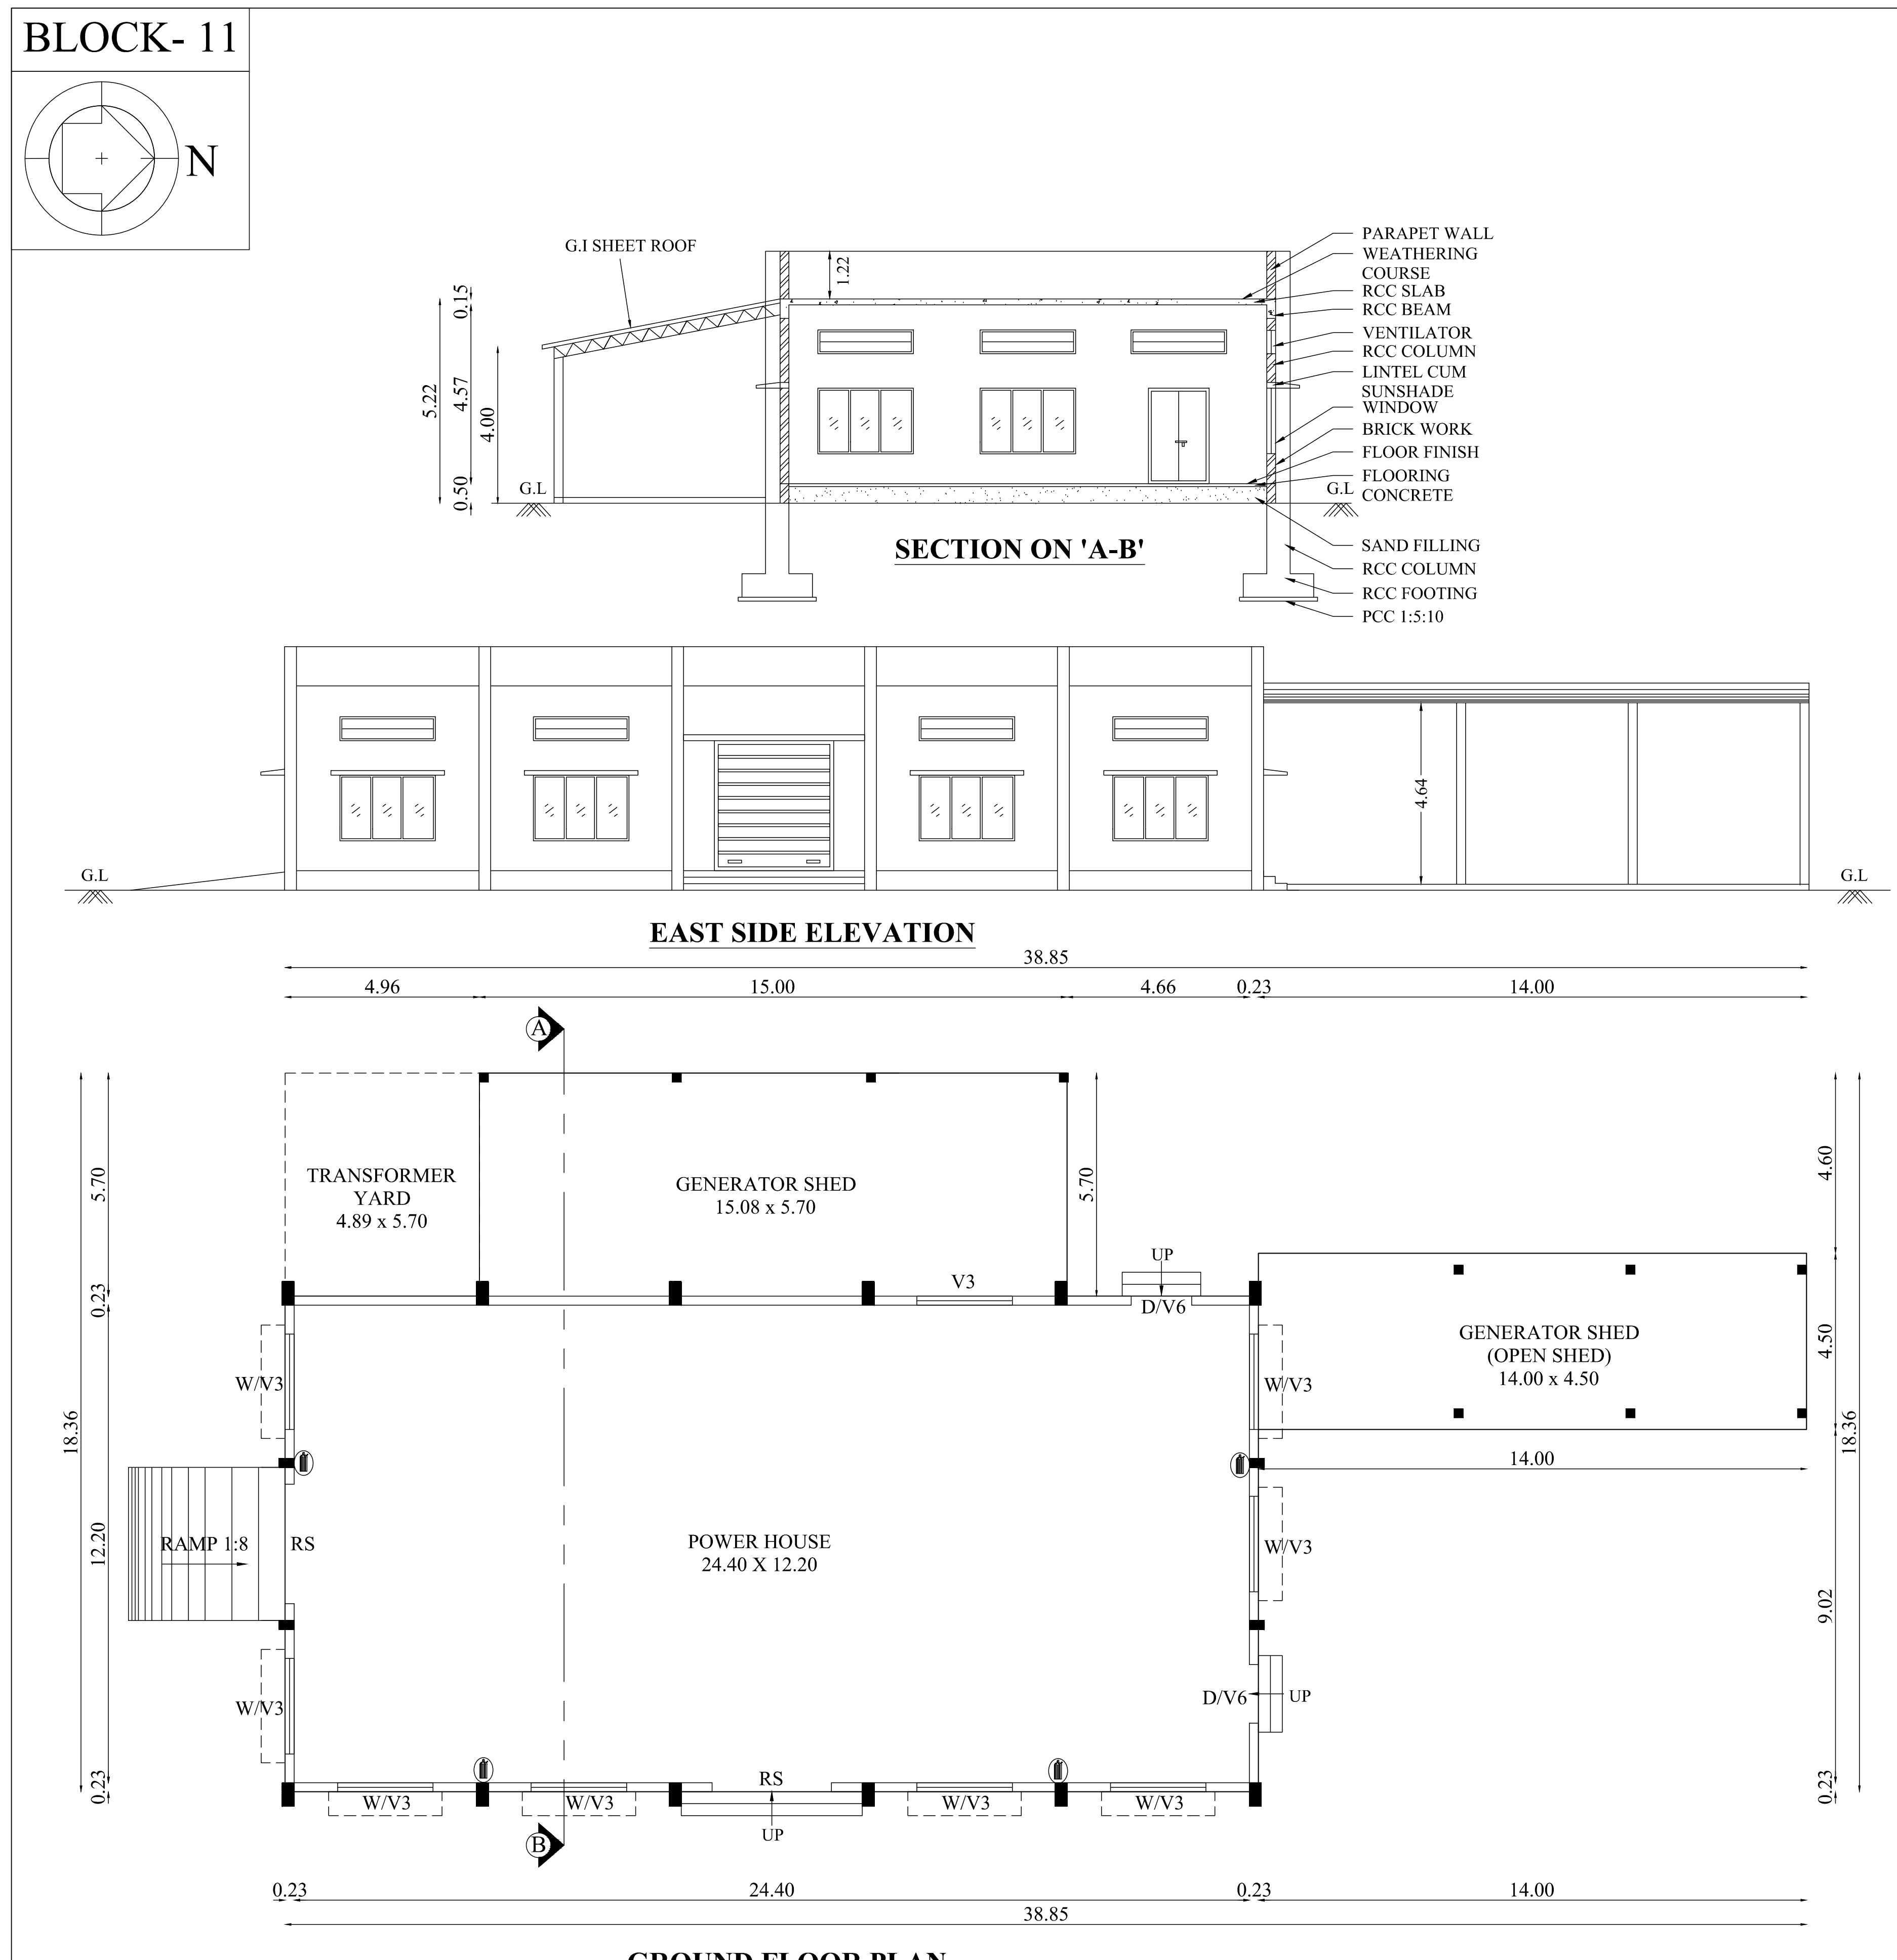

SECTION ON 'A-B'

EAST SIDE ELEVATION

GROUND FLOOR PLAN

BLOCK- 15

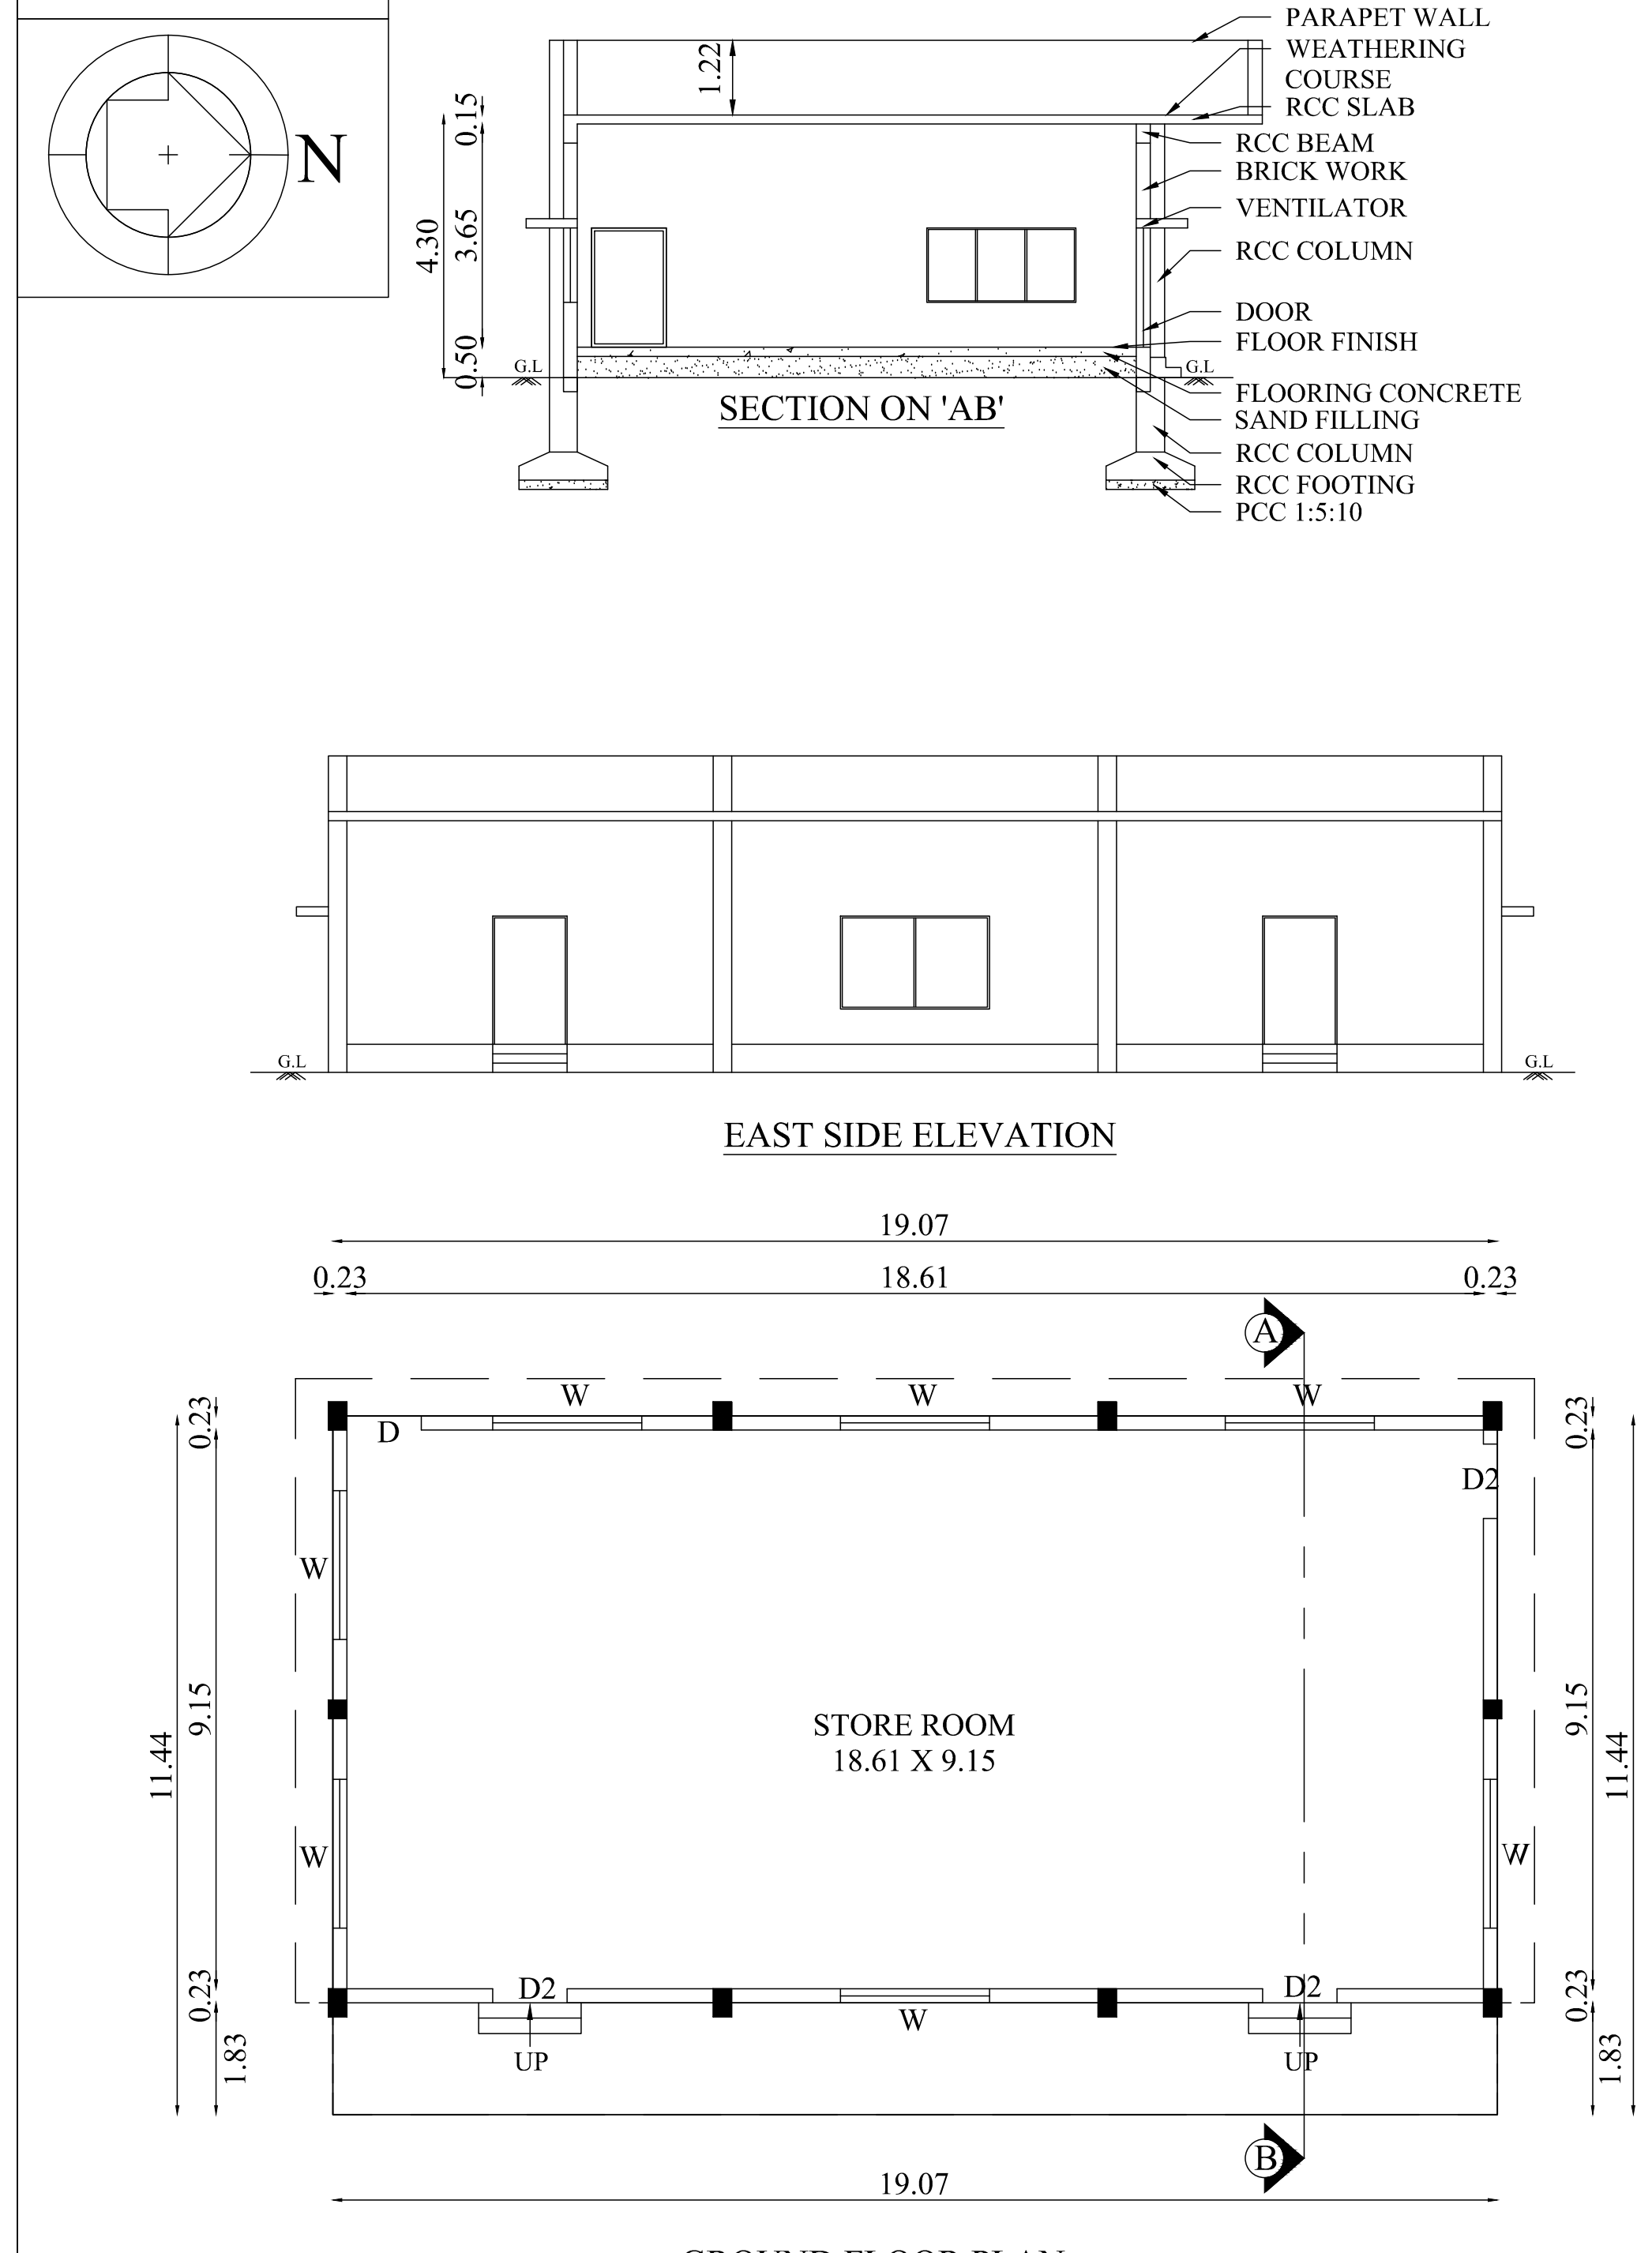

SECTION ON 'AB'

EAST SIDE ELEVATION

GROUND FLOOR PLAN

BLOCK- 17

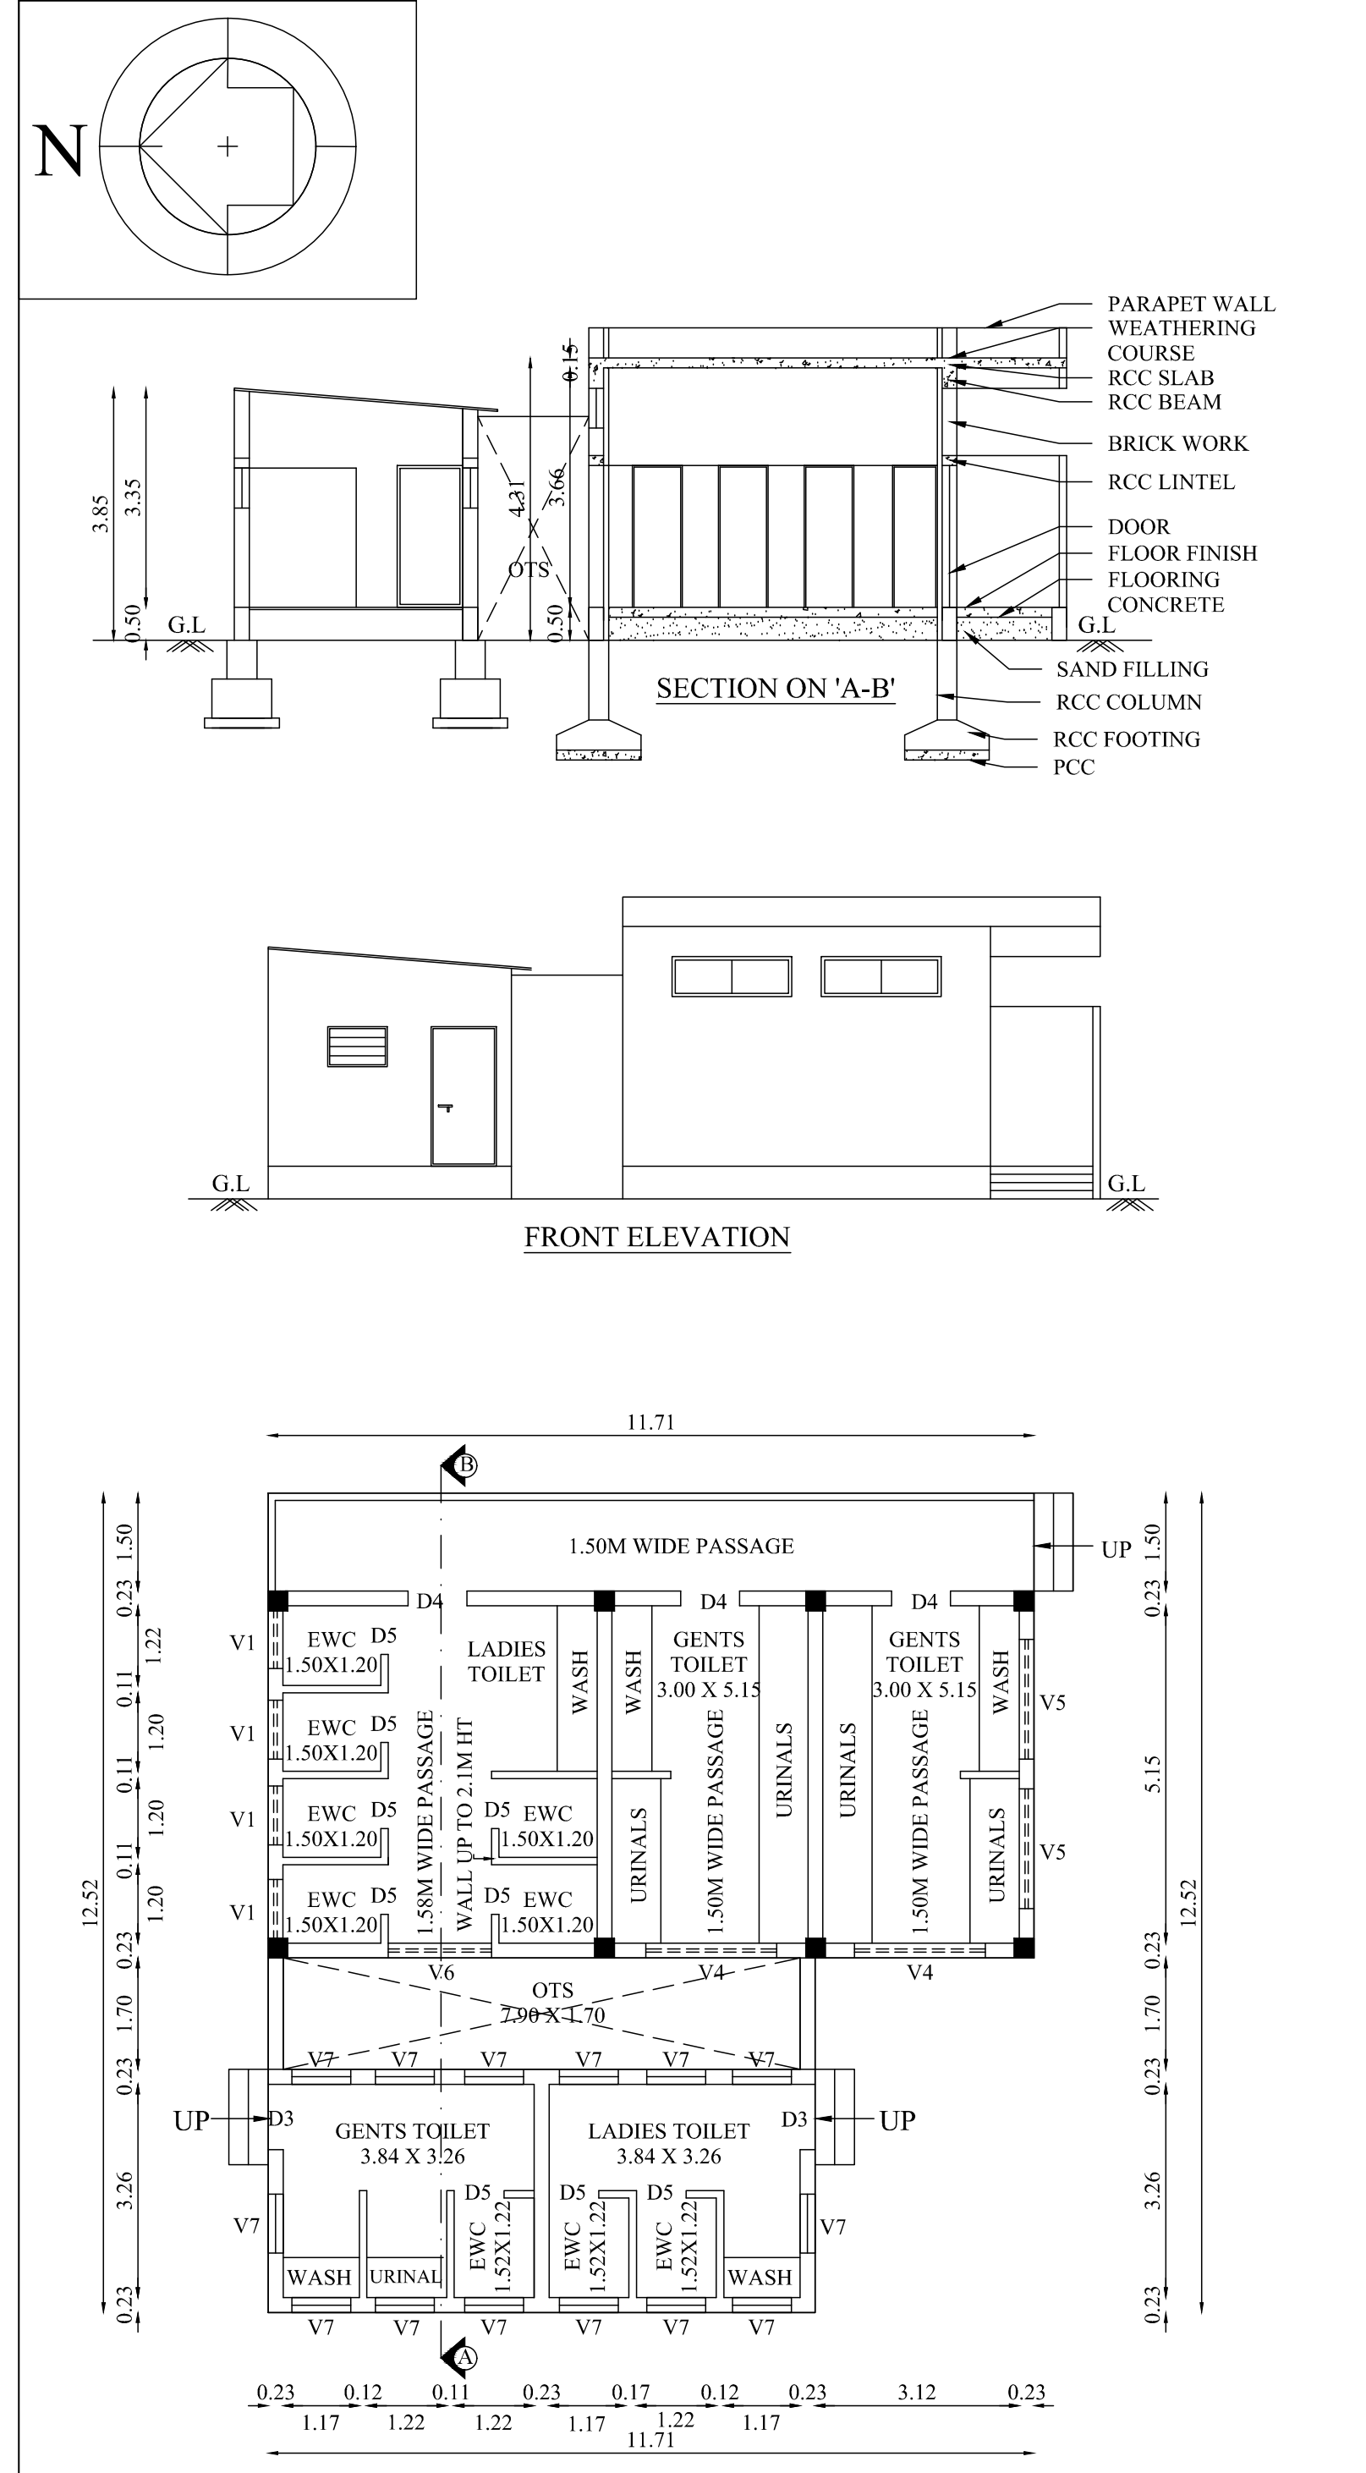

SECTION ON 'A-B'

FRONT ELEVATION

GROUND FLOOR PLAN

BLOCK- 22

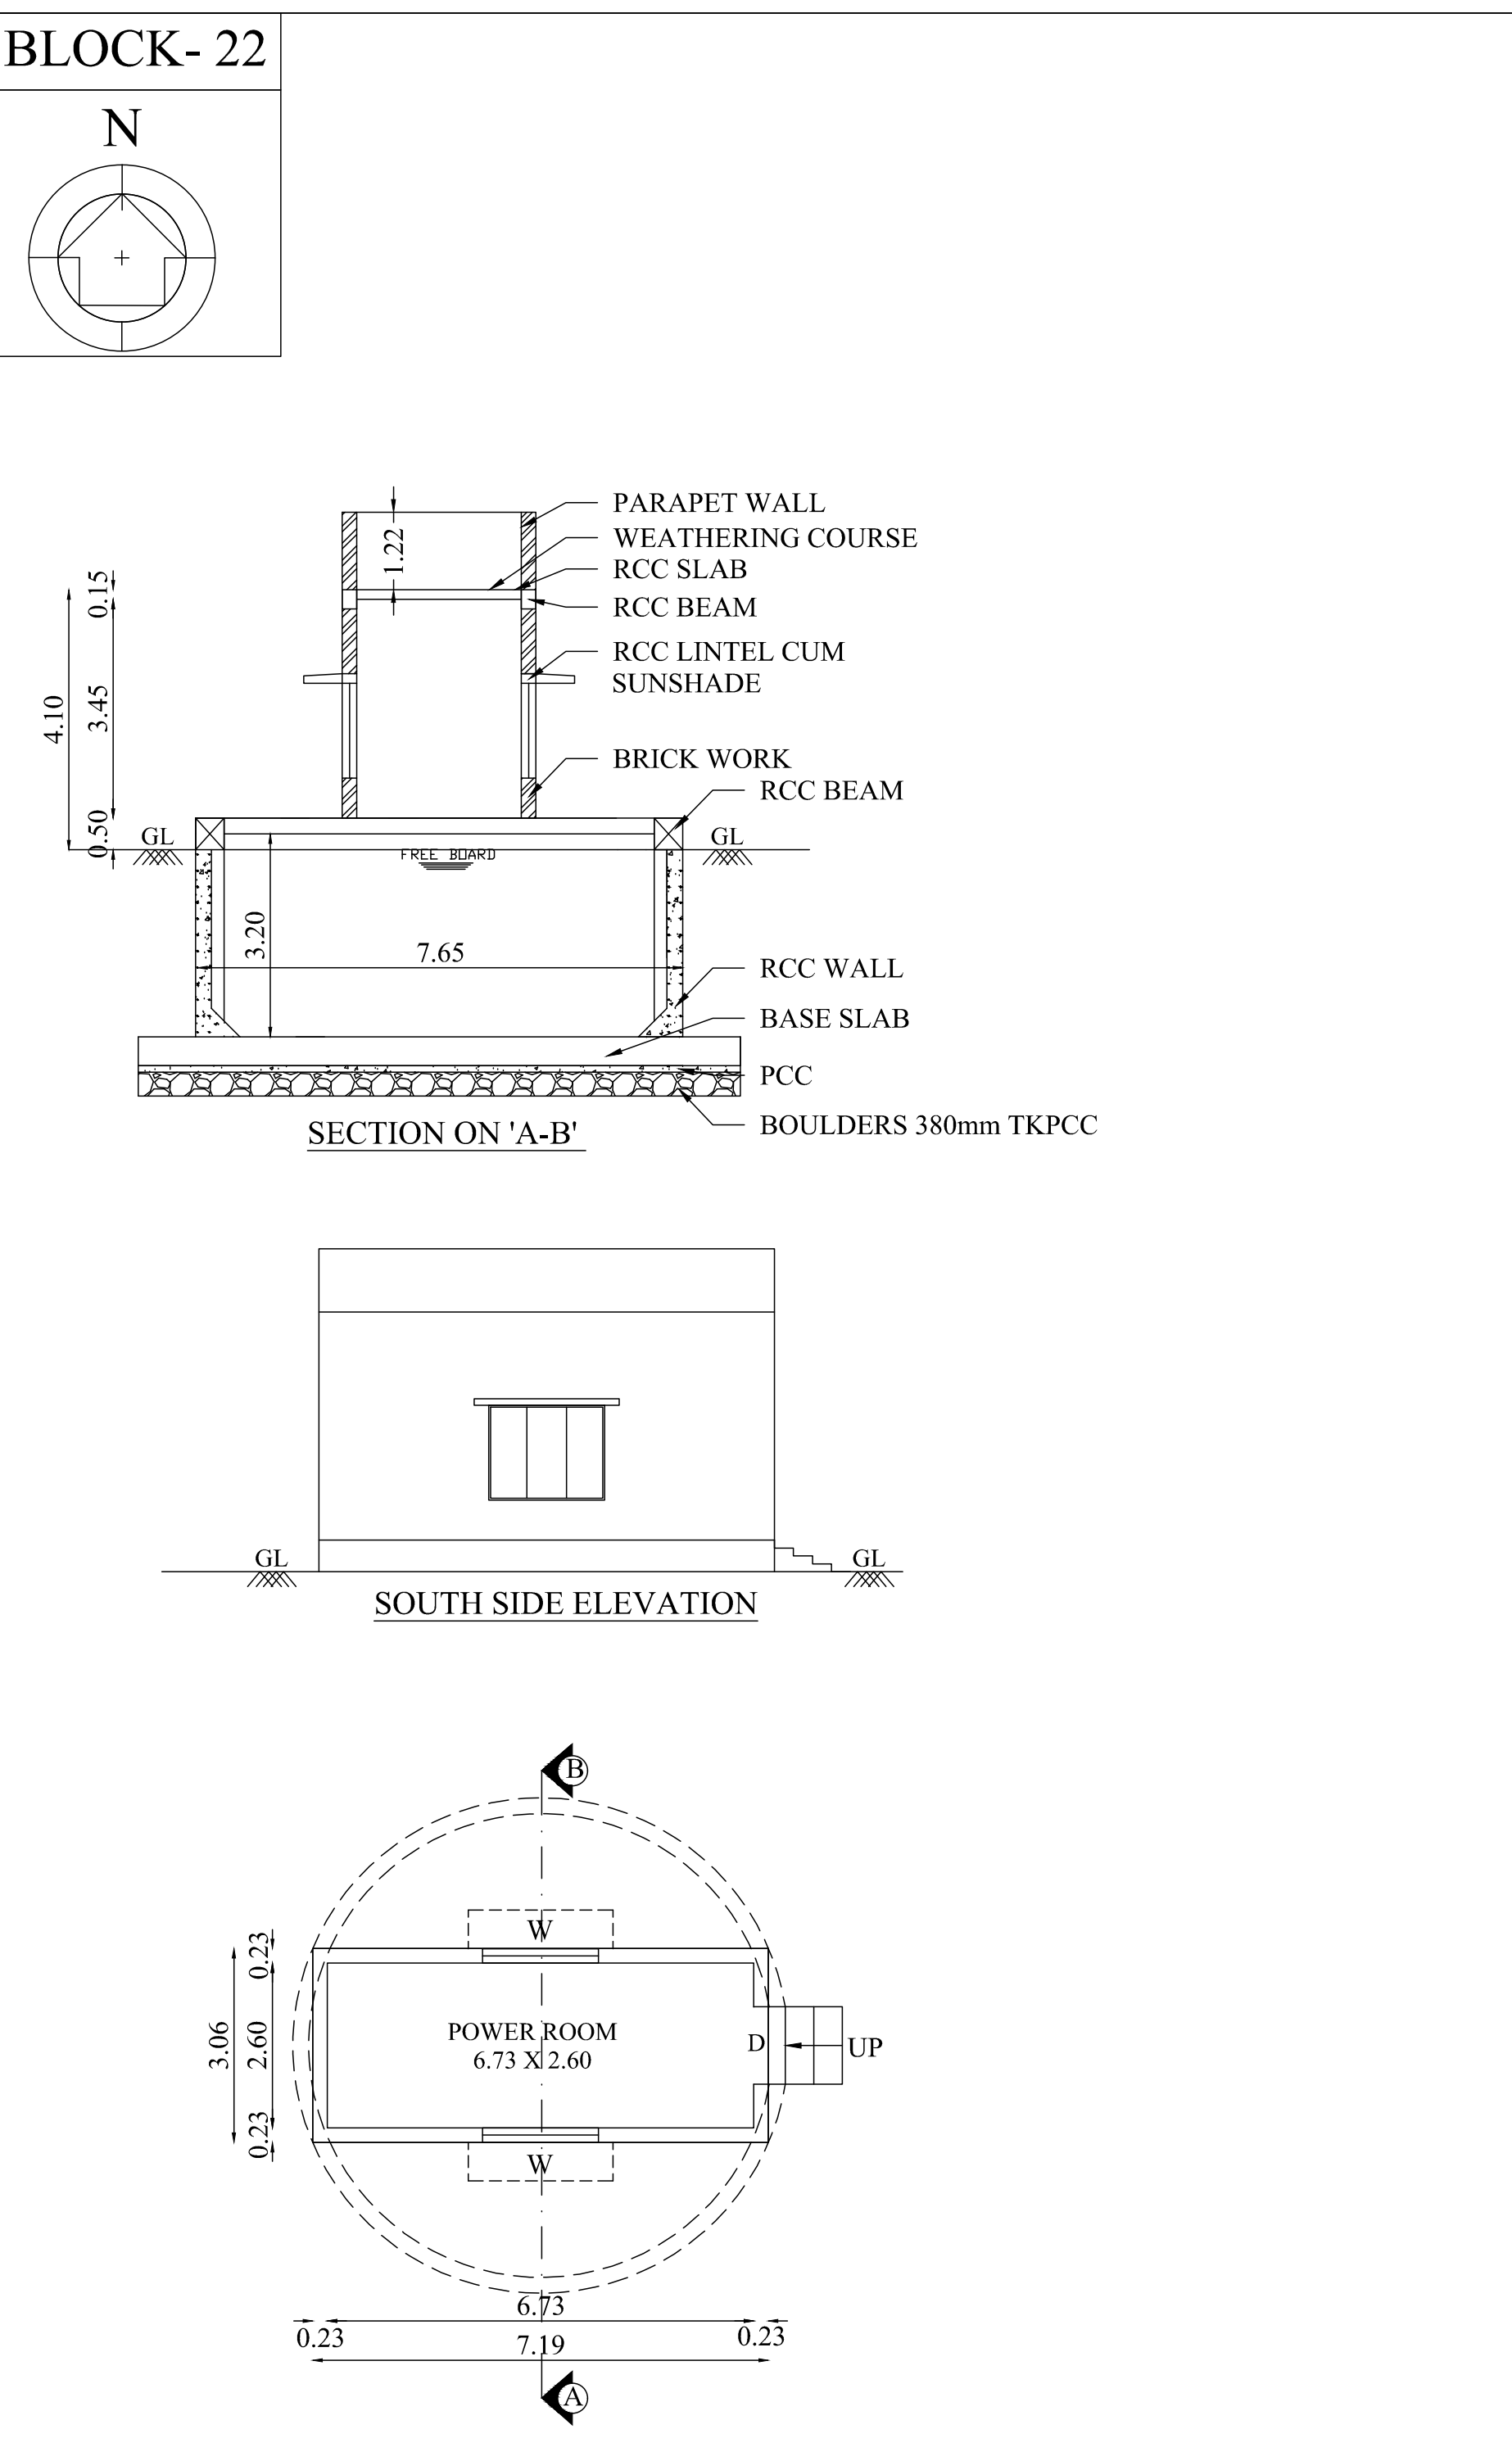

SECTION ON 'A-B'

SOUTH SIDE ELEVATION

GROUND FLOOR PLAN

VESSEL WASH AREA

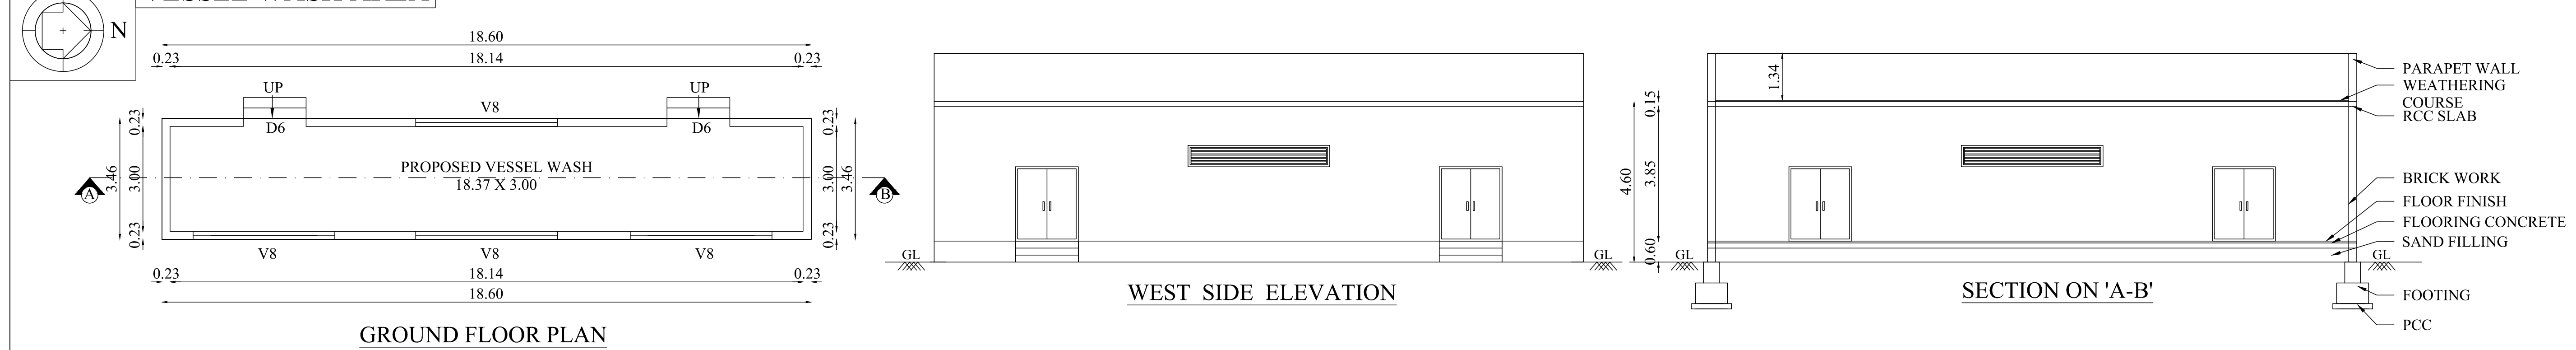

GROUND FLOOR PLAN

WEST SIDE ELEVATION

SECTION ON 'A-B'

BLOCK- 19

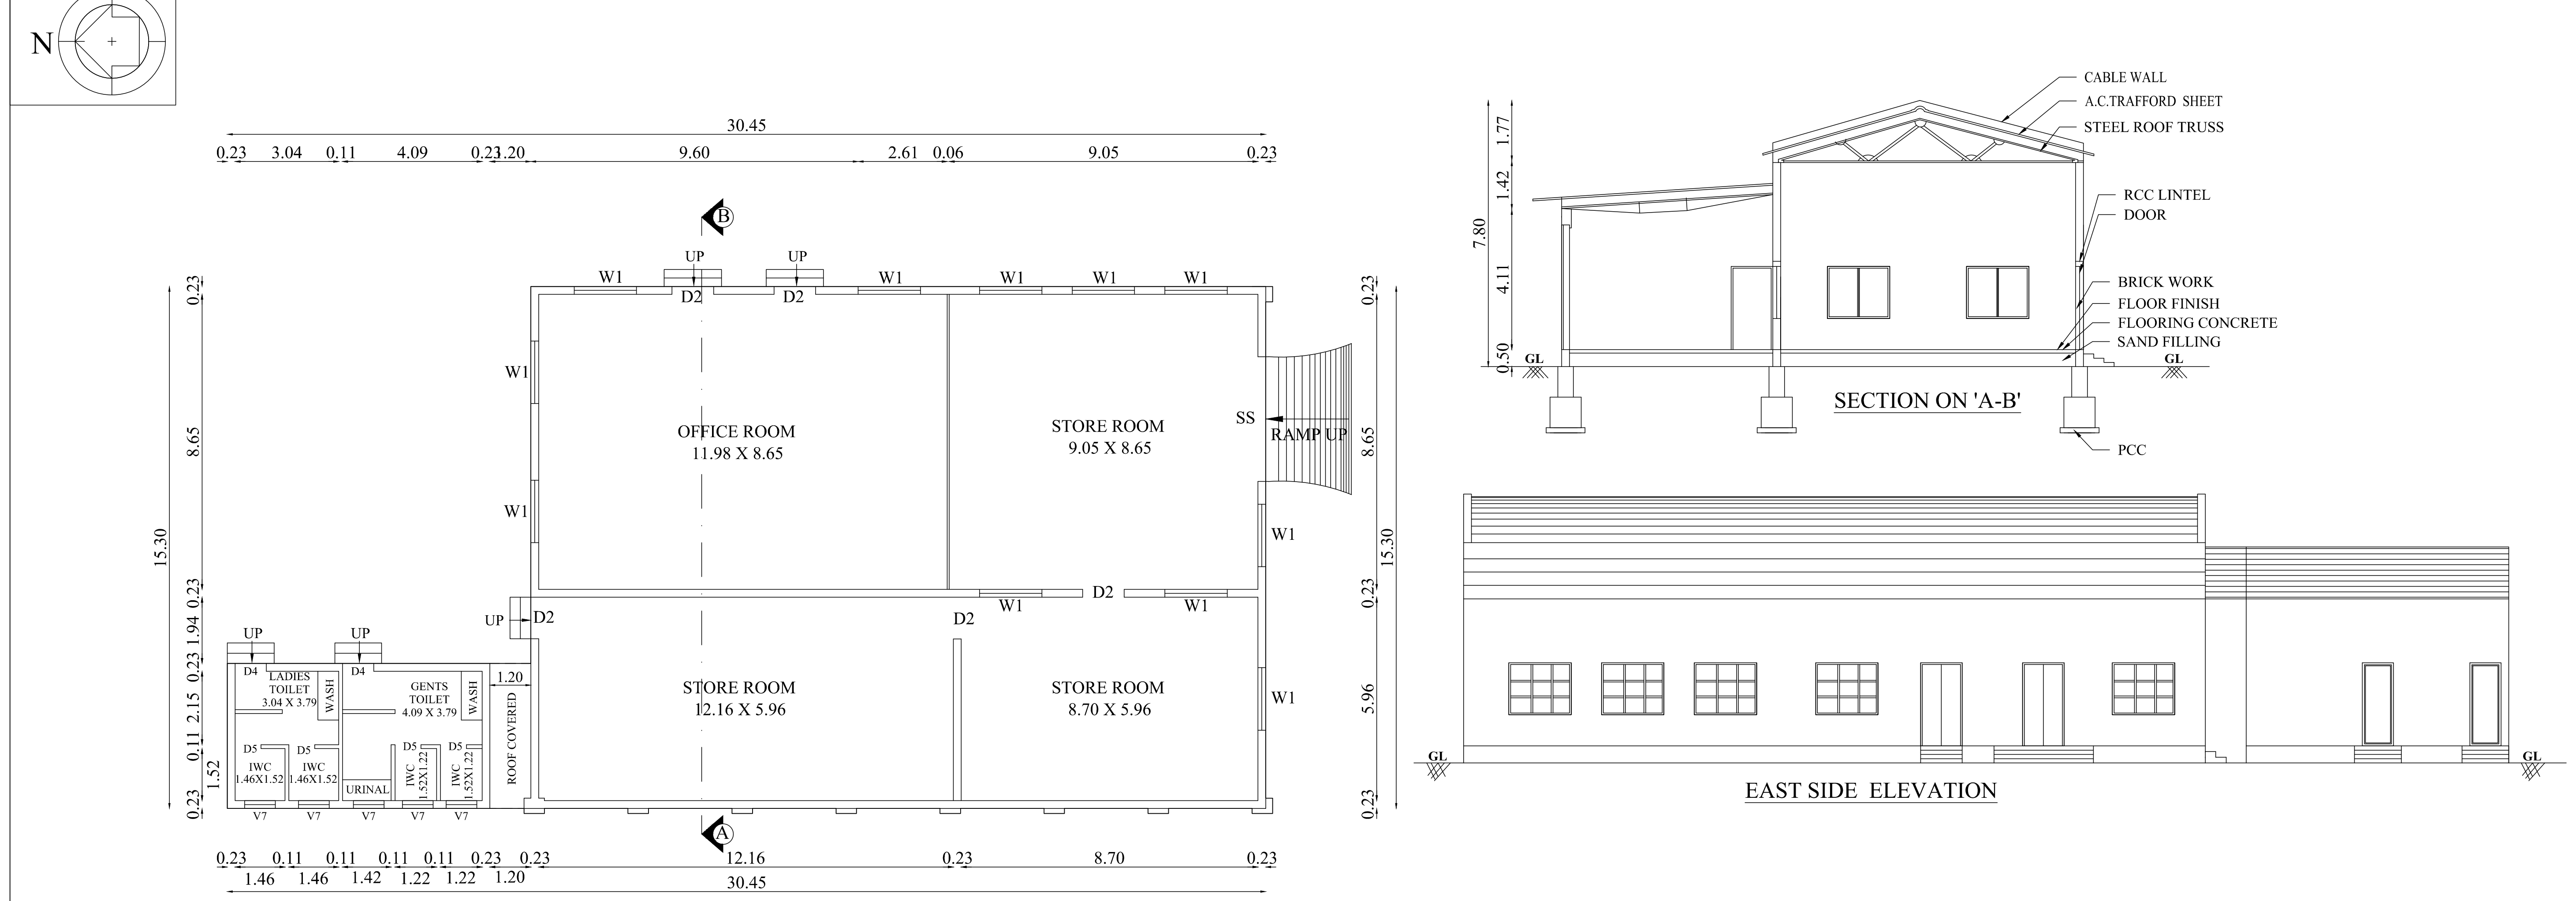

GROUND FLOOR PLAN

SECTION ON 'A-B'

EAST SIDE ELEVATION

BLOCK- 23

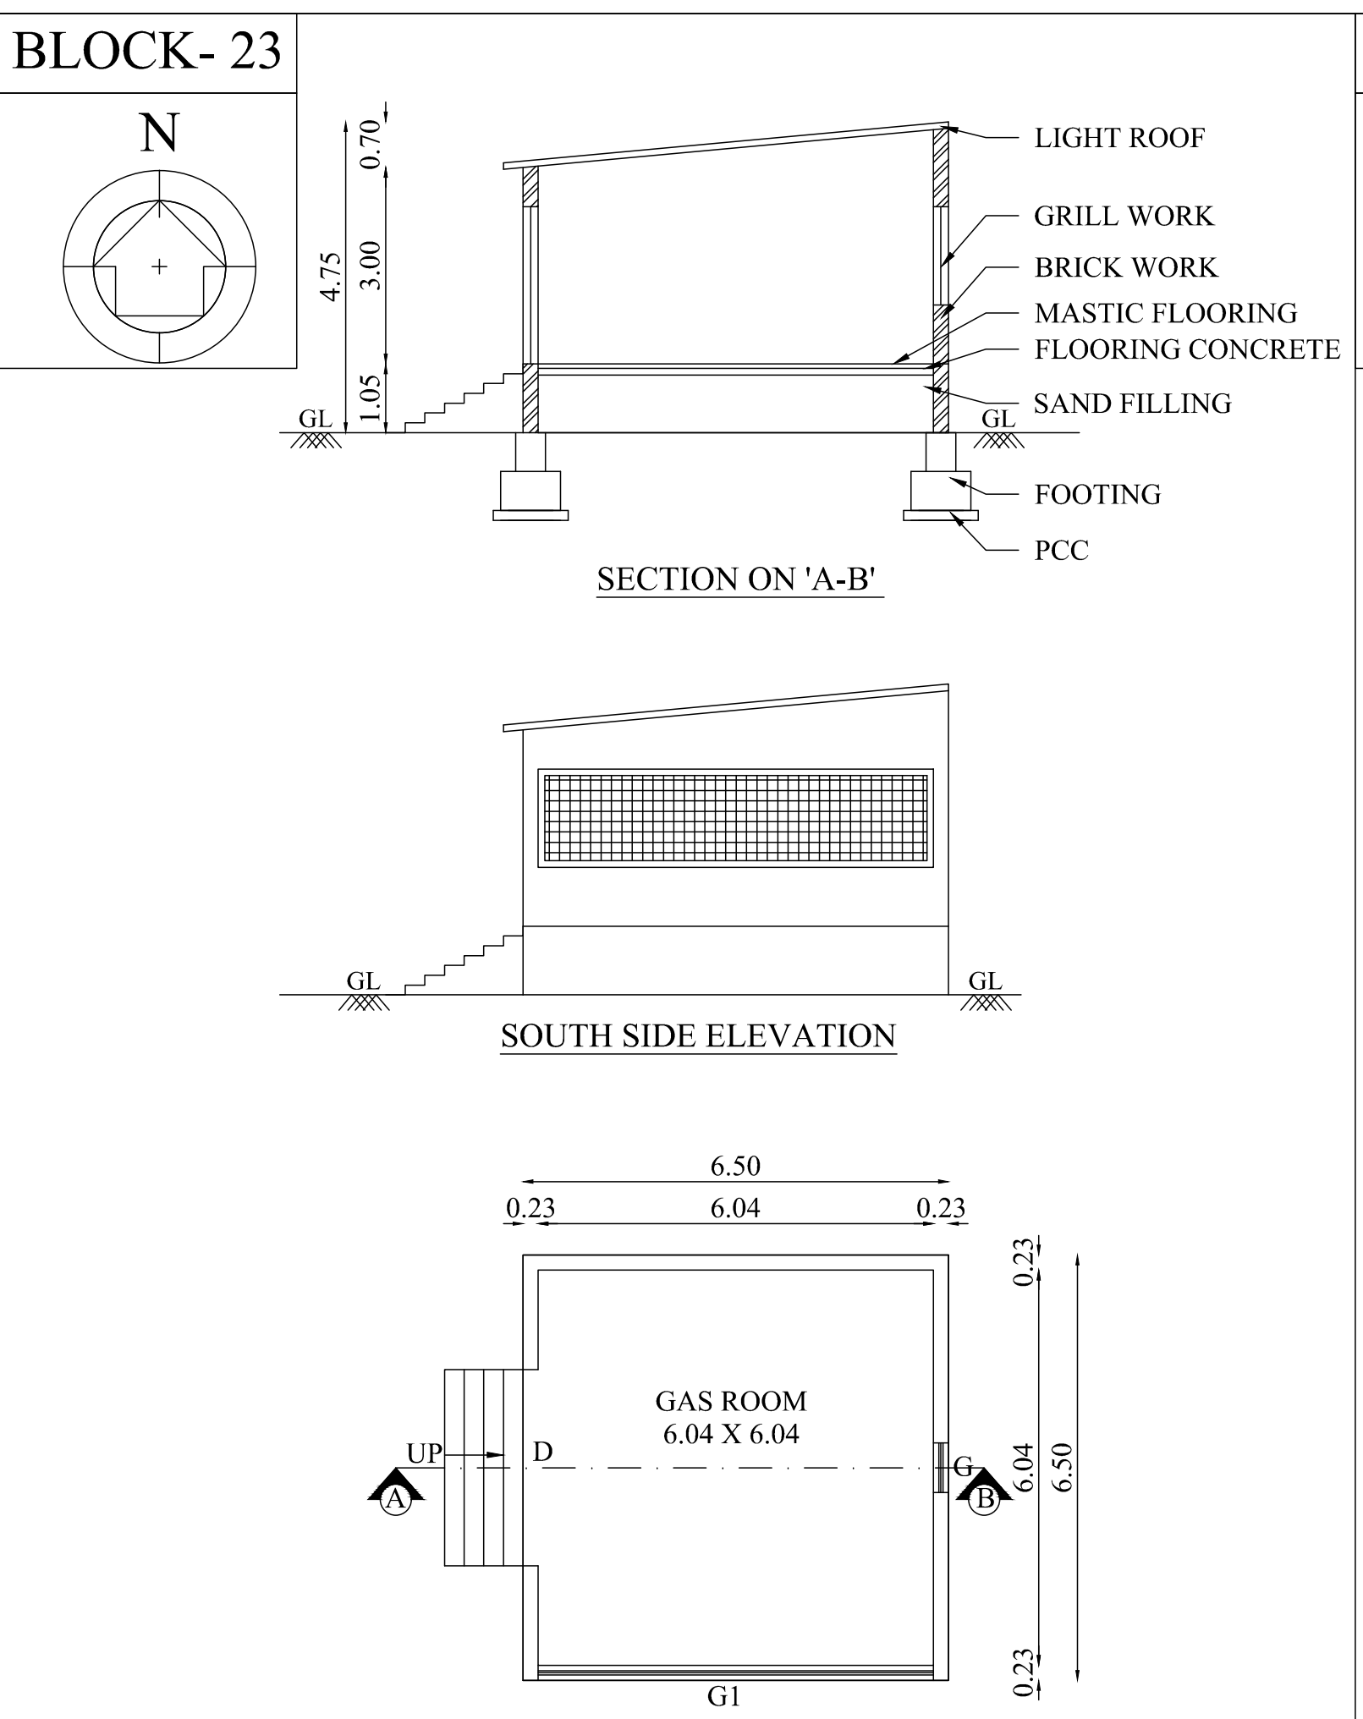

SECTION ON 'A-B'

SOUTH SIDE ELEVATION

GROUND FLOOR PLAN

SECURITY CABIN -1

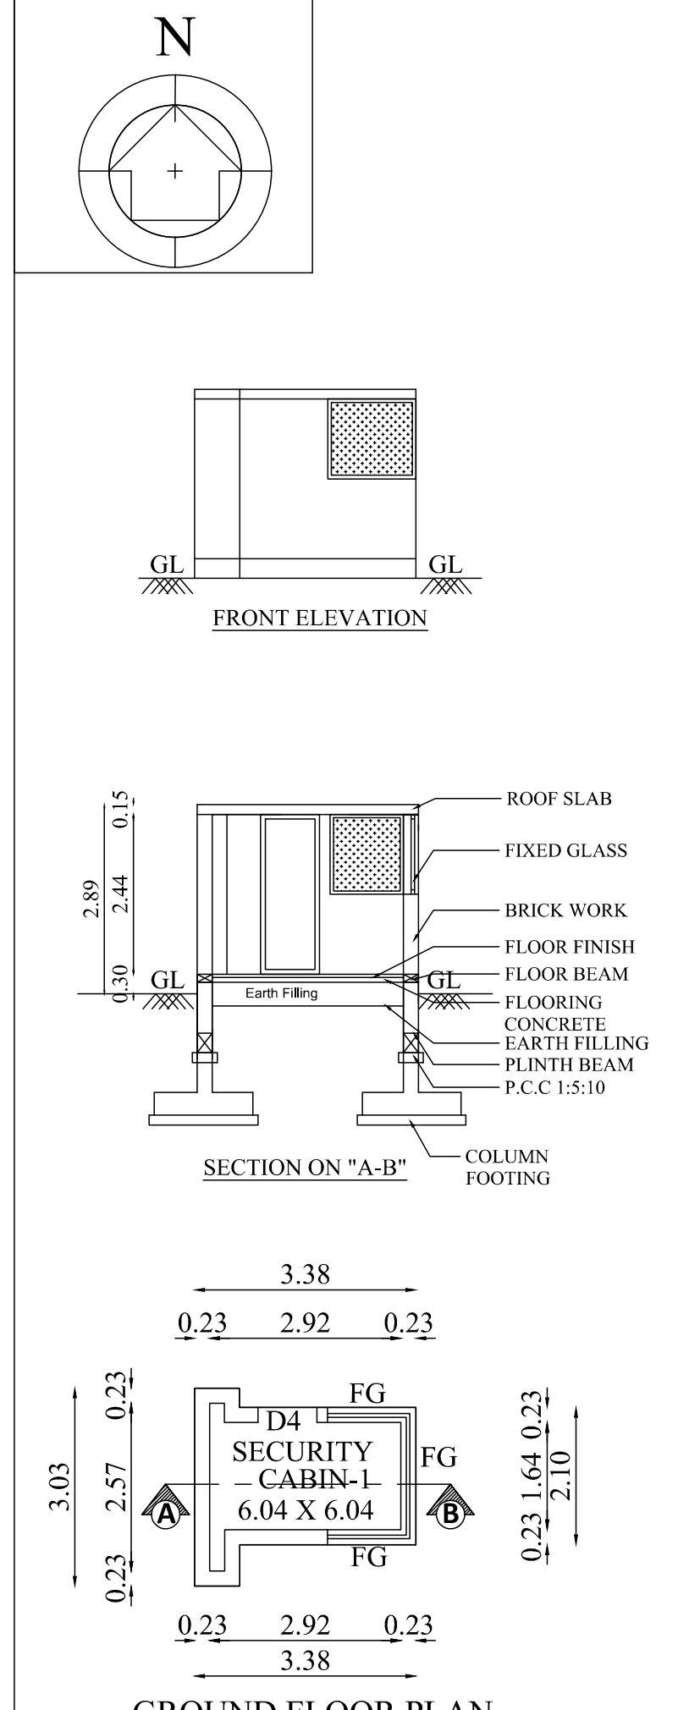

FRONT ELEVATION

SECTION ON "A-B"

GROUND FLOOR PLAN

SECURITY CABIN -2

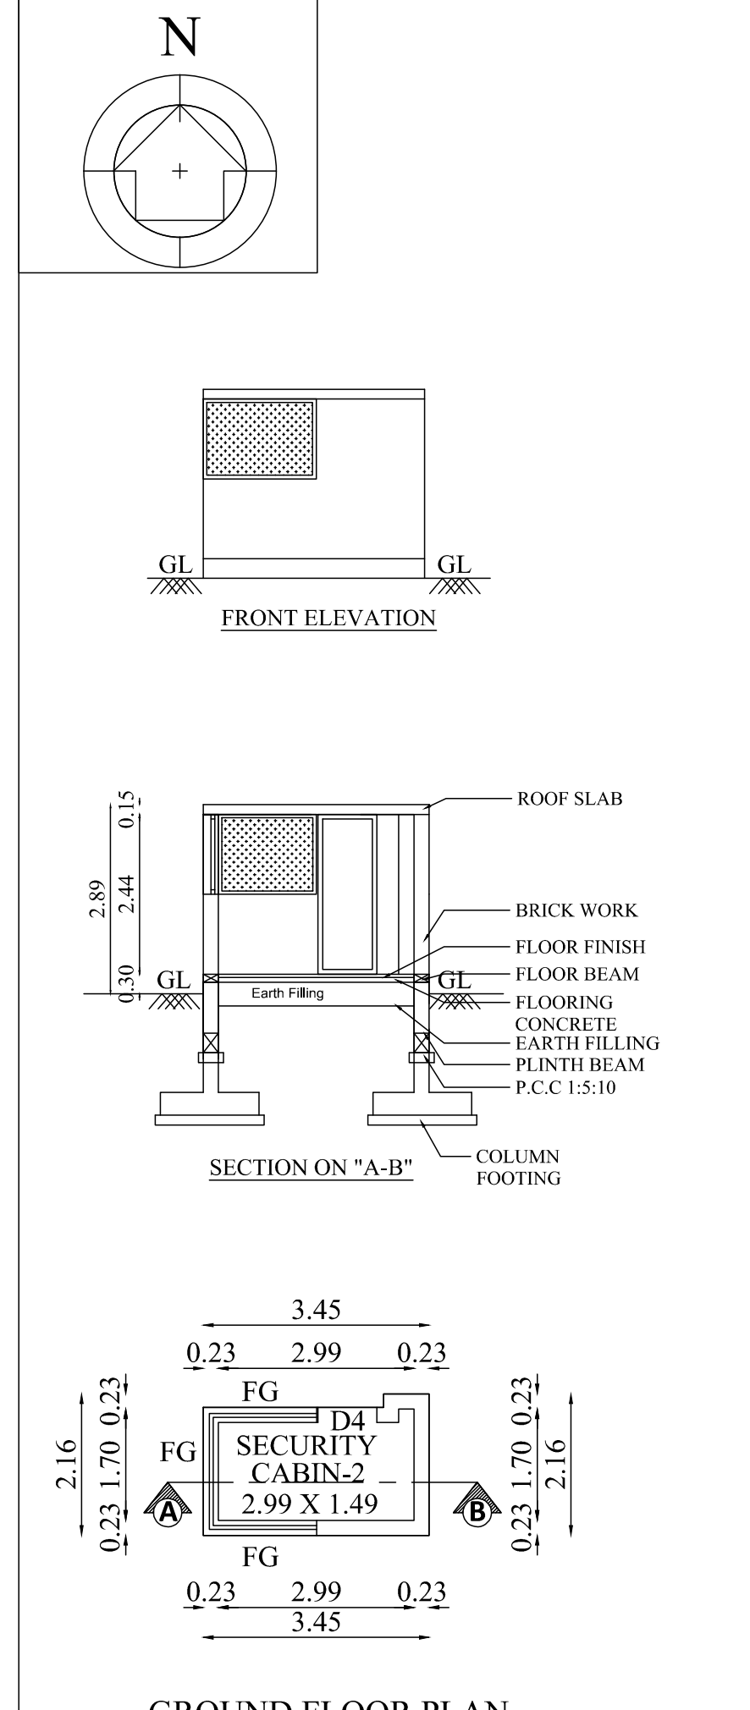

FRONT ELEVATION

SECTION ON "A-B"

GROUND FLOOR PLAN

BLOCK - 11,15,17,19,22,23, SECURITY CABIN AND VESSEL WASH AREA

SHEET NO- 11/24

PSG & SONS' CHARITIES
PSG INSTITUTE OF TECHNOLOGY AND
APPLIED RESEARCH CAMPUS
NEELAMBUR VILLAGE, SULUR TALUK, COIMBATORE - 641 062.

PLAN SHOWING THE EXISTING CONSTRUCTED POWER HOUSE, STORE ROOM, TOILET , STORE & OFFICE, POWER ROOM, SECURITY CABIN AND PROPOSED GAS ROOM & PROPOSED VESSEL WASH AREA BUILDING IN S.F.NO:111/2B, 112/1,128/1A, 128/2A,129/1, 130/1, 130/2,130/3,131/2,135/3, 136/3D2,136/6B **Pt** & 137/1 **Pt** AT NEELAMBUR VILLAGE, SULUR TALUK, COIMBATORE DISTRICT.

Scale 1 : 100

AREA DETAILS:

Floor Name	FSI Area (in Sqm)	Non-FSI Area (in Sqm)	Total Buildup Area (in Sqm)
BLOCK - 11 (POWER HOUSE)			
GROUND FLOOR	463.08		463.08
BLOCK - 15 (STORE ROOM)			
GROUND FLOOR	218.10		218.10
BLOCK - 17 (TOILET BLOCK-1)			
GROUND FLOOR	114.98		114.98
BLOCK - 19 (STORE & OFFICE)			
GROUND FLOOR	415.56		415.56
BLOCK - 22 (POWER ROOM)			
GROUND FLOOR	22.02		22.02
BLOCK - 23 (GAS ROOM)			
GROUND FLOOR	42.25		42.25
VESSEL WASH AREA			
GROUND FLOOR	64.39		64.39
SECURITY CABIN -1			
GROUND FLOOR	7.72		7.72
SECURITY CABIN -2			
GROUND FLOOR	6.88		6.88

JOINERY DETAILS

TYPE	DESCRIPTION	SIZE
RS	ROLLING SHUTTER	3.05 X 3.05
D	DOOR	3.00 X 2.44
D1	DOOR 1	1.50 X 2.13
D2	DOOR 2	1.22 X 2.13
D3	DOOR 3	1.00 X 2.13
D4	DOOR 4	0.90 X 2.13
D5	DOOR 5	0.76 X 2.13
D6	DOOR 6	1.80 X 2.13
SS	STEEL SHUTTER	3.64 X 2.44
W	WINDOW	2.44 X 1.68
W1	WINDOW 1	1.83 X 1.52
G	GRILL	0.76 X 1.50
G1	GRILL 1	6.04 X 1.50
V	VENTILATOR	5.60 X 0.61
V1	VENTILATOR 1	4.84 X 0.61
V2	VENTILATOR 2	4.50 X 0.61
V3	VENTILATOR 3	2.44 X 0.61
V4	VENTILATOR 4	2.00 X 0.61
V5	VENTILATOR 5	1.83 X 0.61
V6	VENTILATOR 6	1.55 X 0.61
V7	VENTILATOR 7	0.90 X 0.61
V8	VENTILATOR 8	4.06 X 0.61

All metric dimensions are in metre

🧯 — FIRE EXTINGUISHER

T. GUNASEKAR. B.E.,
REGISTERED QUALITY AUDITOR
DTCP REGISTRATION No. QA / 003 / 2022 dtd 05 / 04 / 2022
104 A, LAKSHMIPURAM 6TH STREET,
PEELAMEDU EAST POST,CBE - 641004
MOB - 8300903739

Quality Auditor

D. RATHINASWAMY
Construction Engineer
Coimbatore LPA/CE/15/10/119
PSG Institute of Technology and Applied Research
Neelambur, Coimbatore-641 062.

Construction Engineer

K. Senjadaivel
Ar. K. SENJADAIVEL, B.Arch,
Registered Architect Grade-I
07/RA - I/2019 (SALEM DTCP)
SREE ASSOCIATES,
22-A Budhhar St, Opp.To Seetha Kalyana Mandapam,
Erode Main Road, Gobichettipalayam-638476.

Architect

Er.S.PRAVEEN KUMAR, B.E.,M.Tech.,
Chartered Engineer (AM183598-2)
SDTCP/SE/GR-I/03/2022
4/338, Bharathi Nagar,
Jagir Ammapalayam, SALEM-636 302.

Structural Engineer

For P.S. GOVINDASWAMY NAIDU & SONS CHARITIES
L GOPALAKRISHNAN
MANAGING TRUSTEE

Applicant

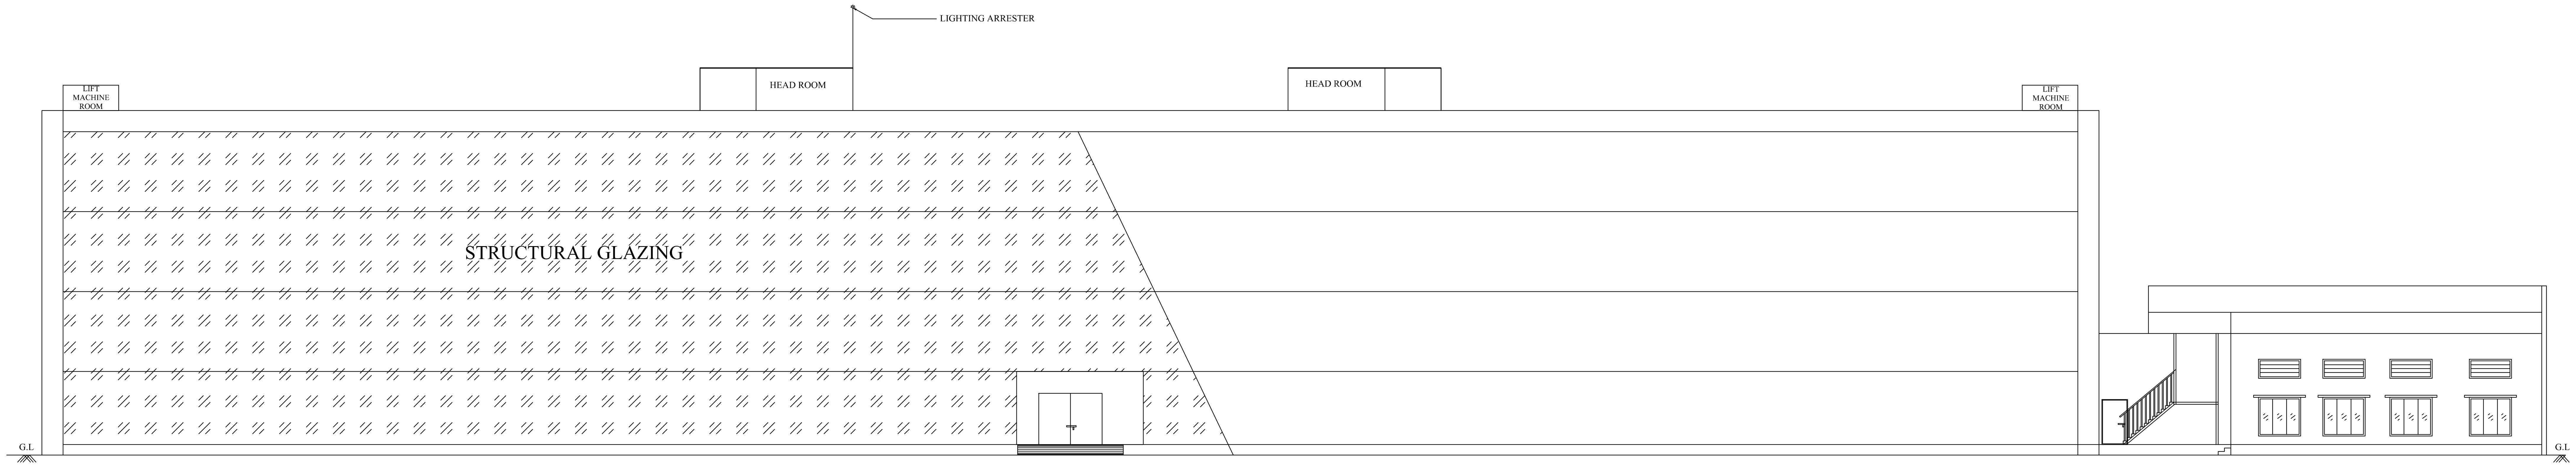

SOUTH SIDE ELEVATION

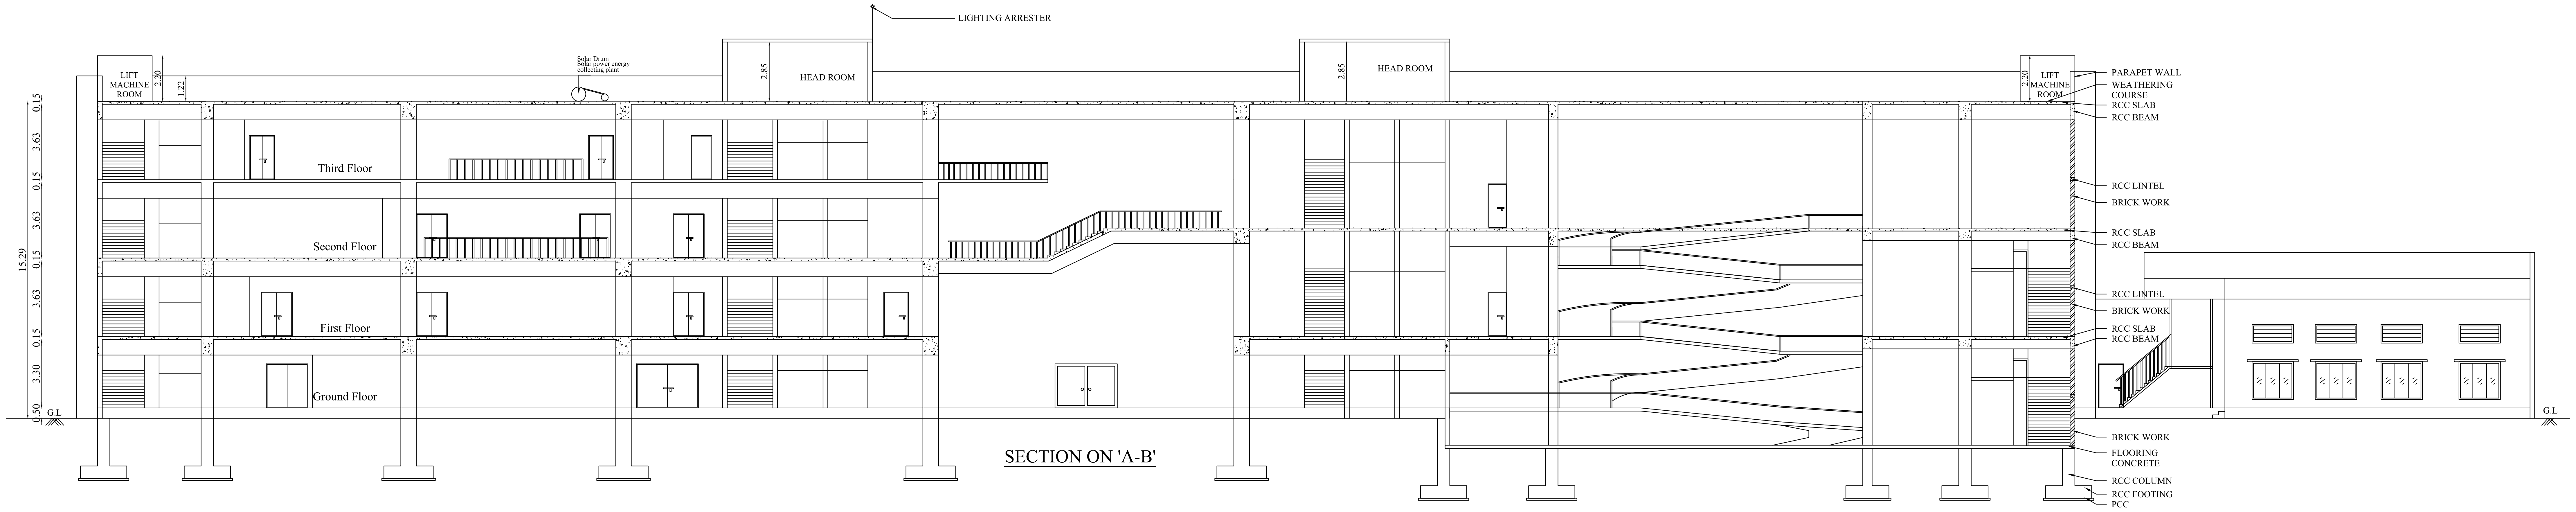

SECTION ON 'A-B'

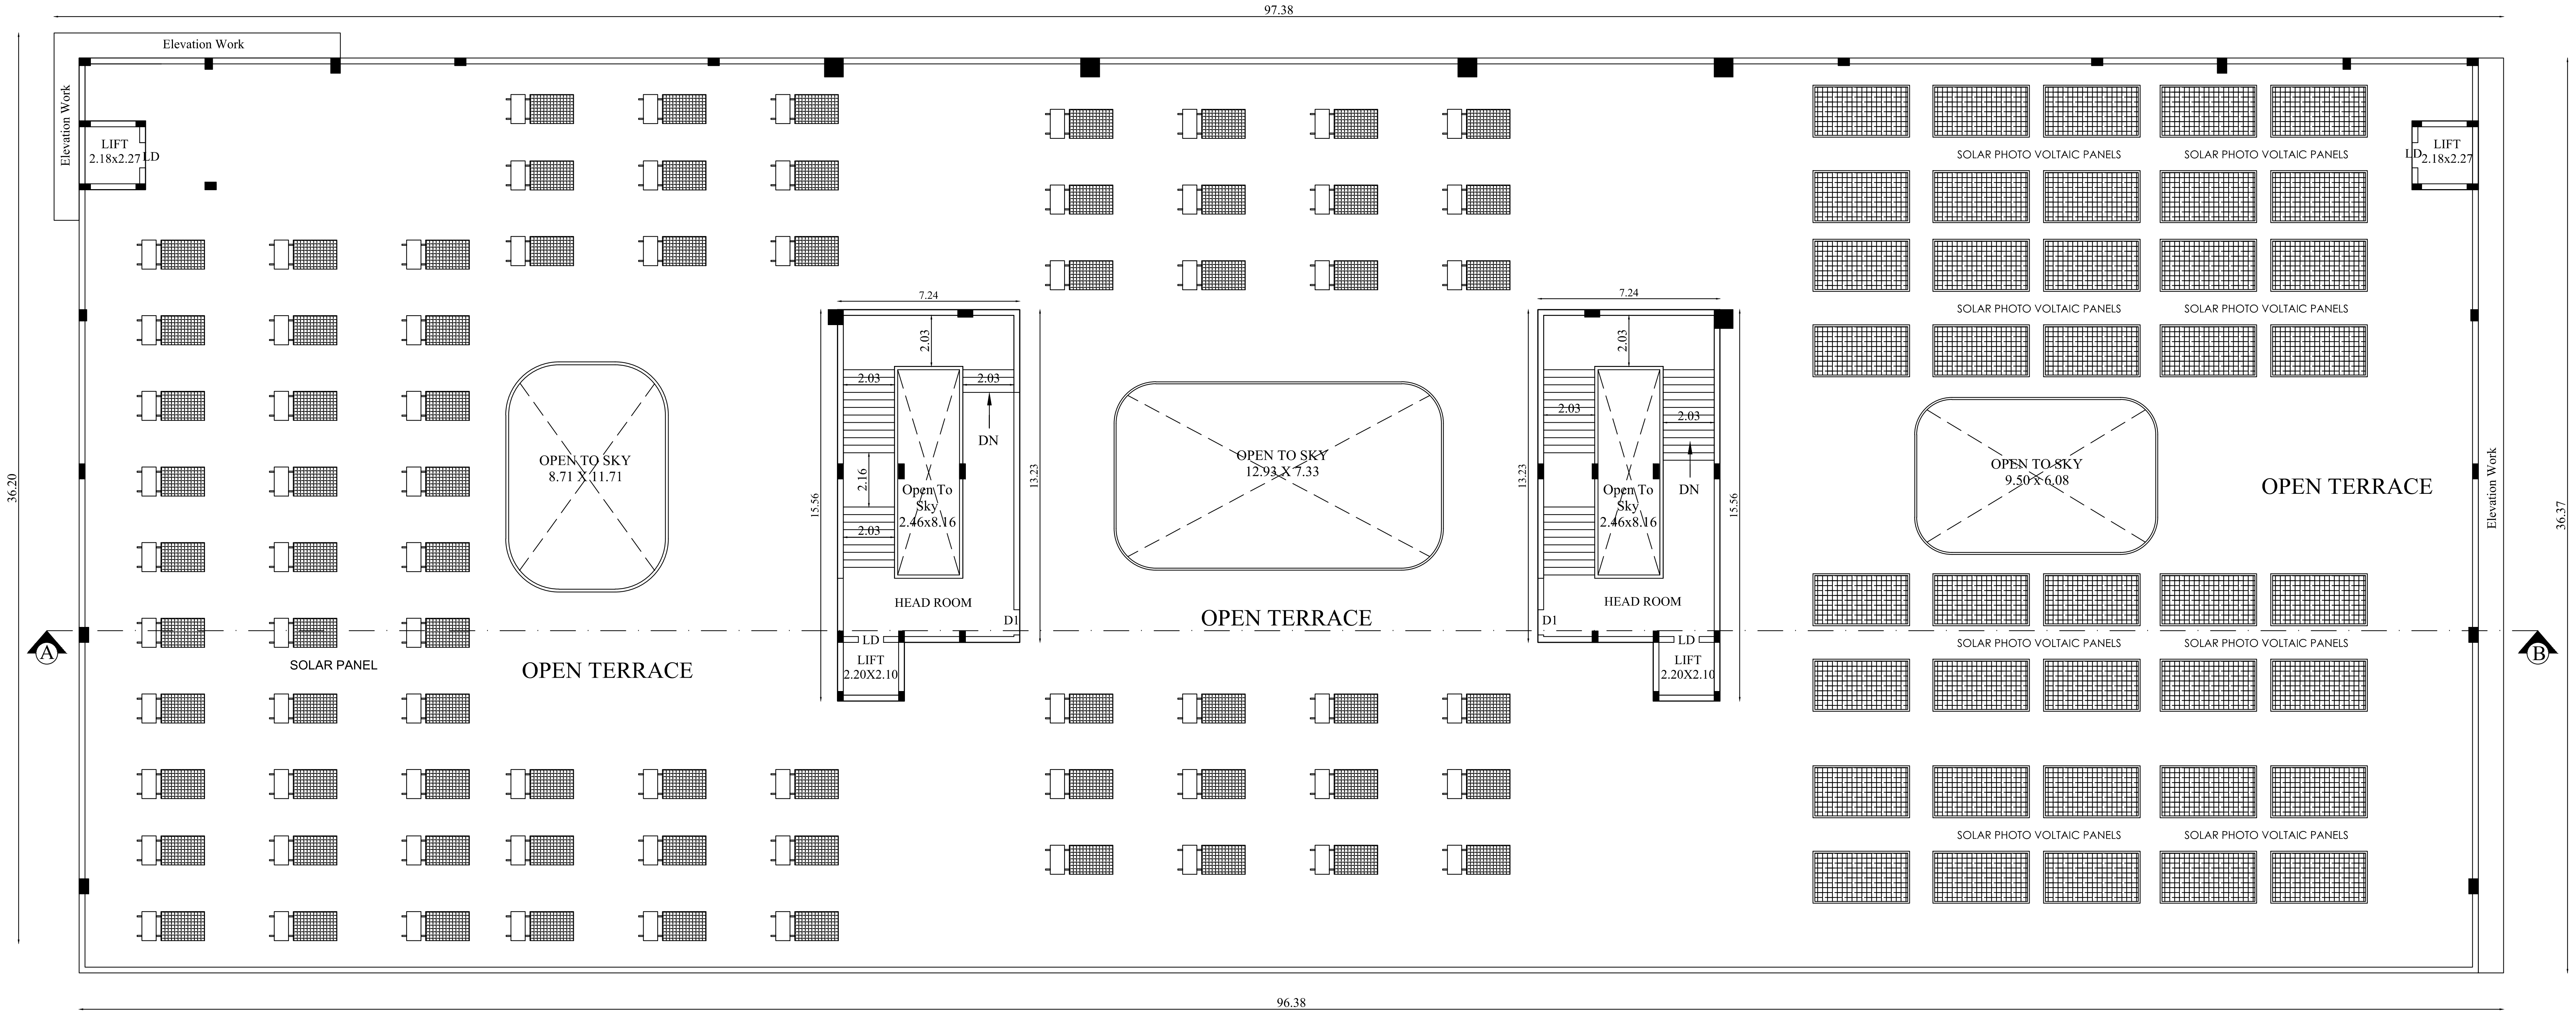

TERRACE FLOOR PLAN

BLOCK - 10	TERRACE FLOOR , SECTION & ELEVATION	SHEET NO- 10/24

PSG & SONS' CHARITIES
PSG INSTITUTE OF ARCHITECTURE AND PLANNING
NEELAMBUR VILLAGE, SULUR TALUK, COIMBATORE - 641 062.

PLAN SHOWING THE EXISTING APPROVED & EXISTING CONSTRUCTED OPEN TERRACE FLOOR , SECTION & ELEVATION OF IAP/ LIBRARY & MUSEUM BUILDING IN S.F.NO:111/2B, 112/1,128/1A,128/2A,129/1, 130/1, 130/2,130/3,131/2,135/3, 136/3D2,136/6B Pt & 137/1 Pt AT NEELAMBUR VILLAGE, SULUR TALUK, COIMBATORE DISTRICT.

North

Scale 1 : 100

AREA DETAILS:

BLOCK - 10 (IAP/ LIBRARY & MUSEUM)

Floor Name	FSI Area (in Sqm)	Non-FSI Area (in Sqm)	Total Buildup Area (in Sqm)
TERRACE FLOOR	-	218.32	218.32

JOINERY DETAILS

TYPE	DESCRIPTION	SIZE
RS	ROLLING SHUTTER	2.44 X 2.44
MD	MAIN DOOR	3.00 X 2.44
MD1	MAIN DOOR 1	2.00 X 2.44
LD	LIFT DOOR	1.00 X 2.13
D	DOOR	1.50 X 2.13
D1	DOOR 1	1.22 X 2.13
D2	DOOR 2	1.00 X 2.13
D3	DOOR 3	0.90 X 2.13
D4	DOOR 4	0.76 X 2.13
SD	SLIDING DOOR	1.50 X 2.13
W1	WINDOW 1	2.00 X 1.83
V1	VENTILATOR	2.00 X 0.61

All metric dimensions are in metre

🧯 — FIRE EXTINGUISHER

T. GUNASEKAR. B.E..
REGISTERED QUALITY AUDITOR
DTCP REGISTRATION No. QA / 003 / 2022 dtd 05 / 04 / 2022
104 A, LAKSHMIPURAM 6TH STREET,
PEELAMEDU EAST POST,CBE - 641004
MOB - 8300903739

Quality Auditor

D. RATHINASWAMY
Construction Engineer
Coimbatore LPA/CE/19/10/119
PSG Institute of Technology and Applied Research
Neelambur, Coimbatore-641 062.

Construction Engineer

K. Senjadaivel
Ar. K. SENJADAIVEL, B.Arch,
Registered Architect Grade-I
07/RA - I/2019 (SALEM DTCP)
SREE ASSOCIATES,
22-A Budhhar St, Opp.To Seetha Kalyana Mandapam,
Erode Main Road, Gobichettipalayam-638476.

Architect

Er.S.PRAVEEN KUMAR, B.E.,M.Tech.,
Chartered Engineer (AM183598-2)
SDTCP/SE/GR-I/03/2022
4/338, Bharathi Nagar,
Jagir Ammapalayam, SALEM-636 302.

Structural Engineer

For P.S. GOVINDASWAMY NAIDU & SONS CHARITIES
L GOPALAKRISHNAN
MANAGING TRUSTEE

Applicant

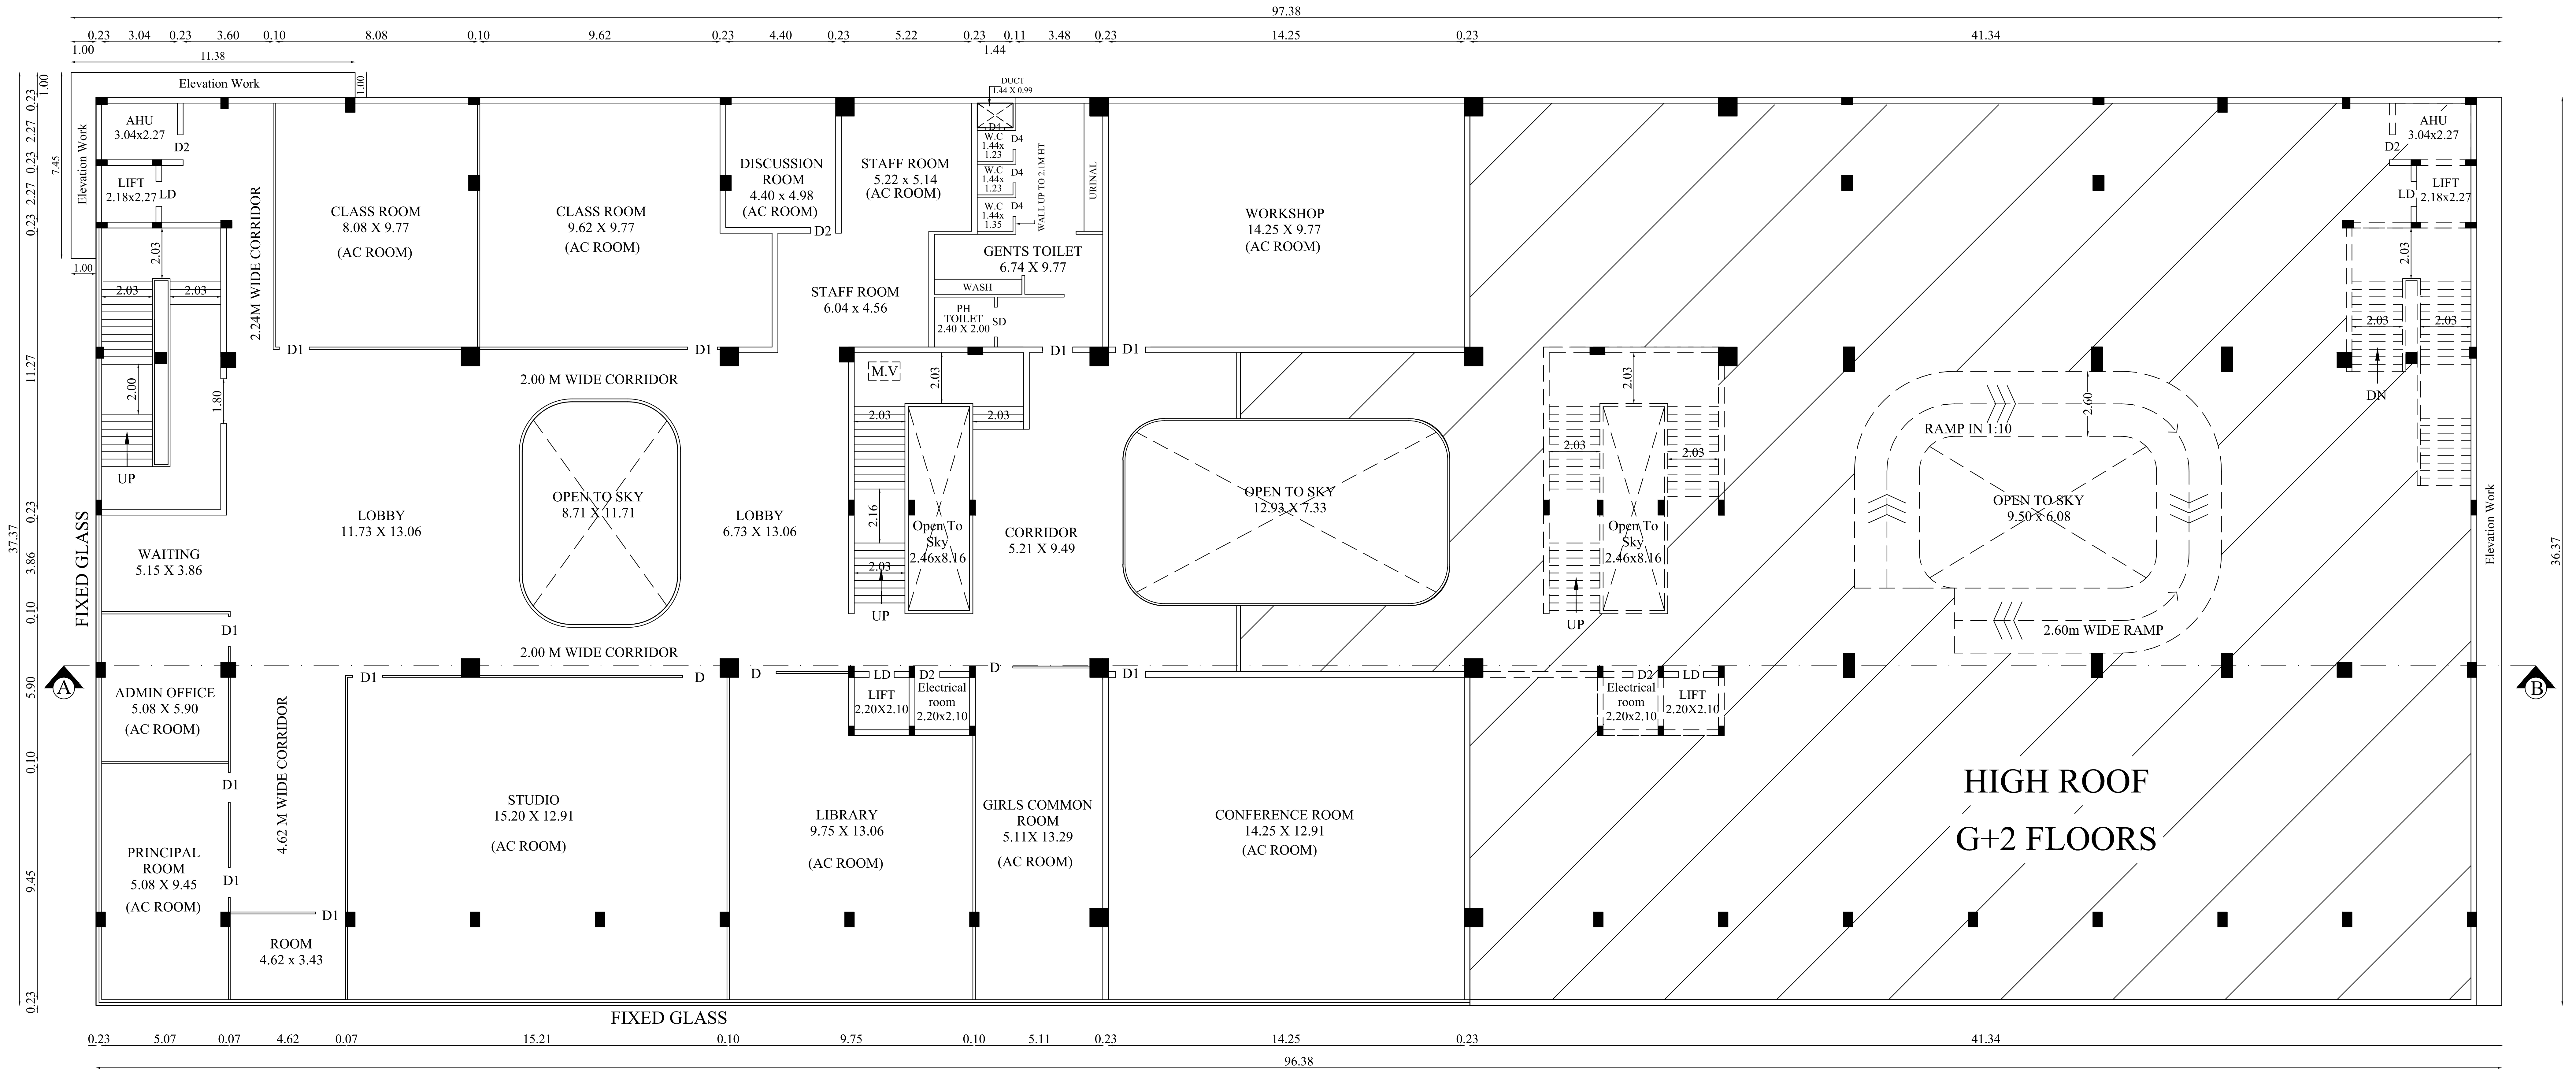

THIRD FLOOR PLAN

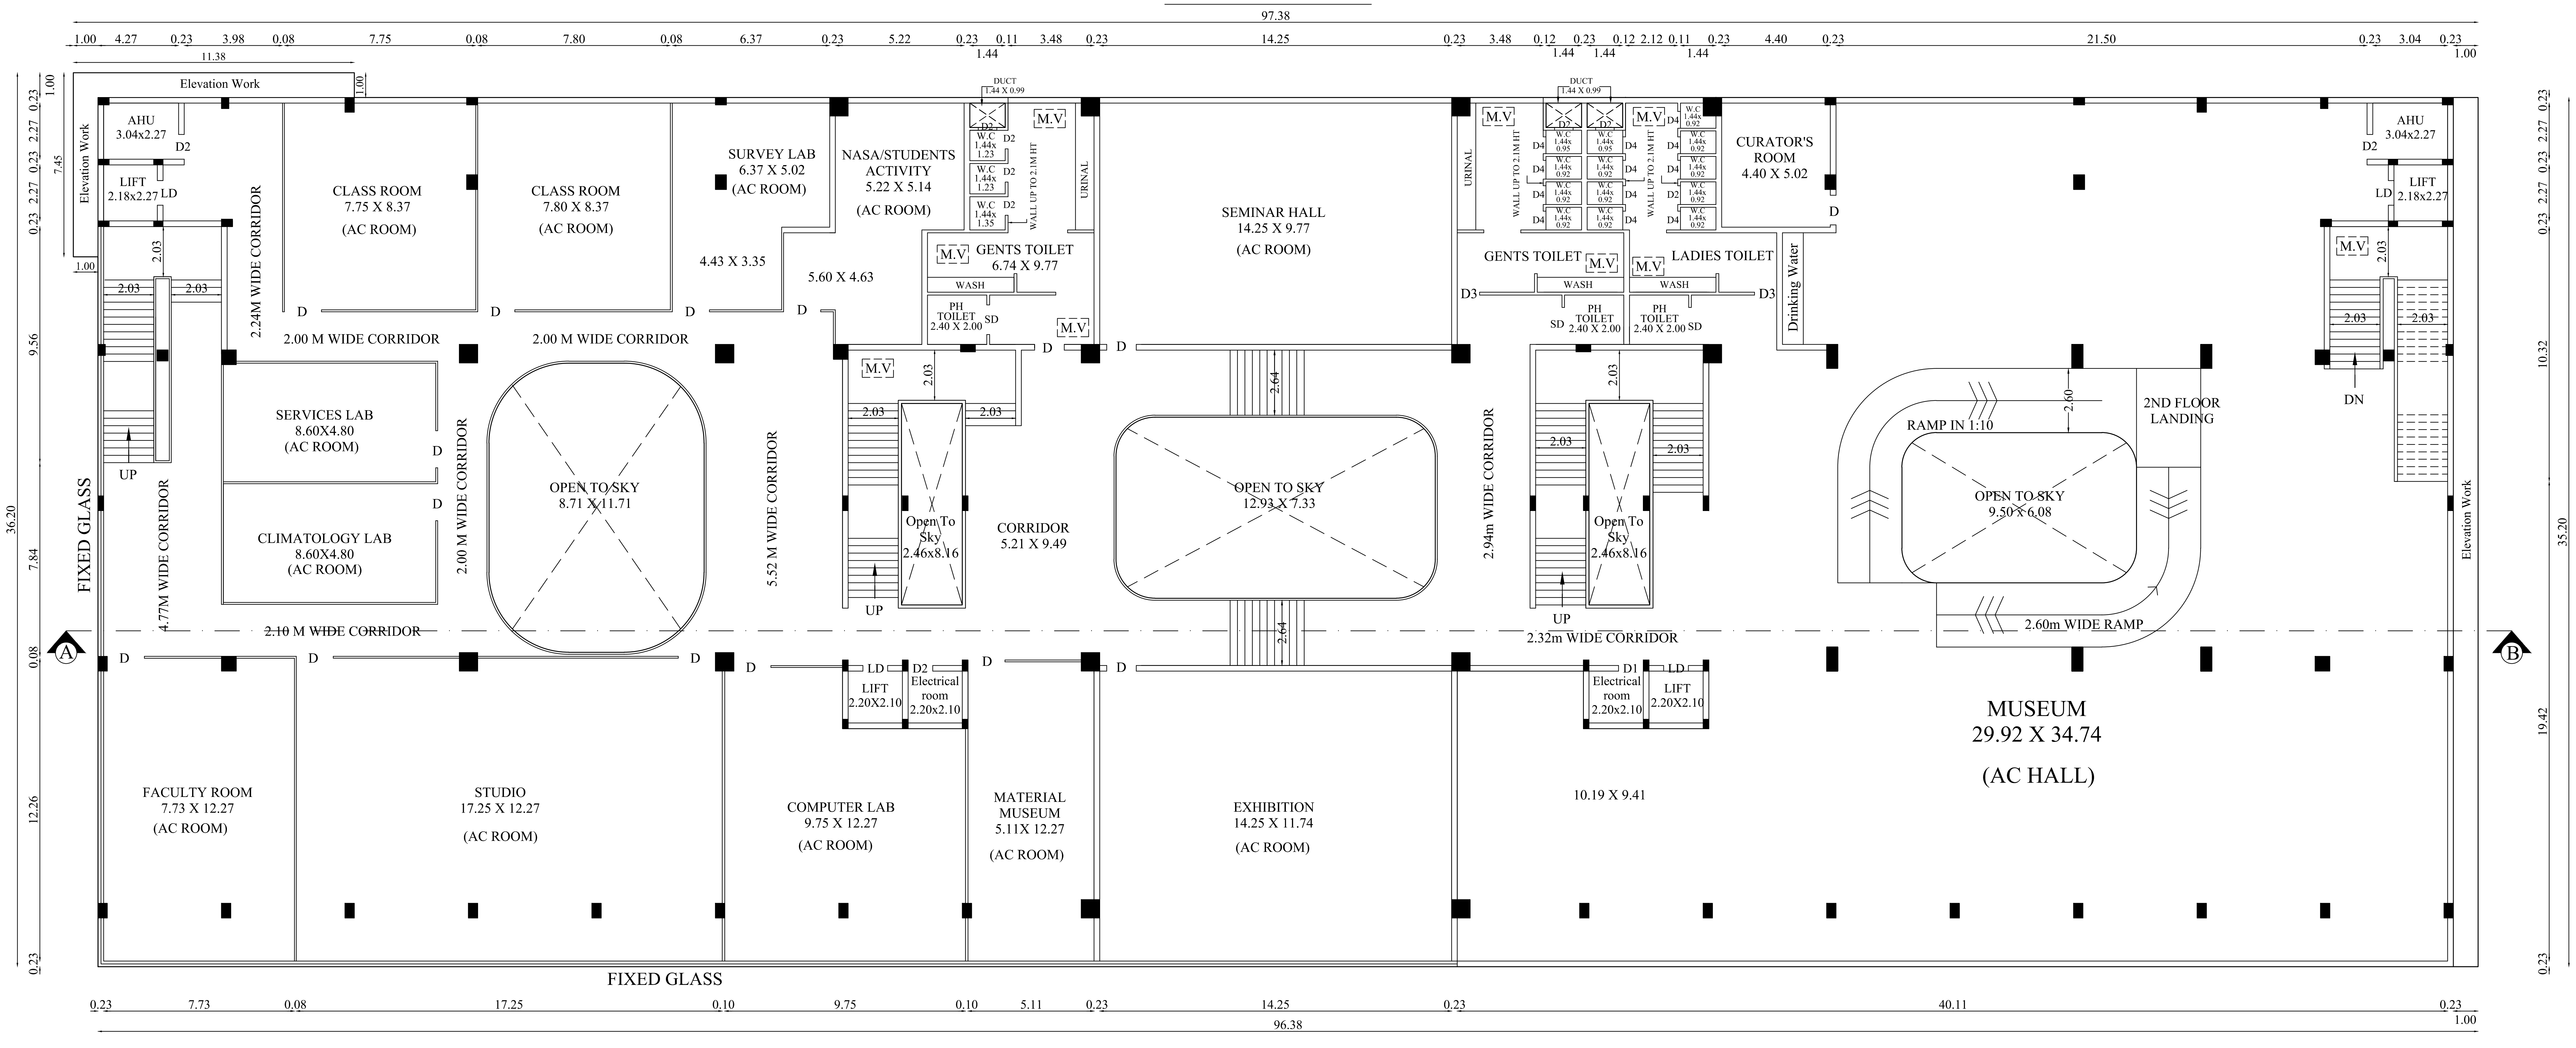

SECOND FLOOR PLAN

BLOCK - 10	SECOND & THIRD FLOOR	SHEET NO- 9/24

PSG & SONS' CHARITIES

PSG INSTITUTE OF ARCHITECTURE AND PLANNING

NEELAMBUR VILLAGE, SULUR TALUK, COIMBATORE - 641 062.

PLAN SHOWING THE EXISTING APPROVED & EXISTING CONSTRUCTED SECOND & THIRD FLOOR IAP/ LIBRARY & MUSEUM BUILDING IN S.F.NO:111/2B, 112/1,128/1A,128/2A,129/1, 130/1, 130/2,130/3,131/2,135/3, 136/3D2,136/6B Pt & 137/1 Pt AT NEELAMBUR VILLAGE, SULUR TALUK, COIMBATORE DISTRICT.

North

Scale 1 : 100

AREA DETAILS:

BLOCK - 10 (IAP/ LIBRARY & MUSEUM)

Floor Name	FSI Area (in Sqm)	Non-FSI Area (in Sqm)	Total Buildup Area (in Sqm)
SECOND FLOOR	3124.32	-	3124.32
THIRD FLOOR	1776.86	-	1776.86

JOINERY DETAILS

TYPE	DESCRIPTION	SIZE
RS	ROLLING SHUTTER	2.44 X 2.44
MD	MAIN DOOR	3.00 X 2.44
MD1	MAIN DOOR 1	2.00 X 2.44
LD	LIFT DOOR	1.00 X 2.13
D	DOOR	1.50 X 2.13
D1	DOOR 1	1.22 X 2.13
D2	DOOR 2	1.00 X 2.13
D3	DOOR 3	0.90 X 2.13
D4	DOOR 4	0.76 X 2.13
SD	SLIDING DOOR	1.50 X 2.13
W1	WINDOW 1	2.00 X 1.83
V1	VENTILATOR	2.00 X 0.61

All metric dimensions are in metre

🧯 — FIRE EXTINGUISHER

T. GUNASEKAR. B.E.,
REGISTERED QUALITY AUDITOR
DTCP REGISTRATION No. QA / 003 / 2022 dtd 05 / 04 / 2022
104 A, LAKSHMIPURAM 6TH STREET,
PEELAMEDU EAST POST,CBE - 641004
MOB - 8300903739

Quality Auditor

D. RATHINASWAMY
Construction Engineer
Coimbatore LPA/CE/10/10/119
PSG Institute of Technology and Applied Research
Neelambur, Coimbatore-641 062.

Construction Engineer

K. Senjadaivel
Ar. K. SENJADAIVEL, B.Arch,
Registered Architect Grade-I
07/RA - I/2019 (SALEM DTCP)
SREE ASSOCIATES,
22-A Budhhar St, Opp.To Seetha Kalyana Mandapam,
Erode Main Road, Gobichettipalayam-638476.

Architect

Er.S.PRAVEEN KUMAR, B.E.,M.Tech.,
Chartered Engineer (AM183598-2)
SDTCP/SE/GR-I/03/2022
4/338, Bharathi Nagar,
Jagir Ammapalayam, SALEM-636 302.

Structural Engineer

For P.S. GOVINDASWAMY NAIDU & SONS CHARITIES
L GOPALAKRISHNAN
MANAGING TRUSTEE

Applicant

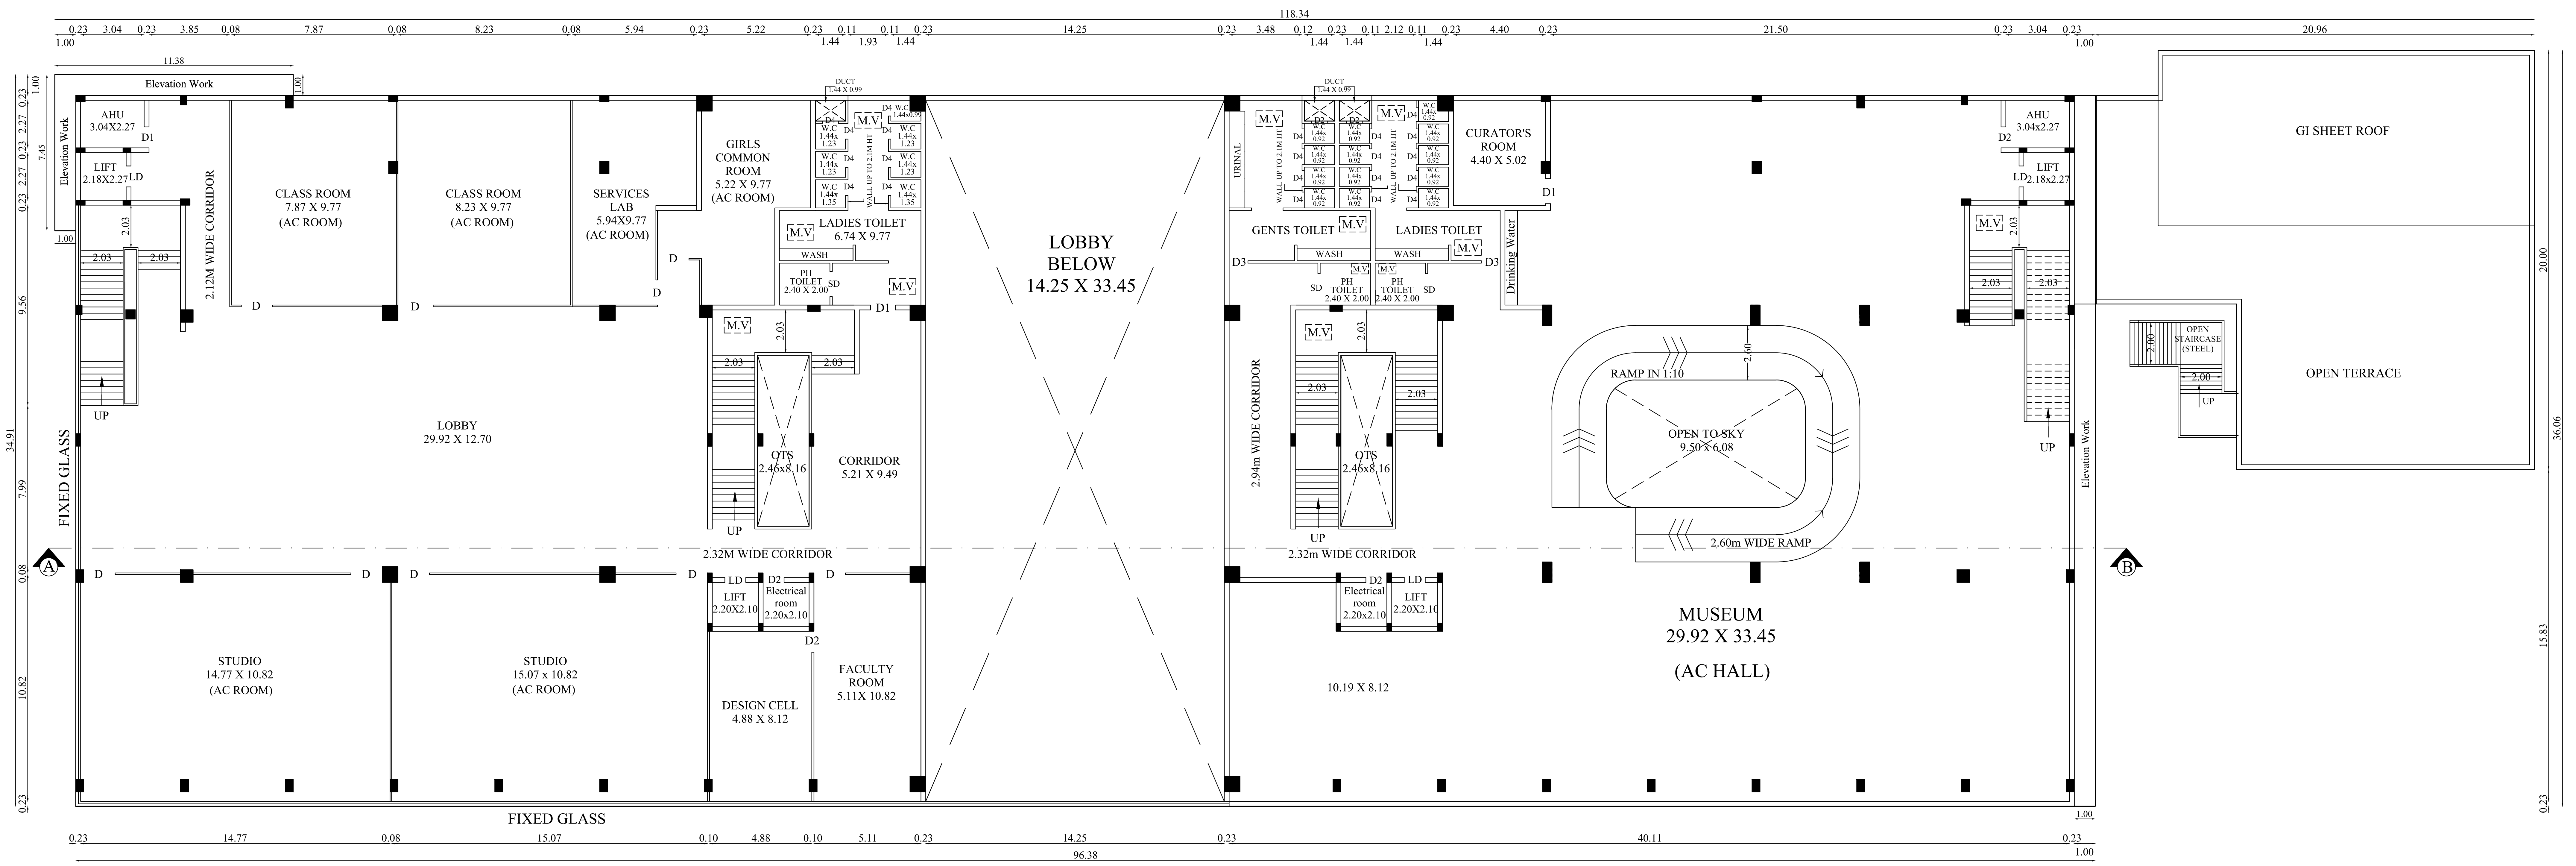

FIRST FLOOR PLAN

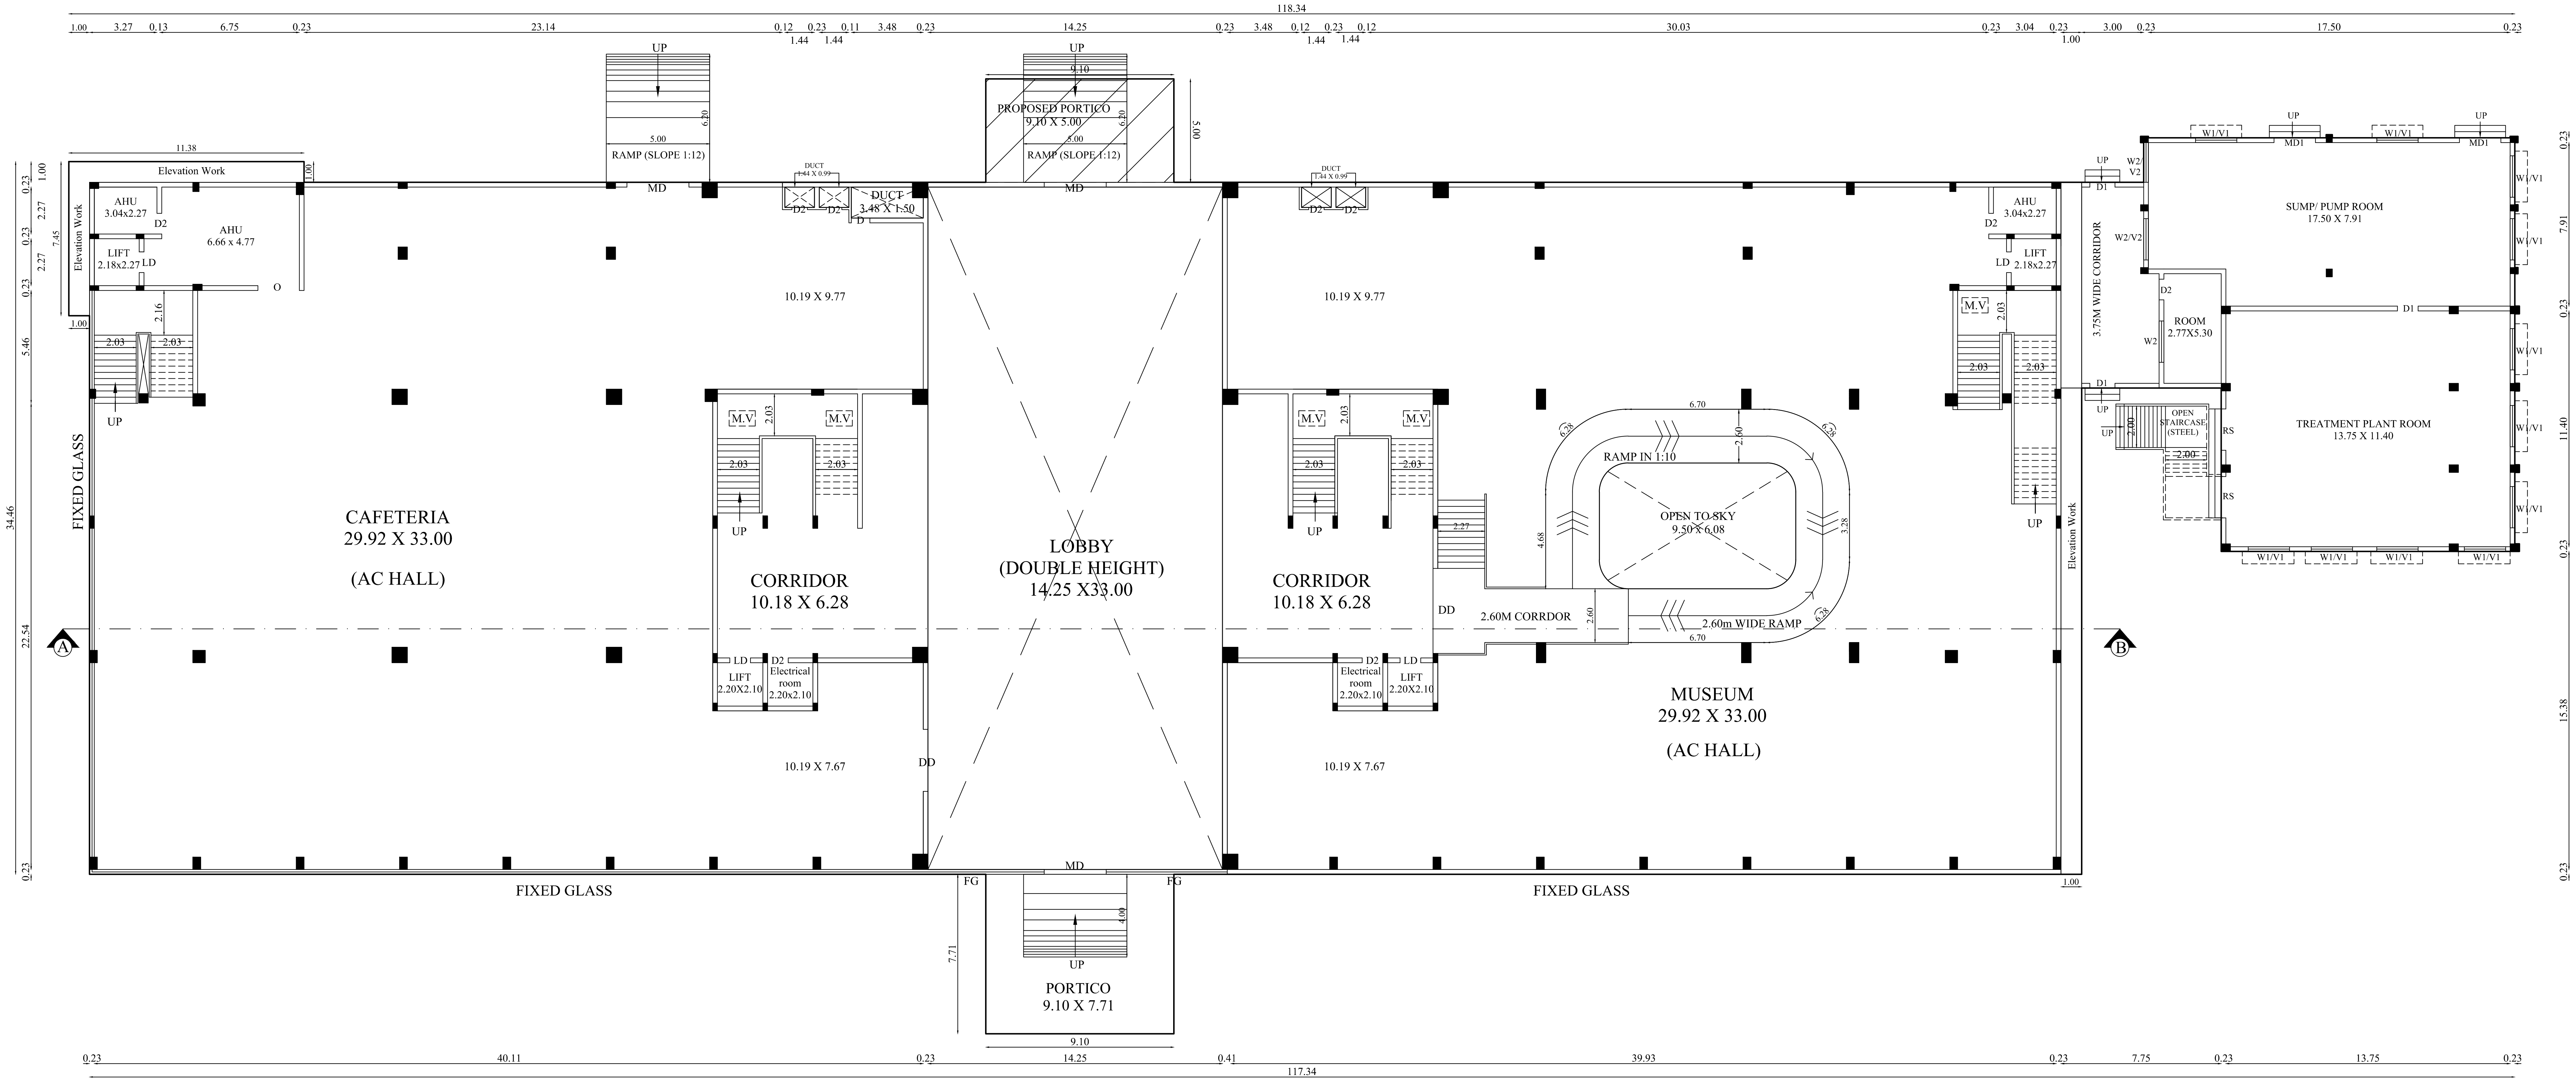

GROUND FLOOR PLAN

BLOCK - 10	GROUND & FIRST FLOOR	SHEET NO- 8/24

PSG & SONS' CHARITIES

PSG INSTITUTE OF ARCHITECTURE AND PLANNING

NEELAMBUR VILLAGE, SULUR TALUK, COIMBATORE - 641 062.

PLAN SHOWING THE EXISTING APPROVED & EXISTING CONSTRUCTED GROUND & FIRST FLOOR IAP/ LIBRARY & MUSEUM BUILDING IN S.F.NO:111/2B, 112/1,128/1A,128/2A,129/1, 130/1, 130/2,130/3,131/2,135/3, 136/3D2,136/6B Pt & 137/1 Pt AT NEELAMBUR VILLAGE, SULUR TALUK, COIMBATORE DISTRICT.

North

Scale 1 : 100

AREA DETAILS:

BLOCK - 10 (IAP/ LIBRARY & MUSEUM)

Floor Name	FSI Area (in Sqm)	Non-FSI Area (in Sqm)	Total Buildup Area (in Sqm)
GROUND FLOOR (Existing)	3093.79	-	3093.79
GROUND FLOOR (Proposed)	45.50	-	45.50
FIRST FLOOR	3185.64	-	3185.64

JOINERY DETAILS

TYPE	DESCRIPTION	SIZE
RS	ROLLING SHUTTER	2.44 X 2.44
MD	MAIN DOOR	3.00 X 2.44
MD1	MAIN DOOR 1	2.00 X 2.44
LD	LIFT DOOR	1.00 X 2.13
D	DOOR	1.50 X 2.13
D1	DOOR 1	1.22 X 2.13
D2	DOOR 2	1.00 X 2.13
D3	DOOR 3	0.90 X 2.13
D4	DOOR 4	0.76 X 2.13
SD	SLIDING DOOR	1.50 X 2.13
W1	WINDOW 1	2.00 X 1.83
V1	VENTILATOR	2.00 X 0.61

All metric dimensions are in metre

— FIRE EXTINGUISHER

T. GUNASEKAR. B.E.,
REGISTERED QUALITY AUDITOR
DTCP REGISTRATION No. QA/003/2022 dtd 05/04/2022
104 A, LAKSHMIPURAM 6TH STREET,
PEELAMEDU EAST POST,CBE - 641004
MOB - 9300903739

Quality Auditor

D. RATHINASWAMY
Construction Engineer
Coimbatore LPA/CE/13/10/119
PSG Institute of Technology and Applied Research
Neelambur, Coimbatore-641 062.

Construction Engineer

K. Senjadaivel
Ar. K. SENJADAIVEL, B.Arch,
Registered Architect Grade-I
07/RA - I/2019 (SALEM DTCP)
SREE ASSOCIATES,
22-A Budhhar St, Opp.To Seetha Kalyana Mandapam,
Erode Main Road, Gobichettipalayam-638476.

Architect

Er.S.PRAVEEN KUMAR, B.E.,M.Tech.,
Chartered Engineer (AM183598-2)
SDTCP/SE/GR-I/03/2022
4/338, Bharathi Nagar,
Jagir Ammapalayam, SALEM-636 302.

Structural Engineer

For P.S. GOVINDASWAMY NAIDU &
SONS CHARITIES

L GOPALAKRISHNAN
MANAGING TRUSTEE

Applicant

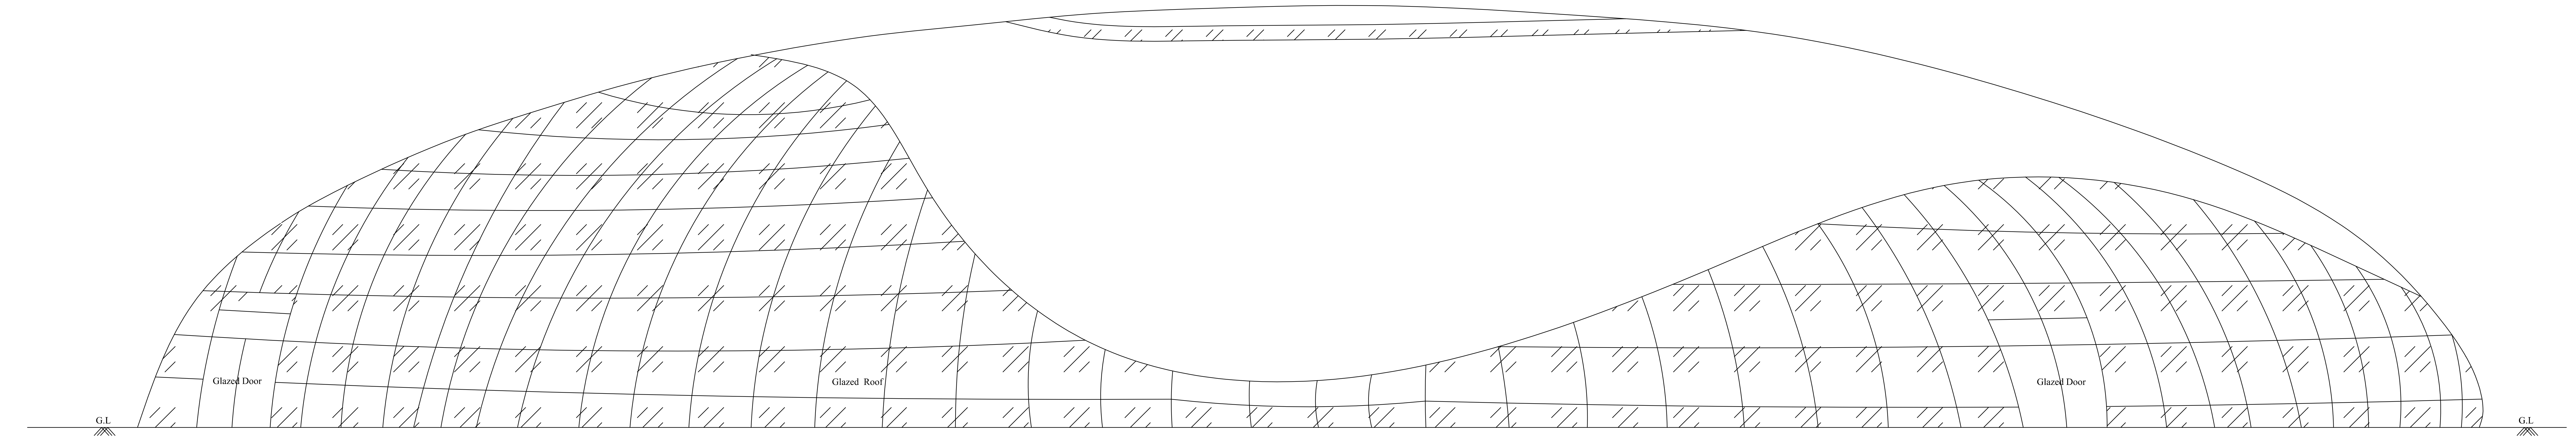

ROAD SIDE ELEVATION

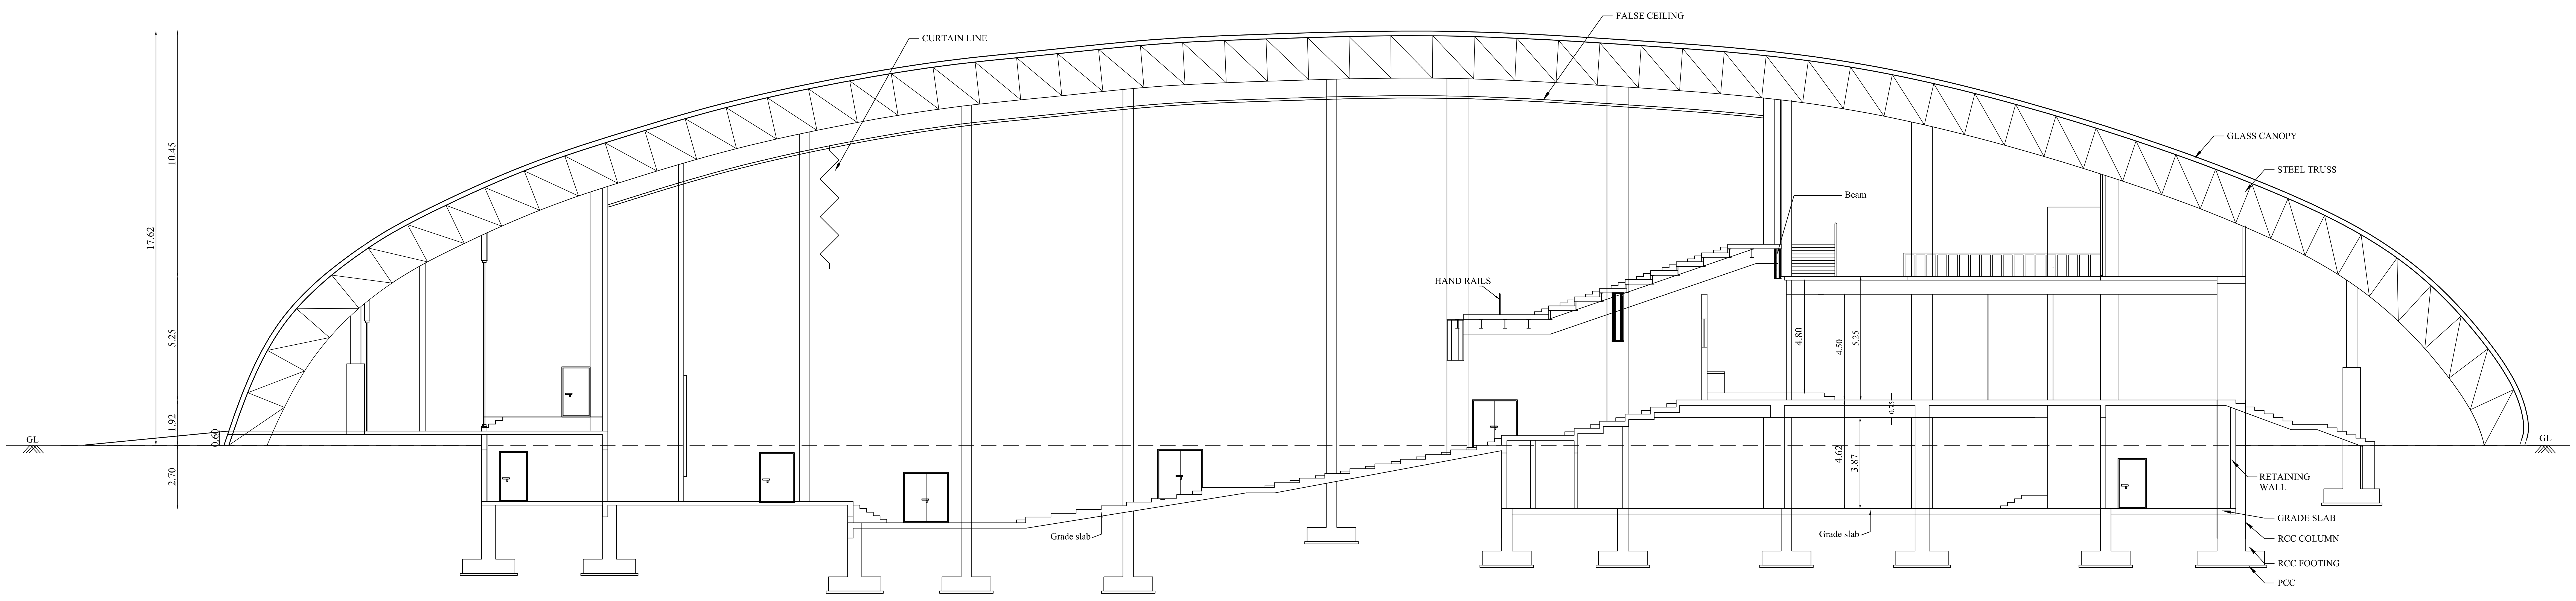

SECTION ON 'A-B'

BLOCK - 9	SECTION & ELVATION	SHEET NO- 7/24

PSG & SONS' CHARITIES
PSG INSTITUTE OF TECHNOLOGY AND
APPLIED RESEARCH CAMPUS
NEELAMBUR VILLAGE, SULUR TALUK, COIMBATORE - 641 062.

PLAN SHOWING THE EXISTING APPROVED & EXISTING CONSTRUCTED BASEMENT , GROUND & FIRST FLOOR CONVENTION CENTER BUILDING IN S.F.NO:111/2B, 112/1,128/1A,128/2A,129/1, 130/1, 130/2,130/3,131/2,135/3, 136/3D2, 136/6B Pt & 137/1 Pt AT NEELAMBUR VILLAGE, SULUR TALUK, COIMBATORE DISTRICT.

North

Scale 1 : 100

JOINERY DETAILS

TYPE	DESCRIPTION	SIZE
MD	MAIN DOOR	2.20 X 2.44
MD1	MAIN DOOR 1	3.45 X 2.44
LD	LIFT DOOR	1.22 X 2.44
D	DOOR	1.52 X 2.44
D1	DOOR 1	2.40 X 2.44
D2	DOOR 2	2.00 X 2.44
D3	DOOR 3	1.83 X 2.44
D4	DOOR 4	1.22 X 2.44
D5	DOOR 5	1.00 X 2.13
D6	DOOR 6	0.91 X 2.13
D7	DOOR 7	0.76 X 2.13

All metric dimensions are in metre

— FIRE EXTINGUISHER

T. GUNASEKAR. B.E..
REGISTERED QUALITY AUDITOR
DTCP REGISTRATION No. QA / 003 / 2022 dtd 05 / 04 / 2022
104 A, LAKSHMIPURAM 6TH STREET,
PEELAMEDU EAST POST,CBE - 641004
MOB - 9300903739

Quality Auditor

D. RATHINASWAMY
Construction Engineer
Coimbatore LPA/CE/19/10/119
PSG Institute of Technology and Applied Research
Neelambur, Coimbatore-641 062.

Construction Engineer

Ar. K. SENJADAIVEL, B.Arch,
Registered Architect Grade-I
07/RA - I/2019 (SALEM DTCP)
SREE ASSOCIATES,
22-A Budhhar St, Opp.To Seetha Kalyana Mandapam,
Erode Main Road, Gobichettipalayam-638476.

Architect

Er.S.PRAVEEN KUMAR, B.E.,M.Tech.,
Chartered Engineer (AM183598-2)
SDTCP/SE/GR-I/03/2022
4/338, Bharathi Nagar,
Jagir Ammapalayam, SALEM-636 302.

Structural Engineer

For P.S. GOVINDASWAMY NAIDU &
SONS CHARITIES

L GOPALAKRISHNAN
MANAGING TRUSTEE

Applicant

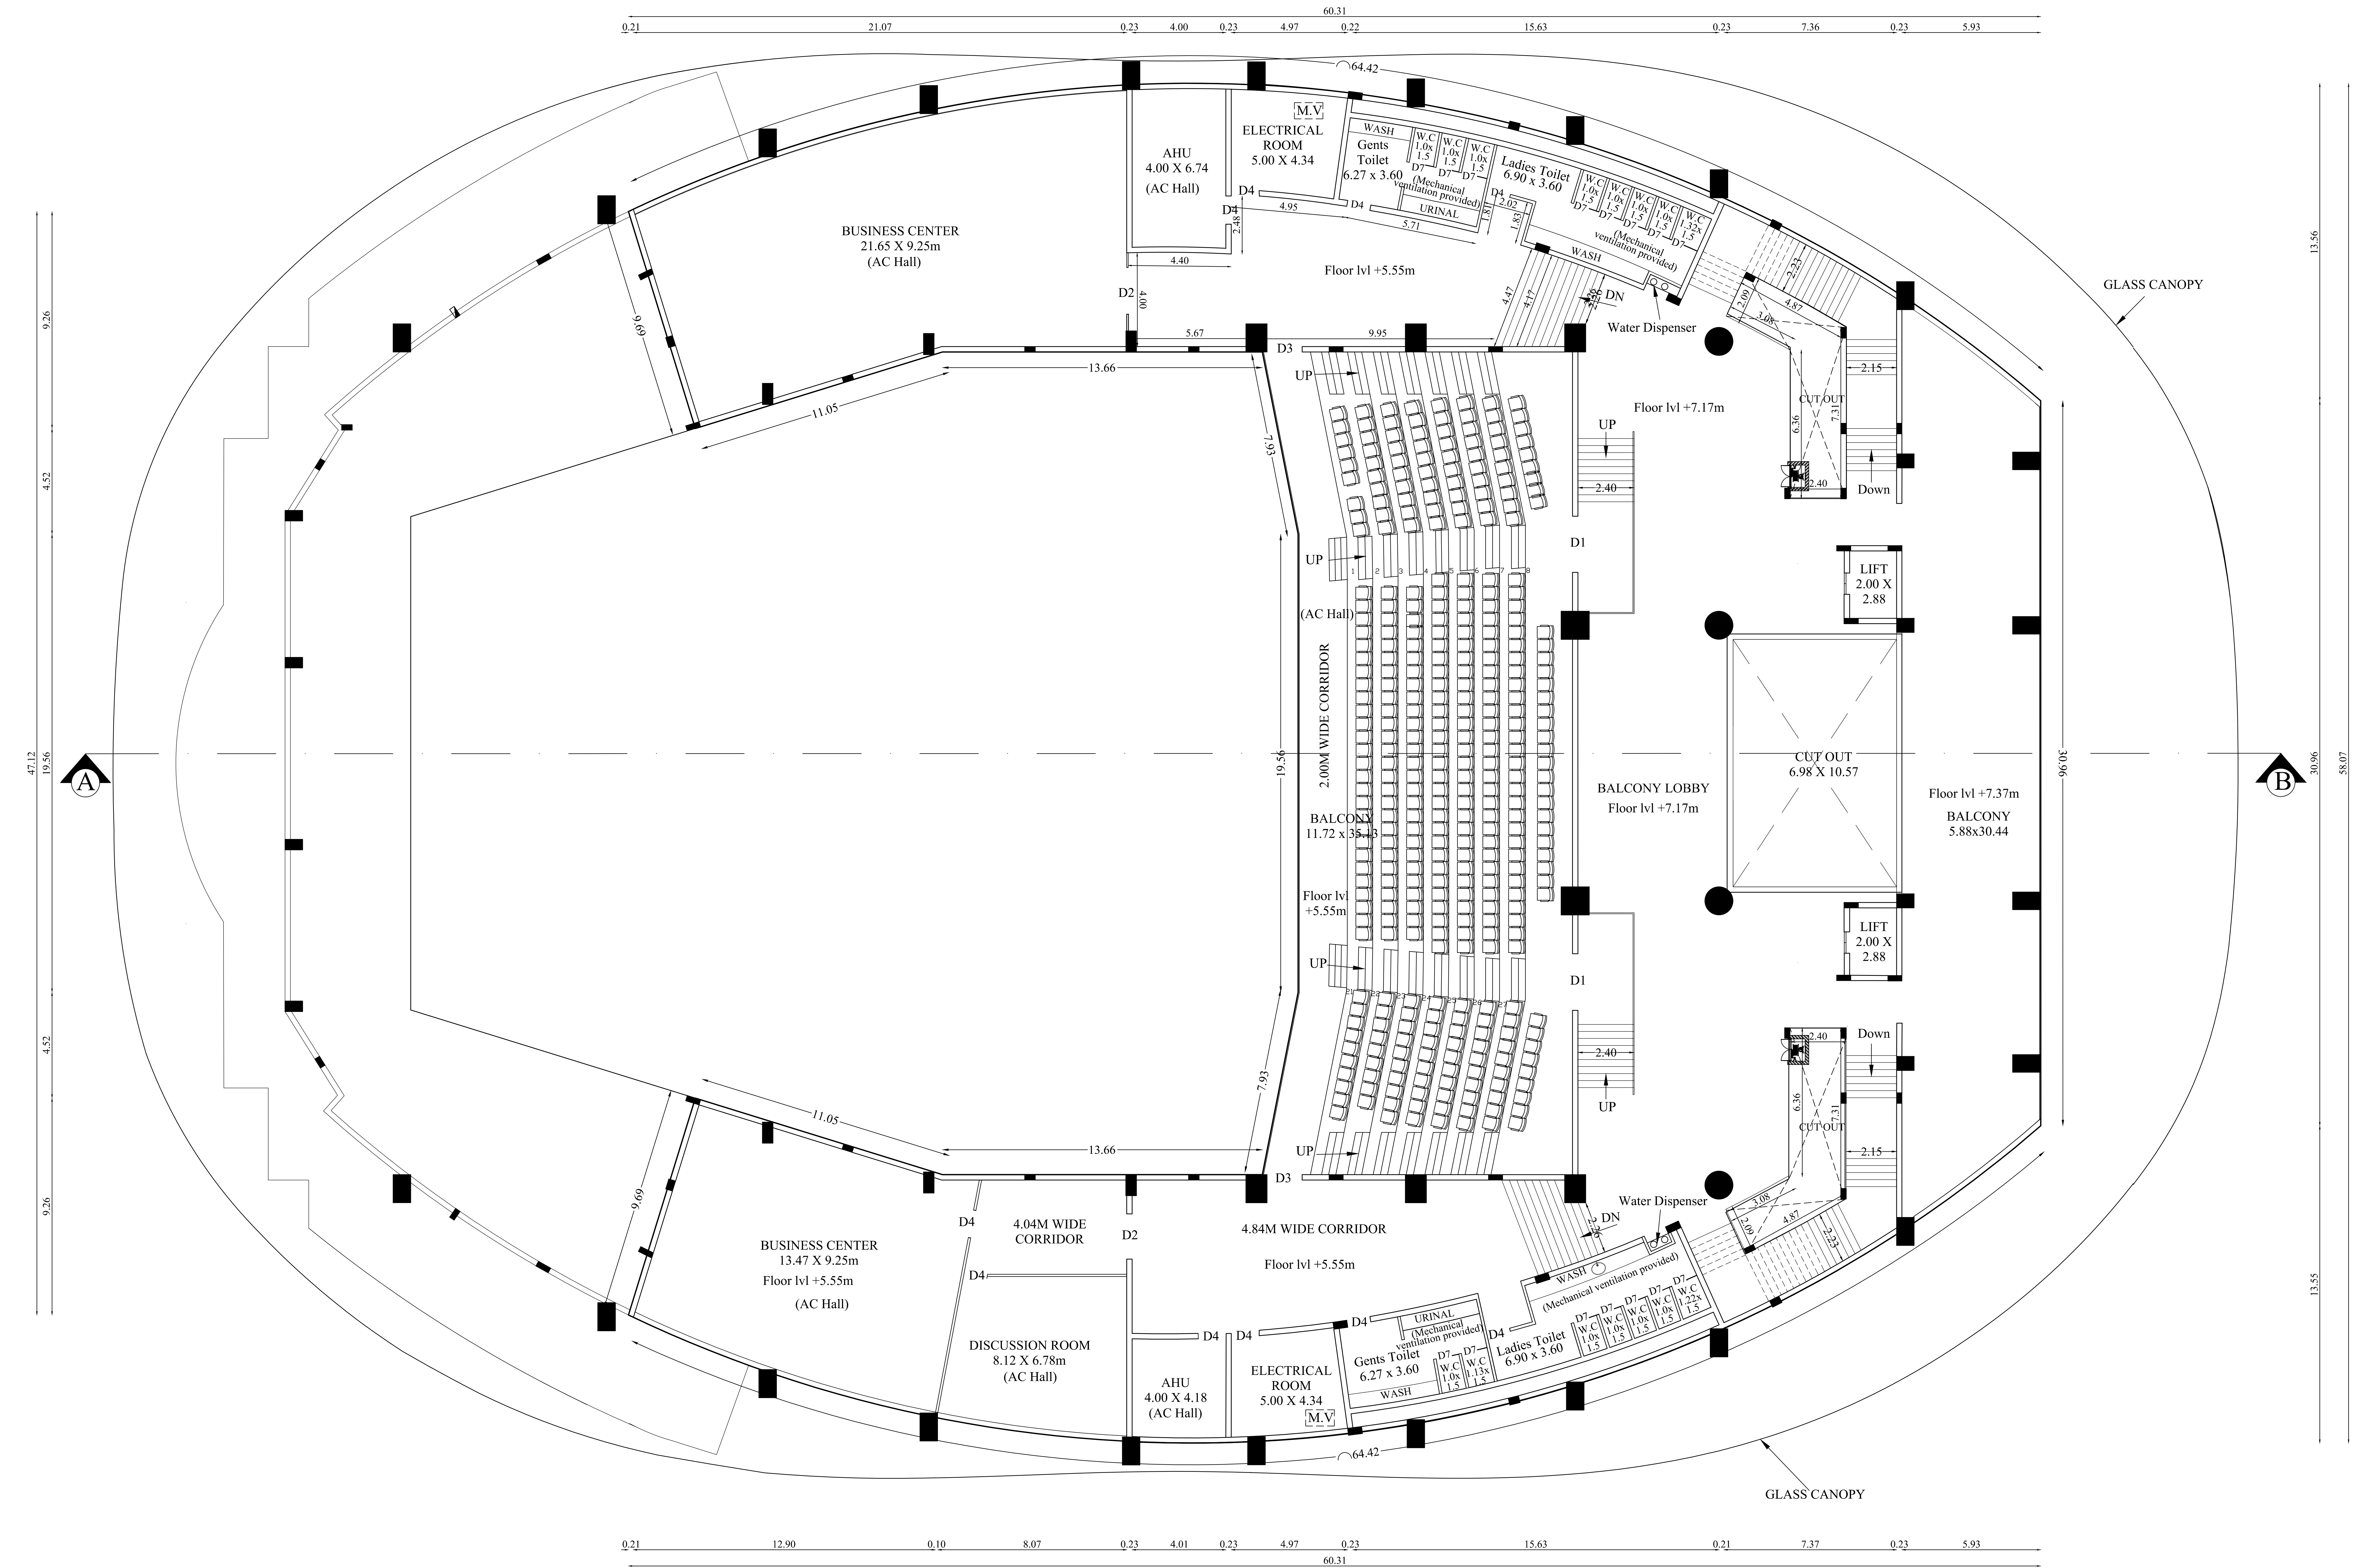

FIRST FLOOR PLAN

BLOCK - 9	FIRST FLOOR PLAN	SHEET NO- 6/24

PSG & SONS' CHARITIES
PSG INSTITUTE OF TECHNOLOGY AND
APPLIED RESEARCH CAMPUS

NEELAMBUR VILLAGE, SULUR TALUK, COIMBATORE - 641 062.

PLAN SHOWING THE EXISTING APPROVED & EXISTING CONSTRUCTED BASEMENT , GROUND & FIRST FLOOR CONVENTION CENTER BUILDING IN S.F.NO:111/2B, 112/1,128/1A,128/2A,129/1, 130/1, 130/2,130/3,131/2,135/3, 136/3D2, 136/6B Pt & 137/1 Pt AT NEELAMBUR VILLAGE, SULUR TALUK, COIMBATORE DISTRICT.

North

Scale 1 : 100

AREA DETAILS:

BLOCK - 9 (CONVENTION CENTER)

Floor Name	FSI Area (in Sqm)	Non-FSI Area (in Sqm)	Total Buildup Area (in Sqm)
FIRST FLOOR	2009.02	-	2009.02

JOINERY DETAILS

TYPE	DESCRIPTION	SIZE
MD	MAIN DOOR	2.20 X 2.44
MD1	MAIN DOOR 1	3.45 X 2.44
LD	LIFT DOOR	1.22 X 2.44
D	DOOR	1.52 X 2.44
D1	DOOR 1	2.40 X 2.44
D2	DOOR 2	2.00 X 2.44
D3	DOOR 3	1.83 X 2.44
D4	DOOR 4	1.22 X 2.44
D5	DOOR 5	1.00 X 2.13
D6	DOOR 6	0.91 X 2.13
D7	DOOR 7	0.76 X 2.13

All metric dimensions are in metre

🧯 — FIRE EXTINGUISHER

T. GUNASEKAR. B.E.,
REGISTERED QUALITY AUDITOR
DTCP REGISTRATION No. QA / 003 / 2022 dtd 05 / 04 / 2022
104 A, LAKSHMIPURAM 6TH STREET,
PEELAMEDU EAST POST,CBE - 641004
MOB - 9300903739

Quality Auditor

D. RATHINASWAMY
Construction Engineer
Coimbatore LPA/CE/19/10/119
PSG Institute of Technology and Applied Research
Neelambur, Coimbatore-641 062.

Construction Engineer

K. Senjadaivel
Ar. K. SENJADAIVEL, B.Arch,
Registered Architect Grade-I
07/RA - I/2019 (SALEM DTCP)
SREE ASSOCIATES,
22-A Budhhar St, Opp.To Seetha Kalyana Mandapam,
Erode Main Road, Gobichettipalayam-638476.

Architect

Er.S.PRAVEEN KUMAR, B.E.,M.Tech.,
Chartered Engineer (AM183598-2)
SDTCP/SE/GR-I/03/2022
4/338, Bharathi Nagar,
Jagir Ammapalayam, SALEM-636 302.

Structural Engineer

For P.S. GOVINDASWAMY NAIDU &
SONS CHARITIES

L GOPALAKRISHNAN
MANAGING TRUSTEE

Applicant

BLOCK - 9	GROUND FLOOR PLAN	SHEET NO- 5/24

PSG & SONS' CHARITIES
PSG INSTITUTE OF TECHNOLOGY AND APPLIED RESEARCH CAMPUS

NEELAMBUR VILLAGE, SULUR TALUK, COIMBATORE - 641 062.

PLAN SHOWING THE EXISTING APPROVED & EXISTING CONSTRUCTED BASEMENT , GROUND & FIRST FLOOR CONVENTION CENTER BUILDING IN S.F.NO:111/2B, 112/1,128/1A,128/2A,129/1, 130/1, 130/2,130/3,131/2,135/3, 136/3D2, 136/6B Pt & 137/1 Pt AT NEELAMBUR VILLAGE, SULUR TALUK, COIMBATORE DISTRICT.

North

Scale 1 : 100

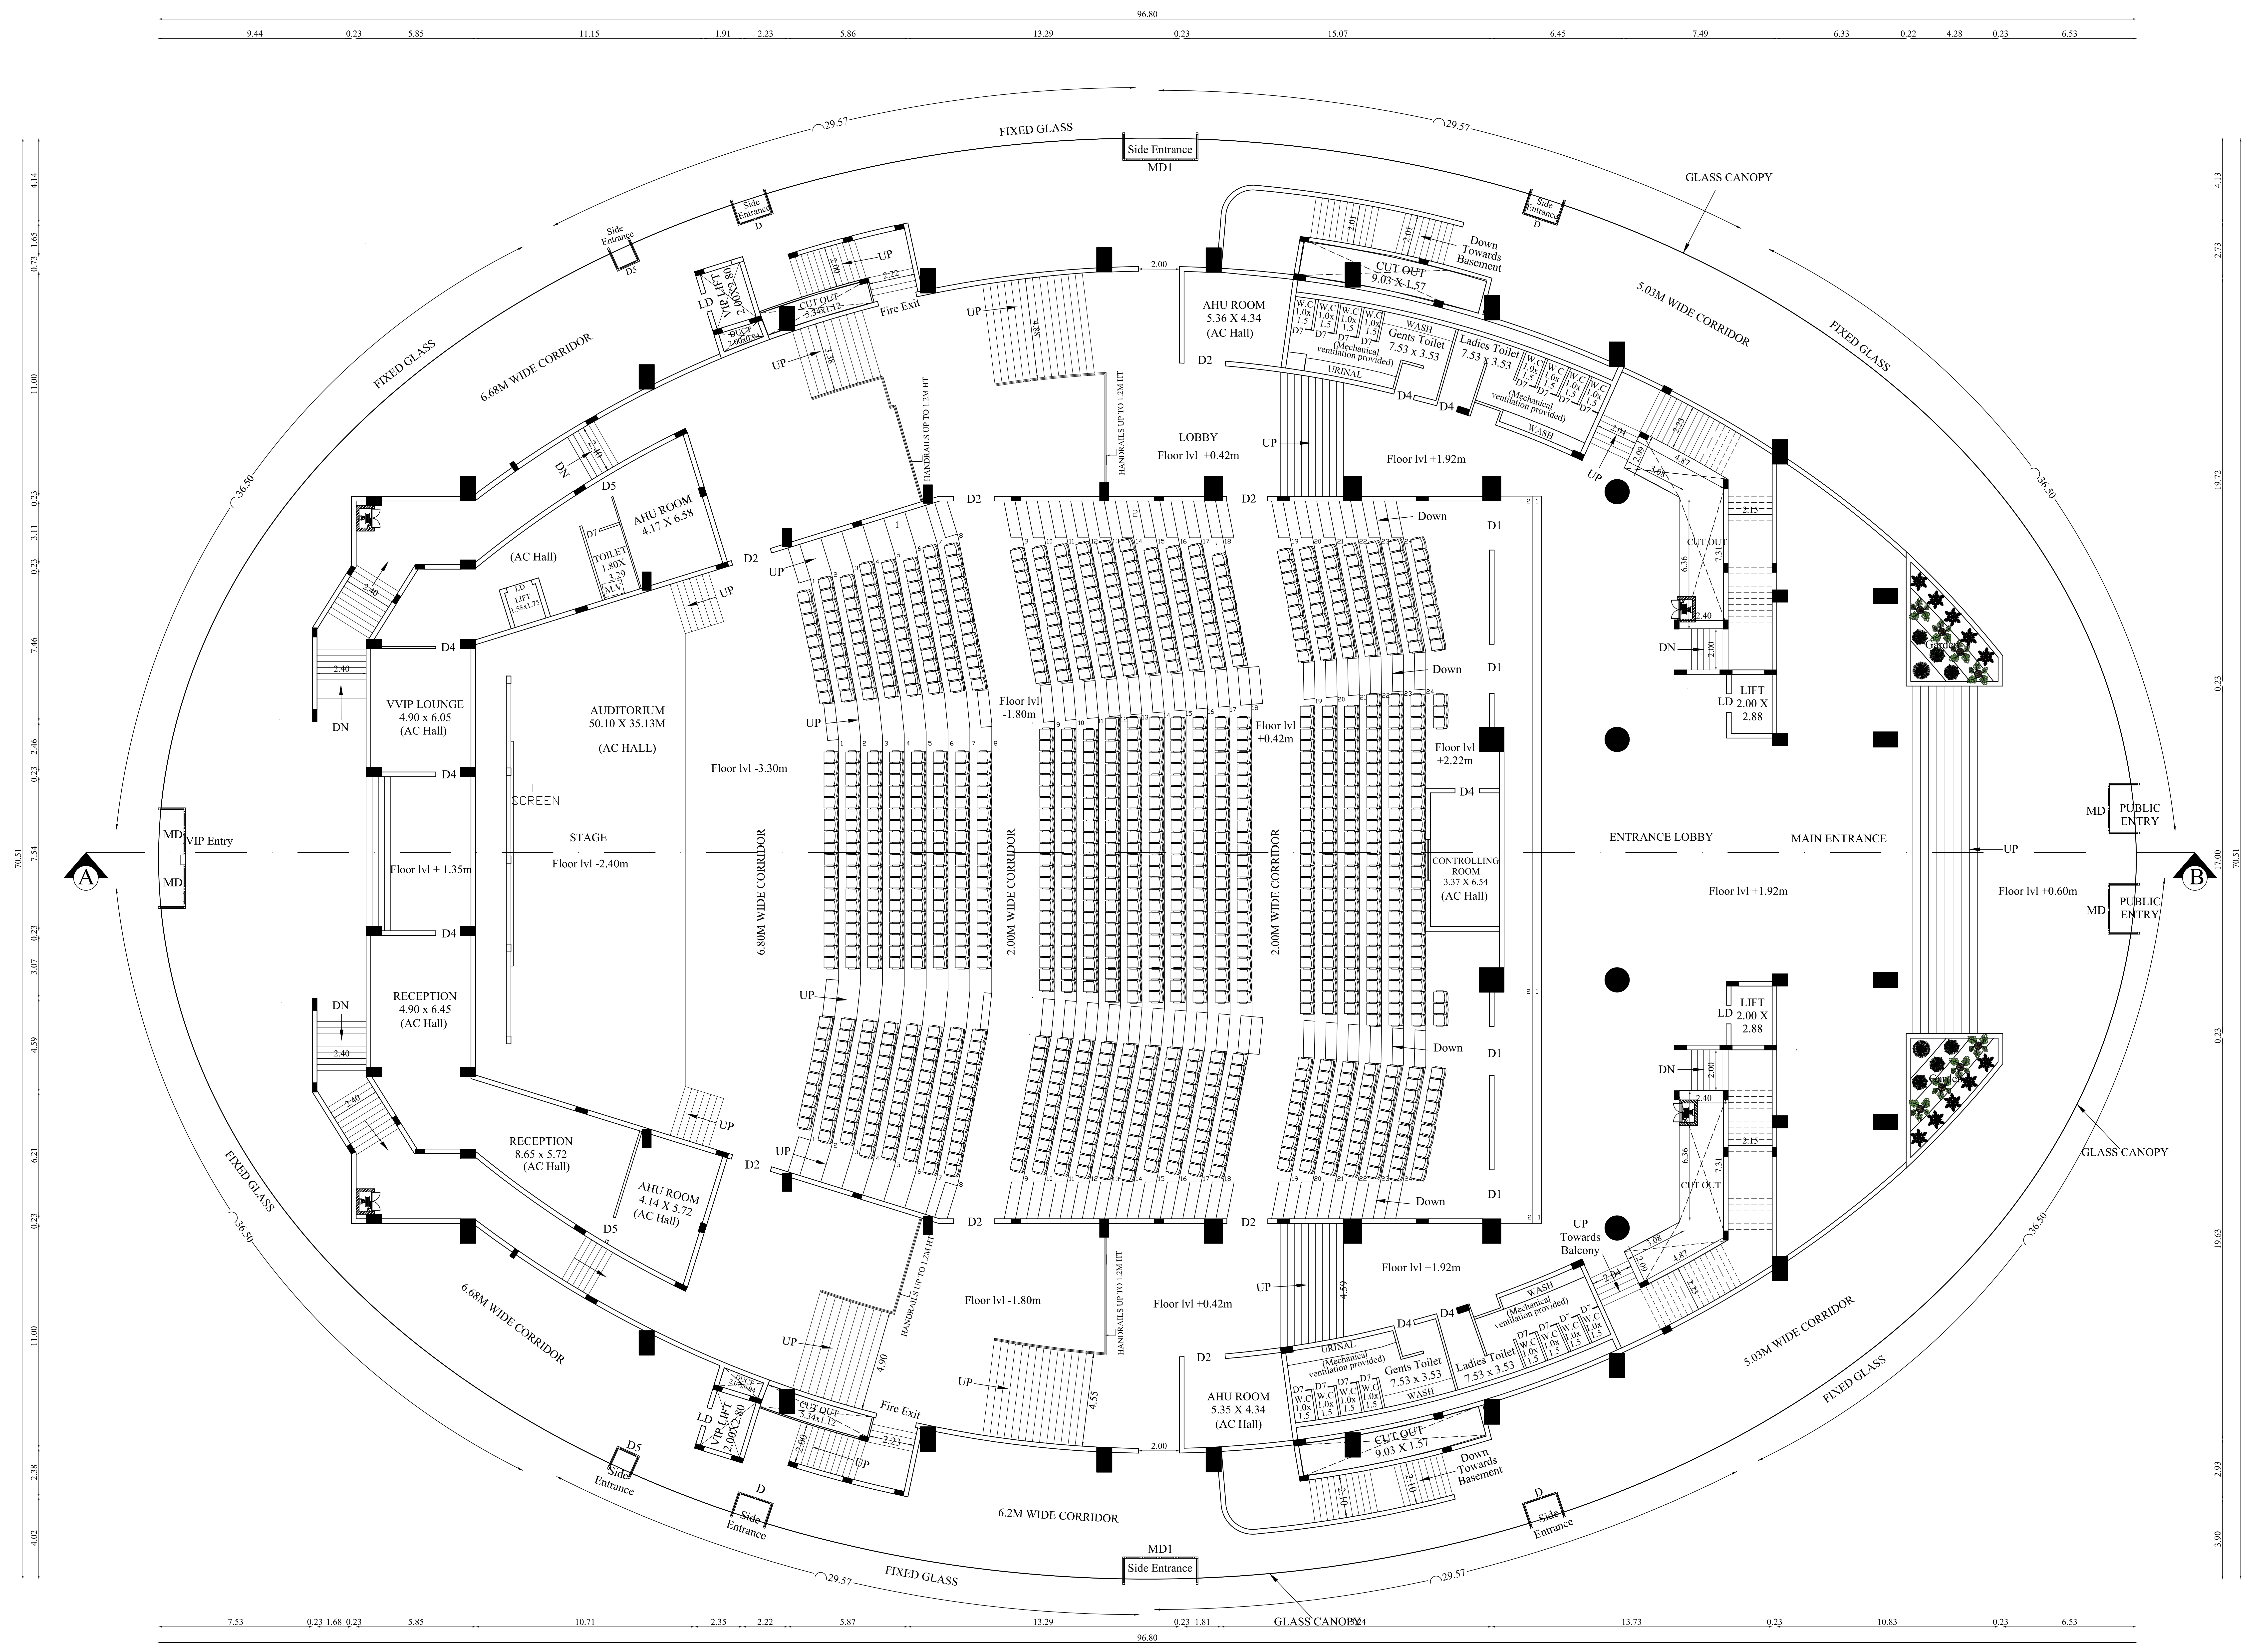

GROUND FLOOR PLAN

AREA DETAILS:

BLOCK - 9 (CONVENTION CENTER)

Floor Name	FSI Area (in Sqm)	Non-FSI Area (in Sqm)	Total Buildup Area (in Sqm)
GROUND FLOOR	5267.69	-	5267.69

JOINERY DETAILS

TYPE	DESCRIPTION	SIZE
MD	MAIN DOOR	2.20 X 2.44
MD1	MAIN DOOR 1	3.45 X 2.44
LD	LIFT DOOR	1.22 X 2.44
D	DOOR	1.52 X 2.44
D1	DOOR 1	2.40 X 2.44
D2	DOOR 2	2.00 X 2.44
D3	DOOR 3	1.83 X 2.44
D4	DOOR 4	1.22 X 2.44
D5	DOOR 5	1.00 X 2.13
D6	DOOR 6	0.91 X 2.13
D7	DOOR 7	0.76 X 2.13

All metric dimensions are in metre

— FIRE EXTINGUISHER

T. GUNASEKAR. B.E..
REGISTERED QUALITY AUDITOR
DTCP REGISTRATION No. QA / 003 / 2022 dtd 05 / 04 / 2022
104 A, LAKSHMIPURAM 6TH STREET,
PEELAMEDU EAST POST,CBE - 641004
MOB - 8300909739

Quality Auditor

D. RATHINASWAMY
Construction Engineer
Coimbatore LPA/CE/10/10/119
PSG Institute of Technology and Applied Research
Neelambur, Coimbatore-641 062.

Construction Engineer

K. Senjadaivel
Ar. K. SENJADAIVEL, B.Arch,
Registered Architect Grade-I
07/RA - I/2019 (SALEM DTCP)
SREE ASSOCIATES,
22-A Budhhar St, Opp.To Seetha Kalyana Mandapam,
Erode Main Road, Gobichettipalayam-638476.

Architect

Er.S.PRAVEEN KUMAR, B.E.,M.Tech.,
Chartered Engineer (AM183598-2)
SDTCP/SE/GR-I/03/2022
4/338, Bharathi Nagar,
Jagir Ammapalayam. SALEM-636 302.

Structural Engineer

For P.S. GOVINDASWAMY NAIDU &
SONS CHARITIES

L GOPALAKRISHNAN
MANAGING TRUSTEE

Applicant

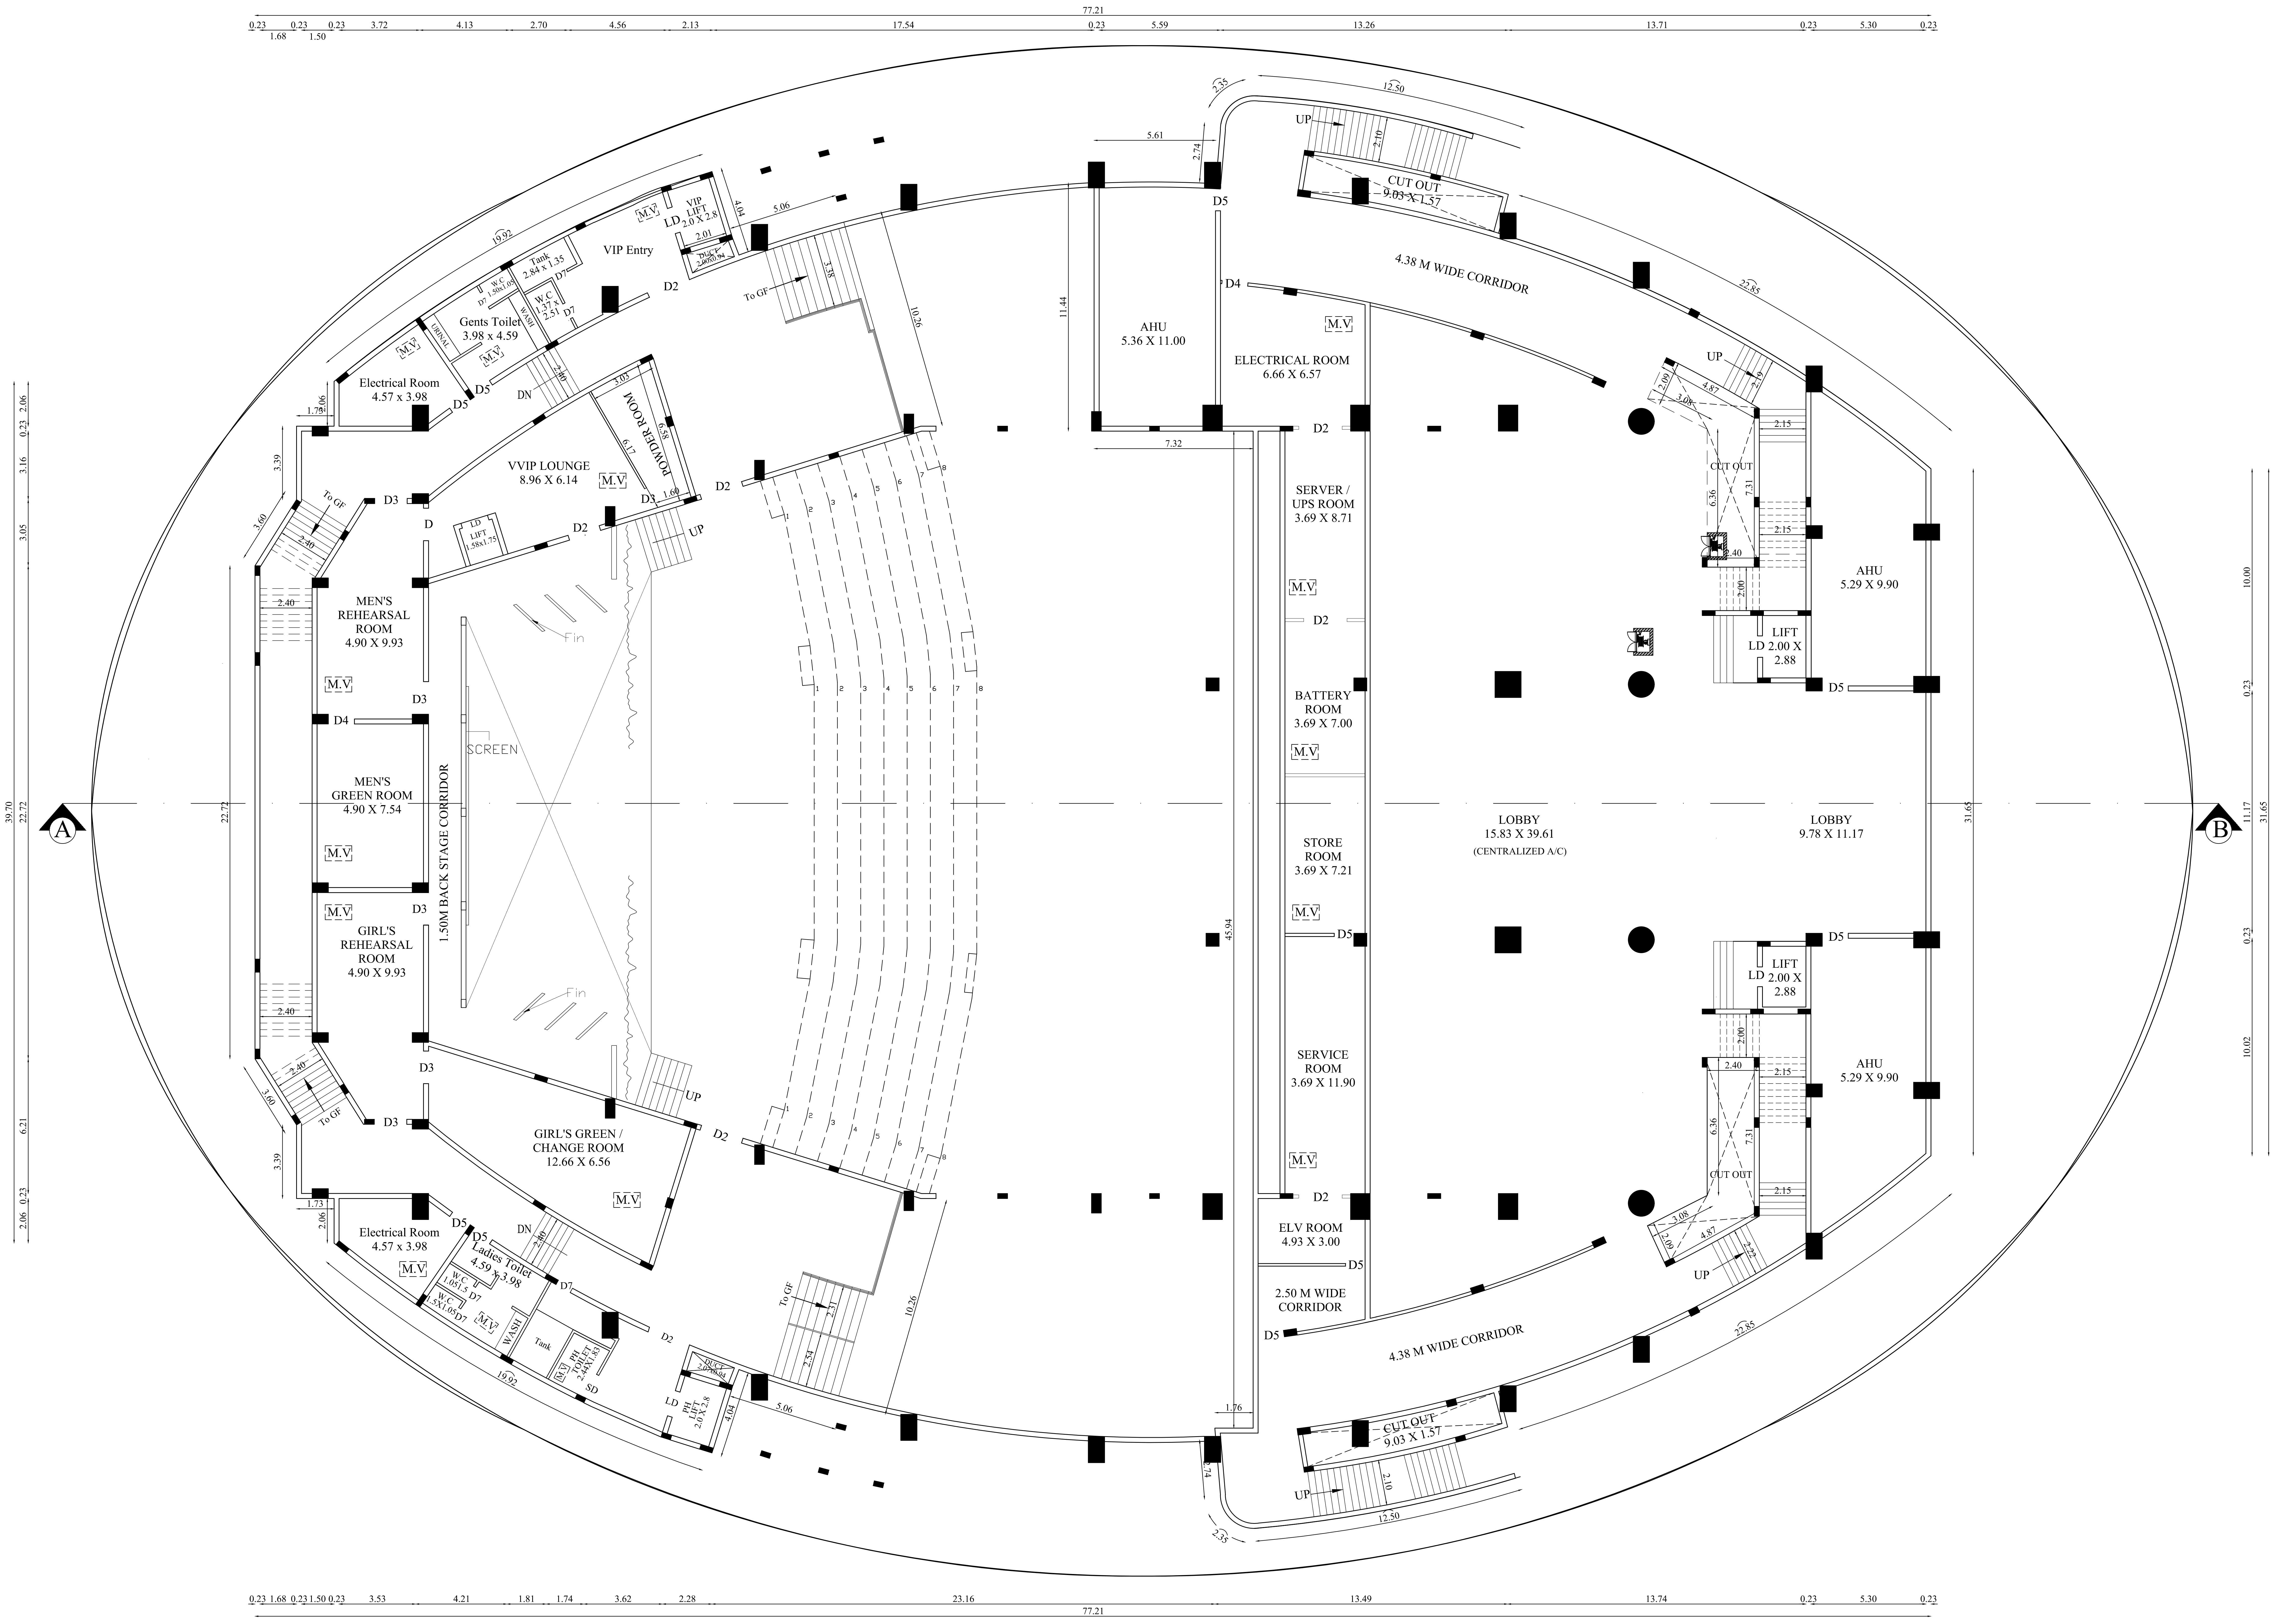

BASEMENT FLOOR PLAN

BLOCK - 9	BASEMENT FLOOR PLAN	SHEET NO- 4/24

PSG & SONS' CHARITIES
PSG INSTITUTE OF TECHNOLOGY AND
APPLIED RESEARCH CAMPUS
NEELAMBUR VILLAGE, SULUR TALUK, COIMBATORE - 641 062.

PLAN SHOWING THE EXISTING APPROVED & EXISTING CONSTRUCTED BASEMENT , GROUND & FIRST FLOOR CONVENTION CENTER BUILDING IN S.F.NO:111/2B, 112/1,128/1A,128/2A,129/1, 130/1, 130/2,130/3,131/2,135/3, 136/3D2, 136/6B Pt & 137/1 Pt AT NEELAMBUR VILLAGE, SULUR TALUK, COIMBATORE DISTRICT.

North

Scale 1 : 100

AREA DETAILS:

BLOCK - 9 (CONVENTION CENTER)

Floor Name	FSI Area (in Sqm)	Non-FSI Area (in Sqm)	Total Buildup Area (in Sqm)
BASEMENT	2461.14	-	2461.14

JOINERY DETAILS

TYPE	DESCRIPTION	SIZE
MD	MAIN DOOR	2.20 X 2.44
MD1	MAIN DOOR 1	3.45 X 2.44
LD	LIFT DOOR	1.22 X 2.44
D	DOOR	1.52 X 2.44
D1	DOOR 1	2.40 X 2.44
D2	DOOR 2	2.00 X 2.44
D3	DOOR 3	1.83 X 2.44
D4	DOOR 4	1.22 X 2.44
D5	DOOR 5	1.00 X 2.13
D6	DOOR 6	0.91 X 2.13
D7	DOOR 7	0.76 X 2.13

All metric dimensions are in metre

— FIRE EXTINGUISHER

T. GUNASEKAR. B.E.,
REGISTERED QUALITY AUDITOR
DTCP REGISTRATION No. QA / 003 / 2022 dtd 05 / 04 / 2022
104 A, LAKSHMIPURAM 6TH STREET,
PEELAMEDU EAST POST,CBE - 641004
MOB - 9300909739

Quality Auditor

RNS
D. RATHINASWAMY
Construction Engineer
Coimbatore LPA/CE/19/10/119
PSG Institute of Technology and Applied Research
Neelambur, Coimbatore-641 062.

Construction Engineer

K. Senjadaivel
Ar. K. SENJADAIVEL, B.Arch,
Registered Architect Grade-I
07/RA - I/2019 (SALEM DTCP)
SREE ASSOCIATES,
22-A Budhhar St, Opp.To Seetha Kalyana Mandapam,
Erode Main Road, Gobichettipalayam-638476.

Architect

Er.S.PRAVEEN KUMAR, B.E.,M.Tech.,
Chartered Engineer (AM183598-2)
SDTCP/SE/GR-I/03/2022
4/338, Bharathi Nagar,
Jagir Ammapalayam, SALEM-636 302.

Structural Engineer

For P.S. GOVINDASWAMY NAIDU &
SONS CHARITIES

L GOPALAKRISHNAN
MANAGING TRUSTEE

Applicant

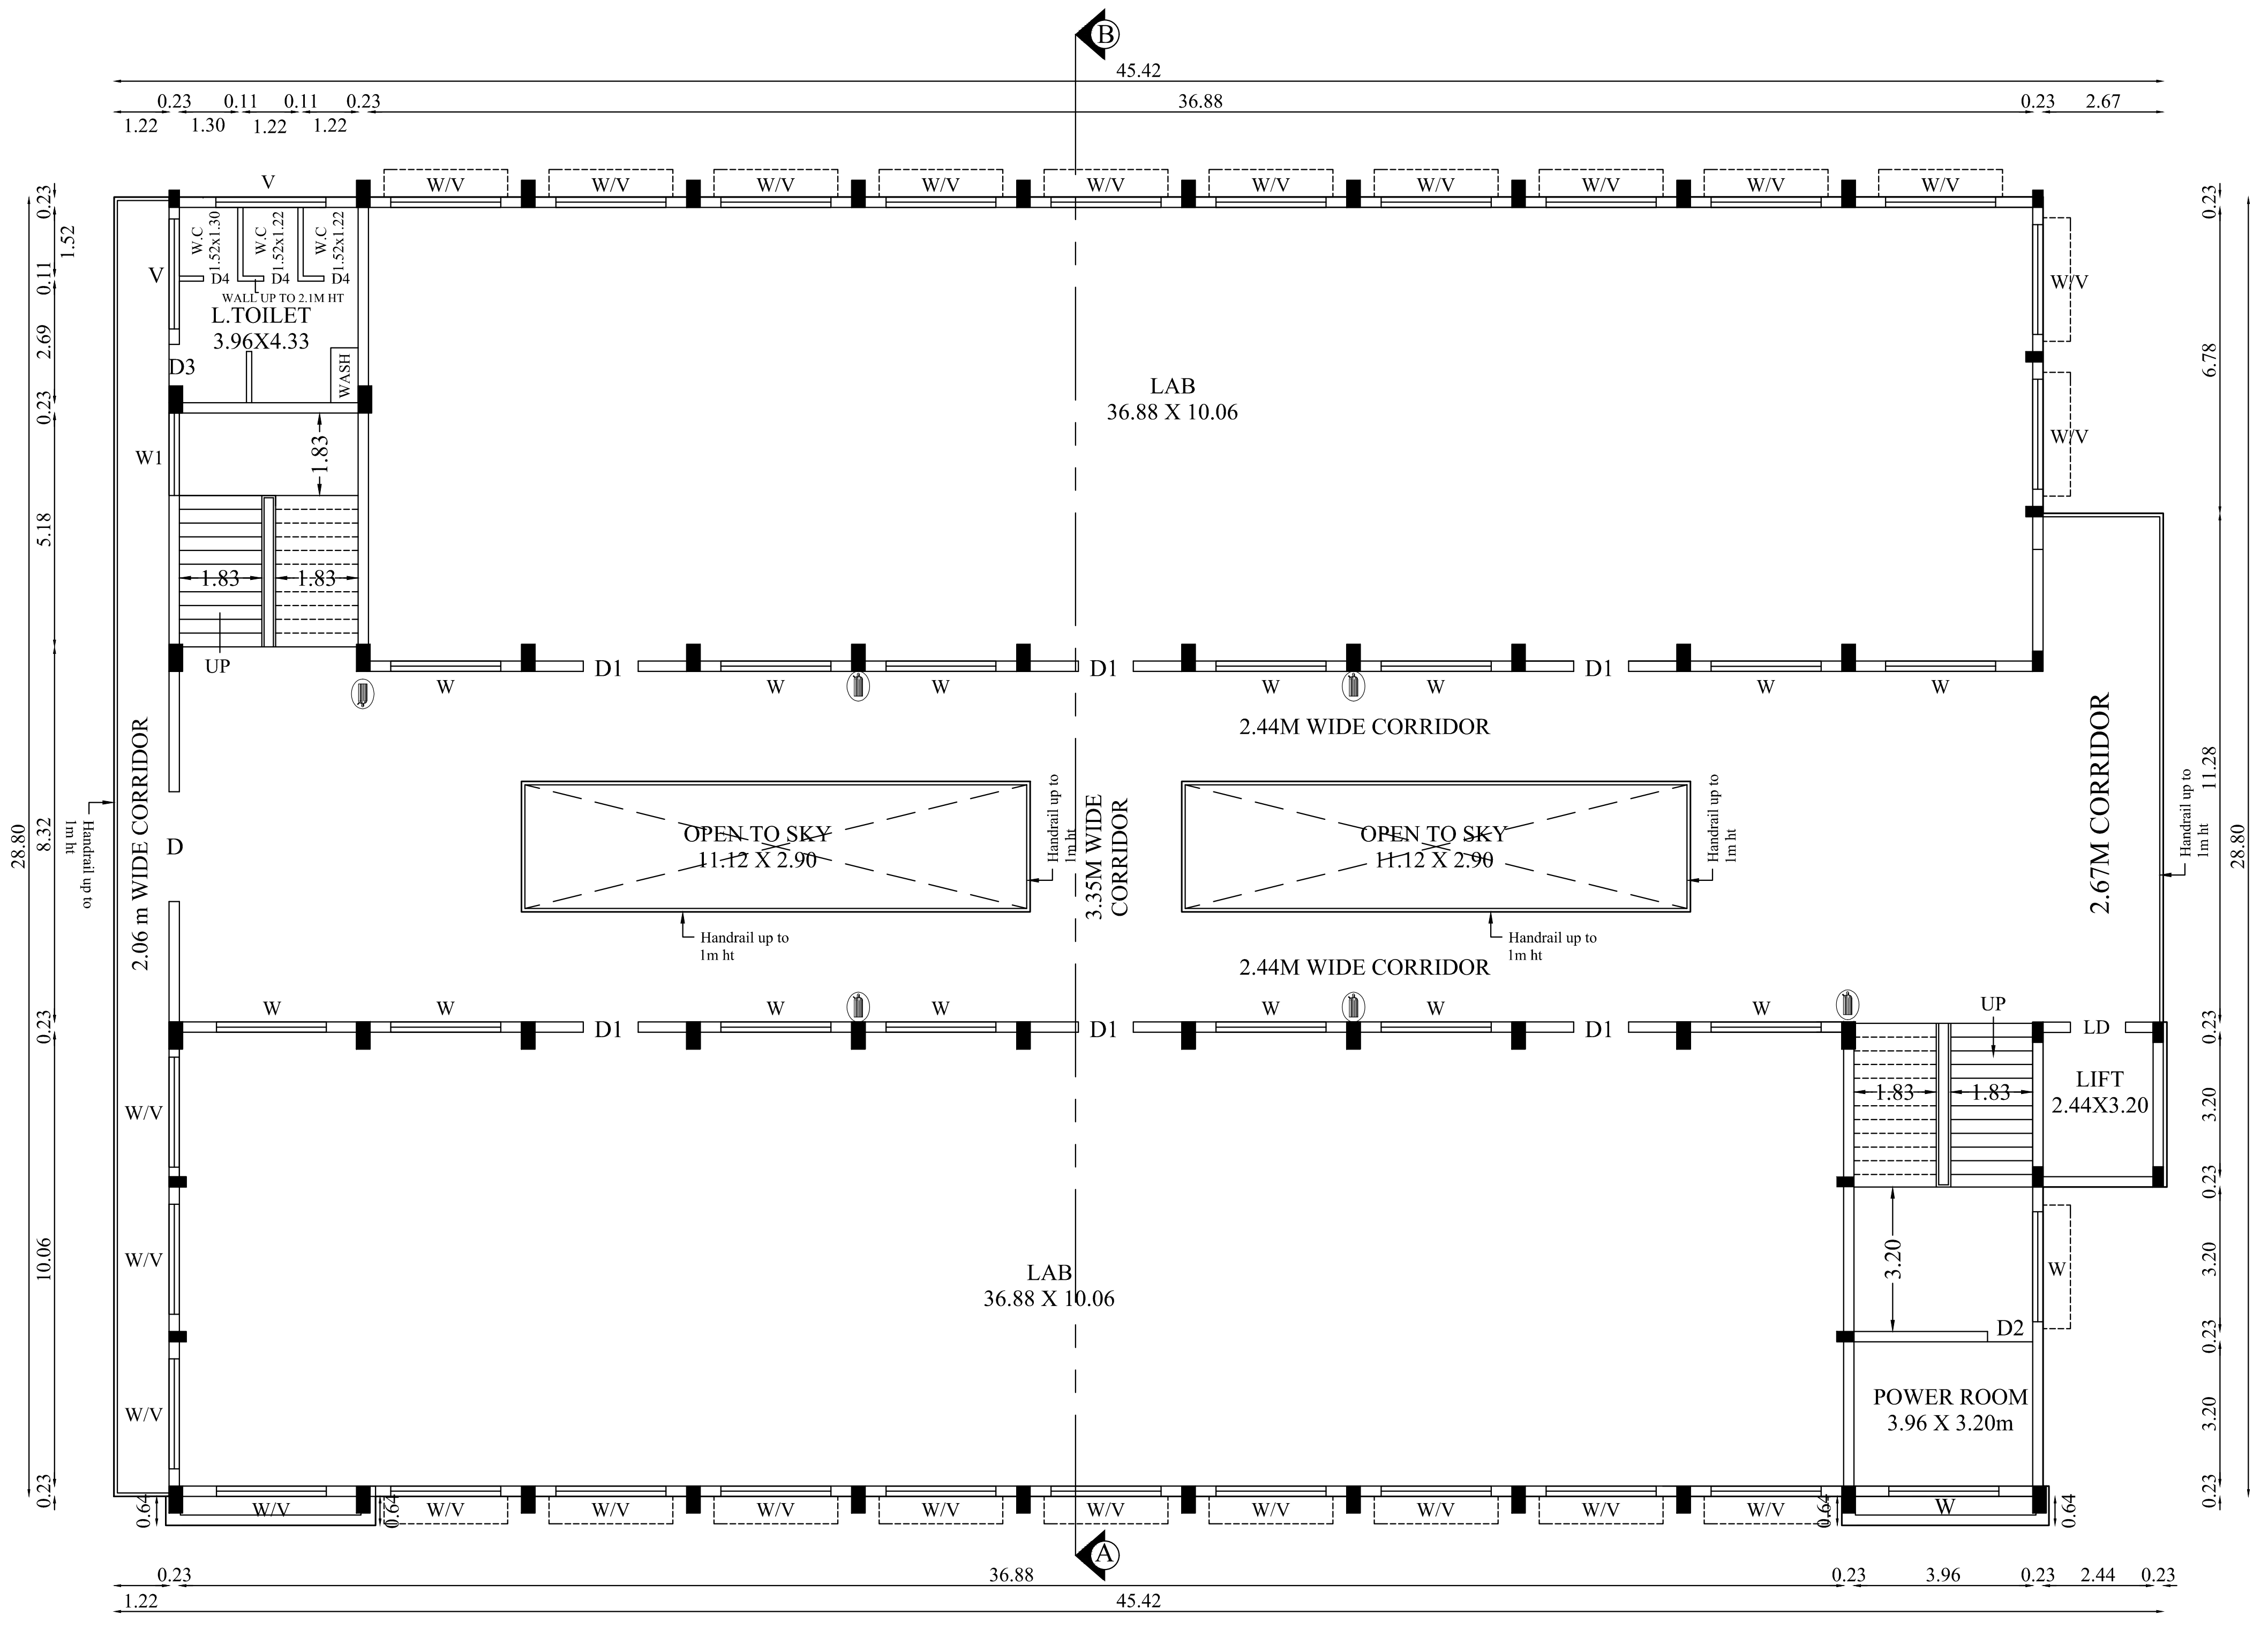

TYPICAL FLOOR PLAN
(FIRST, SECOND & THIRD FLOOR)

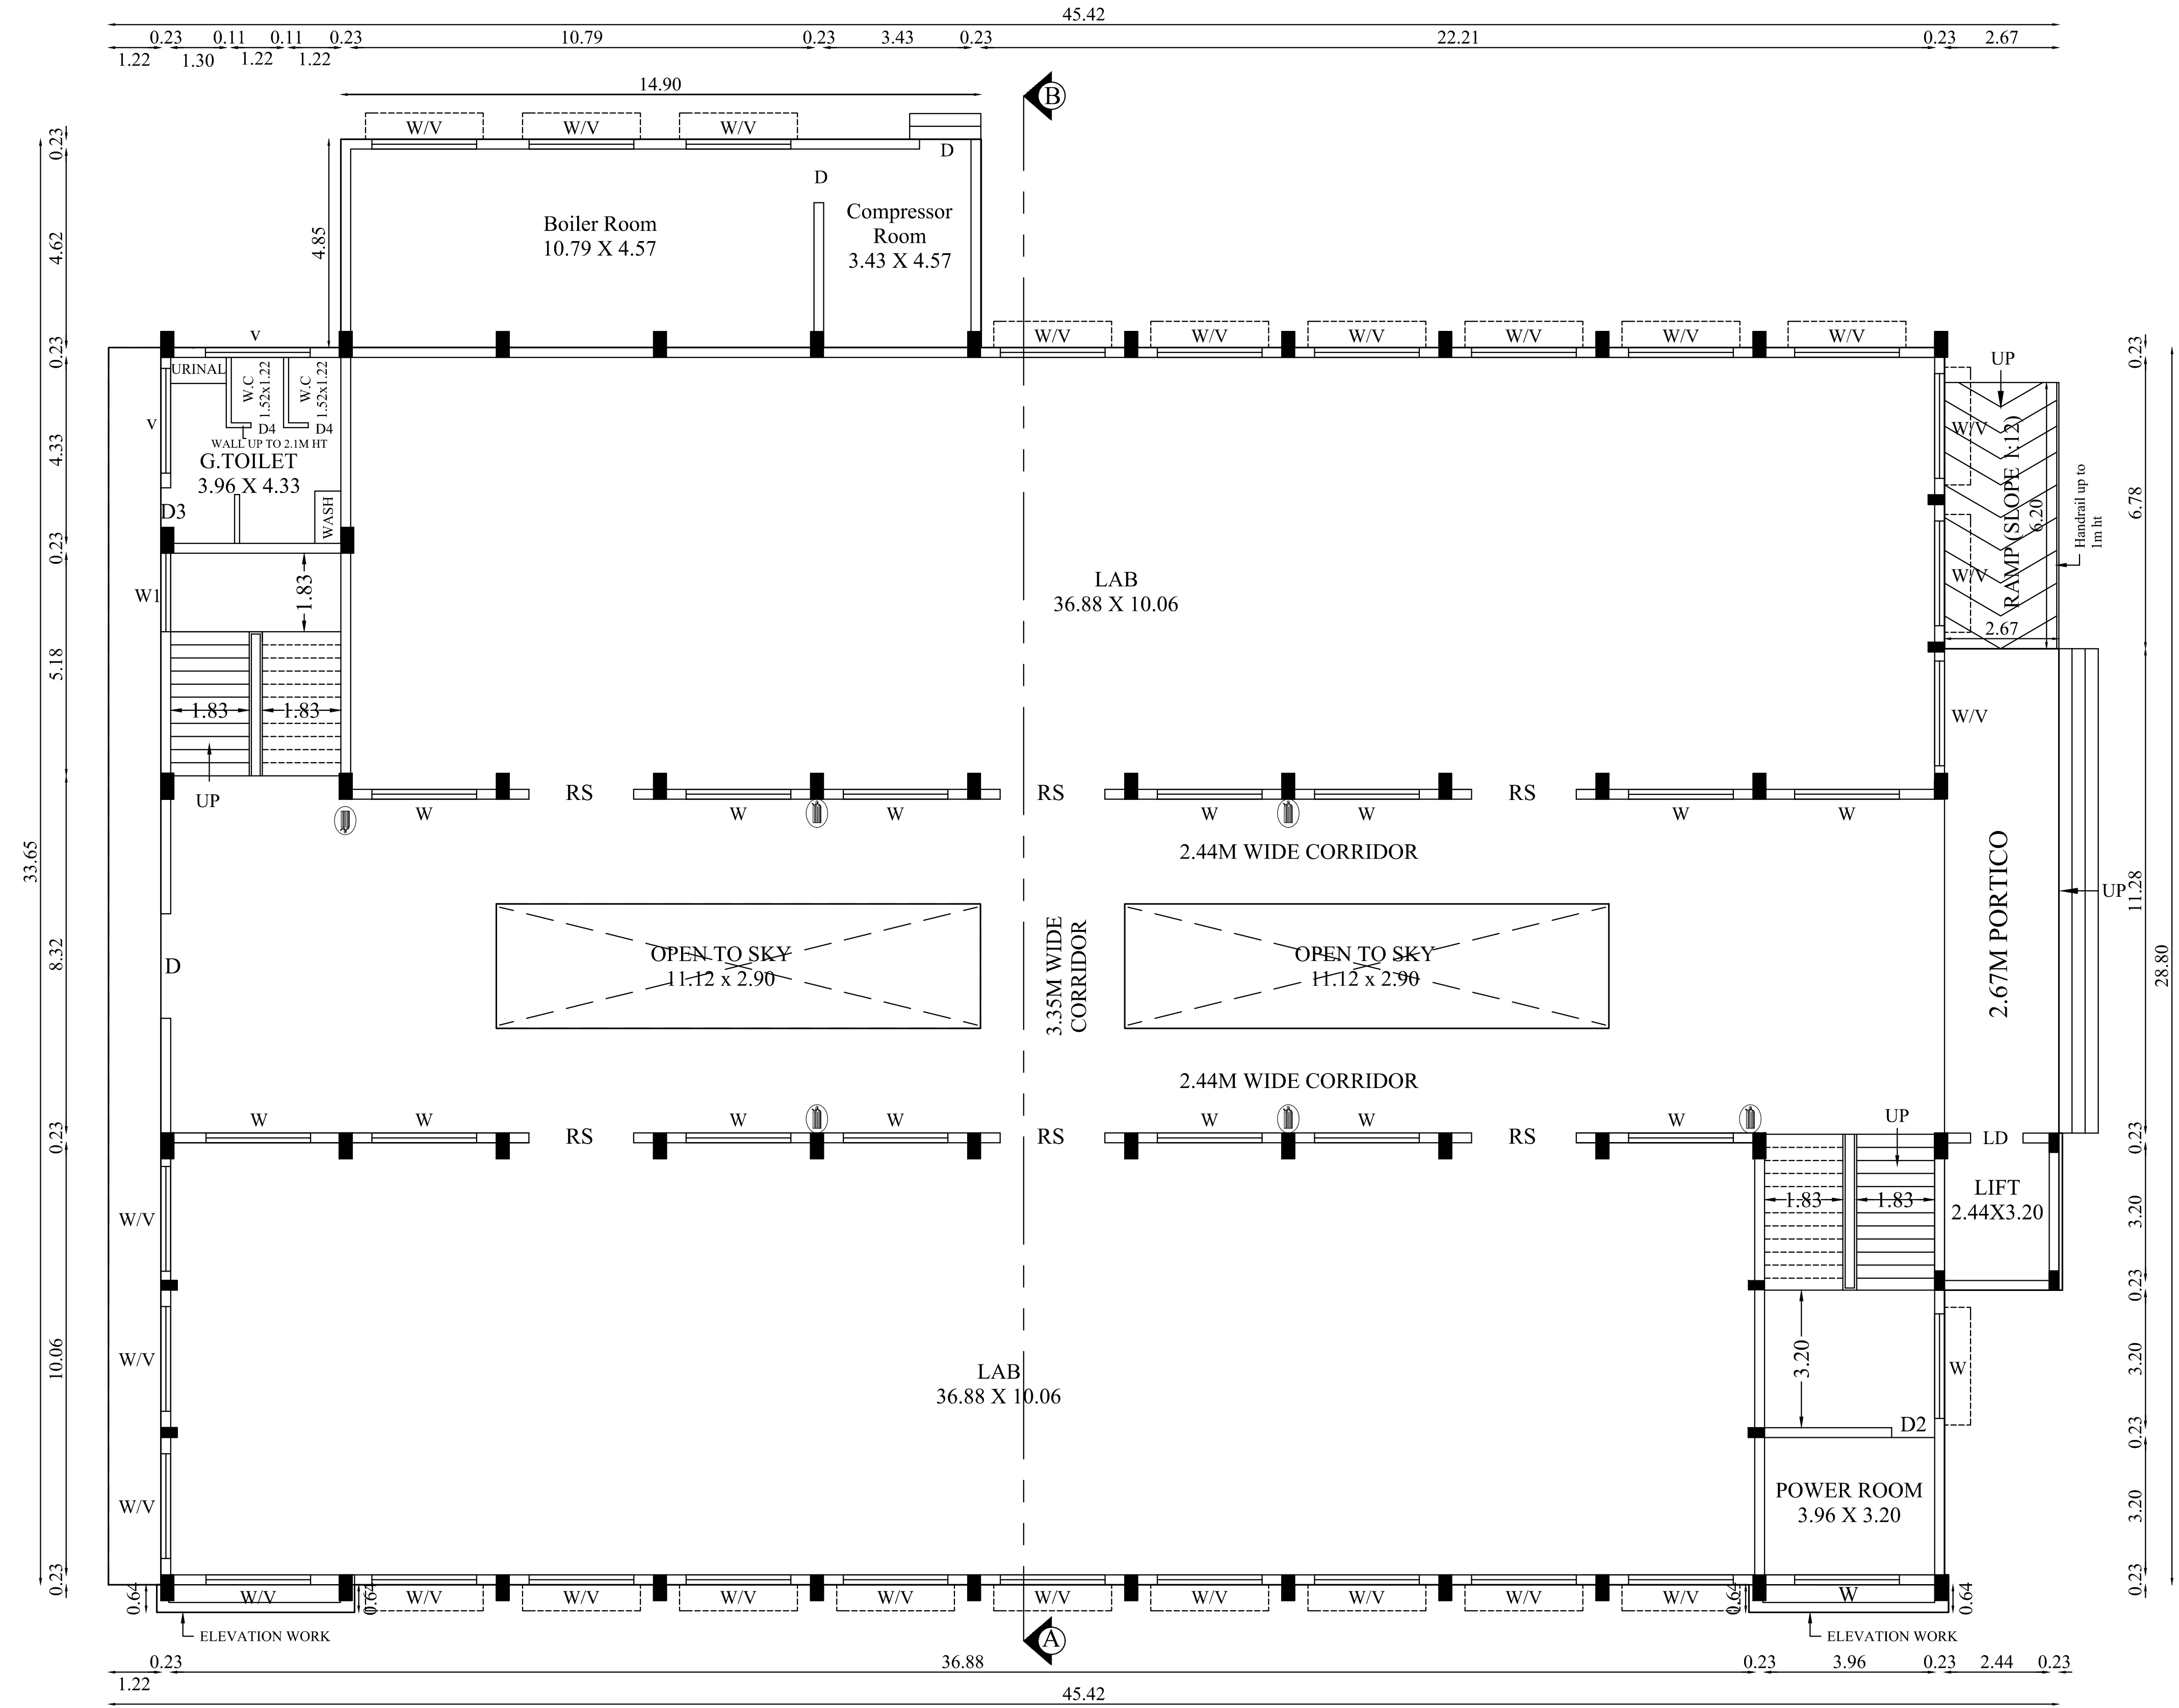

GROUND FLOOR PLAN

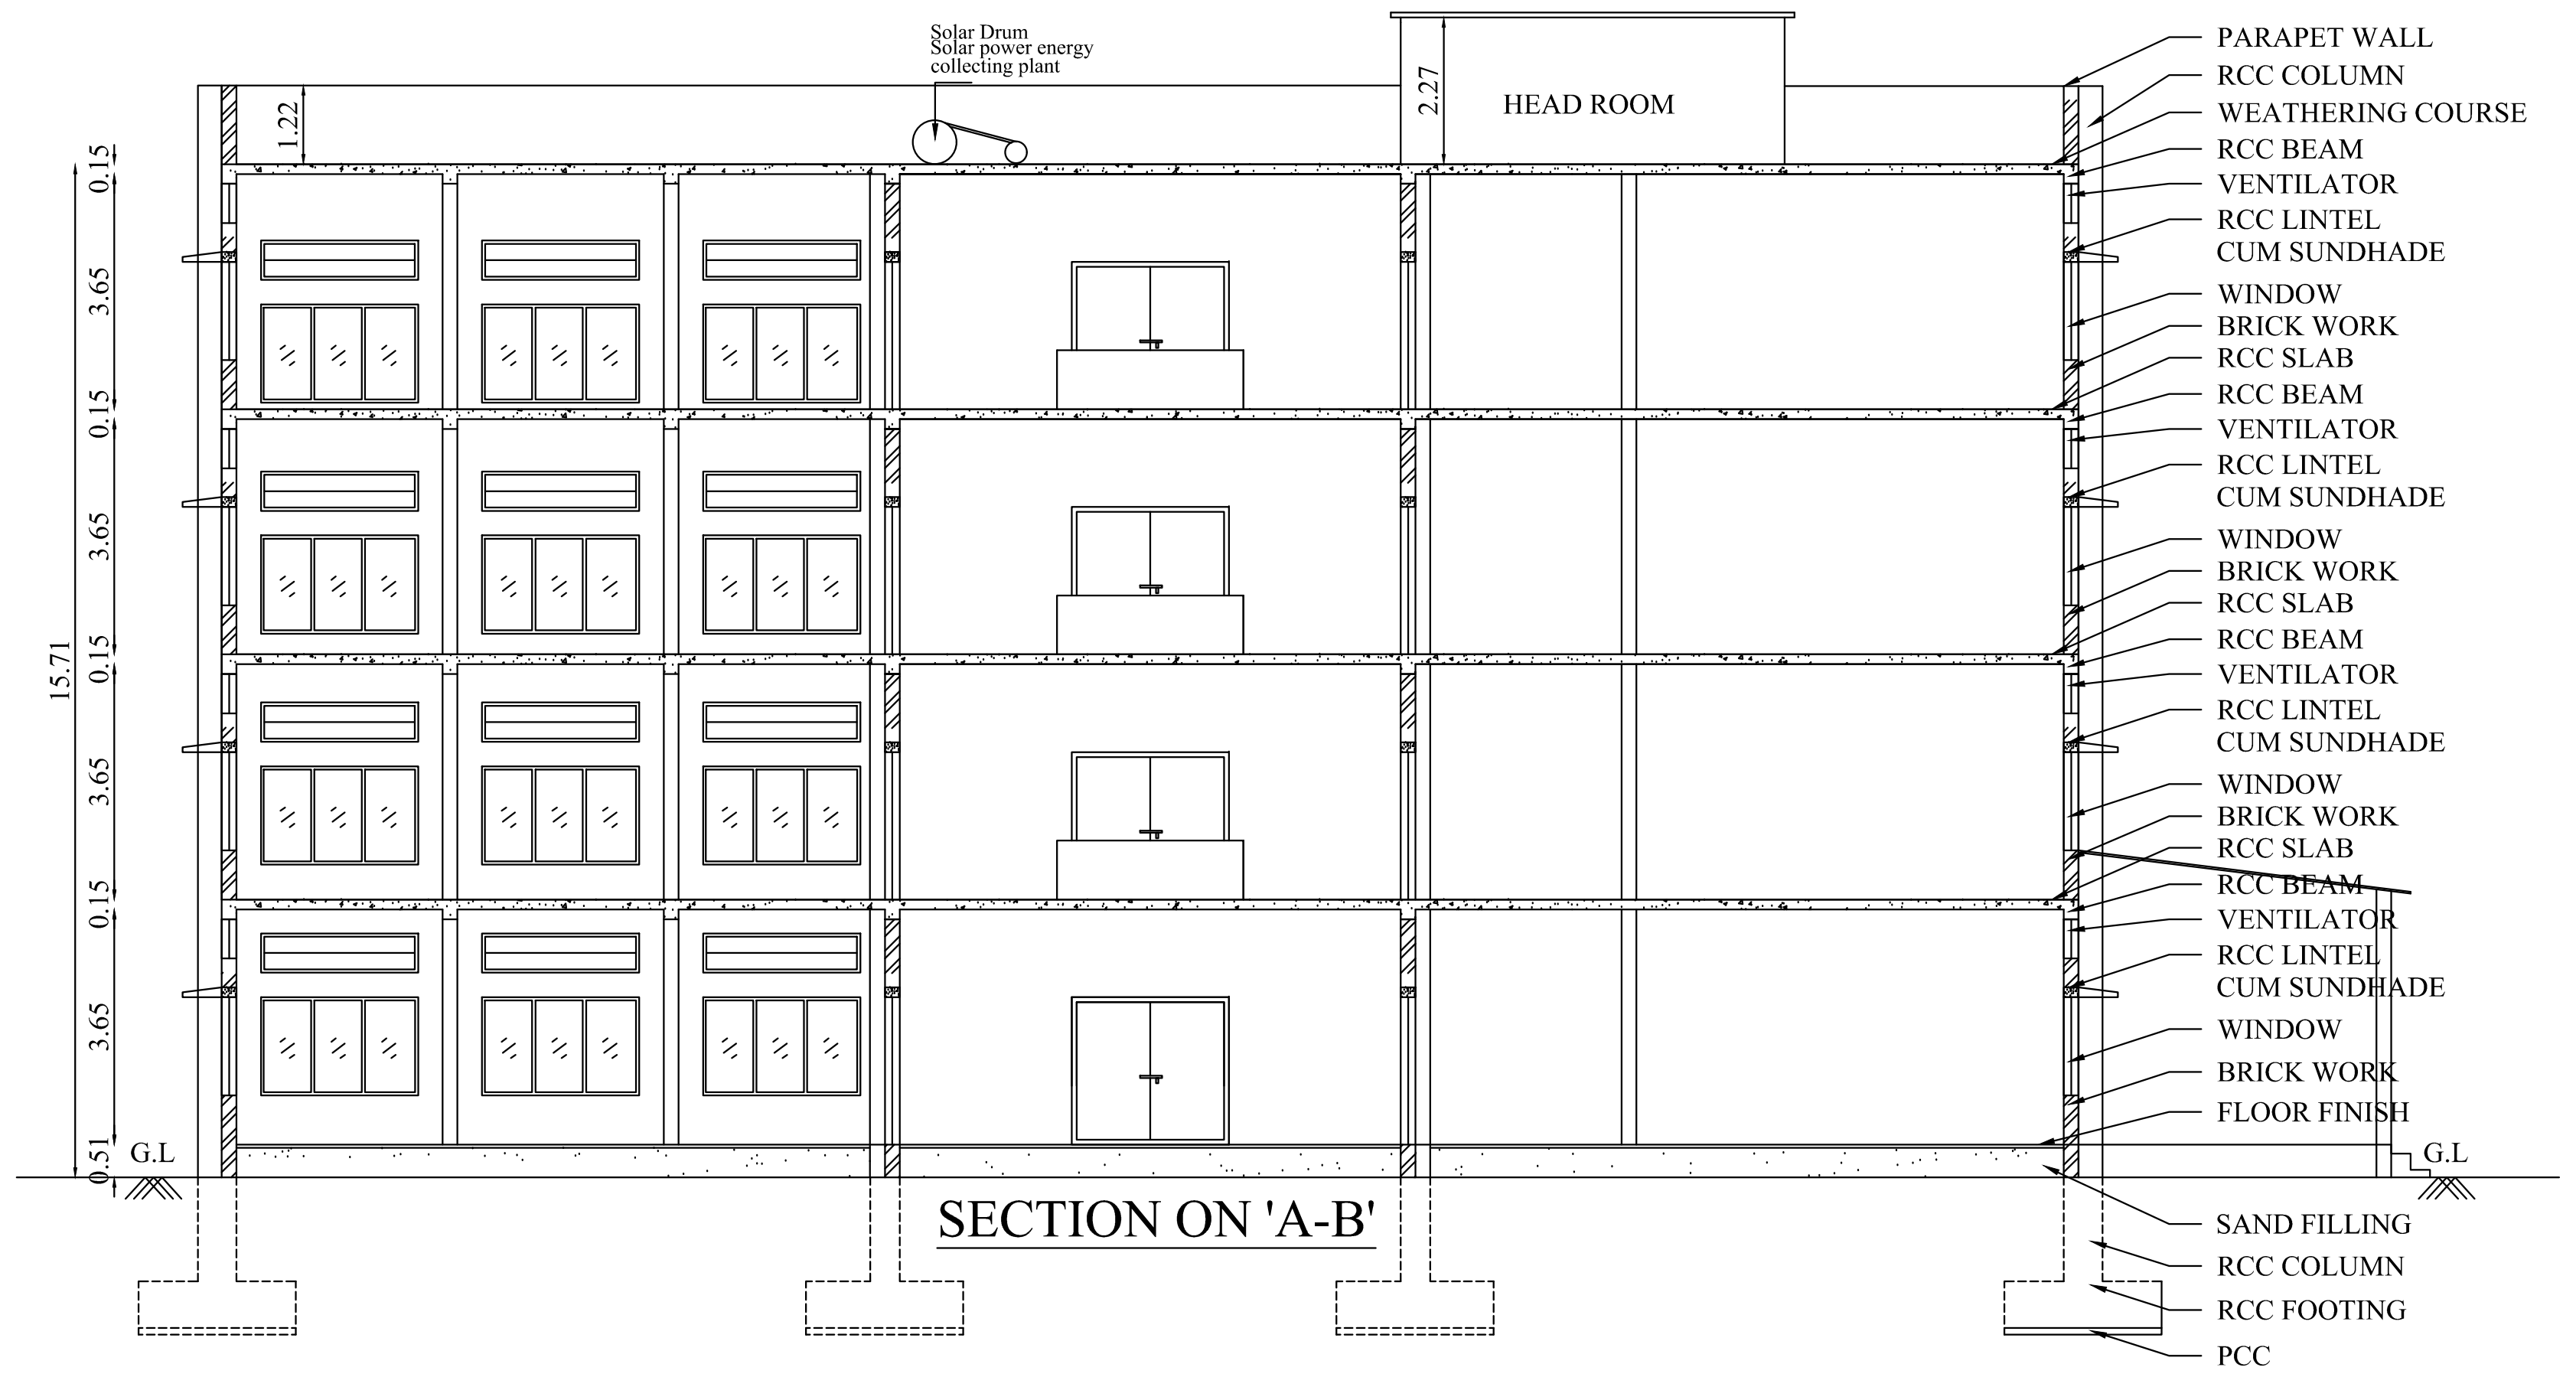

SECTION ON 'A-B'

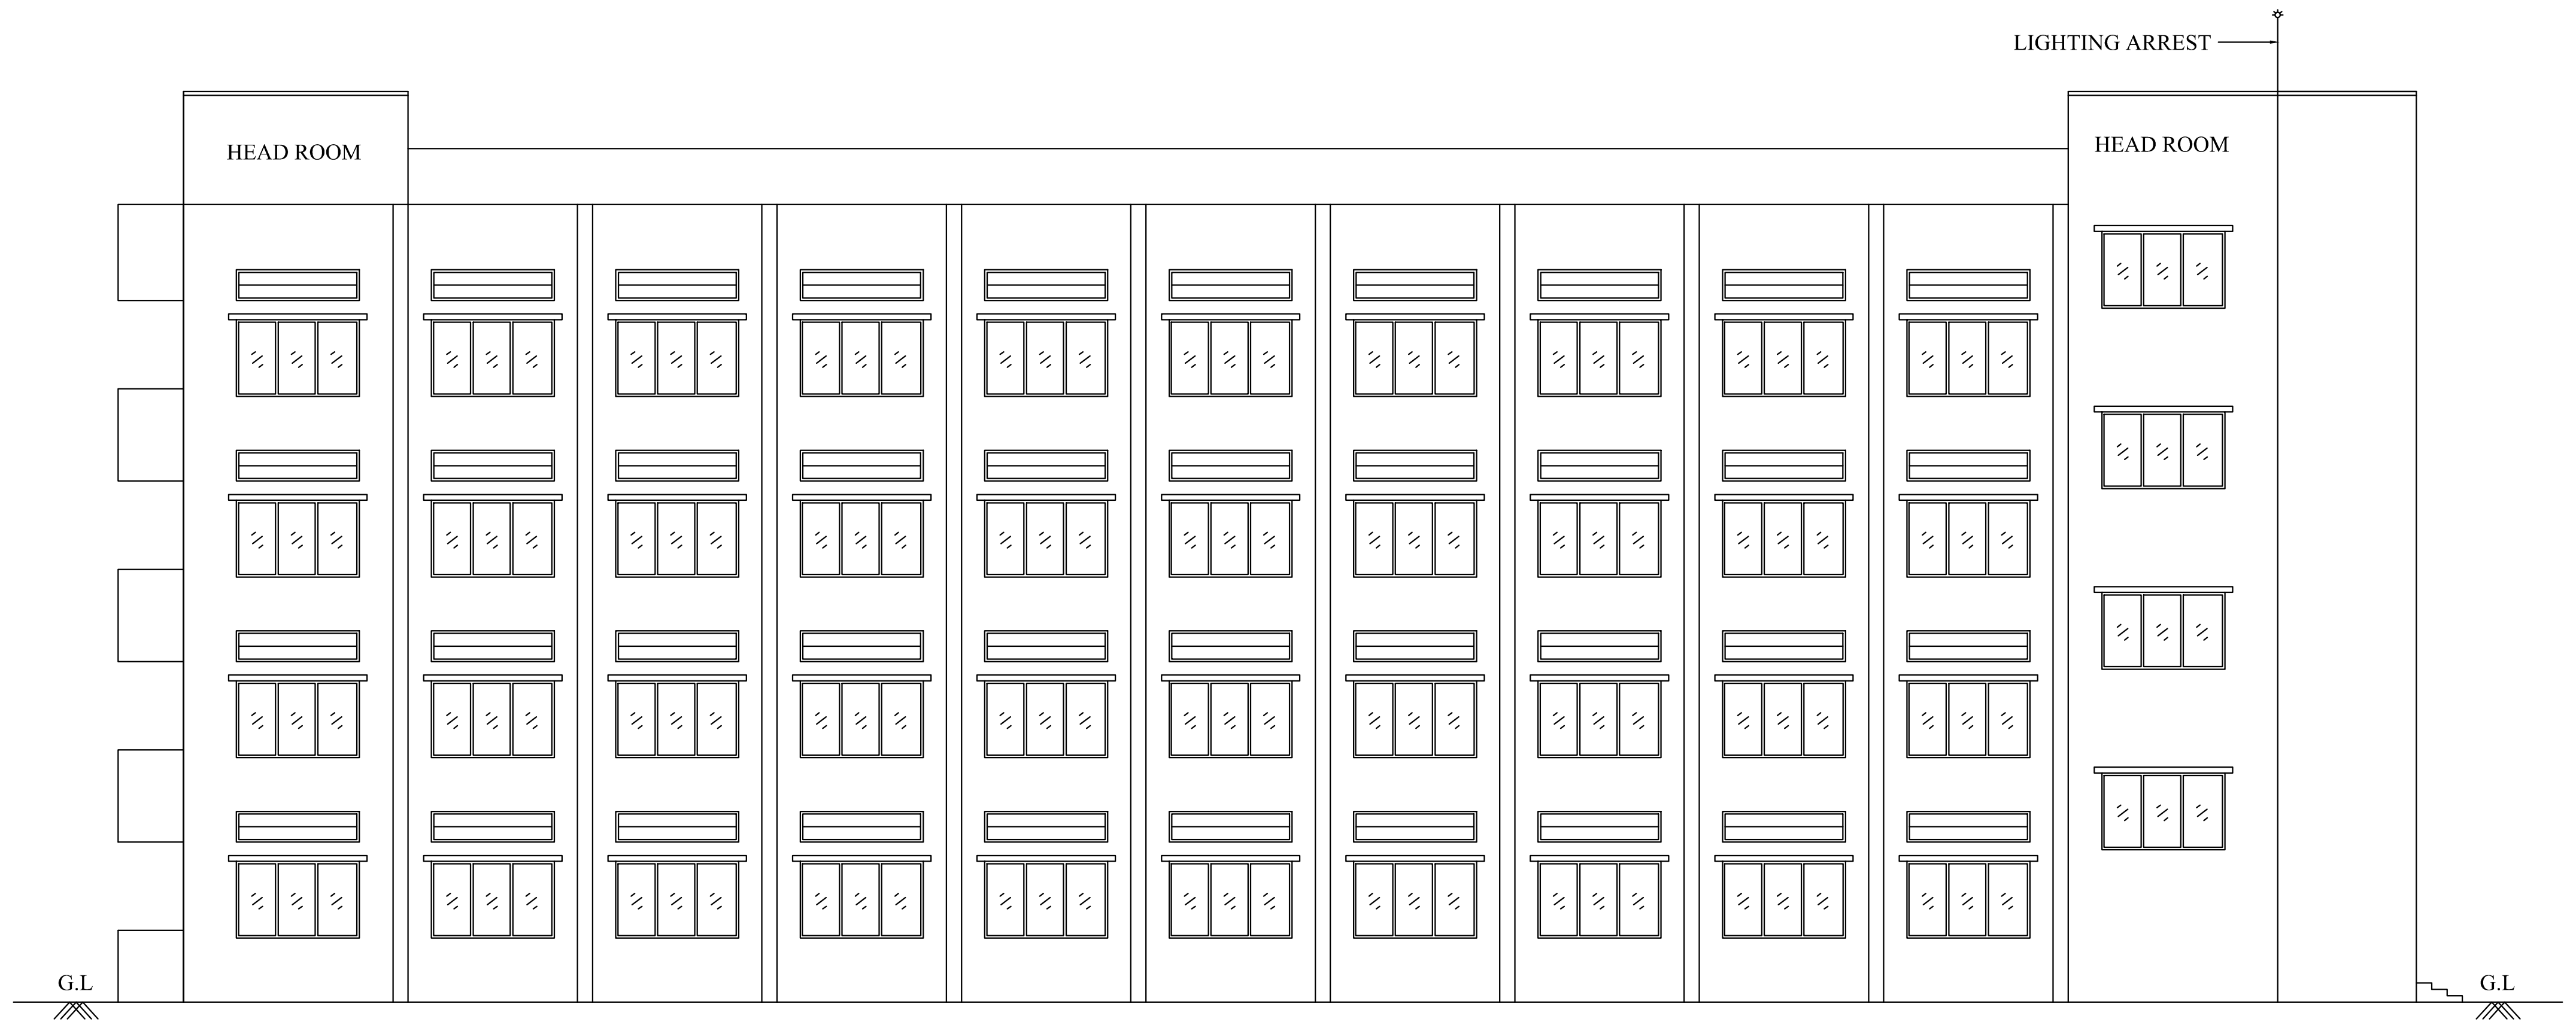

SOUTH SIDE ELEVATION

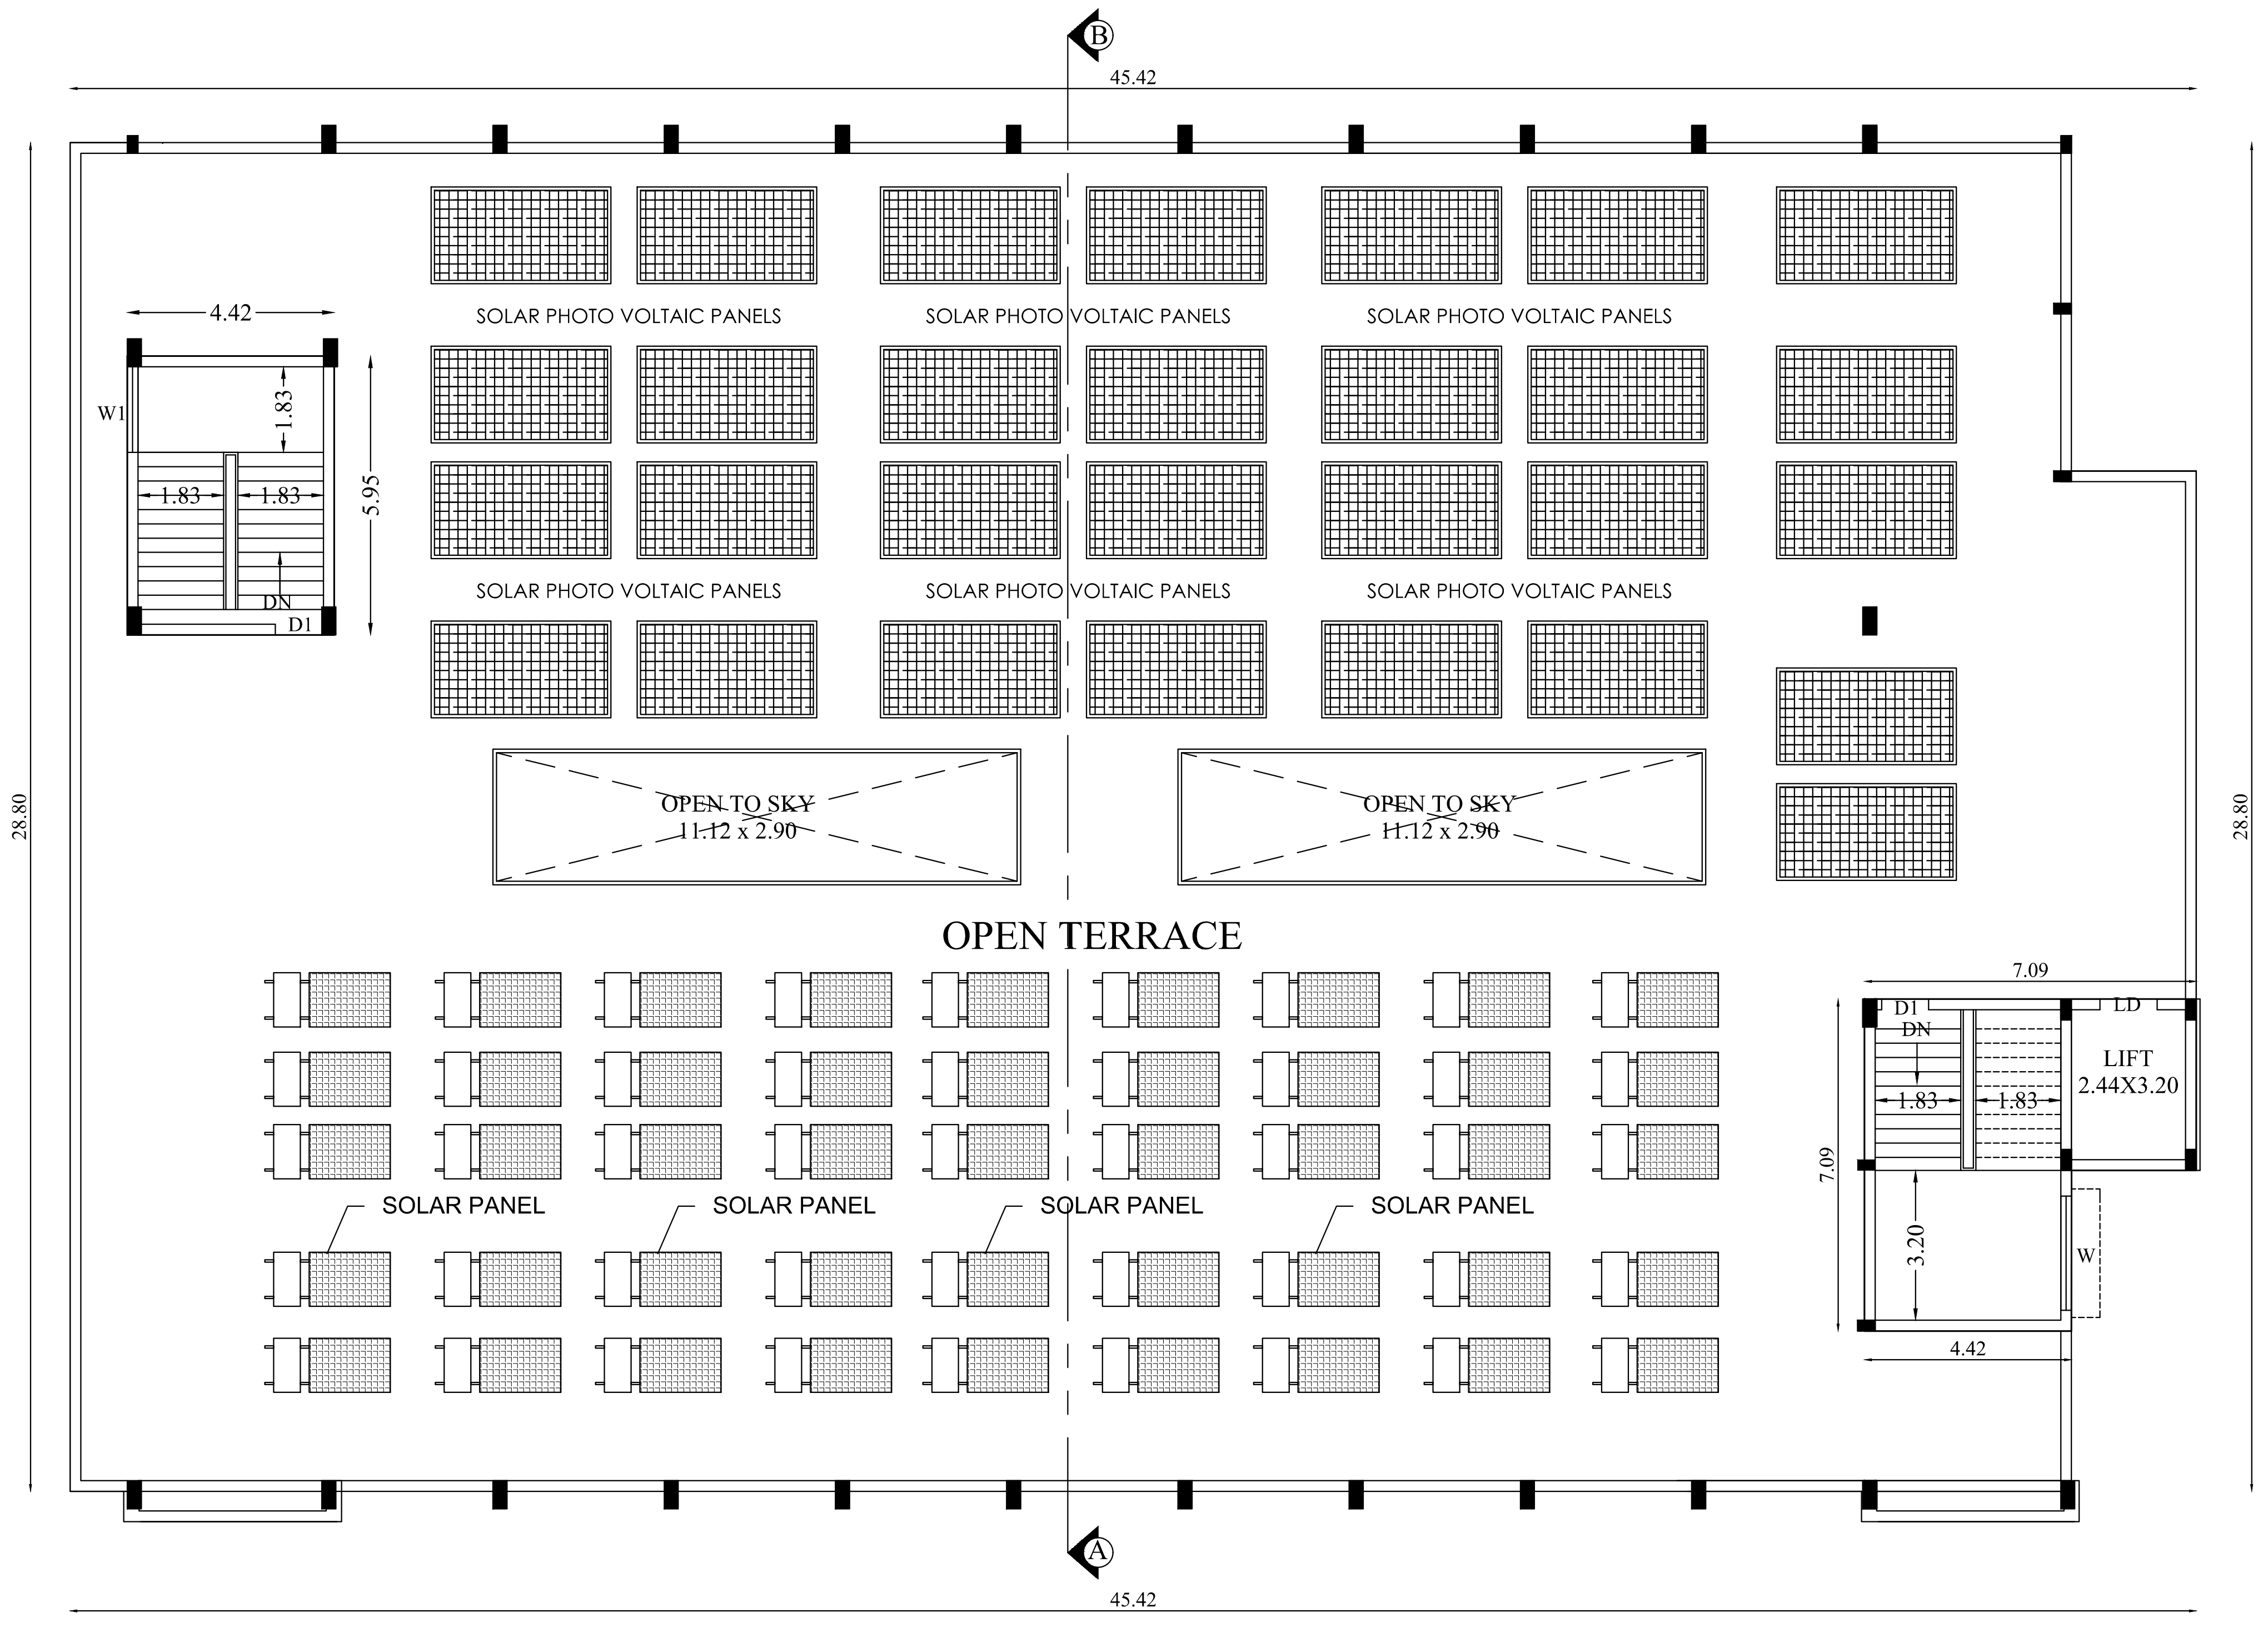

TERRACE FLOOR PLAN

BLOCK - 8 | SHEET NO- 3/24

PSG & SONS' CHARITIES

PSG INSTITUTE OF TECHNOLOGY AND APPLIED RESEARCH CAMPUS

NEELAMBUR VILLAGE, SULUR TALUK, COIMBATORE - 641 062.

PLAN SHOWING THE EXISTING APPROVED & EXISTING CONSTRUCTED GROUND, FIRST, SECOND & THIRD FLOOR WORKSHOP BUILDING IN S.F.NO:111/2B, 112/1,128/1A,128/2A,129/1, 130/1, 130/2,130/3,131/2,135/3, 136/3D2, 136/6B Pt & 137/1 Pt AT NEELAMBUR VILLAGE, SULUR TALUK, COIMBATORE DISTRICT.

North

Scale 1 : 100

AREA DETAILS:

BLOCK - 8 (ENGINEERING BLOCK - E7 (WORK SHOP))

Floor Name	FSI Area (in Sqm)	Non-FSI Area (in Sqm)	Total Buildup Area (in Sqm)
GROUND FLOOR	1288.71	-	1288.71
FIRST FLOOR	1216.43	-	1216.43
SECOND FLOOR	1216.43	-	1216.43
THIRD FLOOR	1216.43	-	1216.43
TERRACE FLOOR	-	67.41	67.41
TOTAL	4938.00	67.41	5005.41

JOINERY DETAILS

TYPE	DESCRIPTION	SIZE
RS	ROLLING SHUTTER	2.44 X 2.44
LD	LIFT DOOR	1.22 X 2.29
D	DOOR	2.44 X 2.29
D1	DOOR 1	1.22 X 2.29
D2	DOOR 2	1.00 X 2.29
D3	DOOR 3	0.90 X 2.29
D4	DOOR 4	0.76 X 2.13
W	WINDOW	2.44 X 1.52
W1	WINDOW 1	1.83 X 1.52
V	VENTILATOR	2.44 X 0.61

All metric dimensions are in metre

🧯 — FIRE EXTINGUISHER

T. GUNASEKAR. B.E.,
REGISTERED QUALITY AUDITOR
DTCP REGISTRATION No. QA / 003 / 2022 dtd 05 / 04 / 2022
104 A, LAKSHMIPURAM 6TH STREET,
PEELAMEDU EAST POST,CBE - 641004
MOB - 9300903739

Quality Auditor

D. RATHINASWAMY
Construction Engineer
Coimbatore LPA/CE/10/10/119
PSG Institute of Technology and Applied Research
Neelambur, Coimbatore-641 062.

Construction Engineer

K. Senjadaivel
Ar. K. SENJADAIVEL, B.Arch,
Registered Architect Grade-I
07/RA - I/2019 (SALEM DTCP)
SREE ASSOCIATES,
22-A Budhhar St, Opp.To Seetha Kalyana Mandapam,
Erode Main Road, Gobichettipalayam-638476.

Architect

Er.S.PRAVEEN KUMAR, B.E.,M.Tech.,
Chartered Engineer (AM183598-2)
SDTCP/SE/GR-I/03/2022
4/338, Bharathi Nagar,
Jagir Ammapalayam, SALEM-636 302.

Structural Engineer

For P.S. GOVINDASWAMY NAIDU & SONS CHARITIES
L GOPALAKRISHNAN
MANAGING TRUSTEE

Applicant

BLOCK - 7	SHEET NO- 2/24

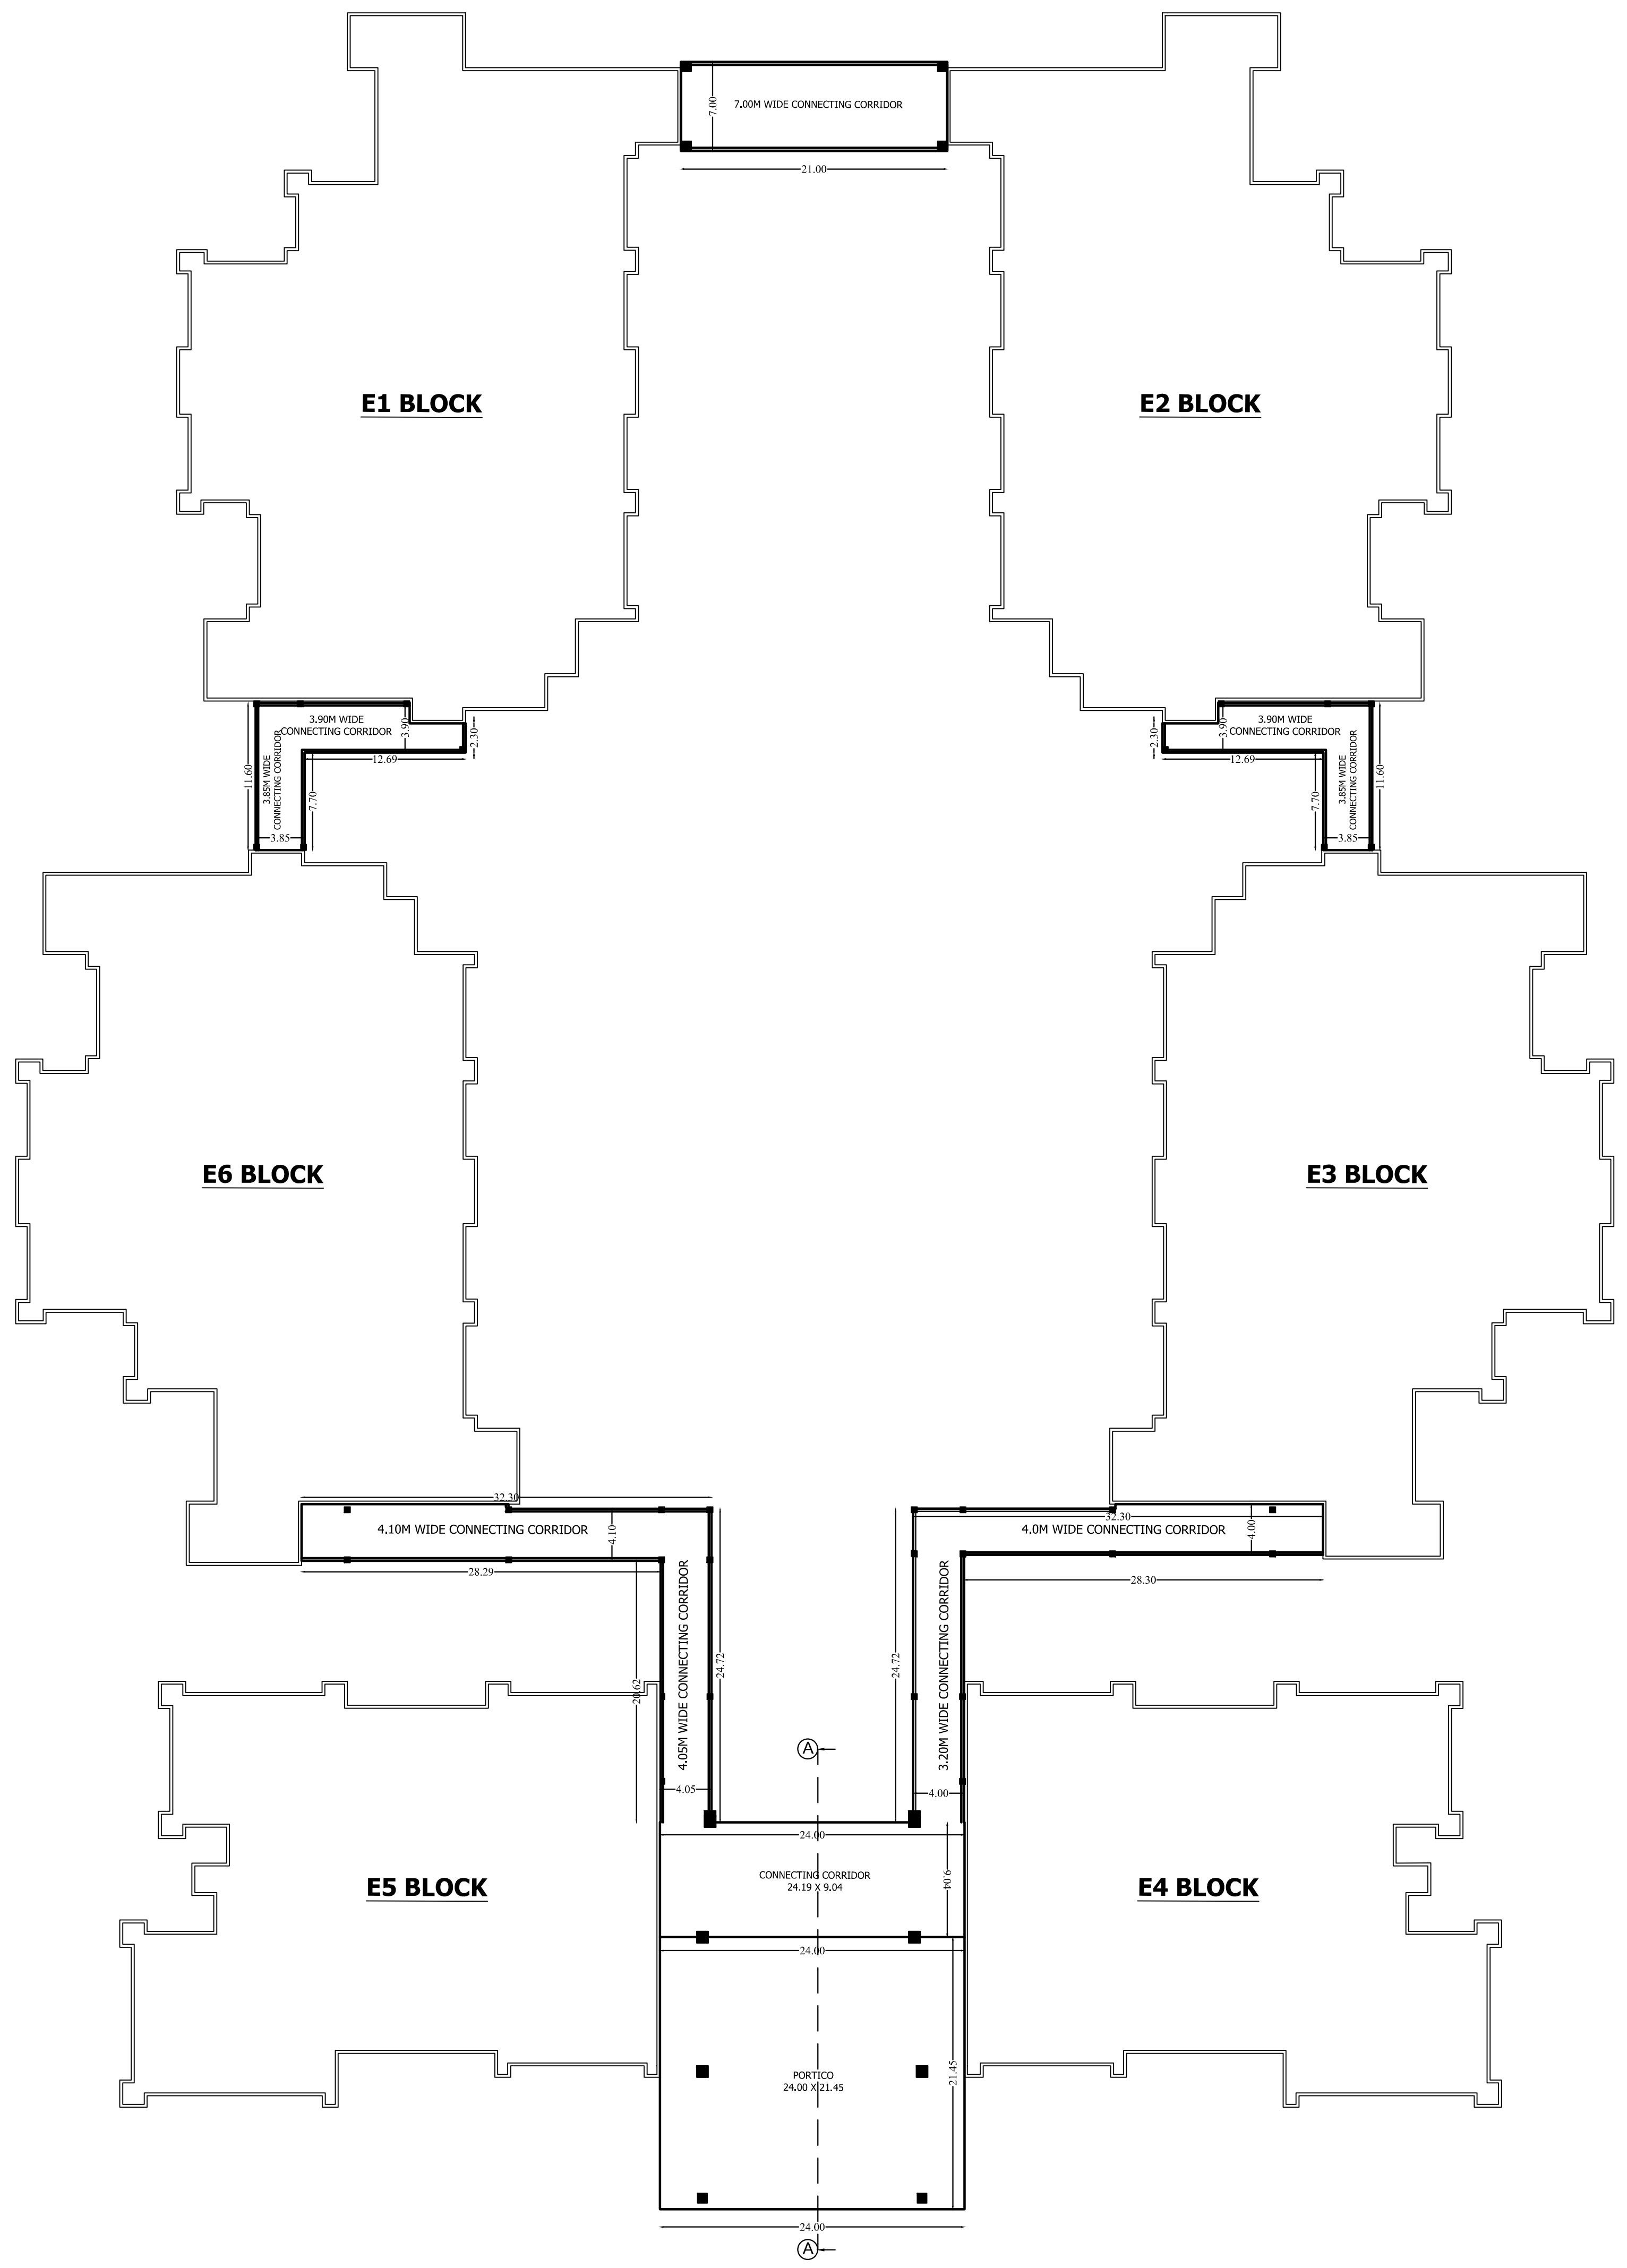
7.00M WIDE CONNECTING CORRIDOR
7.00
21.00
E1 BLOCK
E2 BLOCK
3.90M WIDE CONNECTING CORRIDOR
3.85M WIDE CONNECTING CORRIDOR
3.90
2.30
12.69
11.60
7.70
3.85
E6 BLOCK
E3 BLOCK
4.10M WIDE CONNECTING CORRIDOR
4.0M WIDE CONNECTING CORRIDOR
32.30
4.10
4.00
28.29
28.30
4.05M WIDE CONNECTING CORRIDOR
3.20M WIDE CONNECTING CORRIDOR
24.72
20.62
4.05
4.00
A
E5 BLOCK
E4 BLOCK
24.00
CONNECTING CORRIDOR
24.19 X 9.04
9.04
PORTICO
24.00 X 21.45
21.45

FIRST FLOOR PLAN

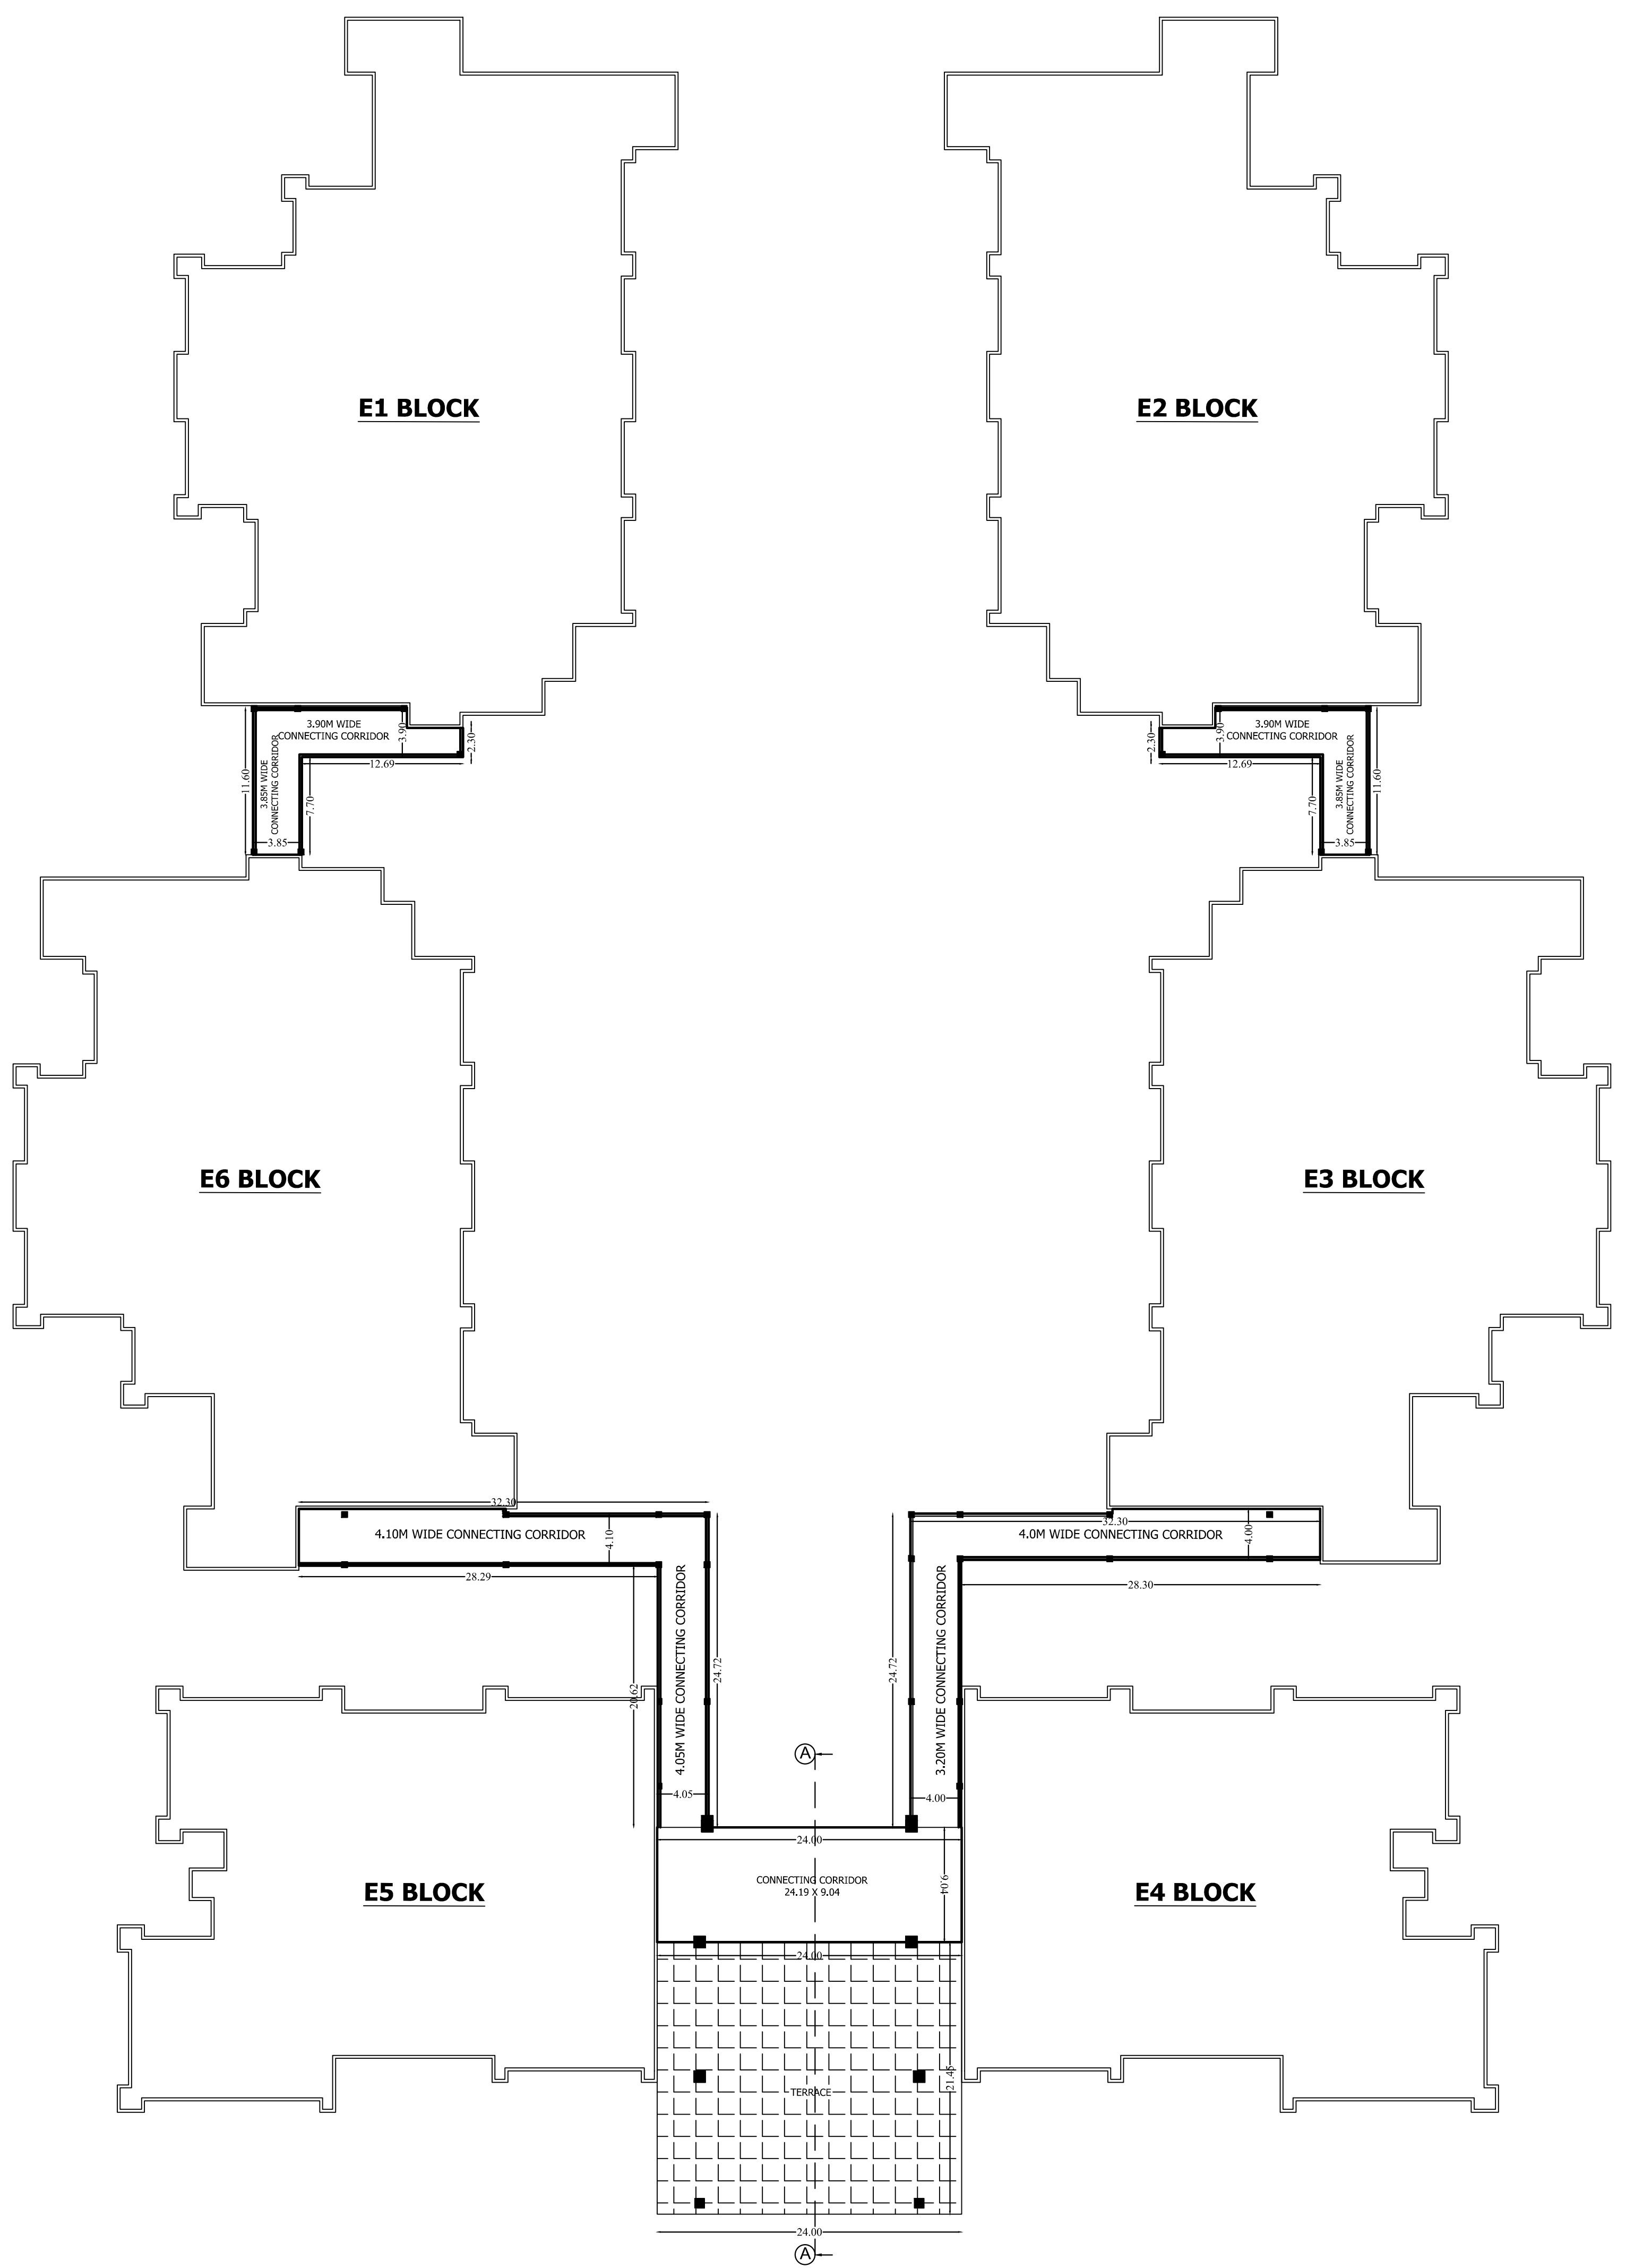
E1 BLOCK
E2 BLOCK
3.90M WIDE CONNECTING CORRIDOR
3.85M WIDE CONNECTING CORRIDOR
E6 BLOCK
E3 BLOCK
4.10M WIDE CONNECTING CORRIDOR
4.0M WIDE CONNECTING CORRIDOR
4.05M WIDE CONNECTING CORRIDOR
3.20M WIDE CONNECTING CORRIDOR
24.72
20.62
4.05
4.00
A
E5 BLOCK
E4 BLOCK
24.00
CONNECTING CORRIDOR
24.19 X 9.04
9.04
TERRACE
21.45

SECOND FLOOR PLAN

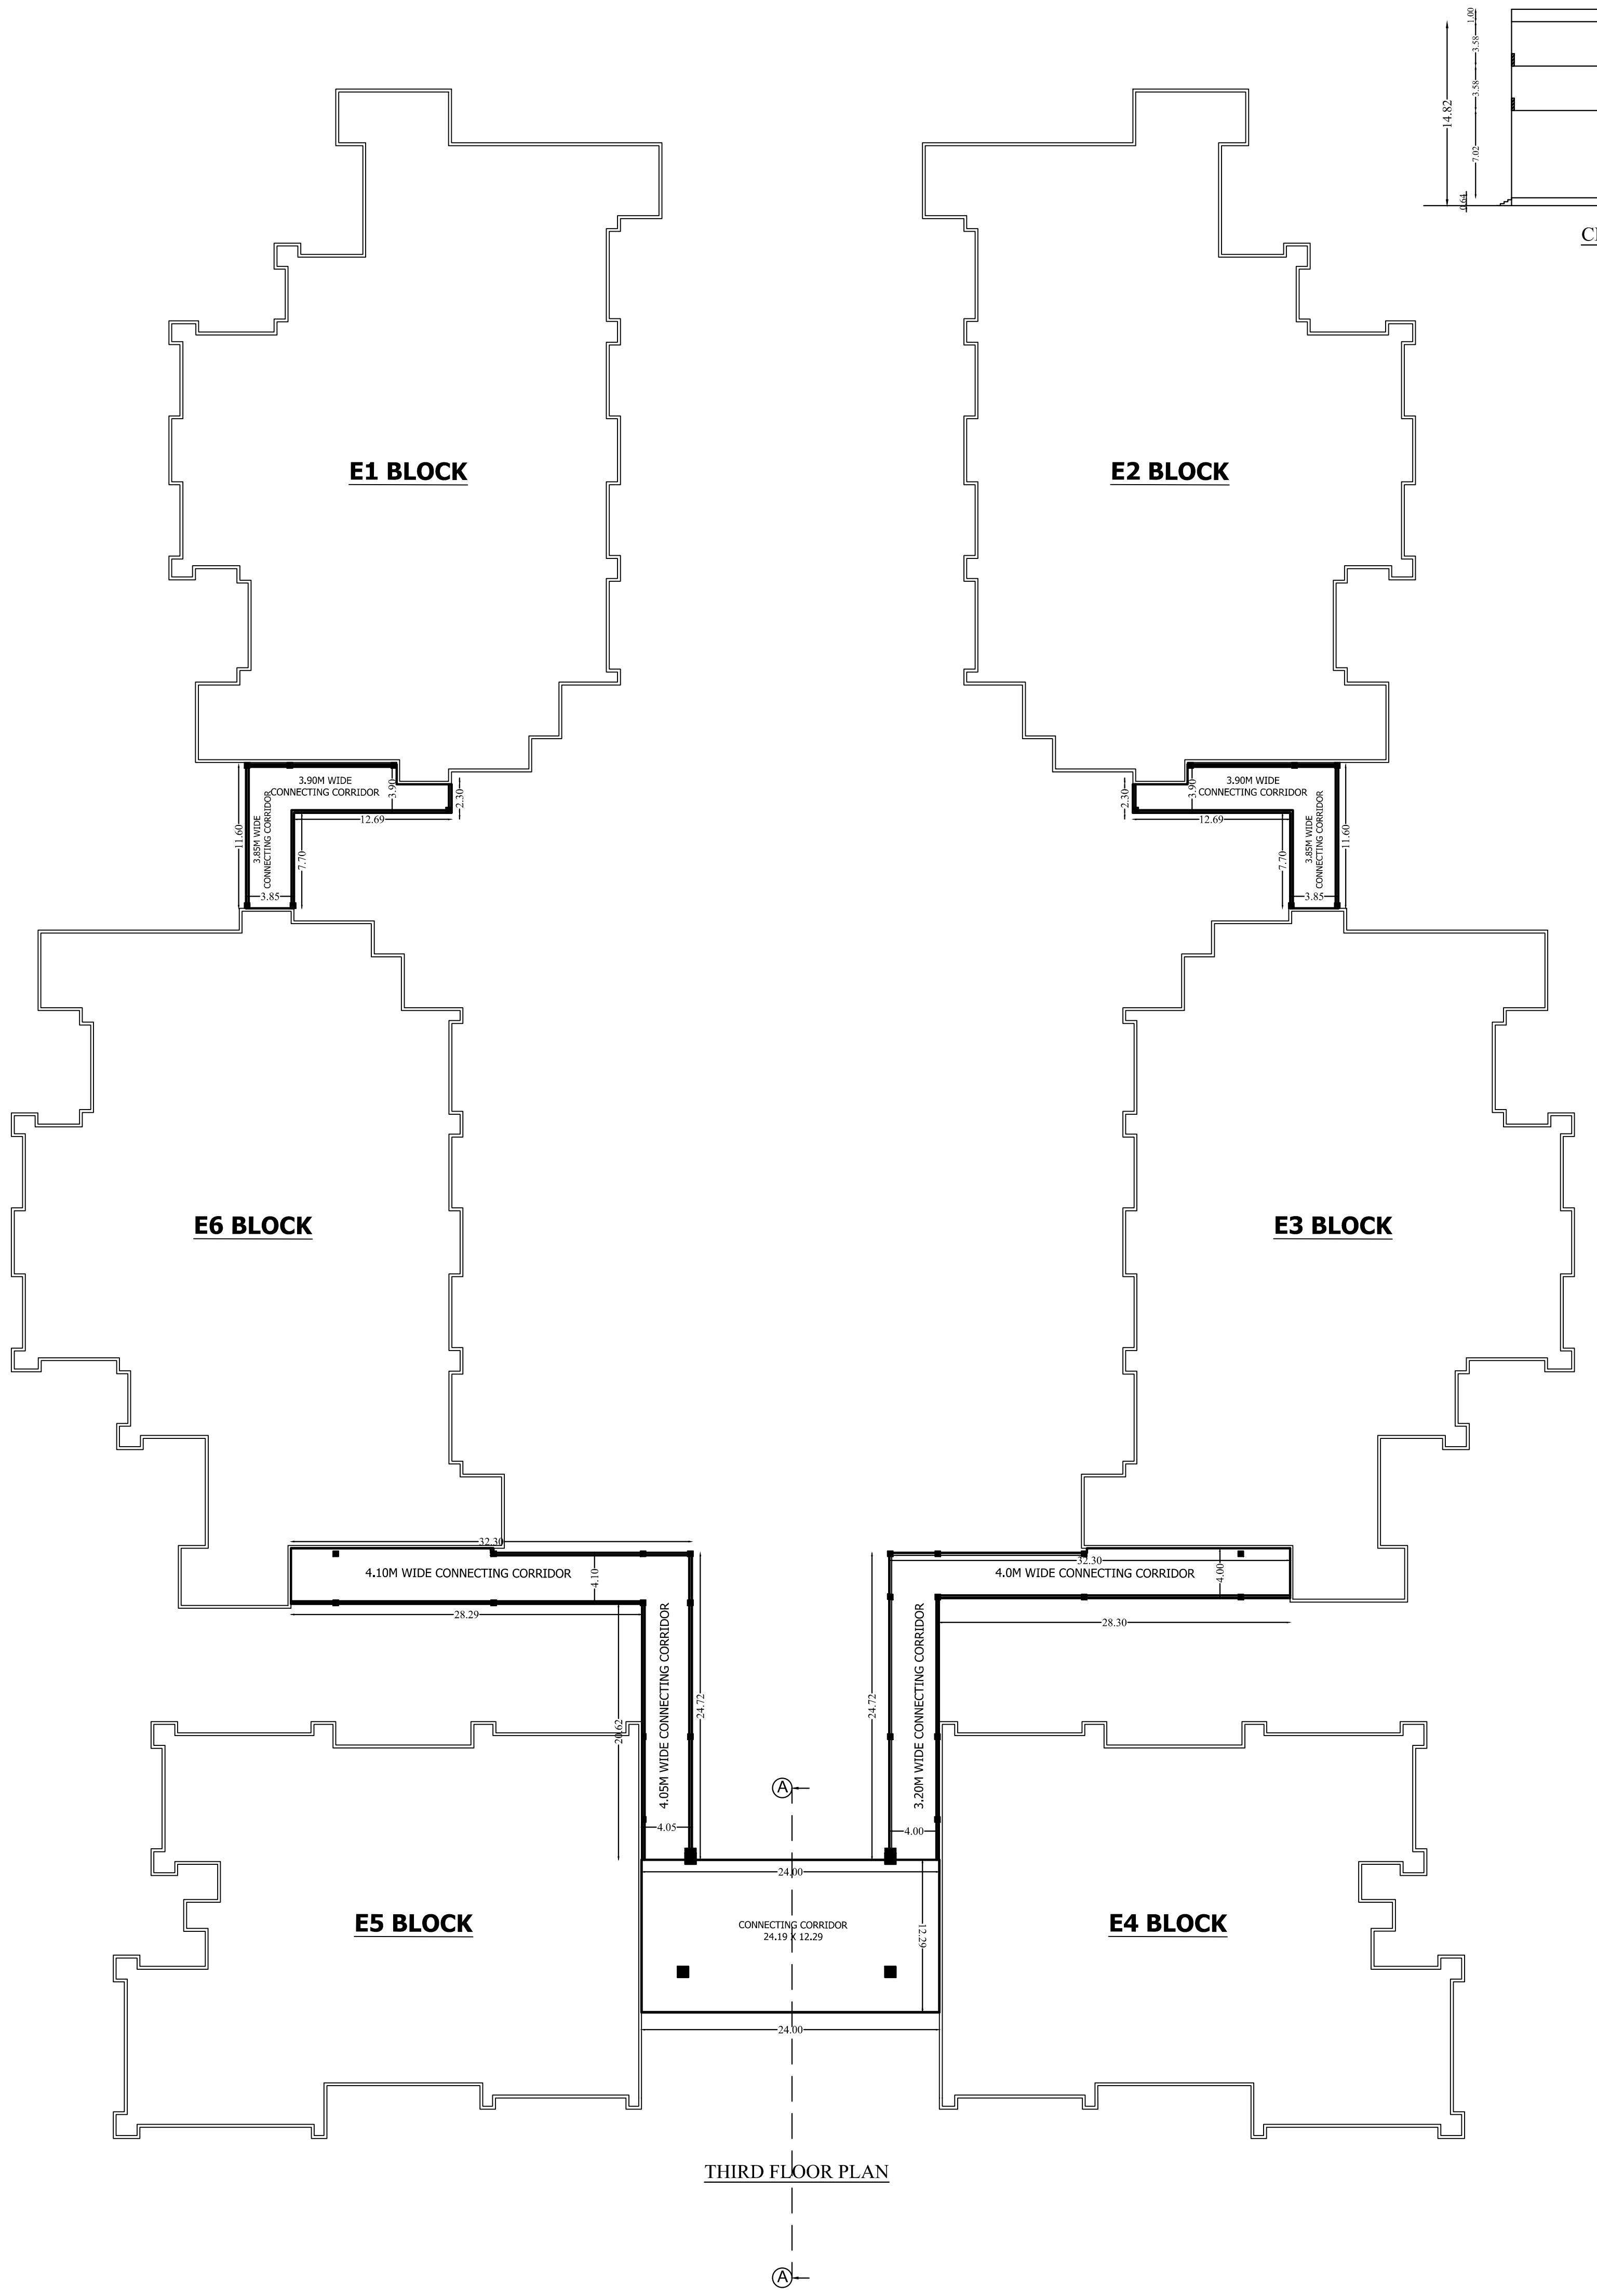
E1 BLOCK
E2 BLOCK
3.90M WIDE CONNECTING CORRIDOR
3.85M WIDE CONNECTING CORRIDOR
E6 BLOCK
E3 BLOCK
4.10M WIDE CONNECTING CORRIDOR
4.0M WIDE CONNECTING CORRIDOR
4.05M WIDE CONNECTING CORRIDOR
3.20M WIDE CONNECTING CORRIDOR
24.72
20.62
4.05
4.00
A
E5 BLOCK
E4 BLOCK
24.00
CONNECTING CORRIDOR
24.19 X 12.29
12.29

THIRD FLOOR PLAN

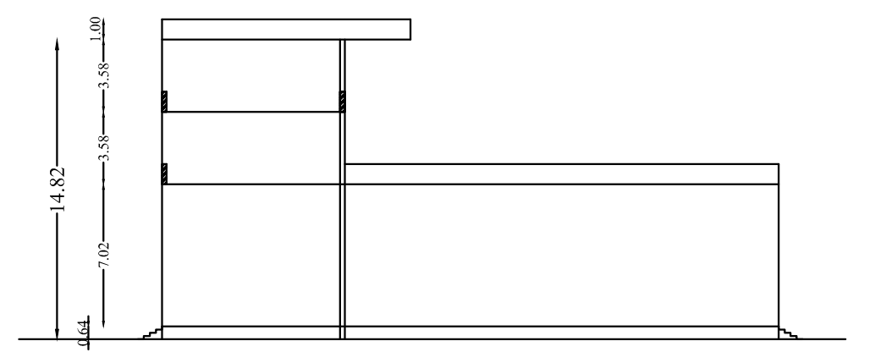

CROSS SECTION ON 'AA'

PSG & SONS' CHARITIES
PSG INSTITUTE OF TECHNOLOGY AND
APPLIED RESEARCH CAMPUS
NEELAMBUR VILLAGE, SULUR TALUK, COIMBATORE - 641 062.

PLAN SHOWING THE EXISTING APPROVED & EXISTING CONSTRUCTED CONNECTING CORRIDOR & PORTICO IN S.F.NO:111/2B, 112/1,128/1A,128/2A,129/1, 130/1, 130/2,130/3,131/2,135/3, 136/3D2, 136/6B Pt & 137/1 Pt AT NEELAMBUR VILLAGE, SULUR TALUK, COIMBATORE DISTRICT.

North

Scale 1 : 100

AREA DETAILS:

BLOCK - 7 (CONNECTING CORRIDOR)

Floor Name	FSI Area (in Sqm)	Non-FSI Area (in Sqm)	Total Buildup Area (in Sqm)
FIRST FLOOR	1481.55	-	1481.55
SECOND FLOOR	819.73	-	819.73
THIRD FLOOR	897.75	-	897.75
TOTAL	3199.03	-	3199.03

All metric dimensions are in metre

🧯 — FIRE EXTINGUISHER

T. GUNASEKAR. B.E.,
REGISTERED QUALITY AUDITOR
DTCP REGISTRATION No. QA / 003 / 2022 dtd 05 / 04 / 2022
104 A, LAKSHMIPURAM 6TH STREET,
PEELAMEDU EAST POST,CBE - 641004
MOB - 8300909739

Quality Auditor

D. RATHINASWAMY
Construction Engineer
Coimbatore LPA/CE/19/10/119
PSG Institute of Technology and Applied Research
Neelambur, Coimbatore-641 062.

Construction Engineer

Ar. K. SENJADAIVEL, B.Arch,
Registered Architect Grade-I
07/RA - I/2019 (SALEM DTCP)
SREE ASSOCIATES,
22-A Budhhar St, Opp.To Seetha Kalyana Mandapam,
Erode Main Road, Gobichettipalayam-638476.

Architect

Er.S.PRAVEEN KUMAR, B.E.,M.Tech.,
Chartered Engineer (AM183598-2)
SDTCP/SE/GR-I/03/2022
4/338, Bharathi Nagar,
Jagir Ammapalayam, SALEM-636 302.

Structural Engineer

For P.S. GOVINDASWAMY NAIDU &
SONS CHARITIES

L GOPALAKRISHNAN
MANAGING TRUSTEE

Applicant

EXISTING APPROVED BUILDING AREA DETAILS (Area in Sqm)

SL. NO	NAME OF THE BUILDING	Basement floor	Stilt floor	Ground floor	First floor	Second floor	Third floor	Fourth floor	Open Terrace	Total	FSI	Non FSI	REMARKS
1	ENGINERRING BLOCK - E3	-	-	1470.00	1470.00	1470.00	1470.00	-	100.00	5980.00	3888.00	2092.00	DTCP Approved No.20/2014 LPA APPROVED NO. 65/2014 MUTHUGOUNDANPUDUR PANCHAYAT APPROVAL NO.122 / 2013-2014
2	ENGINEERING BLOCK - E4	-	-	1100.00	1100.00	1100.00	1100.00	-	59.00	4459.00	3264.00	1195.00	
3	ENGINEERING BLOCK - E5	-	-	1100.00	1100.00	1100.00	1100.00	-	59.00	4459.00	3264.00	1195.00	
4	POWER ROOM	-	-	89.00	-	-	-	-	-	89.00	89.00	-	
	TOTAL (A)	-	-	**3759.00**	**3670.00**	**3670.00**	**3670.00**	-	**218.00**	**14987.00**	**10505.00**	**4482.00**	
5	ENGINERRING BLOCK - E1	-	-	1470.00	1470.00	1470.00	1470.00	-	100.00	5980.00	3888.00	2092.00	DTCP Approved No.171/2015 LPA APPROVED NO. 201A-201V/2015 MUTHUGOUNDANPUDUR PANCHAYAT APPROVAL NO.84 A TO 84 V/2015-2016
6	ENGINERRING BLOCK - E2	-	-	1470.00	1470.00	1470.00	1470.00	-	100.00	5980.00	3888.00	2092.00	
7	ENGINERRING BLOCK - E6	-	-	1470.00	1470.00	1470.00	1470.00	-	100.00	5980.00	3888.00	2092.00	
8	CONNECTING CORRIDOR	-	-	962.00	-	962.00	962.00	-	-	2886.00	-	2886.00	
9	PORTICO	-	-	540.00	-	-	-	-	-	540.00	-	540.00	
10	WORKSHOP	-	-	1233.00	1233.00	1233.00	1233.00	-	63.00	4995.00	3188.00	1807.00	
11	LIBRARY & MUSEUM	-	2627.00	-	2627.00	2627.00	2627.00	-	104.00	10612.00	6593.00	4019.00	
12	CONVENTION CENTRE	1333.00	-	3839.00	-	-	-	-	-	5172.00	3824.00	1348.00	
	TOTAL (B)	**1333.00**	**2627.00**	**10984.00**	**8270.00**	**9232.00**	**9232.00**	-	**467.00**	**42145.00**	**25269.00**	**16876.00**	
13	TRAINING CENTER	-	-	1671.00	720.00	-	-	-	32.00	2423.00	2177.00	246.00	DTCP APPROVED NO. 34/2016 DATED : 03.02.2016 LPA APPROVED NO. 5009/2015 DATED : 01.03.2016 MUTHUGOUNDANPUDUR PANCHAYAT APPROVAL NO.95 (1 TO 12) / 2016 DATED : 15.09.2016
14	LAB / CLASS ROOM (COE)	-	-	2435.00	2130.00	2130.00	2130.00	-	116.00	8941.00	6039.00	2902.00	
15	SIMA TRAINING CENTER	-	-	1664.00	-	-	-	-	-	1664.00	1664.00	-	
	TOTAL (C)	-	-	**5770.00**	**2850.00**	**2130.00**	**2130.00**	-	**148.00**	**13028.00**	**9880.00**	**3148.00**	
	TOTAL (A) + (B) + (C)	**1333.00**	**2627.00**	**20513.00**	**14790.00**	**15032.00**	**15032.00**	-	**833.00**	**70160.00**	**45654.00**	**24506.00**	
16	GENTS HOSTEL (BLOCK-I)	-	1230.00	-	1230.00	1230.00	1230.00	1230.00	33.00	6183.00	2960.00	3223.00	DTCP APPROVED NO. 34/2016 DATED : 03.02.2016 LPA APPROVED NO. 5009/2015 DATED : 01.03.2016 MUTHUGOUNDANPUDUR PANCHAYAT APPROVAL NO.95 (1 TO 12) / 2016 DATED : 15.09.2016
17	GENTS HOSTEL (BLOCK-II)	-	1188.00	-	1188.00	1188.00	1188.00	1188.00	33.00	5973.00	2832.00	3141.00	
18	LADIES HOSTEL (BLOCK-III)	-	1560.00	-	1560.00	1560.00	1560.00	1560.00	56.00	7856.00	3940.00	3916.00	
19	KITCHEN BLOCK	-	-	617.00	-	-	-	-	-	617.00	617.00	-	
20	TEXTILE LAB/CLASS ROOM	-	-	1748.00	1748.00	1748.00	1748.00	-	30.00	7022.00	5152.00	1870.00	
	TOTAL	-	**3978.00**	**2365.00**	**5726.00**	**5726.00**	**5726.00**	**3978.00**	**152.00**	**27651.00**	**15501.00**	**12150.00**	
	GRAND TOTAL	**1333.00**	**6605.00**	**22878.00**	**20516.00**	**20758.00**	**20758.00**	**3978.00**	**985.00**	**97811.00**	**61155.00**	**36656.00**	

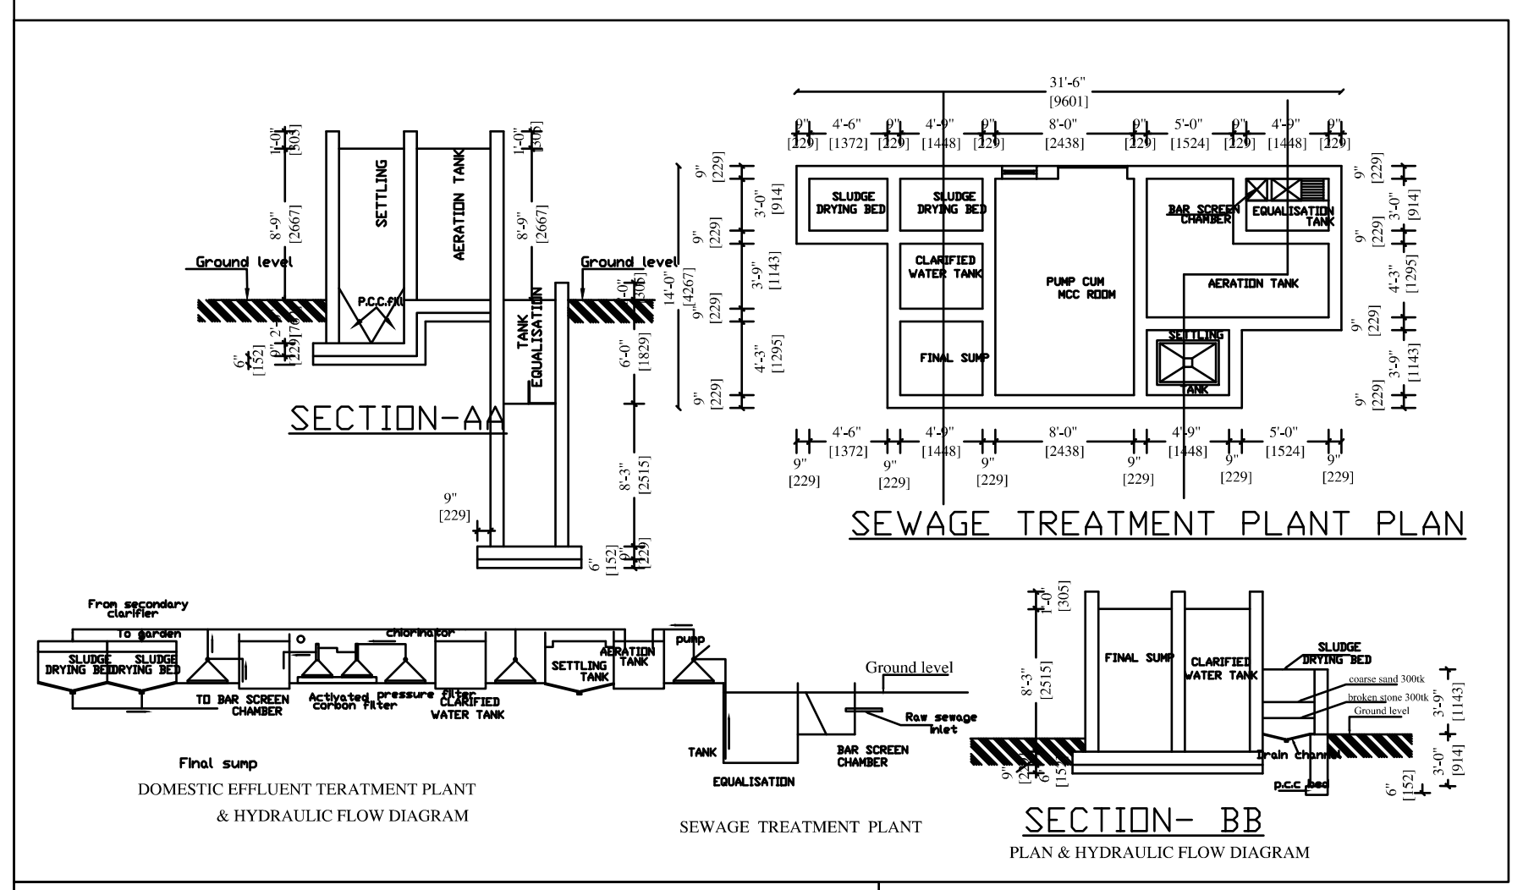

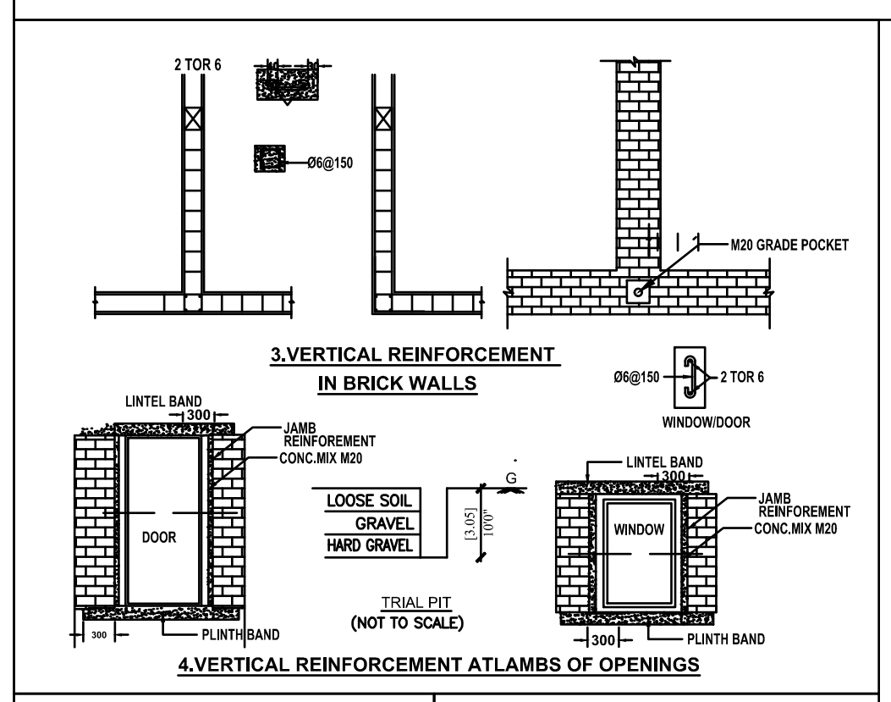

3.VERTICAL REINFORCEMENT IN BRICK WALLS

4.VERTICAL REINFORCEMENT ATLAMBS OF OPENINGS

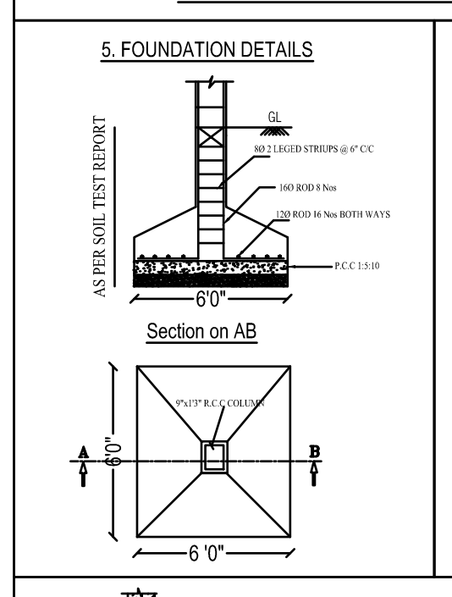

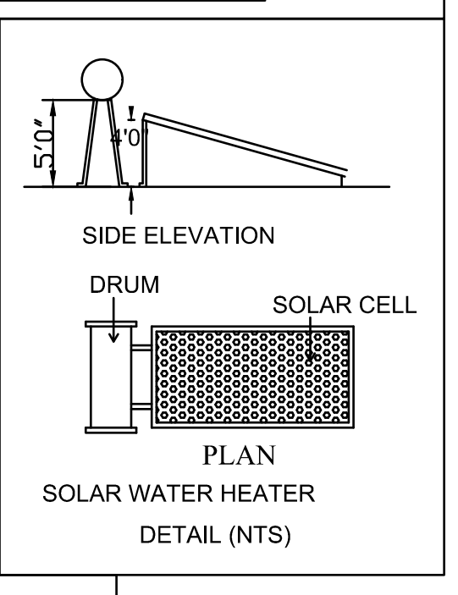

SOLAR WATER HEATER DETAIL (NTS)

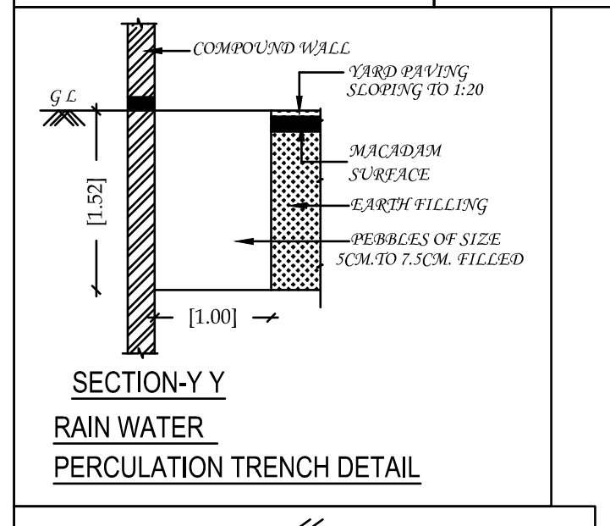
COMPOUND WALL
YARD PAVING SLOPING TO 1:20
MACADAM SURFACE
EARTH FILLING
PEBBLES OF SIZE 5CM.TO 7.5CM. FILLED
G.L
[1.52]
[1.00]

SECTION-Y Y

RAIN WATER PERCULATION TRENCH DETAIL

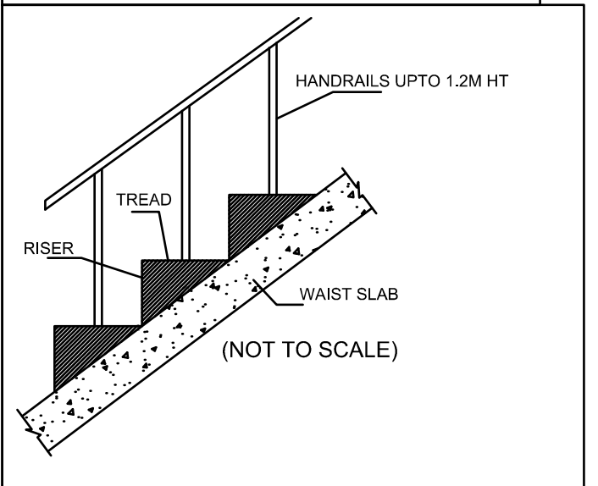

STAIR CASE DETAILS

1. WIDTH - 1.60,1.83,2.00,2.03,2.13,2.15,
2. RISE - 0.15 M
3. TREAD - 0.30 M

Applicant Name : M/s.P.S.Govindaswamy Naidu & Sons Charities
Online Application No : SWP/BPA/0197226/2024
Site Boundary Shown as "A to Y"

$$PC = \frac{45649.96}{175632.10} \times 100 = 25.99\ \%$$

$$FSI = \frac{136725.71}{175632.10} = 0.778$$

O.S.R 10% 🟩

O.S.R REQUIRED : 17563.21 Sqm (10%)
O.S.R PROVIDED : O.S.R - 1 = 6087.68 Sqm (1 to 5)
O.S.R - 2 = 11519.41 Sqm (6 to 10)
TOTAL = 17607.09 Sqm (10.02%)

ALL DIMENSIONS ARE IN METERS

SITE AREA DETAILS:

S.NO:	S.F.NO:	AS PER DOCUMENT (in Acre)
1	111/2B	8.00
2	112/1	3.96
3	128/1A	2.08
4	128/2A	1.28
5	129/1	8.14
6	130/1	1.44
7	130/2	1.50
8	130/3	3.36
9	131/2	4.10
10	135/3	1.97
11	136/3D2	2.93
12	136/6B Pt	3.52
13	137/1 Pt	1.12
TOTAL		43.40 Acre (or) 175632.10 Sqm

SITE PLAN | SHEET NO: 1/24

PSG & SONS' CHARITIES

PSG INSTITUTE OF TECHNOLOGY AND
APPLIED RESEARCH CAMPUS
NEELAMBUR VILLAGE, SULUR TALUK, COIMBATORE - 641 062.

SITE PLAN SHOWING THE EXISTING APPROVED, EXISTING CONSTRUCTED AND PROPOSED INSTITUTIONAL BUILDINGS IN S.F.NO:111/2B, 129/1, 130/1, 130/2,130/3,131/2,135/3, 136/3D2,136/6B Pt, 137/1 Pt AND ADDED INDUSTRIAL USE S.F.NO: 112/1,128/1A, 128/2A AT NEELAMBUR VILLAGE, SULUR TALUK, COIMBATORE DISTRICT.

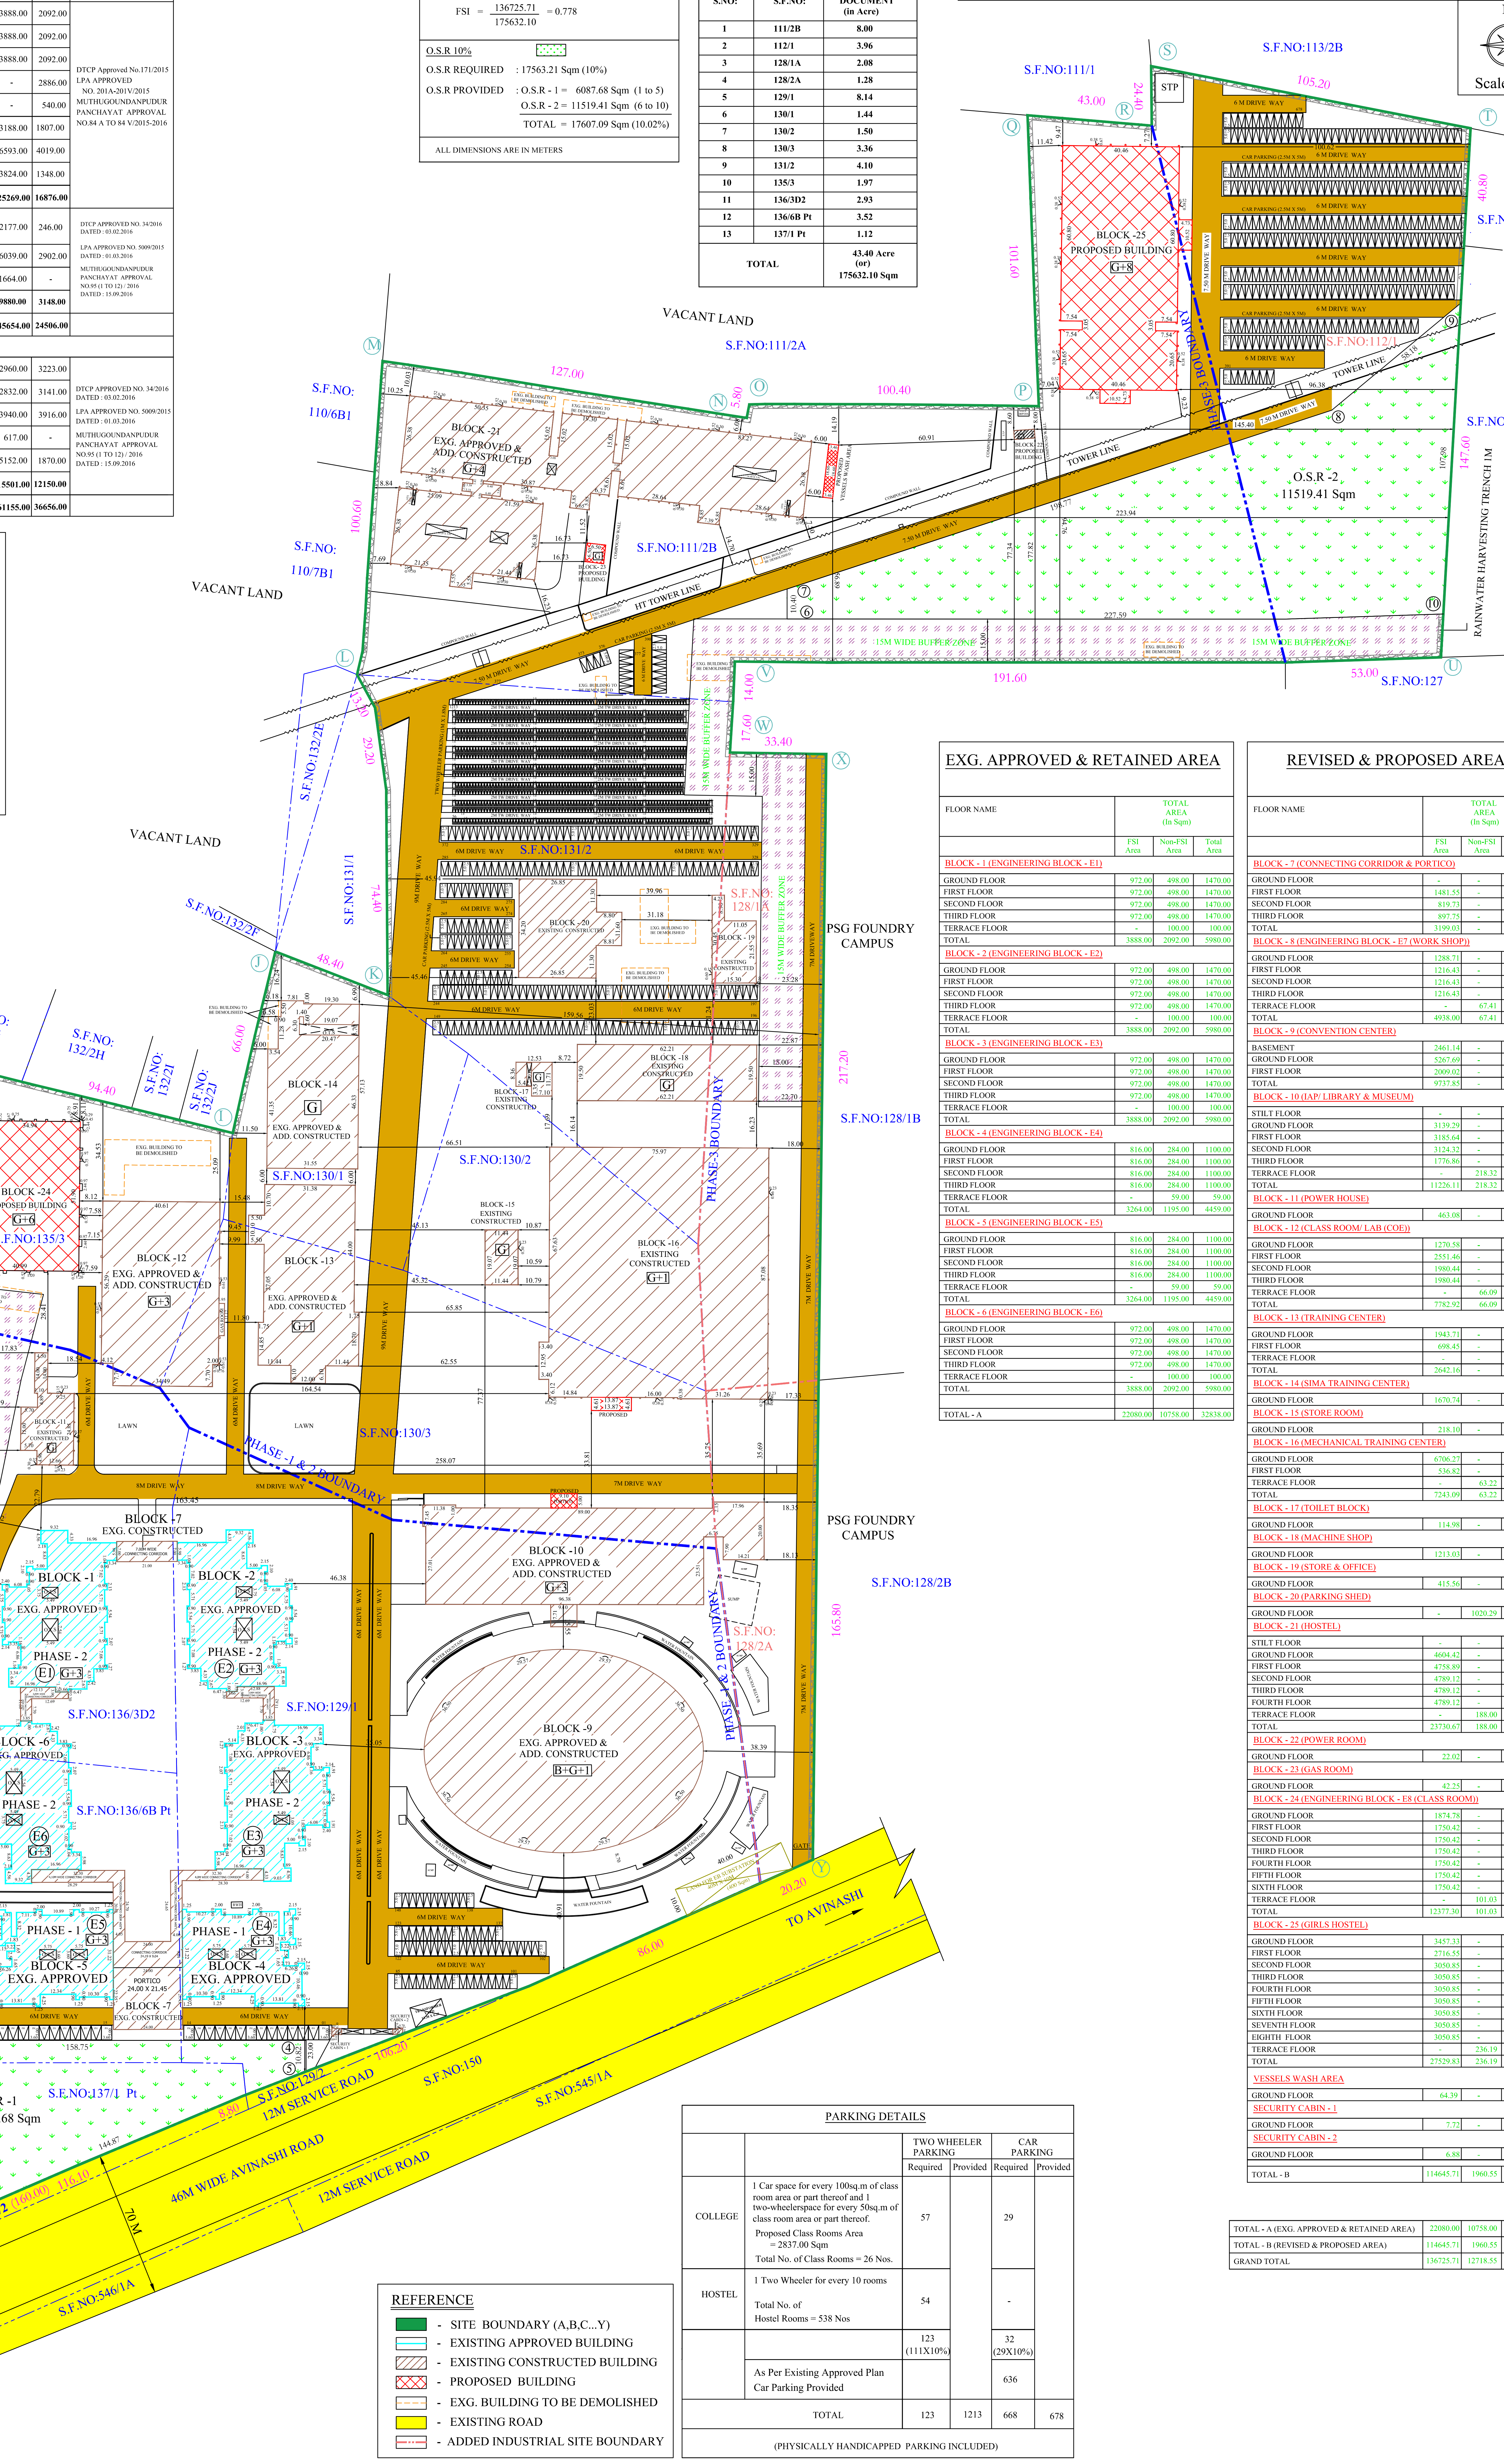

EXG. APPROVED & RETAINED AREA

FLOOR NAME	TOTAL AREA (In Sqm)		
	FSI Area	Non-FSI Area	Total Area
BLOCK - 1 (ENGINEERING BLOCK - E1)			
GROUND FLOOR	972.00	498.00	1470.00
FIRST FLOOR	972.00	498.00	1470.00
SECOND FLOOR	972.00	498.00	1470.00
THIRD FLOOR	972.00	498.00	1470.00
TERRACE FLOOR	-	100.00	100.00
TOTAL	3888.00	2092.00	5980.00
BLOCK - 2 (ENGINEERING BLOCK - E2)			
GROUND FLOOR	972.00	498.00	1470.00
FIRST FLOOR	972.00	498.00	1470.00
SECOND FLOOR	972.00	498.00	1470.00
THIRD FLOOR	972.00	498.00	1470.00
TERRACE FLOOR	-	100.00	100.00
TOTAL	3888.00	2092.00	5980.00
BLOCK - 3 (ENGINEERING BLOCK - E3)			
GROUND FLOOR	972.00	498.00	1470.00
FIRST FLOOR	972.00	498.00	1470.00
SECOND FLOOR	972.00	498.00	1470.00
THIRD FLOOR	972.00	498.00	1470.00
TERRACE FLOOR	-	100.00	100.00
TOTAL	3888.00	2092.00	5980.00
BLOCK - 4 (ENGINEERING BLOCK - E4)			
GROUND FLOOR	816.00	284.00	1100.00
FIRST FLOOR	816.00	284.00	1100.00
SECOND FLOOR	816.00	284.00	1100.00
THIRD FLOOR	816.00	284.00	1100.00
TERRACE FLOOR	-	59.00	59.00
TOTAL	3264.00	1195.00	4459.00
BLOCK - 5 (ENGINEERING BLOCK - E5)			
GROUND FLOOR	816.00	284.00	1100.00
FIRST FLOOR	816.00	284.00	1100.00
SECOND FLOOR	816.00	284.00	1100.00
THIRD FLOOR	816.00	284.00	1100.00
TERRACE FLOOR	-	59.00	59.00
TOTAL	3264.00	1195.00	4459.00
BLOCK - 6 (ENGINEERING BLOCK - E6)			
GROUND FLOOR	972.00	498.00	1470.00
FIRST FLOOR	972.00	498.00	1470.00
SECOND FLOOR	972.00	498.00	1470.00
THIRD FLOOR	972.00	498.00	1470.00
TERRACE FLOOR	-	100.00	100.00
TOTAL	3888.00	2092.00	5980.00
TOTAL - A	22080.00	10758.00	32838.00

REVISED & PROPOSED AREA

FLOOR NAME	TOTAL AREA (In Sqm)		
	FSI Area	Non-FSI Area	Total Area
BLOCK - 7 (CONNECTING CORRIDOR & PORTICO)			
GROUND FLOOR	-	-	-
FIRST FLOOR	1481.55	-	1481.55
SECOND FLOOR	819.73	-	819.73
THIRD FLOOR	897.75	-	897.75
TOTAL	3199.03	-	3199.03
BLOCK - 8 (ENGINEERING BLOCK - E7 (WORK SHOP))			
GROUND FLOOR	1288.71	-	1288.71
FIRST FLOOR	1216.43	-	1216.43
SECOND FLOOR	1216.43	-	1216.43
THIRD FLOOR	1216.43	-	1216.43
TERRACE FLOOR	-	67.41	67.41
TOTAL	4938.00	67.41	5005.41
BLOCK - 9 (CONVENTION CENTER)			
BASEMENT	2461.14	-	2461.14
GROUND FLOOR	5267.69	-	5267.69
FIRST FLOOR	2009.02	-	2009.02
TOTAL	9737.85	-	9737.85
BLOCK - 10 (IAP/ LIBRARY & MUSEUM)			
STILT FLOOR	-	-	-
GROUND FLOOR	3139.29	-	3139.29
FIRST FLOOR	3185.64	-	3185.64
SECOND FLOOR	3124.32	-	3124.32
THIRD FLOOR	1776.86	-	1776.86
TERRACE FLOOR	-	218.32	218.32
TOTAL	11226.11	218.32	11444.43
BLOCK - 11 (POWER HOUSE)			
GROUND FLOOR	463.08	-	463.08
BLOCK - 12 (CLASS ROOM/ LAB (COE))			
GROUND FLOOR	1270.58	-	1270.58
FIRST FLOOR	2551.46	-	2551.46
SECOND FLOOR	1980.44	-	1980.44
THIRD FLOOR	1980.44	-	1980.44
TERRACE FLOOR	-	66.09	66.09
TOTAL	7782.92	66.09	7849.01
BLOCK - 13 (TRAINING CENTER)			
GROUND FLOOR	1943.71	-	1943.71
FIRST FLOOR	698.45	-	698.45
TERRACE FLOOR	-	-	-
TOTAL	2642.16	-	2642.16
BLOCK - 14 (SIMA TRAINING CENTER)			
GROUND FLOOR	1670.74	-	1670.74
BLOCK - 15 (STORE ROOM)			
GROUND FLOOR	218.10	-	218.10
BLOCK - 16 (MECHANICAL TRAINING CENTER)			
GROUND FLOOR	6706.27	-	6706.27
FIRST FLOOR	536.82	-	536.82
TERRACE FLOOR	-	63.22	63.22
TOTAL	7243.09	63.22	7306.31
BLOCK - 17 (TOILET BLOCK)			
GROUND FLOOR	114.98	-	114.98
BLOCK - 18 (MACHINE SHOP)			
GROUND FLOOR	1213.03	-	1213.03
BLOCK - 19 (STORE & OFFICE)			
GROUND FLOOR	415.56	-	415.56
BLOCK - 20 (PARKING SHED)			
GROUND FLOOR	-	1020.29	1020.29
BLOCK - 21 (HOSTEL)			
STILT FLOOR	-	-	-
GROUND FLOOR	4604.42	-	4604.42
FIRST FLOOR	4758.89	-	4758.89
SECOND FLOOR	4789.12	-	4789.12
THIRD FLOOR	4789.12	-	4789.12
FOURTH FLOOR	4789.12	-	4789.12
TERRACE FLOOR	-	188.00	188.00
TOTAL	23730.67	188.00	23918.67
BLOCK - 22 (POWER ROOM)			
GROUND FLOOR	22.02	-	22.02
BLOCK - 23 (GAS ROOM)			
GROUND FLOOR	42.25	-	42.25
BLOCK - 24 (ENGINEERING BLOCK - E8 (CLASS ROOM))			
GROUND FLOOR	1874.78	-	1874.78
FIRST FLOOR	1750.42	-	1750.42
SECOND FLOOR	1750.42	-	1750.42
THIRD FLOOR	1750.42	-	1750.42
FOURTH FLOOR	1750.42	-	1750.42
FIFTH FLOOR	1750.42	-	1750.42
SIXTH FLOOR	1750.42	-	1750.42
TERRACE FLOOR	-	101.03	101.03
TOTAL	12377.30	101.03	12478.33
BLOCK - 25 (GIRLS HOSTEL)			
GROUND FLOOR	3457.33	-	3457.33
FIRST FLOOR	2716.55	-	2716.55
SECOND FLOOR	3050.85	-	3050.85
THIRD FLOOR	3050.85	-	3050.85
FOURTH FLOOR	3050.85	-	3050.85
FIFTH FLOOR	3050.85	-	3050.85
SIXTH FLOOR	3050.85	-	3050.85
SEVENTH FLOOR	3050.85	-	3050.85
EIGHTH FLOOR	3050.85	-	3050.85
TERRACE FLOOR	-	236.19	236.19
TOTAL	27529.83	236.19	27766.02
VESSELS WASH AREA			
GROUND FLOOR	64.39	-	64.39
SECURITY CABIN - 1			
GROUND FLOOR	7.72	-	7.72
SECURITY CABIN - 2			
GROUND FLOOR	6.88	-	6.88
TOTAL - B	114645.71	1960.55	116606.26

TOTAL - A (EXG. APPROVED & RETAINED AREA)	22080.00	10758.00	32838.00
TOTAL - B (REVISED & PROPOSED AREA)	114645.71	1960.55	116606.26
GRAND TOTAL	136725.71	12718.55	149444.26

PARKING DETAILS

		TWO WHEELER PARKING		CAR PARKING	
		Required	Provided	Required	Provided
COLLEGE	1 Car space for every 100sq.m of class room area or part thereof and 1 two-wheelerspace for every 50sq.m of class room area or part thereof. Proposed Class Rooms Area = 2837.00 Sqm Total No. of Class Rooms = 26 Nos.	57		29	
HOSTEL	1 Two Wheeler for every 10 rooms Total No. of Hostel Rooms = 538 Nos	54		-	
		123 (111X10%)		32 (29X10%)	
	As Per Existing Approved Plan Car Parking Provided			636	
TOTAL		123	1213	668	678
(PHYSICALLY HANDICAPPED PARKING INCLUDED)					

REFERENCE

🟩	- SITE BOUNDARY (A,B,C...Y)
▭	- EXISTING APPROVED BUILDING
▨	- EXISTING CONSTRUCTED BUILDING
☒	- PROPOSED BUILDING
▭	- EXG. BUILDING TO BE DEMOLISHED
🟨	- EXISTING ROAD
▭	- ADDED INDUSTRIAL SITE BOUNDARY

T. GUNASEKAR. B.E.,
REGISTERED QUALITY AUDITOR
DTCP REGISTRATION No. QA / 003 / 2022 dtd 05 / 04 / 2022
104 A, LAKSHMIPURAM 6TH STREET,
PEELAMEDU EAST POST,CBE - 641004
MOB - 9300909739

Quality Auditor

D. RATHINASWAMY
Construction Engineer
Coimbatore LPA/CE/10/10/119
PSG Institute of Technology and Applied Research
Neelambur, Coimbatore-641 062.

Construction Engineer

K. Senjadaivel
Ar. K. SENJADAIVEL, B.Arch,
Registered Architect Grade-I
07/RA - I/2019 (SALEM DTCP)
SREE ASSOCIATES,
22-A Budhhar St, Opp.To Seetha Kalyana Mandapam,
Erode Main Road, Gobichettipalayam-638476.

Architect

Er.S.PRAVEEN KUMAR, B.E.,M.Tech.,
Chartered Engineer (AM183598-2)
SDTCP/SE/GR-I/03/2022
4/338, Bharathi Nagar,
Jagir Ammapalayam, SALEM-636 302.

Structural Engineer

For P.S. GOVINDASWAMY NAIDU & SONS CHARITIES
L GOPALAKRISHNAN
MANAGING TRUSTEE

Applicant

Signature Not Verified
Signature Not Verified
Signature Not Verified