PP APPROVAL RECORD

Planning Permission

Coimbatore
Coimbatore district, Tamil Nadu

APPROVAL TYPE
Building Plan

ISSUING AUTHORITY
DTCP

The approval as the planning authority issued it, reproduced in full behind this page.

An approval speaks to what was sanctioned, not to what was built. Completion is a separate record.

PLAN SHOWING THE EXISTING BUILDING IN S.F. No : 420/1A, 421/1, 421/2C, 422/1A, 1B, 2, 424, 433, 434, 435, 436, 437/1, 2A, 2B2, 438/1, 2C, 440/2, 442/1A, 1B, 2B, 443/2A2, 2B, 444/2A, 2B, 445/2, 446/1B,2B, 2C, 2D, 447/1,2, 448/1 & 2 AT CHINNAVEDAMPATTI VILLAGE, COIMBATORE CORPORATION. SCALE 1: 100

CHINNAVEDAMPATTI D.D. PLAN No : 8

ONLINE APPLICATION No:
SWP/BPA/210228/2024

SHEET No : 2

SNR SONS CHARITABLE TRUST

SRI RAMAKRISHNA ENGINEERING COLLEGE
COIMBATORE - 22

1. MAIN BUILDING A B ANNEXE

AREA STATEMENT

FLOOR NAME	FSI Area SQM	Non FSI SQM	TOTAL SQM
GROUND FLOOR	4412.81	----	4412.81
FIRST FLOOR	4059.58	----	4059.58
SECOND FLOOR	4059.58	----	4059.58
THIRD FLOOR	1413.34	----	1413.34
TERRACE FLOOR	-----	153.81	153.81
TOTAL all Floors	13945.31	153.81	14099.12

TOTAL F.S.I. AREA	13945.31 Sqm
HEIGHT OF THE BUILDING	12.80 m

* All Dimensions are in metre.

SCHEDULE OF JOINERY

		METRE
MD	MAIN DOOR	3.66 x 2.10
DD	DOUBLE DOOR	1.83 x 2.10
D	DOOR	1.22 x 2.10
D1	DOOR	0.91 x 2.10
D2	DOOR	0.76 x 2.10
FD	FRENCH DOOR	1.83 x 2.10
W	WINDOW	1.83 x 1.50
W1	WINDOW	1.20 x 1.80
SW	STAIRCASE WINDOW	1.83 x 1.22
V	VENTILATOR	1.83 x 0.61
V1	VENTILATOR	0.90 x 0.61

STAIRCASE DETAILS

WIDTH - 2.00 m
TREAD - 0.30 m
RISE - 0.15 m

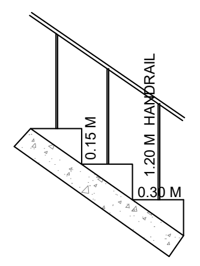

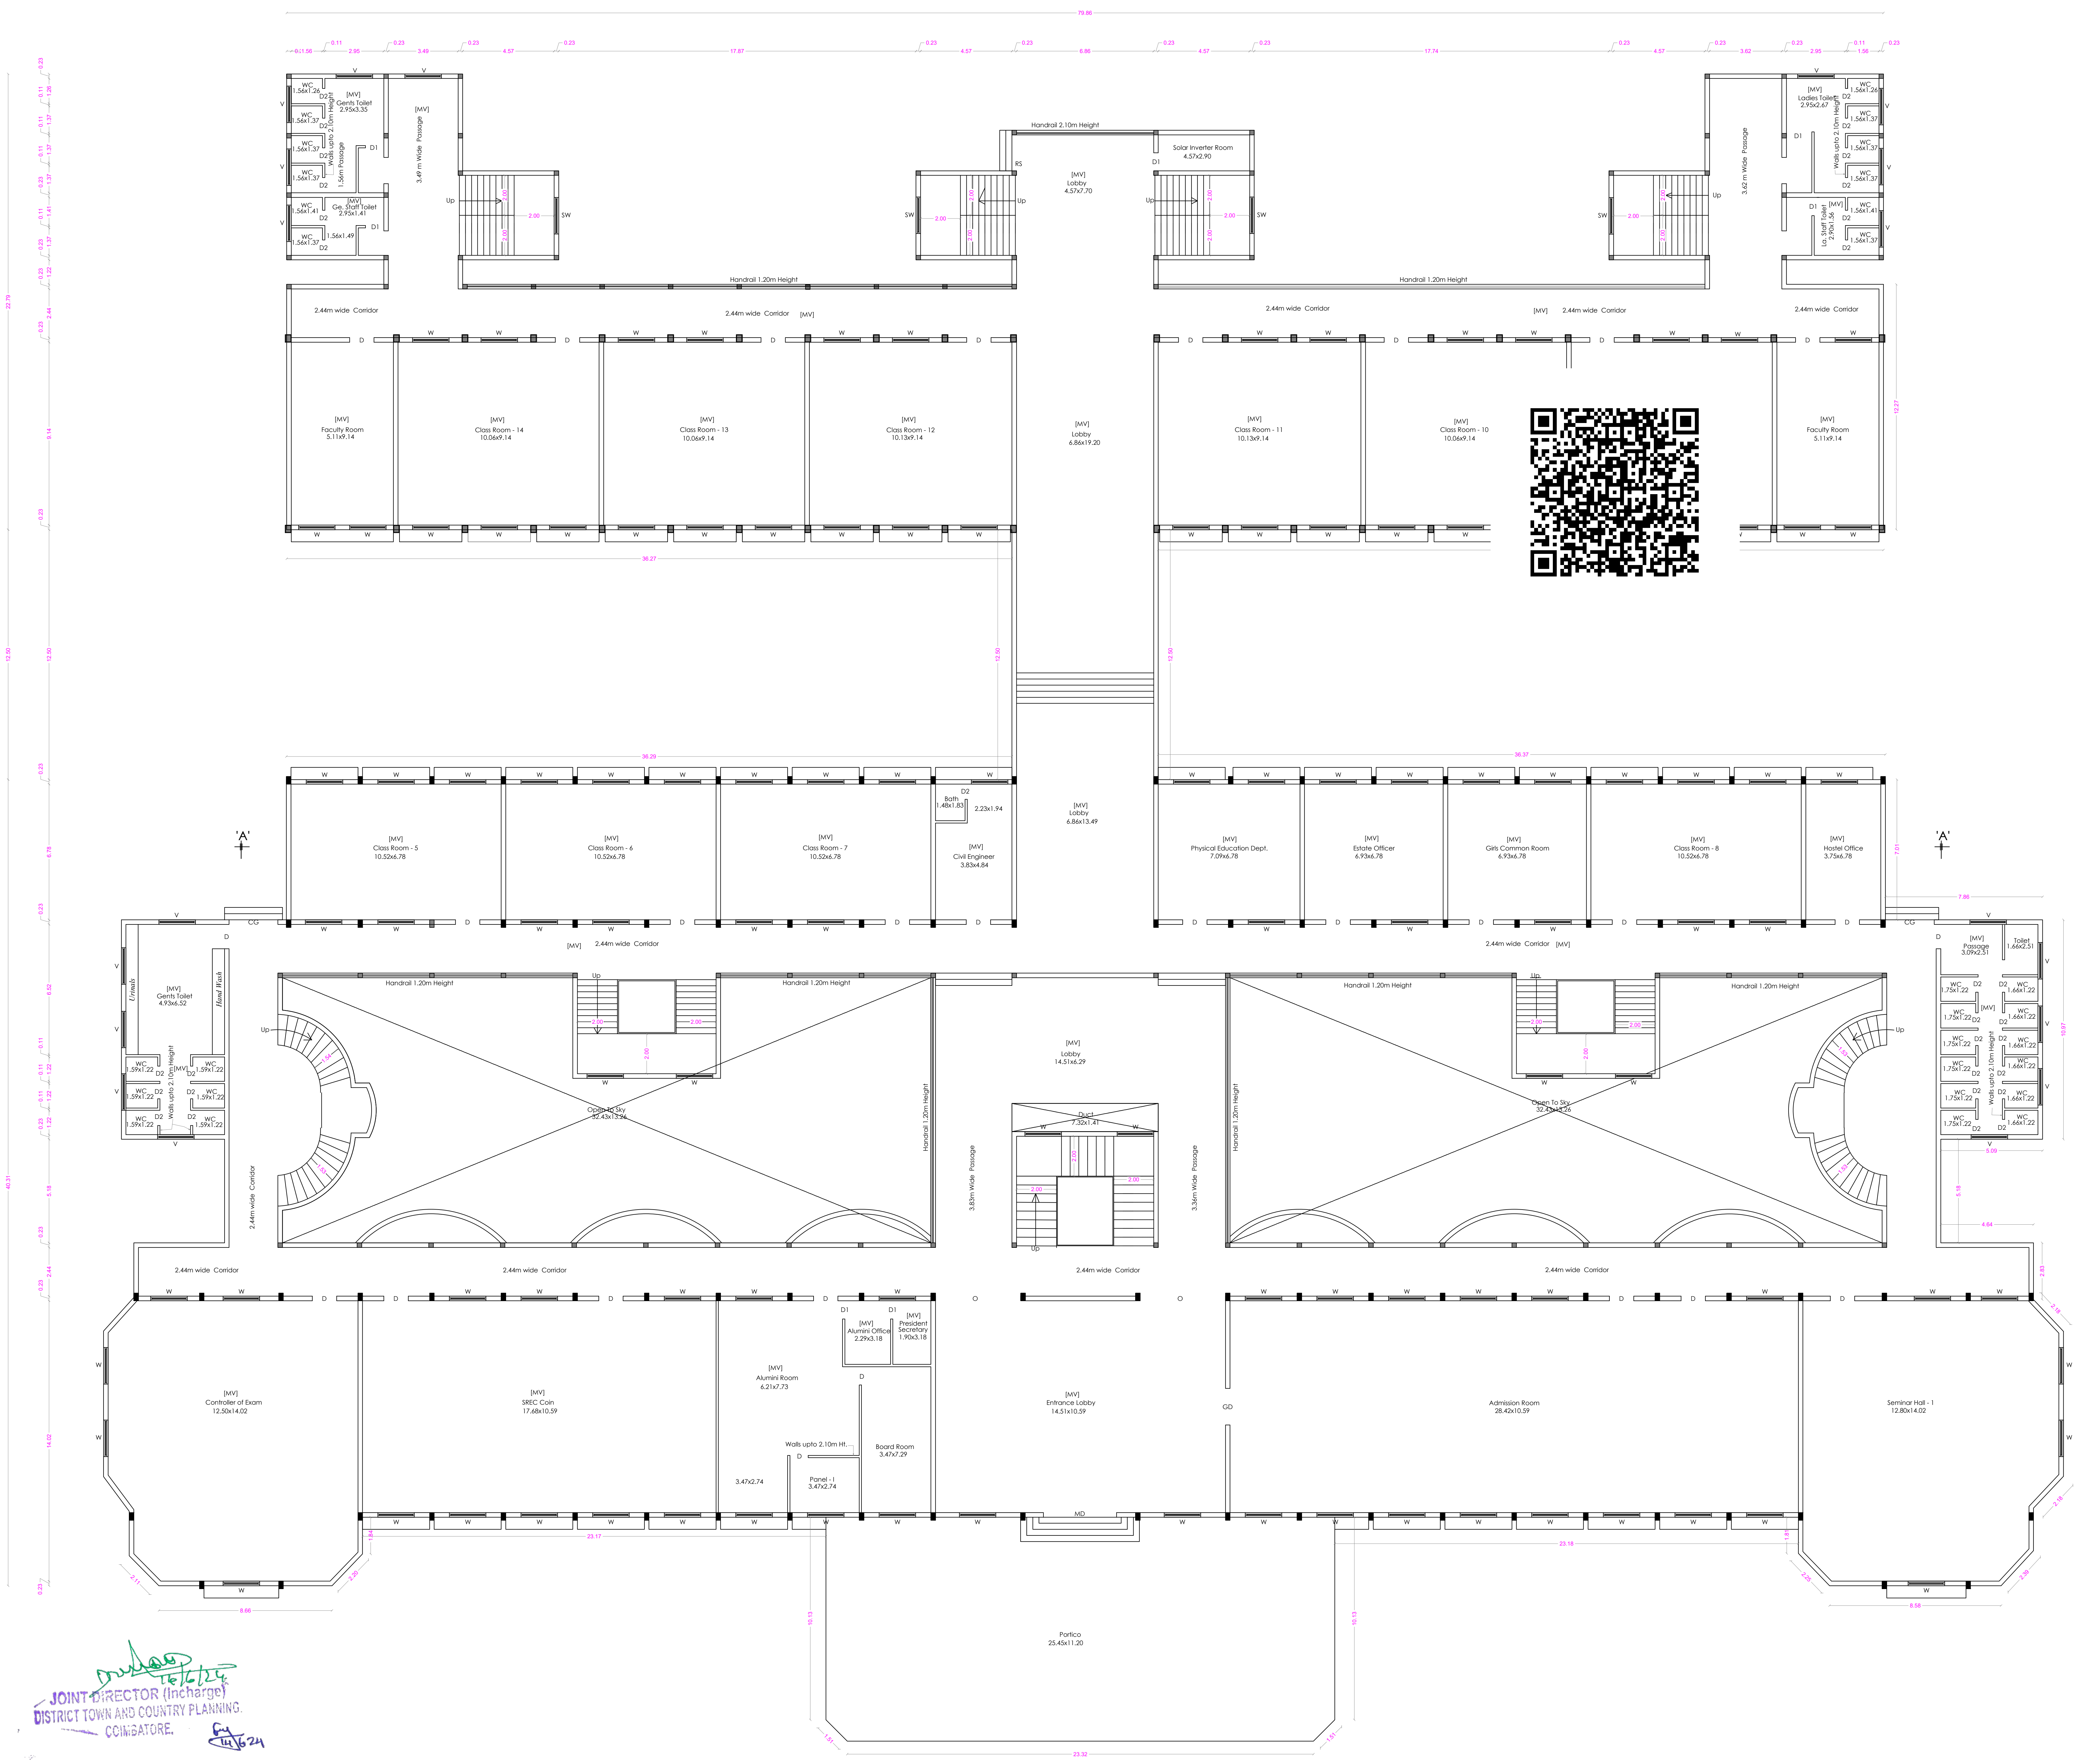
N
[MV] Gents Toilet 2.95x3.35
WC 1.56x1.26
WC 1.56x1.37
WC 1.56x1.41
[MV] Ge. Staff Toilet 2.95x1.41
1.56x1.49
Handrail 2.10m Height
[MV] Lobby 4.57x7.70
Solar Inverter Room 4.57x2.90
[MV] Ladies Toilet 2.95x2.67
[MV] La. Staff Toilet 2.90x1.56
3.62 m Wide Passage
Up
SW
Handrail 1.20m Height
2.44m wide Corridor
[MV] Faculty Room 5.11x9.14
[MV] Class Room - 14 10.06x9.14
[MV] Class Room - 13 10.06x9.14
[MV] Class Room - 12 10.13x9.14
[MV] Lobby 6.86x19.20
[MV] Class Room - 11 10.13x9.14
[MV] Class Room - 10 10.06x9.14
[MV] Faculty Room 5.11x9.14
36.27
36.29
36.37
[MV] Class Room - 5 10.52x6.78
[MV] Class Room - 6 10.52x6.78
[MV] Class Room - 7 10.52x6.78
Bath 1.48x1.83
2.23x1.94
[MV] Civil Engineer 3.83x4.84
[MV] Lobby 6.86x13.49
[MV] Physical Education Dept. 7.09x6.78
[MV] Estate Officer 6.93x6.78
[MV] Girls Common Room 6.93x6.78
[MV] Class Room - 8 10.52x6.78
[MV] Hostel Office 3.75x6.78
'A'
CG
[MV] Gents Toilet 4.93x6.52
Urinals
Hand Wash
[MV] Passage 3.09x2.51
Toilet 1.66x2.51
Open To Sky 32.43x13.56
[MV] Lobby 14.51x6.29
Duct 7.32x1.41
3.83m Wide Passage
3.36m Wide Passage
Handrail 1.20m Height
[MV] Controller of Exam 12.50x14.02
[MV] SREC Coin 17.68x10.59
[MV] Alumini Room 6.21x7.73
[MV] Alumini Office 2.29x3.18
[MV] President Secretary 1.90x3.18
Walls upto 2.10m Ht.
Board Room 3.47x7.29
Panel - I 3.47x2.74
3.47x2.74
[MV] Entrance Lobby 14.51x10.59
GD
MD
Admission Room 28.42x10.59
Seminar Hall - I 12.80x14.02
Portico 25.45x11.20
23.17
23.18
8.66
8.58

GROUND FLOOR PLAN

JOINT DIRECTOR (Incharge)
DISTRICT TOWN AND COUNTRY PLANNING.
COIMBATORE.
16/6/24
14/6/24

N.S. PANNEERSELVAM
M.I.S.E.,M.E.,(Struct).,A.M.I.E.,A.I.V.,
Chartered Structural Engineer & Valuer
CB/ISE/LM/229
SPU & ASSOCIATES
Engineers, Valuers& Builders & Surveyors,
282-A, Perur ,Main Road
Selvapuram,Coimbatore - 641 026
Coimbatore LPA/SE/
GR /19/03/006

STRUCTURAL ENGINEER

For SNR SONS CHARITABLE TRUST
C.V RAMKUMAR
CHIEF EXECUTIVE

APPLICANT

C. NATARAJAN, B.E.,
Consulting Engineer
NAVEEN ASSOCIATES
364, Second St., Extension
Gandhipuram, Coimbatore - 641 012.
COIMBATORE LPA / RE /
GR-I / 19 / 03 / 002

LBS/ REGISTERED ENGINEER

PLAN SHOWING THE EXISTING BUILDING IN S.F. No : 420/1A, 421/1, 421/2C, 422/1A, 1B, 2, 424, 433, 434, 435, 436, 437/1, 2A, 2B2, 438/1, 2C, 440/2, 442/1A, 1B, 2B, 443/2A2, 2B, 444/2A, 2B, 445/2, 446/1B,2B, 2C, 2D, 447/1,2, 448/1 & 2 AT CHINNAVEDAMPATTI VILLAGE, COIMBATORE CORPORATION. SCALE 1: 100
CHINNAVEDAMPATTI D.D. PLAN No : 8

ONLINE APPLICATION No:
SWP/BPA/210228/2024

N

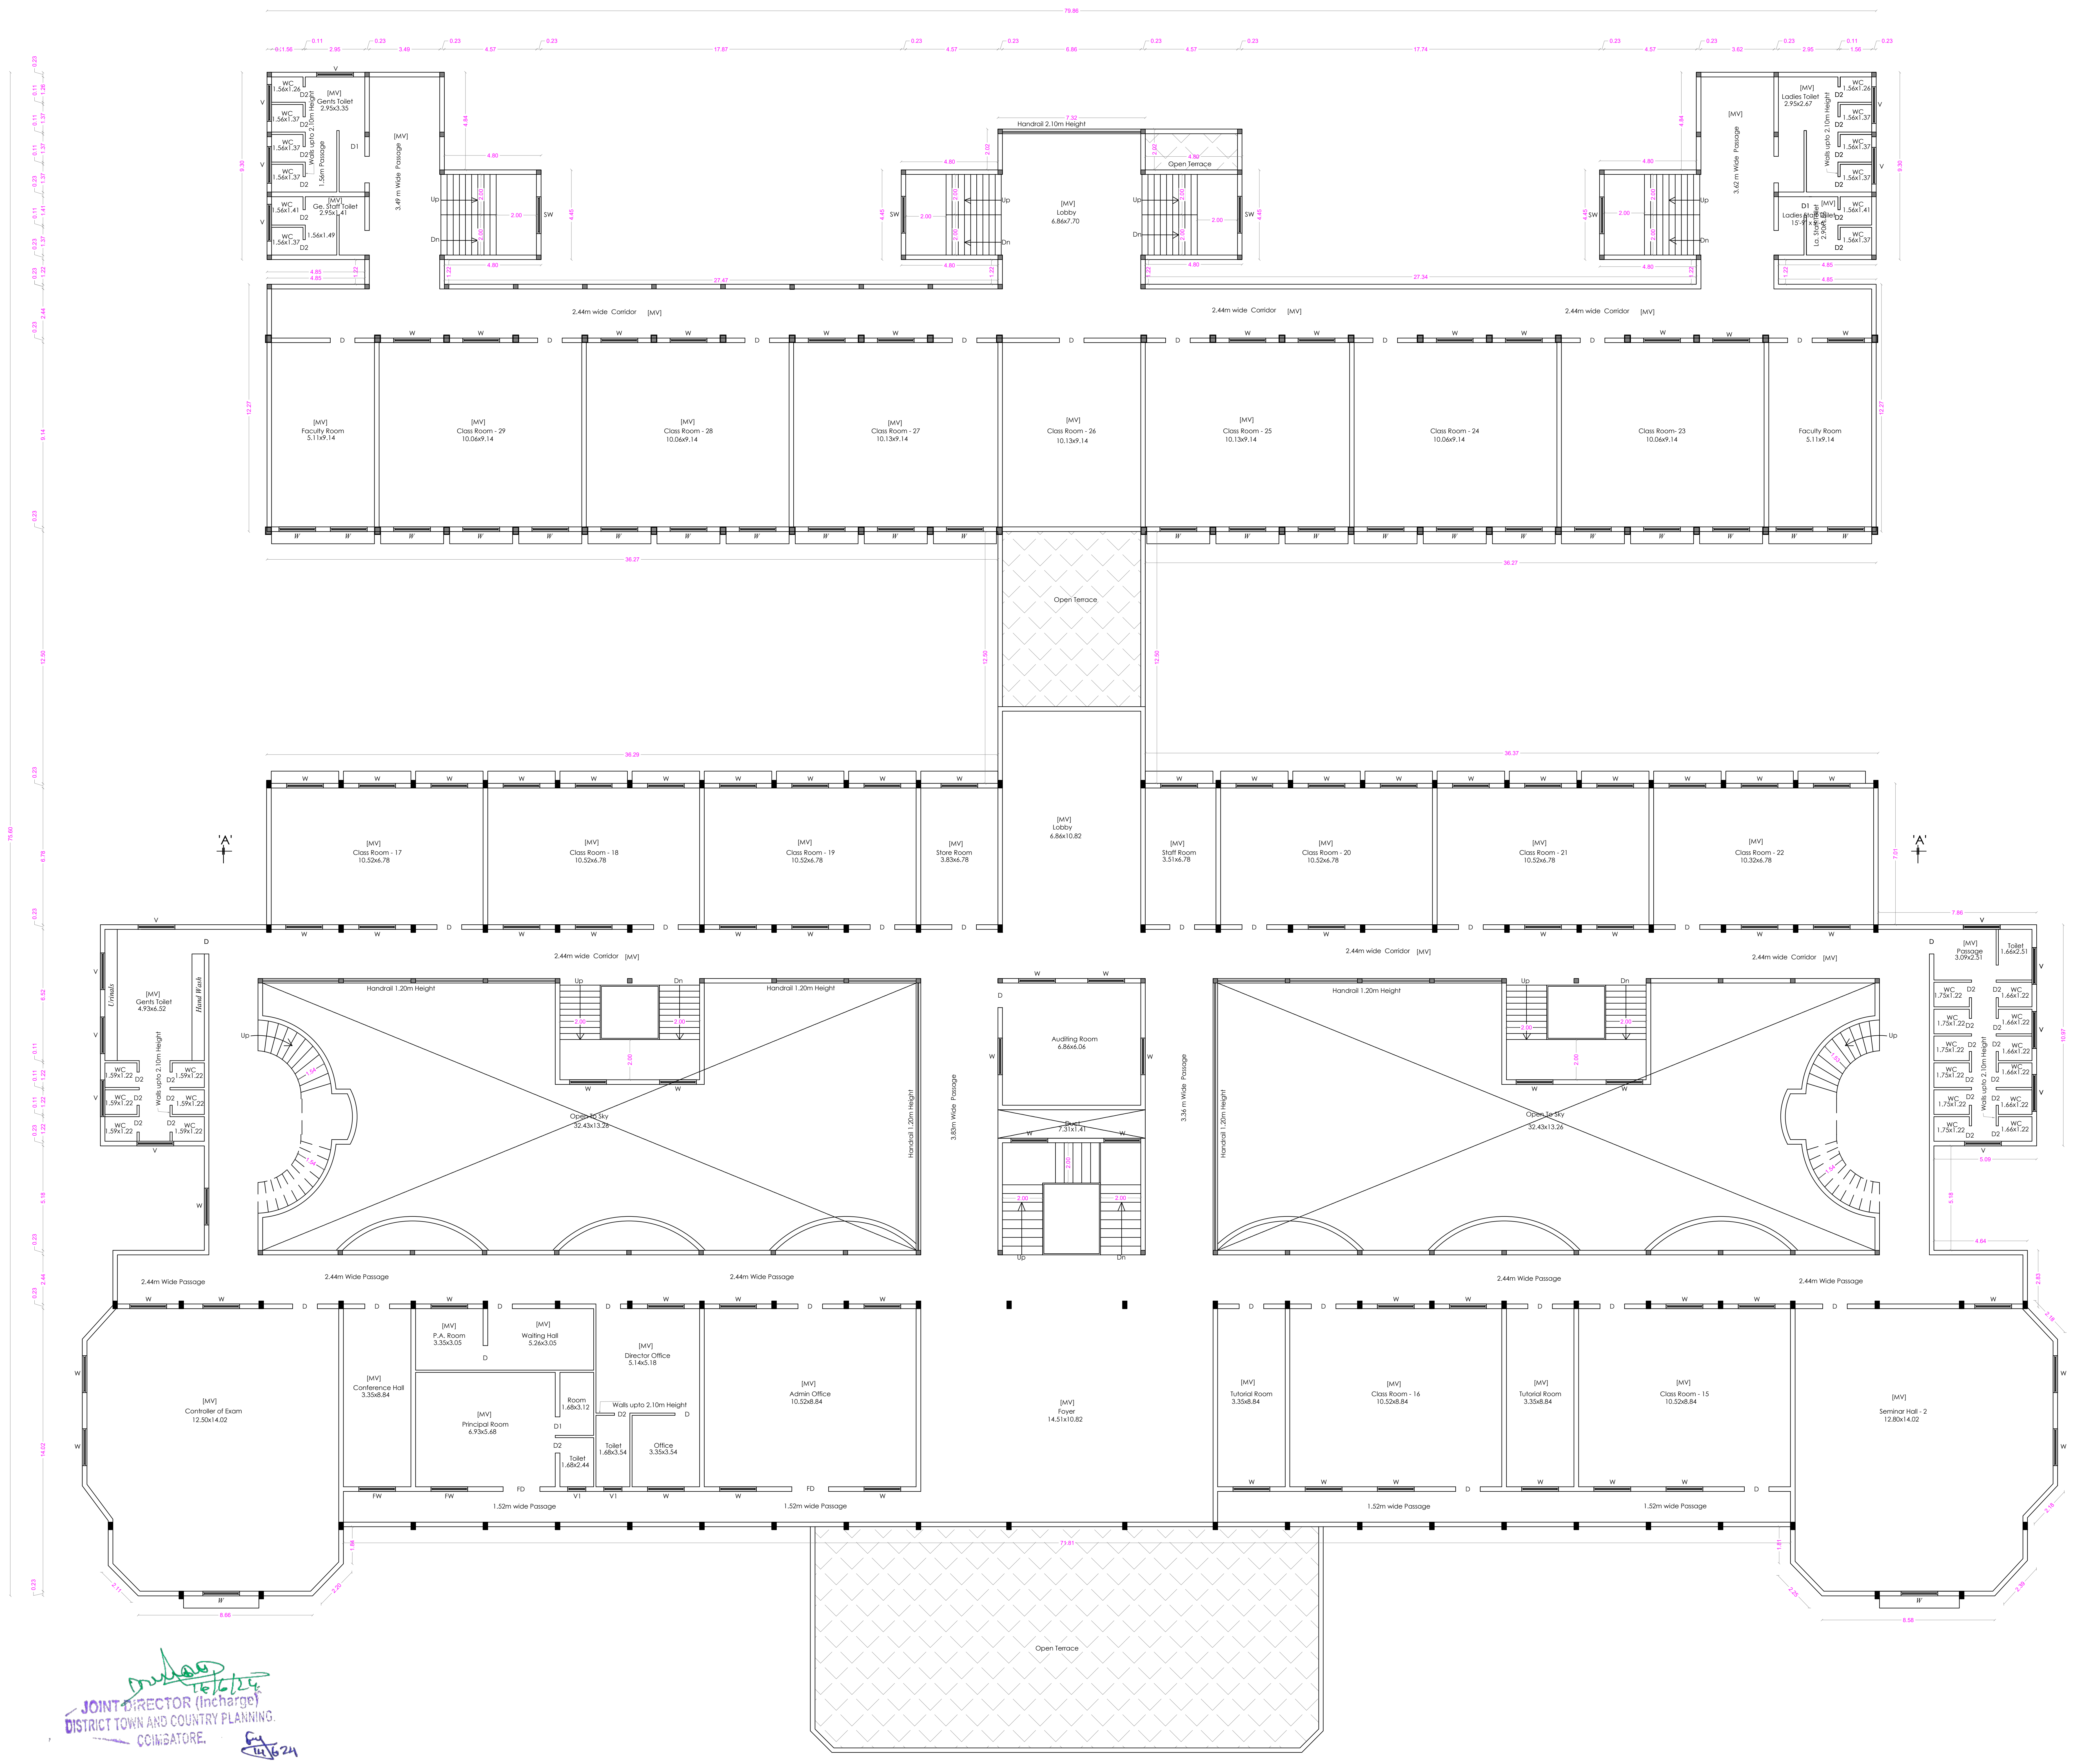
79.86
[MV] Gents Toilet 2.95x3.35
WC 1.56x1.26
WC 1.56x1.37
WC 1.56x1.41
[MV] Ge. Staff Toilet 2.95x1.41
Walls upto 2.10m Height
1.56m Passage
[MV] 3.49 m Wide Passage
Handrail 2.10m Height
[MV] Lobby 6.86x7.70
Open Terrace
[MV] 3.62 m Wide Passage
[MV] Ladies Toilet 2.95x2.67
Ladies Staff Toilet
2.44m wide Corridor [MV]
[MV] Faculty Room 5.11x9.14
[MV] Class Room - 29 10.06x9.14
[MV] Class Room - 28 10.06x9.14
[MV] Class Room - 27 10.13x9.14
[MV] Class Room - 26 10.13x9.14
[MV] Class Room - 25 10.13x9.14
Class Room - 24 10.06x9.14
Class Room- 23 10.06x9.14
Faculty Room 5.11x9.14
Open Terrace
'A'
[MV] Class Room - 17 10.52x6.78
[MV] Class Room - 18 10.52x6.78
[MV] Class Room - 19 10.52x6.78
[MV] Store Room 3.83x6.78
[MV] Lobby 6.86x10.82
[MV] Staff Room 3.51x6.78
[MV] Class Room - 20 10.52x6.78
[MV] Class Room - 21 10.52x6.78
[MV] Class Room - 22 10.32x6.78
'A'
[MV] Gents Toilet 4.93x6.52
Urinals
Hand Wash
WC 1.59x1.22
Handrail 1.20m Height
Up
Dn
Open To Sky 32.43x13.26
Handrail 1.20m Height
3.83m Wide Passage
Auditing Room 6.86x6.06
Duct 7.31x1.41
3.36 m Wide Passage
Open To Sky 32.43x13.26
[MV] Passage 3.09x2.51
Toilet 1.66x2.51
WC 1.75x1.22
WC 1.66x1.22
Walls upto 2.10m Height
2.44m Wide Passage
[MV] Controller of Exam 12.50x14.02
[MV] Conference Hall 3.35x8.84
[MV] P.A. Room 3.35x3.05
[MV] Waiting Hall 5.26x3.05
[MV] Principal Room 6.93x5.68
Room 1.68x3.12
Toilet 1.68x2.44
[MV] Director Office 5.14x5.18
Walls upto 2.10m Height
Toilet 1.68x3.54
Office 3.35x3.54
[MV] Admin Office 10.52x8.84
[MV] Foyer 14.51x10.82
[MV] Tutorial Room 3.35x8.84
[MV] Class Room - 16 10.52x8.84
[MV] Tutorial Room 3.35x8.84
[MV] Class Room - 15 10.52x8.84
[MV] Seminar Hall - 2 12.80x14.02
1.52m wide Passage
71.81
Open Terrace

JOINT DIRECTOR (Incharge)
DISTRICT TOWN AND COUNTRY PLANNING.
COIMBATORE.
16/6/24
14/6/24

FIRST FLOOR PLAN

SHEET No : 3

SNR SONS CHARITABLE TRUST

SRI RAMAKRISHNA ENGINEERING COLLEGE
COIMBATORE - 22

1. MAIN BUILDING A B ANNEXE

AREA STATEMENT

FLOOR NAME	FSI Area SQM	Non FSI SQM	TOTAL SQM
GROUND FLOOR	4412.81	----	4412.81
FIRST FLOOR	4059.58	----	4059.58
SECOND FLOOR	4059.58	----	4059.58
THIRD FLOOR	1413.34	----	1413.34
TERRACE FLOOR	-----	153.81	153.81
TOTAL all Floors	13945.31	153.81	14099.12

TOTAL F.S.I. AREA	13945.31 Sqm
HEIGHT OF THE BUILDING	12.80 m

* All Dimensions are in metre.

SCHEDULE OF JOINERY

		METRE
MD	MAIN DOOR	3.66 x 2.10
DD	DOUBLE DOOR	1.83 x 2.10
D	DOOR	1.22 x 2.10
D1	DOOR	0.91 x 2.10
D2	DOOR	0.76 x 2.10
FD	FRENCH DOOR	1.83 x 2.10
W	WINDOW	1.83 x 1.50
W1	WINDOW	1.20 x 1.80
SW	STAIRCASE WINDOW	1.83 x 1.22
V	VENTILATOR	1.83 x 0.61
V1	VENTILATOR	0.90 x 0.61

STAIRCASE DETAILS

WIDTH - 2.00 m
TREAD - 0.30 m
RISE - 0.15 m

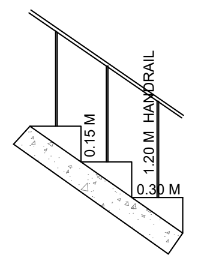

N.S. PANNEERSELVAM
M.I.S.E.,M.E.,(Struct).,A.M.I.E.,A.I.V.,
Chartered Structural Engineer & Valuer
CB/ISE/LM/229
SPU & ASSOCIATES
Engineers, Valuers& Builders & Surveyors,
282-A, Perur ,Main Road
Selvapuram,Coimbatore - 641 026
Coimbatore LPA/SE/
GR /19/03/006

STRUCTURAL ENGINEER

For SNR SONS CHARITABLE TRUST
C.V RAMKUMAR
CHIEF EXECUTIVE

APPLICANT

C. NATARAJAN, B.E.,
Consulting Engineer
NAVEEN ASSOCIATES
364, Second St., Extension
Gandhipuram, Coimbatore - 641 012.
COIMBATORE LPA / RE /
GR-I / 19 / 03 / 002

LBS/ REGISTERED ENGINEER

SHEET No : 4

PLAN SHOWING THE EXISTING BUILDING IN S.F. No : 420/1A, 421/1, 421/2C, 422/1A, 1B, 2, 424, 433, 434, 435, 436, 437/1, 2A, 2B2, 438/1, 2C, 440/2, 442/1A, 1B, 2B, 443/2A2, 2B, 444/2A, 2B, 445/2, 446/1B,2B, 2C, 2D, 447/1,2, 448/1 & 2 AT CHINNAVEDAMPATTI VILLAGE, COIMBATORE CORPORATION.

SCALE 1: 100

CHINNAVEDAMPATTI D.D. PLAN No : 8

N

ONLINE APPLICATION No:
SWP/BPA/210228/2024

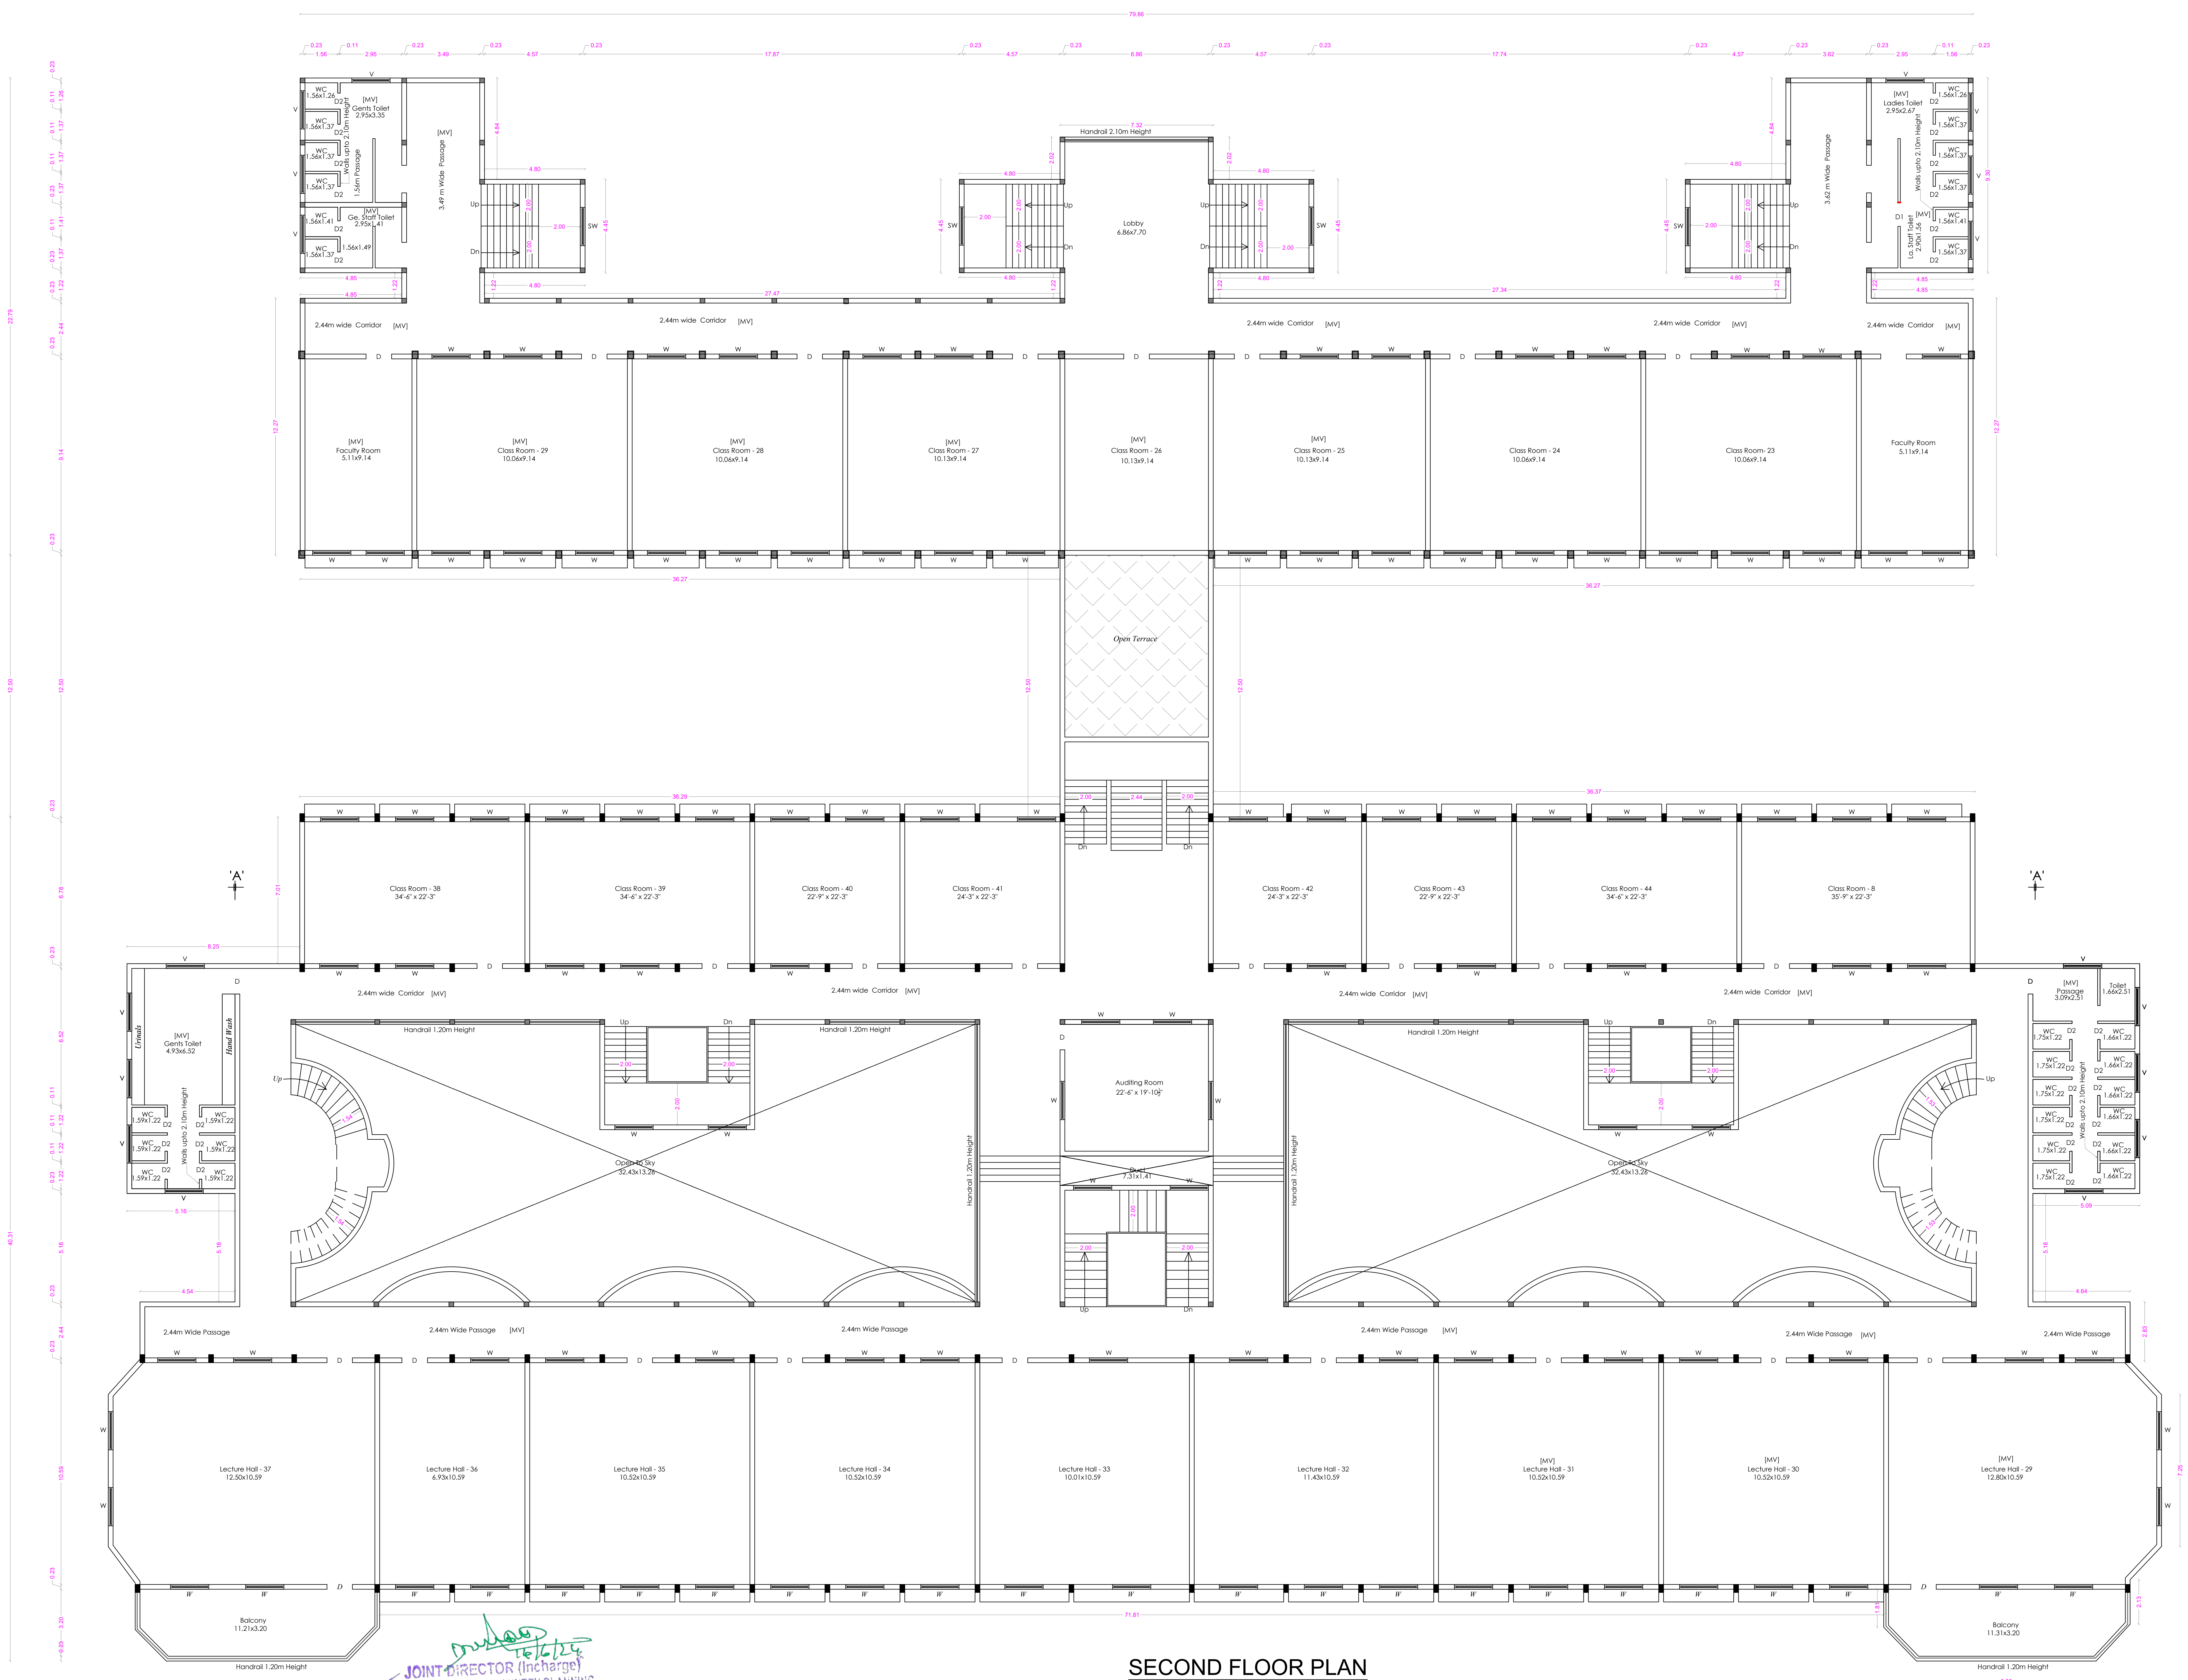

Handrail 2.10m Height
Lobby 6.86x7.70
2.44m wide Corridor [MV]
Gents Toilet 2.95x3.33
Gn. Staff Toilet 2.95x1.41
Ladies Toilet 2.95x2.67
Lo. Staff Toilet 2.95x1.56
3.49 m Wide Passage
3.62 m Wide Passage
Faculty Room 5.11x9.14
Class Room - 29 10.06x9.14
Class Room - 28 10.06x9.14
Class Room - 27 10.13x9.14
Class Room - 26 10.13x9.14
Class Room - 25 10.13x9.14
Class Room - 24 10.06x9.14
Class Room- 23 10.06x9.14
Faculty Room 5.11x9.14
Open Terrace
Class Room - 38 34'-6" x 22'-3"
Class Room - 39 34'-6" x 22'-3"
Class Room - 40 22'-9" x 22'-3"
Class Room - 41 24'-3" x 22'-3"
Class Room - 42 24'-3" x 22'-3"
Class Room - 43 22'-9" x 22'-3"
Class Room - 44 34'-6" x 22'-3"
Class Room - 8 35'-9" x 22'-3"
Gents Toilet 4.93x6.52
Urinals
Hand Wash
Handrail 1.20m Height
Open to Sky 32.43x13.26
Auditing Room 22'-6" x 19'-10"
Passage 3.09x2.51
Toilet 1.66x2.51
2.44m Wide Passage
Lecture Hall - 37 12.50x10.59
Lecture Hall - 36 6.93x10.59
Lecture Hall - 35 10.52x10.59
Lecture Hall - 34 10.52x10.59
Lecture Hall - 33 10.01x10.59
Lecture Hall - 32 11.43x10.59
Lecture Hall - 31 10.52x10.59
Lecture Hall - 30 10.52x10.59
Lecture Hall - 29 12.80x10.59
Balcony 11.21x3.20
Balcony 11.31x3.20
Handrail 1.20m Height
'A'
Up
Dn

SECOND FLOOR PLAN

JOINT DIRECTOR (Incharge)
DISTRICT TOWN AND COUNTRY PLANNING.
COIMBATORE.
16/6/24
14/6/24

SNR SONS CHARITABLE TRUST

SRI RAMAKRISHNA ENGINEERING COLLEGE
COIMBATORE - 22

1. MAIN BUILDING A B ANNEXE

AREA STATEMENT

FLOOR NAME	FSI Area SQM	Non FSI SQM	TOTAL SQM
GROUND FLOOR	4412.81	----	4412.81
FIRST FLOOR	4059.58	----	4059.58
SECOND FLOOR	4059.58	----	4059.58
THIRD FLOOR	1413.34	----	1413.34
TERRACE FLOOR	-----	153.81	153.81
TOTAL all Floors	13945.31	153.81	14099.12

TOTAL F.S.I. AREA	13945.31 Sqm
HEIGHT OF THE BUILDING	12.80 m

* All Dimensions are in metre.

SCHEDULE OF JOINERY

		METRE
MD	MAIN DOOR	3.66 x 2.10
DD	DOUBLE DOOR	1.83 x 2.10
D	DOOR	1.22 x 2.10
D1	DOOR	0.91 x 2.10
D2	DOOR	0.76 x 2.10
FD	FRENCH DOOR	1.83 x 2.10
W	WINDOW	1.83 x 1.50
W1	WINDOW	1.20 x 1.80
SW	STAIRCASE WINDOW	1.83 x 1.22
V	VENTILATOR	1.83 x 0.61
V1	VENTILATOR	0.90 x 0.61

STAIRCASE DETAILS

WIDTH - 2.00 m
TREAD - 0.30 m
RISE - 0.15 m

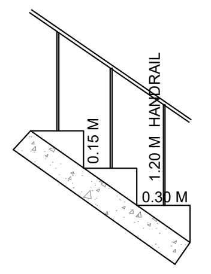

N.S. PANNEERSELVAM
M.I.S.E.,M.E.,(Struct).,A.M.I.E.,A.I.V.,
Chartered Structural Engineer & Valuer
CB/ISE/LM/229
SPU & ASSOCIATES
Engineers, Valuers& Builders & Surveyors,
282-A, Perur ,Main Road
Selvapuram,Coimbatore - 641 026
Coimbatore LPA/SE/
GR /19/03/006

STRUCTURAL ENGINEER

For SNR SONS CHARITABLE TRUST
C.V RAMKUMAR
CHIEF EXECUTIVE

APPLICANT

C. NATARAJAN, B.E.,
Consulting Engineer
NAVEEN ASSOCIATES
364, Second St., Extension
Gandhipuram, Coimbatore - 641 012.
COIMBATORE LPA / RE /
GR-I / 19 / 03 / 002

LBS/ REGISTERED ENGINEER

SHEET No : 5

PLAN SHOWING THE EXISTING BUILDING IN S.F. No : 420/1A, 421/1, 421/2C, 422/1A, 1B, 2, 424, 433, 434, 435, 436, 437/1, 2A, 2B2, 438/1, 2C, 440/2, 442/1A, 1B, 2B, 443/2A2, 2B, 444/2A, 2B, 445/2, 446/1B,2B, 2C, 2D, 447/1,2, 448/1 & 2 AT CHINNAVEDAMPATTI VILLAGE, COIMBATORE CORPORATION. SCALE 1: 100

CHINNAVEDAMPATTI D.D. PLAN No : 8

N

ONLINE APPLICATION No:
SWP/BPA/210228/2024

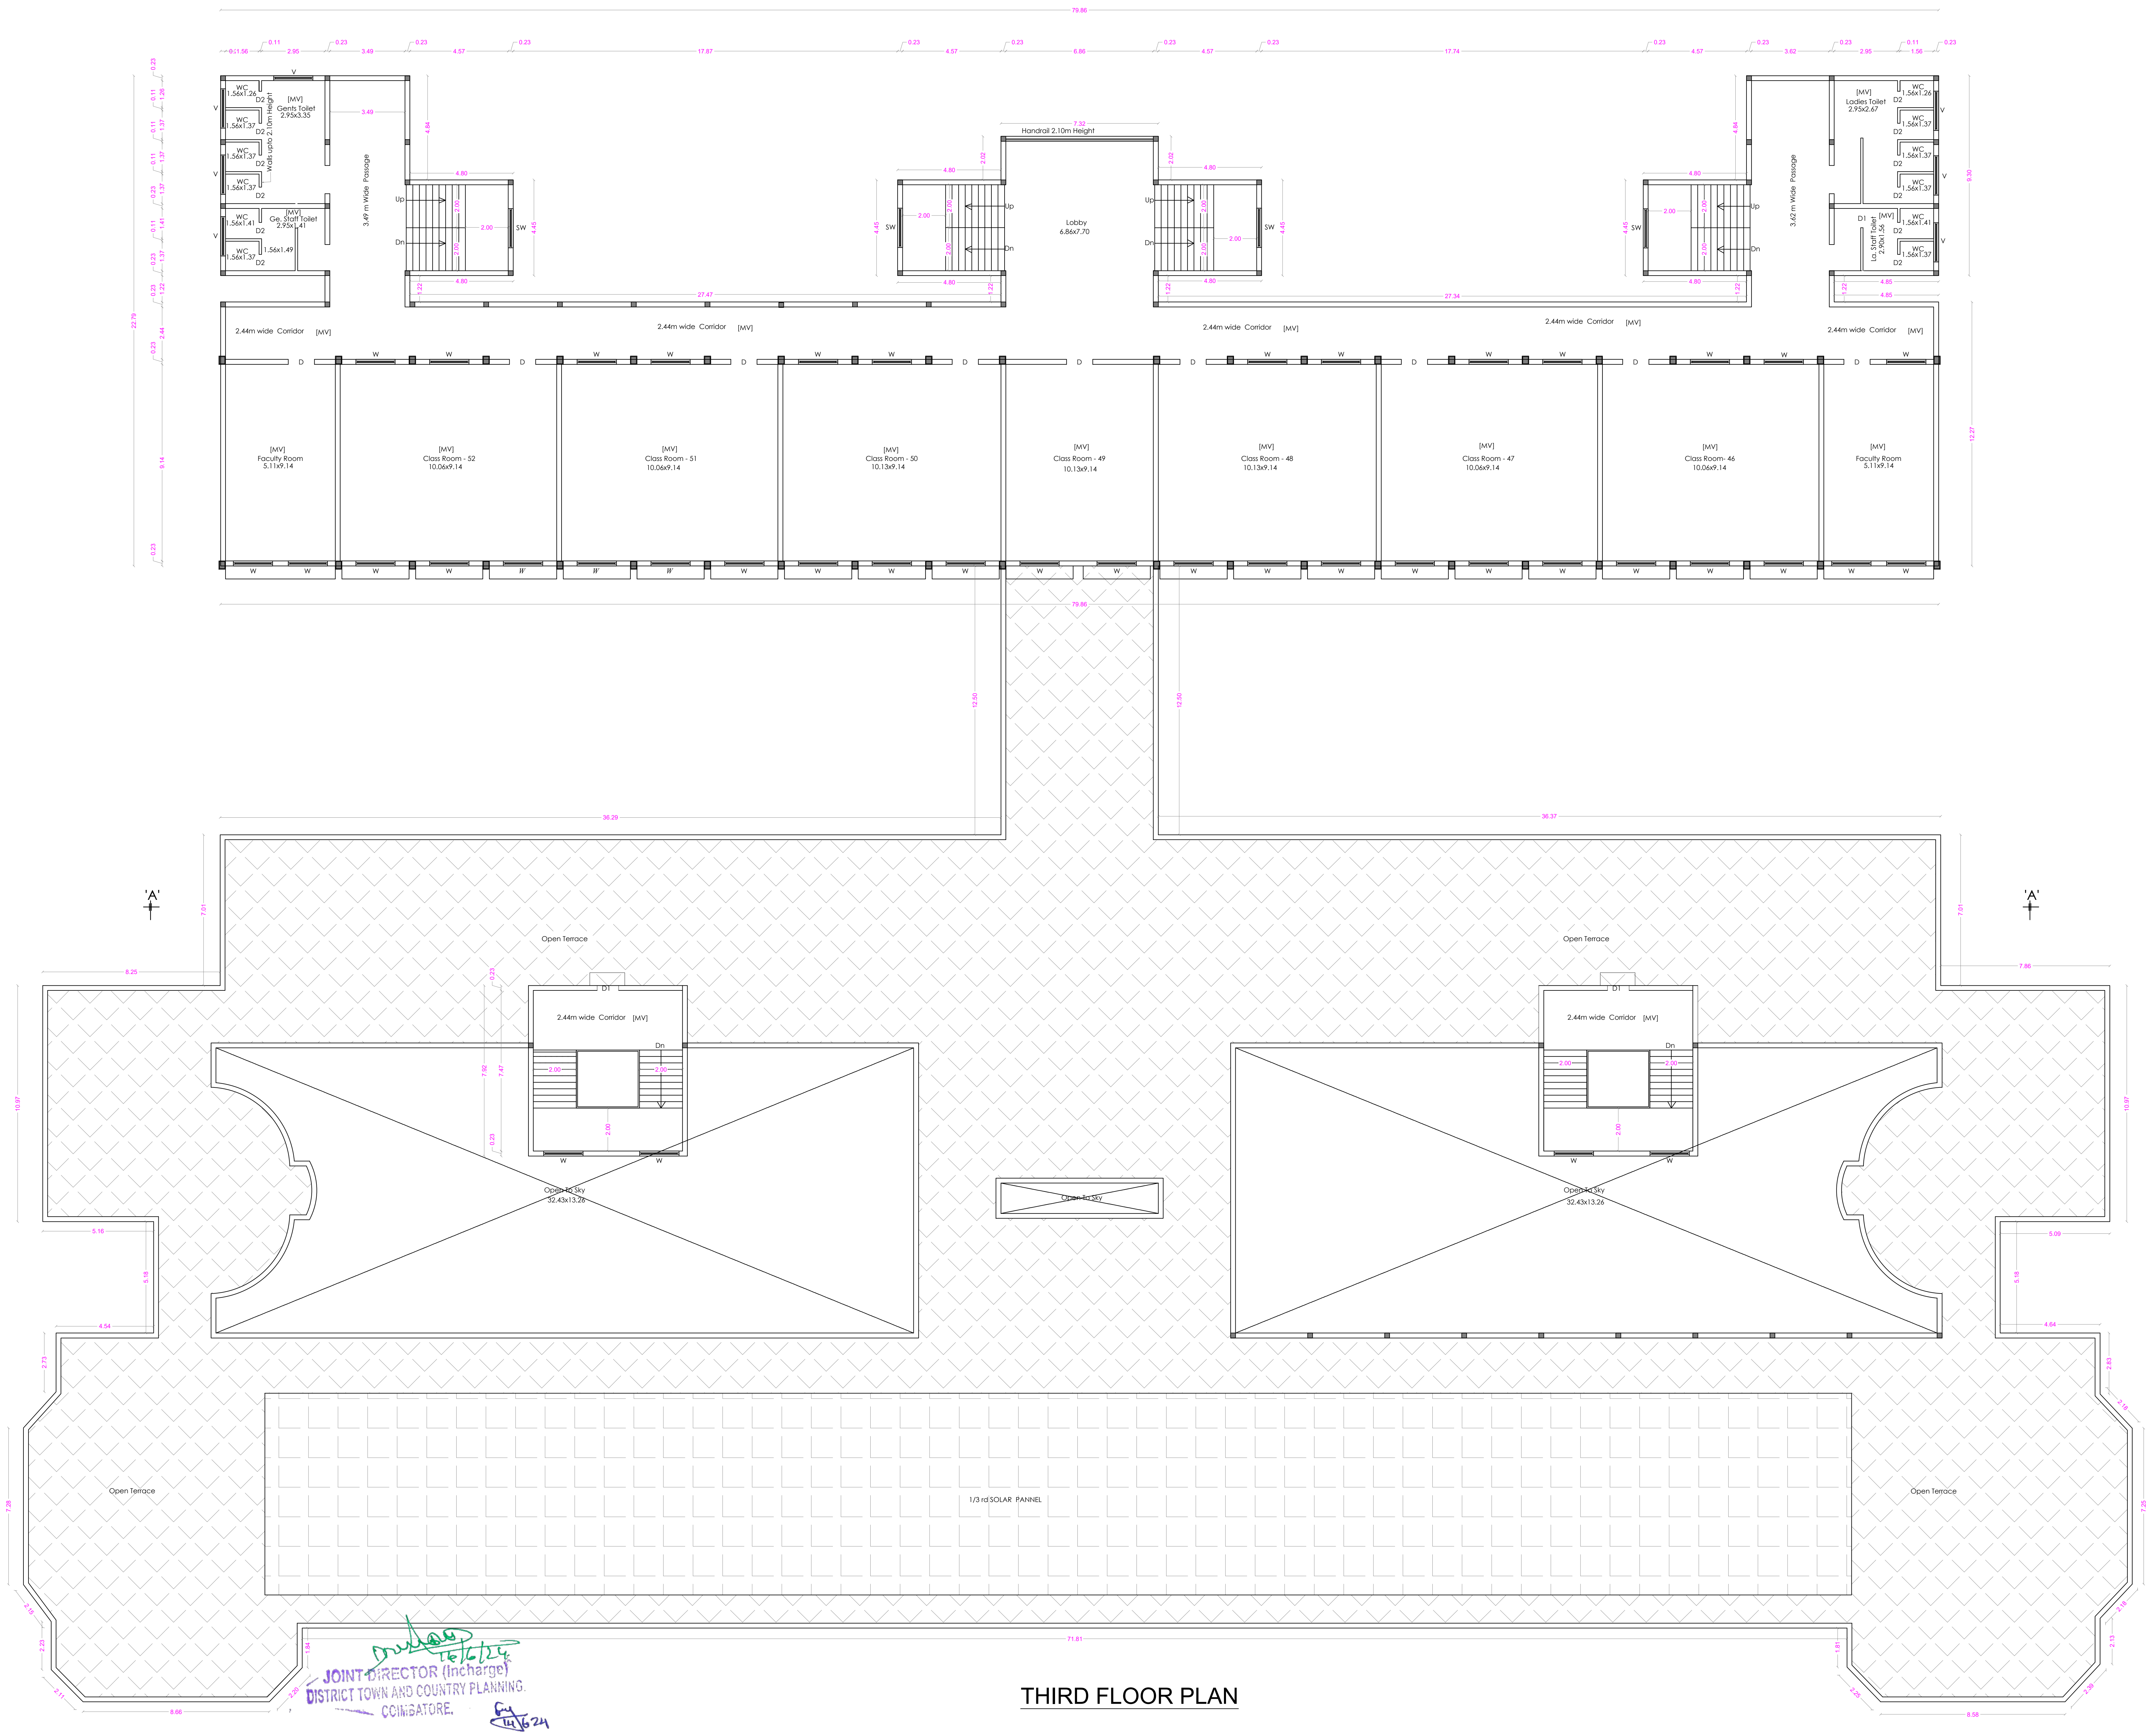

JOINT DIRECTOR (Incharge)
DISTRICT TOWN AND COUNTRY PLANNING.
COIMBATORE.

16/6/24

14/6/24

THIRD FLOOR PLAN

SNR SONS CHARITABLE TRUST

SRI RAMAKRISHNA ENGINEERING COLLEGE
COIMBATORE - 22

1. MAIN BUILDING A B ANNEXE

AREA STATEMENT

FLOOR NAME	FSI Area SQM	Non FSI SQM	TOTAL SQM
GROUND FLOOR	4412.81	----	4412.81
FIRST FLOOR	4059.58	----	4059.58
SECOND FLOOR	4059.58	----	4059.58
THIRD FLOOR	1413.34	----	1413.34
TERRACE FLOOR	-----	153.81	153.81
TOTAL all Floors	13945.31	153.81	14099.12

TOTAL F.S.I. AREA	13945.31 Sqm
HEIGHT OF THE BUILDING	12.80 m

* All Dimensions are in metre.

SCHEDULE OF JOINERY

		METRE
MD	MAIN DOOR	3.66 x 2.10
DD	DOUBLE DOOR	1.83 x 2.10
D	DOOR	1.22 x 2.10
D1	DOOR	0.91 x 2.10
D2	DOOR	0.76 x 2.10
FD	FRENCH DOOR	1.83 x 2.10
W	WINDOW	1.83 x 1.50
W1	WINDOW	1.20 x 1.80
SW	STAIRCASE WINDOW	1.83 x 1.22
V	VENTILATOR	1.83 x 0.61
V1	VENTILATOR	0.90 x 0.61

STAIRCASE DETAILS

WIDTH - 2.00 m
TREAD - 0.30 m
RISE - 0.15 m

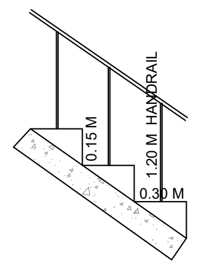

N.S. PANNEERSELVAM
M.I.S.E.,M.E.,(Struct).,A.M.I.E.,A.I.V.,
Chartered Structural Engineer & Valuer
CB/ISE/LM/229
SPU & ASSOCIATES
Engineers, Valuers& Builders & Surveyors,
282-A, Perur ,Main Road
Selvapuram,Coimbatore - 641 026
Coimbatore LPA/SE/
GR /19/03/006

STRUCTURAL ENGINEER

For SNR SONS CHARITABLE TRUST
C.V RAMKUMAR
CHIEF EXECUTIVE

APPLICANT

C. NATARAJAN, B.E.,
Consulting Engineer
NAVEEN ASSOCIATES
364, Second St., Extension
Gandhipuram, Coimbatore - 641 012.
COIMBATORE LPA / RE /
GR-I / 19 / 03 / 002

LBS/ REGISTERED ENGINEER

PLAN SHOWING THE EXISTING BUILDING IN S.F. No : 420/1A, 421/1, 421/2C, 422/1A, 1B, 2, 424, 433, 434, 435, 436, 437/1, 2A, 2B2, 438/1, 2C, 440/2, 442/1A, 1B, 2B, 443/2A2, 2B, 444/2A, 2B, 445/2, 446/1B,2B, 2C, 2D, 447/1,2, 448/1 & 2 AT CHINNAVEDAMPATTI VILLAGE, COIMBATORE CORPORATION.

SCALE 1: 100

CHINNAVEDAMPATTI D.D. PLAN No : 8

N

ONLINE APPLICATION No:
SWP/BPA/210228/2024

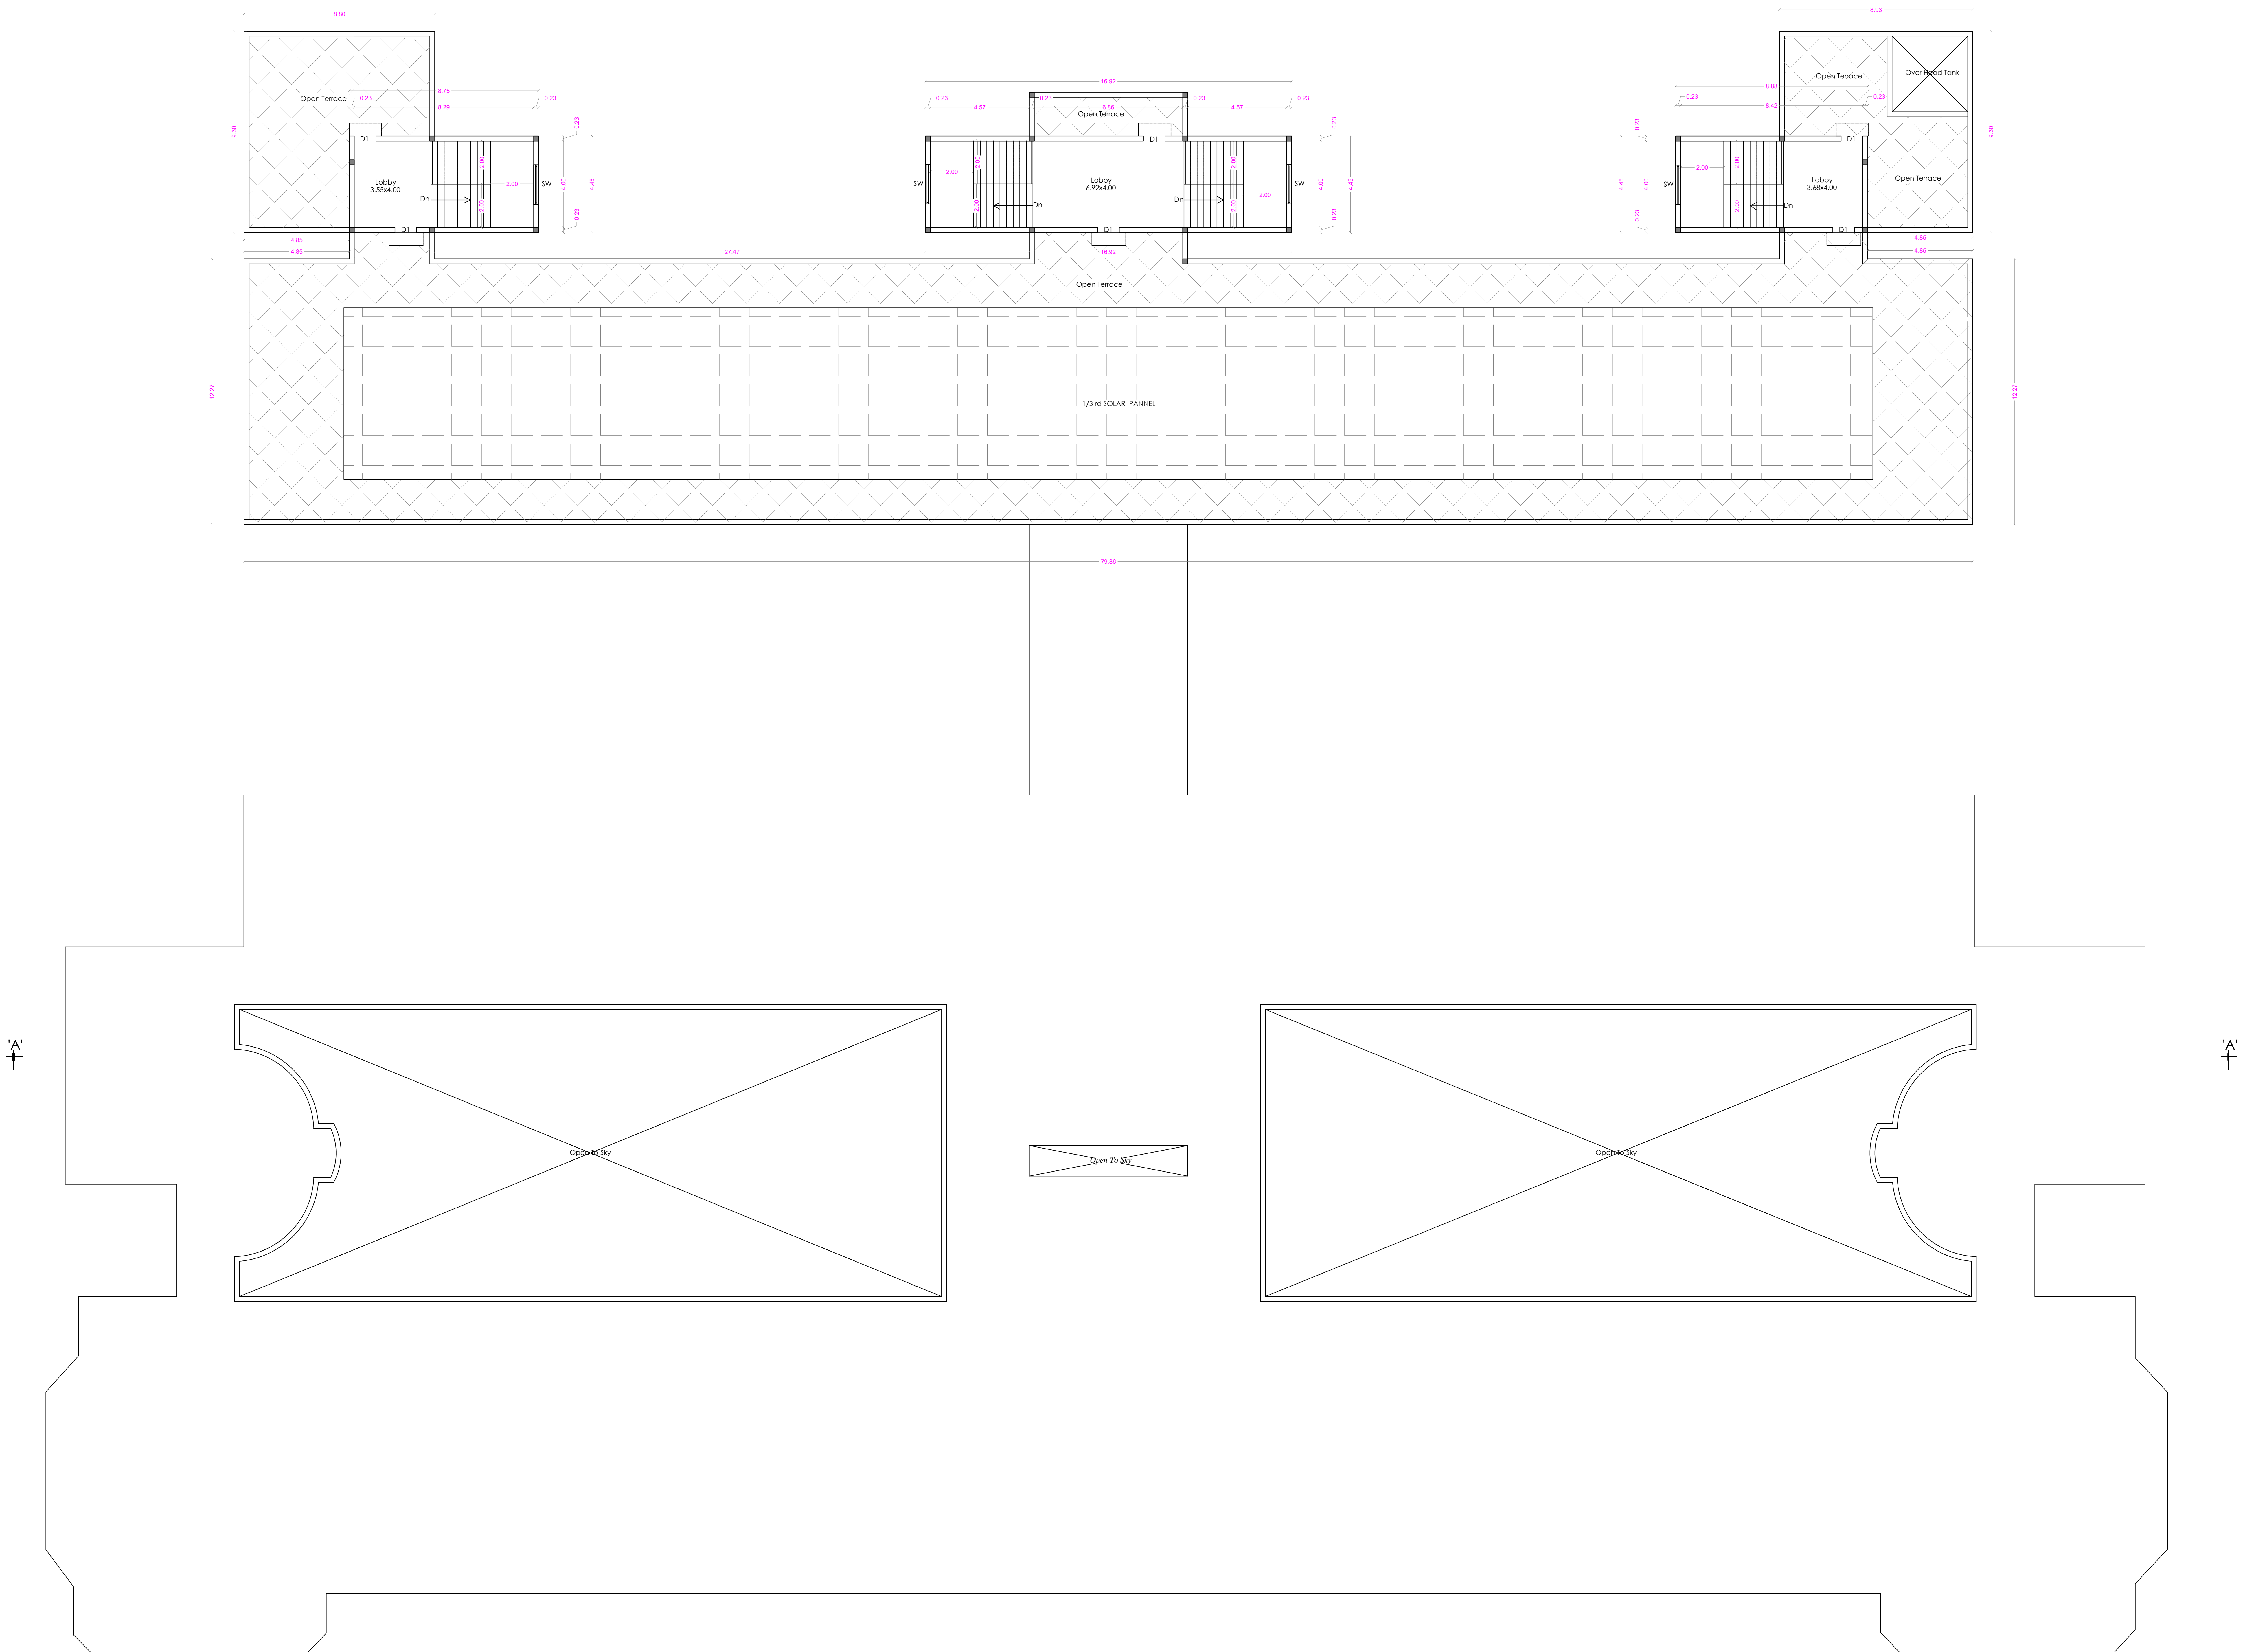

TERRACE FLOOR PLAN

SHEET No : 6

SNR SONS CHARITABLE TRUST

SRI RAMAKRISHNA ENGINEERING COLLEGE
COIMBATORE - 22

1. MAIN BUILDING A B ANNEXE

AREA STATEMENT

FLOOR NAME	FSI Area SQM	Non FSI SQM	TOTAL SQM
GROUND FLOOR	4412.81	----	4412.81
FIRST FLOOR	4059.58	----	4059.58
SECOND FLOOR	4059.58	----	4059.58
THIRD FLOOR	1413.34	----	1413.34
TERRACE FLOOR	-----	153.81	153.81
TOTAL all Floors	13945.31	153.81	14099.12

TOTAL F.S.I. AREA	13945.31 Sqm
HEIGHT OF THE BUILDING	12.80 m

* All Dimensions are in metre.

SCHEDULE OF JOINERY

		METRE
MD	MAIN DOOR	3.66 x 2.10
DD	DOUBLE DOOR	1.83 x 2.10
D	DOOR	1.22 x 2.10
D1	DOOR	0.91 x 2.10
D2	DOOR	0.76 x 2.10
FD	FRENCH DOOR	1.83 x 2.10
W	WINDOW	1.83 x 1.50
W1	WINDOW	1.20 x 1.80
SW	STAIRCASE WINDOW	1.83 x 1.22
V	VENTILATOR	1.83 x 0.61
V1	VENTILATOR	0.90 x 0.61

STAIRCASE DETAILS

WIDTH - 2.00 m
TREAD - 0.30 m
RISE - 0.15 m

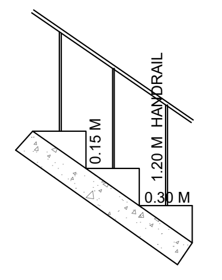

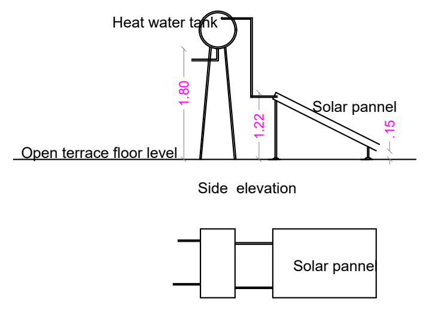

SOLAR WATER HEATER

N.S. PANNEERSELVAM
M.I.S.E.,M.E.,(Struct).,A.M.I.E.,A.I.V.,
Chartered Structural Engineer & Valuer
CB/ISE/LM/229
SPU & ASSOCIATES
Engineers, Valuers& Builders & Surveyors,
282-A, Perur ,Main Road
Selvapuram,Coimbatore - 641 026
Coimbatore LPA/SE/
GR /19/03/006

STRUCTURAL ENGINEER

For SNR SONS CHARITABLE TRUST
C.V RAMKUMAR
CHIEF EXECUTIVE

APPLICANT

C. NATARAJAN, B.E.,
Consulting Engineer
NAVEEN ASSOCIATES
364, Second St., Extension
Gandhipuram, Coimbatore - 641 012.
COIMBATORE LPA / RE /
GR-I / 19 / 03 / 002

LBS/ REGISTERED ENGINEER

16/6/24
JOINT DIRECTOR (Incharge)
DISTRICT TOWN AND COUNTRY PLANNING.
COIMBATORE.
14/6/24

PLAN SHOWING THE EXISTING BUILDING IN S.F. No : 420/1A, 421/1, 421/2C, 422/1A, 1B, 2, 424, 433, 434, 435, 436, 437/1, 2A, 2B2, 438/1, 2C, 440/2, 442/1A, 1B, 2B, 443/2A2, 2B, 444/2A, 2B, 445/2, 446/1B,2B, 2C, 2D, 447/1,2, 448/1 & 2 AT CHINNAVEDAMPATTI VILLAGE, COIMBATORE CORPORATION. SCALE 1: 100
CHINNAVEDAMPATTI D.D. PLAN No : 8

N

ONLINE APPLICATION No:
SWP/BPA/210228/2024

SHEET No : 7

SNR SONS CHARITABLE TRUST

SRI RAMAKRISHNA ENGINEERING COLLEGE
COIMBATORE - 22

1. MAIN BUILDING A B ANNEXE

AREA STATEMENT

FLOOR NAME	FSI Area SQM	Non FSI SQM	TOTAL SQM
GROUND FLOOR	4412.81	----	4412.81
FIRST FLOOR	4059.58	----	4059.58
SECOND FLOOR	4059.58	----	4059.58
THIRD FLOOR	1413.34	----	1413.34
TERRACE FLOOR	-----	153.81	153.81
TOTAL all Floors	13945.31	153.81	14099.12

TOTAL F.S.I. AREA	13945.31 Sqm
HEIGHT OF THE BUILDING	12.80 m

* All Dimensions are in metre.

SCHEDULE OF JOINERY

		METRE
MD	MAIN DOOR	3.66 x 2.10
DD	DOUBLE DOOR	1.83 x 2.10
D	DOOR	1.22 x 2.10
D1	DOOR	0.91 x 2.10
D2	DOOR	0.76 x 2.10
FD	FRENCH DOOR	1.83 x 2.10
W	WINDOW	1.83 x 1.50
W1	WINDOW	1.20 x 1.80
SW	STAIRCASE WINDOW	1.83 x 1.22
V	VENTILATOR	1.83 x 0.61
V1	VENTILATOR	0.90 x 0.61

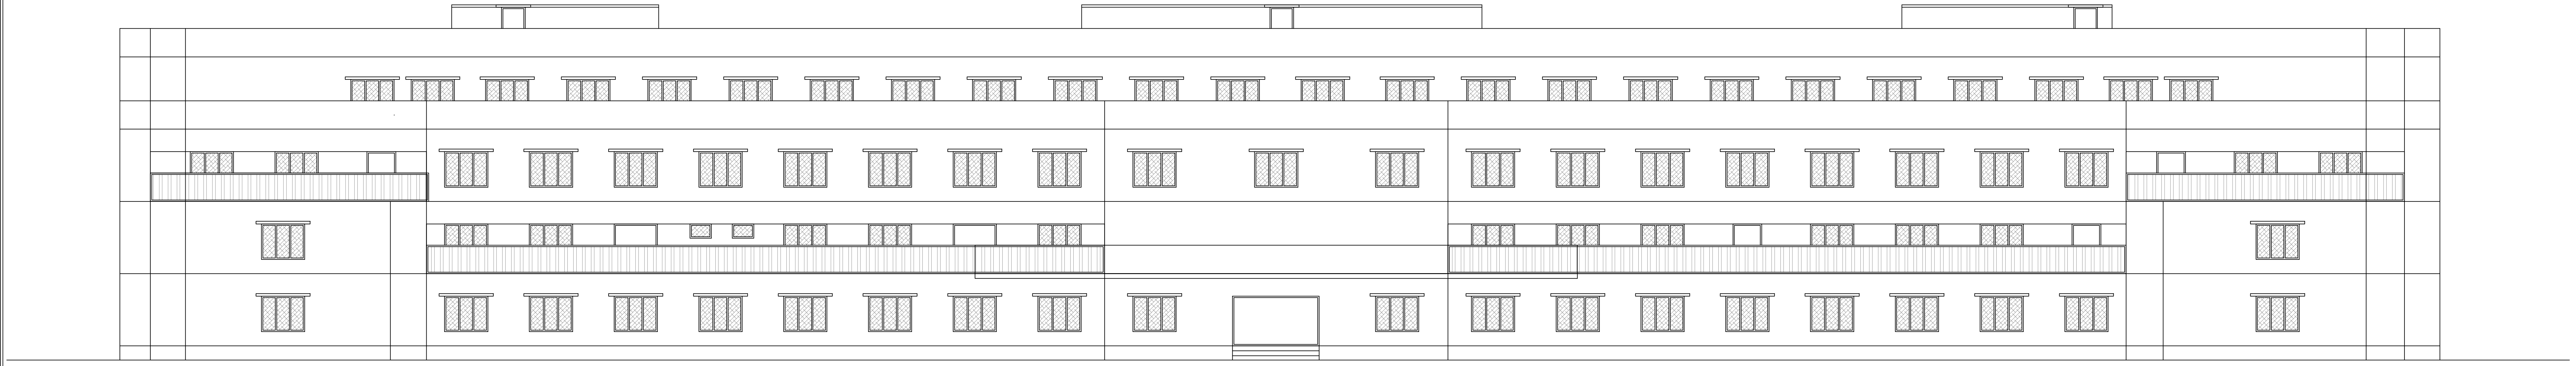

ELEVATION

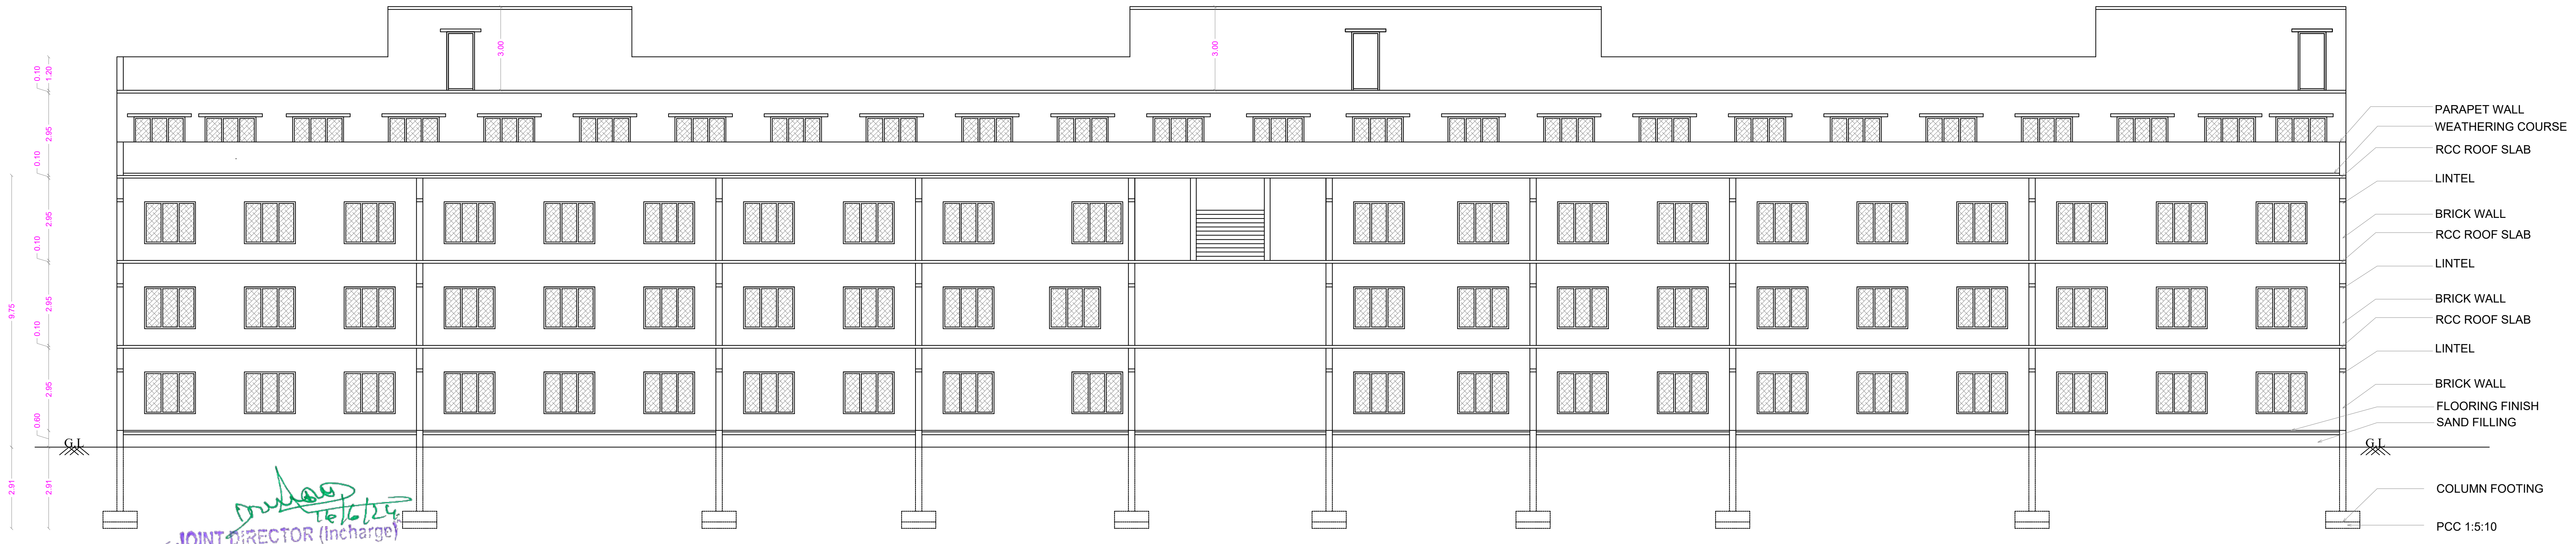

SECTION ON A A

STAIRCASE DETAILS

WIDTH - 2.00 m
TREAD - 0.30 m
RISE - 0.15 m

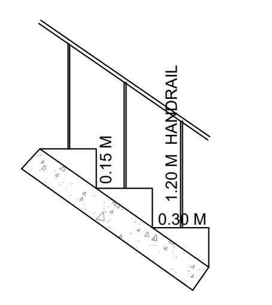

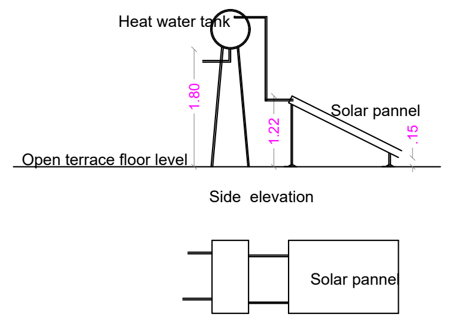

SOLAR WATER HEATER

JOINT DIRECTOR (Incharge)
DISTRICT TOWN AND COUNTRY PLANNING.
COIMBATORE.
16/6/24
14/6/24

N.S. PANNEERSELVAM
M.I.S.E.,M.E.,(Struct).,A.M.I.E.,A.I.V.,
Chartered Structural Engineer & Valuer
CB/ISE/LM/229
SPU & ASSOCIATES
Engineers, Valuers& Builders & Surveyors,
282-A, Perur ,Main Road
Selvapuram,Coimbatore - 641 026
Coimbatore LPA/SE/
GR /19/03/006

STRUCTURAL ENGINEER

For SNR SONS CHARITABLE TRUST
C.V RAMKUMAR
CHIEF EXECUTIVE

APPLICANT

C. NATARAJAN, B.E.,
Consulting Engineer
NAVEEN ASSOCIATES
364, Second St., Extension
Gandhipuram, Coimbatore - 641 012.
COIMBATORE LPA / RE /
GR-I / 19 / 03 / 002

LBS/ REGISTERED ENGINEER

PLAN SHOWING THE EXISTING BUILDING IN S.F. No : 420/1A, 421/1, 421/2C, 422/1A, 1B, 2, 424, 433, 434, 435, 436, 437/1, 2A, 2B2, 438/1, 2C, 440/2, 442/1A, 1B, 2B, 443/2A2, 2B, 444/2A, 2B, 445/2, 446/1B,2B, 2C, 2D, 447/1,2, 448/1 & 2 AT CHINNAVEDAMPATTI VILLAGE, COIMBATORE CORPORATION.

SCALE 1: 100

CHINNAVEDAMPATTI D.D. PLAN No : 8

N

ONLINE APPLICATION No: SWP/BPA/210228/2024

SNR SONS CHARITABLE TRUST

SRI RAMAKRISHNA ENGINEERING COLLEGE
COIMBATORE - 22

2. LIBRARY & MBA BLOCK

AREA STATEMENT

FLOOR NAME	FSI Area SQM	Non FSI SQM	TOTAL SQM
GROUND FLOOR	2191.59	----	2191.59
FIRST FLOOR	2191.59	----	2191.59
SECOND FLOOR	967.06	----	967.06
TERRACE FLOOR	-----	58.85	58.85
TOTAL all Floors	5350.24	58.85	5409.09

TOTAL F.S.I. AREA	5350.24 Sqm
HEIGHT OF THE BUILDING	12.00 m

* All Dimensions are in metre.

SCHEDULE OF JOINERY

		METRE
RS	ROLLING SHUTTER	3.30 x 2.40
DD	DOOR	1.83 x 2.10
DD1	DOOR	3.05 x 2.10
D	DOOR	1.22 x 2.10
D1	DOOR	0.91 x 2.10
D2	DOOR	0.76 x 2.10
FD	FRENCH DOOR	1.83 x 2.10
W	WINDOW	1.83 x 1.50
W1	WINDOW	1.20 x 1.80
V0	VENTILATOR	3.05 x 0.61
V	VENTILATOR	1.83 x 0.61
V1	VENTILATOR	1.00 x 0.61

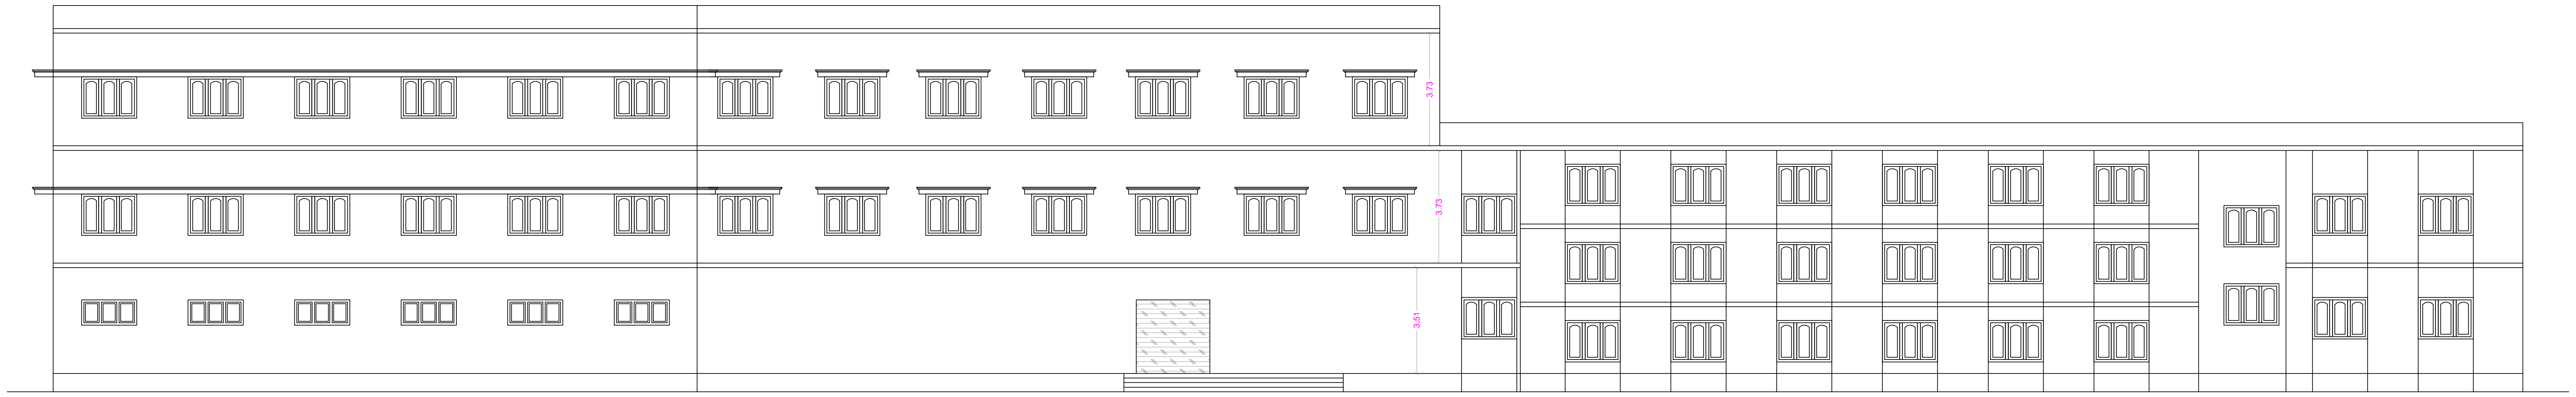

ELEVATION

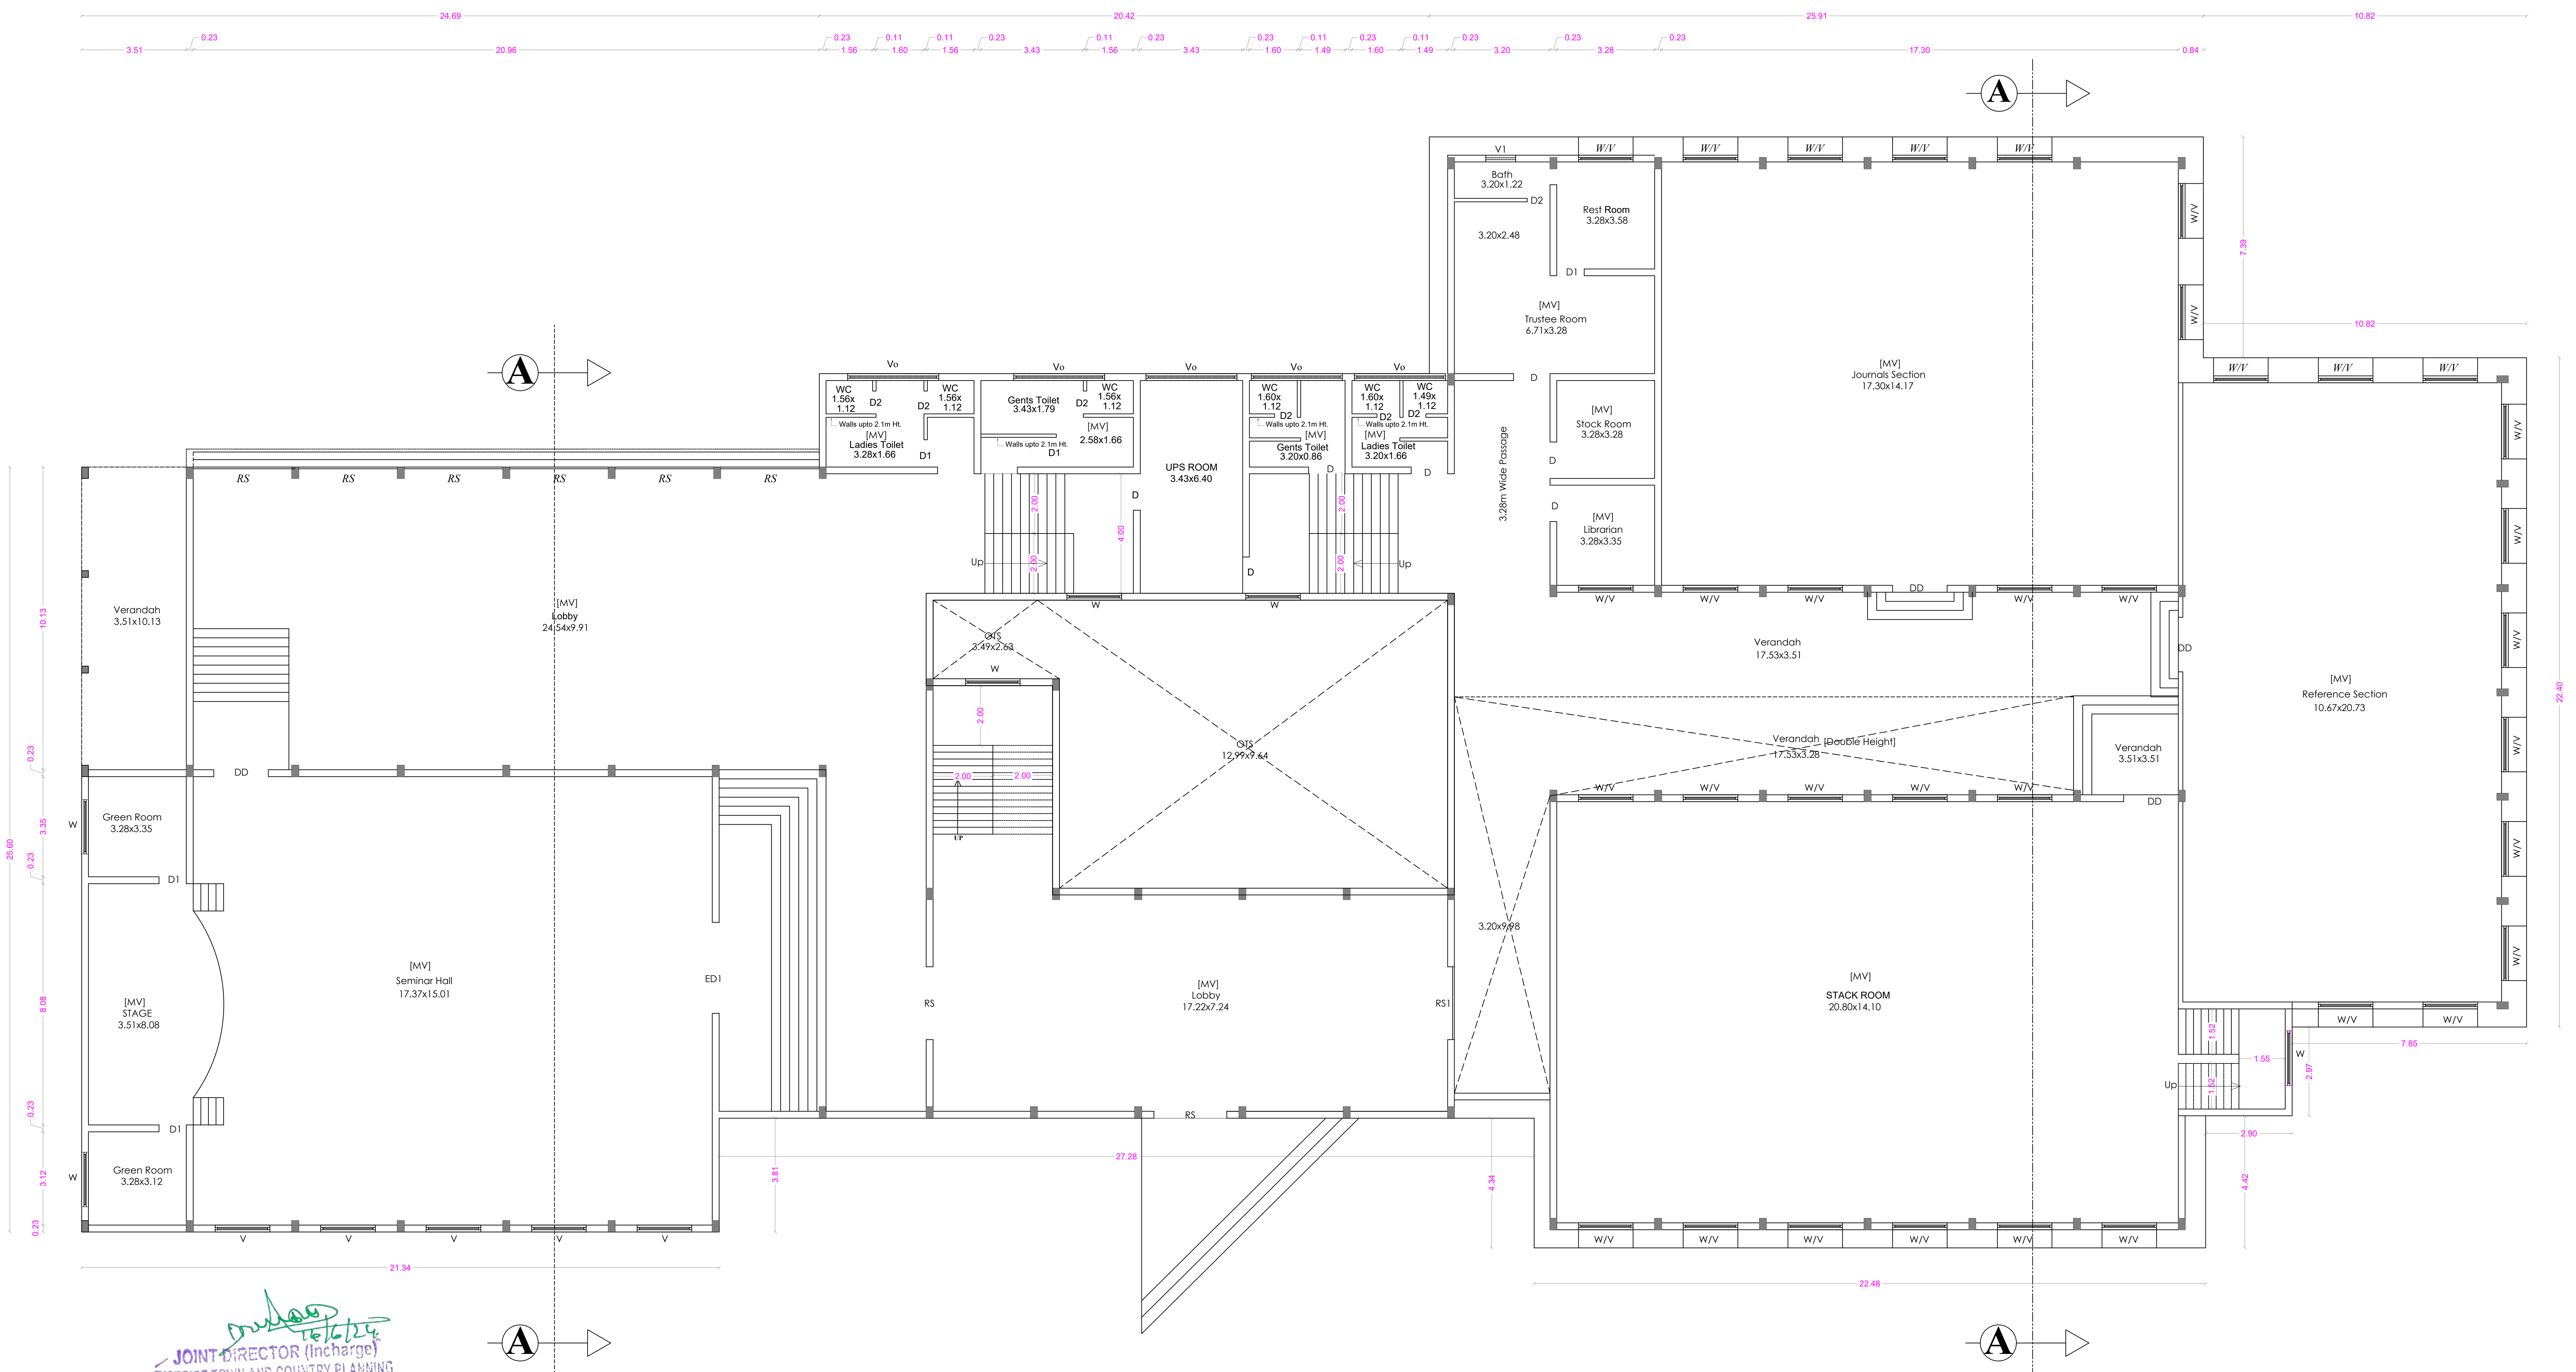

GROUND FLOOR PLAN

JOINT DIRECTOR (Incharge)
DISTRICT TOWN AND COUNTRY PLANNING.
COIMBATORE.
16/6/24

N.S. PANNEERSELVAM
M.I.S.E.,M.E.,(Struct).,A.M.I.E.,A.I.V.,
Chartered Structural Engineer & Valuer
CB/ISE/LM/229
SPU & ASSOCIATES
Engineers, Valuers& Builders & Surveyors,
282-A, Perur ,Main Road
Selvapuram,Coimbatore - 641 026
Coimbatore LPA/SE/
GR /19/03/006

STRUCTURAL ENGINEER

For SNR SONS CHARITABLE TRUST
C.V. RAMKUMAR
CHIEF EXECUTIVE

APPLICANT

C. NATARAJAN, B.E.,
Consulting Engineer
NAVEEN ASSOCIATES
364, Second St., Extension
Gandhipuram, Coimbatore - 641 012.
COIMBATORE LPA / RE /
GR-I / 19 / 03 / 002

LBS/ REGISTERED ENGINEER

PLAN SHOWING THE EXISTING BUILDING IN S.F. No : 420/1A, 421/1, 421/2C, 422/1A, 1B, 2, 424, 433, 434, 435, 436, 437/1, 2A, 2B2, 438/1, 2C, 440/2, 442/1A, 1B, 2B, 443/2A2, 2B, 444/2A, 2B, 445/2, 446/1B,2B, 2C, 2D, 447/1,2, 448/1 & 2 AT CHINNAVEDAMPATTI VILLAGE, COIMBATORE CORPORATION. SCALE 1: 100

CHINNAVEDAMPATTI D.D. PLAN No : 8

N

ONLINE APPLICATION No:
SWP/BPA/210228/2024

SNR SONS CHARITABLE TRUST

SRI RAMAKRISHNA ENGINEERING COLLEGE
COIMBATORE - 22

2. LIBRARY & MBA BLOCK

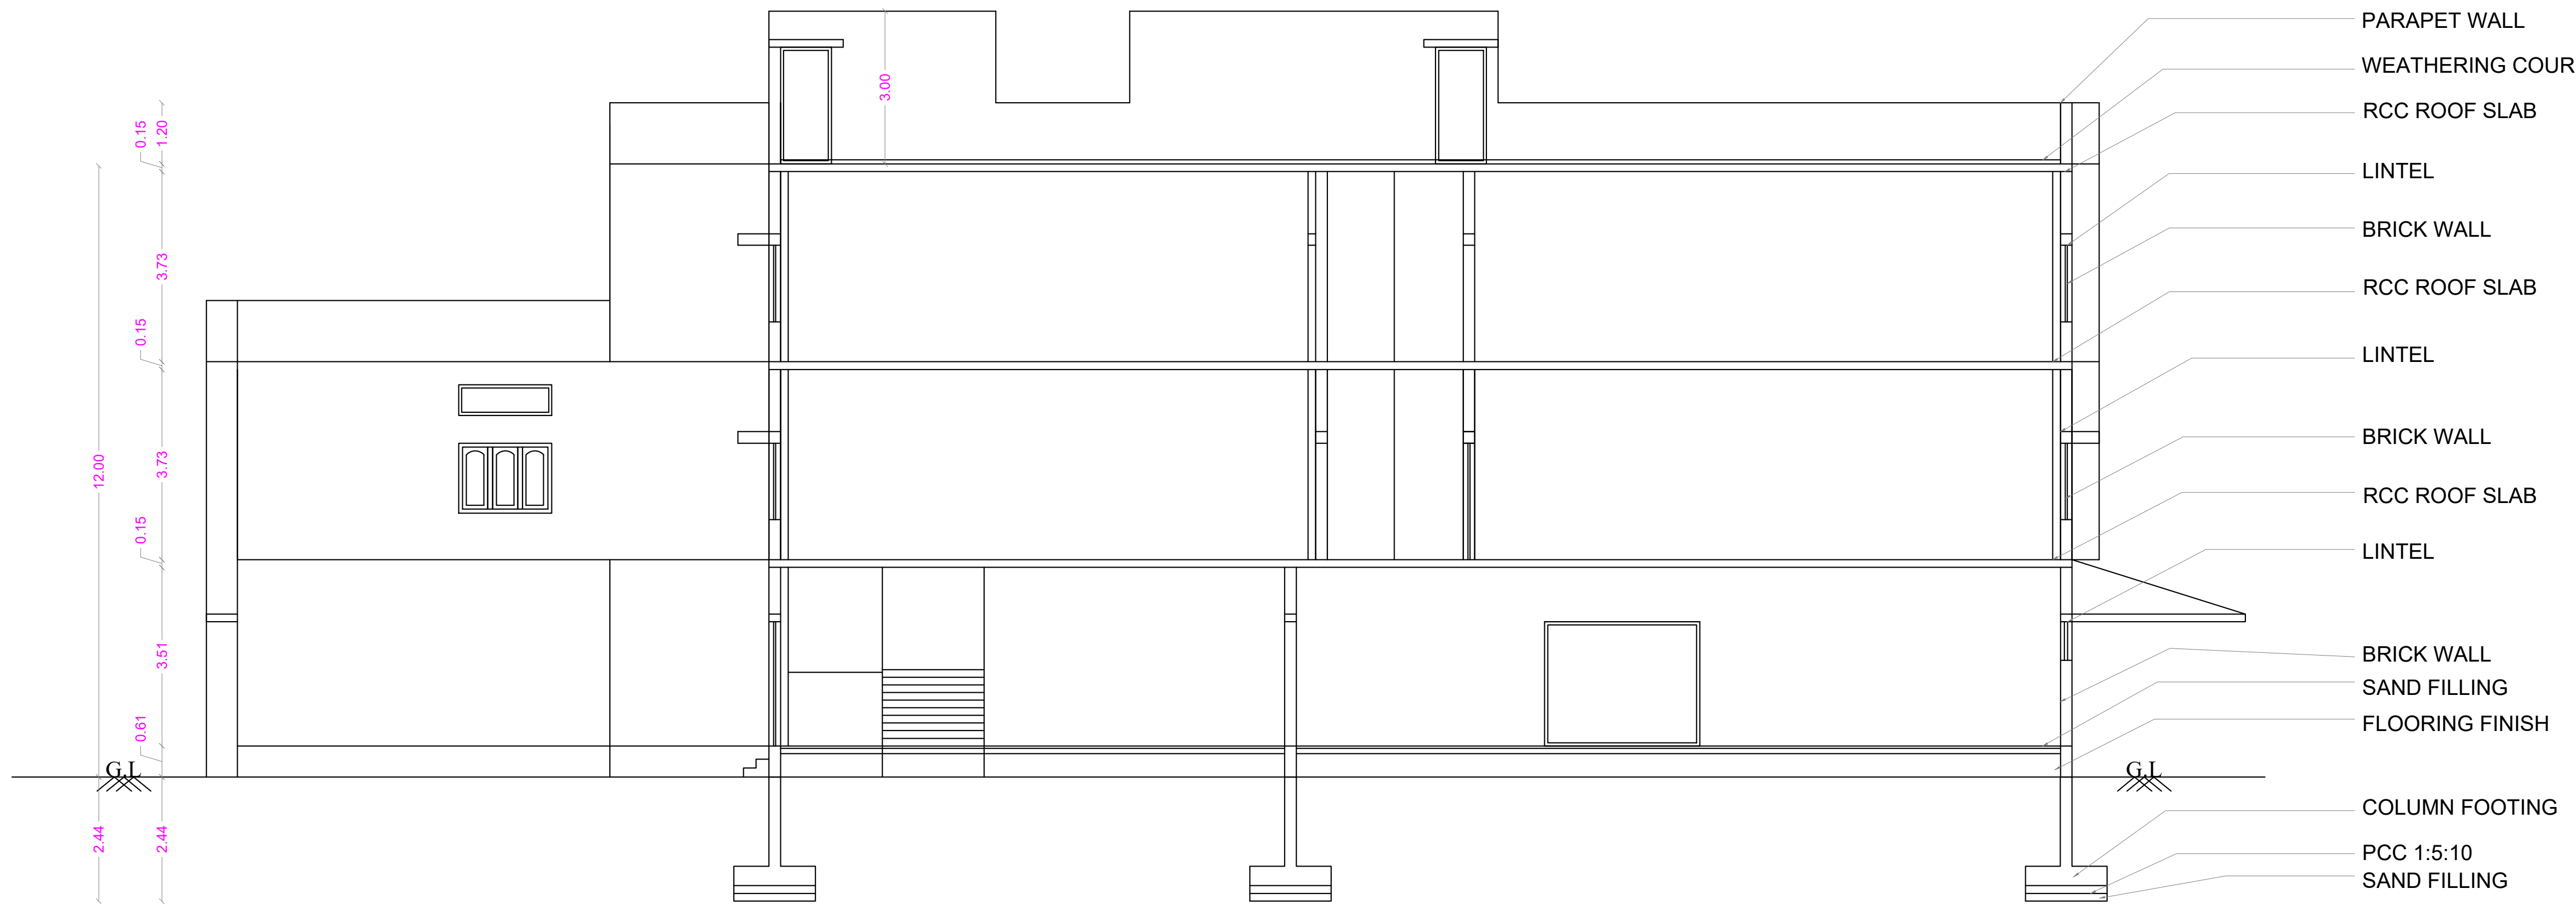

SECTION ON A A

STAIRCASE DETAILS

WIDTH - 2.00 m
TREAD - 0.30 m
RISE - 0.15 m

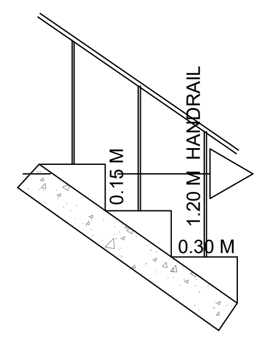

AREA STATEMENT

FLOOR NAME	FSI Area SQM	Non FSI SQM	TOTAL SQM
GROUND FLOOR	2191.59	----	2191.59
FIRST FLOOR	2191.59	----	2191.59
SECOND FLOOR	967.06	----	967.06
TERRACE FLOOR	-----	58.84	58.84
TOTAL all Floors	5350.24	58.84	5409.08

TOTAL F.S.I. AREA	5350.24 Sqm
HEIGHT OF THE BUILDING	12.00 m

* All Dimensions are in metre.

SCHEDULE OF JOINERY

		METRE
RS	ROLLING SHUTTER	3.30 x 2.40
DD	DOOR	1.83 x 2.10
D	DOOR	1.22 x 2.10
D1	DOOR	0.91 x 2.10
D2	DOOR	0.76 x 2.10
FD	FRENCH DOOR	1.83 x 2.10
W	WINDOW	1.83 x 1.50
W1	WINDOW	1.20 x 1.80
V	VENTILATOR	1.83 x 0.61
V0	VENTILATOR	3.05 x 0.61

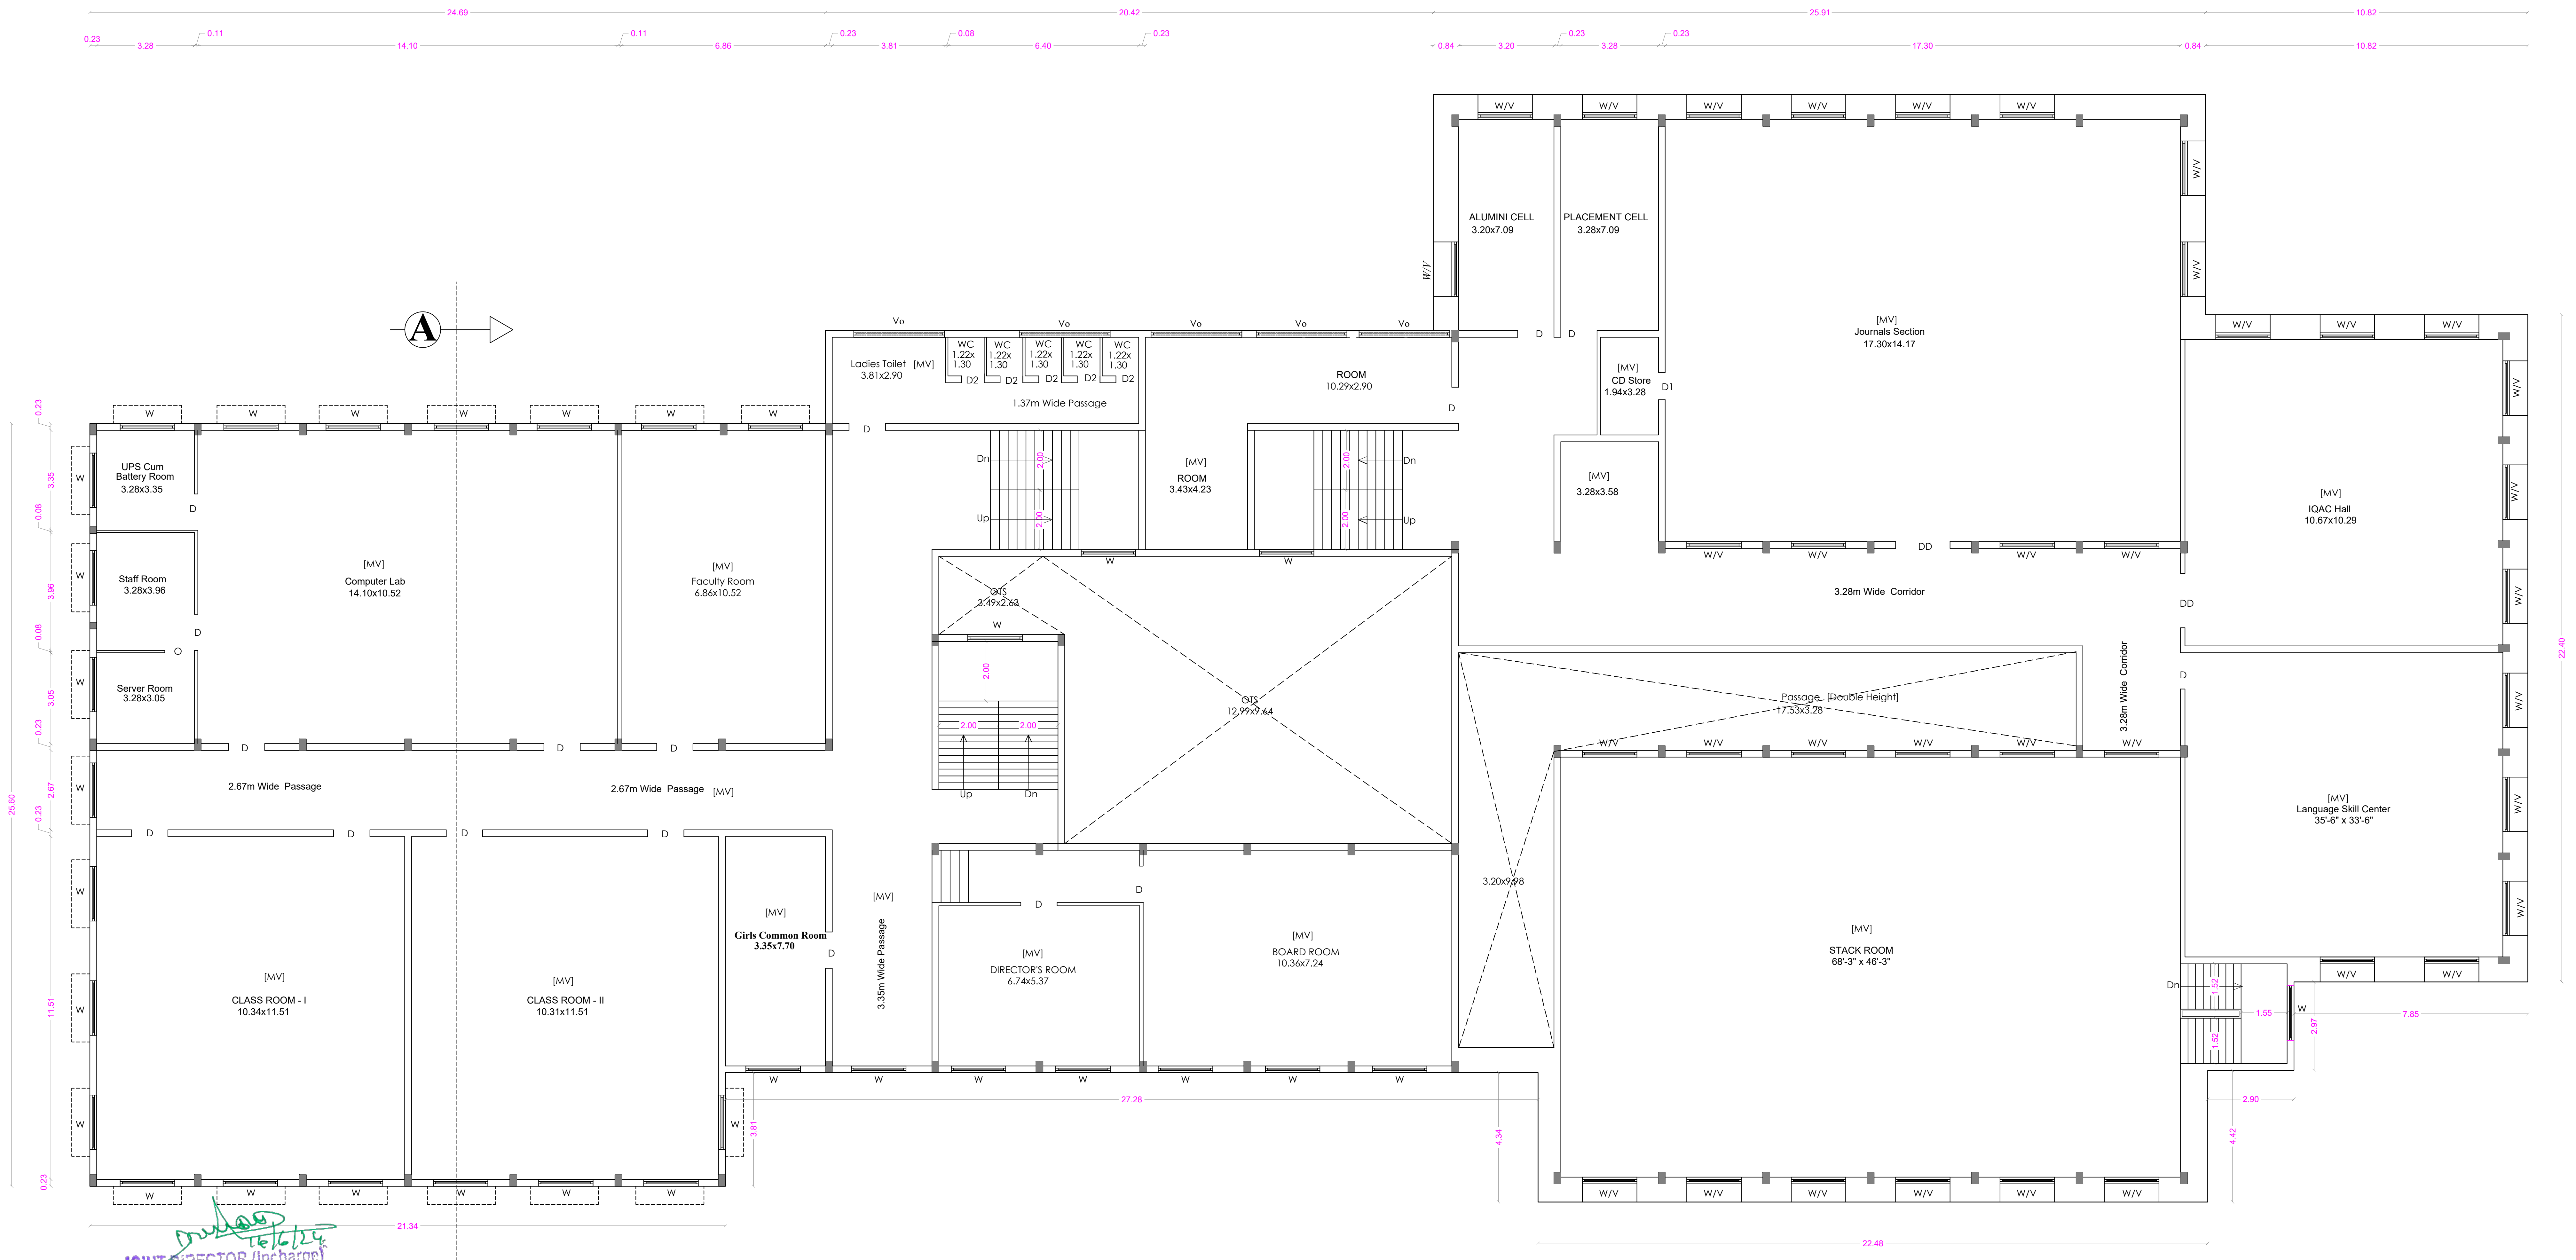
A
A
24.69
20.42
25.91
10.82
UPS Cum Battery Room 3.28x3.35
Staff Room 3.28x3.96
Server Room 3.28x3.05
[MV] Computer Lab 14.10x10.52
[MV] Faculty Room 6.86x10.52
2.67m Wide Passage
2.67m Wide Passage [MV]
[MV] CLASS ROOM - I 10.34x11.51
[MV] CLASS ROOM - II 10.31x11.51
[MV] Girls Common Room 3.35x7.70
[MV] 3.35m Wide Passage
Ladies Toilet [MV] 3.81x2.90
WC 1.22x 1.30
D2
1.37m Wide Passage
ROOM 10.29x2.90
[MV] ROOM 3.43x4.23
OTS 3.49x2.63
OTS 12.99x9.64
[MV] DIRECTOR'S ROOM 6.74x5.37
[MV] BOARD ROOM 10.36x7.24
ALUMINI CELL 3.20x7.09
PLACEMENT CELL 3.28x7.09
[MV] CD Store 1.94x3.28
[MV] 3.28x3.58
[MV] Journals Section 17.30x14.17
3.28m Wide Corridor
[MV] IQAC Hall 10.67x10.29
Passage [Double Height] 17.53x3.28
3.28m Wide Corridor
3.20x9.98
[MV] STACK ROOM 68'-3" x 46'-3"
[MV] Language Skill Center 35'-6" x 33'-6"
Up
Dn
W
W/V
Vo
D
DD
D1
21.34
27.28
22.48
25.60
22.40
7.85

JOINT DIRECTOR (Incharge)
DISTRICT TOWN AND COUNTRY PLANNING.
COIMBATORE.
16/6/24
14/6/24

FIRST FLOOR PLAN

N.S. PANNEERSELVAM
M.I.S.E.,M.E.,(Struct).,A.M.I.E.,A.I.V.,
Chartered Structural Engineer & Valuer
CB/ISE/LM/229
SPU & ASSOCIATES
Engineers, Valuers& Builders & Surveyors,
282-A, Perur ,Main Road
Selvapuram,Coimbatore - 641 026
Coimbatore LPA/SE/
GR /19/03/006

STRUCTURAL ENGINEER

For SNR SONS CHARITABLE TRUST
C.V RAMKUMAR
CHIEF EXECUTIVE

APPLICANT

C. NATARAJAN, B.E.,
Consulting Engineer
NAVEEN ASSOCIATES
364, Second St., Extension
Gandhipuram, Coimbatore - 641 012.
COIMBATORE LPA / RE /
GR-I / 19 / 03 / 002

LBS/ REGISTERED ENGINEER

PLAN SHOWING THE EXISTING BUILDING IN S.F. No : 420/1A, 421/1, 421/2C, 422/1A, 1B, 2, 424, 433, 434, 435, 436, 437/1, 2A, 2B2, 438/1, 2C, 440/2, 442/1A, 1B, 2B, 443/2A2, 2B, 444/2A, 2B, 445/2, 446/1B,2B, 2C, 2D, 447/1,2, 448/1 & 2 AT CHINNAVEDAMPATTI VILLAGE, COIMBATORE CORPORATION. SCALE 1: 100

CHINNAVEDAMPATTI D.D. PLAN No : 8

ONLINE APPLICATION No:
SWP/BPA/210228/2024

N

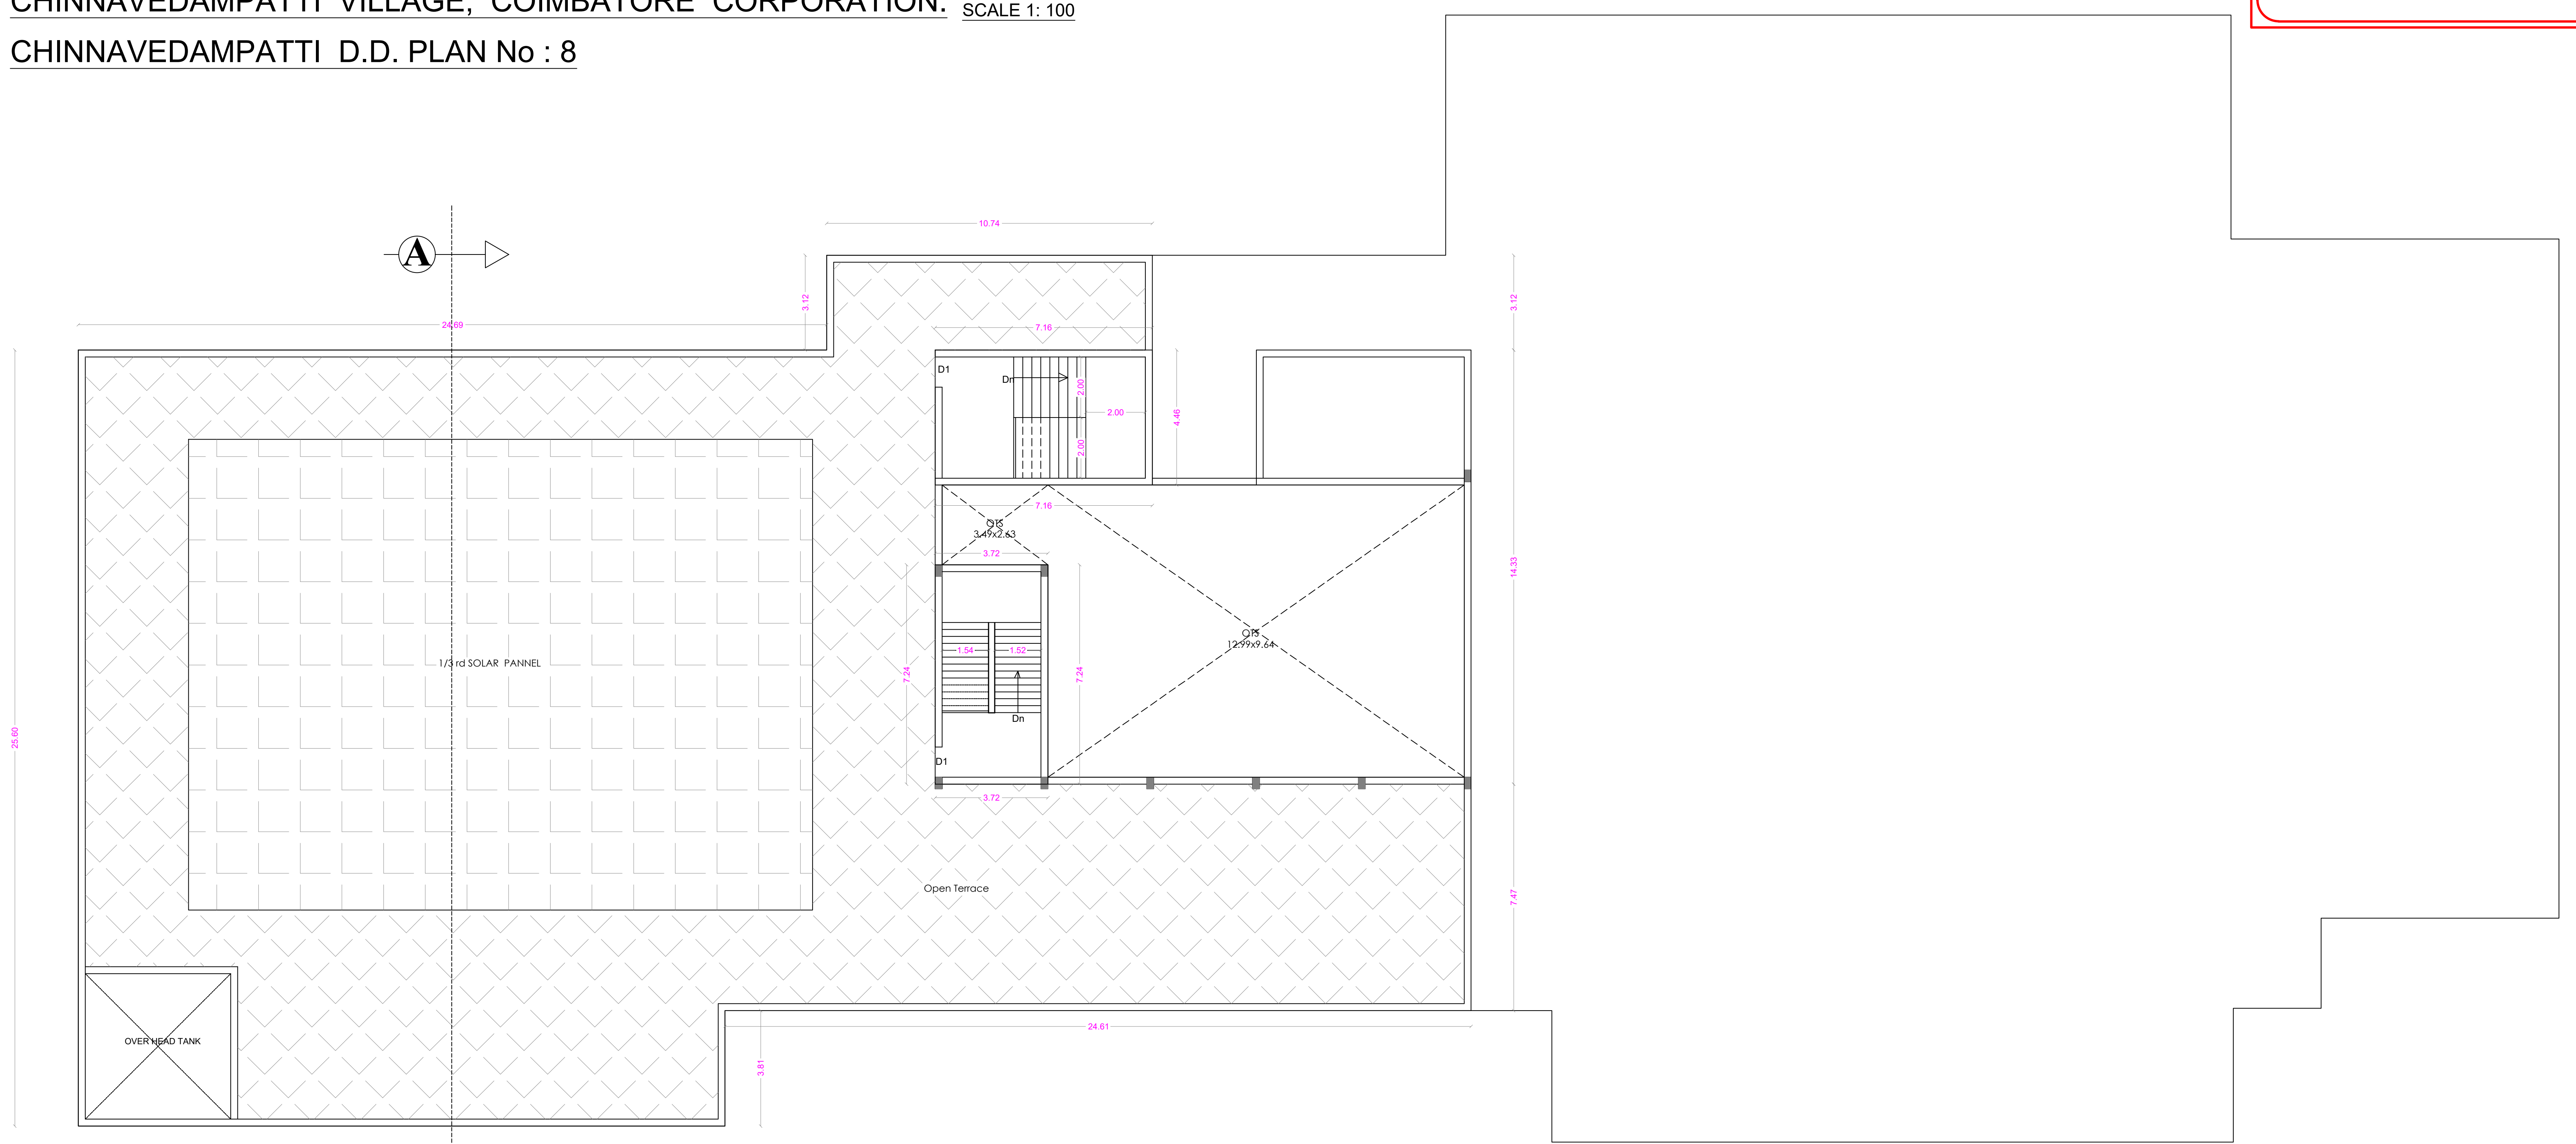

TERRACE FLOOR PLAN

JOINT DIRECTOR (Incharge)
DISTRICT TOWN AND COUNTRY PLANNING.
COIMBATORE.
16/6/24
14/6/24

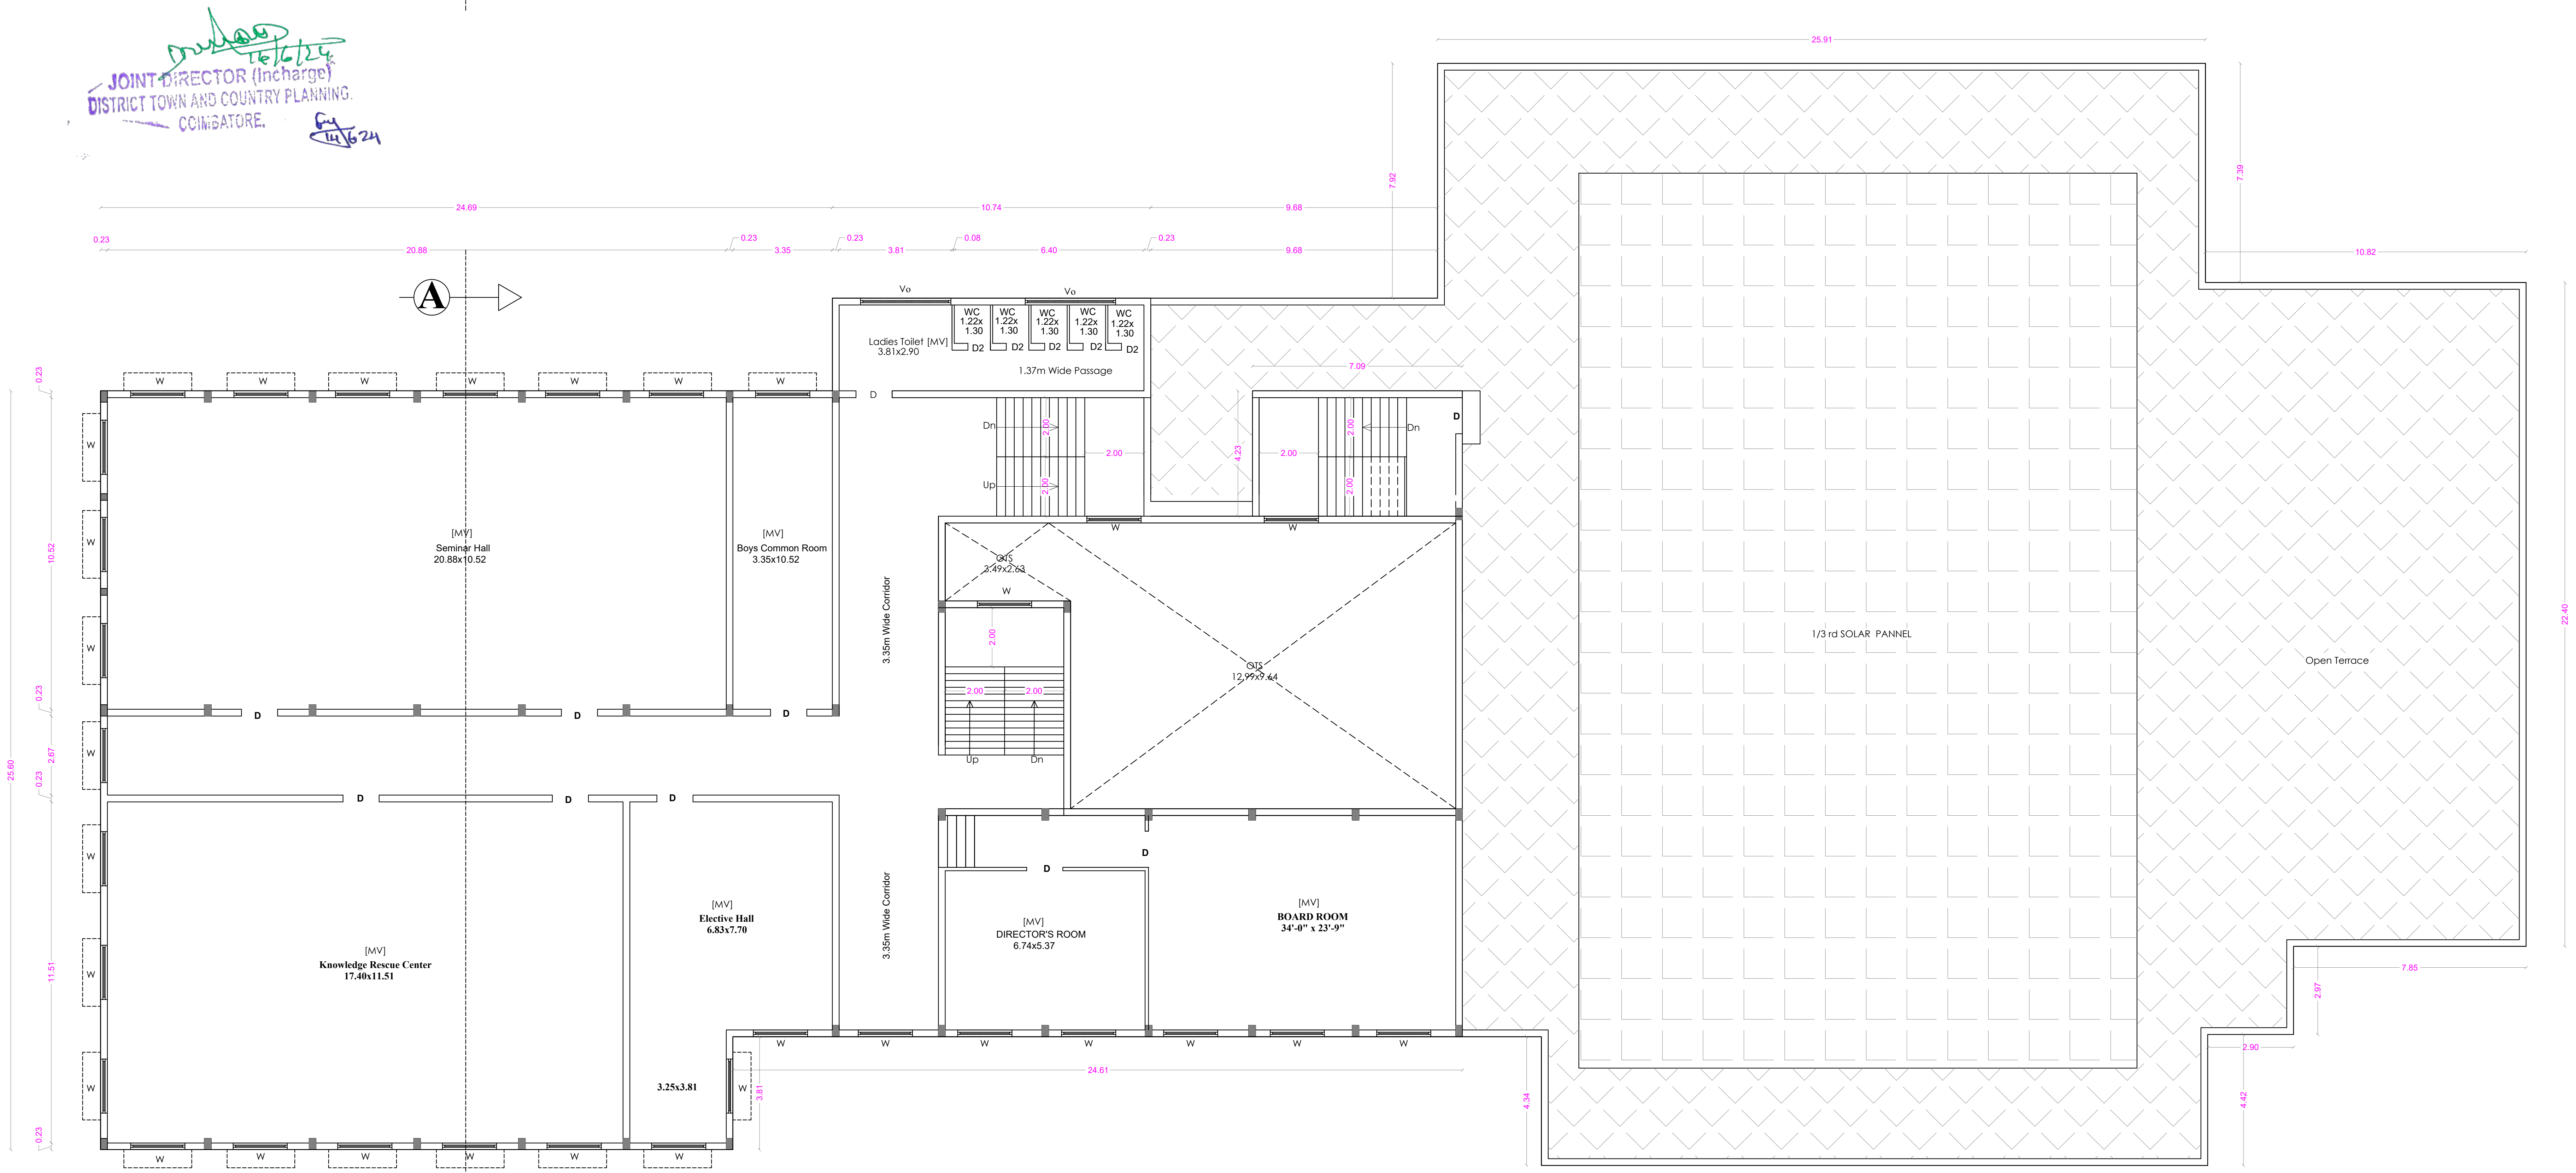

SECOND FLOOR PLAN

SHEET No : 10

SNR SONS CHARITABLE TRUST

SRI RAMAKRISHNA ENGINEERING COLLEGE
COIMBATORE - 22

2. LIBRARY & MBA BLOCK

AREA STATEMENT

FLOOR NAME	FSI Area SQM	Non FSI SQM	TOTAL SQM
GROUND FLOOR	2191.59	----	2191.59
FIRST FLOOR	2191.59	----	2191.59
SECOND FLOOR	967.06	----	967.06
TERRACE FLOOR	-----	58.84	58.84
TOTAL all Floors	5350.24	58.84	5409.08

TOTAL F.S.I. AREA	5350.24 Sqm
HEIGHT OF THE BUILDING	12.00 m

* All Dimensions are in metre.

SCHEDULE OF JOINERY

		METRE
RS	ROLLING SHUTTER	3.30 x 2.40
DD	DOOR	1.83 x 2.10
D	DOOR	1.22 x 2.10
D1	DOOR	0.91 x 2.10
D2	DOOR	0.76 x 2.10
FD	FRENCH DOOR	1.83 x 2.10
W	WINDOW	1.83 x 1.50
W1	WINDOW	1.20 x 1.80
V	VENTILATOR	1.83 x 0.61
V0	VENTILATOR	3.05 x 0.61

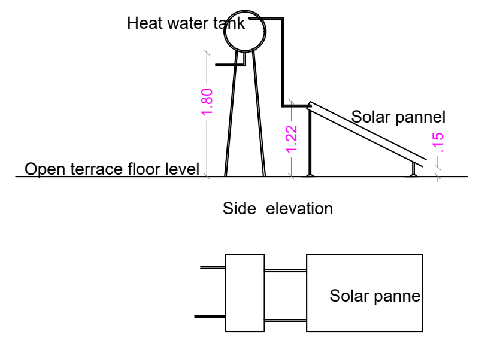

SOLAR WATER HEATER

N.S. PANNEERSELVAM
M.I.S.E.,M.E.,(Struct).,A.M.I.E.,A.I.V.,
Chartered Structural Engineer & Valuer
CB/ISE/LM/229
SPU & ASSOCIATES
Engineers, Valuers& Builders & Surveyors,
282-A, Perur ,Main Road
Selvapuram,Coimbatore - 641 026
Coimbatore LPA/SE/
GR /19/03/006

STRUCTURAL ENGINEER

For SNR SONS CHARITABLE TRUST
C.V RAMKUMAR
CHIEF EXECUTIVE

APPLICANT

C. NATARAJAN, B.E.,
Consulting Engineer
NAVEEN ASSOCIATES
364, Second St., Extension
Gandhipuram, Coimbatore - 641 012.
COIMBATORE LPA / RE /
GR-I / 19 / 03 / 002

LBS/ REGISTERED ENGINEER

PLAN SHOWING THE EXISTING BUILDING IN S.F. No : 420/1A, 421/1, 421/2C, 422/1A, 1B, 2, 424, 433, 434, 435, 436, 437/1, 2A, 2B2, 438/1, 2C, 440/2, 442/1A, 1B, 2B, 443/2A2, 2B, 444/2A, 2B, 445/2, 446/1B,2B, 2C, 2D, 447/1,2, 448/1 & 2 AT CHINNAVEDAMPATTI VILLAGE, COIMBATORE CORPORATION.

SCALE 1: 100

CHINNAVEDAMPATTI D.D. PLAN No : 8

ONLINE APPLICATION No:
SWP/BPA/210228/2024

N

SHEET No : 11

SNR SONS CHARITABLE TRUST

SRI RAMAKRISHNA ENGINEERING COLLEGE
COIMBATORE - 22

3. CSE BLOCK

AREA STATEMENT

FLOOR NAME	FSI Area SQM	Non FSI SQM	TOTAL SQM
GROUND FLOOR	1098.81	----	1098.81
FIRST FLOOR	1083.95	----	1083.95
SECOND FLOOR	1070.94	----	1070.94
TERRACE FLOOR	-----	69.29	69.29
TOTAL all Floors	3253.70	69.29	3322.99

TOTAL F.S.I. AREA	3253.70 Sqm
HEIGHT OF THE BUILDING	11.43 m

* All Dimensions are in metre.

SCHEDULE OF JOINERY

		METRE
MD	MAIN DOOR	2.44 x 2.10
D	DOOR	1.22 x 2.10
D1	DOOR	1.00 x 2.10
D2	DOOR	0.76 x 2.10
W	WINDOW	1.83 x 1.50
W1	WINDOW	1.20 x 1.80
FW	FRENCH WINDOW	1.83 x 2.10
FW1	FRENCH WINDOW	1.22 x 2.10
SG1	STEEL WINDOW	1.22 x 1.50
FG1	STEEL WINDOW	1.52 x 2.10
V	VENTILATOR	1.83 x 0.61
V1	VENTILATOR	0.90 x 0.61

STAIRCASE DETAILS

WIDTH - 2.00 m
TREAD - 0.30 m
RISE - 0.15 m

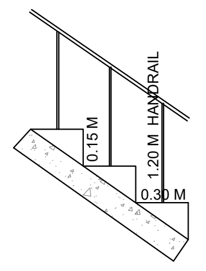

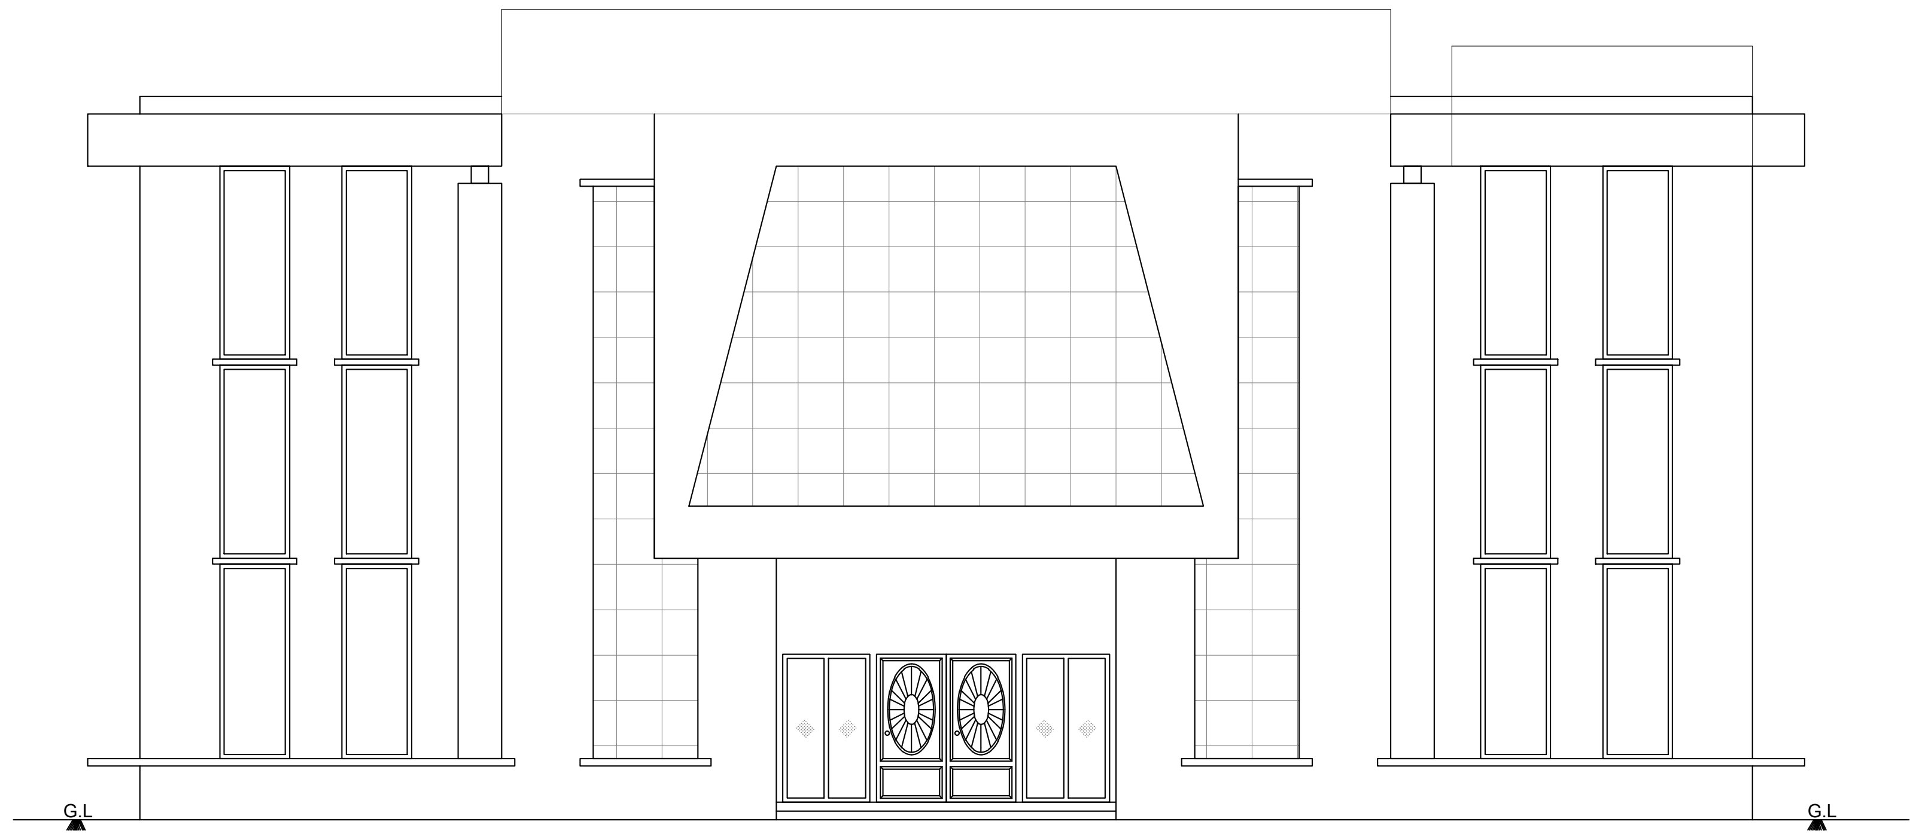

FRONT ELEVATION

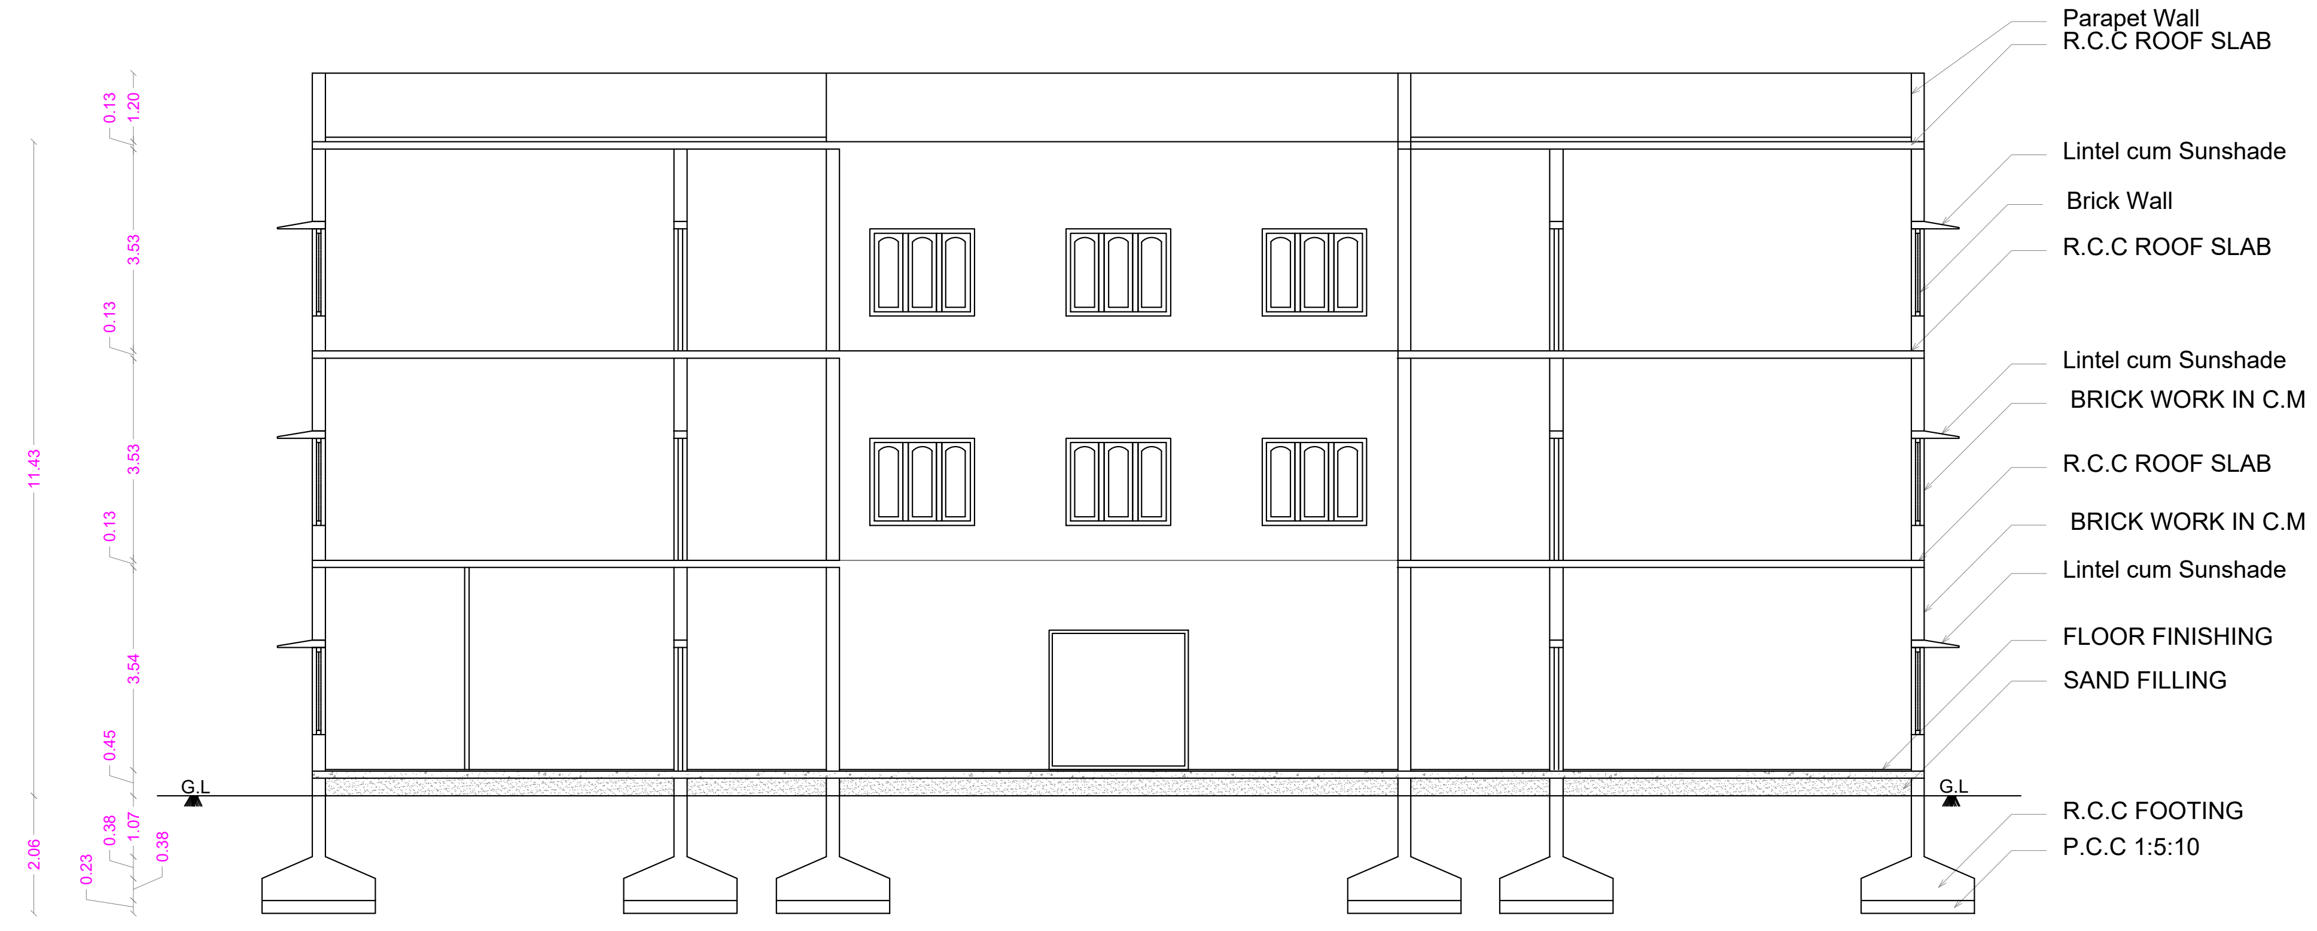

SECTION ON "AA"

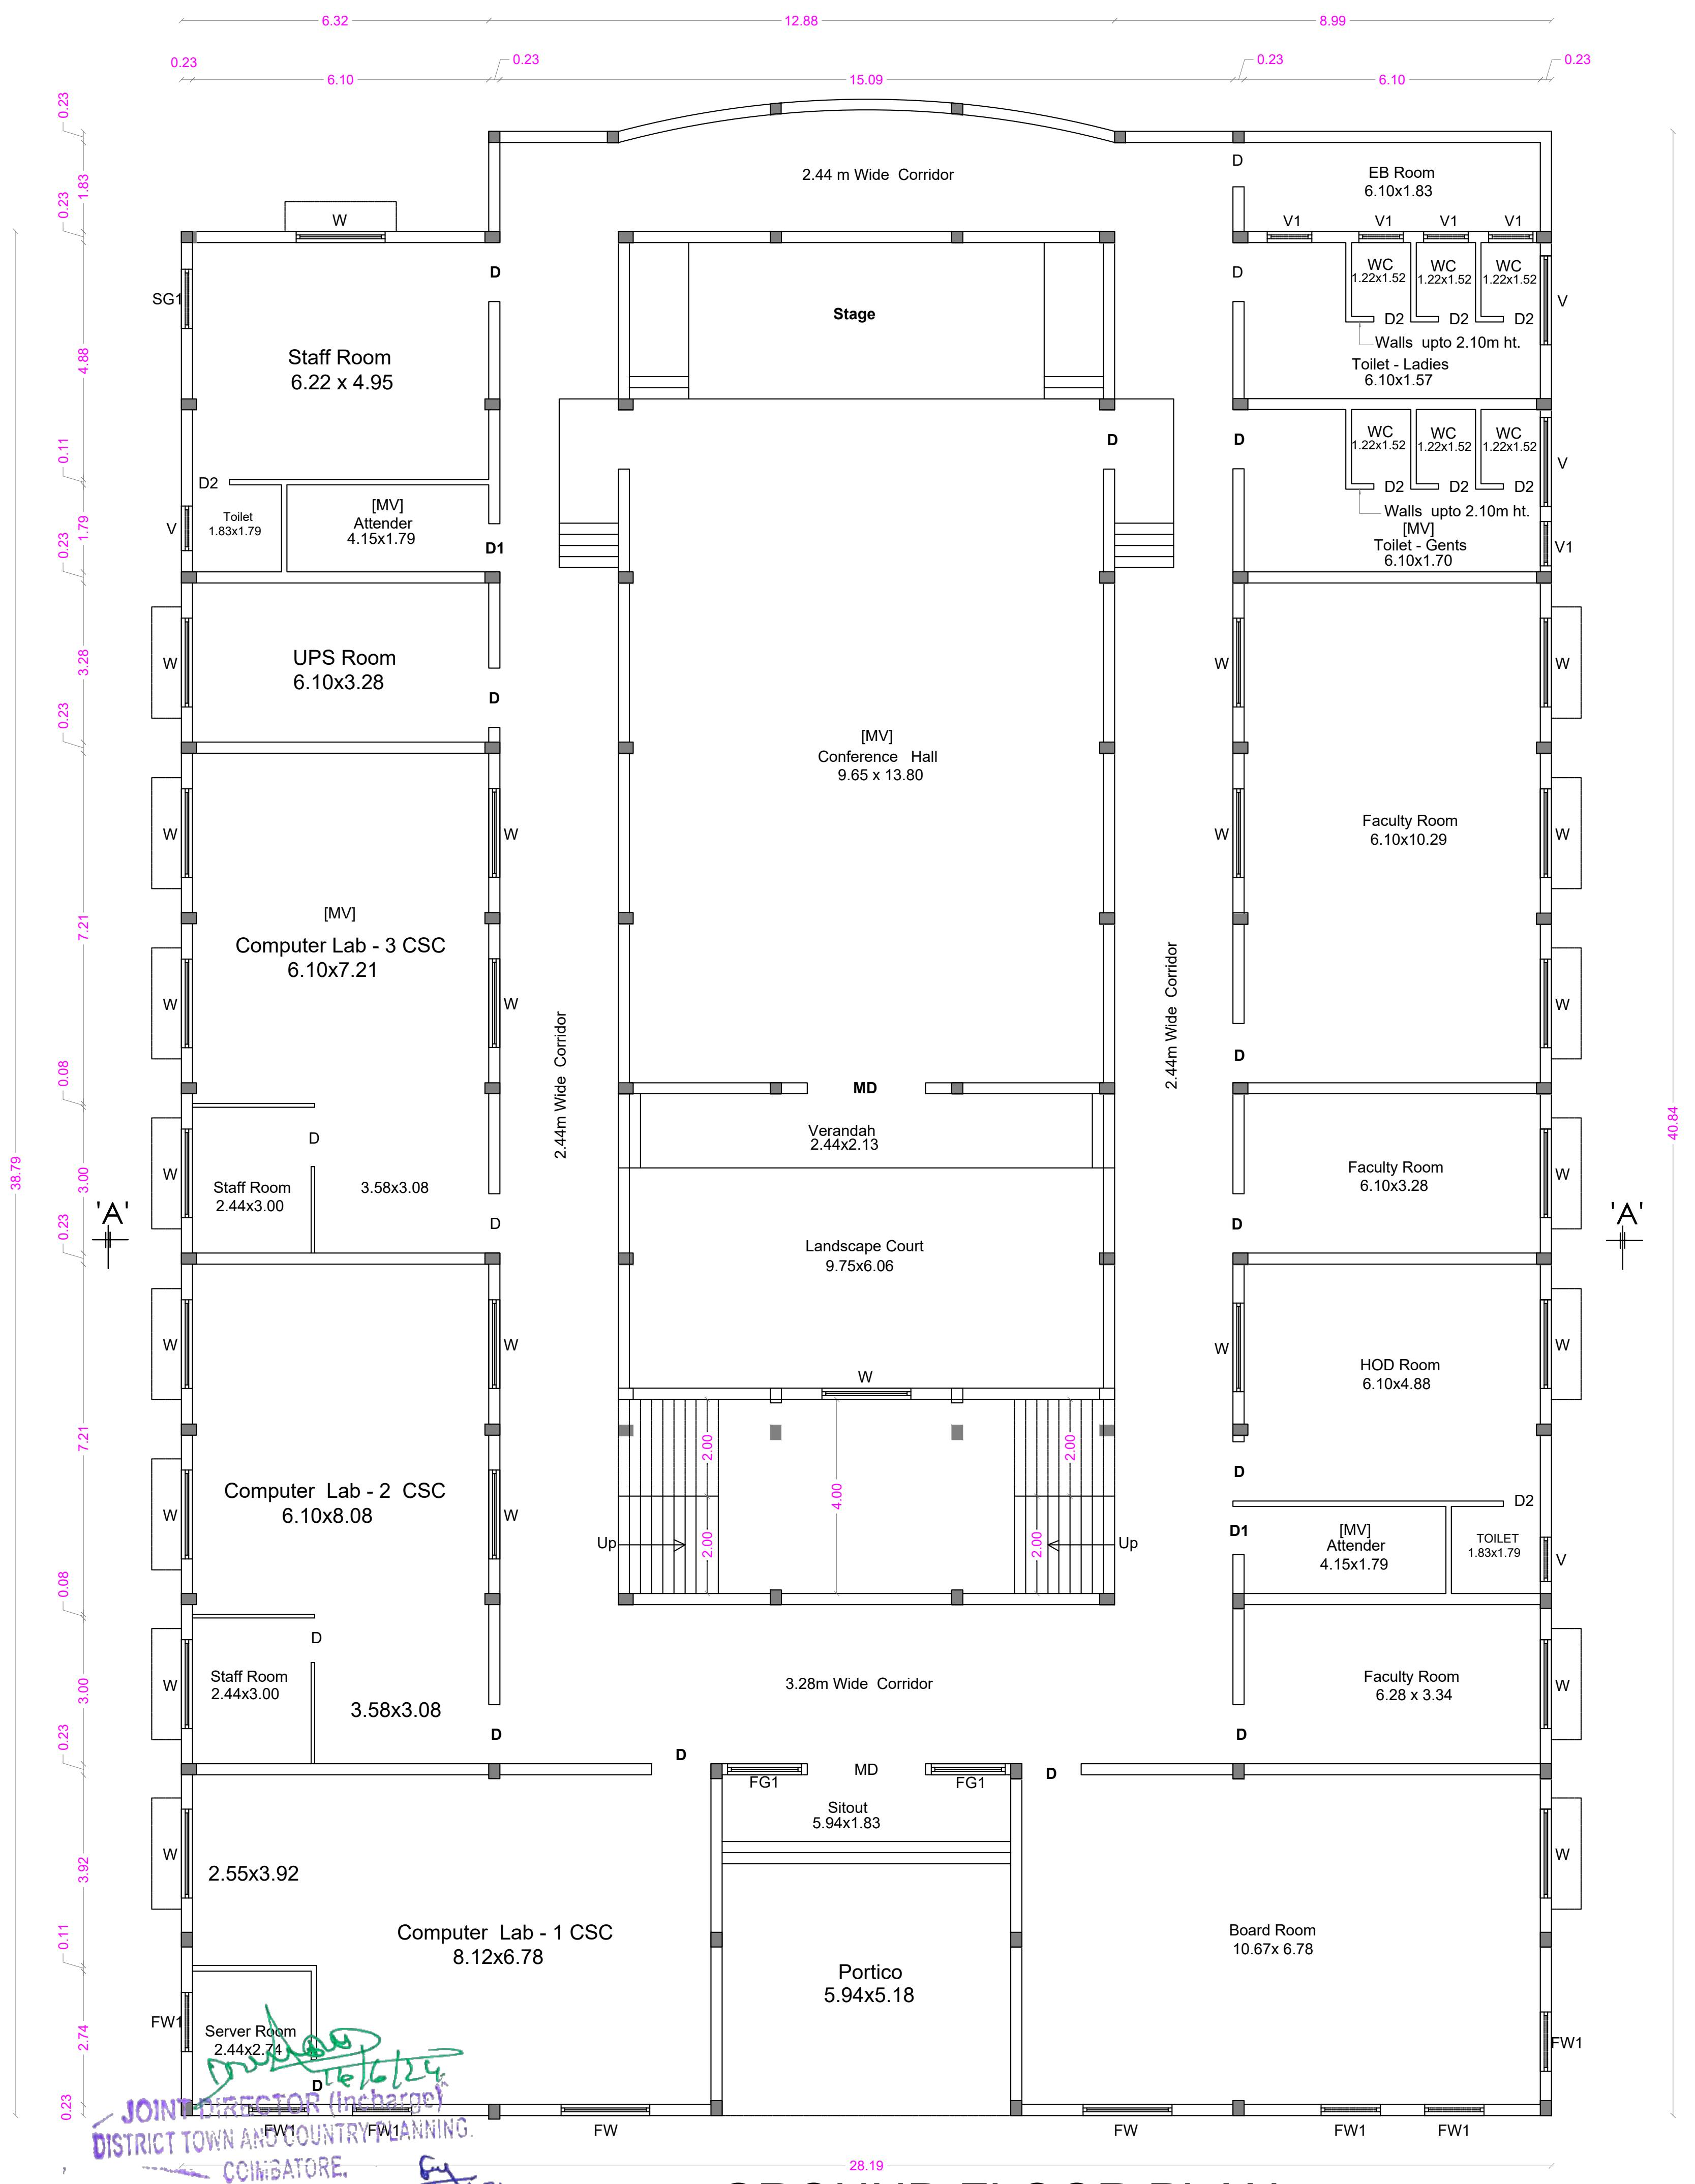

JOINT DIRECTOR (Incharge)
DISTRICT TOWN AND COUNTRY PLANNING,
COIMBATORE.

16/6/24

14/6/24

GROUND FLOOR PLAN

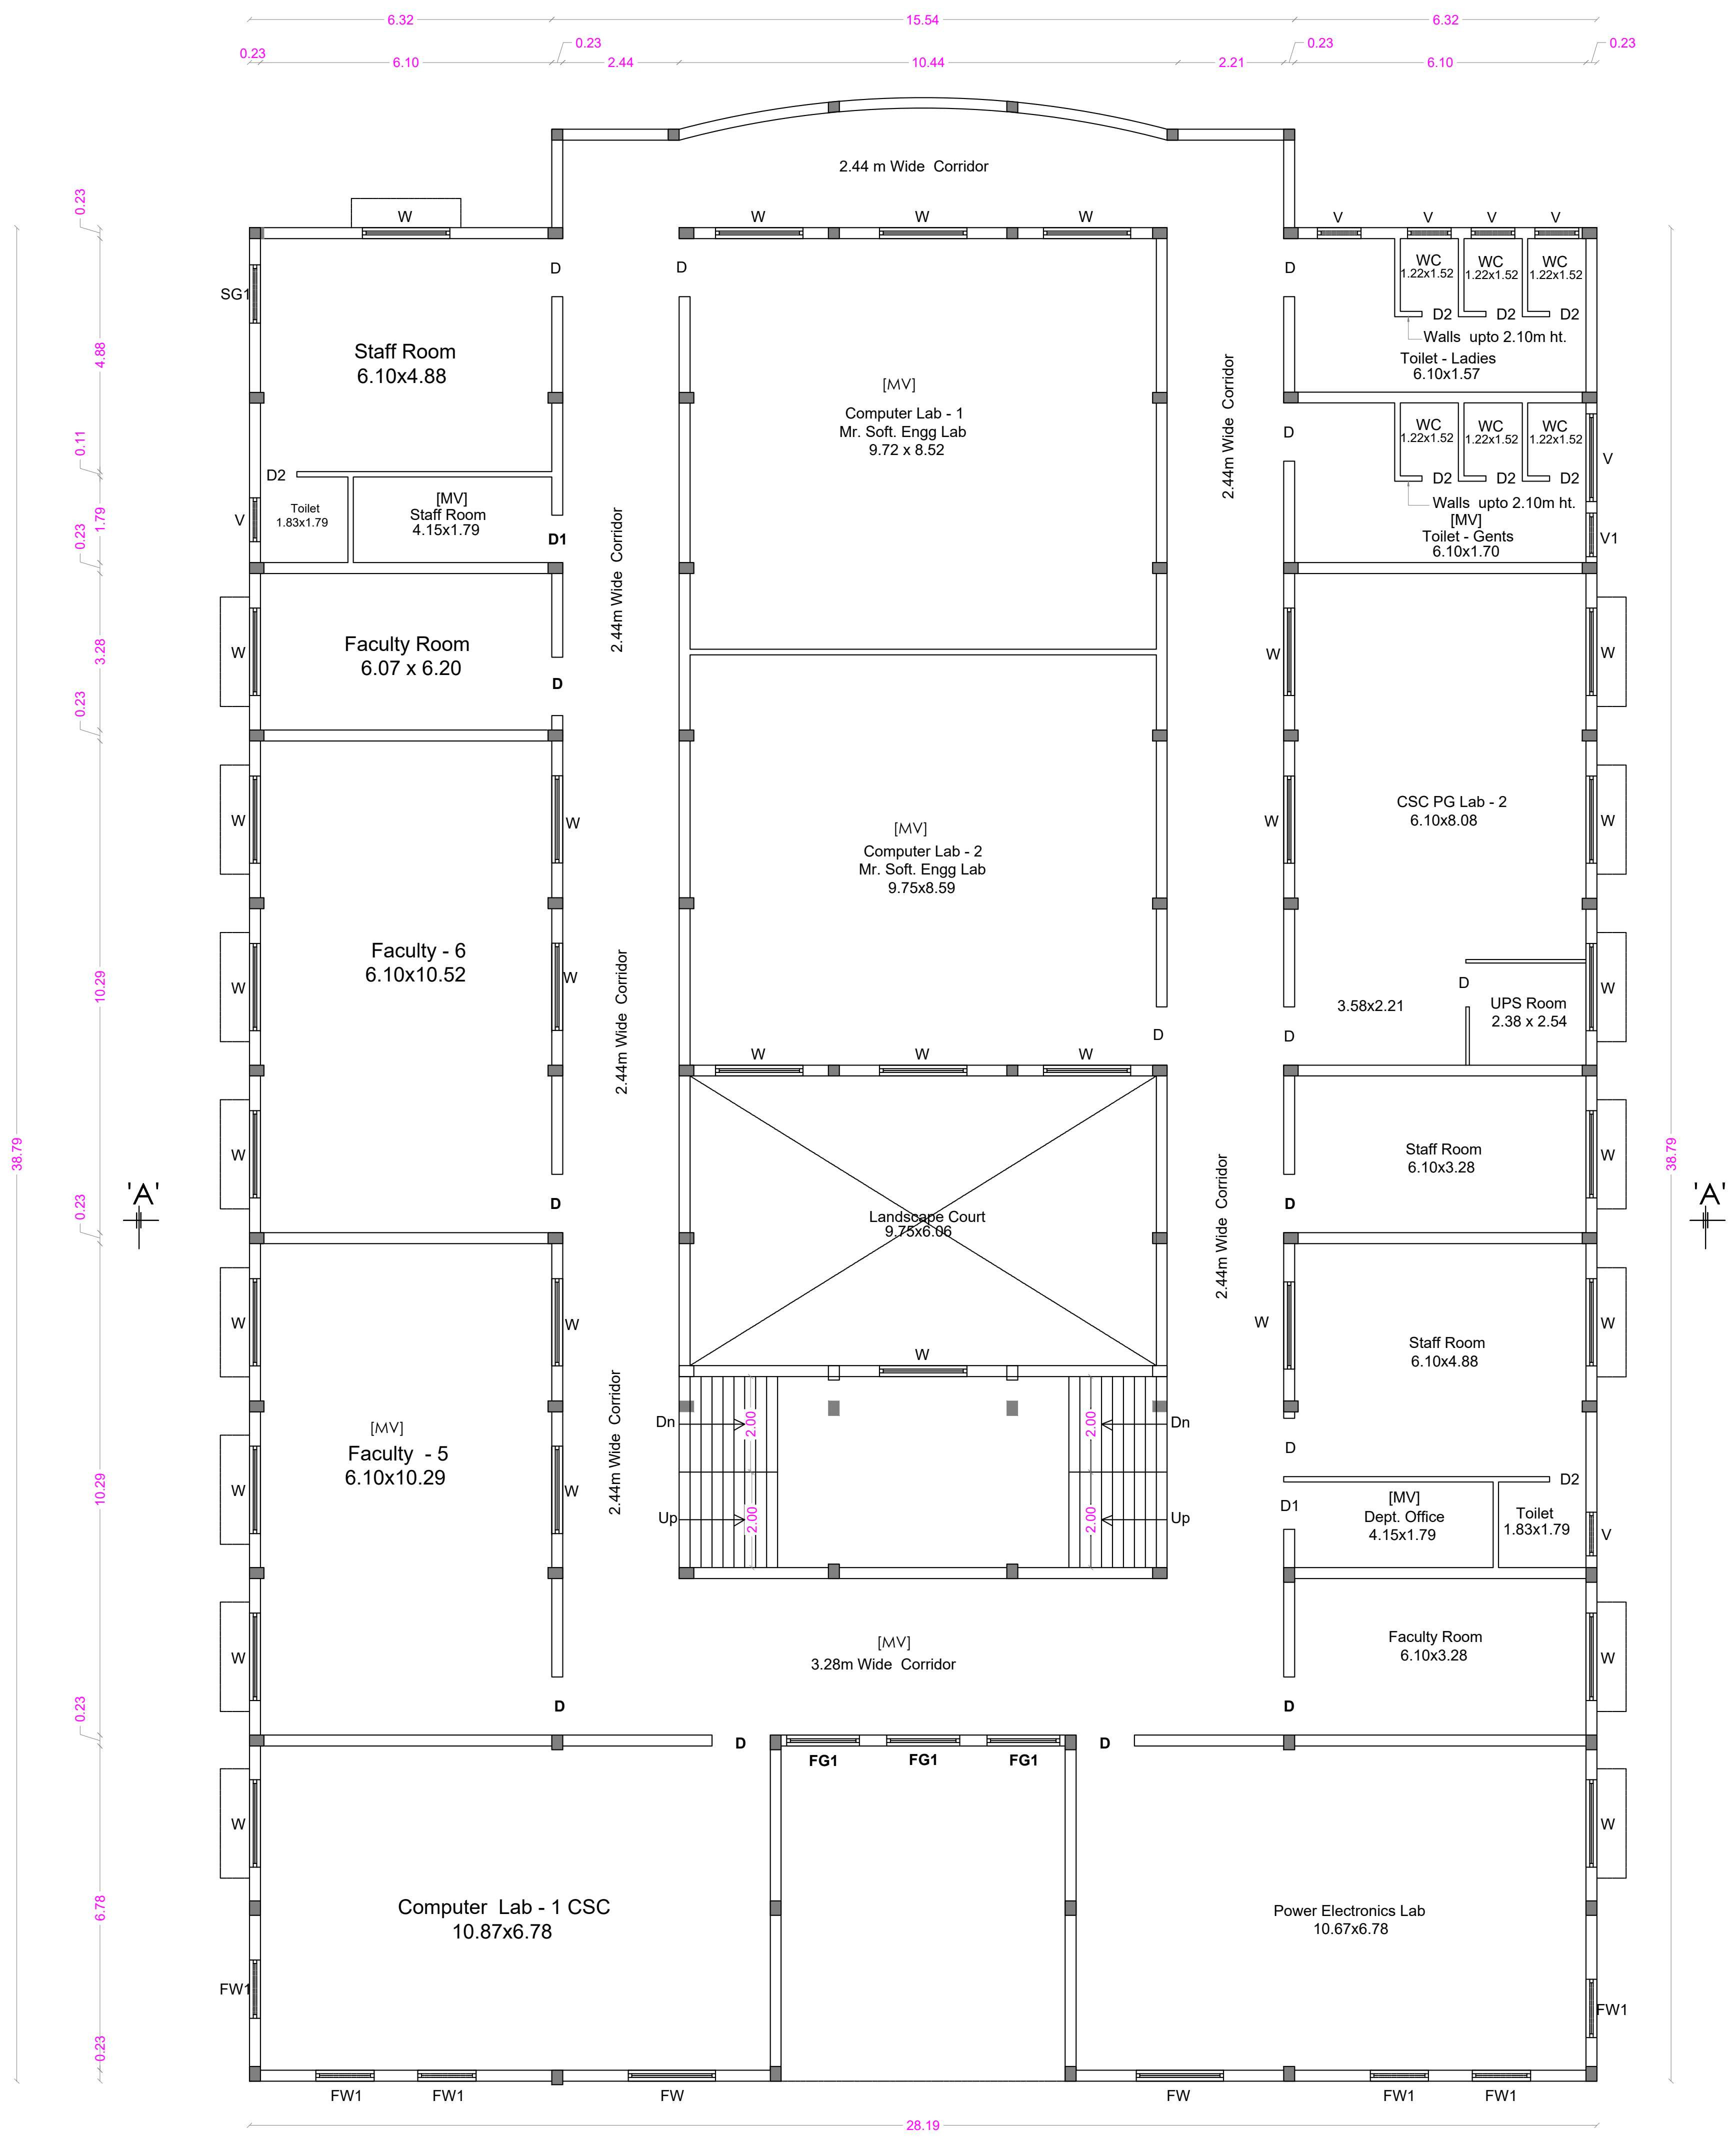
2.44 m Wide Corridor
Staff Room 6.10x4.88
[MV] Computer Lab - 1 Mr. Soft. Engg Lab 9.72 x 8.52
Toilet - Ladies 6.10x1.57
Walls upto 2.10m ht.
[MV] Toilet - Gents 6.10x1.70
[MV] Staff Room 4.15x1.79
Toilet 1.83x1.79
Faculty Room 6.07 x 6.20
[MV] Computer Lab - 2 Mr. Soft. Engg Lab 9.75x8.59
CSC PG Lab - 2 6.10x8.08
Faculty - 6 6.10x10.52
3.58x2.21
UPS Room 2.38 x 2.54
Staff Room 6.10x3.28
Landscape Court 9.75x6.06
'A'
'A'
Staff Room 6.10x4.88
[MV] Faculty - 5 6.10x10.29
[MV] Dept. Office 4.15x1.79
Toilet 1.83x1.79
[MV] 3.28m Wide Corridor
Faculty Room 6.10x3.28
Computer Lab - 1 CSC 10.87x6.78
Power Electronics Lab 10.67x6.78
28.19

FIRST FLOOR PLAN

N.S. PANNEERSELVAM
M.I.S.E.,M.E.,(Struct).,A.M.I.E.,A.I.V.,
Chartered Structural Engineer & Valuer
CB/ISE/LM/229
SPU & ASSOCIATES
Engineers, Valuers& Builders & Surveyors,
282-A, Perur ,Main Road
Selvapuram,Coimbatore - 641 026
Coimbatore LPA/SE/
GR /19/03/006

STRUCTURAL ENGINEER

For SNR SONS CHARITABLE TRUST
C.V RAMKUMAR
CHIEF EXECUTIVE

APPLICANT

C. NATARAJAN, B.E.,
Consulting Engineer
NAVEEN ASSOCIATES
364, Second St., Extension
Gandhipuram, Coimbatore - 641 012.
COIMBATORE LPA / RE /
GR-I / 19 / 03 / 002

LBS/ REGISTERED ENGINEER

PLAN SHOWING THE EXISTING BUILDING IN S.F. No : 420/1A, 421/1, 421/2C, 422/1A, 1B, 2, 424, 433, 434, 435, 436, 437/1, 2A, 2B2, 438/1, 2C, 440/2, 442/1A, 1B, 2B, 443/2A2, 2B, 444/2A, 2B, 445/2, 446/1B,2B, 2C, 2D, 447/1,2, 448/1 & 2 AT CHINNAVEDAMPATTI VILLAGE, COIMBATORE CORPORATION.

SCALE 1: 100

CHINNAVEDAMPATTI D.D. PLAN No : 8

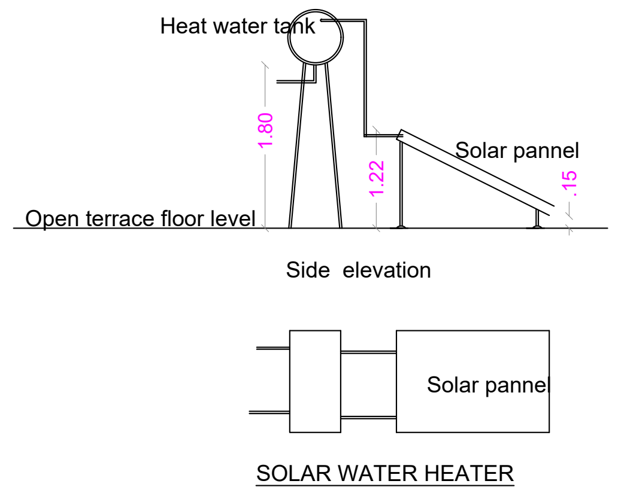

SOLAR WATER HEATER

N

ONLINE APPLICATION No: SWP/BPA/210228/2024

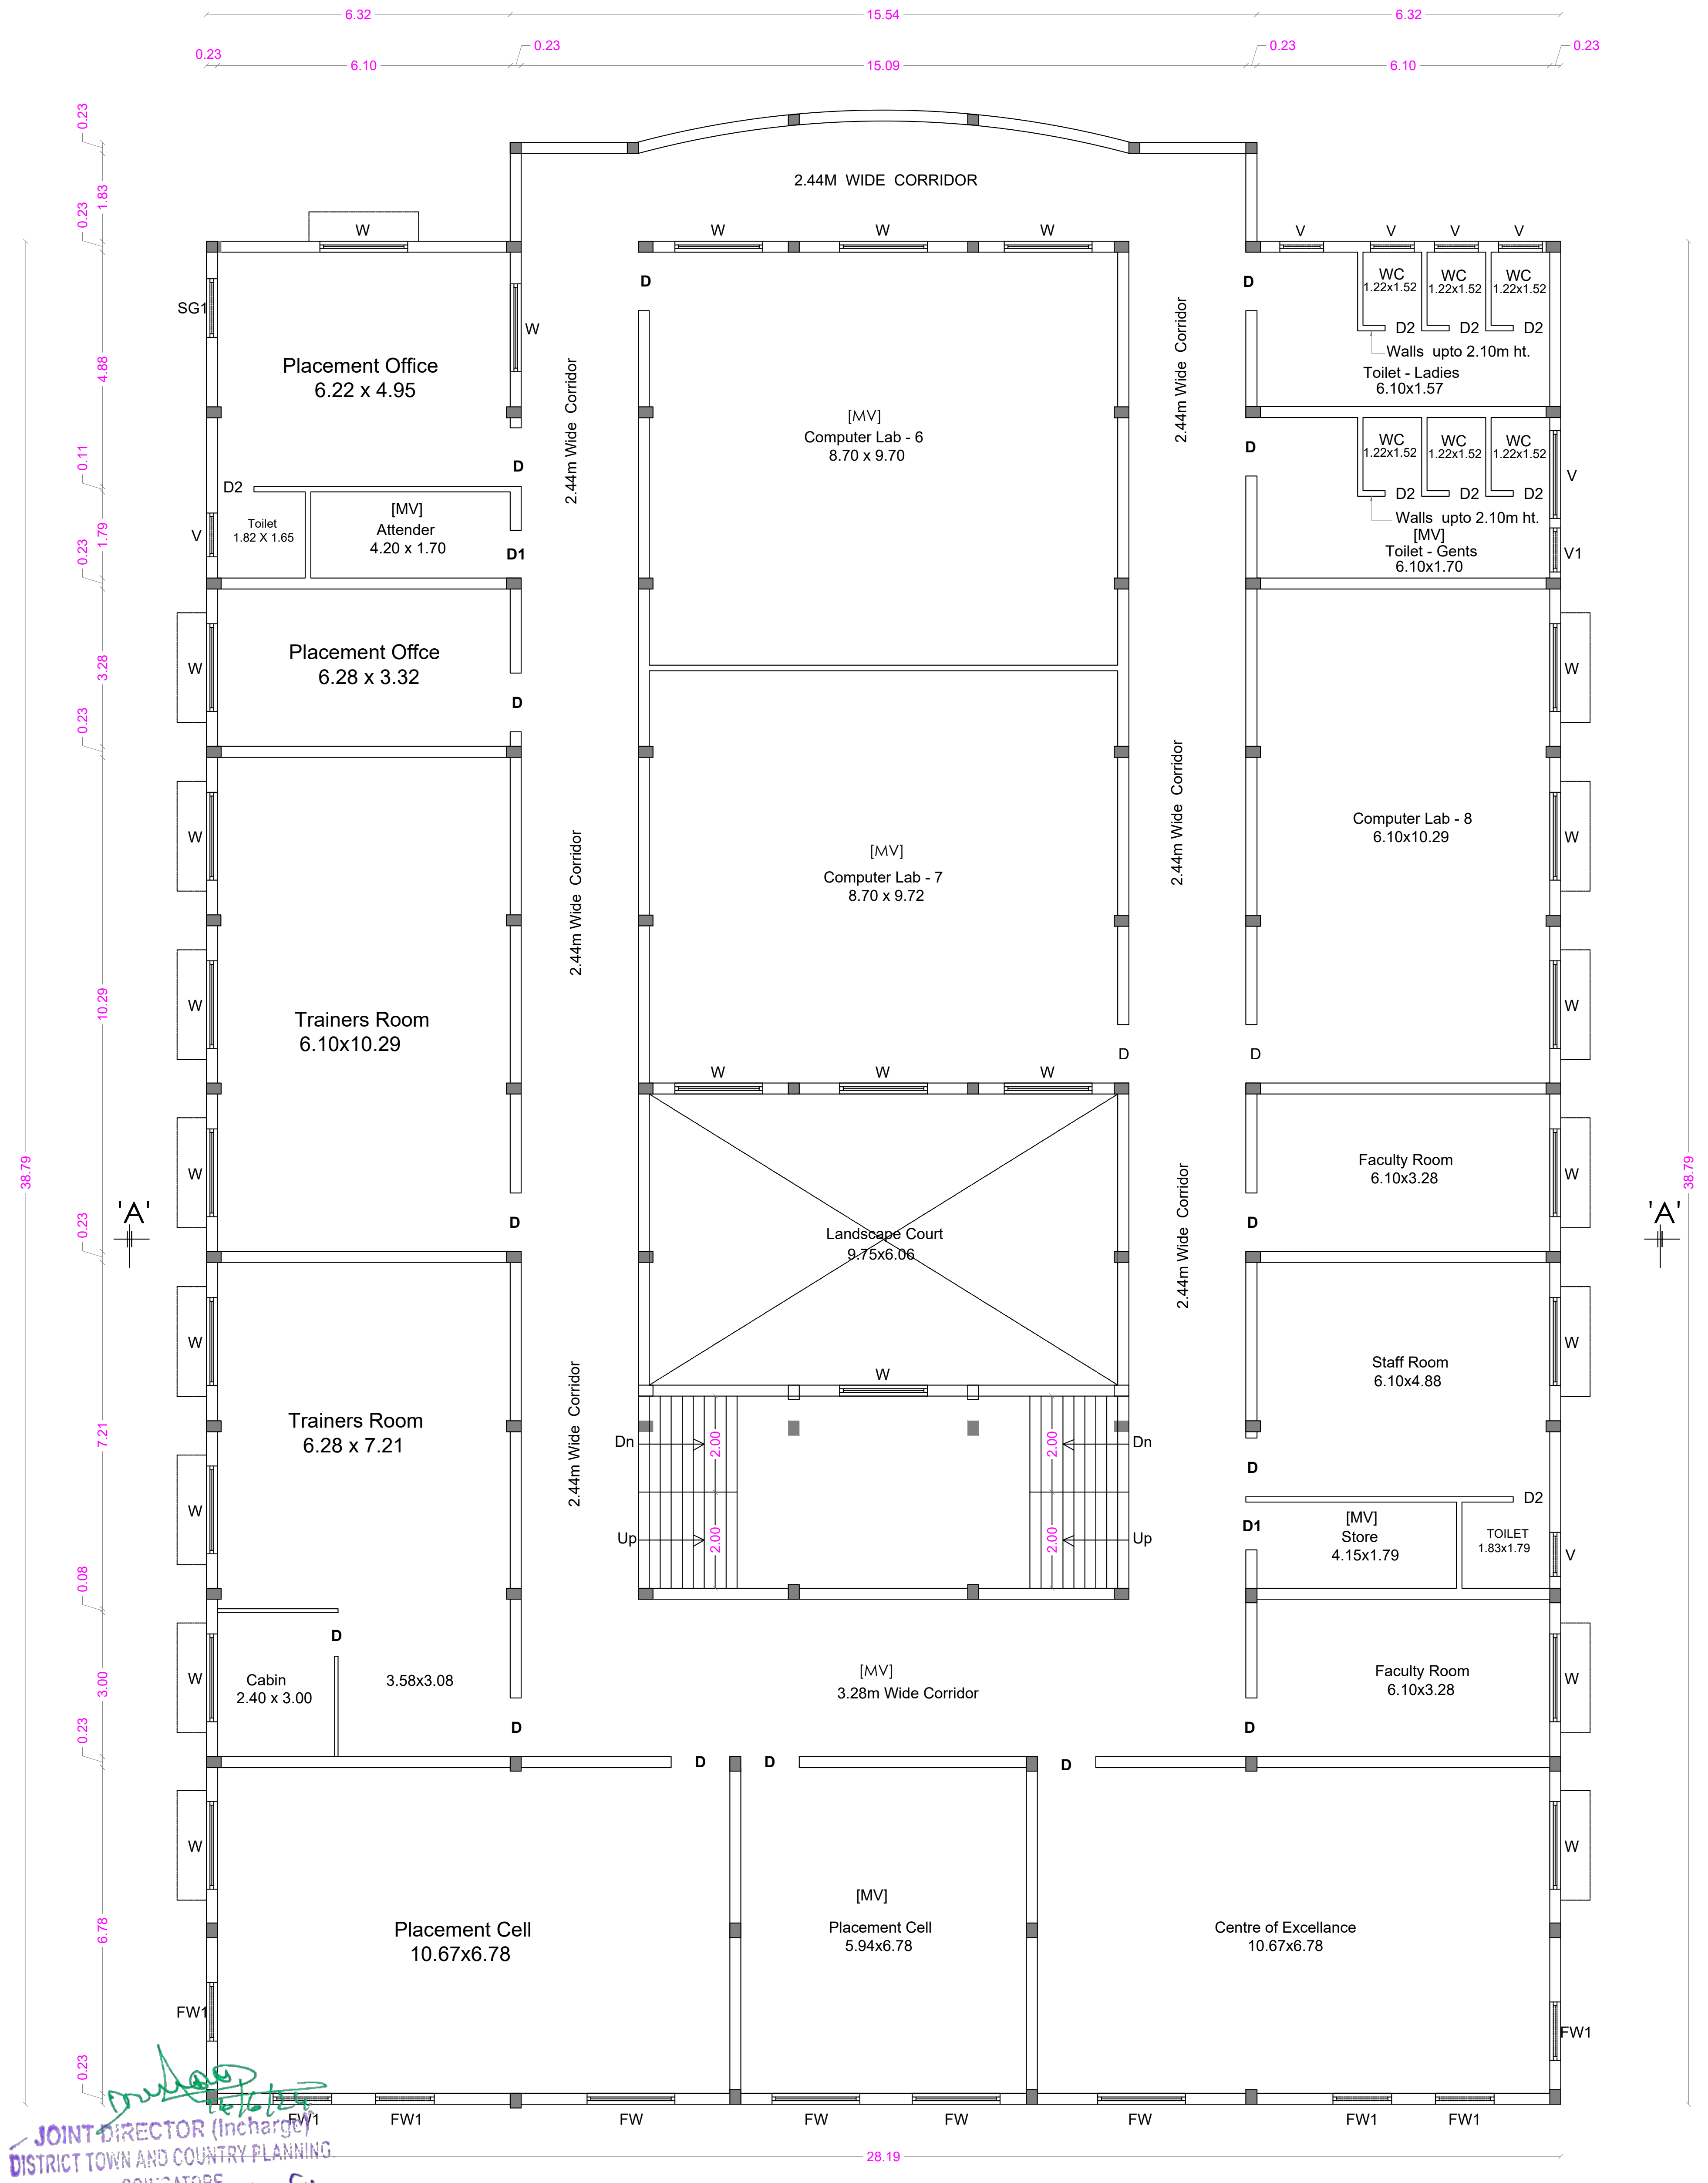

JOINT DIRECTOR (Incharge)
DISTRICT TOWN AND COUNTRY PLANNING.
COIMBATORE.

14/6/24

SECOND FLOOR PLAN

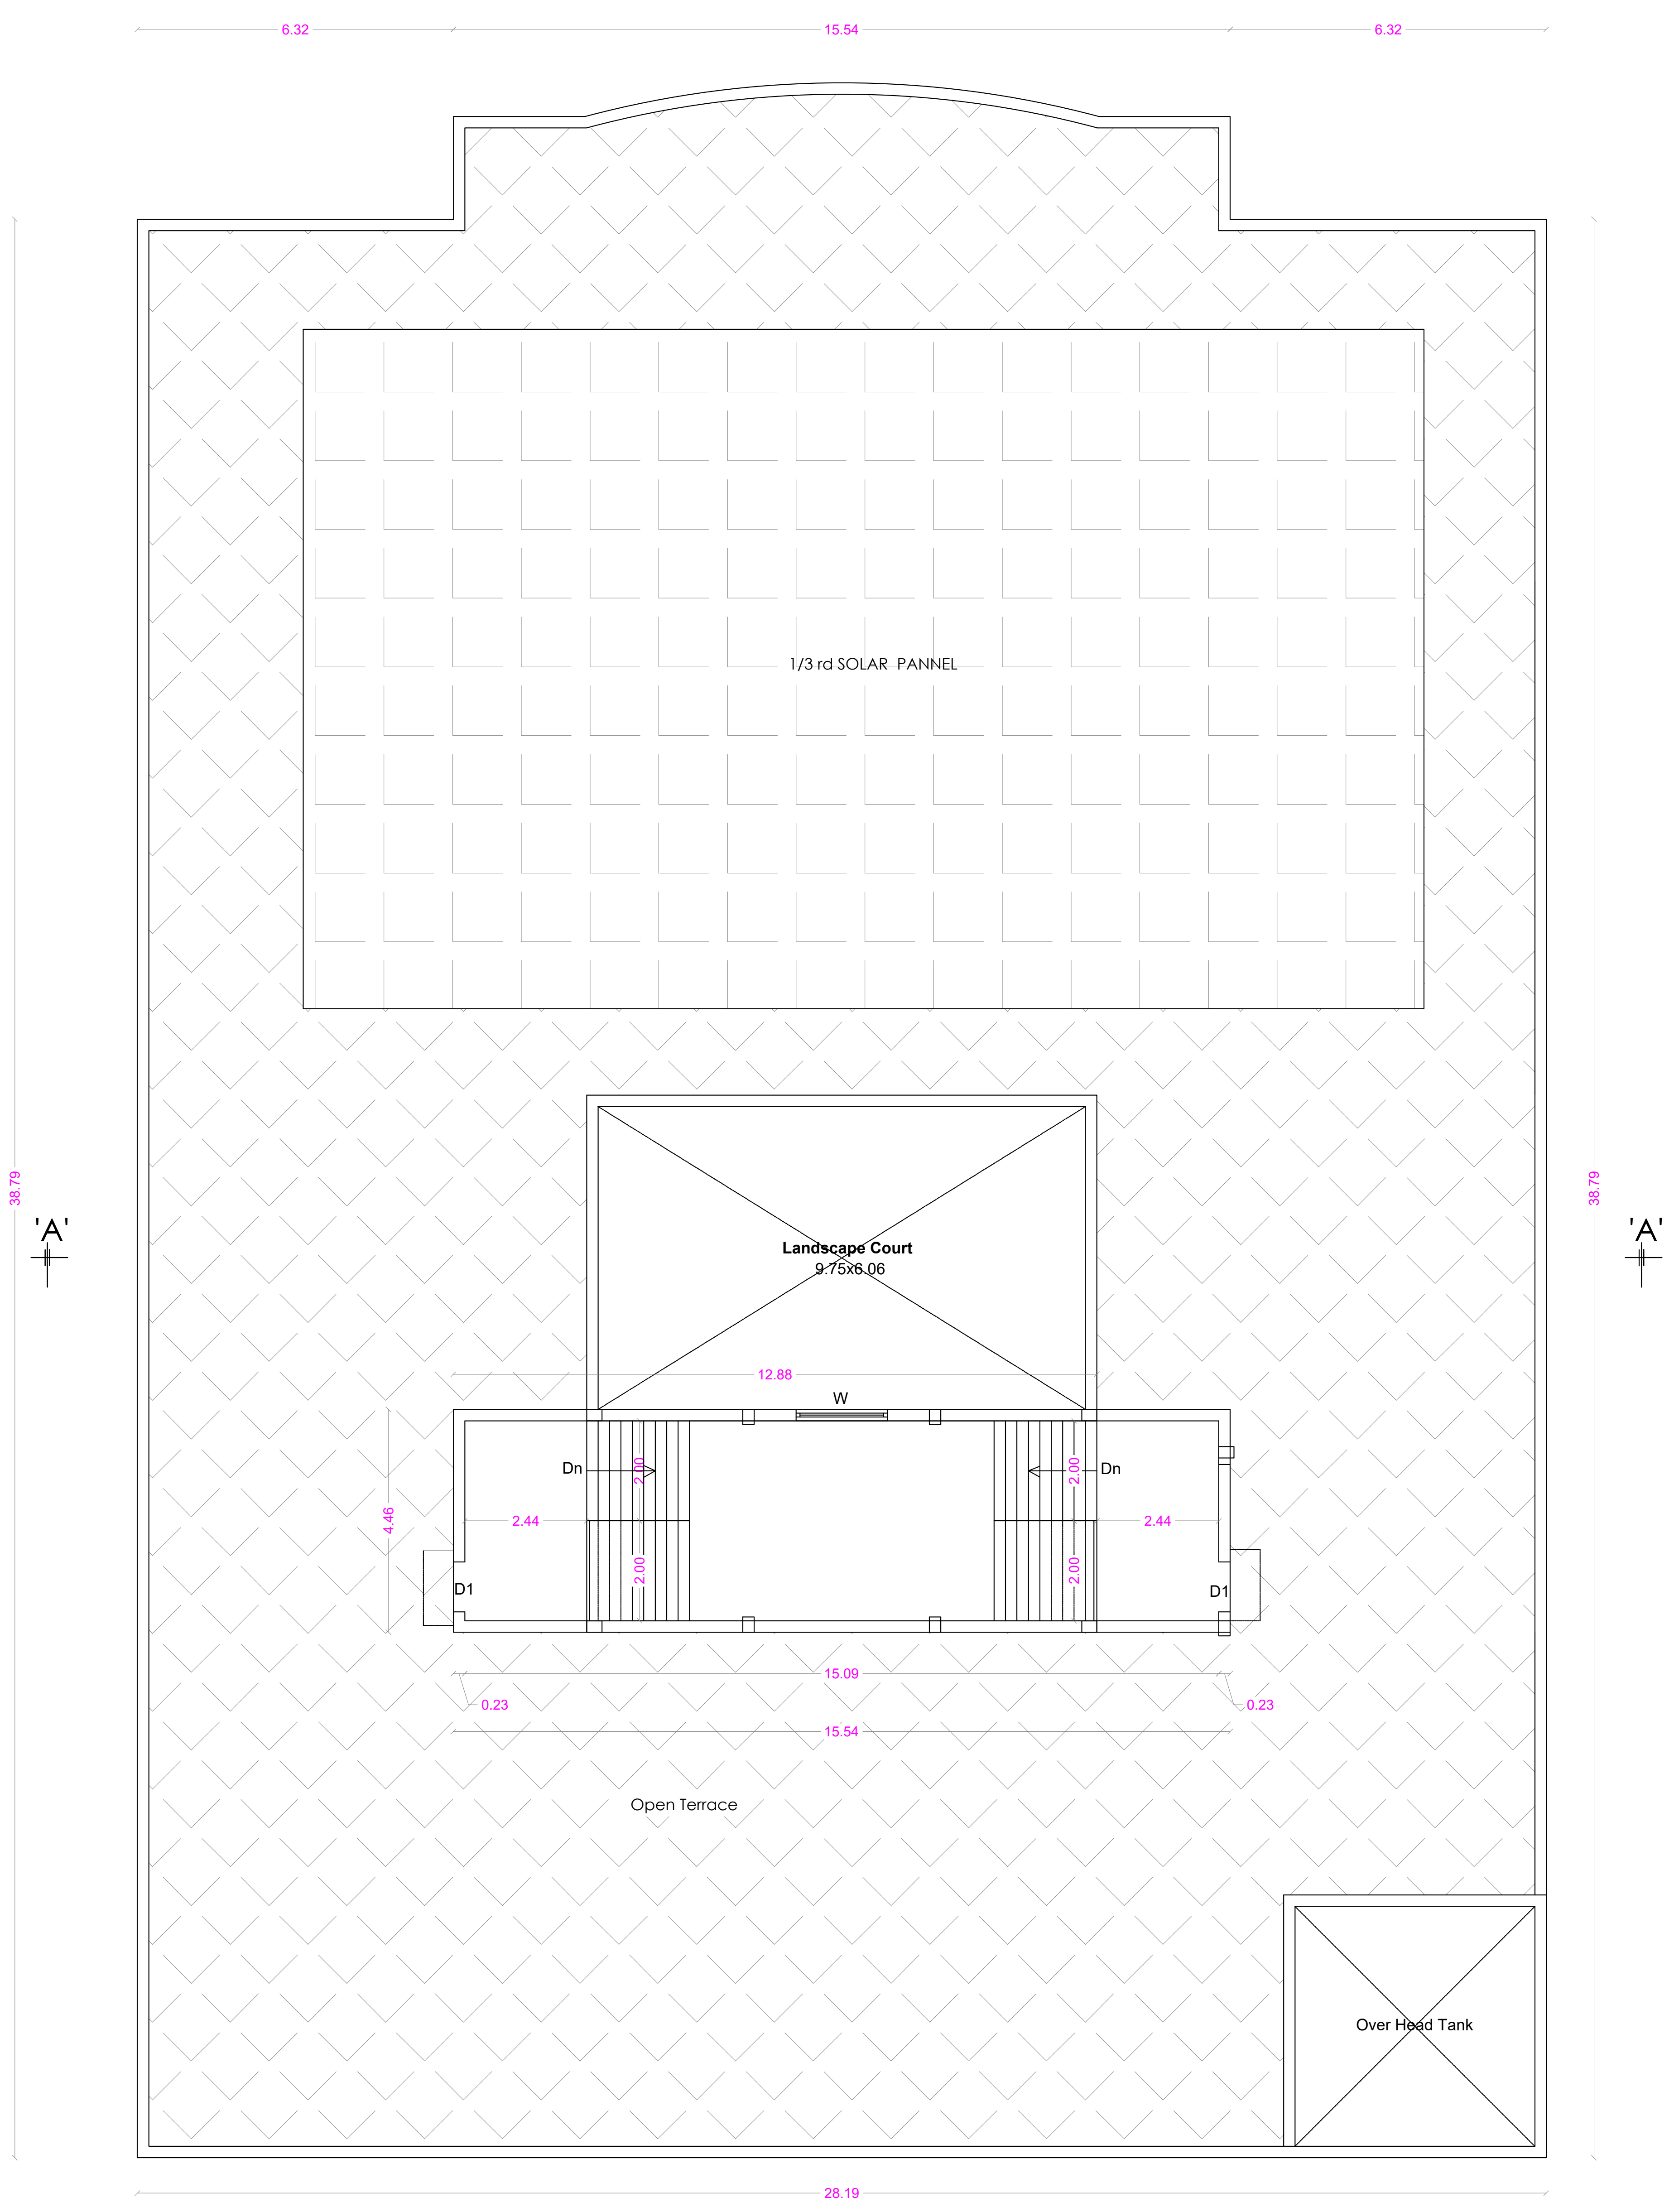

TERRACE FLOOR PLAN

SHEET No : 12

SNR SONS CHARITABLE TRUST

SRI RAMAKRISHNA ENGINEERING COLLEGE
COIMBATORE - 22

3. CSE BLOCK

AREA STATEMENT

FLOOR NAME	FSI Area SQM	Non FSI SQM	TOTAL SQM
GROUND FLOOR	1098.81	----	1098.81
FIRST FLOOR	1083.95	----	1083.95
SECOND FLOOR	1070.94	----	1070.94
TERRACE FLOOR	-----	69.29	69.29
TOTAL all Floors	3253.70	69.29	3322.99

TOTAL F.S.I. AREA	3253.70 Sqm
HEIGHT OF THE BUILDING	11.43 m

* All Dimensions are in metre.

SCHEDULE OF JOINERY

		METRE
MD	MAIN DOOR	2.44 x 2.10
D	DOOR	1.22 x 2.10
D1	DOOR	1.00 x 2.10
D2	DOOR	0.76 x 2.10
W	WINDOW	1.83 x 1.50
W1	WINDOW	1.20 x 1.80
FW	FRENCH WINDOW	1.83 x 2.10
FW1	FRENCH WINDOW	1.22 x 2.10
SG1	STEEL WINDOW	1.22 x 1.50
FG1	STEEL WINDOW	1.52 x 2.10
V	VENTILATOR	1.83 x 0.61
V1	VENTILATOR	0.90 x 0.61

STAIRCASE DETAILS

WIDTH - 2.00 m
TREAD - 0.30 m
RISE - 0.15 m

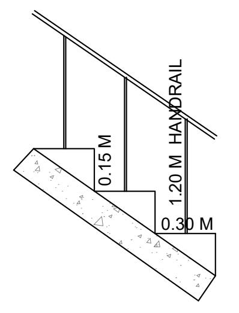

N.S. PANNEERSELVAM
M.I.S.E.,M.E.,(Struct).,A.M.I.E.,A.I.V.,
Chartered Structural Engineer & Valuer
CB/ISE/LM/229
SPU & ASSOCIATES
Engineers, Valuers& Builders & Surveyors,
282-A, Perur ,Main Road
Selvapuram,Coimbatore - 641 026
Coimbatore LPA/SE/
GR /19/03/006

STRUCTURAL ENGINEER

For SNR SONS CHARITABLE TRUST
C.V RAMKUMAR
CHIEF EXECUTIVE

APPLICANT

C. NATARAJAN, B.E.,
Consulting Engineer
NAVEEN ASSOCIATES
364, Second St., Extension
Gandhipuram, Coimbatore - 641 012.
COIMBATORE LPA / RE /
GR-I / 19 / 03 / 002

LBS/ REGISTERED ENGINEER

PLAN SHOWING THE EXISTING BUILDING IN S.F. No : 420/1A, 421/1, 421/2C, 422/1A, 1B, 2, 424, 433, 434, 435, 436, 437/1, 2A, 2B2, 438/1, 2C, 440/2, 442/1A, 1B, 2B, 443/2A2, 2B, 444/2A, 2B, 445/2, 446/1B,2B, 2C, 2D, 447/1,2, 448/1 & 2 AT CHINNAVEDAMPATTI VILLAGE, COIMBATORE CORPORATION.

SCALE 1: 100

CHINNAVEDAMPATTI D.D. PLAN No : 8

ONLINE APPLICATION No:
SWP/BPA/210228/2024

N

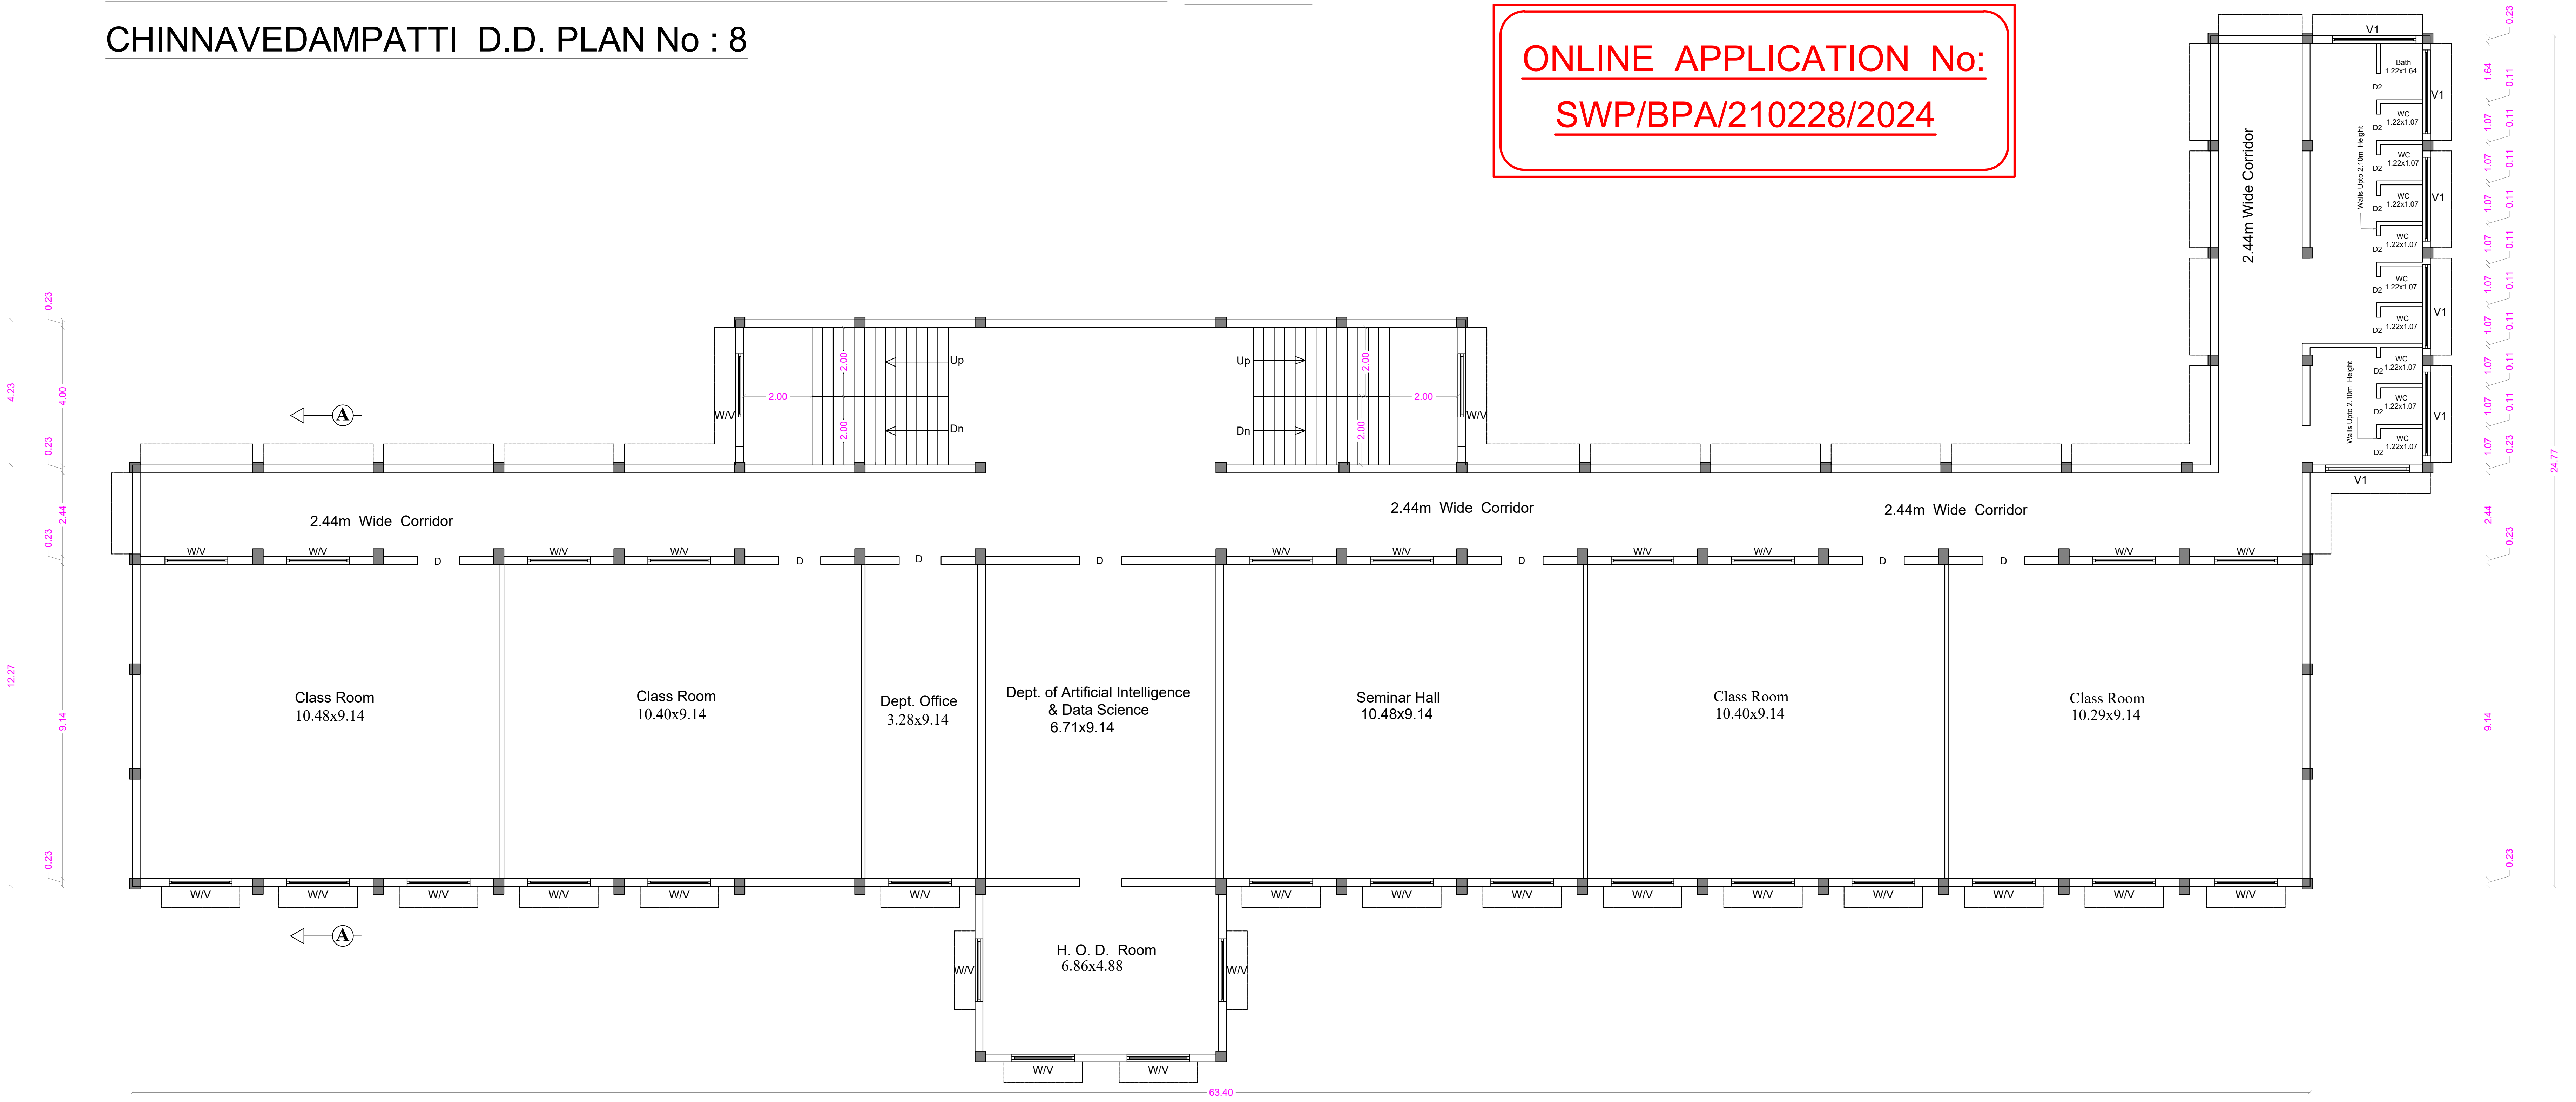

FIRST FLOOR PLAN

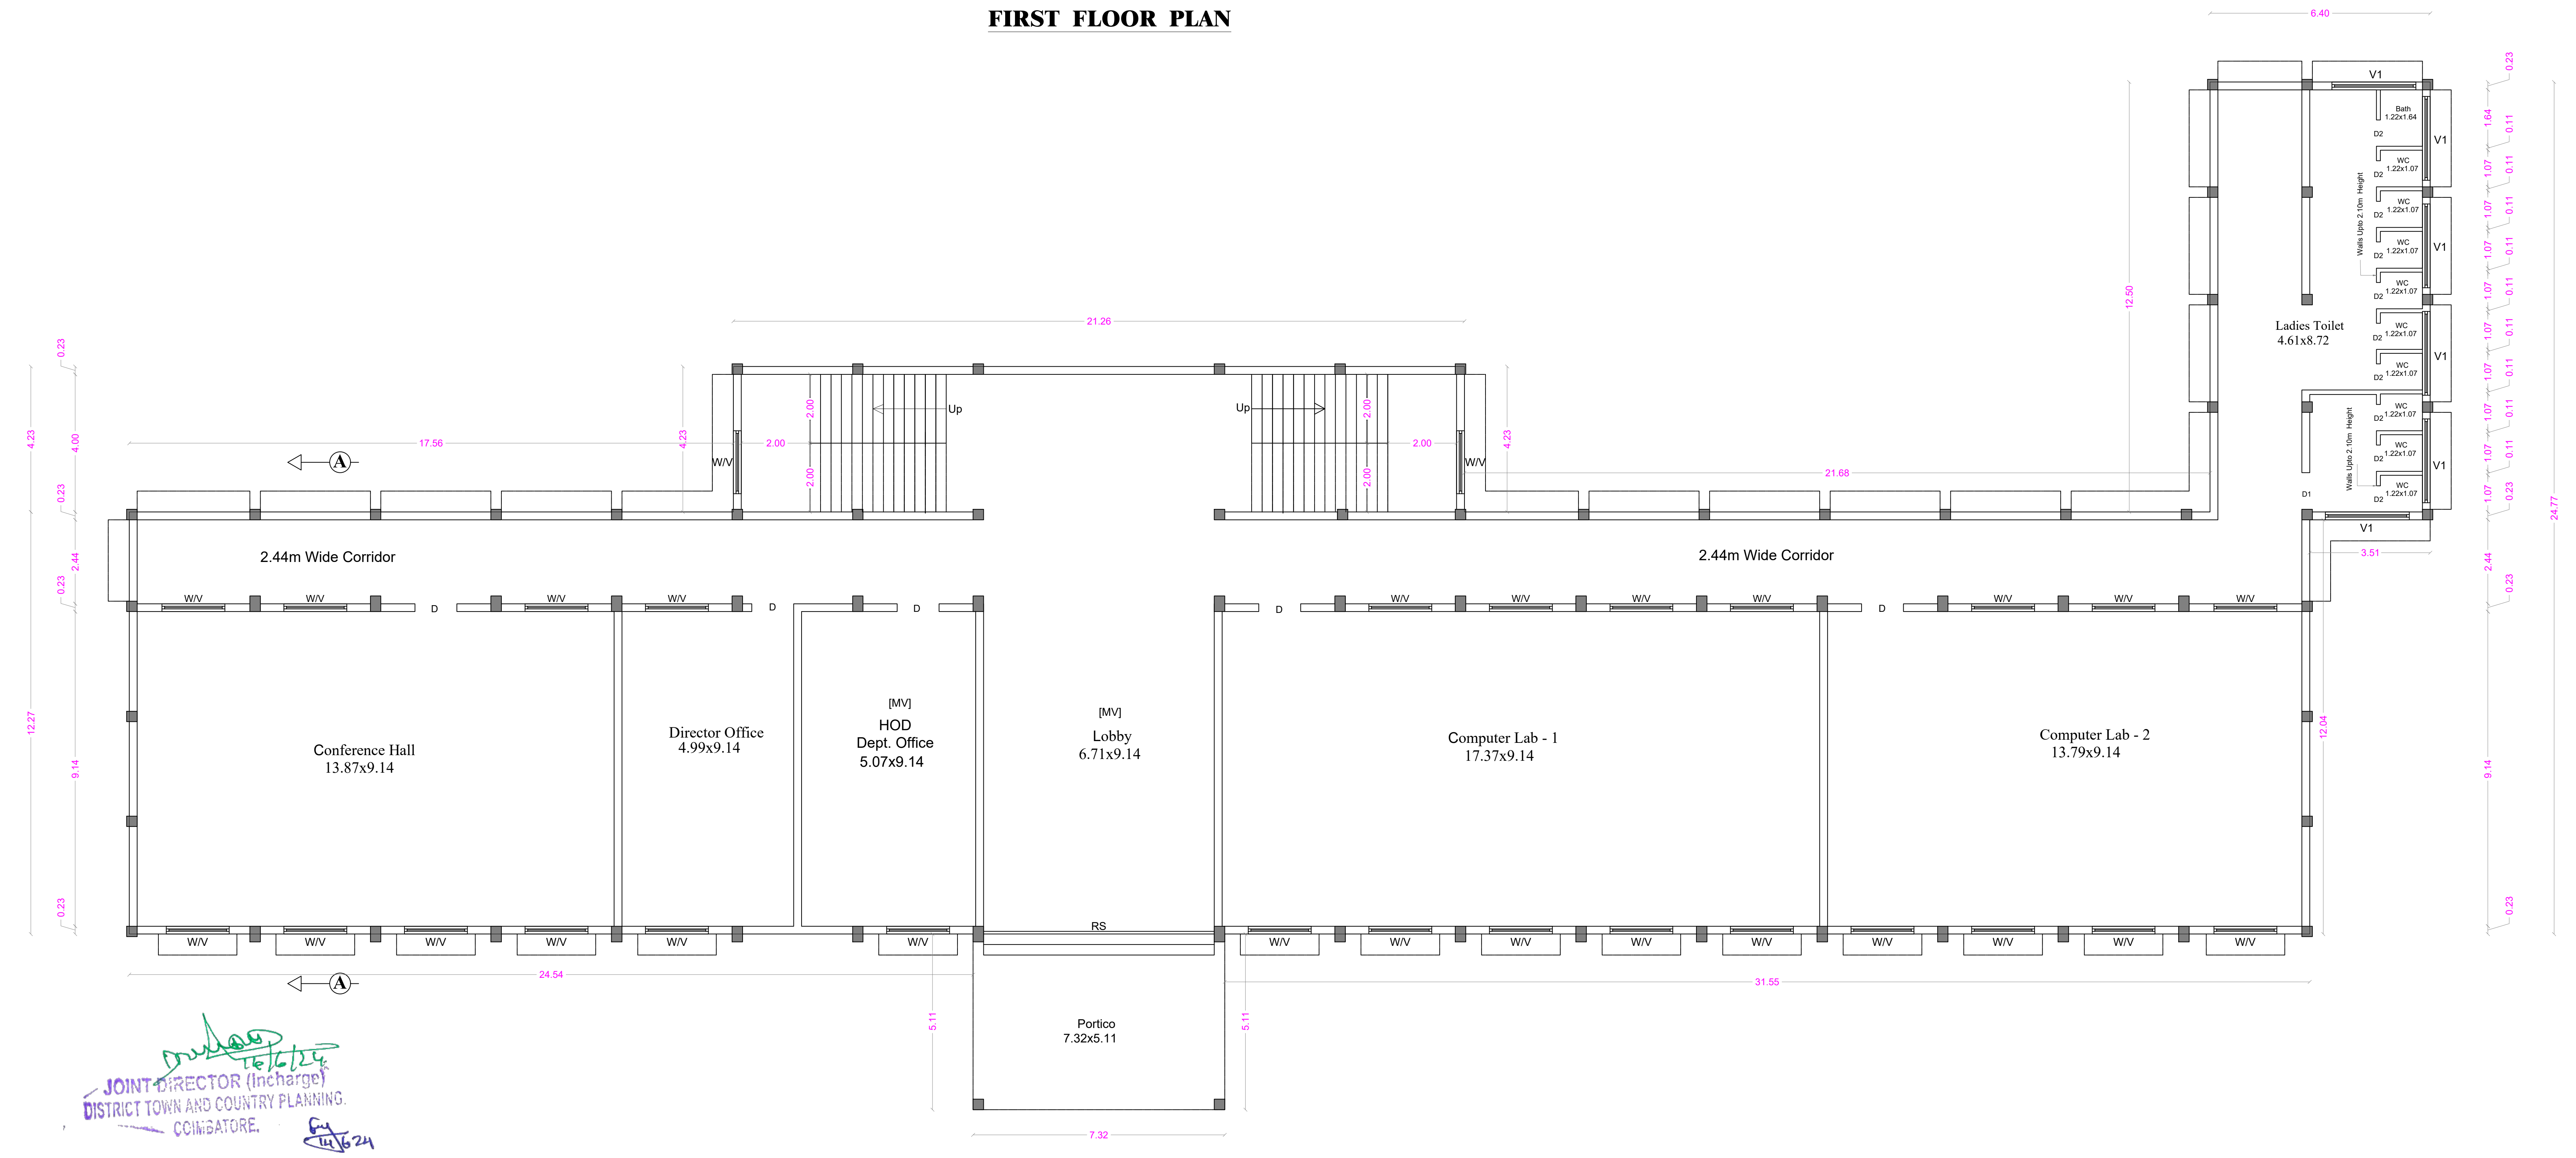

GR0UND FLOOR PLAN

JOINT DIRECTOR (Incharge)
DISTRICT TOWN AND COUNTRY PLANNING.
COIMBATORE.
16/6/24
14/6/24

SHEET No : 13

SNR SONS CHARITABLE TRUST

SRI RAMAKRISHNA ENGINEERING COLLEGE
COIMBATORE - 22

4. IT BLOCK

AREA STATEMENT

FLOOR NAME	FSI Area SQM	Non FSI SQM	TOTAL SQM
GROUND FLOOR	985.82	----	985.82
FIRST FLOOR	985.82	----	985.82
SECOND FLOOR	985.82	----	985.82
THIRD FLOOR	985.82	----	985.82
TERRACE FLOOR	-----	94.76	94.76
TOTAL all Floors	3943.28	94.76	4038.04

TOTAL F.S.I. AREA	3943.28 Sqm
HEIGHT OF THE BUILDING	15.24 m

* All Dimensions are in metre.

SCHEDULE OF JOINERY

		METRE
RS	ROLLING SHUTTER	6.71 x 2.40
MD	MAIN DOOR	2.44 x 2.10
D	DOOR	1.22 x 2.10
D1	DOOR	1.00 x 2.10
D2	DOOR	0.76 x 2.10
W	WINDOW	1.83 x 1.50
W1	WINDOW	1.20 x 1.80
V	VENTILATOR	2.44 x 0.61
V1	VENTILATOR	1.80 x 0.61

STAIRCASE DETAILS

WIDTH - 2.00 m
TREAD - 0.30 m
RISE - 0.15 m

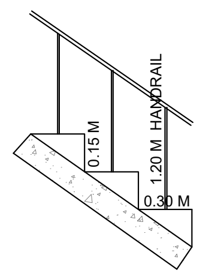

N.S. PANNEERSELVAM
M.I.S.E.,M.E.,(Struct).,A.M.I.E.,A.I.V.,
Chartered Structural Engineer & Valuer
CB/ISE/LM/229
SPU & ASSOCIATES
Engineers, Valuers& Builders & Surveyors,
282-A, Perur ,Main Road
Selvapuram,Coimbatore - 641 026
Coimbatore LPA/SE/
GR /19/03/006

STRUCTURAL ENGINEER

For SNR SONS CHARITABLE TRUST
C.V RAMKUMAR
CHIEF EXECUTIVE

APPLICANT

C. NATARAJAN, B.E.,
Consulting Engineer
NAVEEN ASSOCIATES
364, Second St., Extension
Gandhipuram, Coimbatore - 641 012.
COIMBATORE LPA / RE /
GR-I / 19 / 03 / 002

LBS/ REGISTERED ENGINEER

SHEET No : 14

SNR SONS CHARITABLE TRUST

SRI RAMAKRISHNA ENGINEERING COLLEGE
COIMBATORE - 22

4. IT BLOCK

PLAN SHOWING THE EXISTING BUILDING IN S.F. No : 420/1A, 421/1, 421/2C, 422/1A, 1B, 2, 424, 433, 434, 435, 436, 437/1, 2A, 2B2, 438/1, 2C, 440/2, 442/1A, 1B, 2B, 443/2A2, 2B, 444/2A, 2B, 445/2, 446/1B,2B, 2C, 2D, 447/1,2, 448/1 & 2 AT CHINNAVEDAMPATTI VILLAGE, COIMBATORE CORPORATION.

SCALE 1: 100

CHINNAVEDAMPATTI D.D. PLAN No : 8

ONLINE APPLICATION No:
SWP/BPA/210228/2024

N

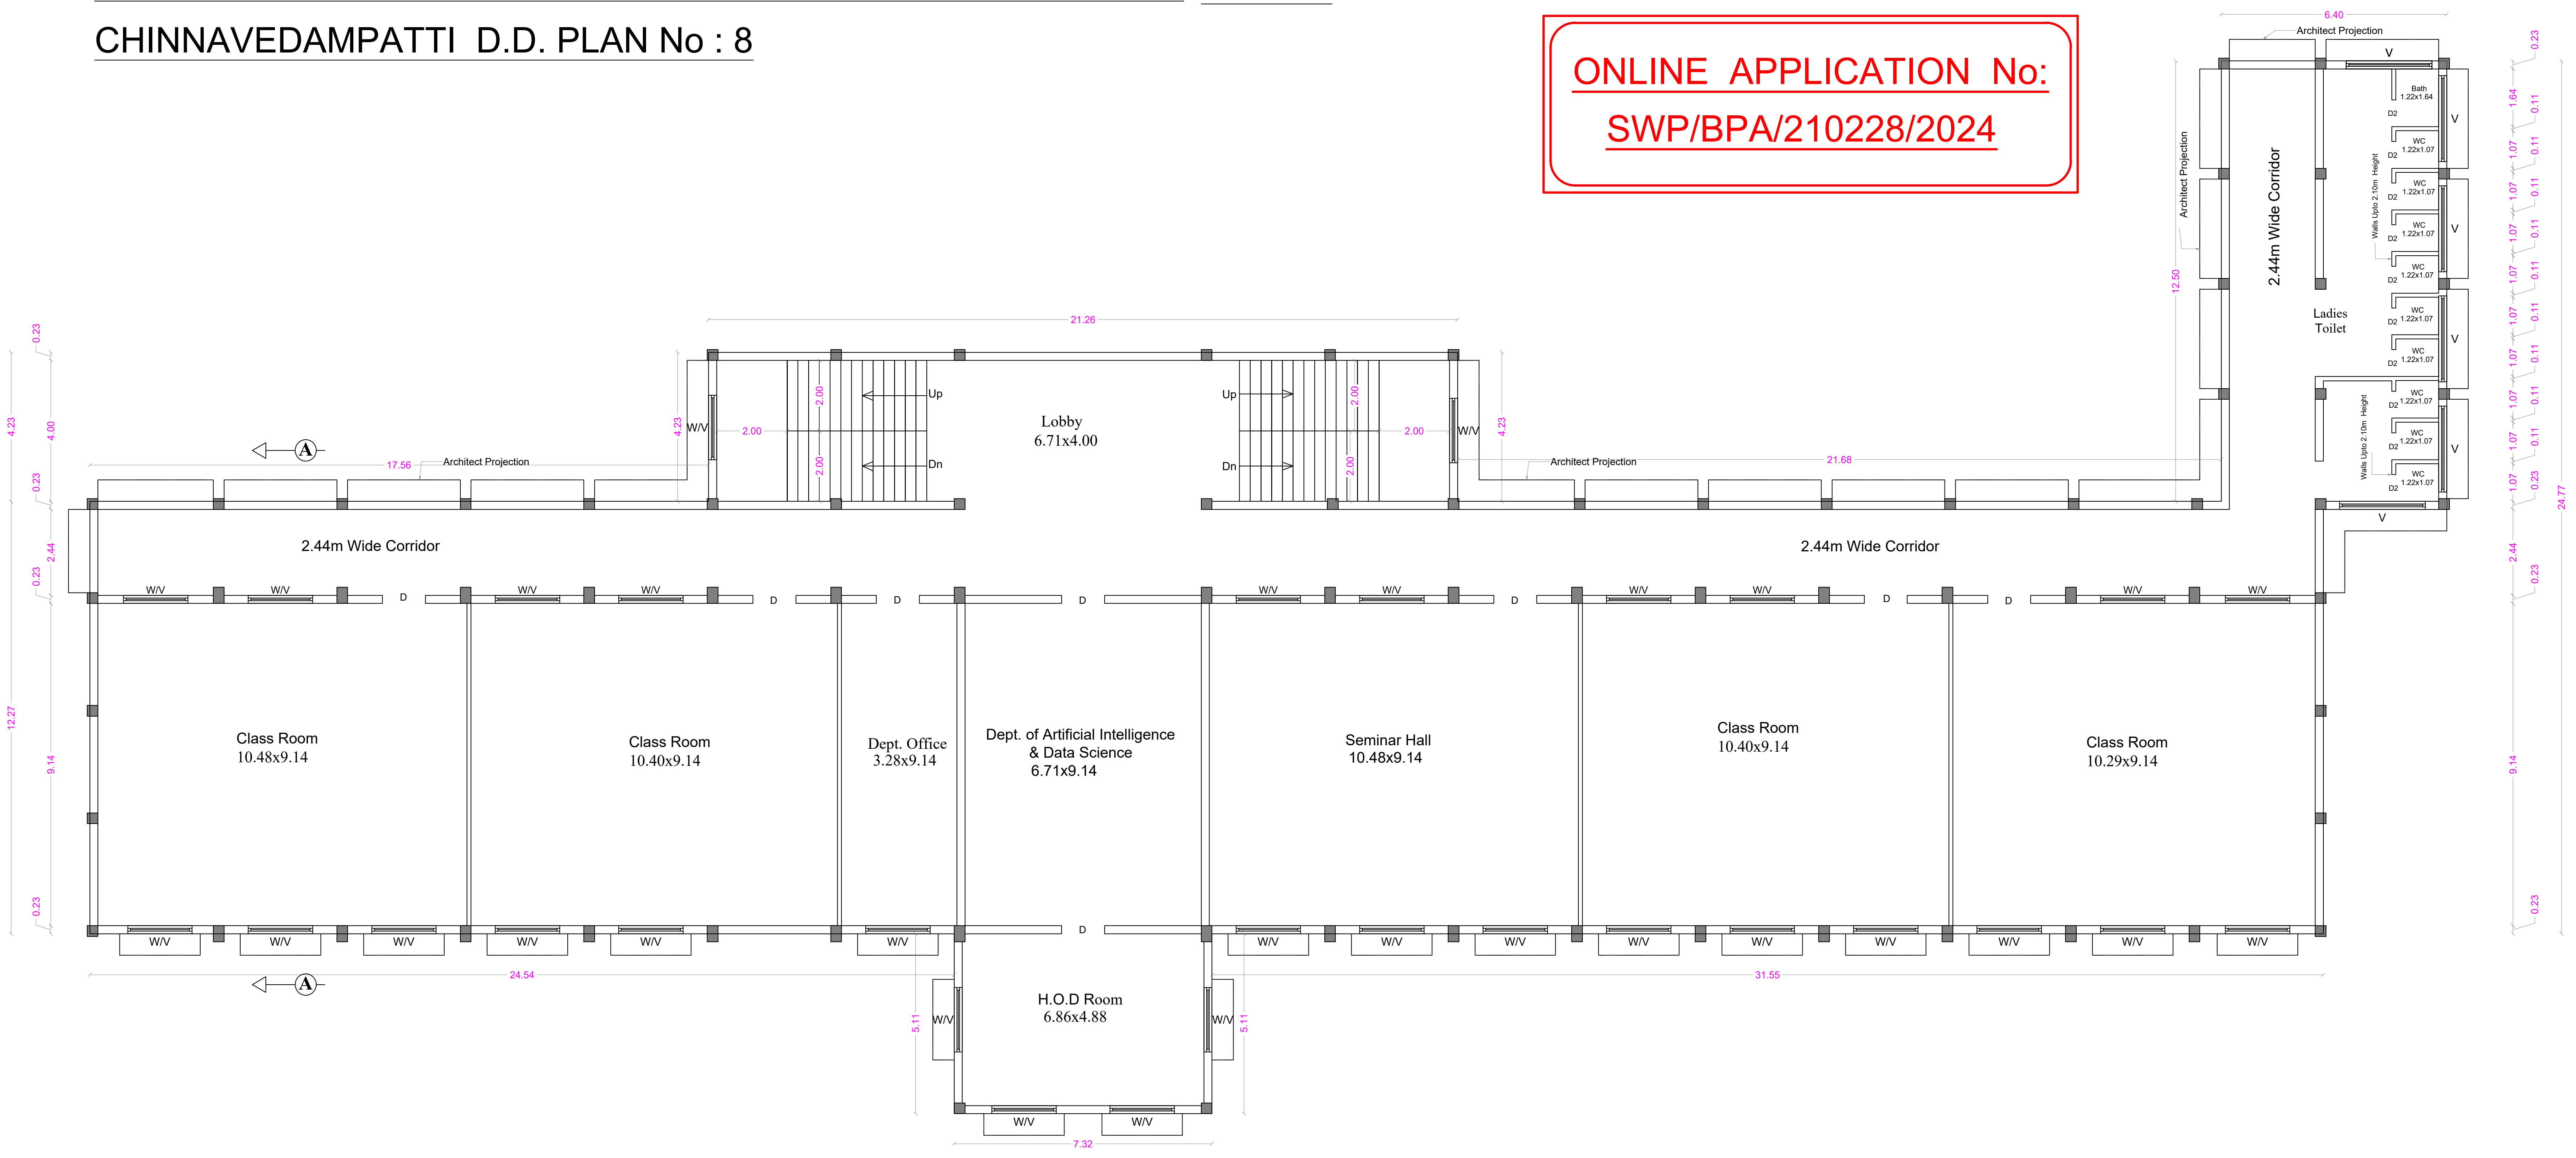

THIRD FLOOR PLAN

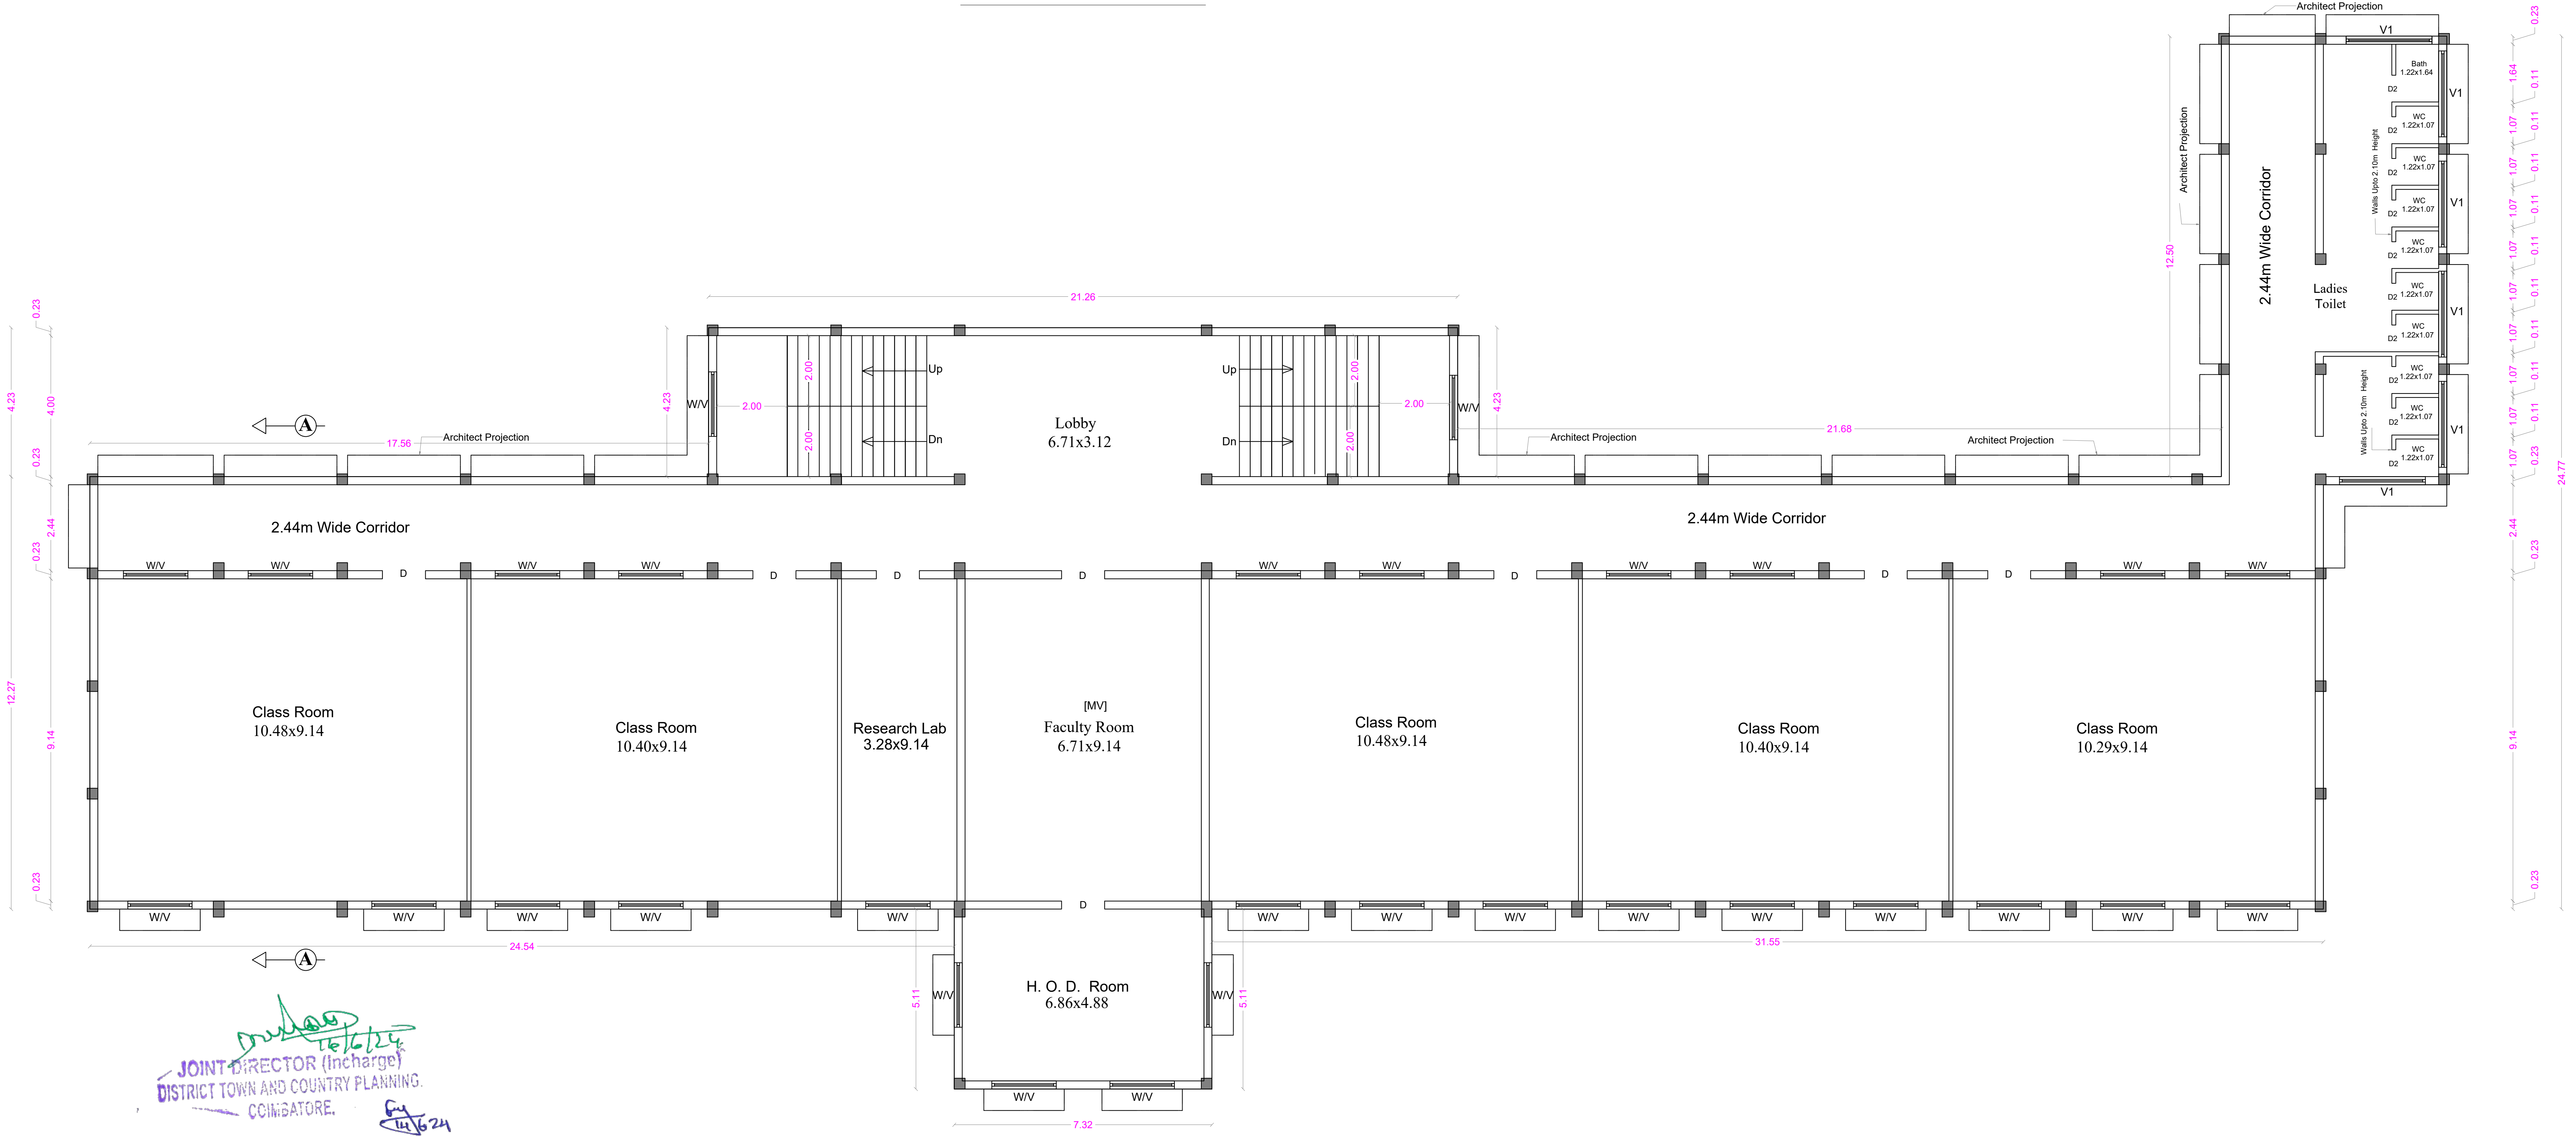

SECOND FLOOR PLAN

16/6/24
JOINT DIRECTOR (Incharge)
DISTRICT TOWN AND COUNTRY PLANNING.
COIMBATORE.
14/6/24

AREA STATEMENT

FLOOR NAME	FSI Area SQM	Non FSI SQM	TOTAL SQM
GROUND FLOOR	985.82	----	985.82
FIRST FLOOR	985.82	----	985.82
SECOND FLOOR	985.82	----	985.82
THIRD FLOOR	985.82	----	985.82
TERRACE FLOOR	-----	94.76	94.76
TOTAL all Floors	3943.28	94.76	4038.04

TOTAL F.S.I. AREA	3943.28 Sqm
HEIGHT OF THE BUILDING	15.24 m

* All Dimensions are in metre.

SCHEDULE OF JOINERY

		METRE
RS	ROLLING SHUTTER	6.71 x 2.40
MD	MAIN DOOR	2.44 x 2.10
D	DOOR	1.22 x 2.10
D1	DOOR	1.00 x 2.10
D2	DOOR	0.76 x 2.10
W	WINDOW	1.83 x 1.50
W1	WINDOW	1.20 x 1.80
V	VENTILATOR	2.44 x 0.61
V1	VENTILATOR	1.80 x 0.61

STAIRCASE DETAILS

WIDTH - 2.00 m
TREAD - 0.30 m
RISE - 0.15 m

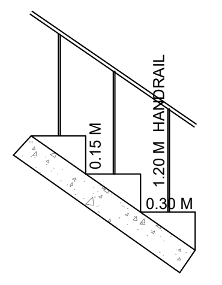

N.S. PANNEERSELVAM
M.I.S.E.,M.E.,(Struct).,A.M.I.E.,A.I.V.,
Chartered Structural Engineer & Valuer
CB/ISE/LM/229
SPU & ASSOCIATES
Engineers, Valuers& Builders & Surveyors,
282-A, Perur ,Main Road
Selvapuram,Coimbatore - 641 026
Coimbatore LPA/SE/
GR /19/03/006

STRUCTURAL ENGINEER

For SNR SONS CHARITABLE TRUST
C.V RAMKUMAR
CHIEF EXECUTIVE

APPLICANT

C. NATARAJAN, B.E.,
Consulting Engineer
NAVEEN ASSOCIATES
364, Second St., Extension
Gandhipuram, Coimbatore - 641 012.
COIMBATORE LPA / RE /
GR-I / 19 / 03 / 002

LBS/ REGISTERED ENGINEER

PLAN SHOWING THE EXISTING BUILDING IN S.F. No : 420/1A, 421/1, 421/2C, 422/1A, 1B, 2, 424, 433, 434, 435, 436, 437/1, 2A, 2B2, 438/1, 2C, 440/2, 442/1A, 1B, 2B, 443/2A2, 2B, 444/2A, 2B, 445/2, 446/1B,2B, 2C, 2D, 447/1,2, 448/1 & 2 AT CHINNAVEDAMPATTI VILLAGE, COIMBATORE CORPORATION.

SCALE 1: 100

CHINNAVEDAMPATTI D.D. PLAN No : 8

ONLINE APPLICATION No:
SWP/BPA/210228/2024

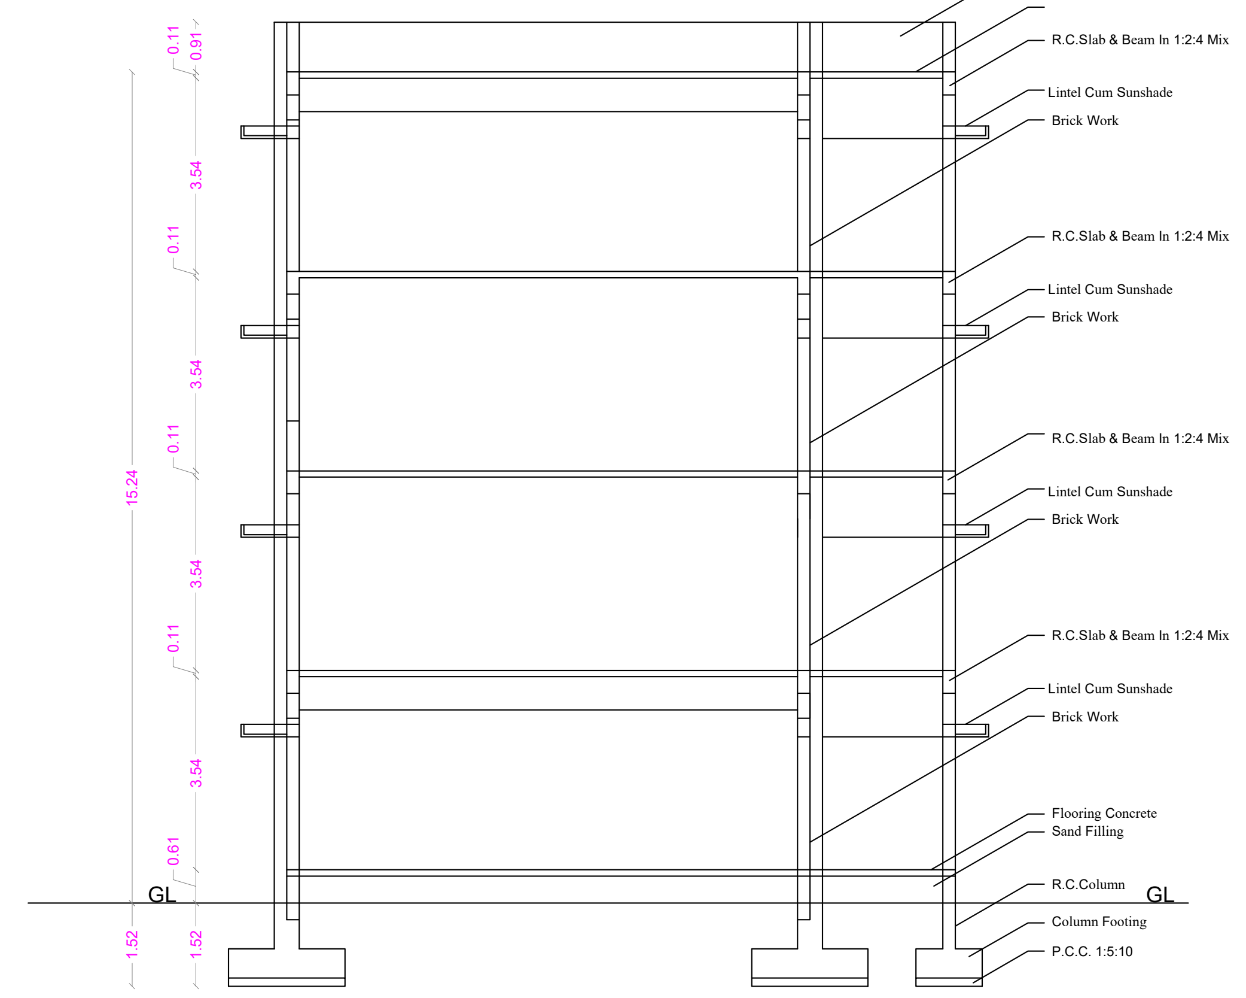

SECTION ON A A

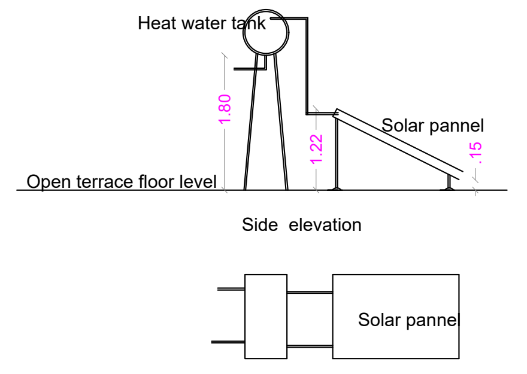

SOLAR WATER HEATER

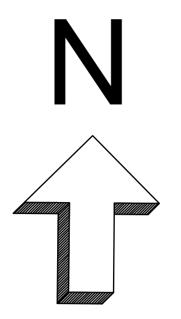

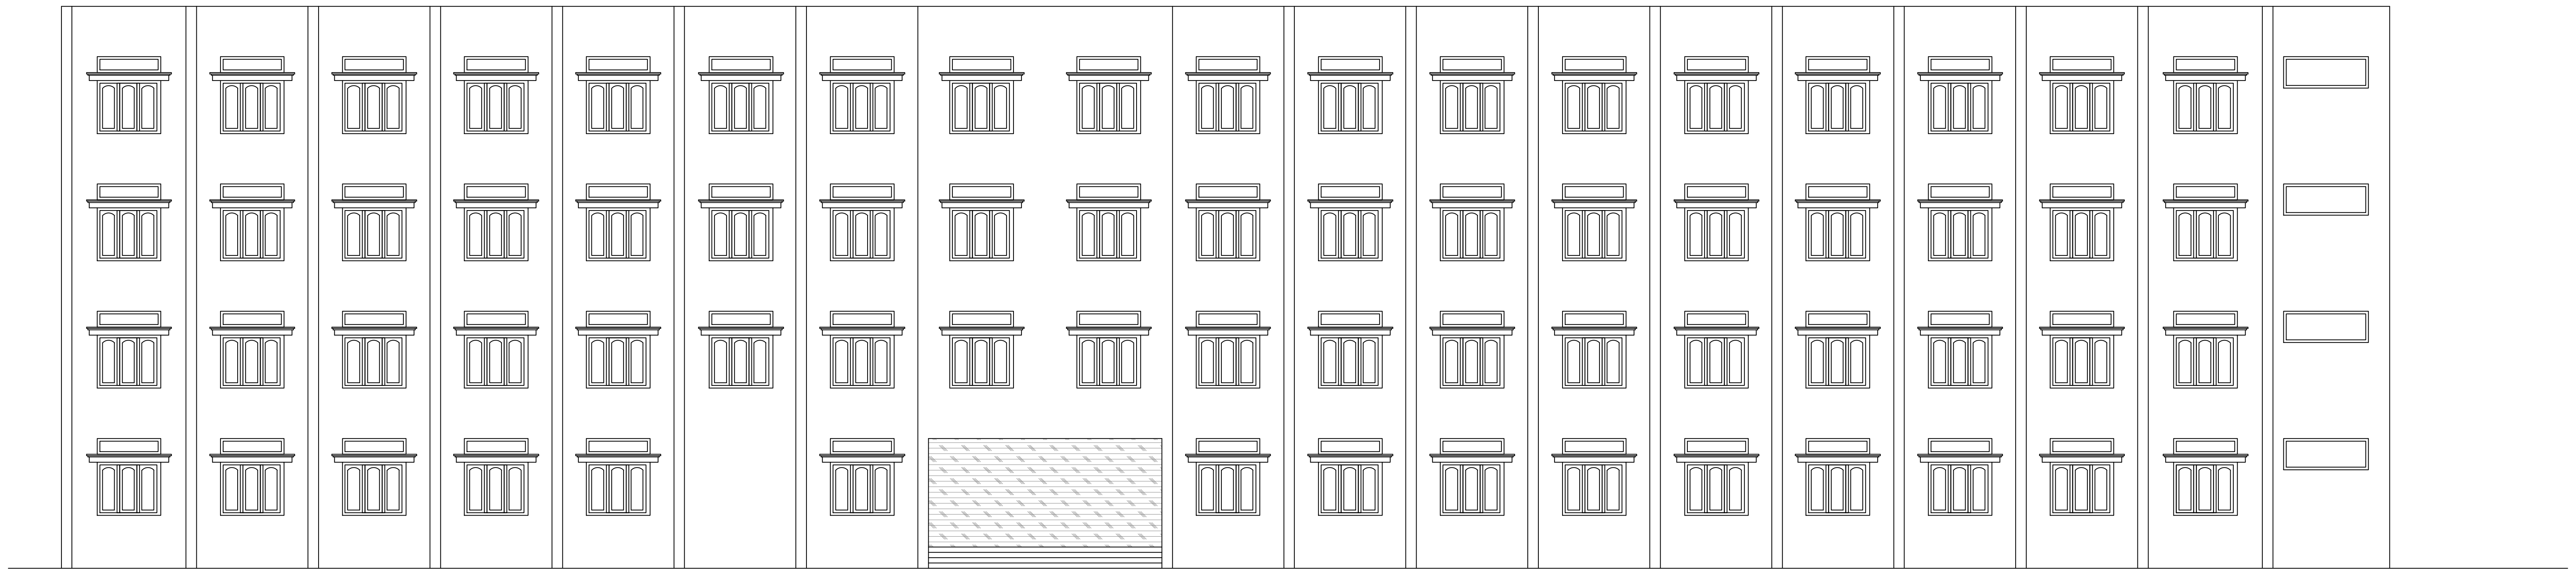

ELEVATION

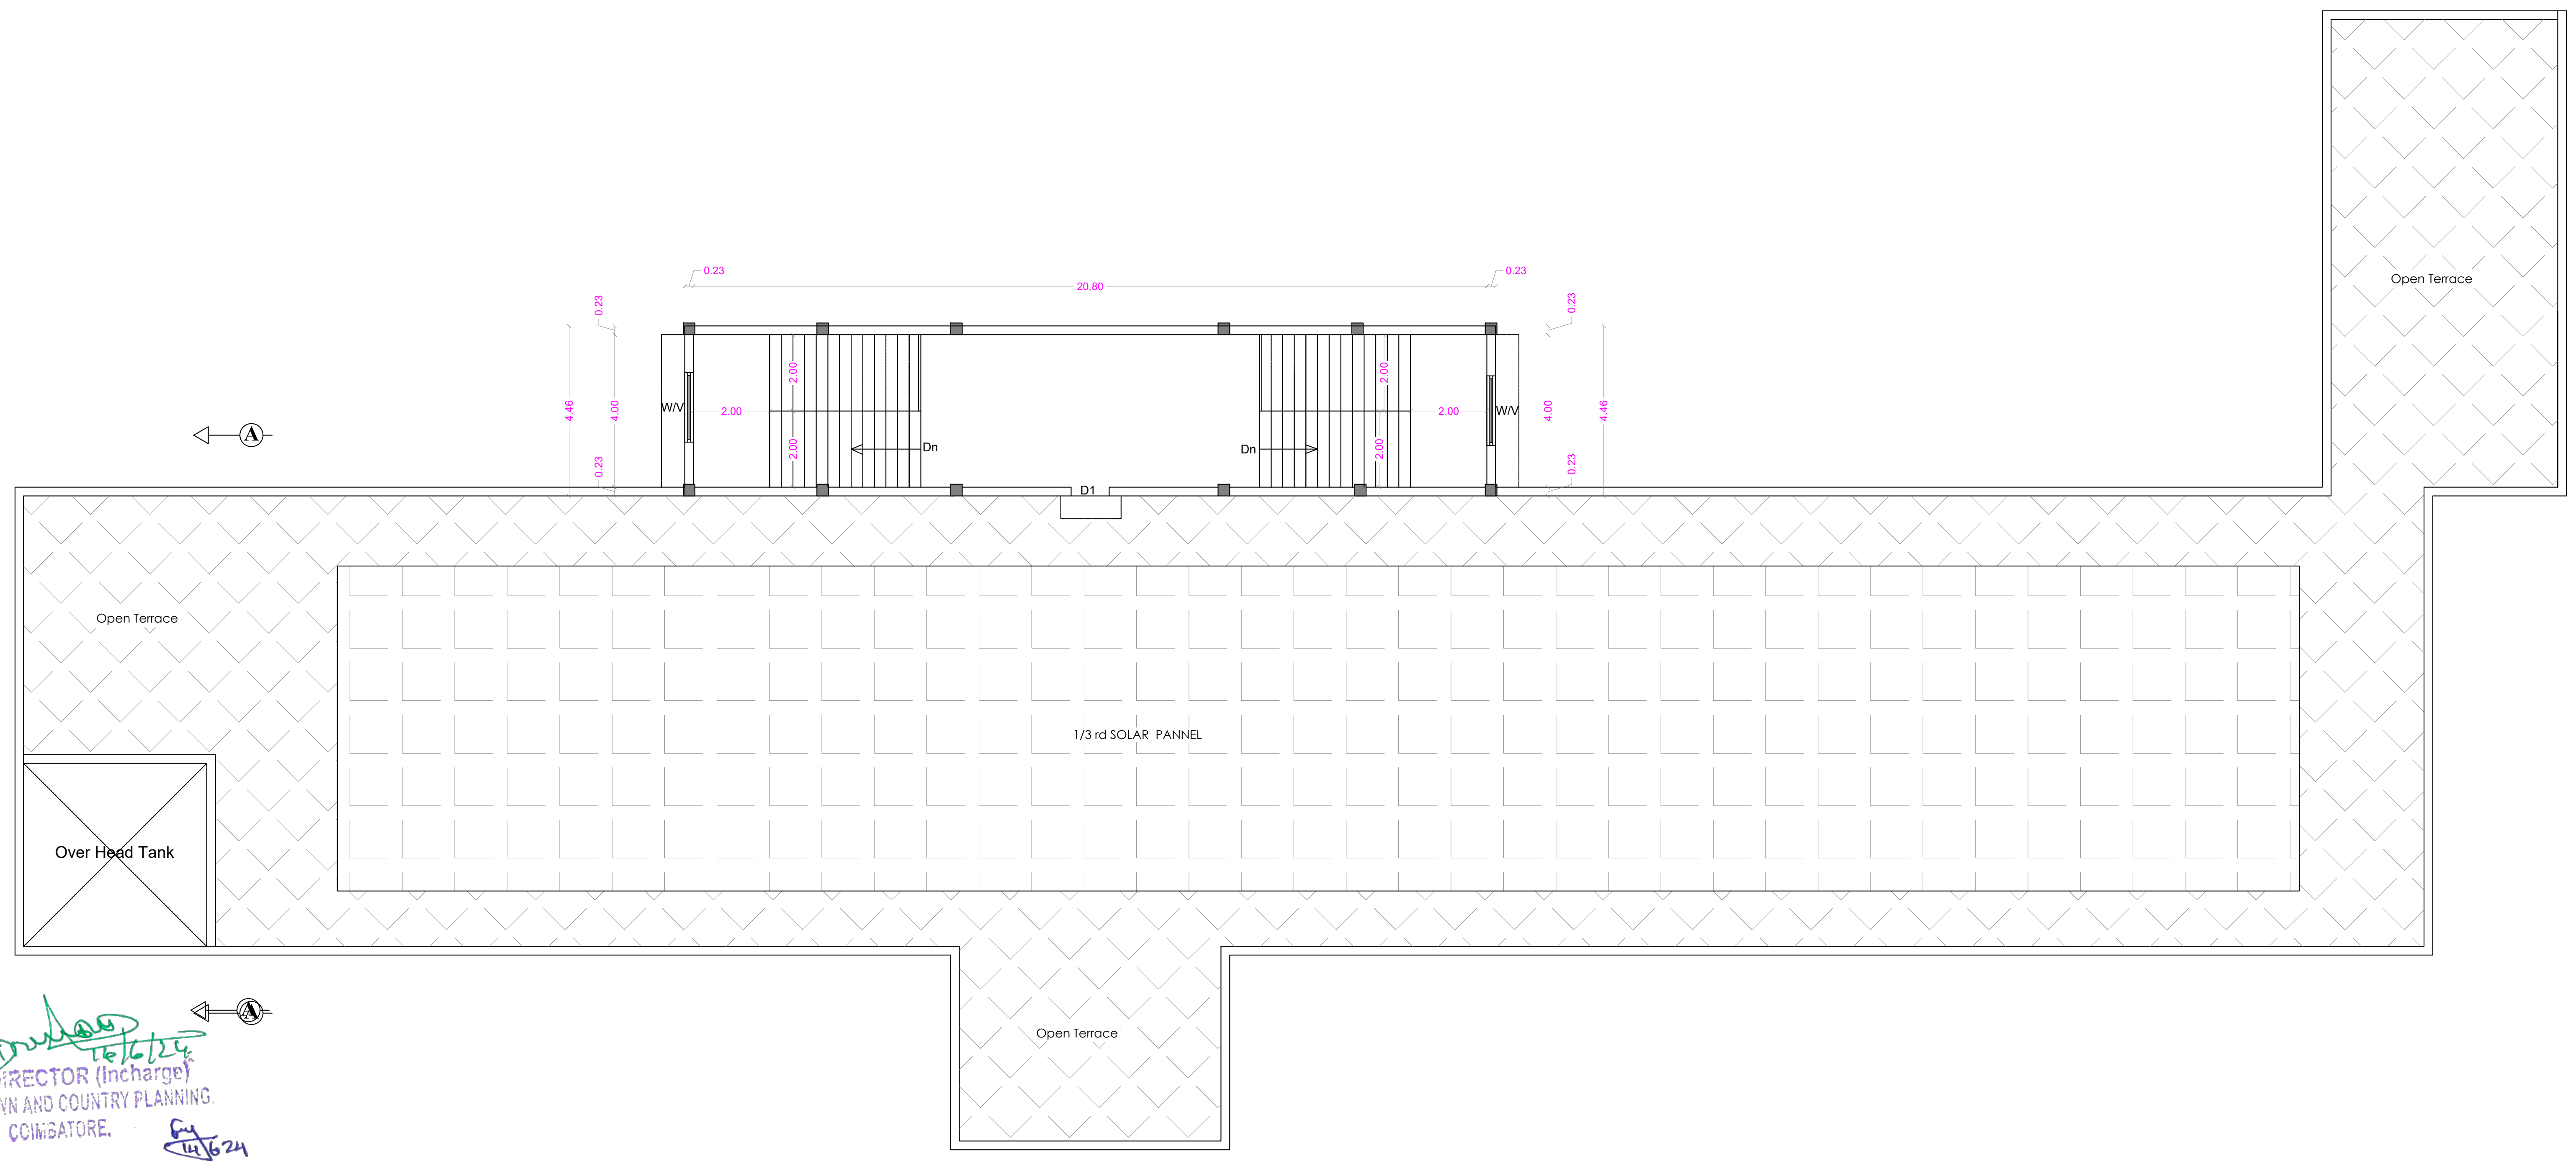

TERRACE FLOOR PLAN

16/6/24
JOINT DIRECTOR (Incharge)
DISTRICT TOWN AND COUNTRY PLANNING.
COIMBATORE.
14/6/24

SHEET No : 15

SNR SONS CHARITABLE TRUST

SRI RAMAKRISHNA ENGINEERING COLLEGE
COIMBATORE - 22

4. IT BLOCK

AREA STATEMENT

FLOOR NAME	FSI Area SQM	Non FSI SQM	TOTAL SQM
GROUND FLOOR	985.82	----	985.82
FIRST FLOOR	985.82	----	985.82
SECOND FLOOR	985.82	----	985.82
THIRD FLOOR	985.82	----	985.82
TERRACE FLOOR	-----	94.76	94.76
TOTAL all Floors	3943.28	94.76	4038.04

TOTAL F.S.I. AREA	3943.28 Sqm
HEIGHT OF THE BUILDING	15.24 m

* All Dimensions are in metre.

SCHEDULE OF JOINERY

		METRE
RS	ROLLING SHUTTER	6.71 x 2.40
MD	MAIN DOOR	2.44 x 2.10
D	DOOR	1.22 x 2.10
D1	DOOR	1.00 x 2.10
D2	DOOR	0.76 x 2.10
W	WINDOW	1.83 x 1.50
W1	WINDOW	1.20 x 1.80
V	VENTILATOR	2.44 x 0.61
V1	VENTILATOR	1.80 x 0.61

STAIRCASE DETAILS

WIDTH - 2.00 m
TREAD - 0.30 m
RISE - 0.15 m

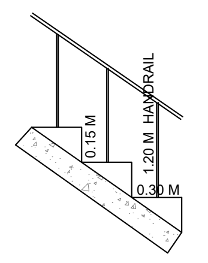

N.S. PANNEERSELVAM
M.I.S.E.,M.E.,(Struct).,A.M.I.E.,A.I.V.,
Chartered Structural Engineer & Valuer
CB/ISE/LM/229
SPU & ASSOCIATES
Engineers, Valuers& Builders & Surveyors,
282-A, Perur ,Main Road
Selvapuram,Coimbatore - 641 026
Coimbatore LPA/SE/
GR /19/03/006

STRUCTURAL ENGINEER

For SNR SONS CHARITABLE TRUST
C.V RAMKUMAR
CHIEF EXECUTIVE

APPLICANT

C. NATARAJAN, B.E.,
Consulting Engineer
NAVEEN ASSOCIATES
364, Second St., Extension
Gandhipuram, Coimbatore - 641 012.
COIMBATORE LPA / RE /
GR-I / 19 / 03 / 002

LBS/ REGISTERED ENGINEER

PLAN SHOWING THE EXISTING BUILDING IN S.F. No : 420/1A, 421/1, 421/2C, 422/1A, 1B, 2, 424, 433, 434, 435, 436, 437/1, 2A, 2B2, 438/1, 2C, 440/2, 442/1A, 1B, 2B, 443/2A2, 2B, 444/2A, 2B, 445/2, 446/1B,2B, 2C, 2D, 447/1,2, 448/1 & 2 AT CHINNAVEDAMPATTI VILLAGE, COIMBATORE CORPORATION.

SCALE 1: 100

CHINNAVEDAMPATTI D.D. PLAN No : 8

ONLINE APPLICATION No:
SWP/BPA/210228/2024

N

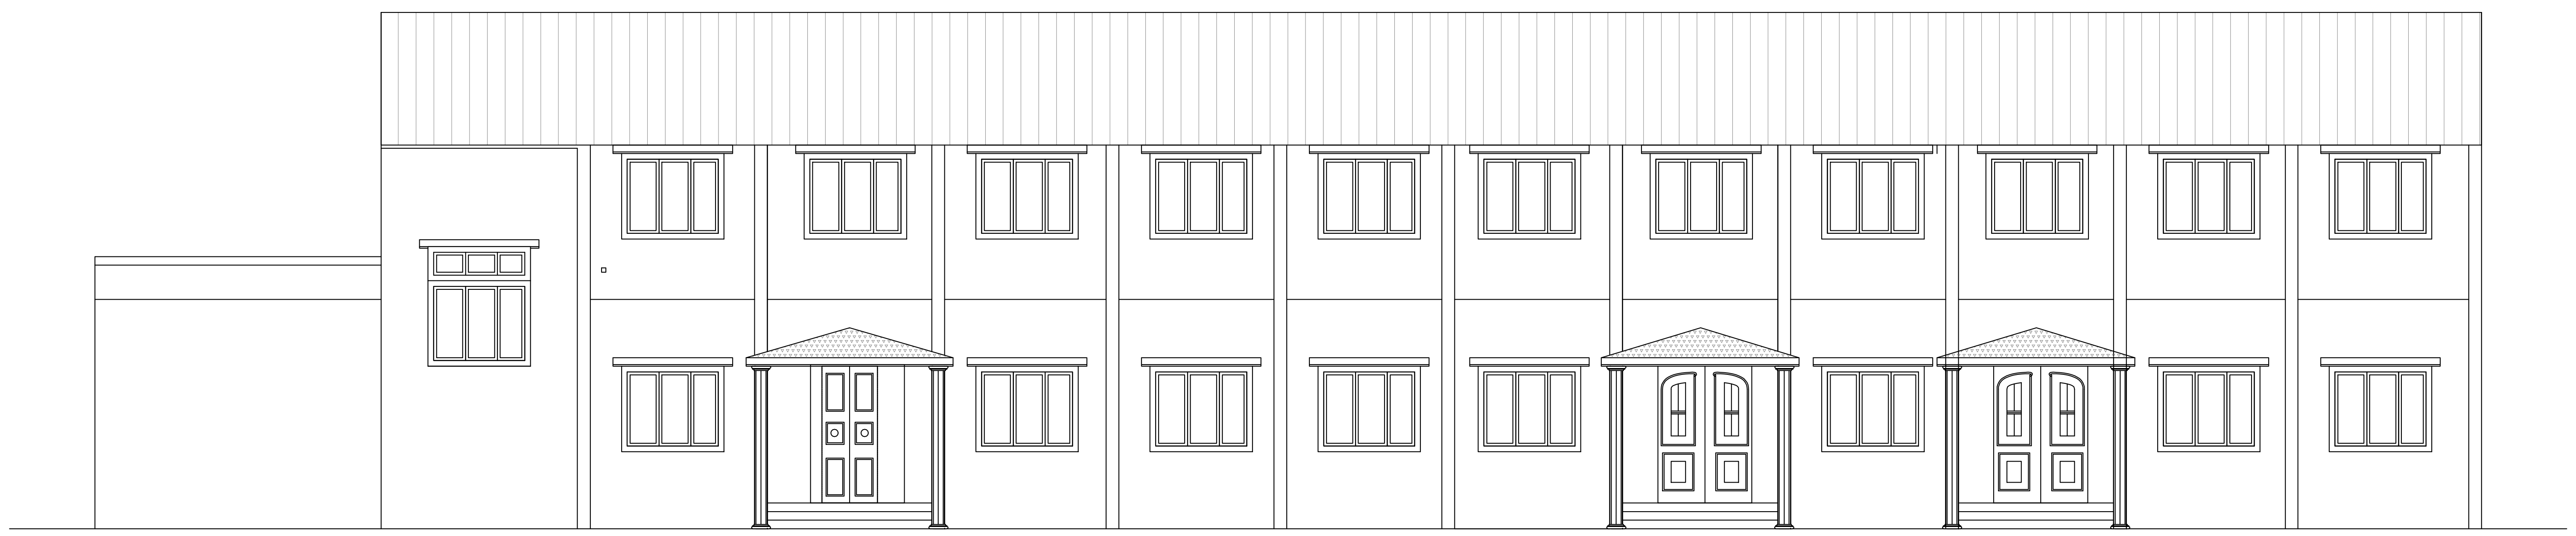

FRONT ELEVATION

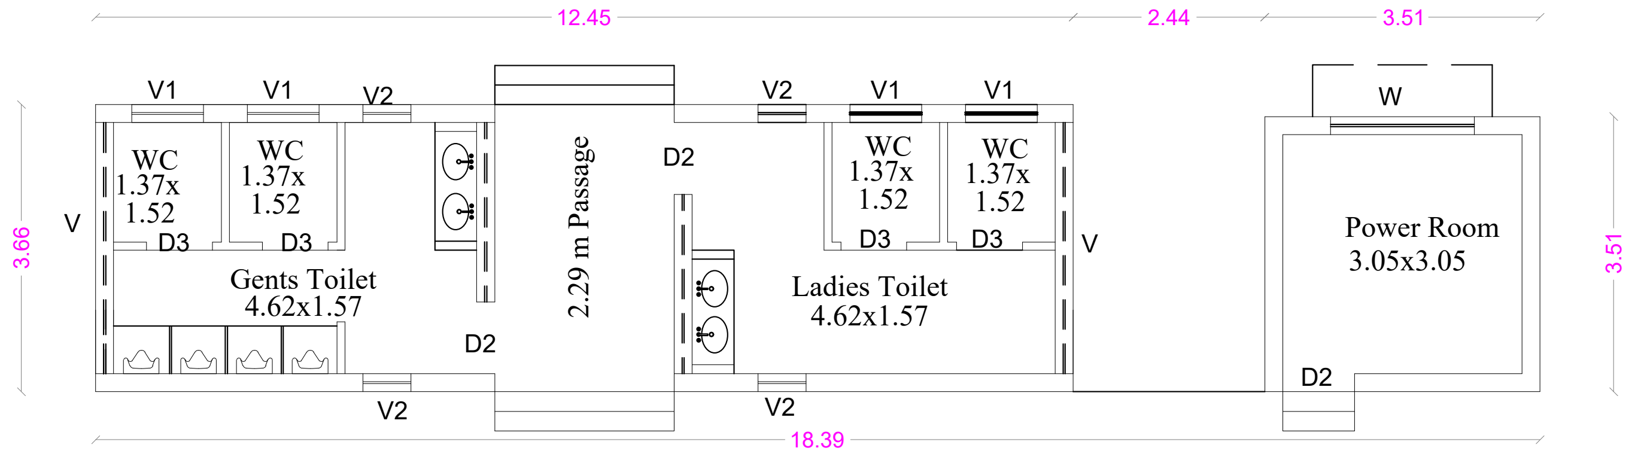

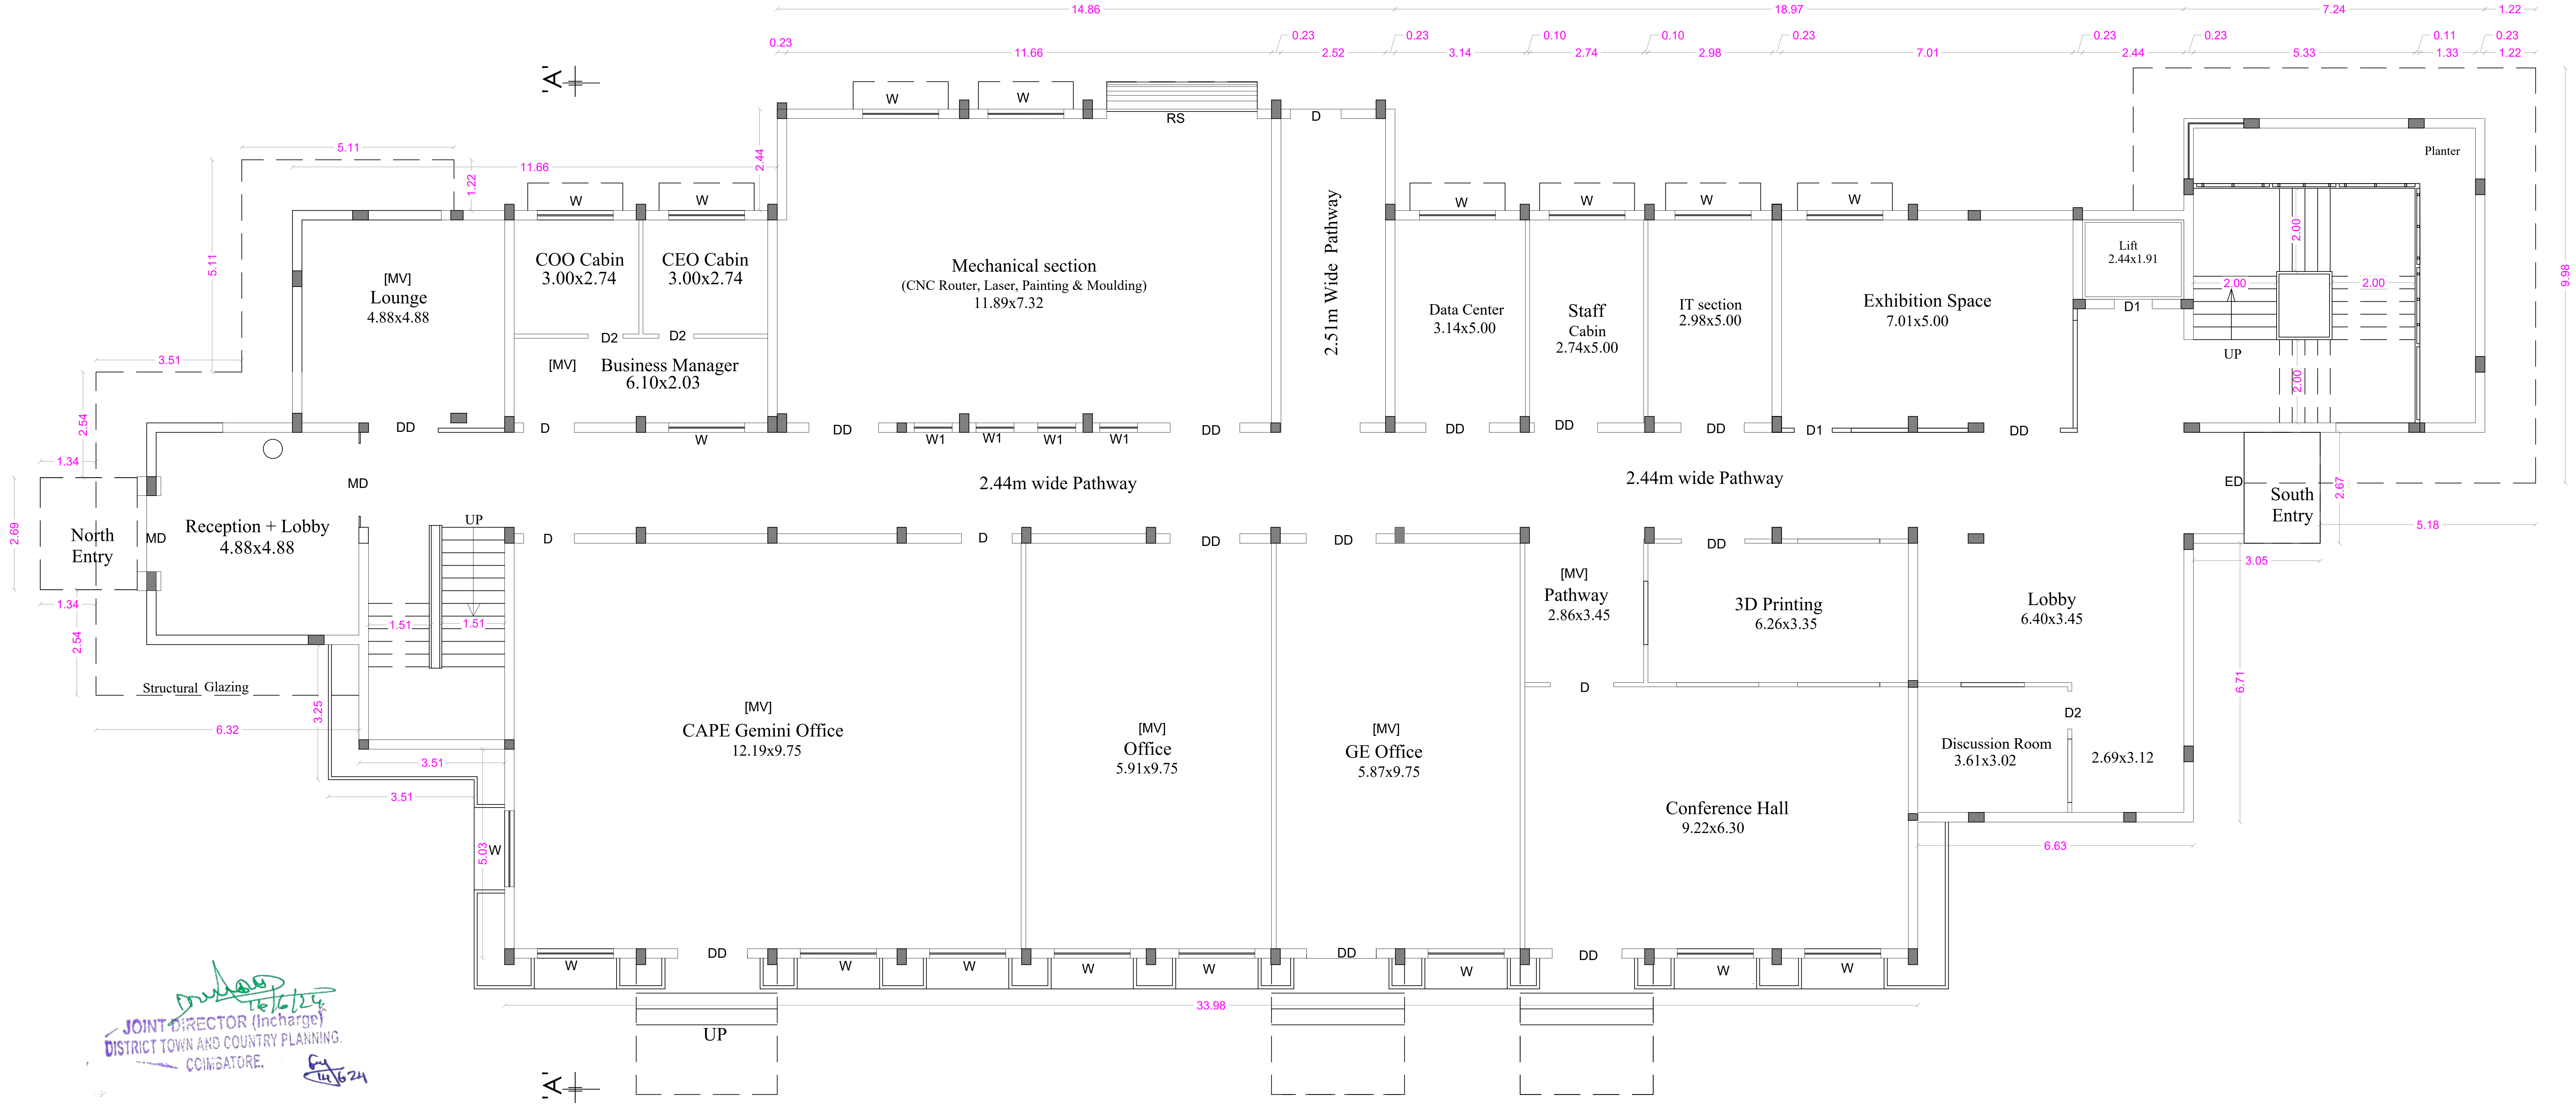

GROUND FLOOR PLAN

JOINT DIRECTOR (Incharge)
DISTRICT TOWN AND COUNTRY PLANNING.
COIMBATORE.
16/6/24
14/6/24

SHEET No : 16

SNR SONS CHARITABLE TRUST

SRI RAMAKRISHNA ENGINEERING COLLEGE
COIMBATORE - 22

5. SREC SPARK

AREA STATEMENT

FLOOR NAME	FSI Area SQM	Non FSI SQM	TOTAL SQM
GROUND FLOOR	983.89	----	983.89
FIRST FLOOR	859.52	----	859.52
TOTAL all Floors	1843.41	----	1843.41

TOTAL F.S.I. AREA	1843.41 Sqm
HEIGHT OF THE BUILDING	9.20 m

* All Dimensions are in metre.

SCHEDULE OF JOINERY

		METRE
RS	ROLLING SHUTTER	3.66 x 2.10
MD	MAIN DOOR	1.83 x 2.10
DD	DOUBLE DOOR	1.83 x 2.10
D	DOOR	1.22 x 2.10
D1	DOOR	1.07 x 2.10
D2	DOOR	0.91 x 2.10
D3	DOOR	0.76 x 2.10
W	WINDOW	1.83 x 1.50
W1	WINDOW	0.90 x 1.50
V	VENTILATOR	3.20 x 0.61
V1	VENTILATOR	0.90 x 0.61
V2	VENTILATOR	0.61 x 0.91

STAIRCASE DETAILS

WIDTH - 2.00 m
TREAD - 0.30 m
RISE - 0.15 m

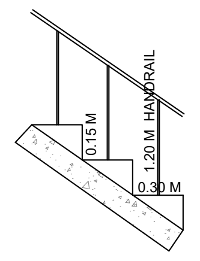

N.S. PANNEERSELVAM
M.I.S.E.,M.E.,(Struct).,A.M.I.E.,A.I.V.,
Chartered Structural Engineer & Valuer
CB/ISE/LM/229
SPU & ASSOCIATES
Engineers, Valuers& Builders & Surveyors,
282-A, Perur ,Main Road
Selvapuram,Coimbatore - 641 026
Coimbatore LPA/SE/
GR /19/03/006

STRUCTURAL ENGINEER

For SNR SONS CHARITABLE TRUST
C.V RAMKUMAR
CHIEF EXECUTIVE

APPLICANT

C. NATARAJAN, B.E.,
Consulting Engineer
NAVEEN ASSOCIATES
364, Second St., Extension
Gandhipuram, Coimbatore - 641 012.
COIMBATORE LPA / RE /
GR-I / 19 / 03 / 002

LBS/ REGISTERED ENGINEER

PLAN SHOWING THE EXISTING BUILDING IN S.F. No : 420/1A, 421/1, 421/2C, 422/1A, 1B, 2, 424, 433, 434, 435, 436, 437/1, 2A, 2B2, 438/1, 2C, 440/2, 442/1A, 1B, 2B, 443/2A2, 2B, 444/2A, 2B, 445/2, 446/1B,2B, 2C, 2D, 447/1,2, 448/1 & 2 AT CHINNAVEDAMPATTI VILLAGE, COIMBATORE CORPORATION.

SCALE 1: 100

CHINNAVEDAMPATTI D.D. PLAN No : 8

ONLINE APPLICATION No:
SWP/BPA/210228/2024

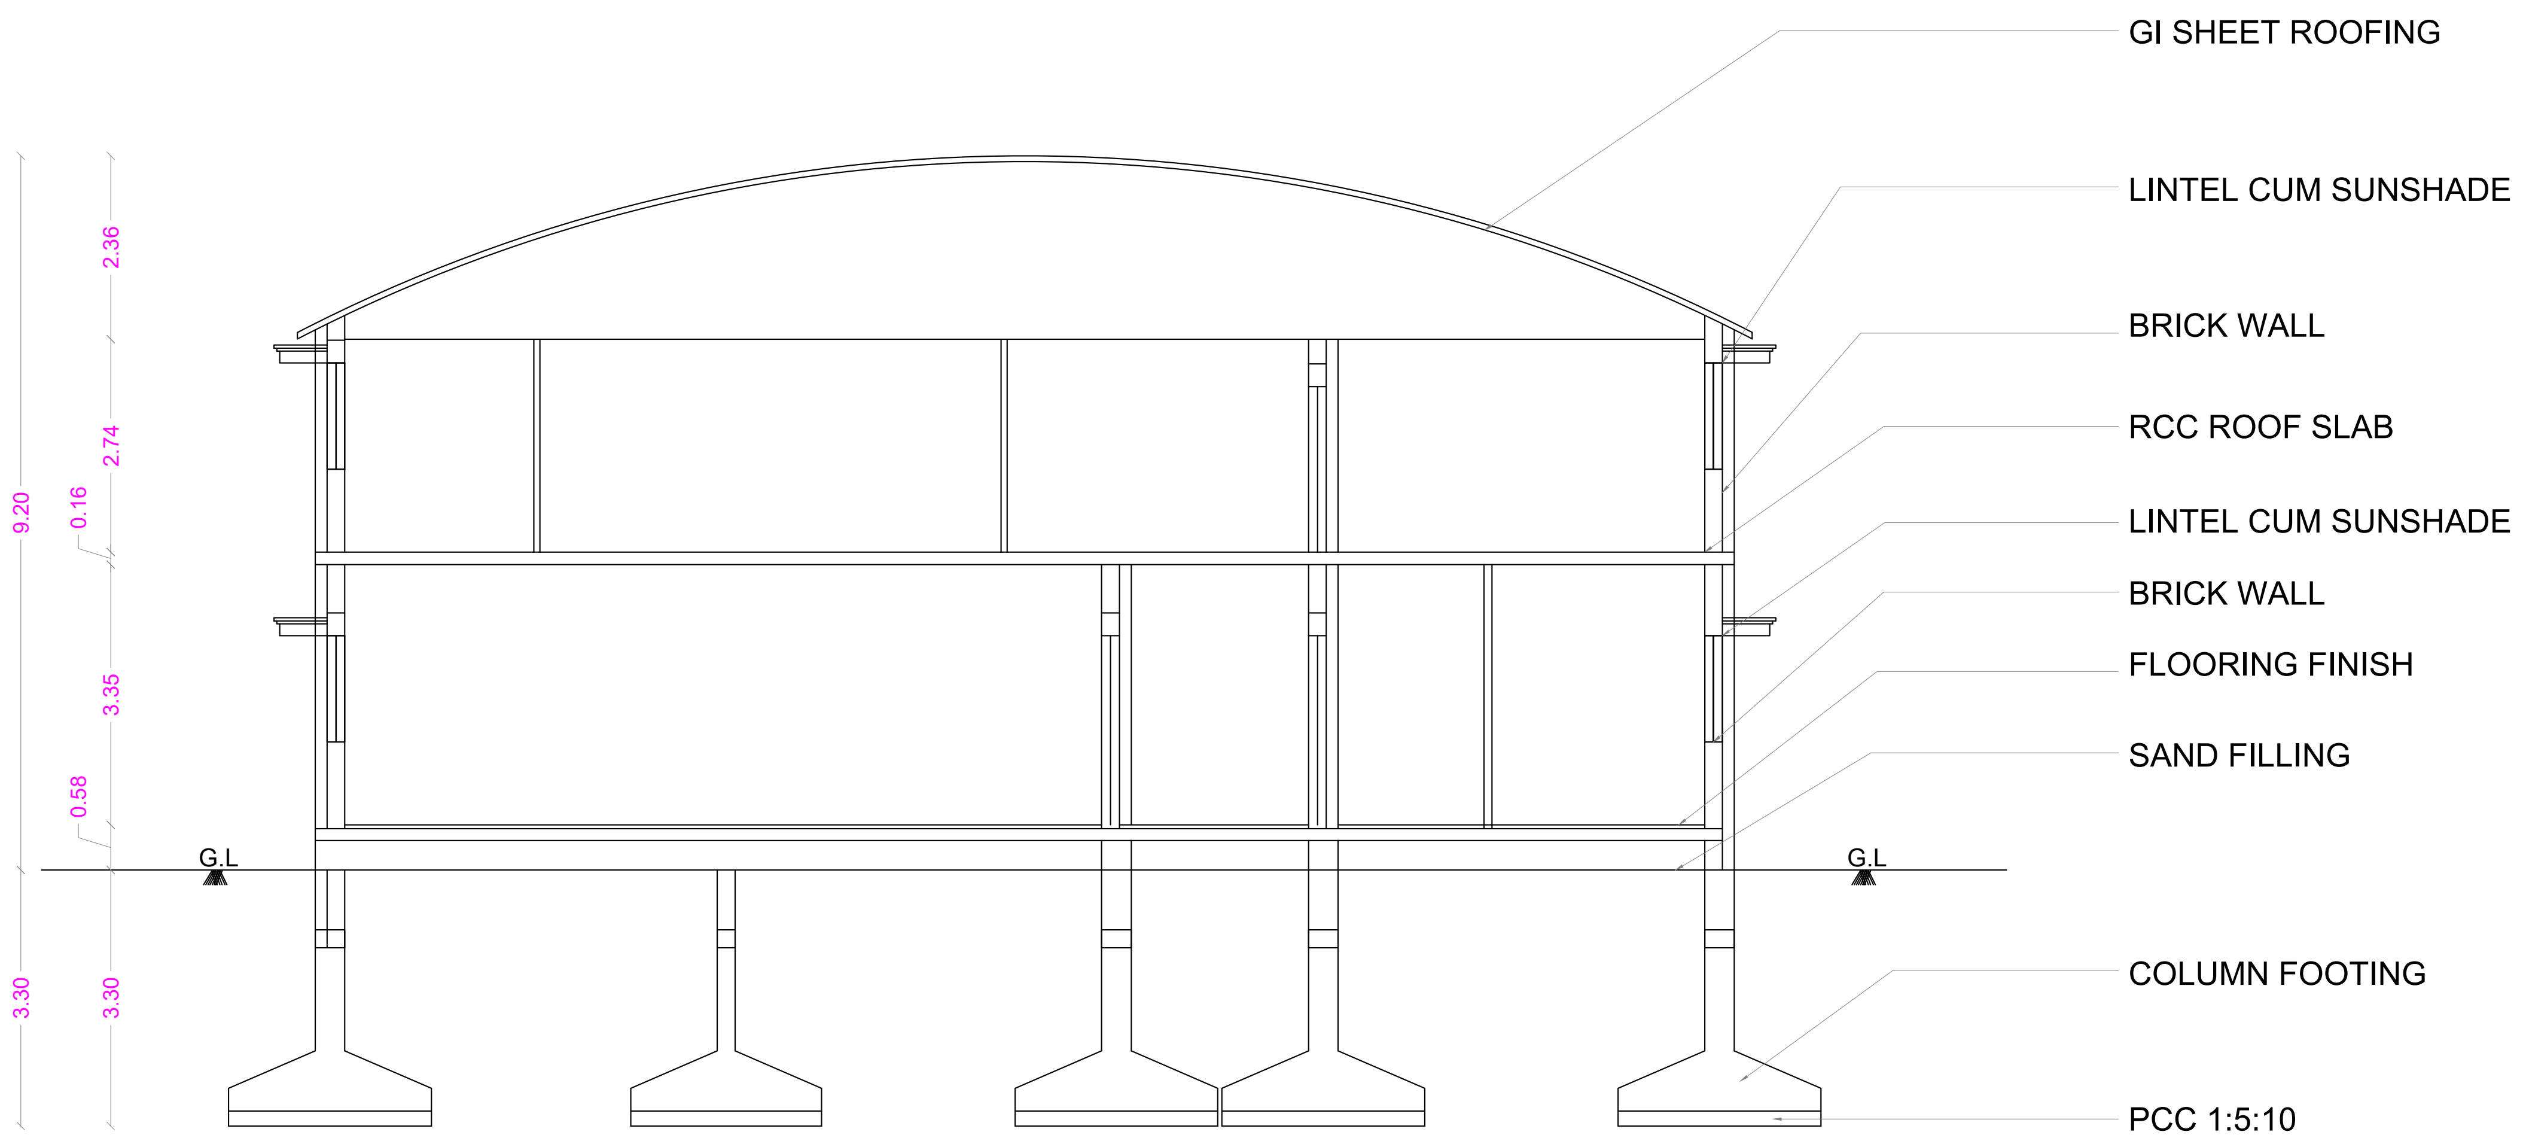

SECTION ON A A

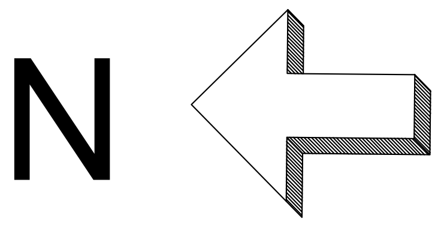

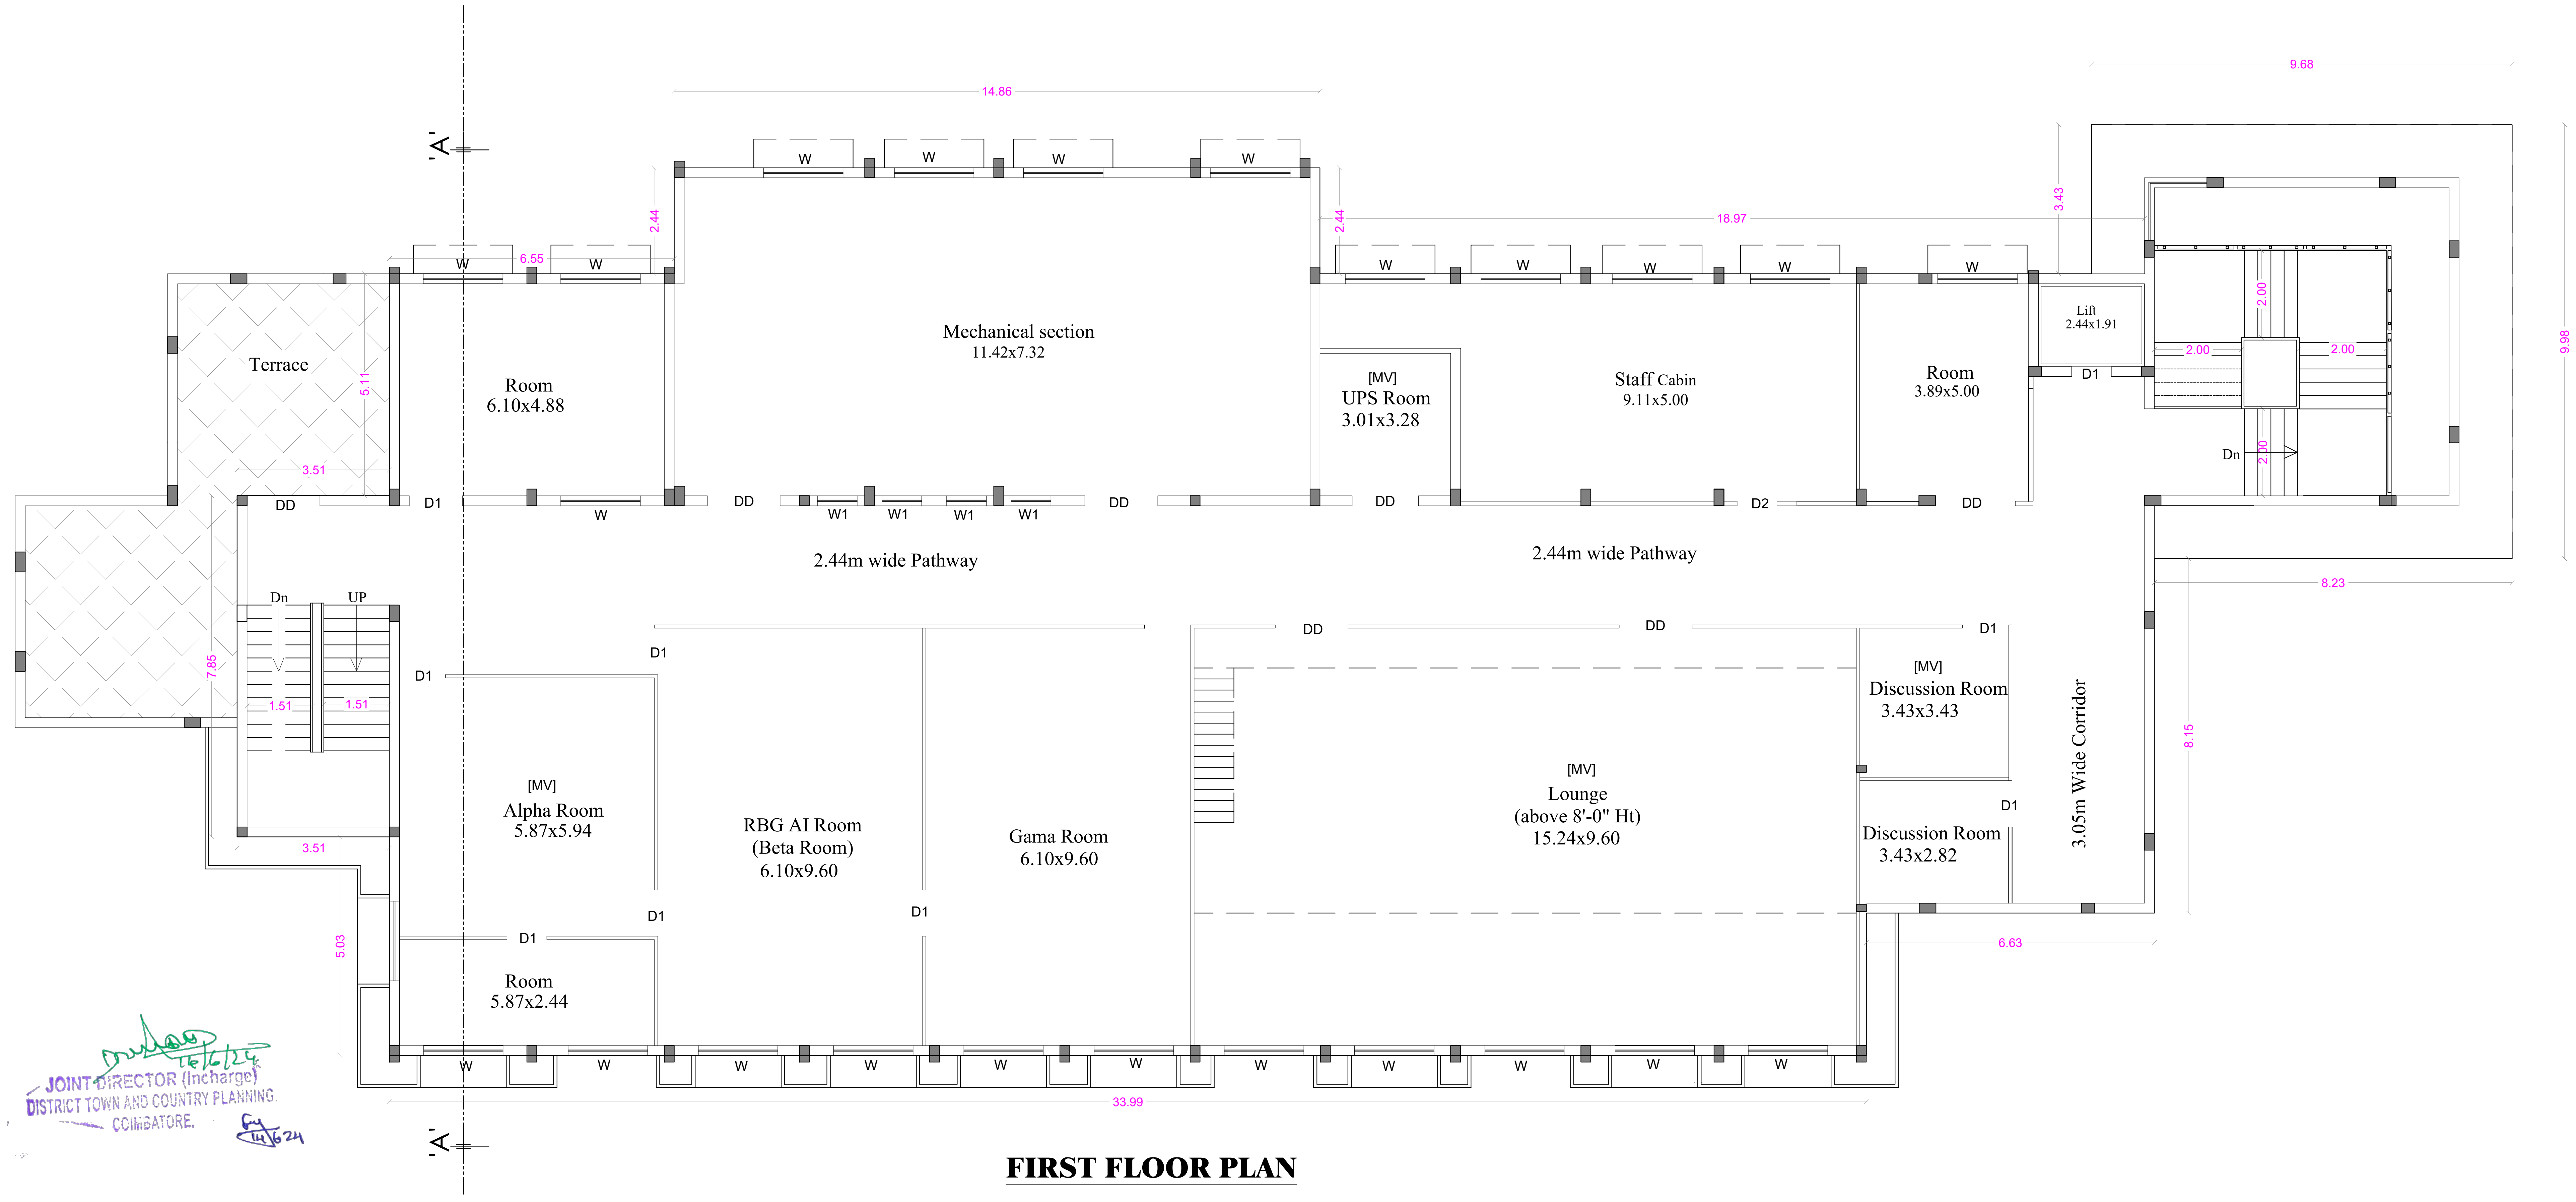

JOINT DIRECTOR (Incharge)
DISTRICT TOWN AND COUNTRY PLANNING.
COIMBATORE.
16/6/24
14/6/24

FIRST FLOOR PLAN

SHEET No : 17

SNR SONS CHARITABLE TRUST

SRI RAMAKRISHNA ENGINEERING COLLEGE
COIMBATORE - 22

5. SREC SPARK

AREA STATEMENT

FLOOR NAME	FSI Area SQM	Non FSI SQM	TOTAL SQM
GROUND FLOOR	983.89	----	983.89
FIRST FLOOR	859.52	----	859.52
TOTAL all Floors	1843.41	----	1843.41

TOTAL F.S.I. AREA	1843.41 Sqm
HEIGHT OF THE BUILDING	9.20 m

* All Dimensions are in metre.

SCHEDULE OF JOINERY

		METRE
RS	ROLLING SHUTTER	3.66 x 2.10
MD	MAIN DOOR	1.83 x 2.10
DD	DOUBLE DOOR	1.83 x 2.10
D	DOOR	1.22 x 2.10
D1	DOOR	1.07 x 2.10
D2	DOOR	0.91 x 2.10
D3	DOOR	0.76 x 2.10
W	WINDOW	1.83 x 1.50
W1	WINDOW	0.90 x 1.50
V	VENTILATOR	3.20 x 0.61
V1	VENTILATOR	0.90 x 0.61
V2	VENTILATOR	0.61 x 0.91

STAIRCASE DETAILS

WIDTH - 2.00 m
TREAD - 0.30 m
RISE - 0.15 m

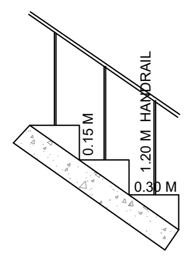

N.S. PANNEERSELVAM
M.I.S.E.,M.E.,(Struct).,A.M.I.E.,A.I.V.,
Chartered Structural Engineer & Valuer
CB/ISE/LM/229
SPU & ASSOCIATES
Engineers, Valuers& Builders & Surveyors,
282-A, Perur ,Main Road
Selvapuram,Coimbatore - 641 026
Coimbatore LPA/SE/
CR /19/03/006

STRUCTURAL ENGINEER

For SNR SONS CHARITABLE TRUST
C.V RAMKUMAR
CHIEF EXECUTIVE

APPLICANT

C. NATARAJAN, B.E.,
Consulting Engineer
NAVEEN ASSOCIATES
364, Second St., Extension
Gandhipuram, Coimbatore - 641 012.
COIMBATORE LPA / RE /
GR-I / 19 / 03 / 002

LBS/ REGISTERED ENGINEER

PLAN SHOWING THE EXISTING BUILDING IN S.F. No : 420/1A, 421/1, 421/2C, 422/1A, 1B, 2, 424, 433, 434, 435, 436, 437/1, 2A, 2B2, 438/1, 2C, 440/2, 442/1A, 1B, 2B, 443/2A2, 2B, 444/2A, 2B, 445/2, 446/1B,2B, 2C, 2D, 447/1,2, 448/1 & 2 AT CHINNAVEDAMPATTI VILLAGE, COIMBATORE CORPORATION. SCALE 1: 100

CHINNAVEDAMPATTI D.D. PLAN No : 8

N

ONLINE APPLICATION No: SWP/BPA/210228/2024

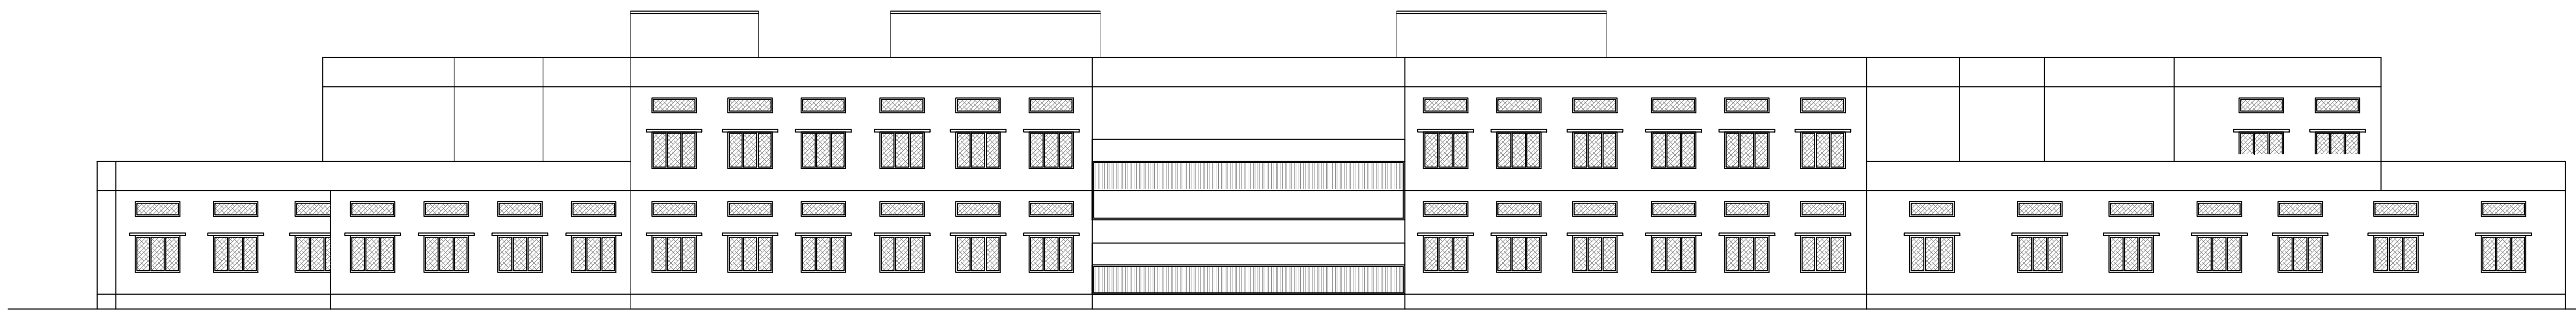

ELEVATION

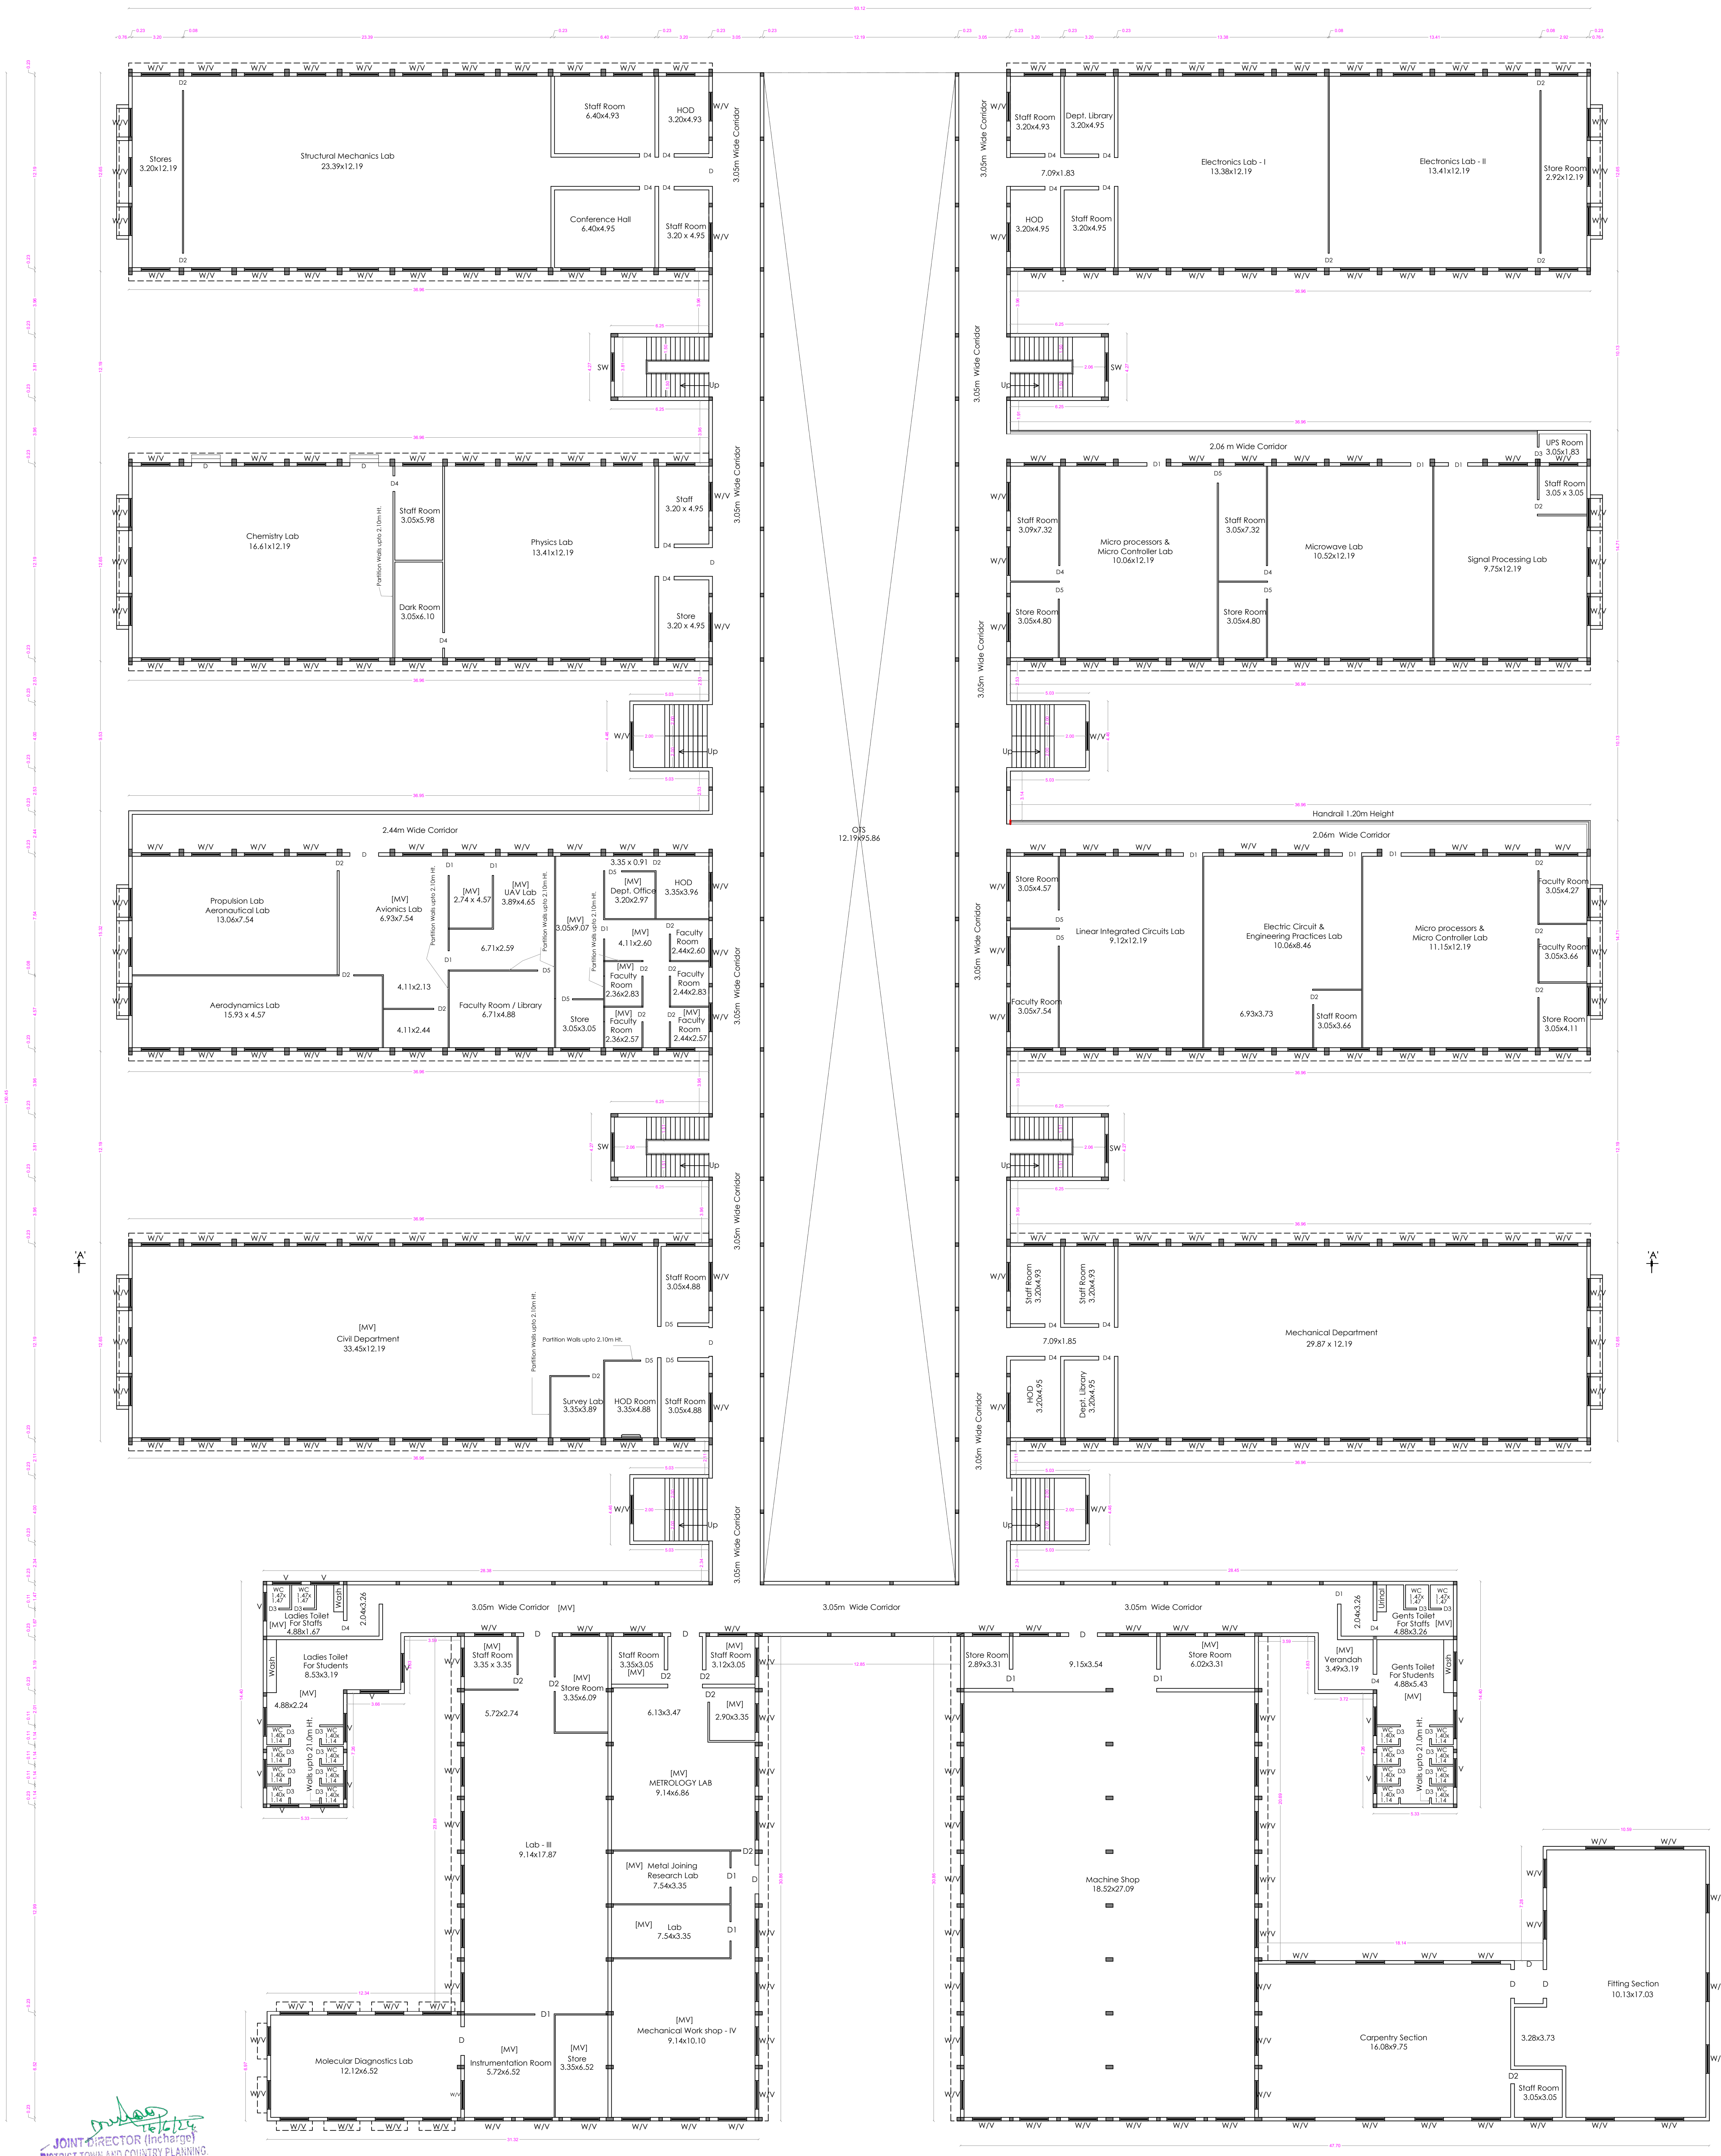

Stores 3.20x12.19
Structural Mechanics Lab 23.39x12.19
Staff Room 6.40x4.93
HOD 3.20x4.93
Conference Hall 6.40x4.95
Staff Room 3.20 x 4.95
3.05m Wide Corridor
SW
Up
Chemistry Lab 16.61x12.19
Partition Walls upto 2.10m Ht.
Staff Room 3.05x5.98
Dark Room 3.05x6.10
Physics Lab 13.41x12.19
Staff 3.20 x 4.95
Store 3.20 x 4.95
2.44m Wide Corridor
Propulsion Lab Aeronautical Lab 13.06x7.54
Aerodynamics Lab 15.93 x 4.57
[MV] Avionics Lab 6.93x7.54
[MV] 2.74 x 4.57
[MV] UAV Lab 3.89x4.65
6.71x2.59
4.11x2.13
4.11x2.44
Faculty Room / Library 6.71x4.88
[MV] 3.05x9.07
Store 3.05x3.05
3.35 x 0.91
[MV] Dept. Office 3.20x2.97
HOD 3.35x3.96
[MV] 4.11x2.60
Faculty Room 2.44x2.60
[MV] Faculty Room 2.36x2.83
Faculty Room 2.44x2.83
[MV] Faculty Room 2.36x2.57
[MV] Faculty Room 2.44x2.57
[MV] Civil Department 33.45x12.19
Survey Lab 3.35x3.89
HOD Room 3.35x4.88
Staff Room 3.05x4.88
'A'
OTS 12.19x95.86
Staff Room 3.20x4.93
Dept. Library 3.20x4.95
7.09x1.83
HOD 3.20x4.95
Staff Room 3.20x4.95
Electronics Lab - I 13.38x12.19
Electronics Lab - II 13.41x12.19
Store Room 2.92x12.19
2.06 m Wide Corridor
UPS Room 3.05x1.83
Staff Room 3.09x7.32
Micro processors & Micro Controller Lab 10.06x12.19
Store Room 3.05x4.80
Staff Room 3.05x7.32
Microwave Lab 10.52x12.19
Staff Room 3.05 x 3.05
Signal Processing Lab 9.75x12.19
Handrail 1.20m Height
Store Room 3.05x4.57
Faculty Room 3.05x7.54
Linear Integrated Circuits Lab 9.12x12.19
Electric Circuit & Engineering Practices Lab 10.06x8.46
6.93x3.73
Staff Room 3.05x3.66
Micro processors & Micro Controller Lab 11.15x12.19
Faculty Room 3.05x4.27
Faculty Room 3.05x3.66
Store Room 3.05x4.11
Staff Room 3.20x4.93
Staff Room 3.20x4.93
7.09x1.85
HOD 3.20x4.95
Dept. Library 3.20x4.95
Mechanical Department 29.87 x 12.19
3.05m Wide Corridor [MV]
Ladies Toilet For Staffs 4.88x1.67
Ladies Toilet For Students 8.53x3.19
[MV] 4.88x2.24
Walls upto 21.0m Ht.
Wash
2.04x3.26
[MV] Staff Room 3.35 x 3.35
5.72x2.74
[MV] Store Room 3.35x6.09
Staff Room 3.35x3.05 [MV]
6.13x3.47
[MV] Staff Room 3.12x3.05
[MV] 2.90x3.35
[MV] METROLOGY LAB 9.14x6.86
Lab - III 9.14x17.87
[MV] Metal Joining Research Lab 7.54x3.35
[MV] Lab 7.54x3.35
Molecular Diagnostics Lab 12.12x6.52
[MV] Instrumentation Room 5.72x6.52
[MV] Store 3.35x6.52
[MV] Mechanical Work shop - IV 9.14x10.10
Store Room 2.89x3.31
9.15x3.54
[MV] Store Room 6.02x3.31
[MV] Verandah 3.49x3.19
Urinal
Gents Toilet For Staffs [MV] 4.88x3.26
Gents Toilet For Students 4.88x5.43 [MV]
Machine Shop 18.52x27.09
Carpentry Section 16.08x9.75
3.28x3.73
Staff Room 3.05x3.05
Fitting Section 10.13x17.03

GROUND FLOOR PLAN

SHEET No : 18

SNR SONS CHARITABLE TRUST

SRI RAMAKRISHNA ENGINEERING COLLEGE
COIMBATORE - 22

6. LABORATORY

AREA STATEMENT

FLOOR NAME	FSI Area SQM	Non FSI SQM	TOTAL SQM
GROUND FLOOR	6944.00	----	6944.00
FIRST FLOOR	6727.00	----	6727.00
TERRACE FLOOR	-----	149.63	149.63
TOTAL all Floors	13671.00	149.63	13820.63

TOTAL F.S.I. AREA	13671.00 Sqm
HEIGHT OF THE BUILDING	12.80 m

* All Dimensions are in metre.

SCHEDULE OF JOINERY

		METRE
D	DOOR	1.83 x 2.10
D1	DOOR	1.22 x 2.10
D2	DOOR	0.91 x 2.10
D3	DOOR	0.76 x 2.10
D4	DOOR	0.99 x 2.10
D5	DOOR	1.07 x 2.10
W	WINDOW	1.83 x 1.50
SW	STAIRCASE WINDOW	1.83 x 1.22
V	VENTILATOR	1.83 x 0.61

EXG. STAIRCASE DETAILS

WIDTH - 1.50 m
TREAD - 0.30 m
RISE - 0.15 m

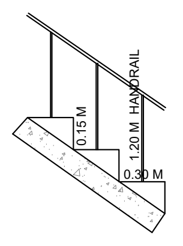

PRO. STAIRCASE DETAILS

WIDTH - 2.00 m
TREAD - 0.30 m
RISE - 0.15 m

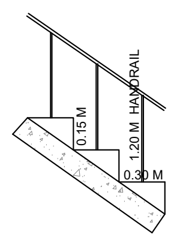

N.S. PANNEERSELVAM
M.I.S.E., M.E., (Struct)., A.M.I.E., A.I.V.,
Chartered Structural Engineer & Valuer
CB/ISE/LM/229
SPU & ASSOCIATES
Engineers, Valuers& Builders & Surveyors,
282-A, Perur, Main Road
Selvapuram, Coimbatore - 641 026
Coimbatore LPA/SE/
GR /19/03/006

STRUCTURAL ENGINEER

For SNR SONS CHARITABLE TRUST
C.V RAMKUMAR
CHIEF EXECUTIVE

APPLICANT

C. NATARAJAN, B.E.,
Consulting Engineer
NAVEEN ASSOCIATES
364, Second St., Extension
Gandhipuram, Coimbatore - 641 012.
COIMBATORE LPA / RE /
GR-I / 19 / 03 / 002

LBS/ REGISTERED ENGINEER

16/6/24
JOINT DIRECTOR (Incharge)
DISTRICT TOWN AND COUNTRY PLANNING.
COIMBATORE.
14/6/24

PLAN SHOWING THE EXISTING BUILDING IN S.F. No : 420/1A, 421/1, 421/2C, 422/1A, 1B, 2, 424, 433, 434, 435, 436, 437/1, 2A, 2B2, 438/1, 2C, 440/2, 442/1A, 1B, 2B, 443/2A2, 2B, 444/2A, 2B, 445/2, 446/1B,2B, 2C, 2D, 447/1,2, 448/1 & 2 AT CHINNAVEDAMPATTI VILLAGE, COIMBATORE CORPORATION. SCALE 1: 100

CHINNAVEDAMPATTI D.D. PLAN No : 8

N

ONLINE APPLICATION No:
SWP/BPA/210228/2024

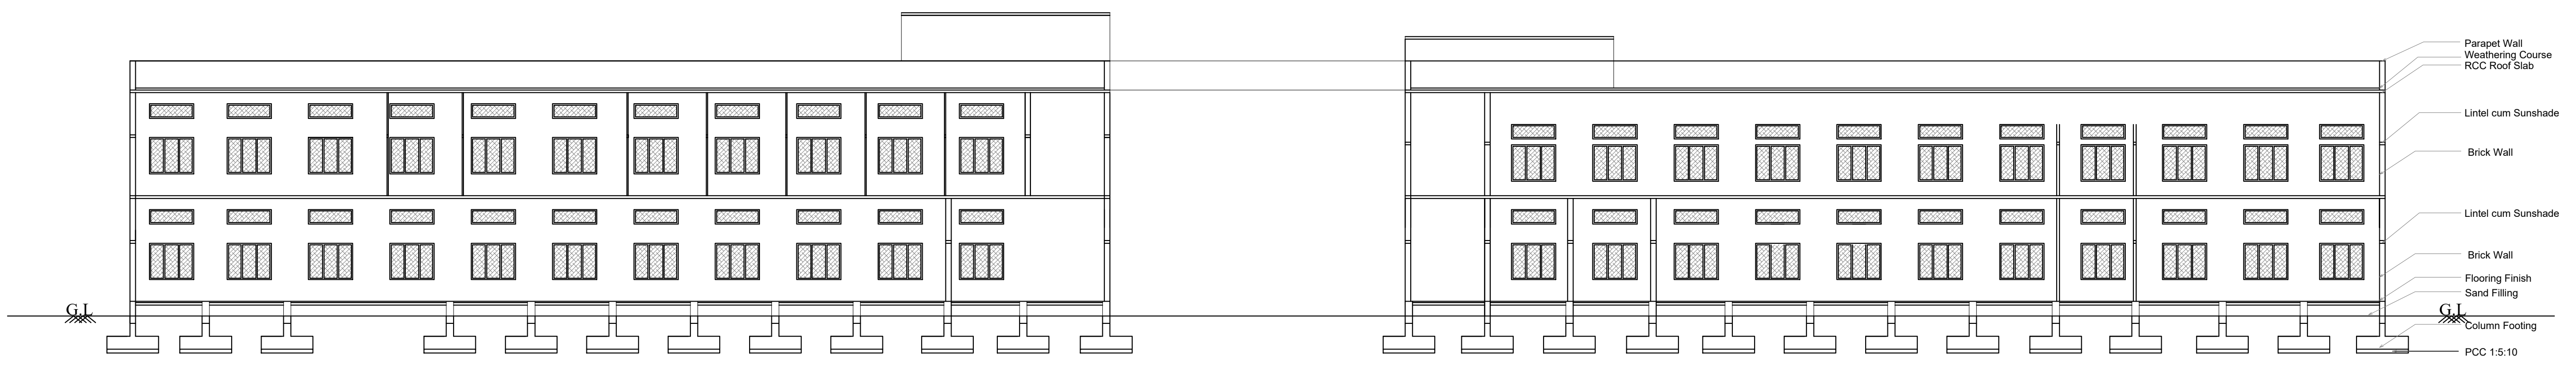

SECTION ON A A

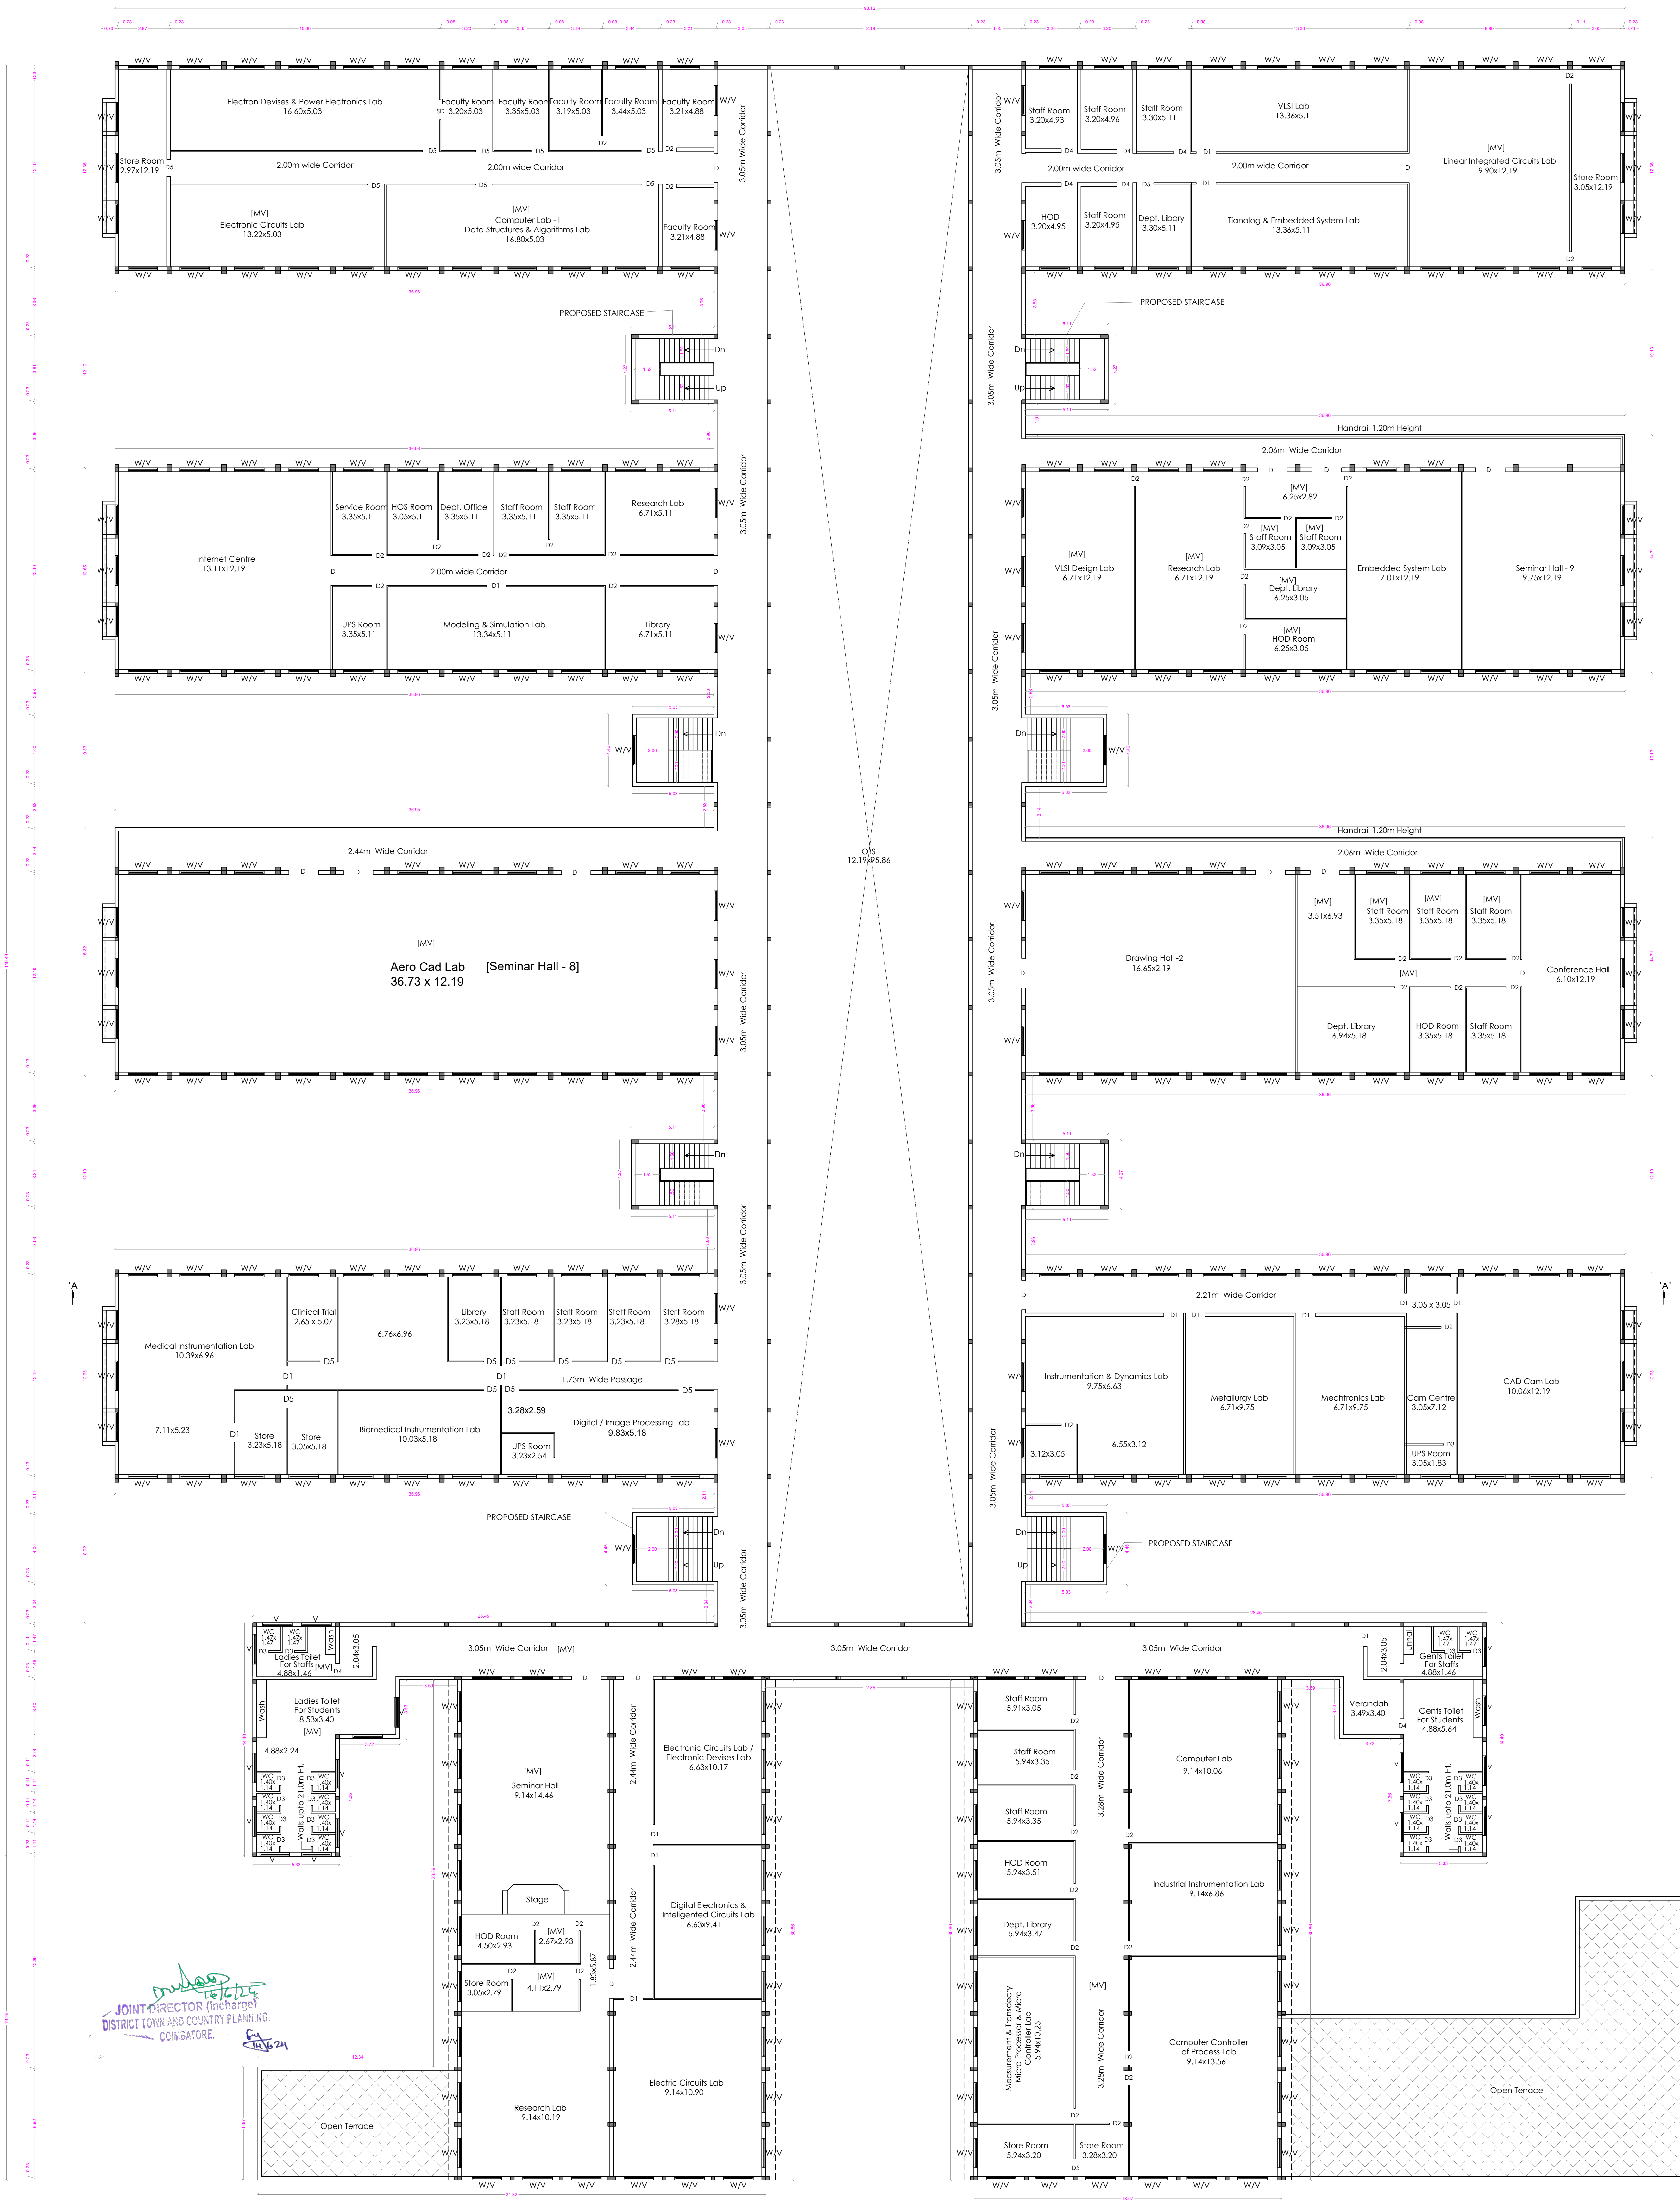

JOINT DIRECTOR (Incharge)
DISTRICT TOWN AND COUNTRY PLANNING
COIMBATORE.
16/6/24
14/6/24

FIRST FLOOR PLAN

SHEET No : 19

SNR SONS CHARITABLE TRUST

SRI RAMAKRISHNA ENGINEERING COLLEGE
COIMBATORE - 22

6. LABORATORY

AREA STATEMENT

FLOOR NAME	FSI Area SQM	Non FSI SQM	TOTAL SQM
GROUND FLOOR	6944.00	----	6944.00
FIRST FLOOR	6727.00	----	6727.00
TERRACE FLOOR	-----	149.63	149.63
TOTAL all Floors	13671.00	149.63	13820.63

TOTAL F.S.I. AREA	13671.00 Sqm
HEIGHT OF THE BUILDING	12.80 m

* All Dimensions are in metre.

SCHEDULE OF JOINERY

		METRE
D	DOOR	1.83 x 2.10
D1	DOOR	1.22 x 2.10
D2	DOOR	0.91 x 2.10
D3	DOOR	0.76 x 2.10
D4	DOOR	0.99 x 2.10
D5	DOOR	1.07 x 2.10
D6	DOOR	1.00 x 2.10
SD	SLIDING DOOR	1.22 x 2.10
W	WINDOW	1.83 x 1.50
SW	STAIRCASE WINDOW	1.83 x 1.22
V	VENTILATOR	1.83 x 0.61

EXG. STAIRCASE DETAILS

WIDTH - 1.50 m
TREAD - 0.30 m
RISE - 0.15 m

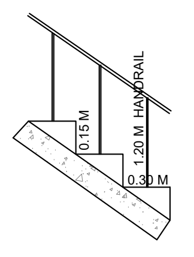

PRO. STAIRCASE DETAILS

WIDTH - 2.00 m
TREAD - 0.30 m
RISE - 0.15 m

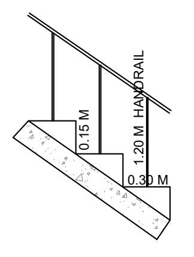

N.S. PANNEERSELVAM
M.I.S.E.,M.E.,(Struct).,A.M.I.E.,A.I.V.,
Chartered Structural Engineer & Valuer
CB/ISE/LM/229
SPU & ASSOCIATES
Engineers, Valuers& Builders & Surveyors,
282-A, Perur ,Main Road
Selvapuram,Coimbatore - 641 026
Coimbatore LPA/SE/
GR /19/03/006

STRUCTURAL ENGINEER

For SNR SONS CHARITABLE TRUST
C.V RAMKUMAR
CHIEF EXECUTIVE

APPLICANT

C. NATARAJAN, B.E.,
Consulting Engineer
NAVEEN ASSOCIATES
364, Second St., Extension
Gandhipuram, Coimbatore - 641 012.
COIMBATORE LPA / RE /
GR-I / 19 / 03 / 002

LBS/ REGISTERED ENGINEER

PLAN SHOWING THE EXISTING BUILDING IN S.F. No : 420/1A, 421/1, 421/2C, 422/1A, 1B, 2, 424, 433, 434, 435, 436,
437/1, 2A, 2B2, 438/1, 2C, 440/2, 442/1A, 1B, 2B, 443/2A2, 2B, 444/2A, 2B, 445/2, 446/1B,2B, 2C, 2D, 447/1,2, 448/1 & 2 AT
CHINNAVEDAMPATTI VILLAGE, COIMBATORE CORPORATION. SCALE 1: 100
CHINNAVEDAMPATTI D.D. PLAN No : 8

N

ONLINE APPLICATION No:
SWP/BPA/210228/2024

SHEET No : 20

SNR SONS CHARITABLE TRUST

SRI RAMAKRISHNA ENGINEERING COLLEGE
COIMBATORE - 22

6. LABORATORY

AREA STATEMENT

FLOOR NAME	FSI Area SQM	Non FSI SQM	TOTAL SQM
GROUND FLOOR	6944.00	----	6944.00
FIRST FLOOR	6727.00	----	6727.00
TERRACE FLOOR	-----	149.63	149.63
TOTAL all Floors	13671.00	149.63	13820.63

TOTAL F.S.I. AREA	13671.00 Sqm
HEIGHT OF THE BUILDING	12.80 m

* All Dimensions are in metre.

SCHEDULE OF JOINERY

		METRE
D	DOOR	1.83 x 2.10
D1	DOOR	1.22 x 2.10
D2	DOOR	0.91 x 2.10
D3	DOOR	0.76 x 2.10
D4	DOOR	0.99 x 2.10
D5	DOOR	1.07 x 2.10
D6	DOOR	1.00 x 2.10
W	WINDOW	1.83 x 1.50
SW	STAIRCASE WINDOW	1.83 x 1.22
V	VENTILATOR	1.83 x 0.61

EXG. STAIRCASE DETAILS

WIDTH - 1.50 m
TREAD - 0.30 m
RISE - 0.15 m

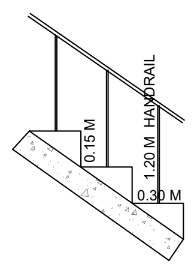

PRO. STAIRCASE DETAILS

WIDTH - 2.00 m
TREAD - 0.30 m
RISE - 0.15 m

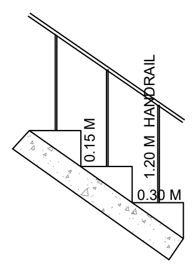

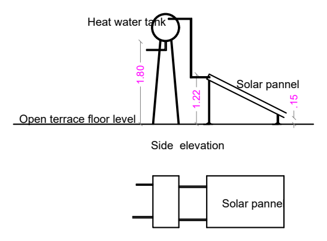

SOLAR WATER HEATER

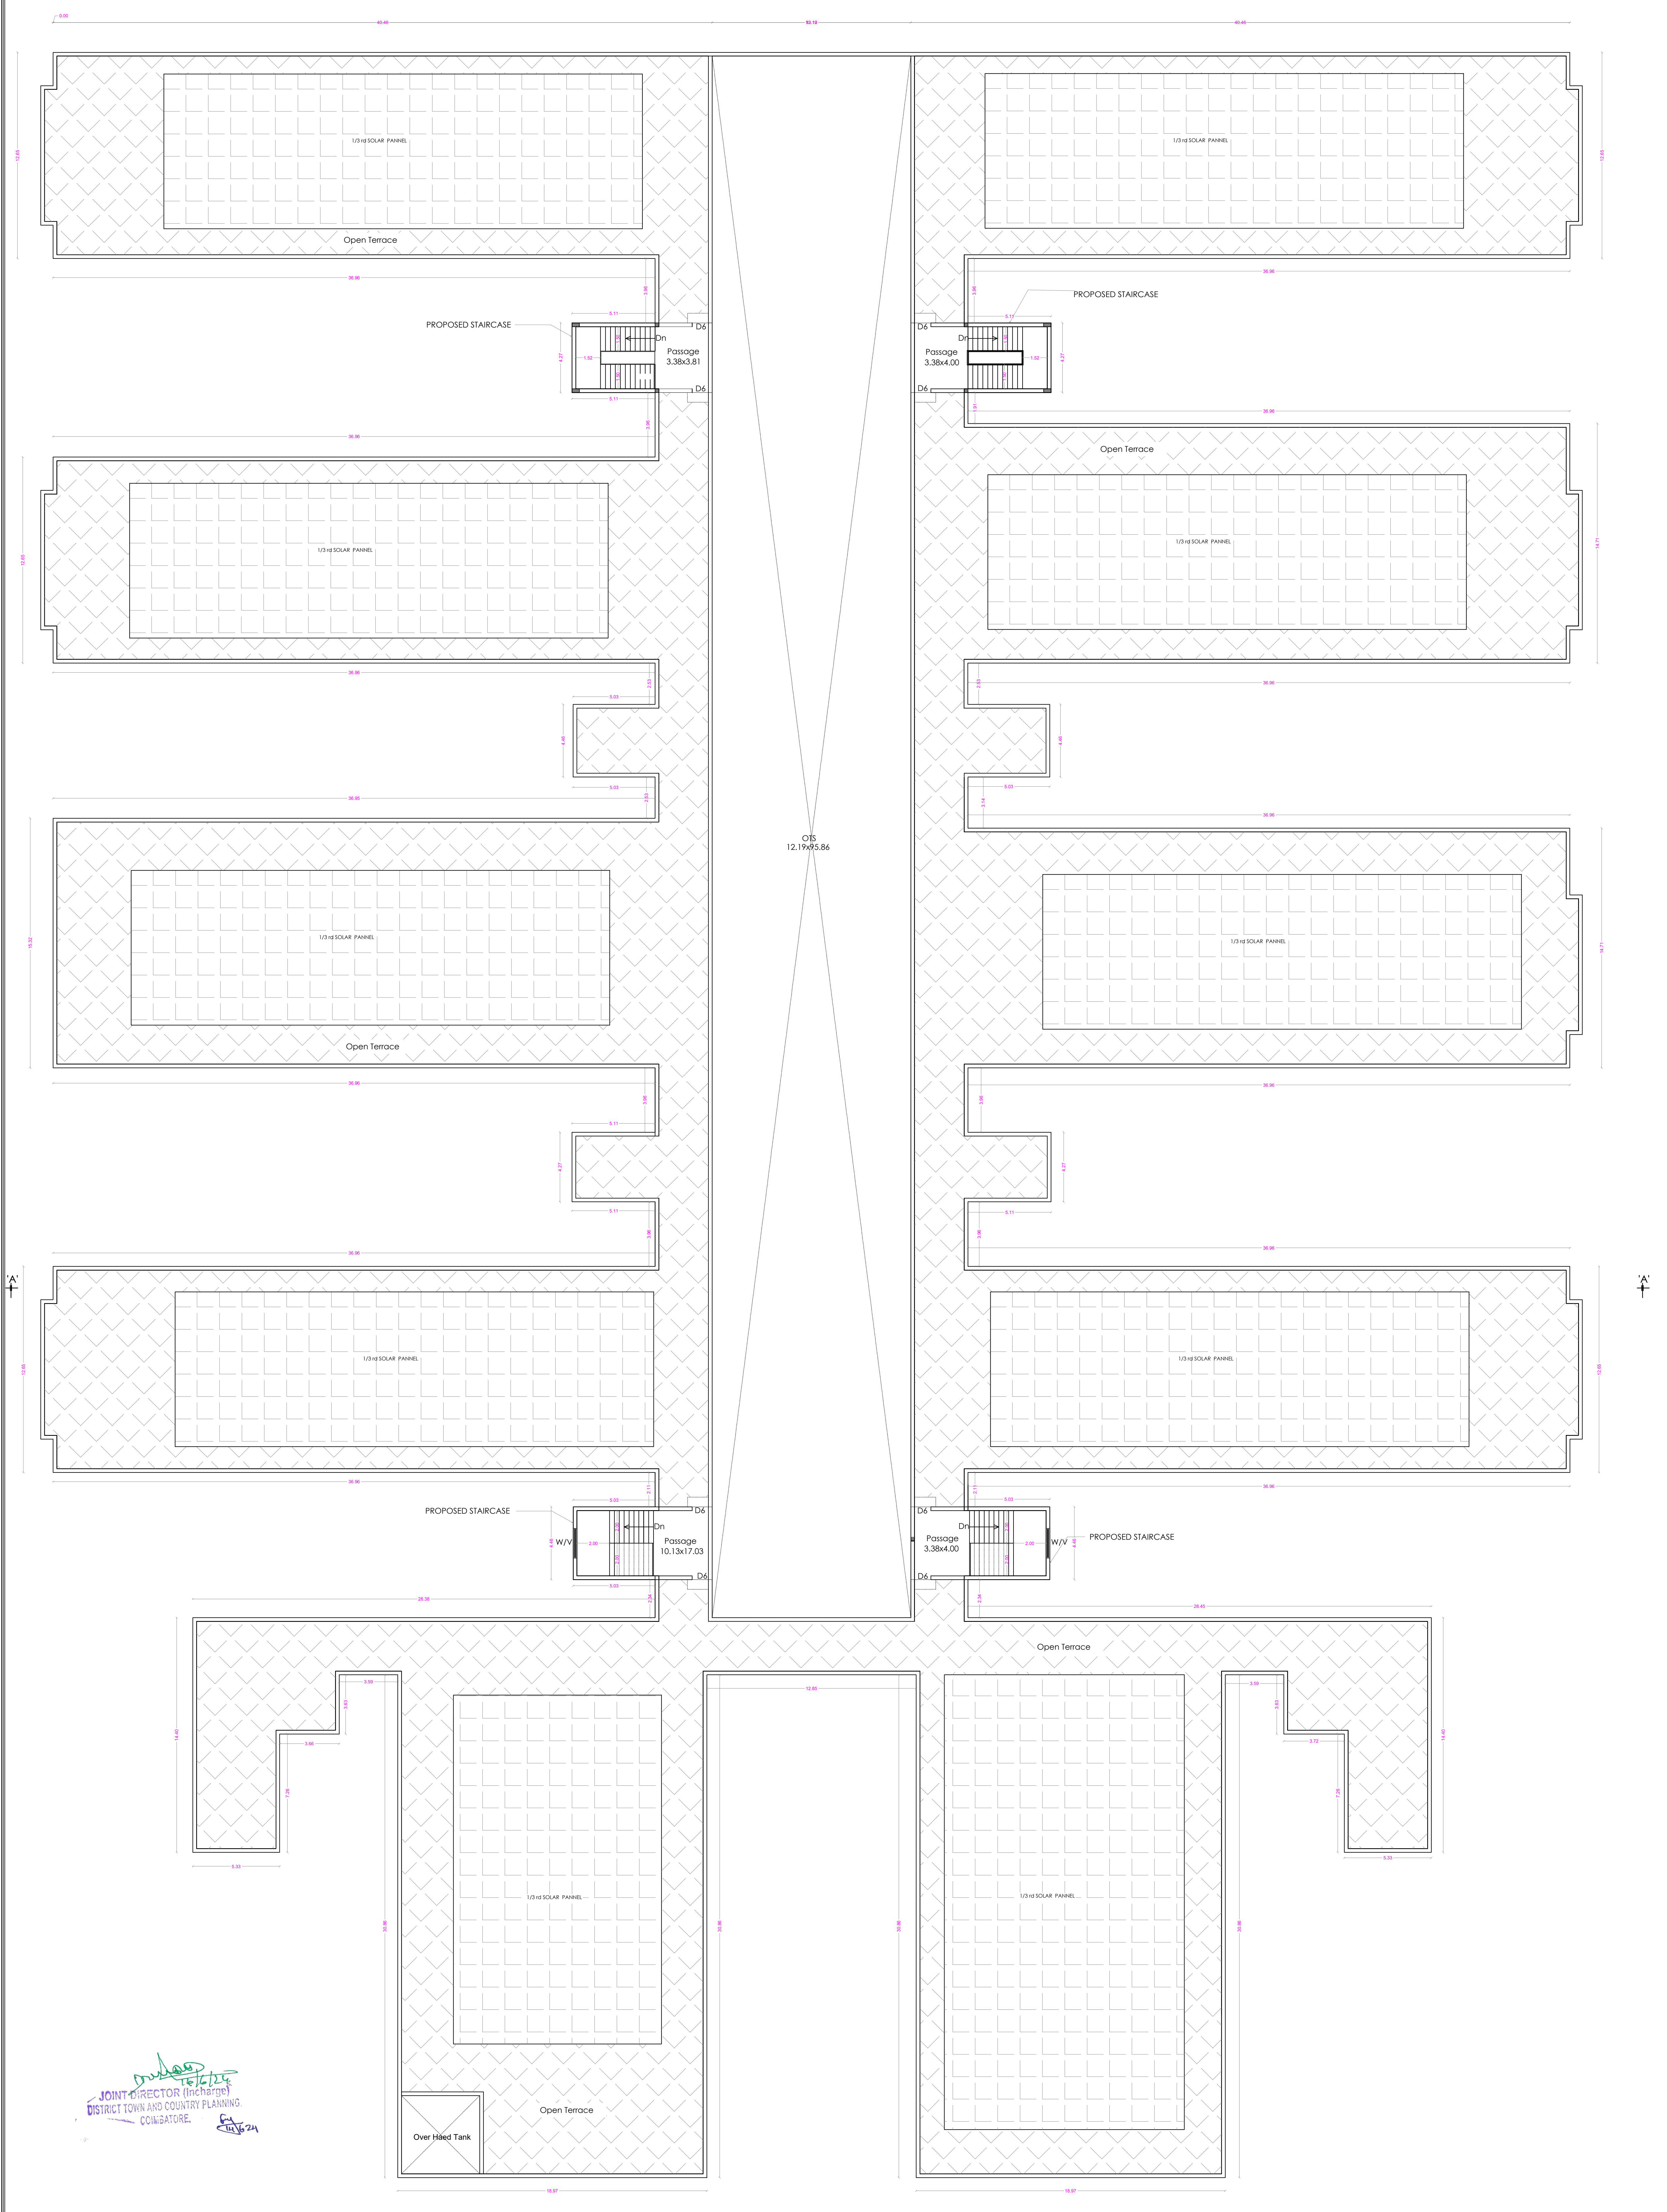

JOINT DIRECTOR (Incharge)
DISTRICT TOWN AND COUNTRY PLANNING.
COIMBATORE.
16/6/24
14/6/24

TERRACE FLOOR PLAN

N.S. PANNEERSELVAM
M.I.S.E.,M.E.,(Struct).,A.M.I.E.,A.I.V.,
Chartered Structural Engineer & Valuer
CB/ISE/LM/229
SPU & ASSOCIATES
Engineers, Valuers& Builders & Surveyors,
282-A, Perur ,Main Road
Selvapuram,Coimbatore - 641 026
Coimbatore LPA/SE/
GR /19/03/006

STRUCTURAL ENGINEER

For SNR SONS CHARITABLE TRUST
C.V RAMKUMAR
CHIEF EXECUTIVE

APPLICANT

C. NATARAJAN, B.E.,
Consulting Engineer
NAVEEN ASSOCIATES
364, Second St., Extension
Gandhipuram, Coimbatore - 641 012.
COIMBATORE LPA / RE /
GR-I / 19 / 03 / 002

LBS/ REGISTERED ENGINEER

PLAN SHOWING THE EXISTING BUILDING IN S.F. No : 420/1A, 421/1, 421/2C, 422/1A, 1B, 2, 424, 433, 434, 435, 436, 437/1, 2A, 2B2, 438/1, 2C, 440/2, 442/1A, 1B, 2B, 443/2A2, 2B, 444/2A, 2B, 445/2, 446/1B,2B, 2C, 2D, 447/1,2, 448/1 & 2 AT CHINNAVEDAMPATTI VILLAGE, COIMBATORE CORPORATION.

SCALE 1: 100

CHINNAVEDAMPATTI D.D. PLAN No : 8

ONLINE APPLICATION No:
SWP/BPA/210228/2024

N

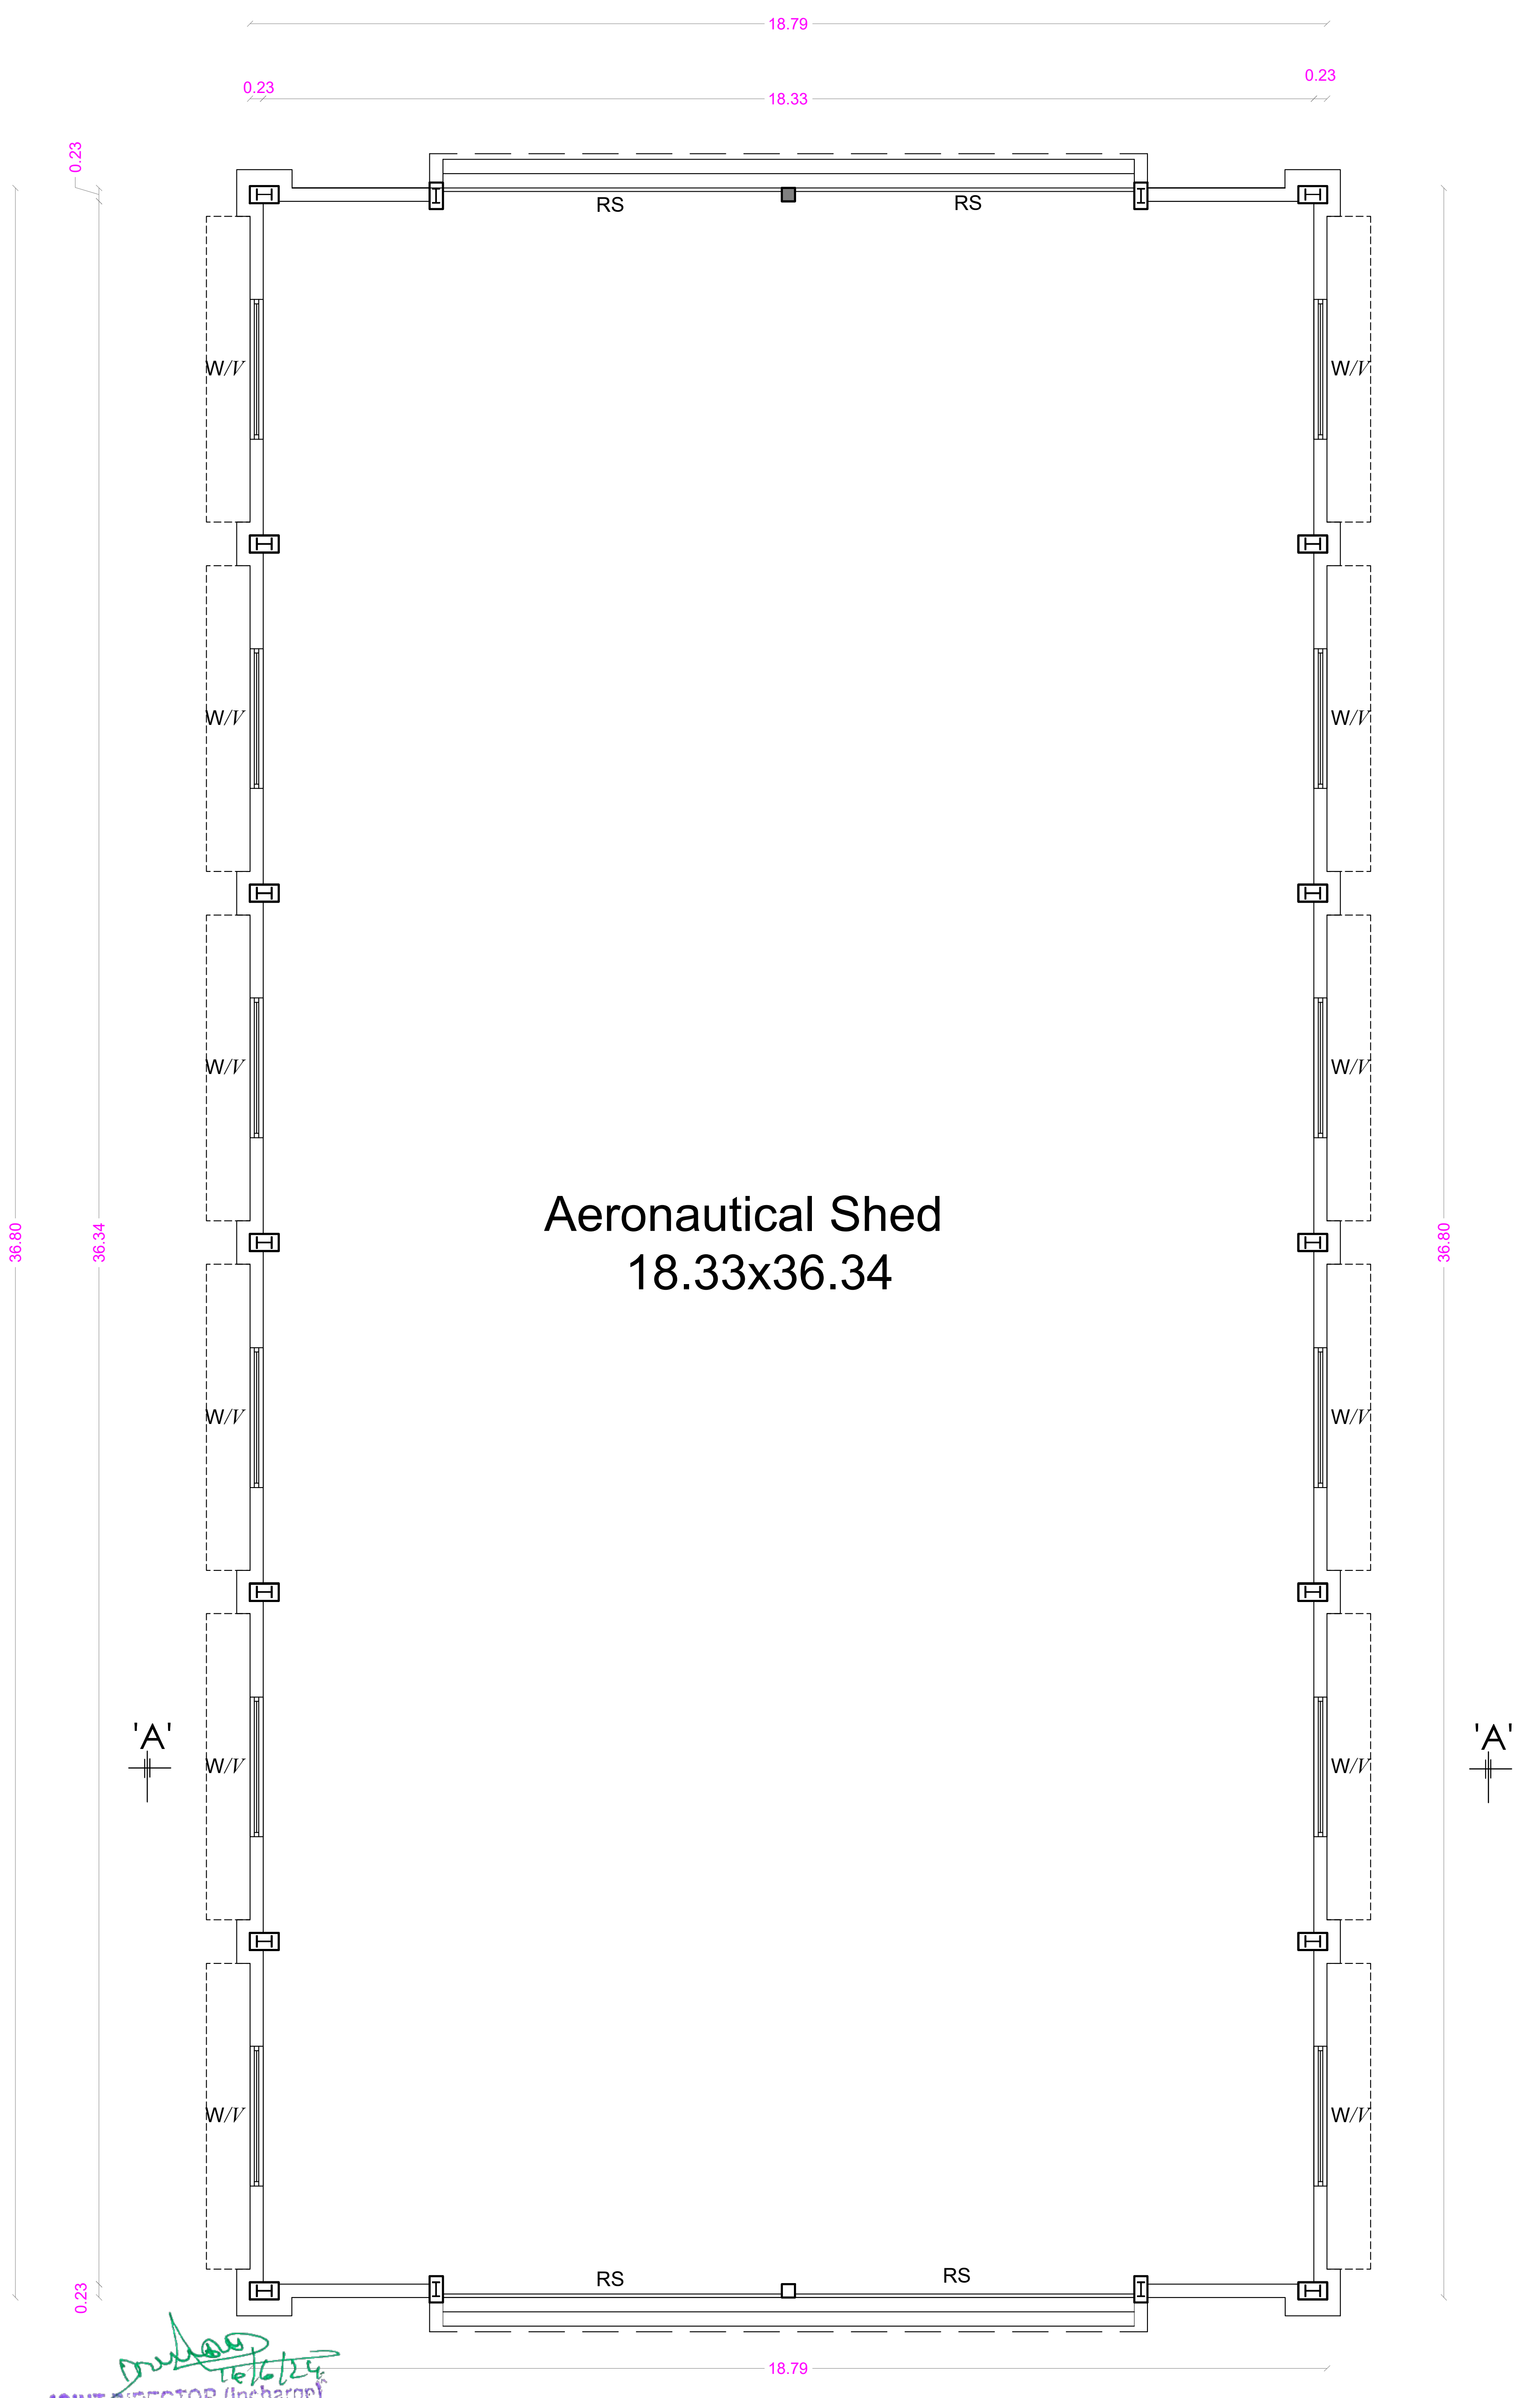

GROUND FLOOR PLAN

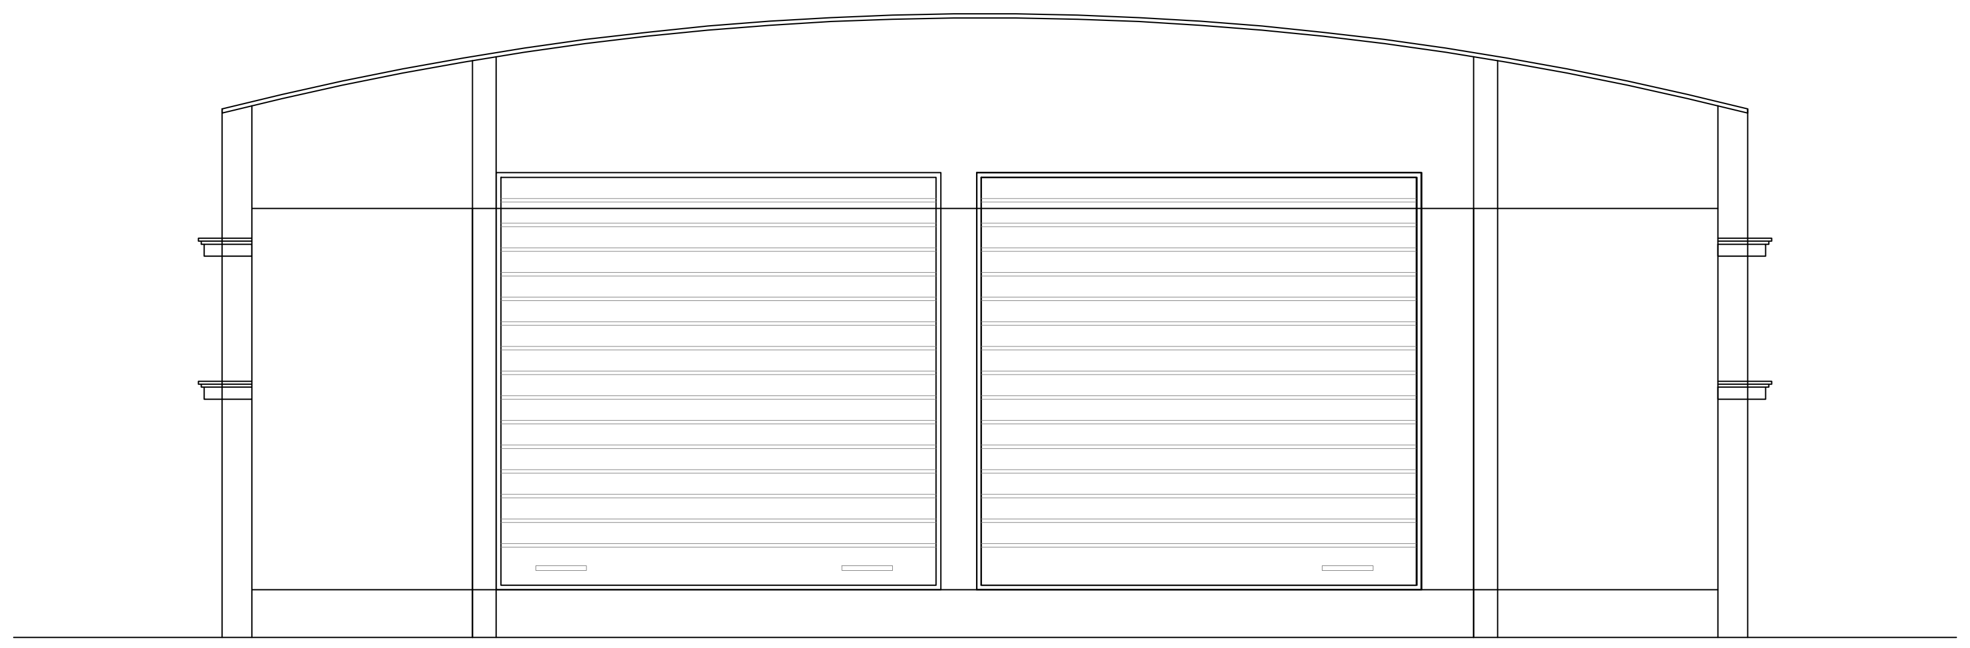

FRONT ELEVATION

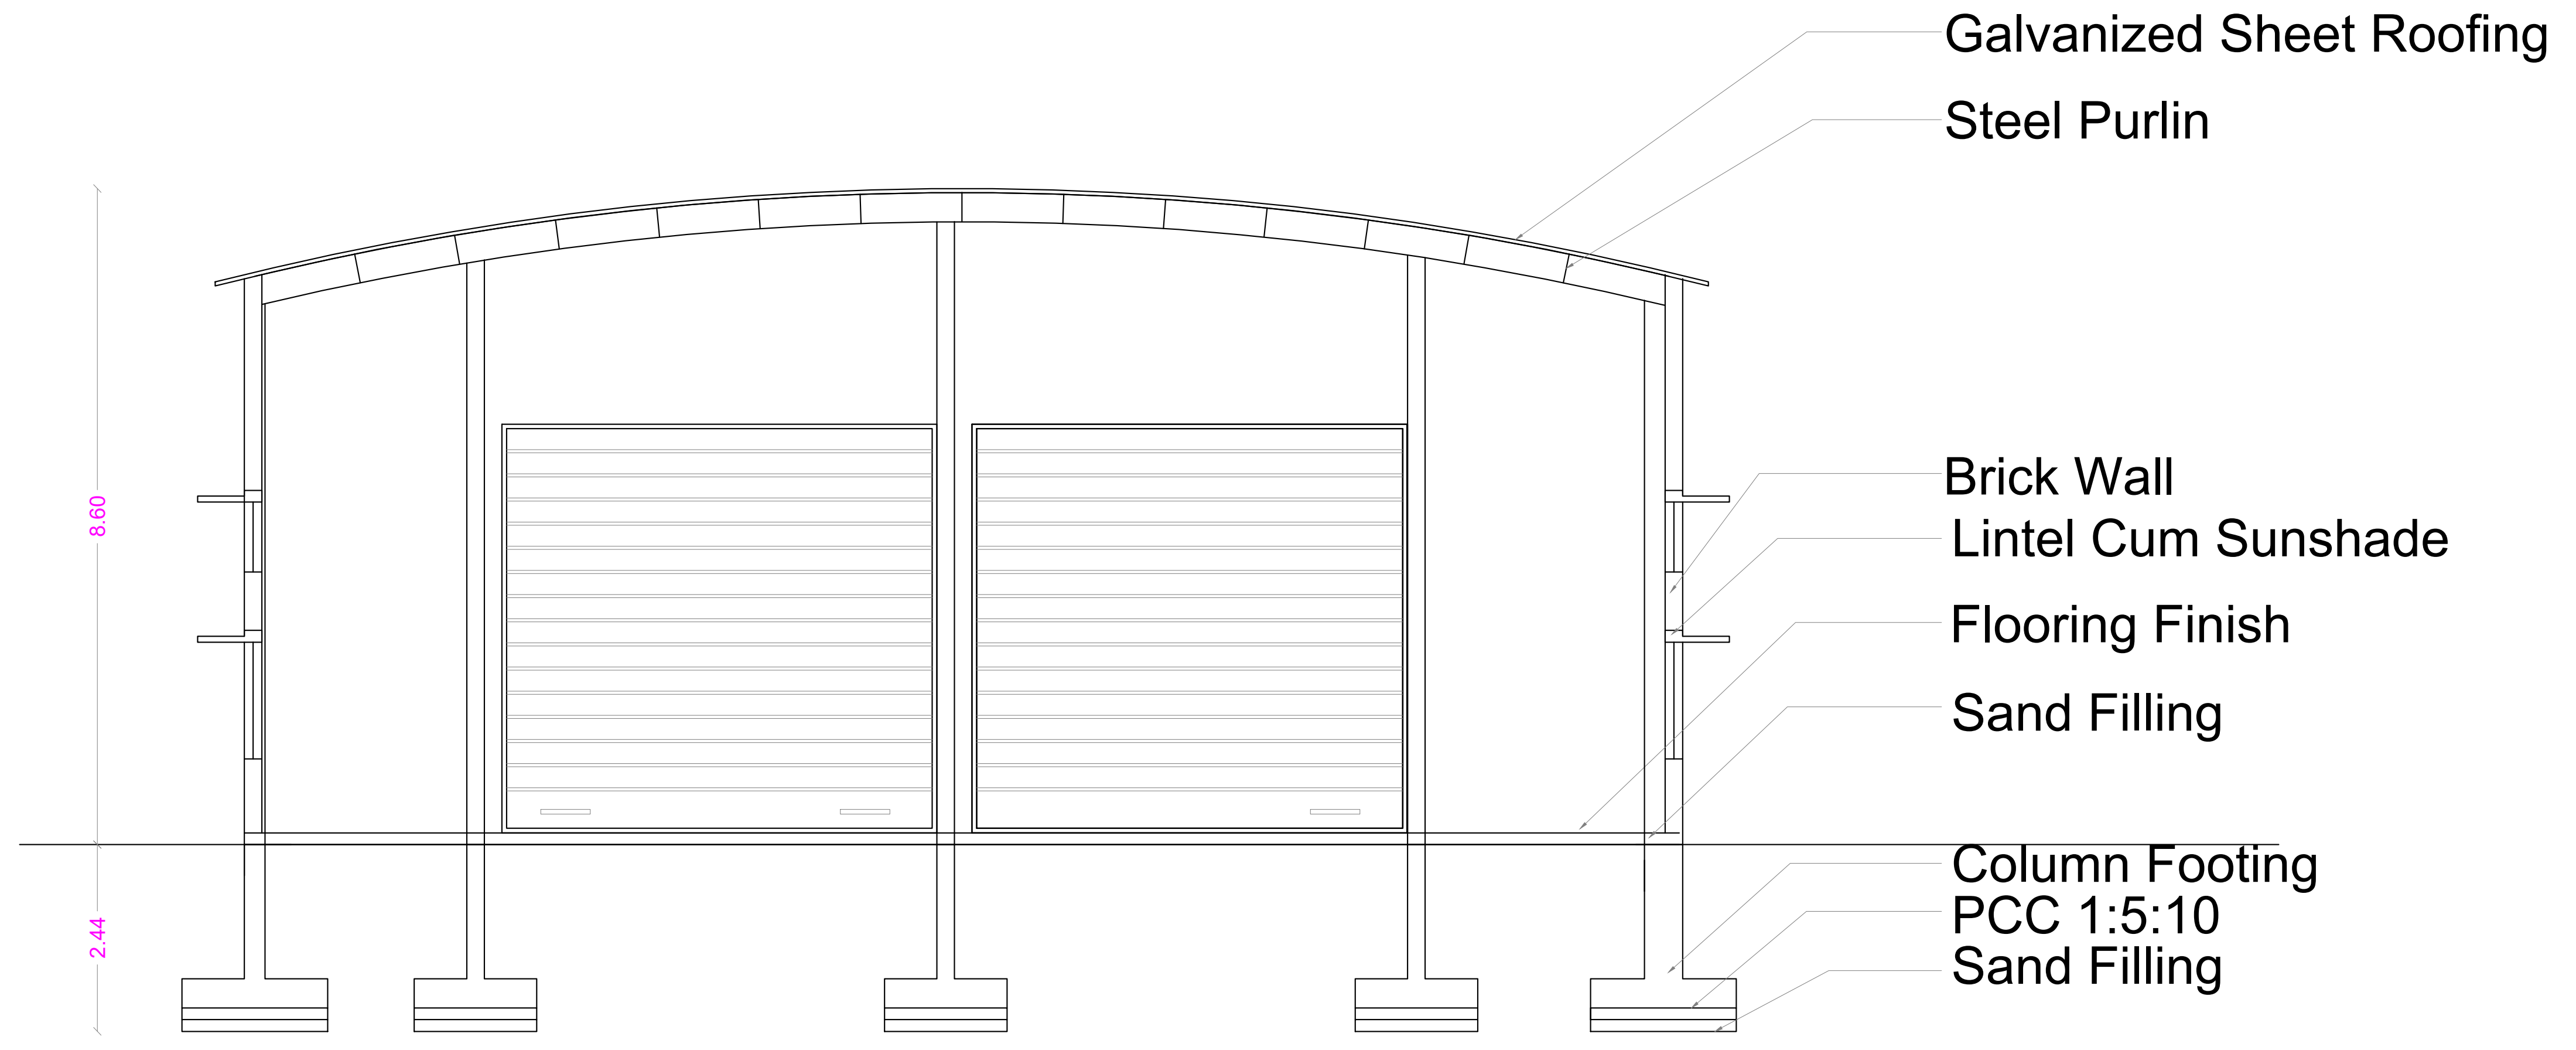

SECTION ON A A

JOINT DIRECTOR (Incharge)
DISTRICT TOWN AND COUNTRY PLANNING.
COIMBATORE.

16/6/24

14/6/24

SNR SONS CHARITABLE TRUST

SRI RAMAKRISHNA ENGINEERING COLLEGE
COIMBATORE - 22

7. AIR CRAFT HANGAR

AREA STATEMENT

FLOOR NAME	FSI Area SQM	Non FSI SQM	TOTAL SQM
GROUND FLOOR	691.65	----	691.65
TOTAL all Floors	691.65	----	691.65

TOTAL F.S.I. AREA	691.65 Sqm
HEIGHT OF THE BUILDING	8.60 m

* All Dimensions are in metre.

SCHEDULE OF JOINERY

		METRE
RS	ROLLING SHUTTER	5.79 x 4.88
W	WINDOW	2.44 x 1.50
V	VENTILATOR	2.44 x 0.91

N.S. PANNEERSELVAM
M.I.S.E.,M.E.,(Struct).,A.M.I.E.,A.I.V.,
Chartered Structural Engineer & Valuer
CB/ISE/LM/229
SPU & ASSOCIATES
Engineers, Valuers& Builders & Surveyors,
282-A, Perur ,Main Road
Selvapuram,Coimbatore - 641 026
Coimbatore LPA/SE/
GR /19/03/006

STRUCTURAL ENGINEER

For SNR SONS CHARITABLE TRUST
C.V RAMKUMAR
CHIEF EXECUTIVE

APPLICANT

C. NATARAJAN, B.E.,
Consulting Engineer
NAVEEN ASSOCIATES
364, Second St., Extension
Gandhipuram, Coimbatore - 641 012.
COIMBATORE LPA / RE /
GR-I / 19 / 03 / 002

LBS/ REGISTERED ENGINEER

PLAN SHOWING THE EXISTING BUILDING IN S.F. No : 420/1A, 421/1, 421/2C, 422/1A, 1B, 2, 424, 433, 434, 435, 436, 437/1, 2A, 2B2, 438/1, 2C, 440/2, 442/1A, 1B, 2B, 443/2A2, 2B, 444/2A, 2B, 445/2, 446/1B,2B, 2C, 2D, 447/1,2, 448/1 & 2 AT CHINNAVEDAMPATTI VILLAGE, COIMBATORE CORPORATION.

SCALE 1: 100

CHINNAVEDAMPATTI D.D. PLAN No : 8

ONLINE APPLICATION No:
SWP/BPA/210228/2024

N

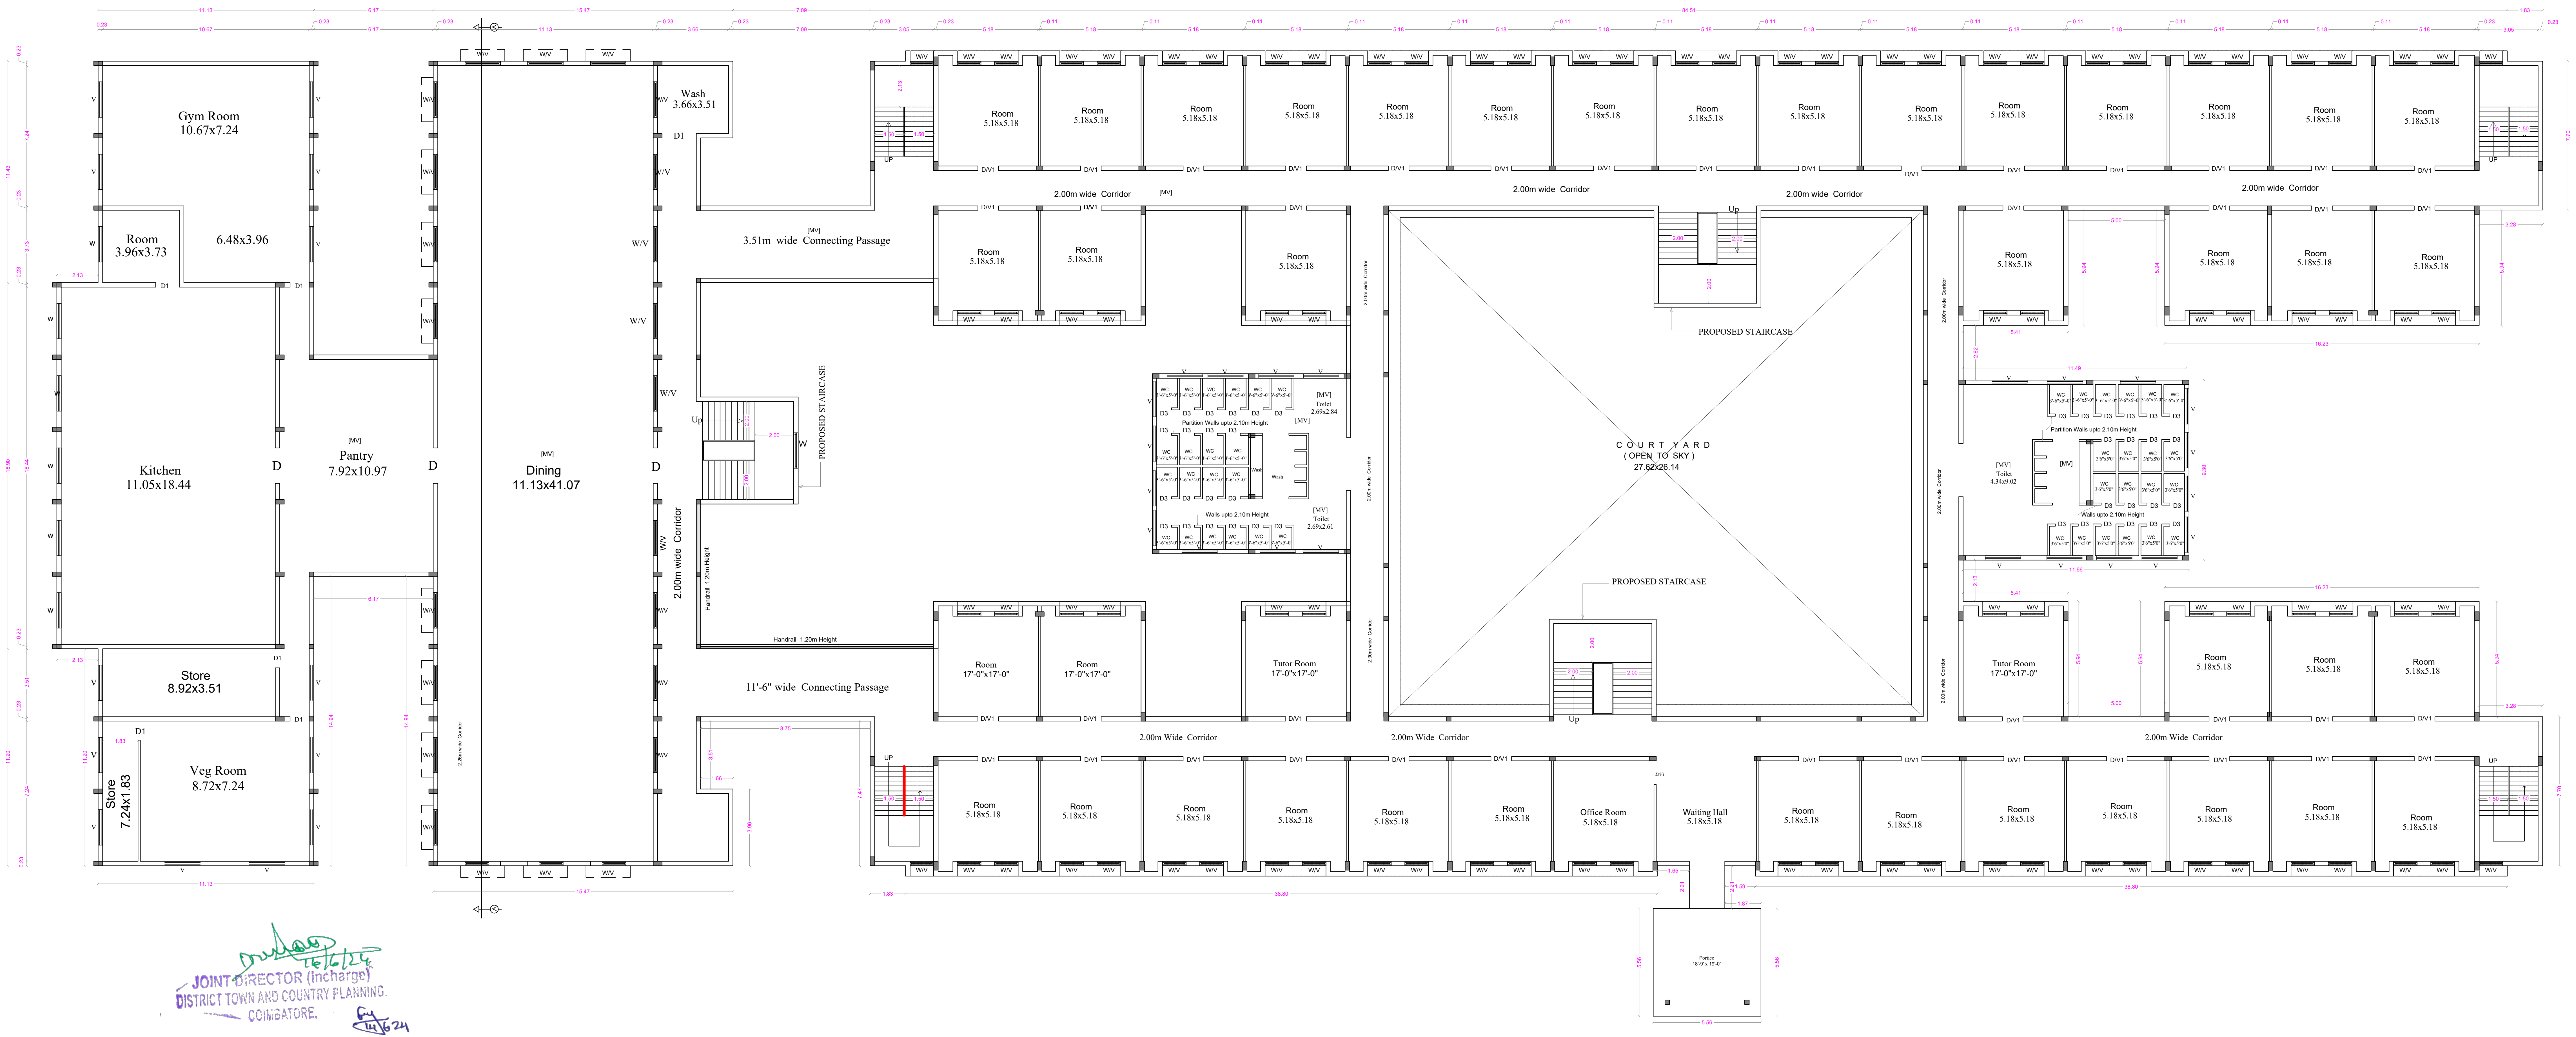

GROUND FLOOR PLAN

JOINT DIRECTOR (Incharge)
DISTRICT TOWN AND COUNTRY PLANNING.
COIMBATORE.
16/6/24
14/6/24

SHEET No : 22

SNR SONS CHARITABLE TRUST

SRI RAMAKRISHNA ENGINEERING COLLEGE
COIMBATORE - 22

8. BOYS HOSTEL - 1

AREA STATEMENT

FLOOR NAME	FSI Area SQM	Non FSI SQM	TOTAL SQM
GROUND FLOOR	3549.48	----	3549.48
FIRST FLOOR	2944.31	----	2944.31
SECOND FLOOR	2944.31	----	2944.31
TERRACE FLOOR	-----	203.11	203.11
TOTAL all Floors	9438.10	203.11	9641.21

TOTAL F.S.I. AREA	9438.10 Sqm
HEIGHT OF THE BUILDING	10.23 m

* All Dimensions are in metre.

SCHEDULE OF JOINERY

		METRE
MD	MAIN DOOR	3.05 x 2.10
D	DOOR	1.22 x 2.10
D1	DOOR	1.00 x 2.10
D2	DOOR	0.76 x 2.10
W	WINDOW	1.83 x 1.50
W1	WINDOW	1.20 x 1.80
V	VENTILATOR	0.46 x 0.91

STAIRCASE DETAILS

WIDTH - 1.50 m & 2.00 m
TREAD - 0.30 m
RISE - 0.15 m

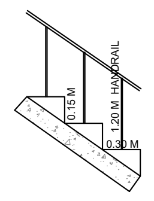

N.S. PANNEERSELVAM
M.I.S.E.,M.E.,(Struct).,A.M.I.E.,A.I.V.,
Chartered Structural Engineer & Valuer
CB/ISE/LM/229
SPU & ASSOCIATES
Engineers, Valuers& Builders & Surveyors,
282-A, Perur ,Main Road
Selvapuram,Coimbatore - 641 026
Coimbatore LPA/SE/
GR /19/03/006

STRUCTURAL ENGINEER

For SNR SONS CHARITABLE TRUST
C.V RAMKUMAR
CHIEF EXECUTIVE

APPLICANT

C. NATARAJAN, B.E.,
Consulting Engineer
NAVEEN ASSOCIATES
364, Second St., Extension
Gandhipuram, Coimbatore - 641 012.
COIMBATORE LPA / RE /
GR-I / 19 / 03 / 002

LBS/ REGISTERED ENGINEER

PLAN SHOWING THE EXISTING BUILDING IN S.F. No : 420/1A, 421/1, 421/2C, 422/1A, 1B, 2, 424, 433, 434, 435, 436,
437/1, 2A, 2B2, 438/1, 2C, 440/2, 442/1A, 1B, 2B, 443/2A2, 2B, 444/2A, 2B, 445/2, 446/1B,2B, 2C, 2D, 447/1,2, 448/1 & 2 AT
CHINNAVEDAMPATTI VILLAGE, COIMBATORE CORPORATION. SCALE 1: 100
CHINNAVEDAMPATTI D.D. PLAN No : 8

ONLINE APPLICATION No:
SWP/BPA/210228/2024

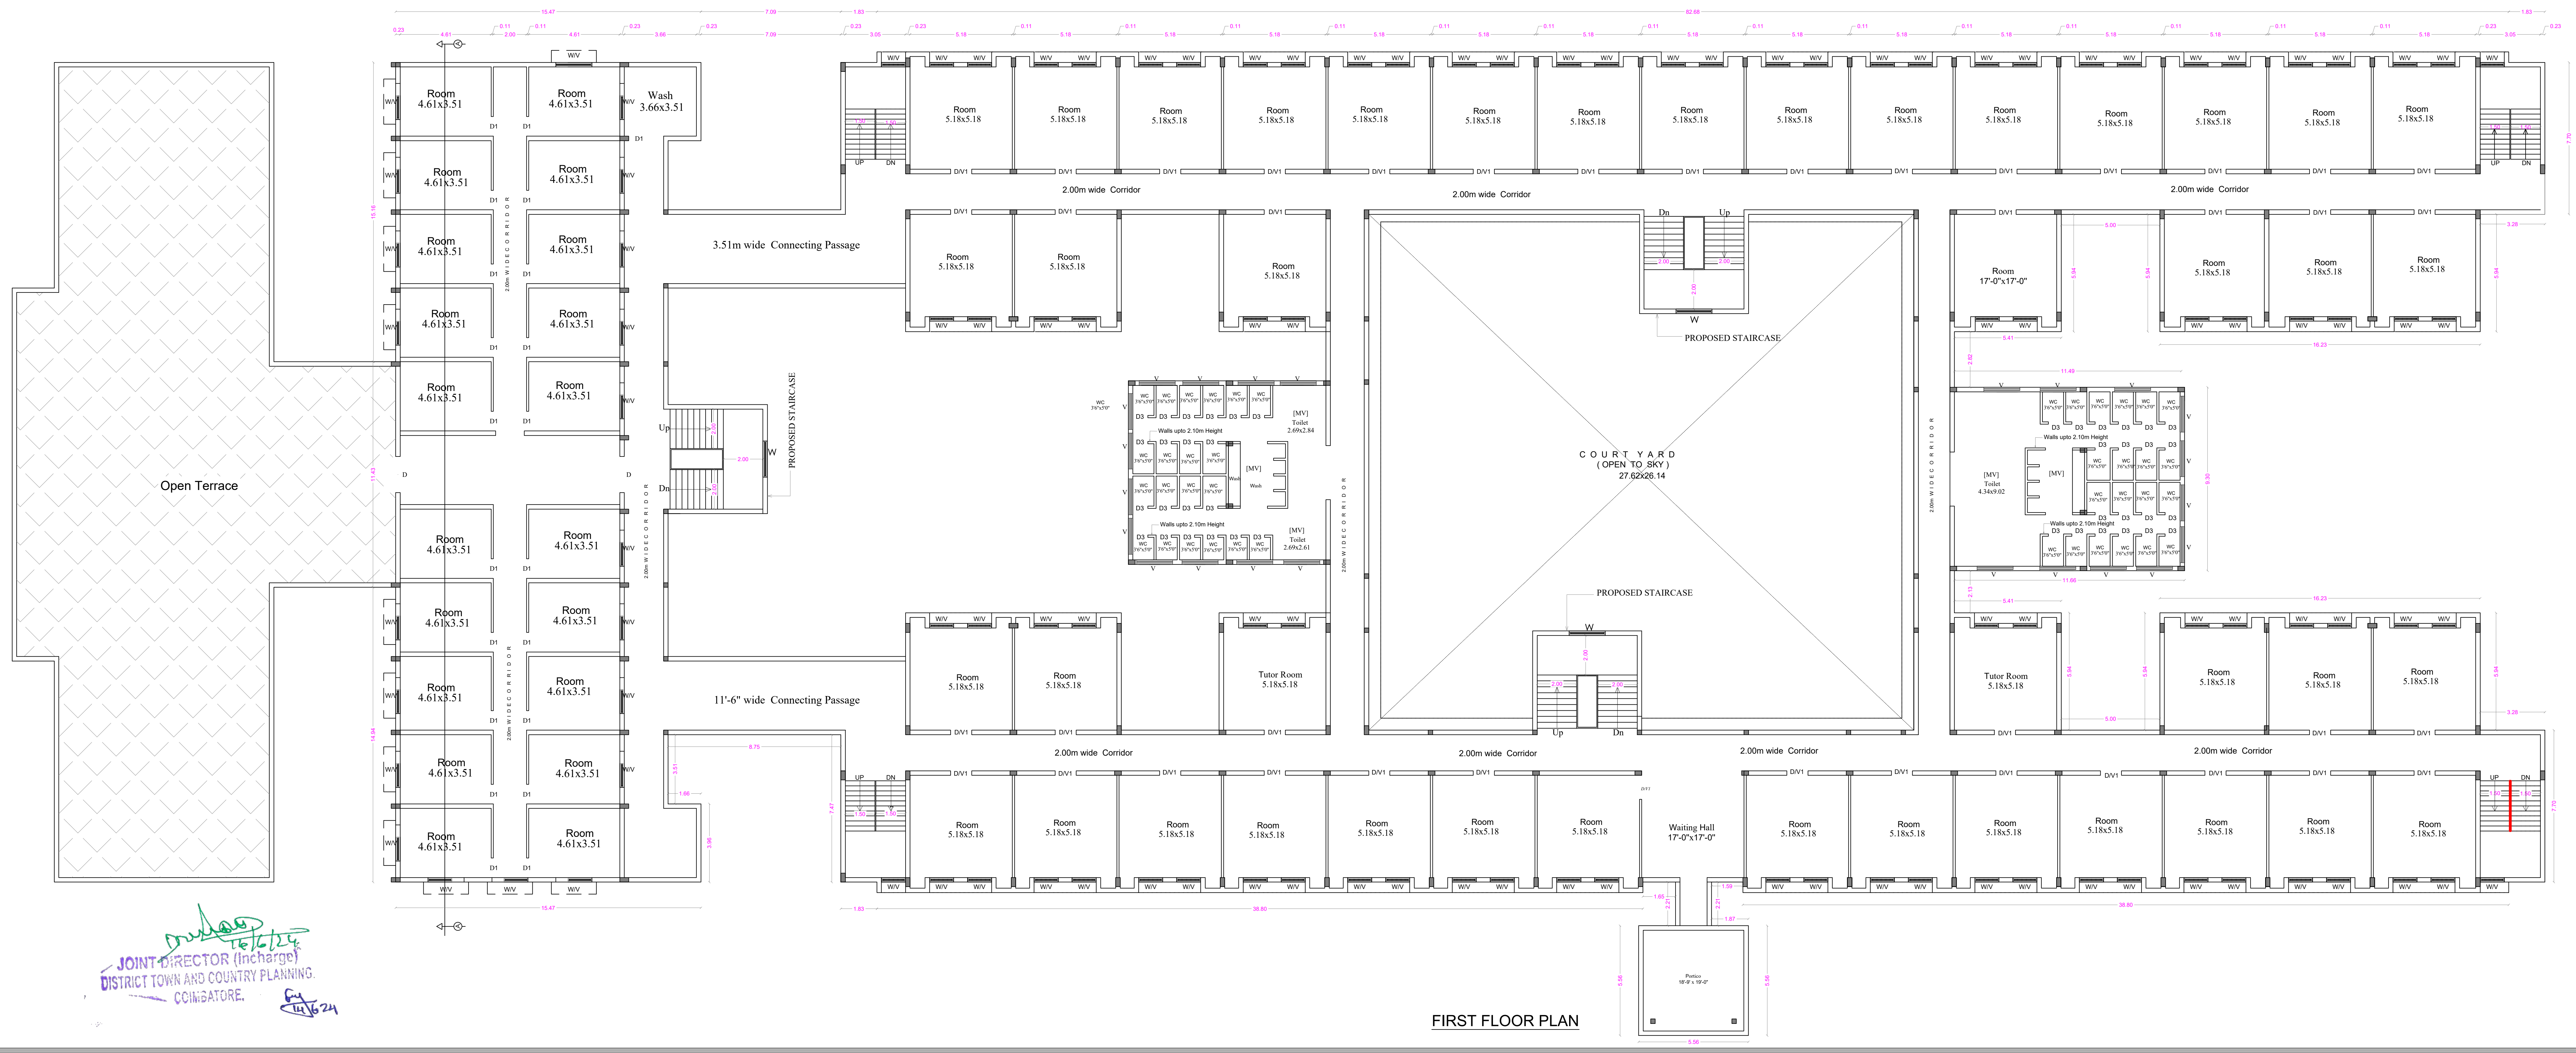

JOINT DIRECTOR (Incharge)
DISTRICT TOWN AND COUNTRY PLANNING.
COIMBATORE.

16/6/24

14/6/24

SHEET No : 23

SNR SONS CHARITABLE TRUST

SRI RAMAKRISHNA ENGINEERING COLLEGE
COIMBATORE - 22

8. BOYS HOSTEL - 1

AREA STATEMENT

FLOOR NAME	FSI Area SQM	Non FSI SQM	TOTAL SQM
GROUND FLOOR	3549.48	----	3549.48
FIRST FLOOR	2944.31	----	2944.31
SECOND FLOOR	2944.31	----	2944.31
TERRACE FLOOR	-----	203.11	203.11
TOTAL all Floors	9438.10	203.11	9641.21

TOTAL F.S.I. AREA	9438.10 Sqm
HEIGHT OF THE BUILDING	10.23 m

* All Dimensions are in metre.

SCHEDULE OF JOINERY

		METRE
MD	MAIN DOOR	3.05 x 2.10
D	DOOR	1.22 x 2.10
D1	DOOR	1.00 x 2.10
D2	DOOR	0.76 x 2.10
W	WINDOW	1.83 x 1.50
W1	WINDOW	1.20 x 1.80
V	VENTILATOR	0.46 x 0.91

STAIRCASE DETAILS

WIDTH - 1.50m & 2.00 m
TREAD - 0.30 m
RISE - 0.15 m

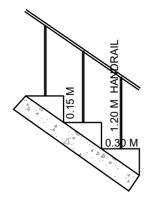

N.S. PANNEERSELVAM
M.I.S.E.,M.E.,(Struct).,A.M.I.E.,A.I.V.,
Chartered Structural Engineer & Valuer
CB/ISE/LM/229
SPU & ASSOCIATES
Engineers, Valuers & Builders & Surveyors,
282-A, Perur ,Main Road
Selvapuram,Coimbatore - 641 026
Coimbatore LPA/SE/
GR /19/03/006

STRUCTURAL ENGINEER

For SNR SONS CHARITABLE TRUST
C.V RAMKUMAR
CHIEF EXECUTIVE

APPLICANT

C. NATARAJAN, B.E.,
Consulting Engineer
NAVEEN ASSOCIATES
364, Second St., Extension
Gandhipuram, Coimbatore - 641 012.
COIMBATORE LPA / RE /
GR-I / 19 / 03 / 002

LBS/ REGISTERED ENGINEER

PLAN SHOWING THE EXISTING BUILDING IN S.F. No : 420/1A, 421/1, 421/2C, 422/1A, 1B, 2, 424, 433, 434, 435, 436, 437/1, 2A, 2B2, 438/1, 2C, 440/2, 442/1A, 1B, 2B, 443/2A2, 2B, 444/2A, 2B, 445/2, 446/1B,2B, 2C, 2D, 447/1,2, 448/1 & 2 AT CHINNAVEDAMPATTI VILLAGE, COIMBATORE CORPORATION. SCALE 1: 100

CHINNAVEDAMPATTI D.D. PLAN No : 8

N

ONLINE APPLICATION No:
SWP/BPA/210228/2024

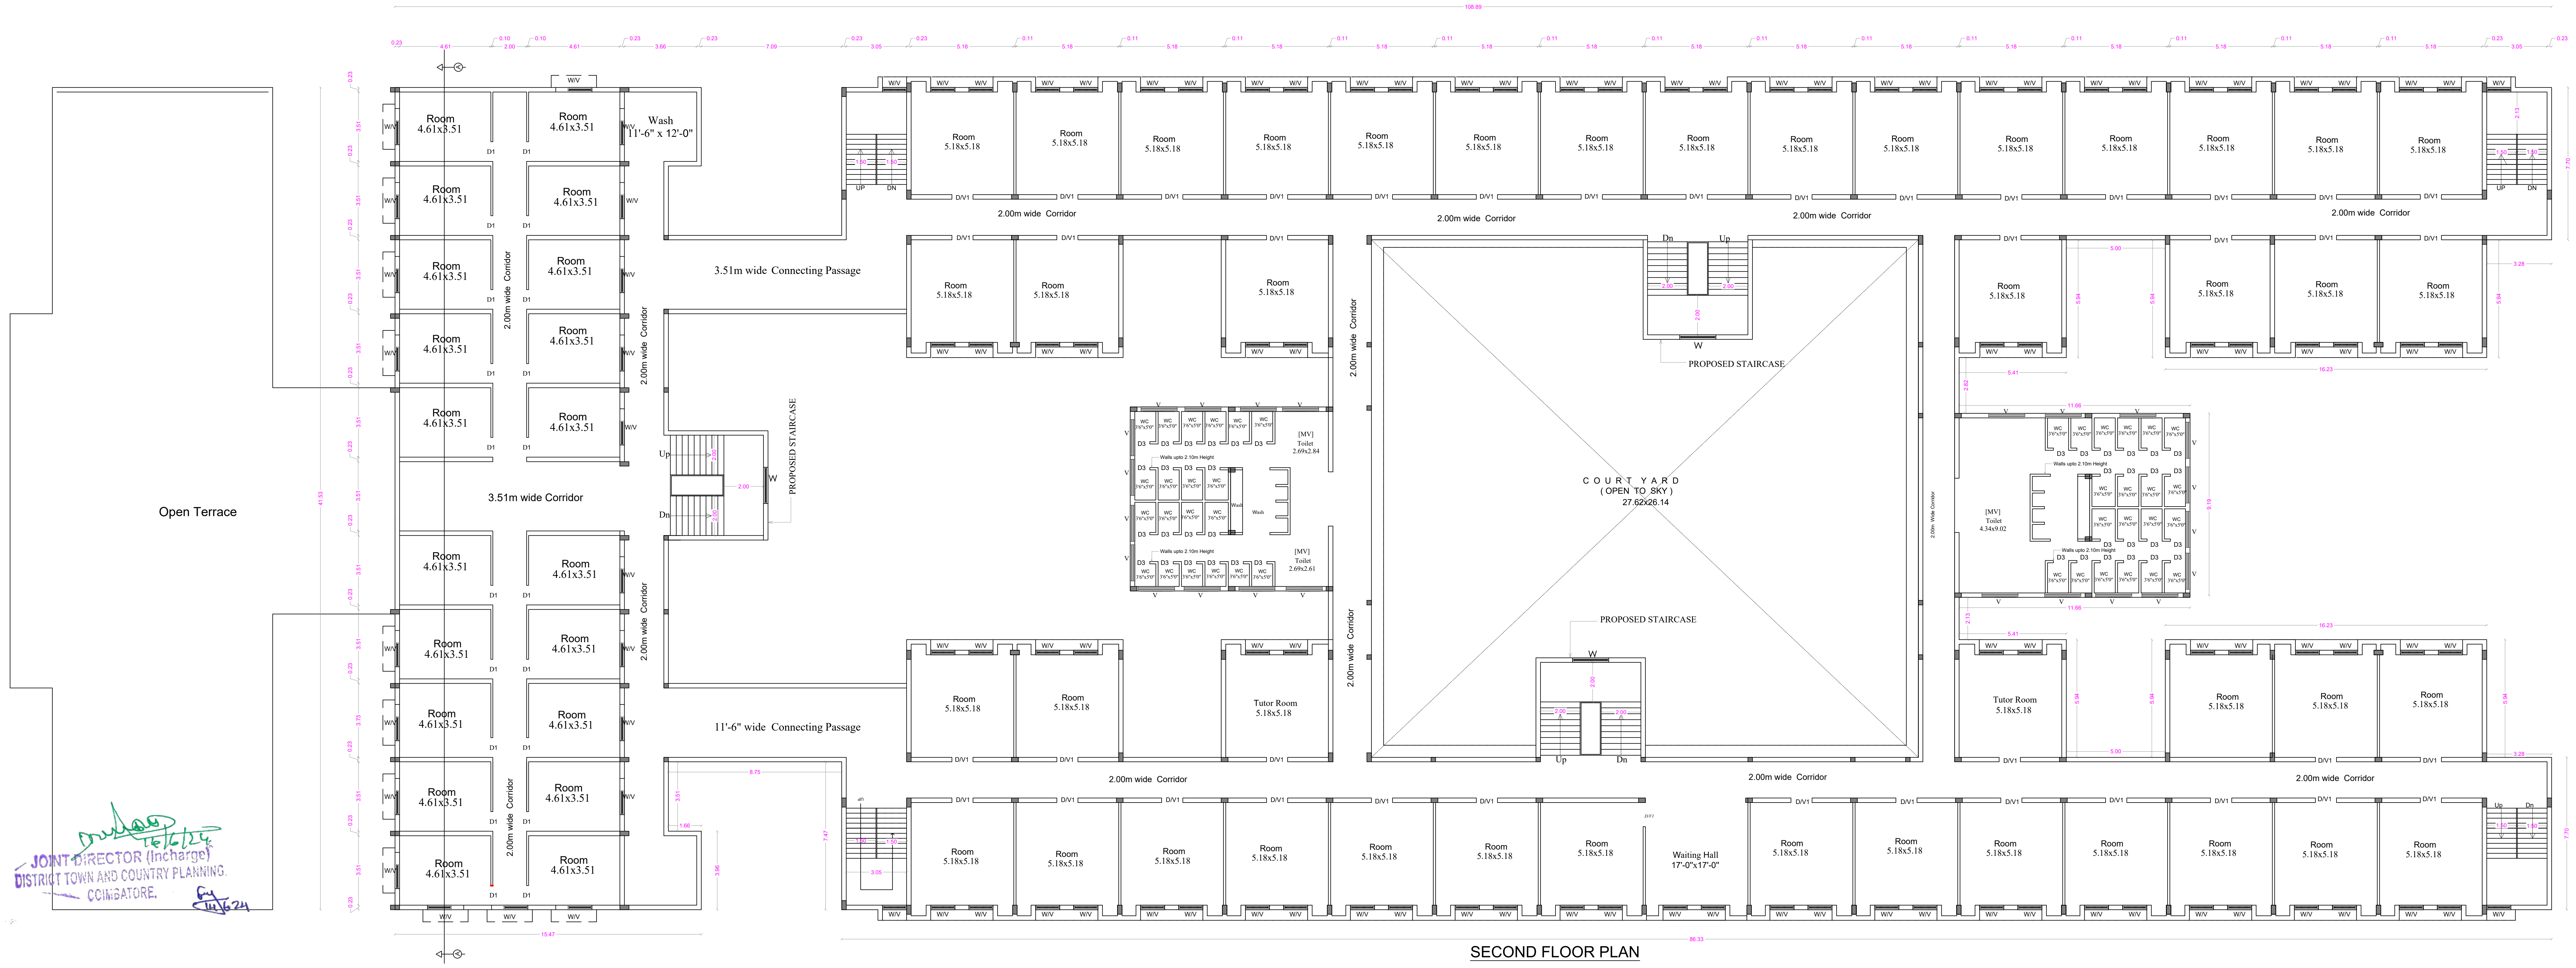

SECOND FLOOR PLAN

JOINT DIRECTOR (Incharge)
DISTRICT TOWN AND COUNTRY PLANNING.
COIMBATORE.
16/6/24
14/6/24

SHEET No : 24

SNR SONS CHARITABLE TRUST

SRI RAMAKRISHNA ENGINEERING COLLEGE
COIMBATORE - 22

8. BOYS HOSTEL - 1

AREA STATEMENT

FLOOR NAME	FSI Area SQM	Non FSI SQM	TOTAL SQM
GROUND FLOOR	3549.48	----	3549.48
FIRST FLOOR	2944.31	----	2944.31
SECOND FLOOR	2944.31	----	2944.31
TERRACE FLOOR	-----	203.11	203.11
TOTAL all Floors	9438.10	203.11	9641.21

TOTAL F.S.I. AREA	9438.10 Sqm
HEIGHT OF THE BUILDING	10.23 m

* All Dimensions are in metre.

SCHEDULE OF JOINERY

		METRE
MD	MAIN DOOR	3.05 x 2.10
D	DOOR	1.22 x 2.10
D1	DOOR	1.00 x 2.10
D2	DOOR	0.76 x 2.10
W	WINDOW	1.83 x 1.50
W1	WINDOW	1.20 x 1.80
V	VENTILATOR	0.46 x 0.91

STAIRCASE DETAILS

WIDTH - 1.50m & 2.00 m
TREAD - 0.30 m
RISE - 0.15 m

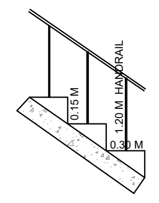

N.S. PANNEERSELVAM
M.I.S.E.,M.E.,(Struct).,A.M.I.E.,A.I.V.,
Chartered Structural Engineer & Valuer
CB/ISE/LM/229
SPU & ASSOCIATES
Engineers, Valuers& Builders & Surveyors,
282-A, Perur ,Main Road
Selvapuram,Coimbatore - 641 026
Coimbatore LPA/SE/
GR /19/03/006

STRUCTURAL ENGINEER

For SNR SONS CHARITABLE TRUST
C.V RAMKUMAR
CHIEF EXECUTIVE

APPLICANT

C. NATARAJAN, B.E.,
Consulting Engineer
NAVEEN ASSOCIATES
364, Second St., Extension
Gandhipuram, Coimbatore - 641 012.
COIMBATORE LPA / RE /
GR-I / 19 / 03 / 002

LBS/ REGISTERED ENGINEER

PLAN SHOWING THE EXISTING BUILDING IN S.F. No : 420/1A, 421/1, 421/2C, 422/1A, 1B, 2, 424, 433, 434, 435, 436, 437/1, 2A, 2B2, 438/1, 2C, 440/2, 442/1A, 1B, 2B, 443/2A2, 2B, 444/2A, 2B, 445/2, 446/1B,2B, 2C, 2D, 447/1,2, 448/1 & 2 AT CHINNAVEDAMPATTI VILLAGE, COIMBATORE CORPORATION. SCALE 1: 100

CHINNAVEDAMPATTI D.D. PLAN No : 8

N

ONLINE APPLICATION No:
SWP/BPA/210228/2024

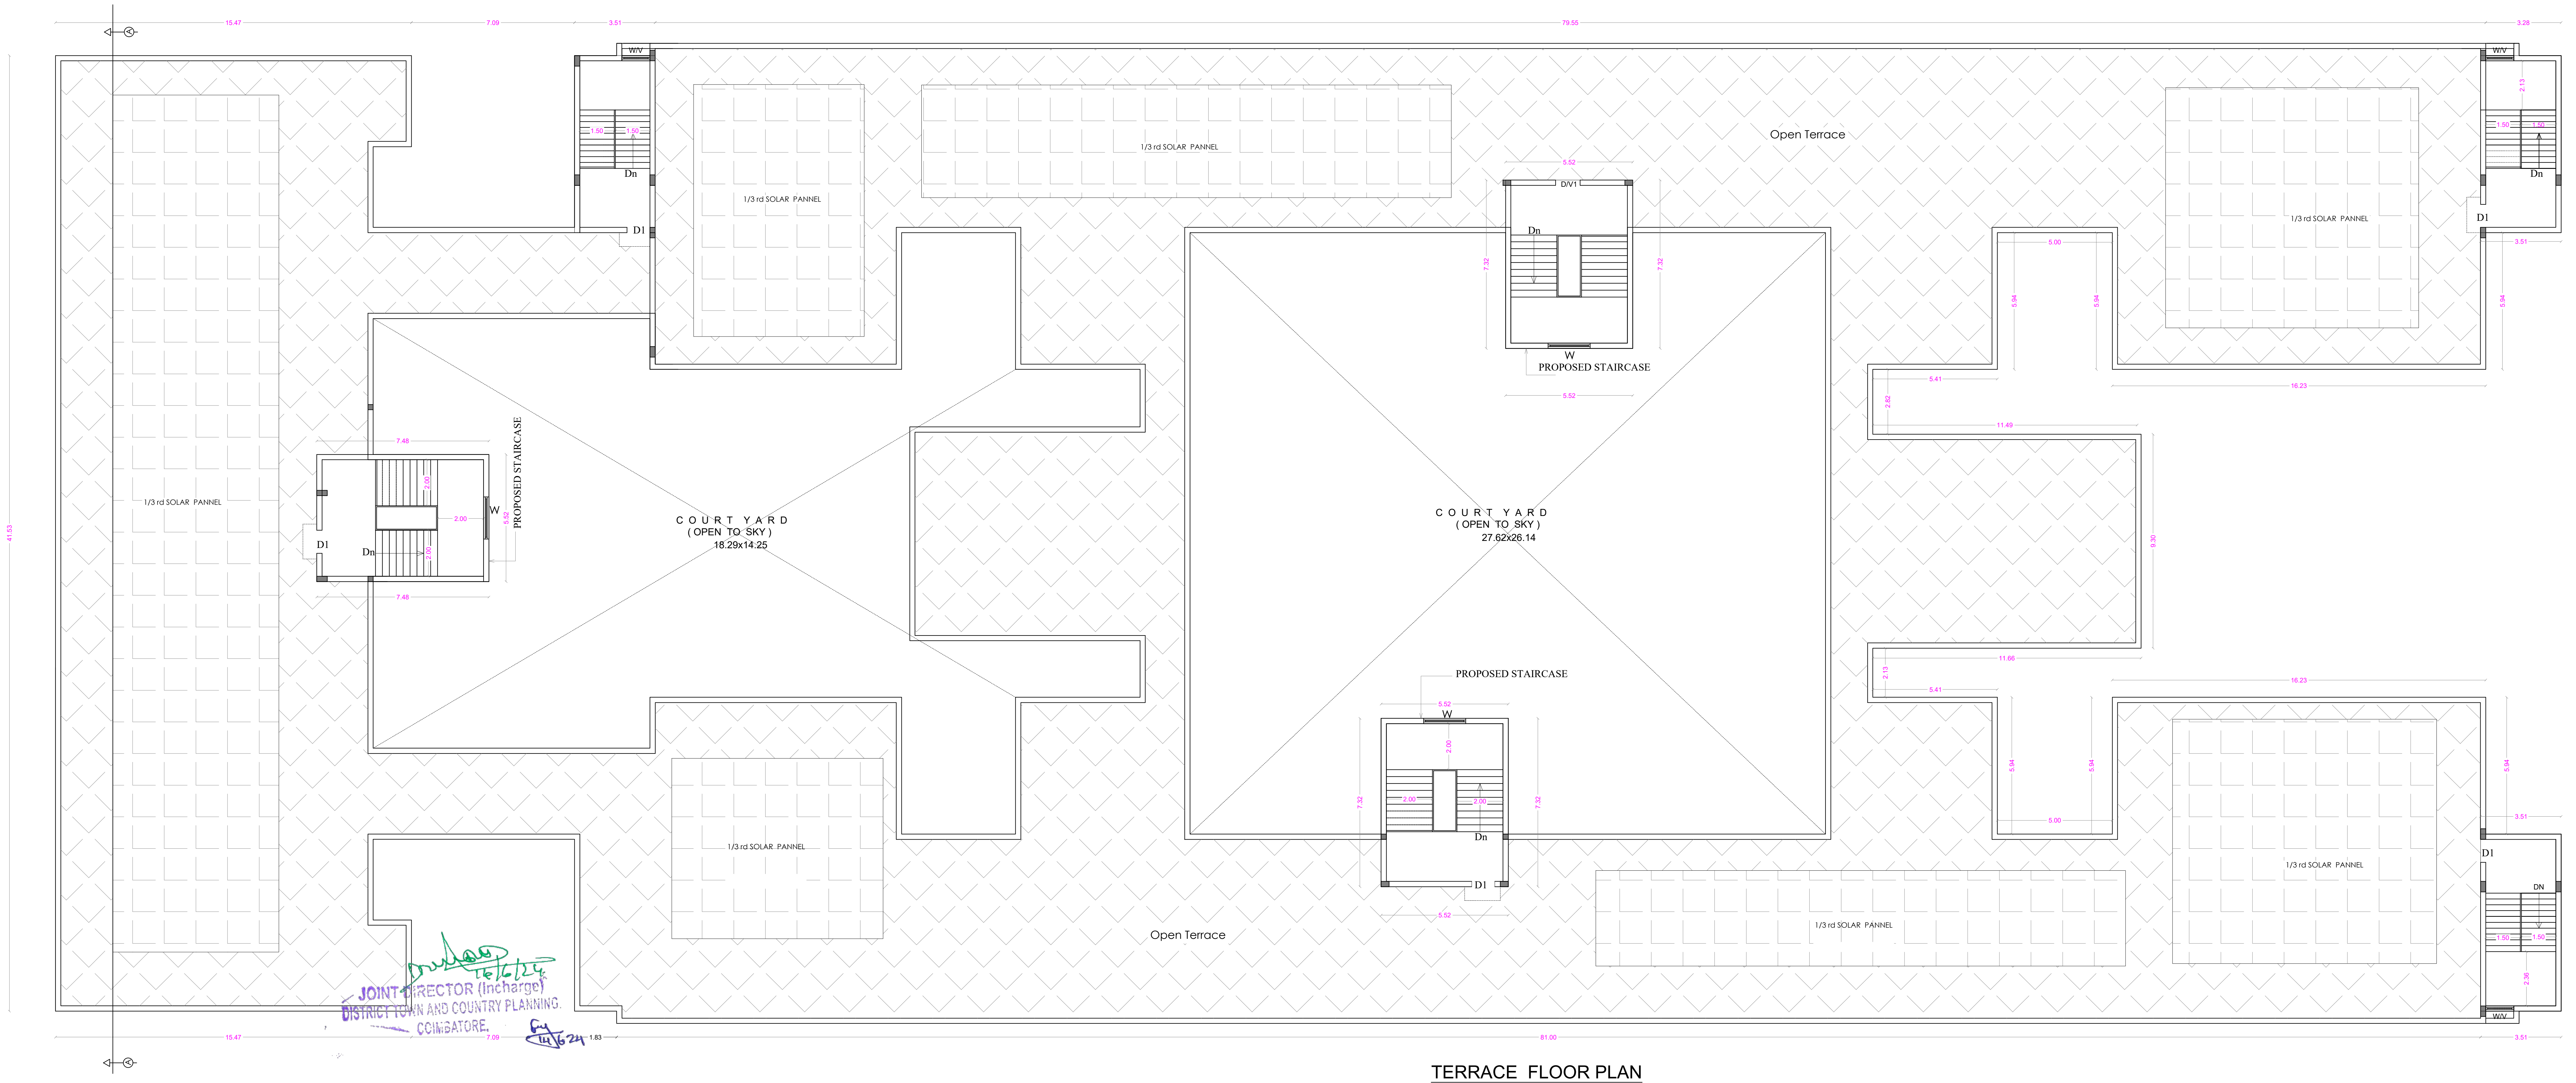

JOINT DIRECTOR (Incharge)
DISTRICT TOWN AND COUNTRY PLANNING.
COIMBATORE.
16/6/24
14/6/24

TERRACE FLOOR PLAN

SHEET No : 25

SNR SONS CHARITABLE TRUST

SRI RAMAKRISHNA ENGINEERING COLLEGE
COIMBATORE - 22

8. BOYS HOSTEL - 1

AREA STATEMENT

FLOOR NAME	FSI Area SQM	Non FSI SQM	TOTAL SQM
GROUND FLOOR	3549.48	----	3549.48
FIRST FLOOR	2944.31	----	2944.31
SECOND FLOOR	2944.31	----	2944.31
TERRACE FLOOR	-----	203.11	203.11
TOTAL all Floors	9438.10	203.11	9641.21

TOTAL F.S.I. AREA	9438.10 Sqm
HEIGHT OF THE BUILDING	10.23 m

* All Dimensions are in metre.

SCHEDULE OF JOINERY

		METRE
MD	MAIN DOOR	3.05 x 2.10
D	DOOR	1.22 x 2.10
D1	DOOR	1.00 x 2.10
D2	DOOR	0.76 x 2.10
W	WINDOW	1.83 x 1.50
W1	WINDOW	1.20 x 1.80
V	VENTILATOR	0.46 x 0.91

STAIRCASE DETAILS

WIDTH - 1.50m & 2.00 m
TREAD - 0.30 m
RISE - 0.15 m

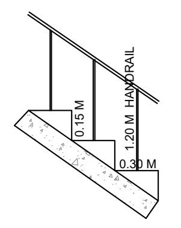

N.S. PANNEERSELVAM
M.I.S.E.,M.E.,(Struct).,A.M.I.E.,A.I.V.,
Chartered Structural Engineer & Valuer
CB/ISE/LM/229
SPU & ASSOCIATES
Engineers, Valuers& Builders & Surveyors,
282-A, Perur ,Main Road
Selvapuram,Coimbatore - 641 026
Coimbatore LPA/SE/
GR /19/03/006

STRUCTURAL ENGINEER

For SNR SONS CHARITABLE TRUST
C.V RAMKUMAR
CHIEF EXECUTIVE

APPLICANT

C. NATARAJAN, B.E.,
Consulting Engineer
NAVEEN ASSOCIATES
364, Second St., Extension
Gandhipuram, Coimbatore - 641 012.
COIMBATORE LPA / RE /
GR-I / 19 / 03 / 002

LBS/ REGISTERED ENGINEER

PLAN SHOWING THE EXISTING BUILDING IN S.F. No : 420/1A, 421/1, 421/2C, 422/1A, 1B, 2, 424, 433, 434, 435, 436, 437/1, 2A, 2B2, 438/1, 2C, 440/2, 442/1A, 1B, 2B, 443/2A2, 2B, 444/2A, 2B, 445/2, 446/1B,2B, 2C, 2D, 447/1,2, 448/1 & 2 AT CHINNAVEDAMPATTI VILLAGE, COIMBATORE CORPORATION.

SCALE 1: 100

CHINNAVEDAMPATTI D.D. PLAN No : 8

8. BOYS HOSTEL - 1

SHEET No : 26

ONLINE APPLICATION No:
SWP/BPA/210228/2024

N

ELEVATION

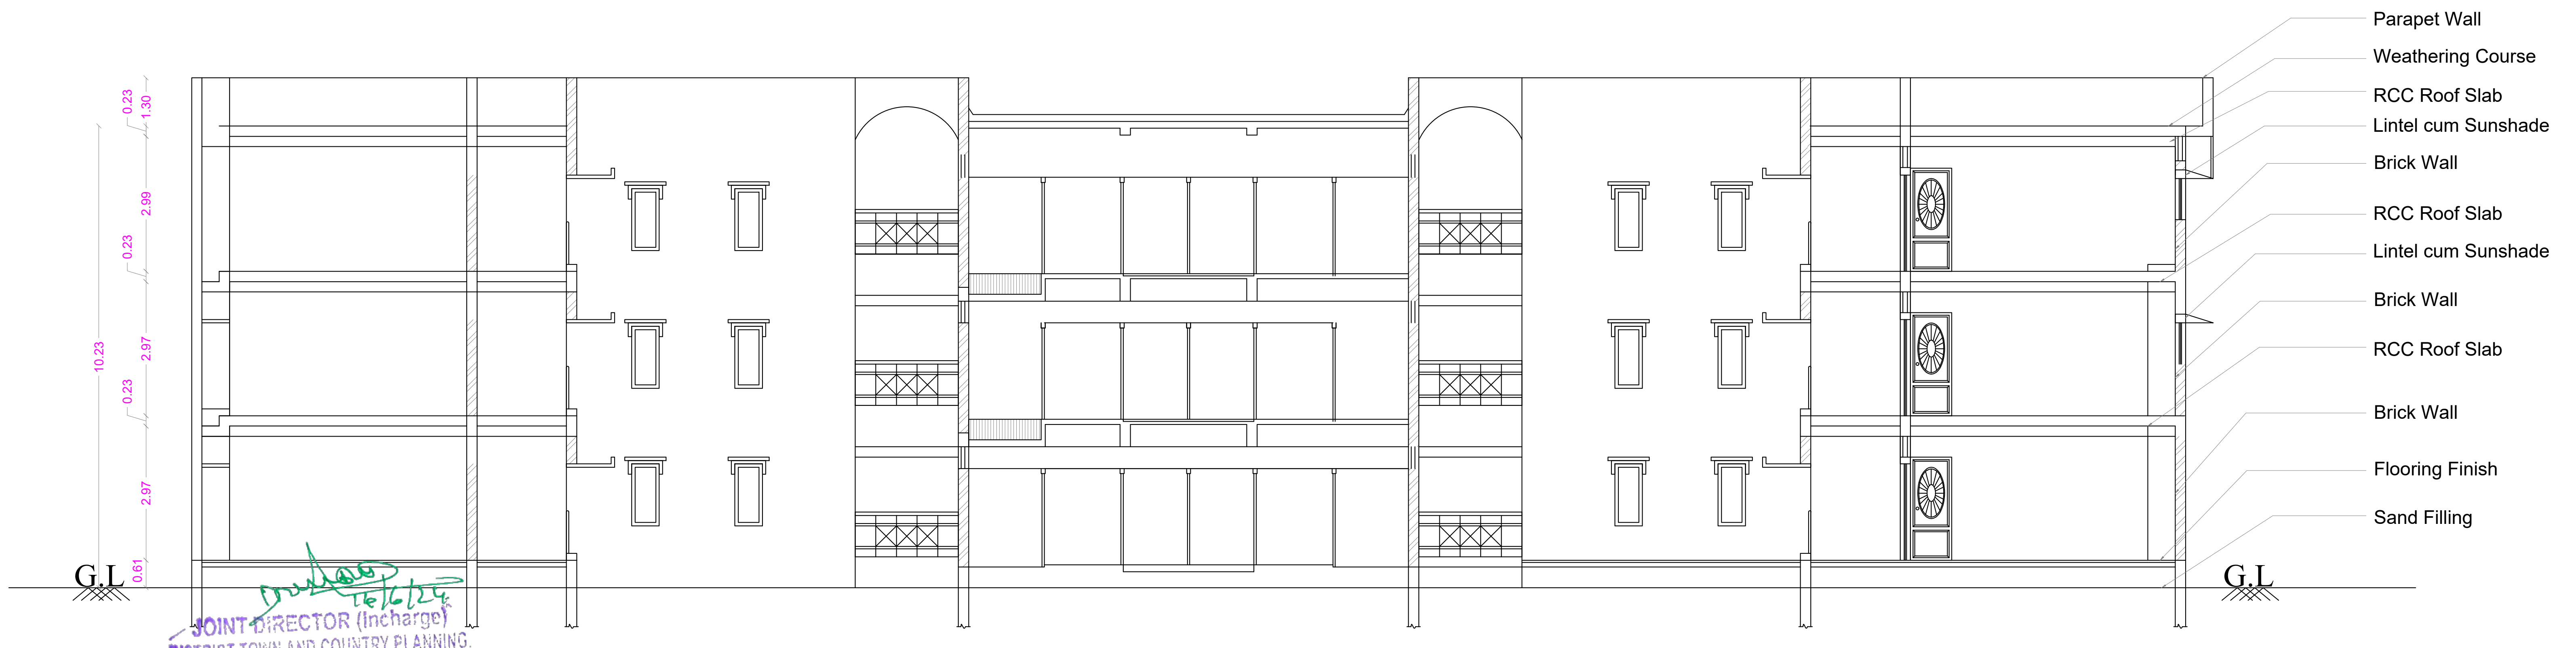

SECTION ON A A

16/6/24
JOINT DIRECTOR (Incharge)
DISTRICT TOWN AND COUNTRY PLANNING.
COIMBATORE.
14/6/24

SNR SONS CHARITABLE TRUST

SRI RAMAKRISHNA ENGINEERING COLLEGE
COIMBATORE - 22

8. BOYS HOSTEL - 1

AREA STATEMENT

FLOOR NAME	FSI Area SQM	Non FSI SQM	TOTAL SQM
GROUND FLOOR	3549.48	----	3549.48
FIRST FLOOR	2944.31	----	2944.31
SECOND FLOOR	2944.31	----	2944.31
TERRACE FLOOR	-----	203.11	203.11
TOTAL all Floors	9438.10	203.11	9641.21

TOTAL F.S.I. AREA	9438.10 Sqm
HEIGHT OF THE BUILDING	10.23 m

N.S. PANNEERSELVAM
M.I.S.E.,M.E.,(Struct).,A.M.I.E.,A.I.V.,
Chartered Structural Engineer & Valuer
CB/ISE/LM/229
SPU & ASSOCIATES
Engineers, Valuers& Builders & Surveyors,
282-A, Perur ,Main Road
Selvapuram,Coimbatore - 641 026
Coimbatore LPA/SE/
GR /19/03/006

STRUCTURAL ENGINEER

For SNR SONS CHARITABLE TRUST
C.V RAMKUMAR
CHIEF EXECUTIVE

APPLICANT

C. NATARAJAN, B.E.,
Consulting Engineer
NAVEEN ASSOCIATES
364, Second St., Extension
Gandhipuram, Coimbatore - 641 012.
COIMBATORE LPA / RE /
GR-I / 19 / 03 / 002

LBS/ REGISTERED ENGINEER

PLAN SHOWING THE EXISTING BUILDING IN S.F. No : 420/1A, 421/1, 421/2C, 422/1A, 1B, 2, 424, 433, 434, 435, 436, 437/1, 2A, 2B2, 438/1, 2C, 440/2, 442/1A, 1B, 2B, 443/2A2, 2B, 444/2A, 2B, 445/2, 446/1B,2B, 2C, 2D, 447/1,2, 448/1 & 2 AT CHINNAVEDAMPATTI VILLAGE, COIMBATORE CORPORATION. SCALE 1: 100
CHINNAVEDAMPATTI D.D. PLAN No : 8

ONLINE APPLICATION No:
SWP/BPA/210228/2024

N

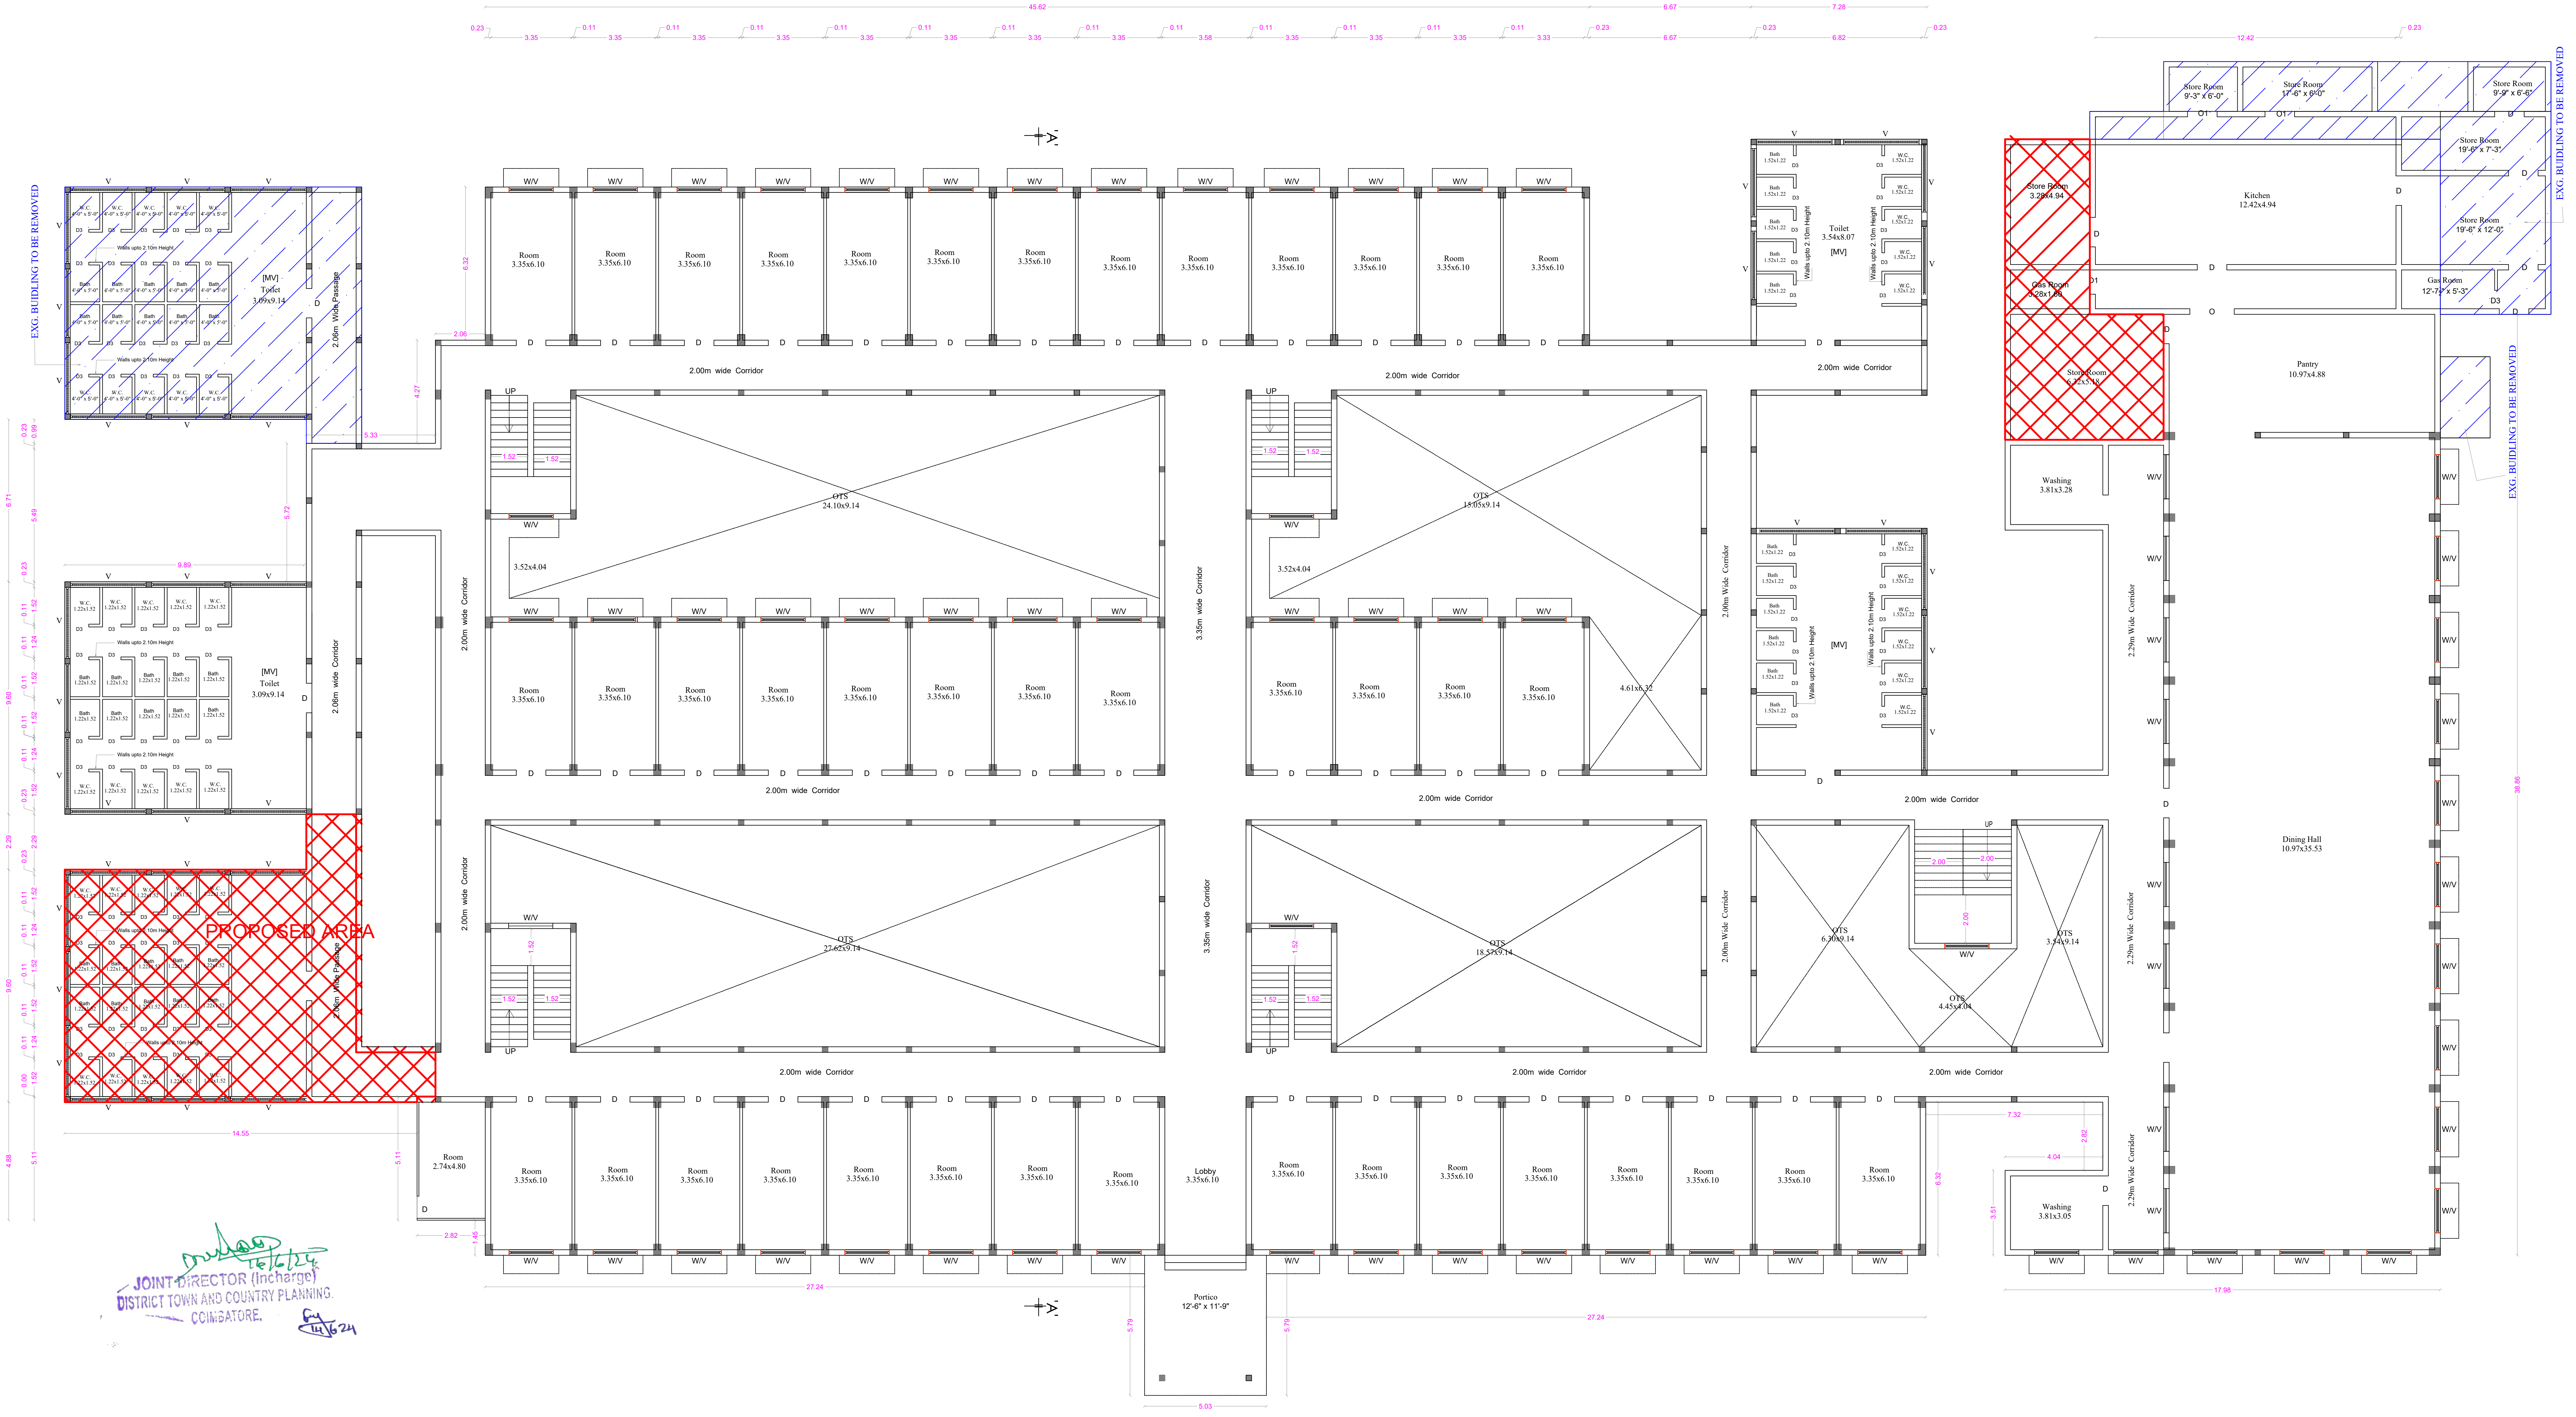

GROUND FLOOR PLAN

JOINT DIRECTOR (Incharge)
DISTRICT TOWN AND COUNTRY PLANNING.
COIMBATORE.
16/6/24
14/6/24

SHEET No : 27

SNR SONS CHARITABLE TRUST

SRI RAMAKRISHNA ENGINEERING COLLEGE
COIMBATORE - 22

9. BOYS HOSTEL - 2

AREA STATEMENT

FLOOR NAME	FSI Area SQM	Non FSI SQM	TOTAL SQM
GROUND FLOOR	2950.28	----	2950.28
FIRST FLOOR	2093.46	----	2093.46
SECOND FLOOR	2093.46	----	2093.46
THIRD FLOOR	2093.46	----	2093.46
TERRACE FLOOR	-----	144.39	144.39
TOTAL all Floors	9230.66	144.39	9375.05

TOTAL F.S.I. AREA	9230.66 Sqm
HEIGHT OF THE BUILDING	14.16 m

* All Dimensions are in metre.

SCHEDULE OF JOINERY

		METRE
D	DOOR	1.22 x 2.10
D1	DOOR	1.07 x 2.10
D2	DOOR	0.76 x 2.10
W	WINDOW	1.83 x 1.50
W2	WINDOW	1.83 x 1.20
V	VENTILATOR	1.83 x 0.61
V1	VENTILATOR	0.90 x 0.61

STAIRCASE DETAILS

WIDTH - 2.00 m
TREAD - 0.30 m
RISE - 0.15 m

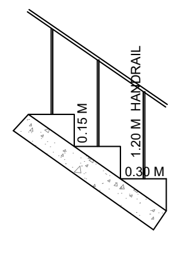

N.S. PANNEERSELVAM
M.I.S.E.,M.E.,(Struct).,A.M.I.E.,A.I.V.,
Chartered Structural Engineer & Valuer
CB/ISE/LM/229
SPU & ASSOCIATES
Engineers, Valuers& Builders & Surveyors,
282-A, Perur ,Main Road
Selvapuram,Coimbatore - 641 026
Coimbatore LPA/SE/
GR /19/03/006

STRUCTURAL ENGINEER

For SNR SONS CHARITABLE TRUST
C.V RAMKUMAR
CHIEF EXECUTIVE

APPLICANT

C. NATARAJAN, B.E.,
Consulting Engineer
NAVEEN ASSOCIATES
364, Second St., Extension
Gandhipuram, Coimbatore - 641 012.
COIMBATORE LPA / RE /
GR-I / 19 / 03 / 002

LBS/ REGISTERED ENGINEER

PLAN SHOWING THE EXISTING BUILDING IN S.F. No : 420/1A, 421/1, 421/2C, 422/1A, 1B, 2, 424, 433, 434, 435, 436, 437/1, 2A, 2B2, 438/1, 2C, 440/2, 442/1A, 1B, 2B, 443/2A2, 2B, 444/2A, 2B, 445/2, 446/1B,2B, 2C, 2D, 447/1,2, 448/1 & 2 AT CHINNAVEDAMPATTI VILLAGE, COIMBATORE CORPORATION.

SCALE 1: 100

CHINNAVEDAMPATTI D.D. PLAN No : 8

ONLINE APPLICATION No:
SWP/BPA/210228/2024

N

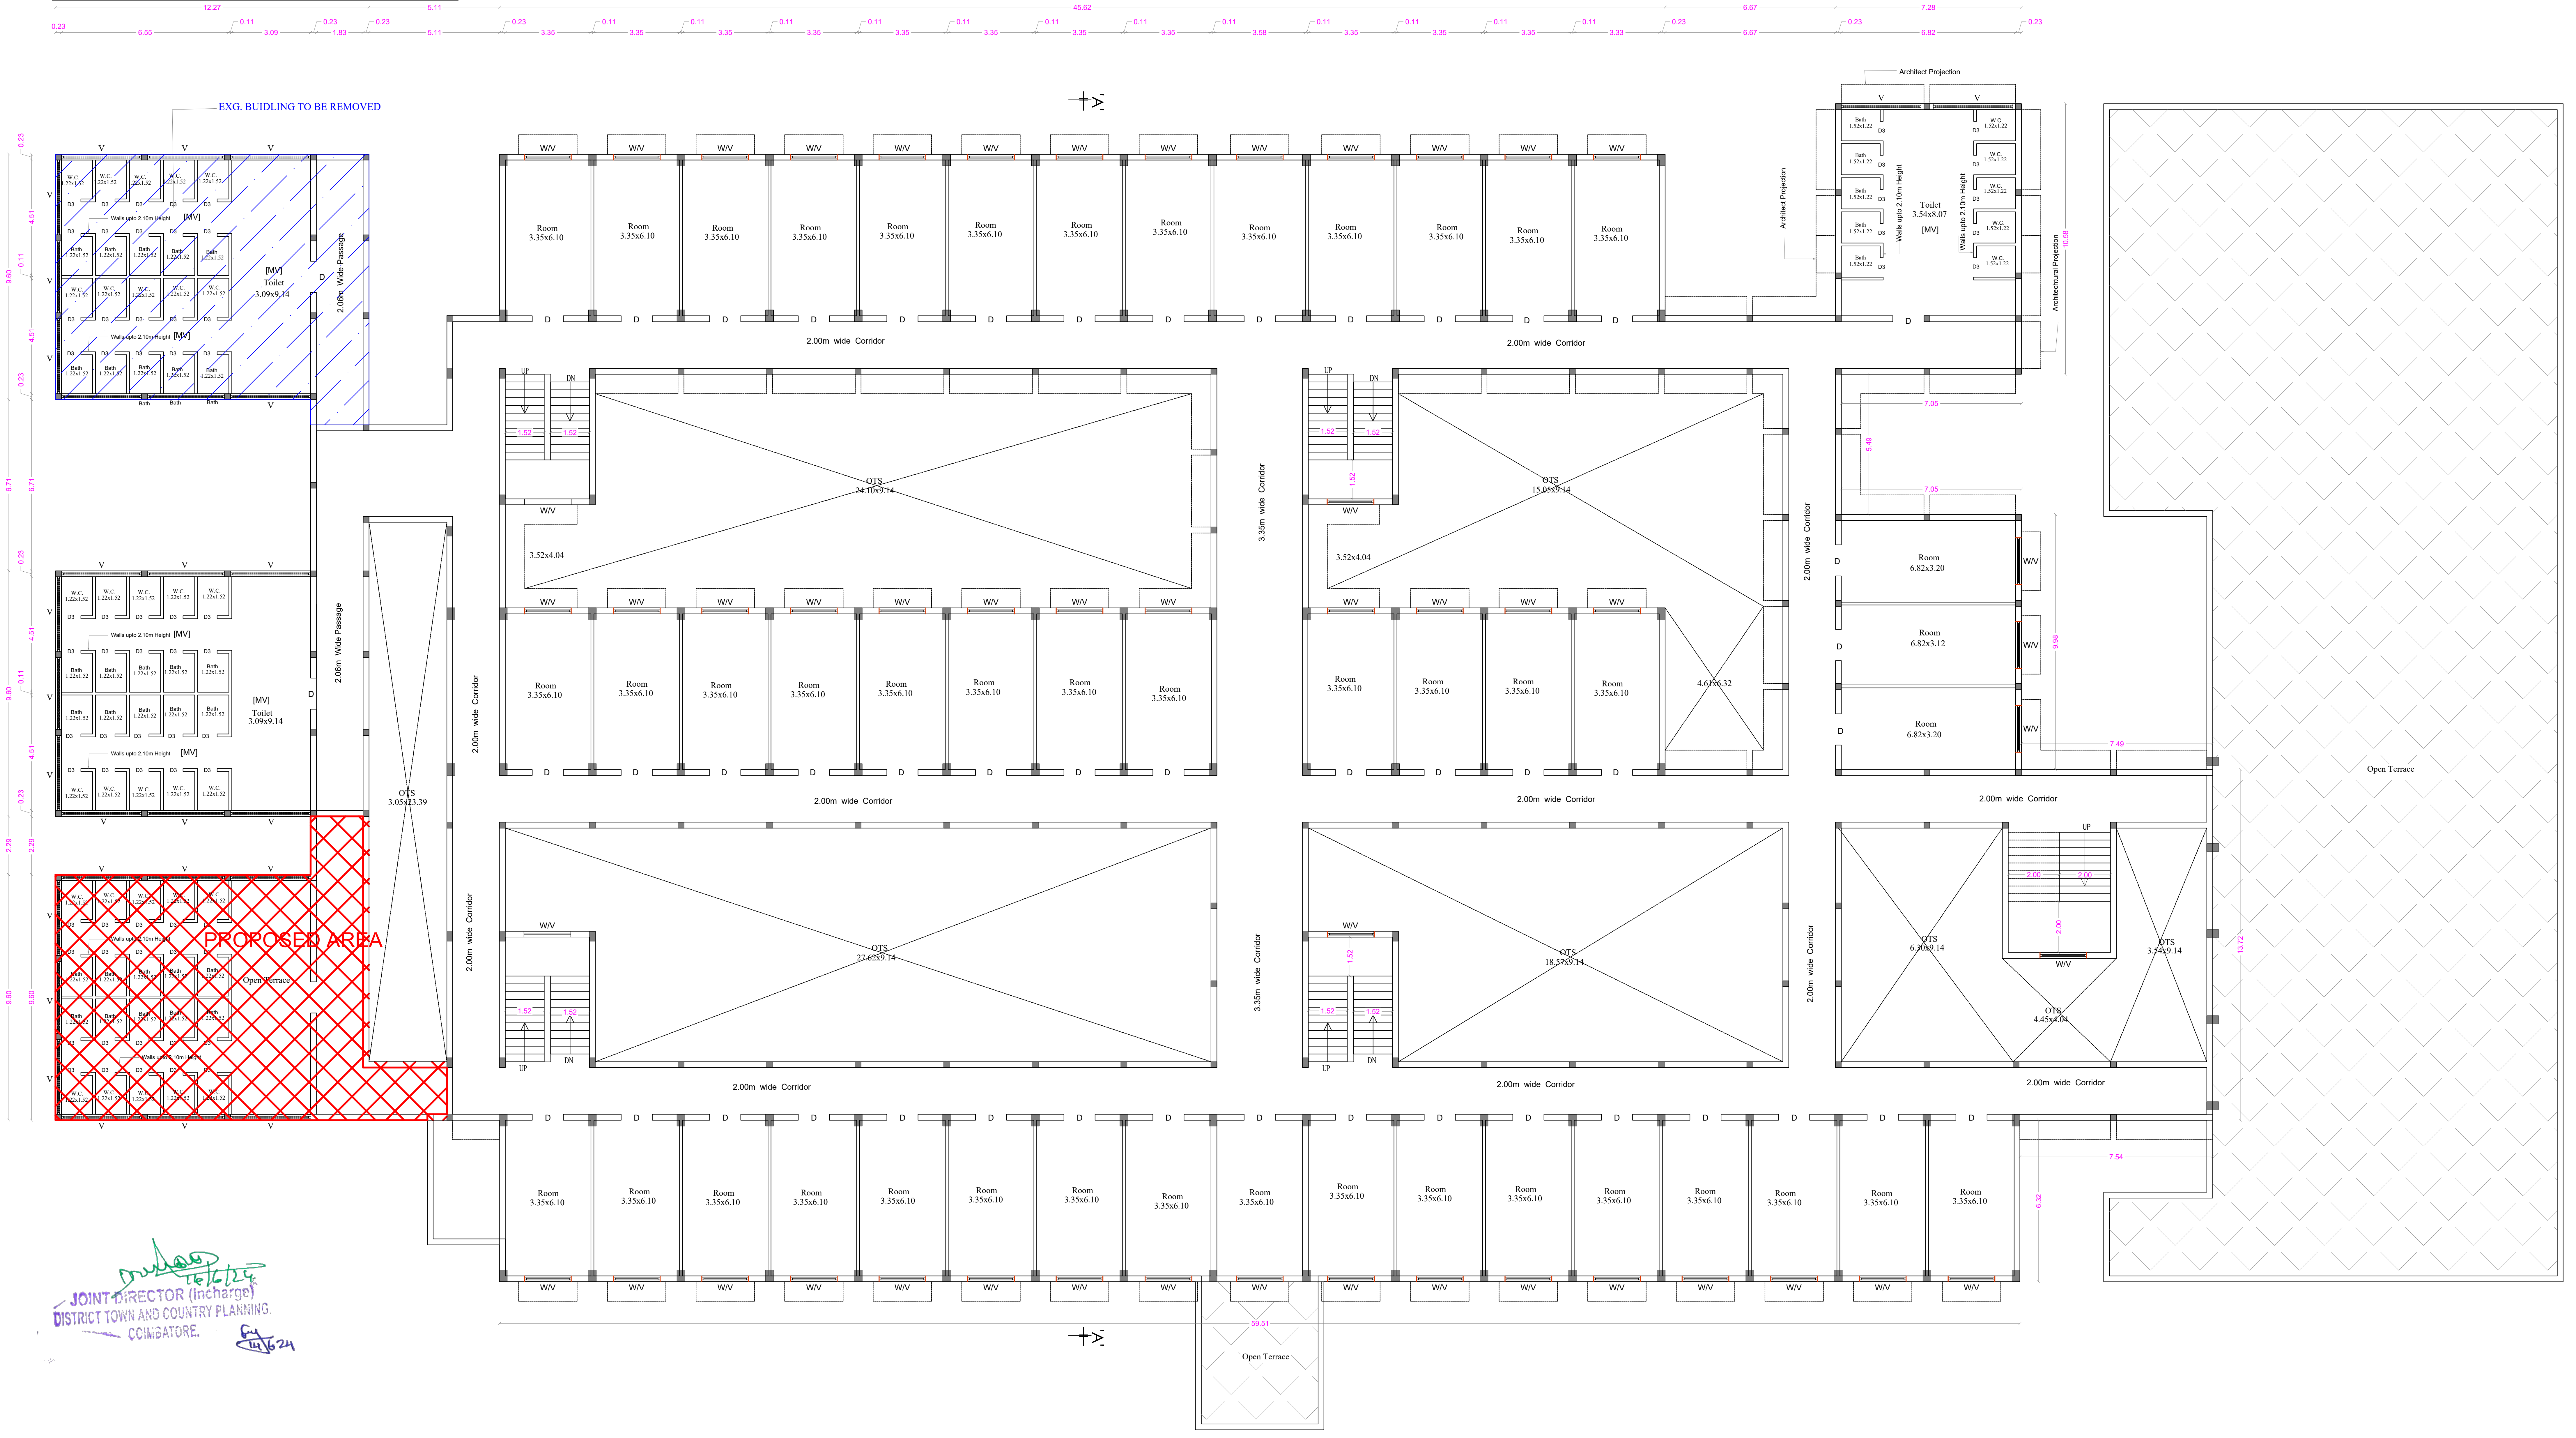

FIRST FLOOR PLAN

SHEET No : 28

SNR SONS CHARITABLE TRUST

SRI RAMAKRISHNA ENGINEERING COLLEGE
COIMBATORE - 22

9. BOYS HOSTEL - 2

AREA STATEMENT

FLOOR NAME	FSI Area SQM	Non FSI SQM	TOTAL SQM
GROUND FLOOR	2950.28	----	2950.28
FIRST FLOOR	2093.46	----	2093.46
SECOND FLOOR	2093.46	----	2093.46
THIRD FLOOR	2093.46	----	2093.46
TERRACE FLOOR	-----	144.39	144.39
TOTAL all Floors	9230.66	144.39	9375.05

TOTAL F.S.I. AREA	9230.66 Sqm
HEIGHT OF THE BUILDING	14.16 m

* All Dimensions are in metre.

SCHEDULE OF JOINERY

		METRE
D	DOOR	1.22 x 2.10
D1	DOOR	1.07 x 2.10
D2	DOOR	0.76 x 2.10
W	WINDOW	1.83 x 1.50
W2	WINDOW	1.83 x 1.20
V	VENTILATOR	1.83 x 0.61
V1	VENTILATOR	0.90 x 0.61

STAIRCASE DETAILS

WIDTH - 2.00 m
TREAD - 0.30 m
RISE - 0.15 m

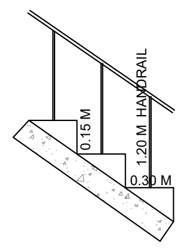

N.S. PANNEERSELVAM
M.I.S.E.,M.E.,(Struct).,A.M.I.E.,A.I.V.,
Chartered Structural Engineer & Valuer
CB/ISE/LM/229
SPU & ASSOCIATES
Engineers, Valuers& Builders & Surveyors,
282-A, Perur ,Main Road
Selvapuram,Coimbatore - 641 026
Coimbatore LPA/SE/
GR /19/03/006

STRUCTURAL ENGINEER

For SNR SONS CHARITABLE TRUST
C.V RAMKUMAR
CHIEF EXECUTIVE

APPLICANT

C. NATARAJAN, B.E.,
Consulting Engineer
NAVEEN ASSOCIATES
364, Second St., Extension
Gandhipuram, Coimbatore - 641 012.
COIMBATORE LPA / RE /
GR-I / 19 / 03 / 002

LBS/ REGISTERED ENGINEER

16/6/24
JOINT DIRECTOR (Incharge)
DISTRICT TOWN AND COUNTRY PLANNING.
COIMBATORE.
14/6/24

SHEET No : 29

SNR SONS CHARITABLE TRUST

SRI RAMAKRISHNA ENGINEERING COLLEGE
COIMBATORE - 22

9. BOYS HOSTEL - 2

ONLINE APPLICATION No:
SWP/BPA/210228/2024

PLAN SHOWING THE EXISTING BUILDING IN S.F. No : 420/1A, 421/1, 421/2C, 422/1A, 1B, 2, 424, 433, 434, 435, 436, 437/1, 2A, 2B2, 438/1, 2C, 440/2, 442/1A, 1B, 2B, 443/2A2, 2B, 444/2A, 2B, 445/2, 446/1B,2B, 2C, 2D, 447/1,2, 448/1 & 2 AT CHINNAVEDAMPATTI VILLAGE, COIMBATORE CORPORATION.

SCALE 1: 100

CHINNAVEDAMPATTI D.D. PLAN No : 8

N

ELEVATION

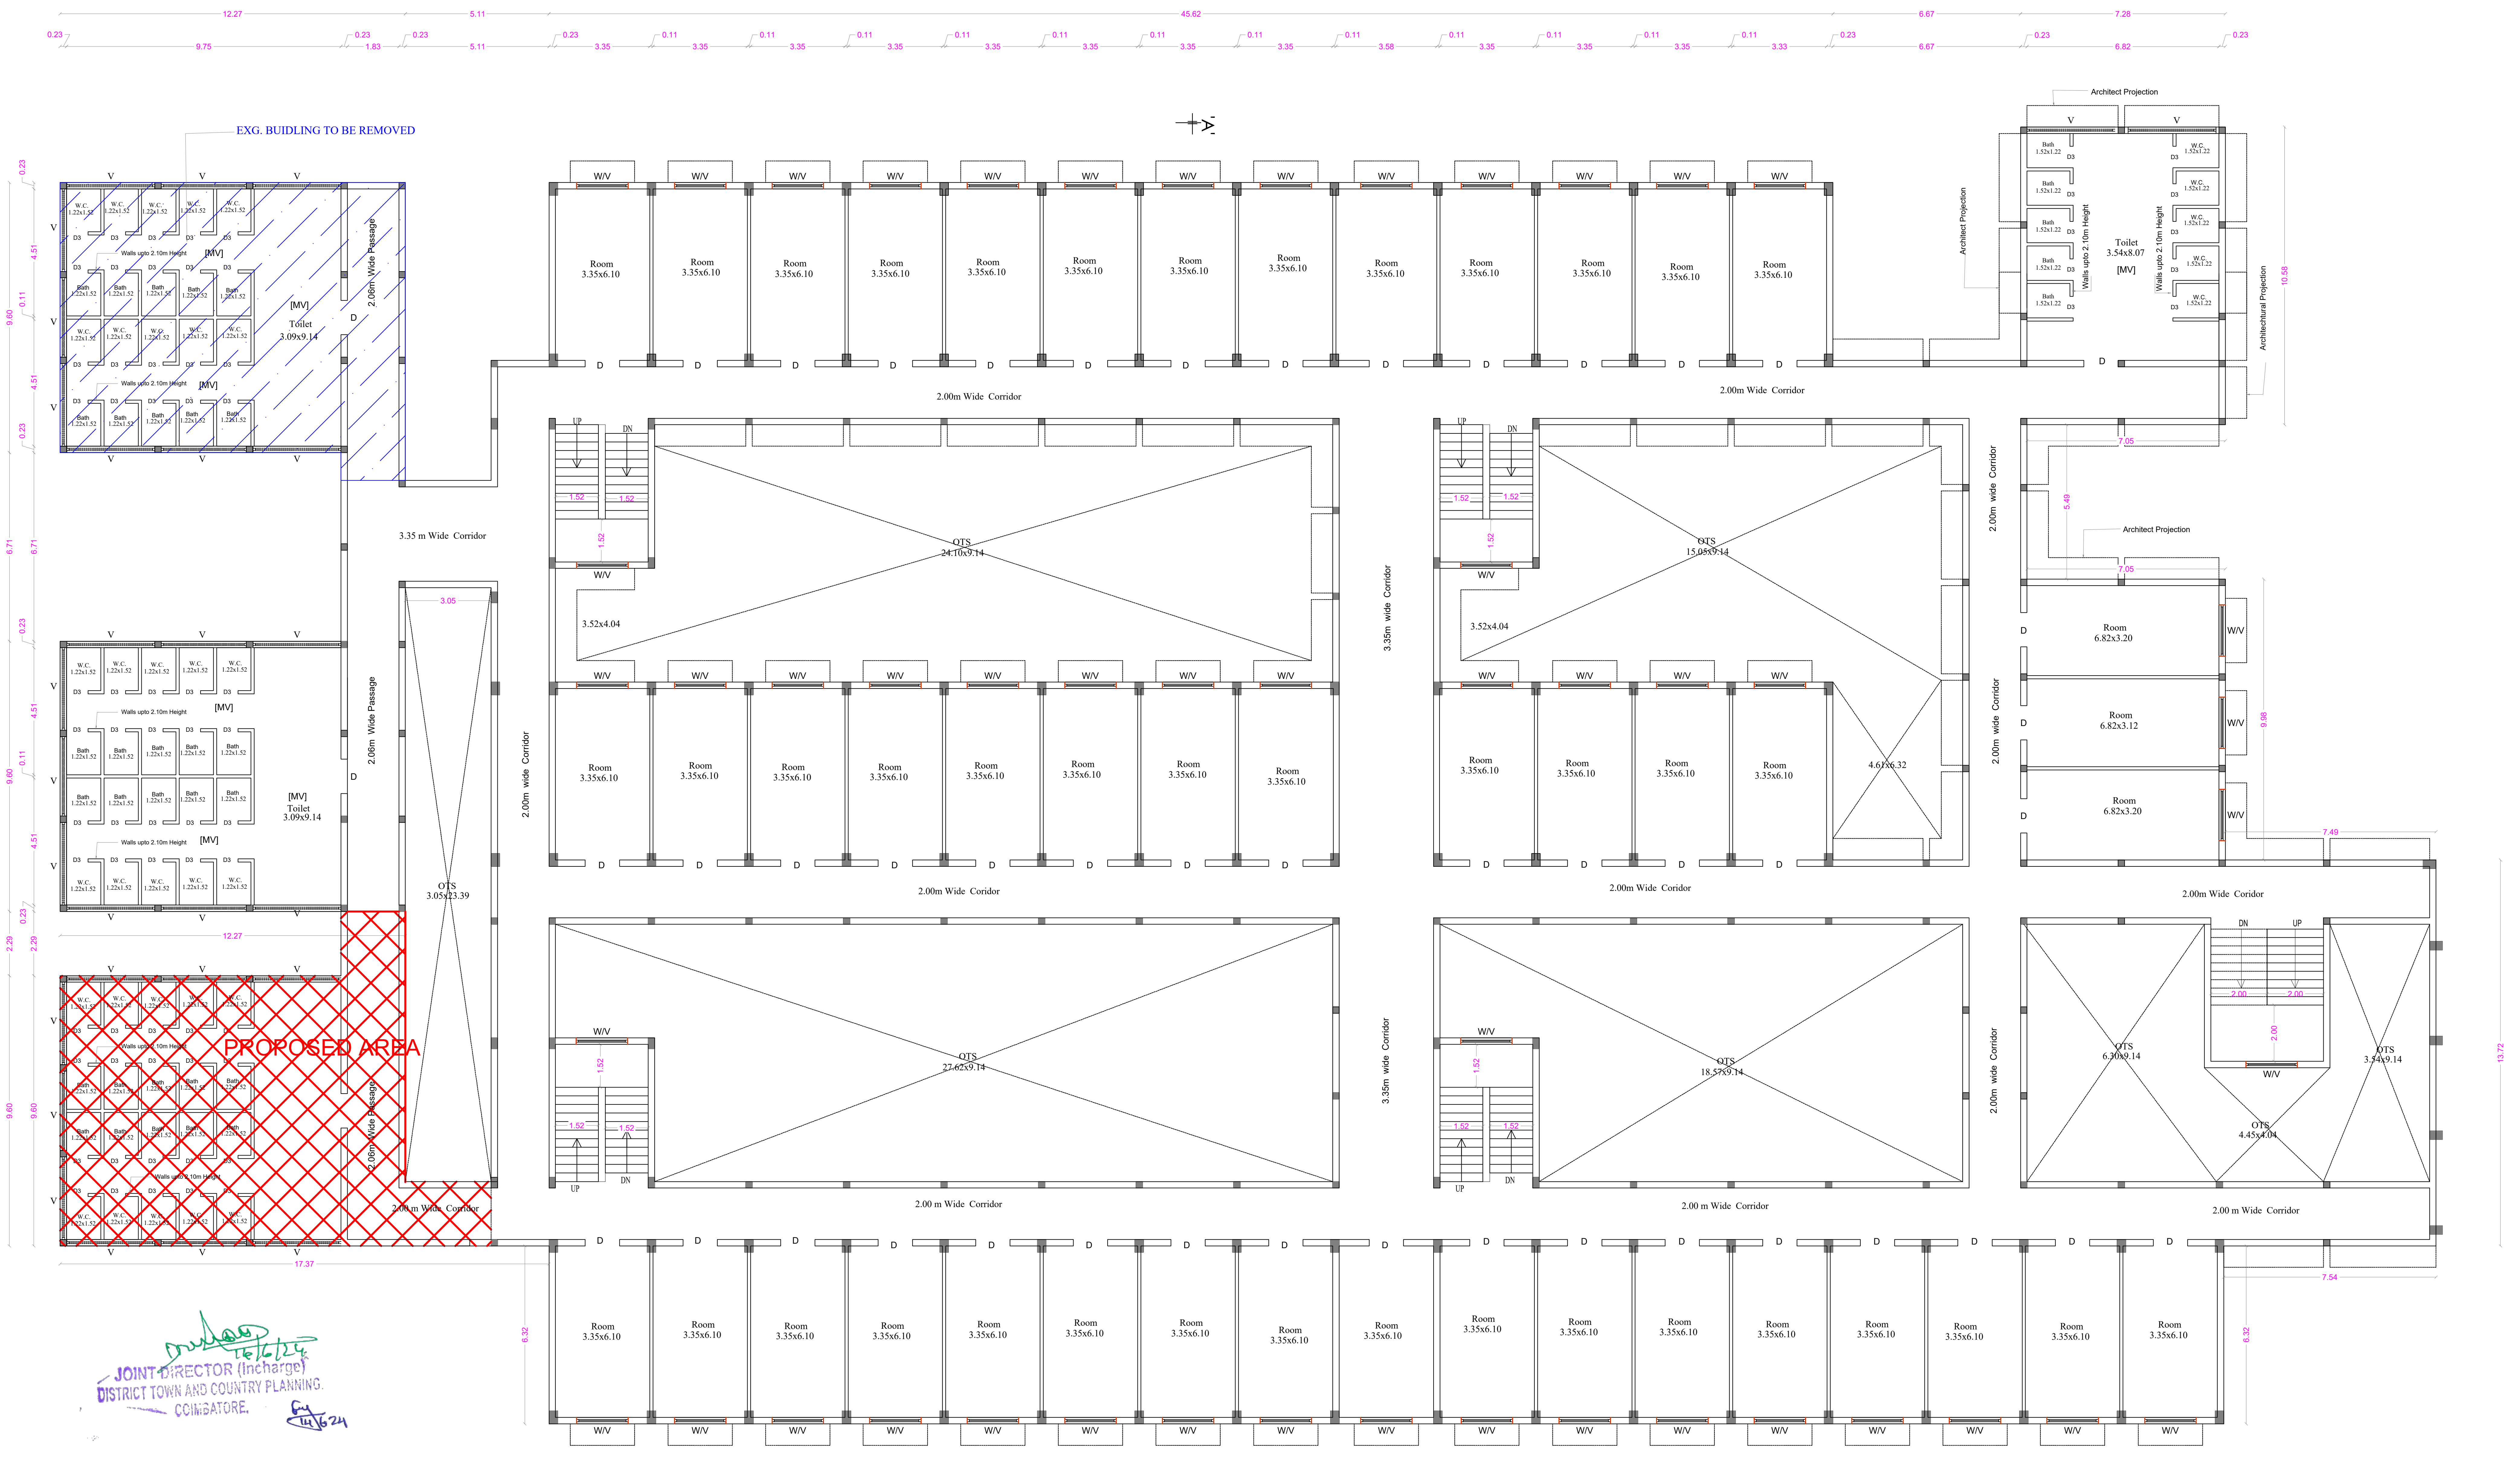

JOINT DIRECTOR (Incharge)
DISTRICT TOWN AND COUNTRY PLANNING.
COIMBATORE.
16/6/24
14/6/24

TYPICAL FLOOR PLAN [SECOND & THIRD]

AREA STATEMENT

FLOOR NAME	FSI Area SQM	Non FSI SQM	TOTAL SQM
GROUND FLOOR	2950.28	----	2950.28
FIRST FLOOR	2093.46	----	2093.46
SECOND FLOOR	2093.46	----	2093.46
THIRD FLOOR	2093.46	----	2093.46
TERRACE FLOOR	-----	144.39	144.39
TOTAL all Floors	9230.66	144.39	9375.05

TOTAL F.S.I. AREA	9230.66 Sqm
HEIGHT OF THE BUILDING	14.16 m

* All Dimensions are in metre.

SCHEDULE OF JOINERY

		METRE
D	DOOR	1.22 x 2.10
D1	DOOR	1.07 x 2.10
D2	DOOR	0.76 x 2.10
W	WINDOW	1.83 x 1.50
W2	WINDOW	1.83 x 1.20
V	VENTILATOR	1.83 x 0.61
V1	VENTILATOR	0.90 x 0.61

STAIRCASE DETAILS

WIDTH - 2.00 m
TREAD - 0.30 m
RISE - 0.15 m

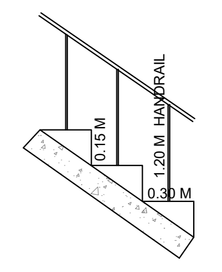

N.S. PANNEERSELVAM
M.I.S.E.,M.E.,(Struct).,A.M.I.E.,A.I.V.,
Chartered Structural Engineer & Valuer
CB/ISE/LM/229
SPU & ASSOCIATES
Engineers, Valuers& Builders & Surveyors,
282-A, Perur ,Main Road
Selvapuram,Coimbatore - 641 026
Coimbatore LPA/SE/
GR /19/03/006

STRUCTURAL ENGINEER

For SNR SONS CHARITABLE TRUST
C.V RAMKUMAR
CHIEF EXECUTIVE

APPLICANT

C. NATARAJAN, B.E.,
Consulting Engineer
NAVEEN ASSOCIATES
364, Second St., Extension
Gandhipuram, Coimbatore - 641 012.
COIMBATORE LPA / RE /
GR-I / 19 / 03 / 002

LBS/ REGISTERED ENGINEER

PLAN SHOWING THE EXISTING BUILDING IN S.F. No : 420/1A, 421/1, 421/2C, 422/1A, 1B, 2, 424, 433, 434, 435, 436,
437/1, 2A, 2B2, 438/1, 2C, 440/2, 442/1A, 1B, 2B, 443/2A2, 2B, 444/2A, 2B, 445/2, 446/1B,2B, 2C, 2D, 447/1,2, 448/1 & 2 AT
CHINNAVEDAMPATTI VILLAGE, COIMBATORE CORPORATION. SCALE 1: 100
CHINNAVEDAMPATTI D.D. PLAN No : 8

ONLINE APPLICATION No:
SWP/BPA/210228/2024

N

SHEET No : 30

SNR SONS CHARITABLE TRUST

SRI RAMAKRISHNA ENGINEERING COLLEGE
COIMBATORE - 22

9. BOYS HOSTEL - 2

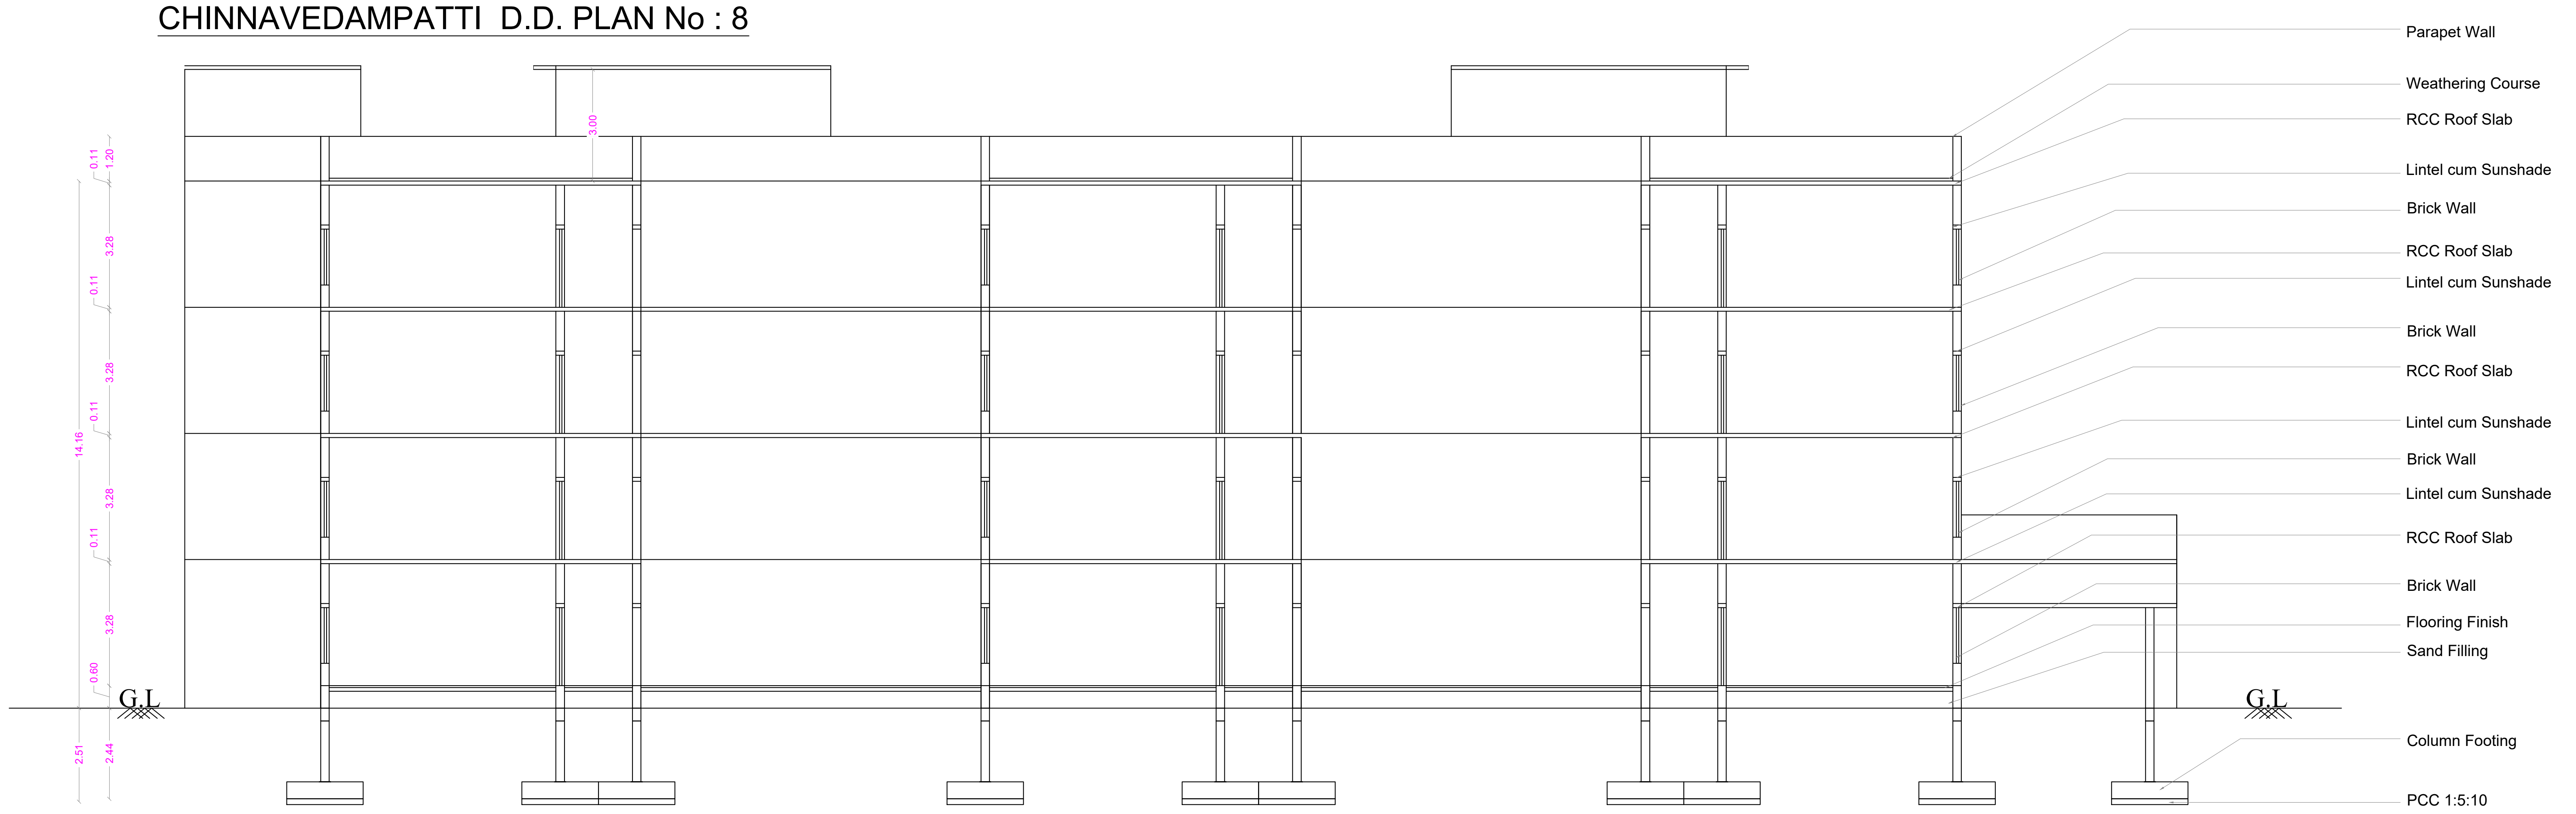

SECTION ON A A

AREA STATEMENT

FLOOR NAME	FSI Area SQM	Non FSI SQM	TOTAL SQM
GROUND FLOOR	2950.28	----	2950.28
FIRST FLOOR	2093.46	----	2093.46
SECOND FLOOR	2093.46	----	2093.46
THIRD FLOOR	2093.46	----	2093.46
TERRACE FLOOR	-----	144.39	144.39
TOTAL all Floors	9230.66	144.39	9375.05

TOTAL F.S.I. AREA	9230.66 Sqm
HEIGHT OF THE BUILDING	14.16 m

* All Dimensions are in metre.

SCHEDULE OF JOINERY

		METRE
D	DOOR	1.22 x 2.10
D1	DOOR	1.07 x 2.10
D2	DOOR	0.76 x 2.10
W	WINDOW	1.83 x 1.50
W2	WINDOW	1.83 x 1.20
V	VENTILATOR	1.83 x 0.61
V1	VENTILATOR	0.90 x 0.61

STAIRCASE DETAILS

WIDTH - 2.00 m
TREAD - 0.30 m
RISE - 0.15 m

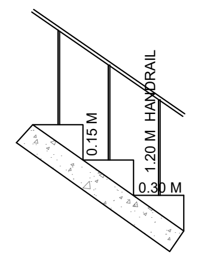

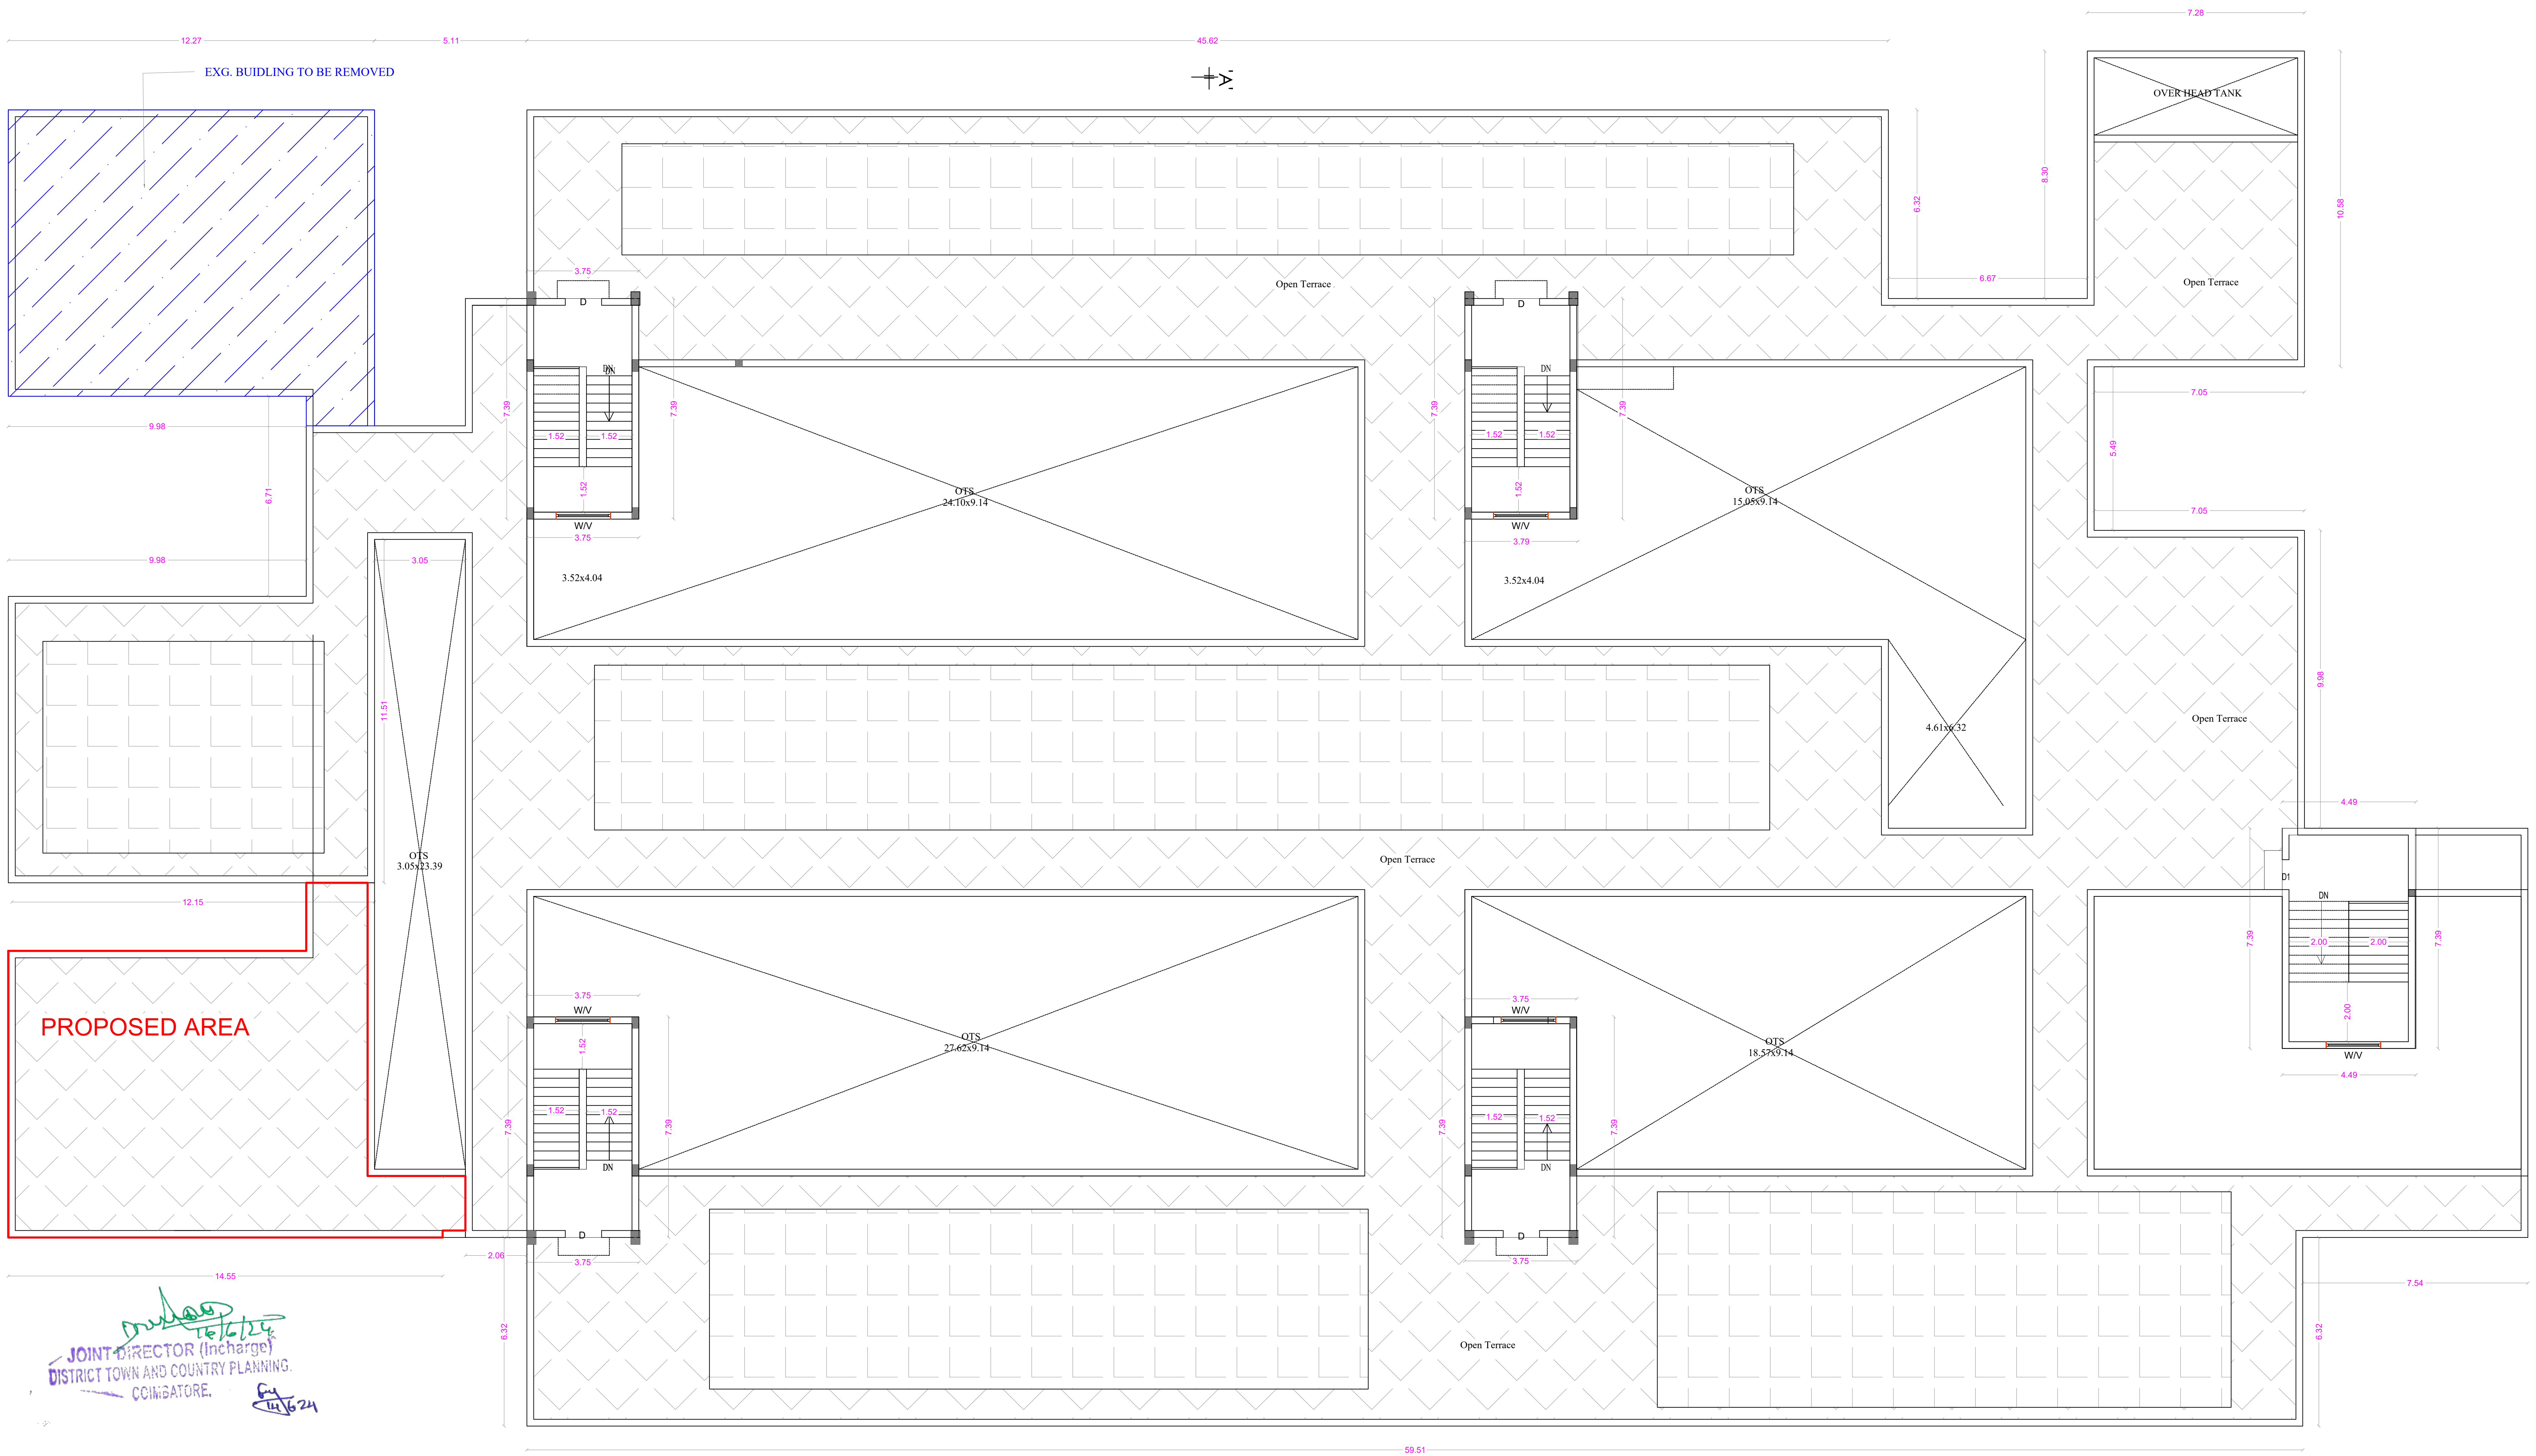

JOINT DIRECTOR (Incharge)
DISTRICT TOWN AND COUNTRY PLANNING.
COIMBATORE.
16/6/24
14/6/24

TERRACE FLOOR PLAN

N.S. PANNEERSELVAM
M.I.S.E.,M.E.,(Struct).,A.M.I.E.,A.I.V.,
Chartered Structural Engineer & Valuer
CB/ISE/LM/229
SPU & ASSOCIATES
Engineers, Valuers& Builders & Surveyors,
282-A, Perur ,Main Road
Selvapuram,Coimbatore - 641 026
Coimbatore LPA/SE/
GR /19/03/006

STRUCTURAL ENGINEER

For SNR SONS CHARITABLE TRUST
C.V RAMKUMAR
CHIEF EXECUTIVE

APPLICANT

C. NATARAJAN, B.E.,
Consulting Engineer
NAVEEN ASSOCIATES
364, Second St., Extension
Gandhipuram, Coimbatore - 641 012.
COIMBATORE LPA / RE /
GR-I / 19 / 03 / 002

LBS/ REGISTERED ENGINEER

SHEET No : 31

PLAN SHOWING THE EXISTING BUILDING IN S.F. No : 420/1A, 421/1, 421/2C, 422/1A, 1B, 2, 424, 433, 434, 435, 436, 437/1, 2A, 2B2, 438/1, 2C, 440/2, 442/1A, 1B, 2B, 443/2A2, 2B, 444/2A, 2B, 445/2, 446/1B,2B, 2C, 2D, 447/1,2, 448/1 & 2 AT CHINNAVEDAMPATTI VILLAGE, COIMBATORE CORPORATION.

SCALE 1: 100

CHINNAVEDAMPATTI D.D. PLAN No : 8

ONLINE APPLICATION No:
SWP/BPA/210228/2024

SNR SONS CHARITABLE TRUST

SRI RAMAKRISHNA ENGINEERING COLLEGE
COIMBATORE - 22

10. INTERNATIONAL BOYS HOSTEL

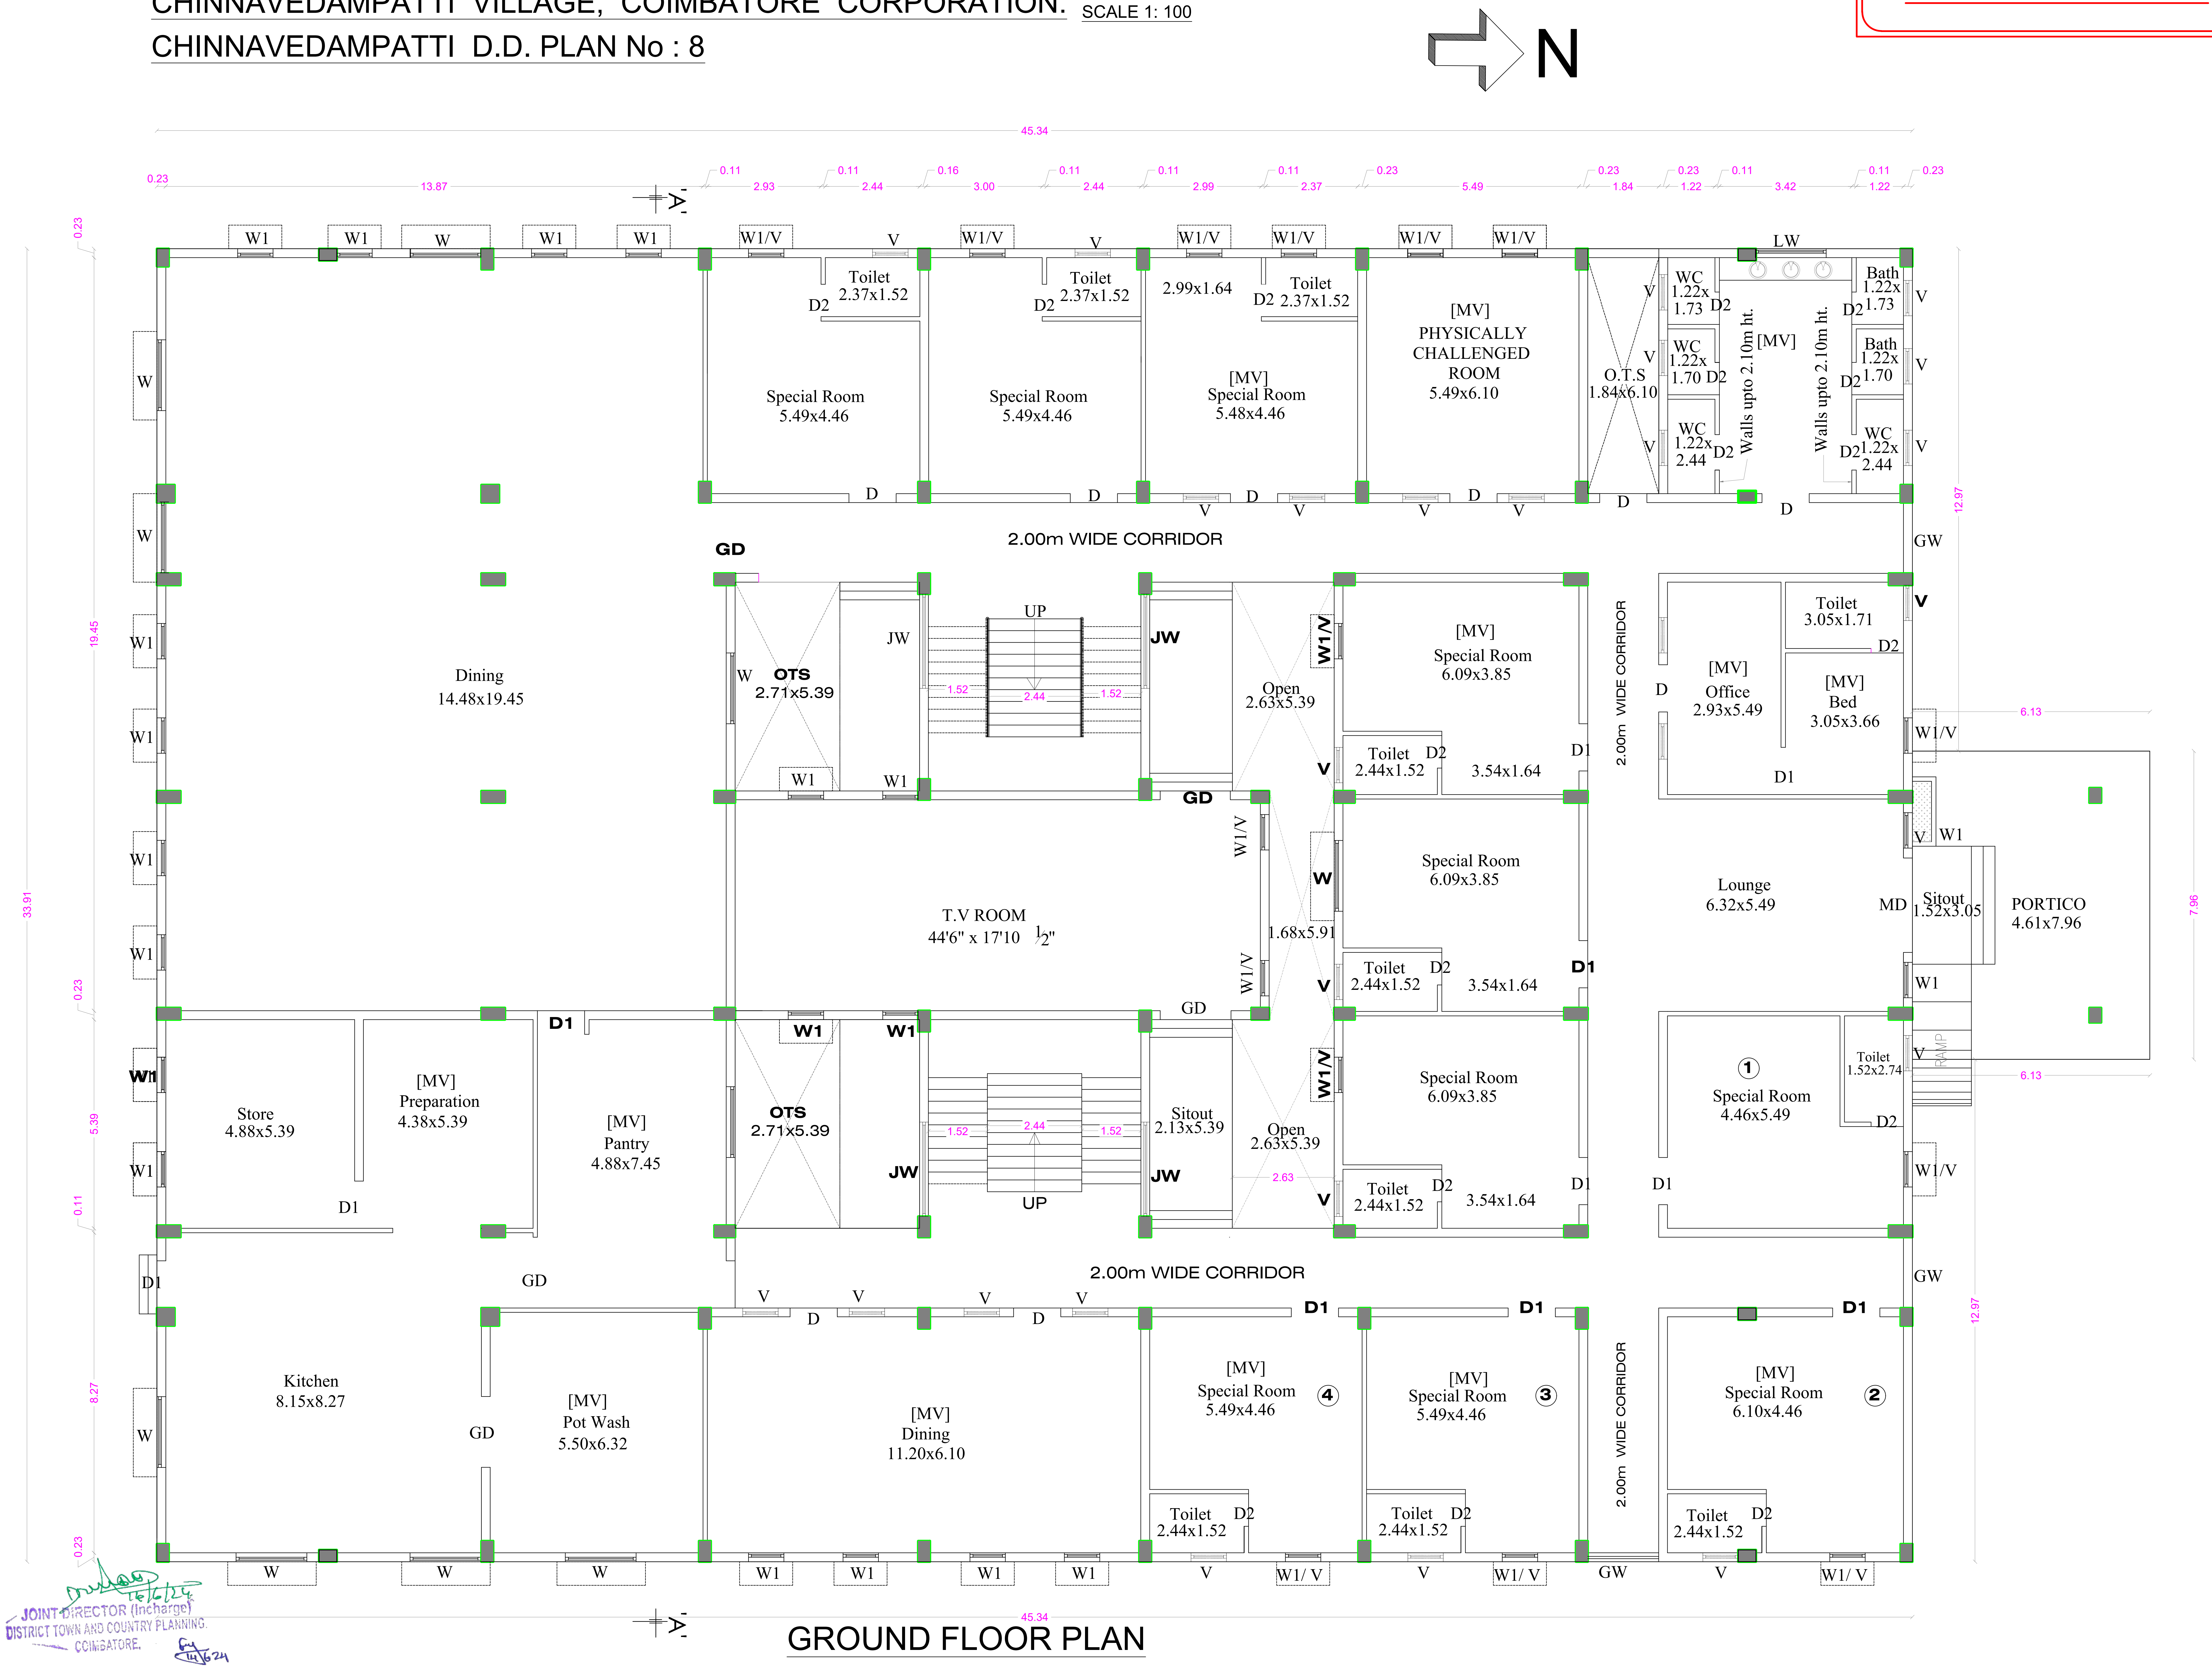

JOINT DIRECTOR (Incharge)
DISTRICT TOWN AND COUNTRY PLANNING.
COIMBATORE.

16/6/24

14/6/24

GROUND FLOOR PLAN

AREA STATEMENT

FLOOR NAME	FSI Area SQM	Non FSI SQM	TOTAL SQM
GROUND FLOOR	1507.17	----	1507.17
FIRST FLOOR	1452.90	----	1452.90
SECOND FLOOR	1452.90	----	1452.90
THIRD FLOOR	1452.90	----	1452.90
TERRACE FLOOR	-----	98.86	98.86
TOTAL all Floors	5865.87	98.86	5964.73

TOTAL F.S.I. AREA	5865.87 Sqm
HEIGHT OF THE BUILDING	12.80 m

* All Dimensions are in metre.

SCHEDULE OF JOINERY

		METRE
MD	MAIN DOOR	2.44 x 2.10
D	DOOR	1.22 x 2.10
D1	DOOR	0.91 x 2.10
D2	DOOR	0.76 x 2.10
GD	GRILL DOOR	1.83 x 2.10
W	WINDOW	1.83 x 1.20
W1	WINDOW	0.91 x 1.20
LW	LOUVER WINDOW	1.83 x 1.20
GW	GRILL WINDOW	1.83 x 1.83
JW	JOLLY WORK	2.44 x 1.50
V	VENTILATOR	0.91 x 0.61

STAIRCASE DETAILS

WIDTH - 1.52 m
TREAD - 0.30 m
RISE - 0.15 m

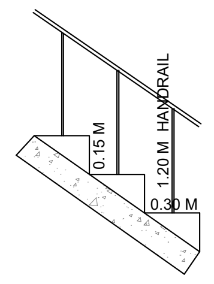

N.S. PANNEERSELVAM
M.I.S.E.,M.E.,(Struct).,A.M.I.E.,A.I.V.,
Chartered Structural Engineer & Valuer
CB/ISE/LM/229
SPU & ASSOCIATES
Engineers, Valuers& Builders & Surveyors,
282-A, Perur ,Main Road
Selvapuram,Coimbatore - 641 026
Coimbatore LPA/SE/
GR /19/03/006

STRUCTURAL ENGINEER

For SNR SONS CHARITABLE TRUST
C.V RAMKUMAR
CHIEF EXECUTIVE

APPLICANT

C. NATARAJAN, B.E.,
Consulting Engineer
NAVEEN ASSOCIATES
364, Second St., Extension
Gandhipuram, Coimbatore - 641 012.
COIMBATORE LPA / RE /
GR-I / 19 / 03 / 002

LBS/ REGISTERED ENGINEER

PLAN SHOWING THE EXISTING BUILDING IN S.F. No : 420/1A, 421/1, 421/2C, 422/1A, 1B, 2, 424, 433, 434, 435, 436, 437/1, 2A, 2B2, 438/1, 2C, 440/2, 442/1A, 1B, 2B, 443/2A2, 2B, 444/2A, 2B, 445/2, 446/1B,2B, 2C, 2D, 447/1,2, 448/1 & 2 AT CHINNAVEDAMPATTI VILLAGE, COIMBATORE CORPORATION.

SCALE 1: 100

CHINNAVEDAMPATTI D.D. PLAN No : 8

ONLINE APPLICATION No:
SWP/BPA/210228/2024

N

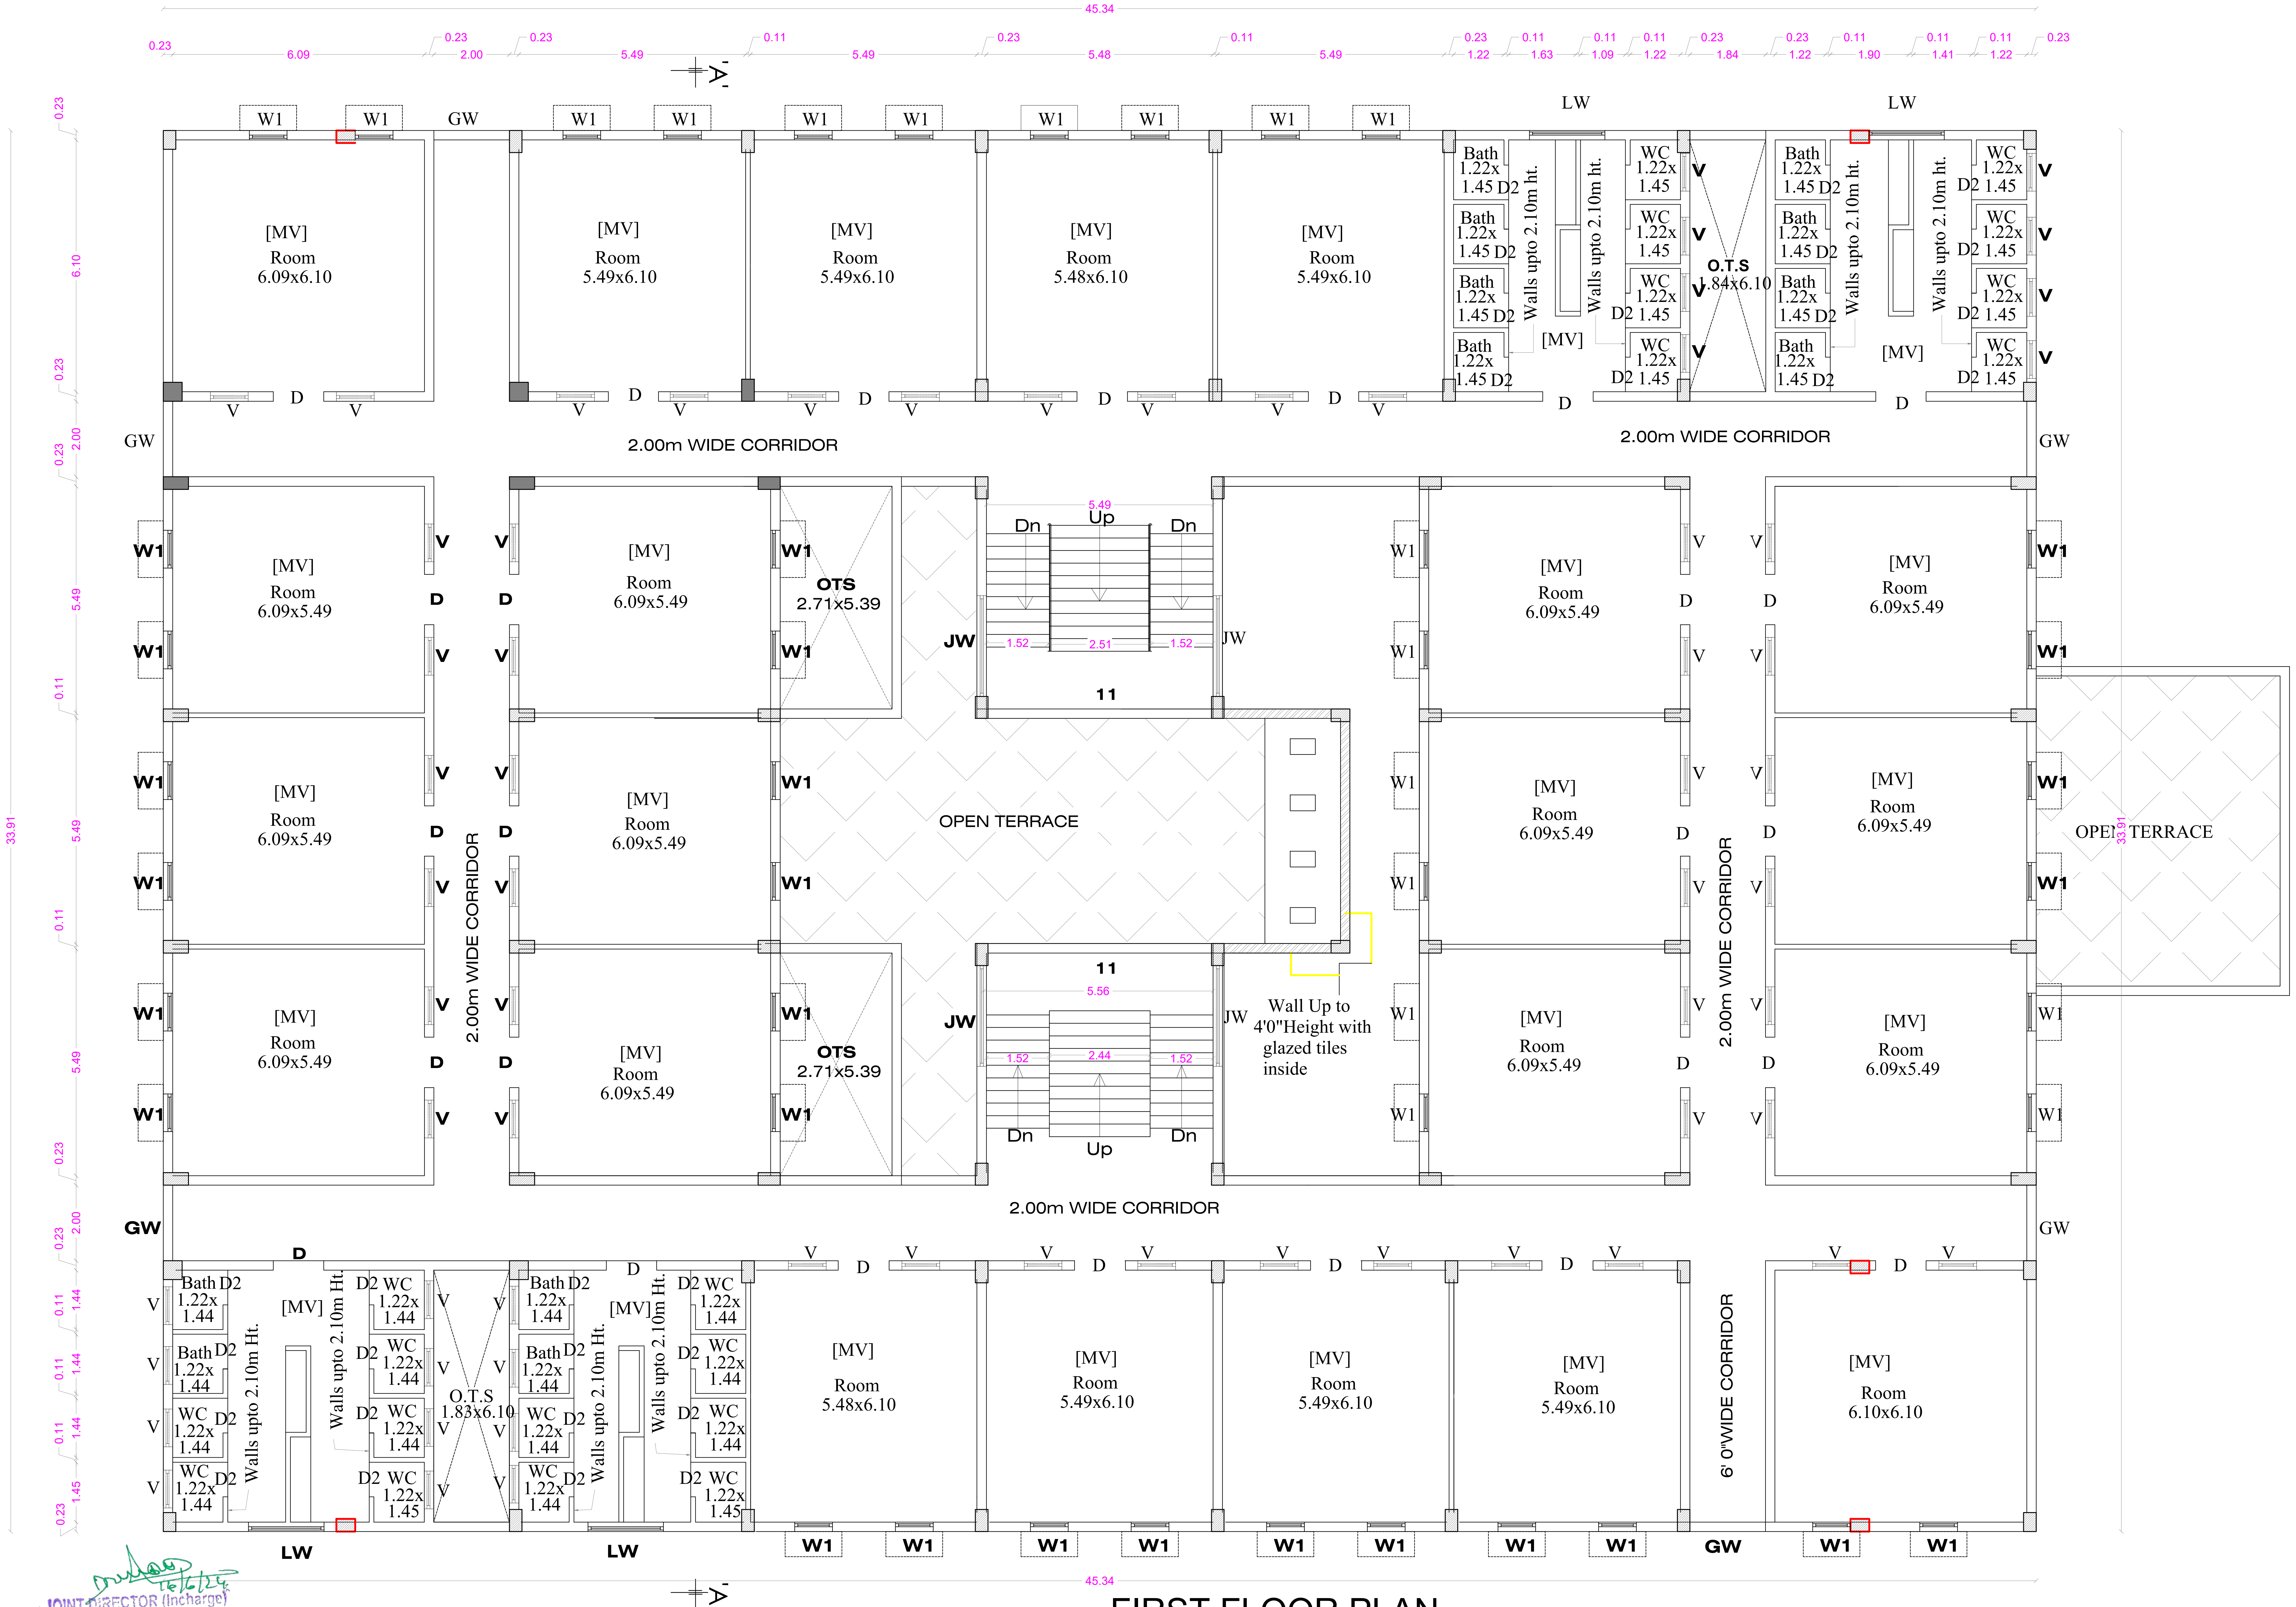

FIRST FLOOR PLAN

SNR SONS CHARITABLE TRUST

SRI RAMAKRISHNA ENGINEERING COLLEGE
COIMBATORE - 22

10. INTERNATIONAL BOYS HOSTEL

AREA STATEMENT

FLOOR NAME	FSI Area SQM	Non FSI SQM	TOTAL SQM
GROUND FLOOR	1507.17	----	1507.17
FIRST FLOOR	1452.90	----	1452.90
SECOND FLOOR	1452.90	----	1452.90
THIRD FLOOR	1452.90	----	1452.90
TERRACE FLOOR	-----	98.86	98.86
TOTAL all Floors	5865.87	98.86	5964.73

TOTAL F.S.I. AREA	5865.87 Sqm
HEIGHT OF THE BUILDING	12.80 m

* All Dimensions are in metre.

SCHEDULE OF JOINERY

		METRE
MD	MAIN DOOR	2.44 x 2.10
D	DOOR	1.22 x 2.10
D1	DOOR	0.91 x 2.10
D2	DOOR	0.76 x 2.10
GD	GRILL DOOR	1.83 x 2.10
W	WINDOW	1.83 x 1.20
W1	WINDOW	0.91 x 1.20
LW	LOUVER WINDOW	1.83 x 1.20
GW	GRILL WINDOW	1.83 x 1.83
JW	JOLLY WORK	2.44 x 1.50
V	VENTILATOR	0.91 x 0.61

STAIRCASE DETAILS

WIDTH - 1.52 m
TREAD - 0.30 m
RISE - 0.15 m

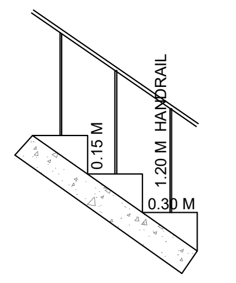

N.S. PANNEERSELVAM
M.I.S.E.,M.E.,(Struct).,A.M.I.E.,A.I.V.,
Chartered Structural Engineer & Valuer
CB/ISE/LM/229
SPU & ASSOCIATES
Engineers, Valuers& Builders & Surveyors,
282-A, Perur ,Main Road
Selvapuram,Coimbatore - 641 026
Coimbatore LPA/SE/
GR /19/03/006

STRUCTURAL ENGINEER

For SNR SONS CHARITABLE TRUST
C.V RAMKUMAR
CHIEF EXECUTIVE

APPLICANT

C. NATARAJAN, B.E.,
Consulting Engineer
NAVEEN ASSOCIATES
364, Second St., Extension
Gandhipuram, Coimbatore - 641 012.
COIMBATORE LPA / RE /
GR-I / 19 / 03 / 002

LBS/ REGISTERED ENGINEER

16/6/24
JOINT DIRECTOR (Incharge)
DISTRICT TOWN AND COUNTRY PLANNING.
COIMBATORE.
14/6/24

PLAN SHOWING THE EXISTING BUILDING IN S.F. No : 420/1A, 421/1, 421/2C, 422/1A, 1B, 2, 424, 433, 434, 435, 436, 437/1, 2A, 2B2, 438/1, 2C, 440/2, 442/1A, 1B, 2B, 443/2A2, 2B, 444/2A, 2B, 445/2, 446/1B,2B, 2C, 2D, 447/1,2, 448/1 & 2 AT CHINNAVEDAMPATTI VILLAGE, COIMBATORE CORPORATION.

SCALE 1: 100

CHINNAVEDAMPATTI D.D. PLAN No : 8

N

ONLINE APPLICATION No:
SWP/BPA/210228/2024

SHEET No : 33

SNR SONS CHARITABLE TRUST

SRI RAMAKRISHNA ENGINEERING COLLEGE
COIMBATORE - 22

10. INTERNATIONAL BOYS HOSTEL

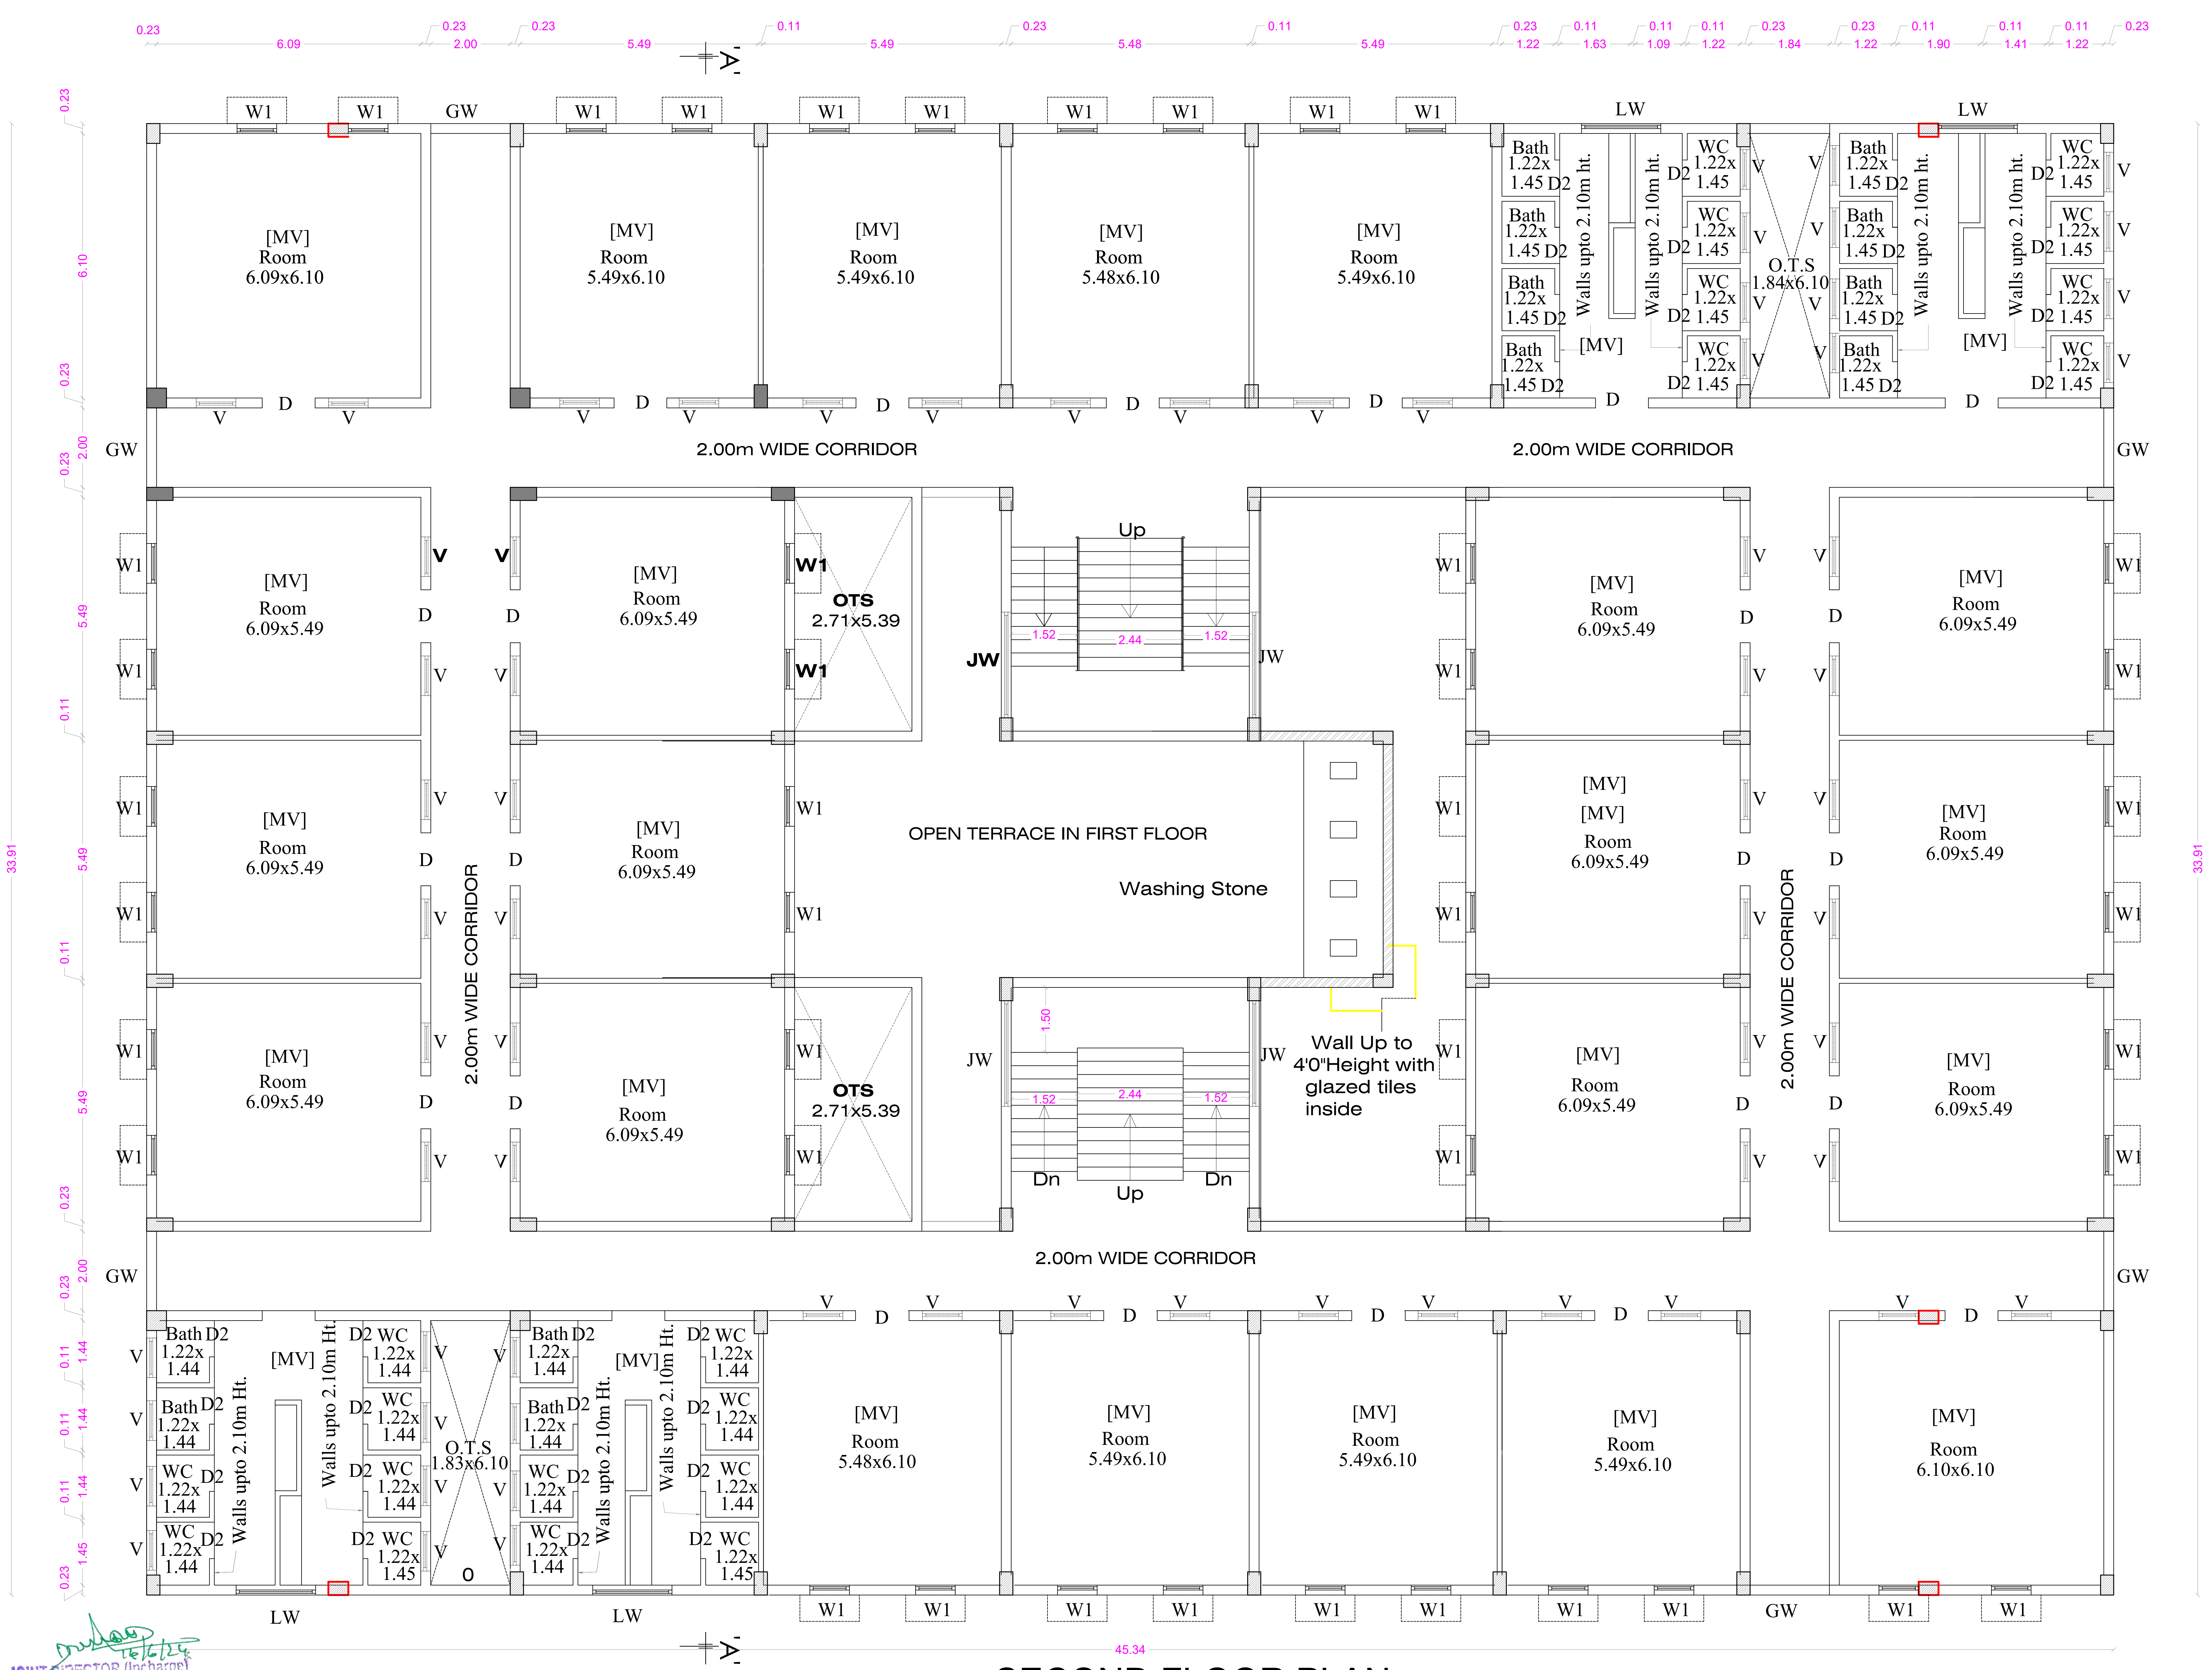

SECOND FLOOR PLAN

AREA STATEMENT

FLOOR NAME	FSI Area SQM	Non FSI SQM	TOTAL SQM
GROUND FLOOR	1507.17	----	1507.17
FIRST FLOOR	1452.90	----	1452.90
SECOND FLOOR	1452.90	----	1452.90
THIRD FLOOR	1452.90	----	1452.90
TERRACE FLOOR	-----	98.86	98.86
TOTAL all Floors	5865.87	98.86	5964.73

TOTAL F.S.I. AREA	5865.87 Sqm
HEIGHT OF THE BUILDING	12.80 m

* All Dimensions are in metre.

SCHEDULE OF JOINERY

		METRE
MD	MAIN DOOR	2.44 x 2.10
D	DOOR	1.22 x 2.10
D1	DOOR	0.91 x 2.10
D2	DOOR	0.76 x 2.10
GD	GRILL DOOR	1.83 x 2.10
W	WINDOW	1.83 x 1.20
W1	WINDOW	0.91 x 1.20
LW	LOUVER WINDOW	1.83 x 1.20
GW	GRILL WINDOW	1.83 x 1.83
JW	JOLLY WORK	2.44 x 1.50
V	VENTILATOR	0.91 x 0.61

STAIRCASE DETAILS

WIDTH - 1.52 m
TREAD - 0.30 m
RISE - 0.15 m

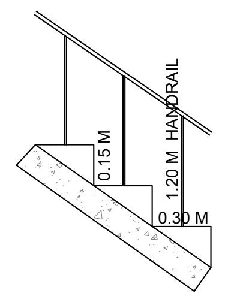

Jeevabhy
N.S. PANNEERSELVAM
M.I.S.E.,M.E.,(Struct).,A.M.I.E.,A.I.V.,
Chartered Structural Engineer & Valuer
CB/ISE/LM/229
SPU & ASSOCIATES
Engineers, Valuers& Builders & Surveyors,
282-A, Perur ,Main Road
Selvapuram,Coimbatore - 641 026
Coimbatore LPA/SE/
GR /19/03/006

STRUCTURAL ENGINEER

For SNR SONS CHARITABLE TRUST
C.V RAMKUMAR
CHIEF EXECUTIVE

APPLICANT

C. NATARAJAN, B.E.,
Consulting Engineer
NAVEEN ASSOCIATES
364, Second St., Extension
Gandhipuram, Coimbatore - 641 012.
COIMBATORE LPA / RE /
GR-I / 19 / 03 / 002

LBS/ REGISTERED ENGINEER

16/6/24
JOINT DIRECTOR (Incharge)
DISTRICT TOWN AND COUNTRY PLANNING.
COIMBATORE.
14/6/24

PLAN SHOWING THE EXISTING BUILDING IN S.F. No : 420/1A, 421/1, 421/2C, 422/1A, 1B, 2, 424, 433, 434, 435, 436, 437/1, 2A, 2B2, 438/1, 2C, 440/2, 442/1A, 1B, 2B, 443/2A2, 2B, 444/2A, 2B, 445/2, 446/1B,2B, 2C, 2D, 447/1,2, 448/1 & 2 AT CHINNAVEDAMPATTI VILLAGE, COIMBATORE CORPORATION.

SCALE 1: 100

CHINNAVEDAMPATTI D.D. PLAN No : 8

N

ONLINE APPLICATION No:
SWP/BPA/210228/2024

SNR SONS CHARITABLE TRUST

SRI RAMAKRISHNA ENGINEERING COLLEGE
COIMBATORE - 22

10. INTERNATIONAL BOYS HOSTEL

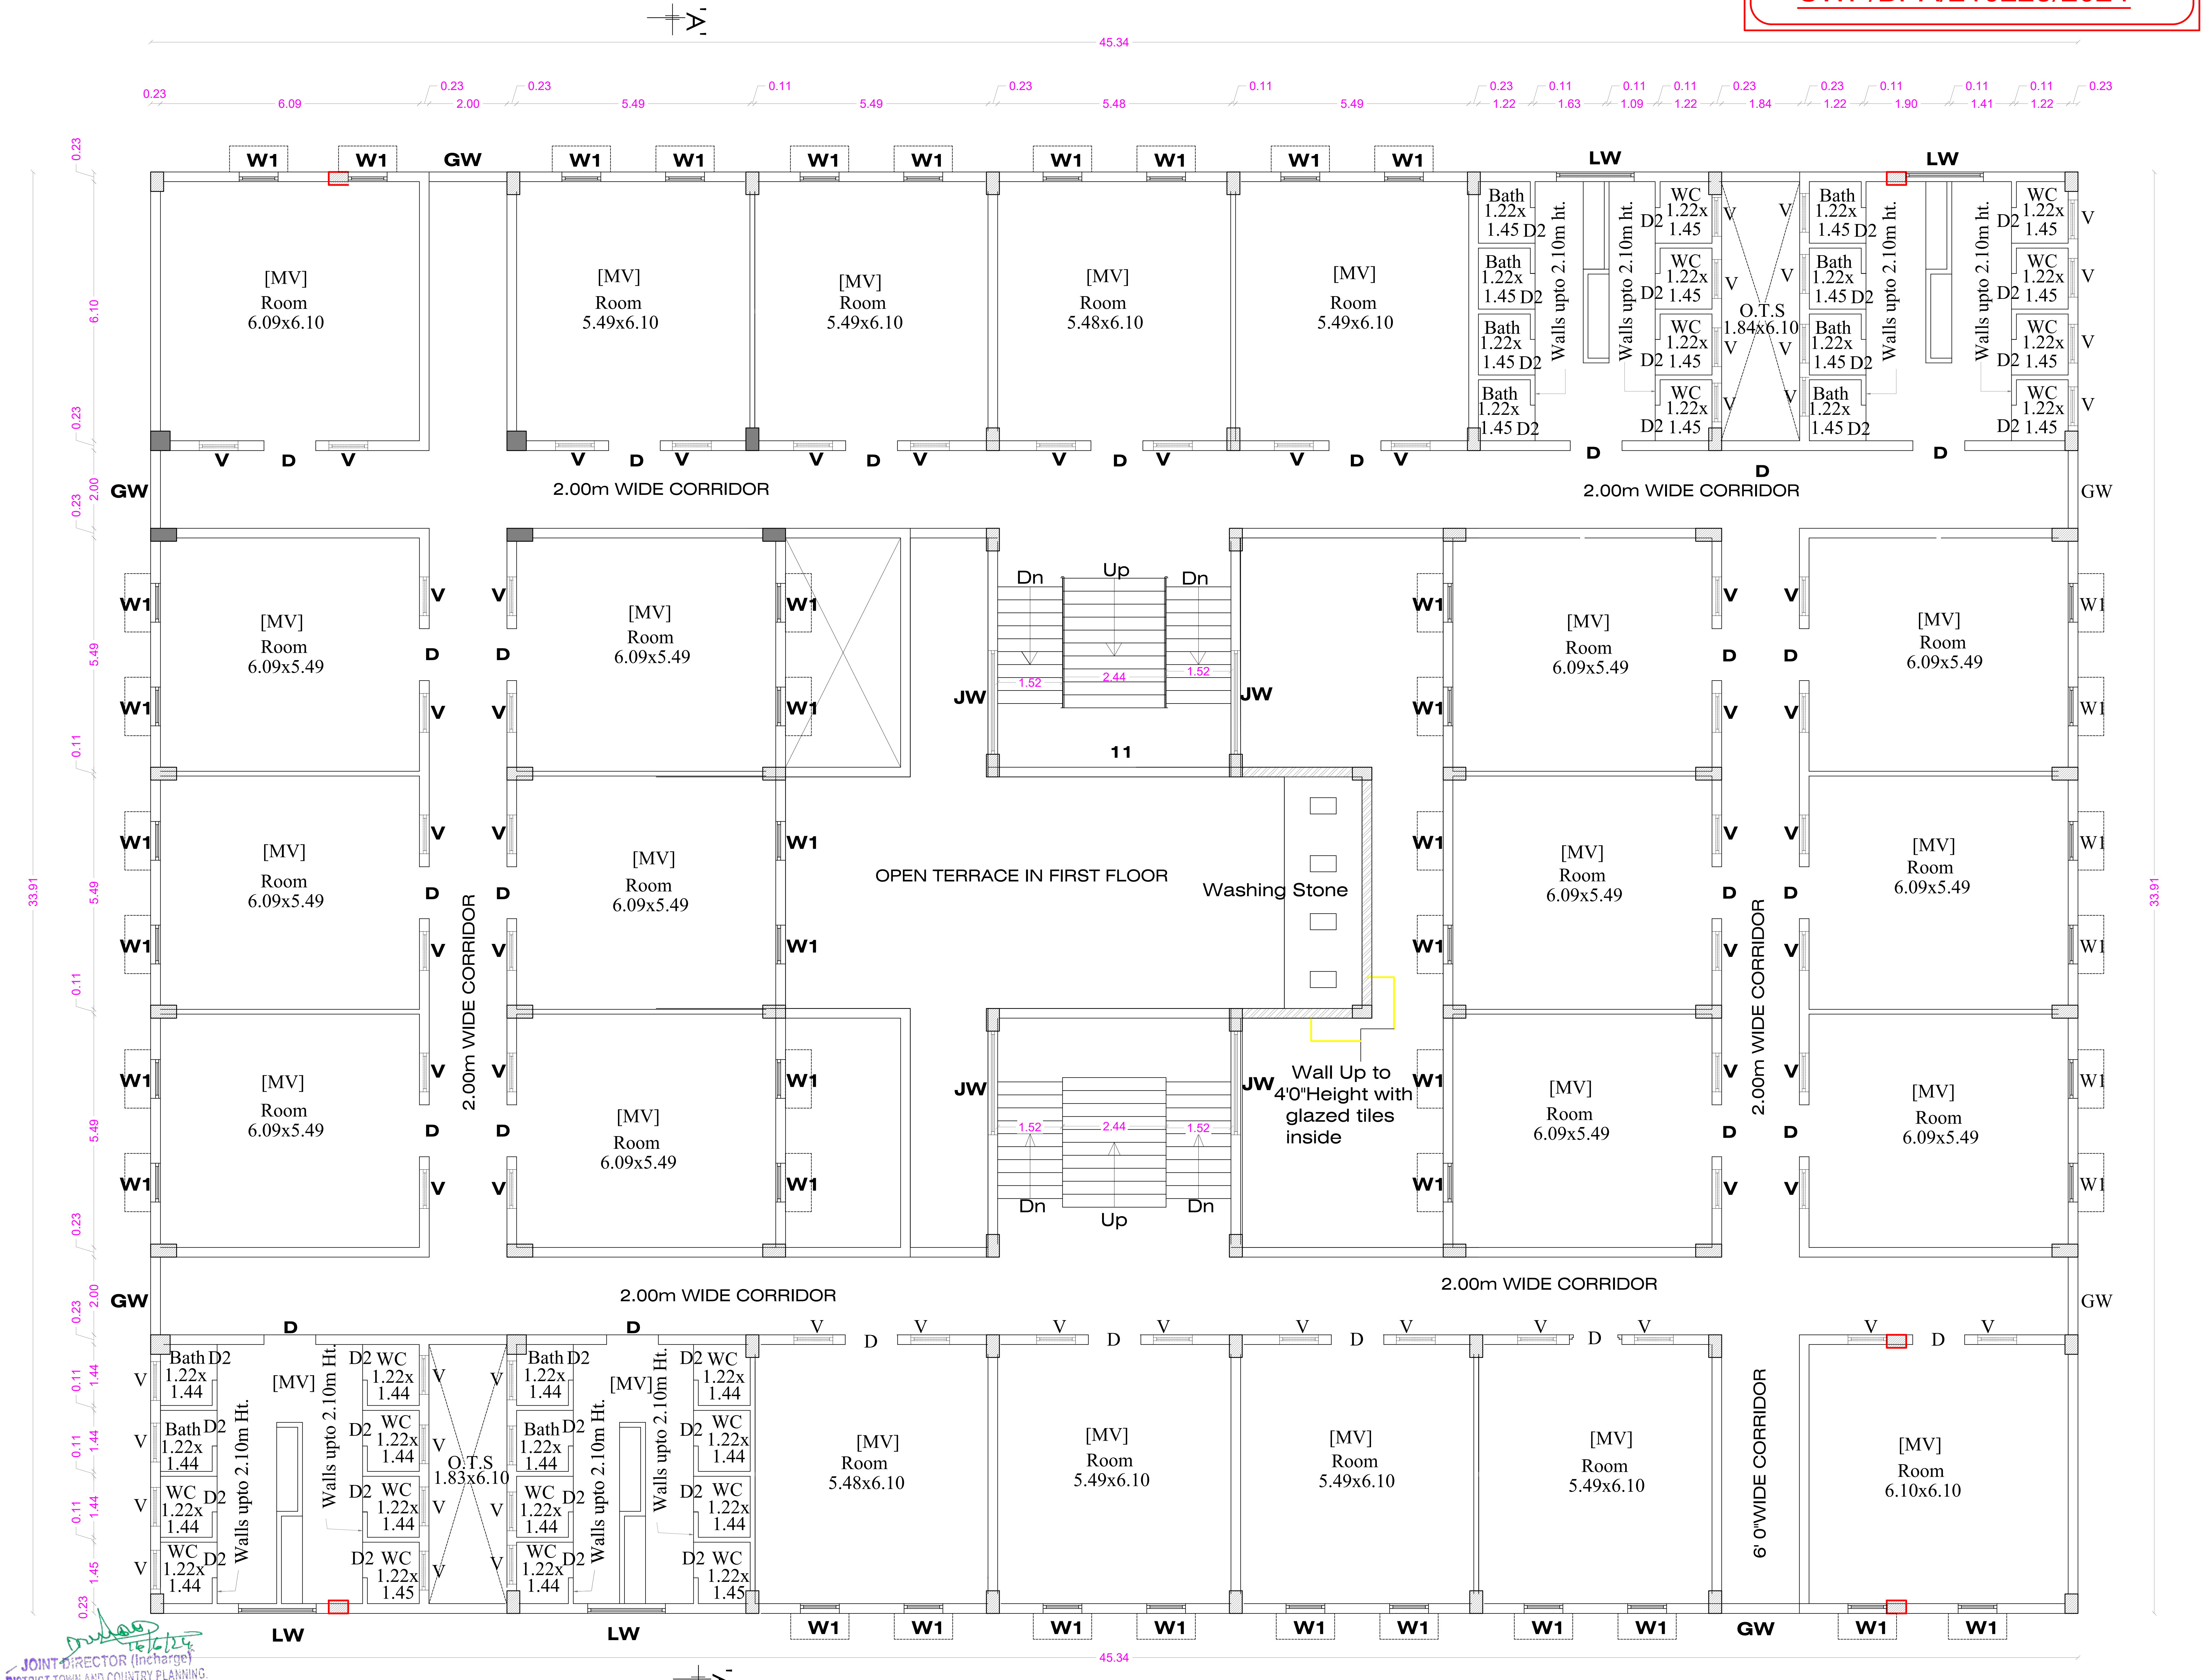

THIRD FLOOR PLAN

AREA STATEMENT

FLOOR NAME	FSI Area SQM	Non FSI SQM	TOTAL SQM
GROUND FLOOR	1507.17	----	1507.17
FIRST FLOOR	1452.90	----	1452.90
SECOND FLOOR	1452.90	----	1452.90
THIRD FLOOR	1452.90	----	1452.90
TERRACE FLOOR	-----	98.86	98.86
TOTAL all Floors	5865.87	98.86	5964.73

TOTAL F.S.I. AREA	5865.87 Sqm
HEIGHT OF THE BUILDING	12.80 m

* All Dimensions are in metre.

SCHEDULE OF JOINERY

		METRE
MD	MAIN DOOR	2.44 x 2.10
D	DOOR	1.22 x 2.10
D1	DOOR	0.91 x 2.10
D2	DOOR	0.76 x 2.10
GD	GRILL DOOR	1.83 x 2.10
W	WINDOW	1.83 x 1.20
W1	WINDOW	0.91 x 1.20
LW	LOUVER WINDOW	1.83 x 1.20
GW	GRILL WINDOW	1.83 x 1.83
JW	JOLLY WORK	2.44 x 1.50
V	VENTILATOR	0.91 x 0.61

STAIRCASE DETAILS

WIDTH - 1.52 m
TREAD - 0.30 m
RISE - 0.15 m

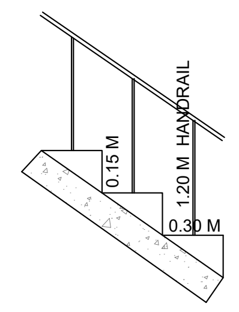

N.S. PANNEERSELVAM
M.I.S.E.,M.E.,(Struct).,A.M.I.E.,A.I.V.,
Chartered Structural Engineer & Valuer
CB/ISE/LM/229
SPU & ASSOCIATES
Engineers, Valuers& Builders & Surveyors,
282-A, Perur ,Main Road
Selvapuram,Coimbatore - 641 026
Coimbatore LPA/SE/
GR /19/03/006

STRUCTURAL ENGINEER

For SNR SONS CHARITABLE TRUST
C.V RAMKUMAR
CHIEF EXECUTIVE

APPLICANT

C. NATARAJAN, B.E.,
Consulting Engineer
NAVEEN ASSOCIATES
364, Second St., Extension
Gandhipuram, Coimbatore - 641 012.
COIMBATORE LPA / RE /
GR-I / 19 / 03 / 002

LBS/ REGISTERED ENGINEER

16/6/24
JOINT DIRECTOR (Incharge)
DISTRICT TOWN AND COUNTRY PLANNING
COIMBATORE.
14/6/24

PLAN SHOWING THE EXISTING BUILDING IN S.F. No : 420/1A, 421/1, 421/2C, 422/1A, 1B, 2, 424, 433, 434, 435, 436, 437/1, 2A, 2B2, 438/1, 2C, 440/2, 442/1A, 1B, 2B, 443/2A2, 2B, 444/2A, 2B, 445/2, 446/1B,2B, 2C, 2D, 447/1,2, 448/1 & 2 AT CHINNAVEDAMPATTI VILLAGE, COIMBATORE CORPORATION.

SCALE 1: 100

CHINNAVEDAMPATTI D.D. PLAN No : 8

N

ONLINE APPLICATION No:
SWP/BPA/210228/2024

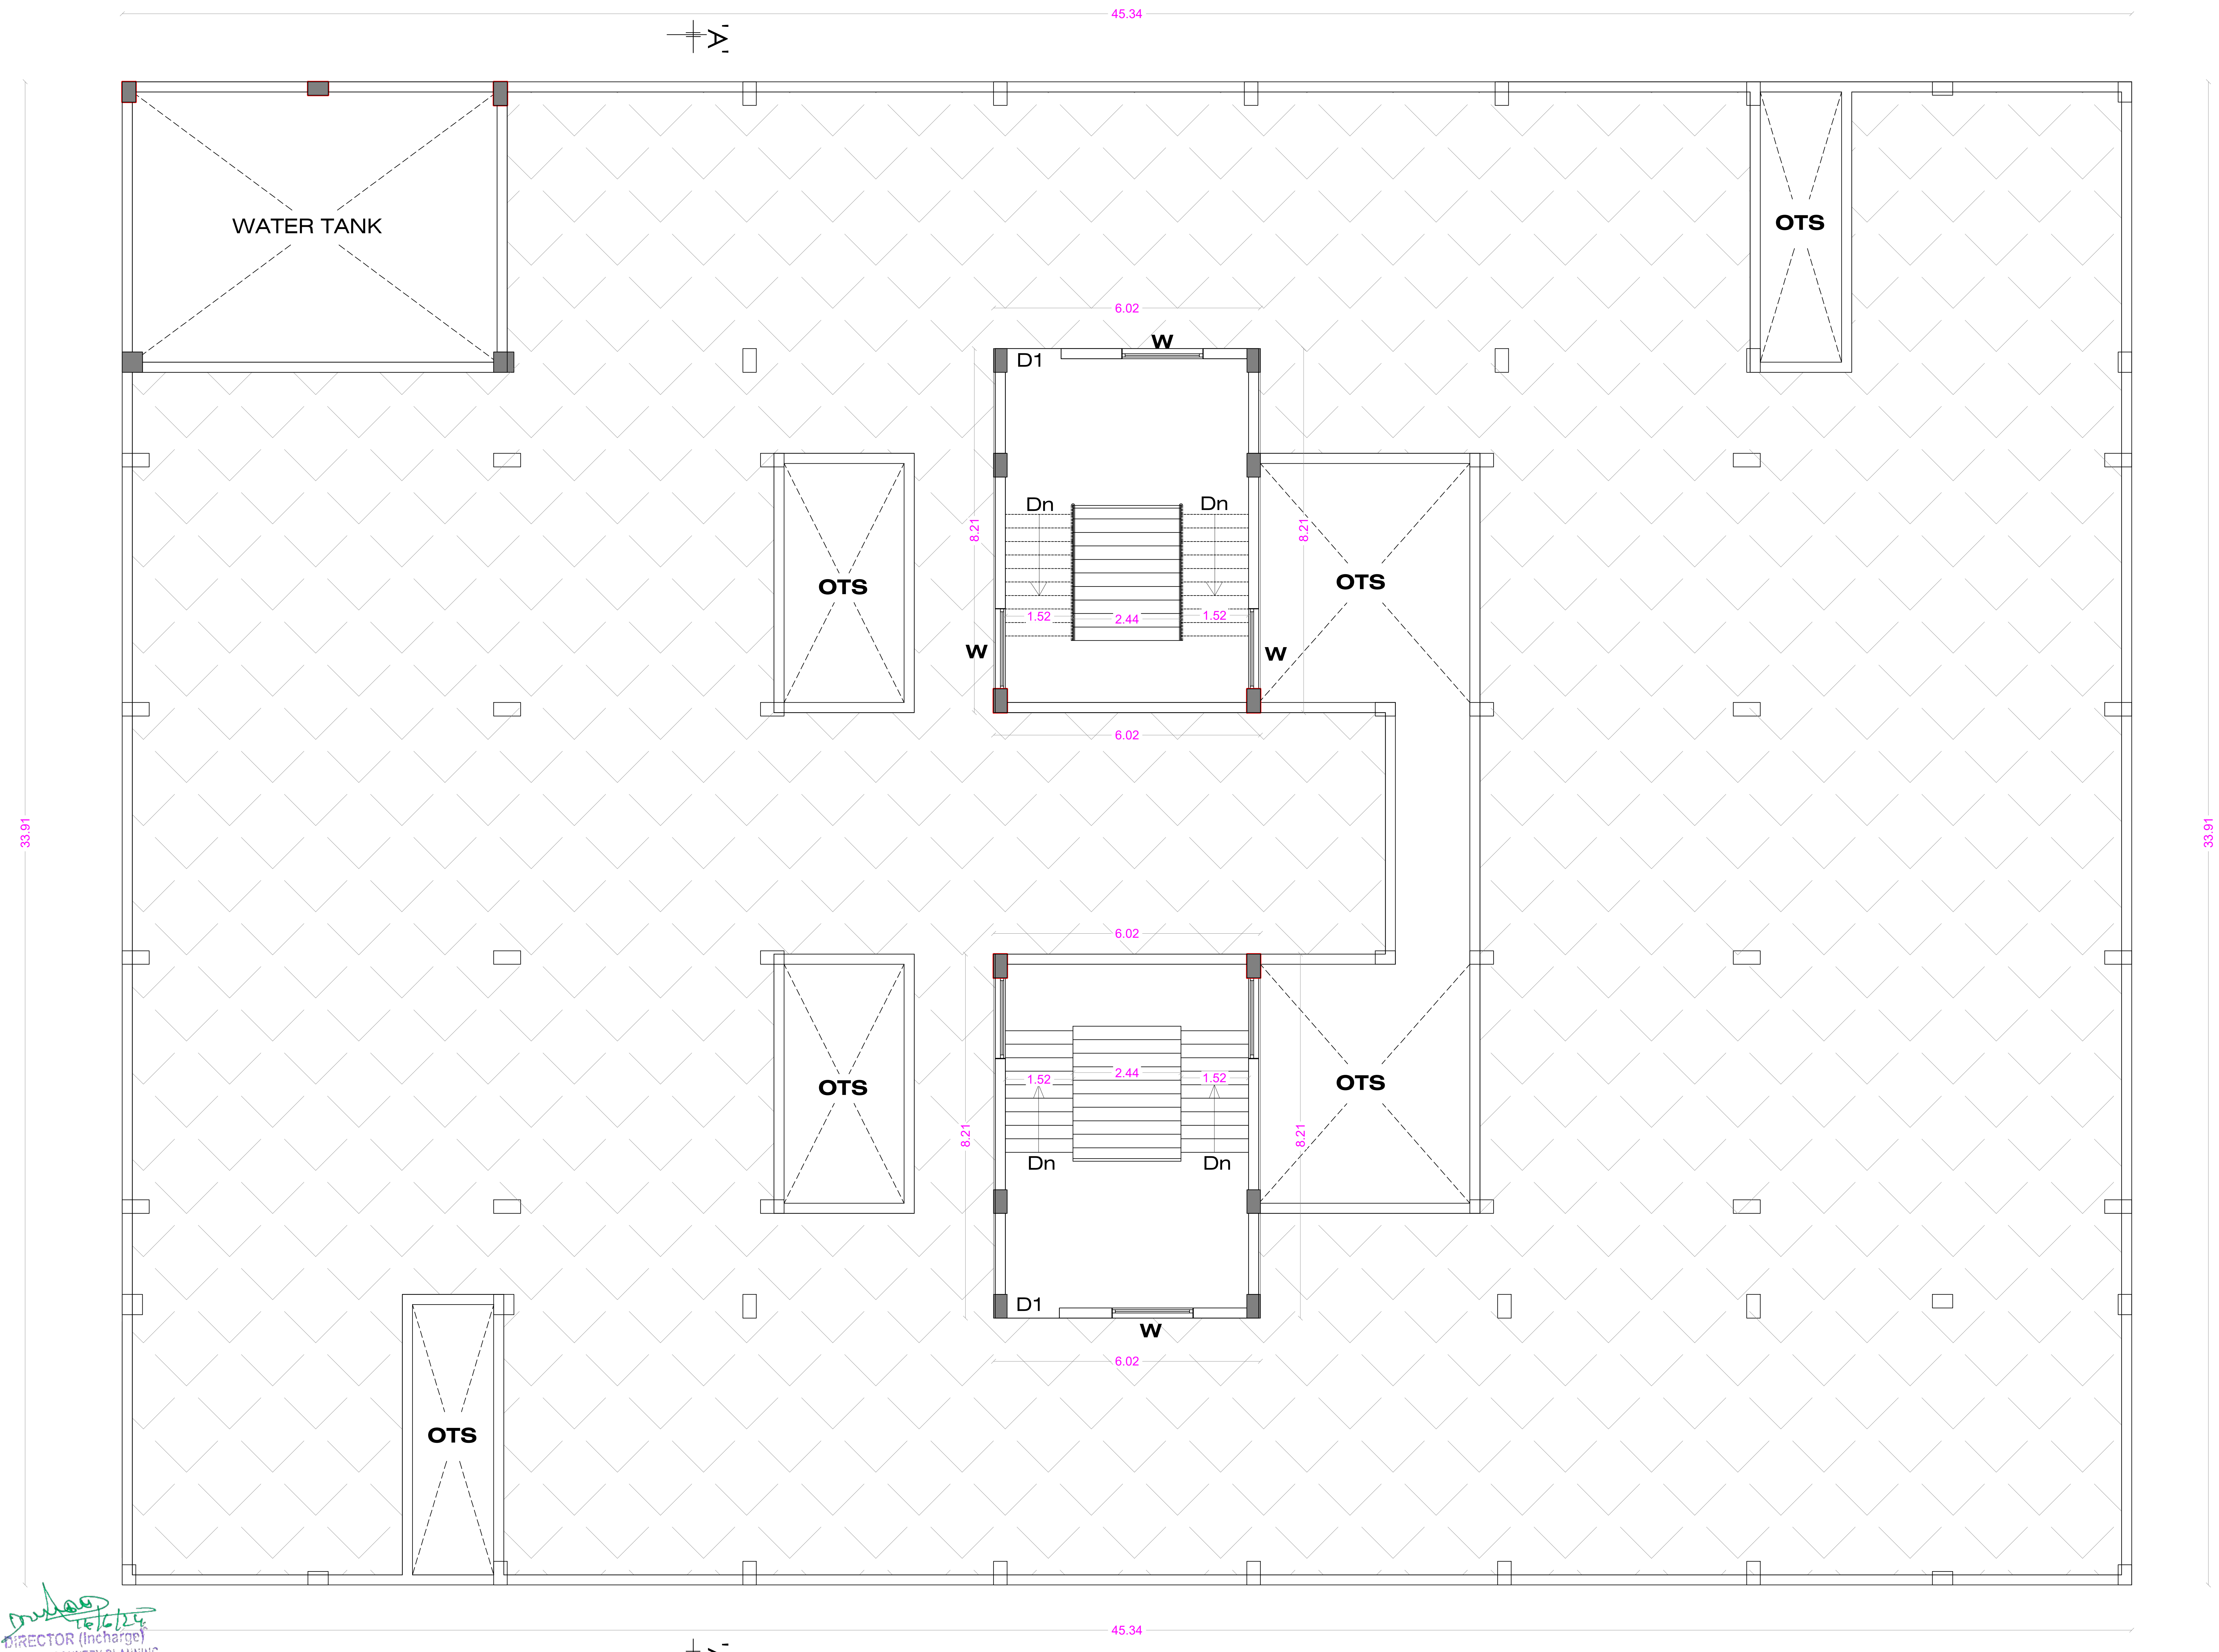

TERRACE FLOOR PLAN

JOINT DIRECTOR (Incharge)
DISTRICT TOWN AND COUNTRY PLANNING.
COIMBATORE.
16/6/24
14/6/24

SHEET No : 35

SNR SONS CHARITABLE TRUST

SRI RAMAKRISHNA ENGINEERING COLLEGE
COIMBATORE - 22

10. INTERNATIONAL BOYS HOSTEL

AREA STATEMENT

FLOOR NAME	FSI Area SQM	Non FSI SQM	TOTAL SQM
GROUND FLOOR	1507.17	----	1507.17
FIRST FLOOR	1452.90	----	1452.90
SECOND FLOOR	1452.90	----	1452.90
THIRD FLOOR	1452.90	----	1452.90
TERRACE FLOOR	-----	98.86	98.86
TOTAL all Floors	5865.87	98.86	5964.73

TOTAL F.S.I. AREA	5865.87 Sqm
HEIGHT OF THE BUILDING	12.80 m

* All Dimensions are in metre.

SCHEDULE OF JOINERY

		METRE
MD	MAIN DOOR	2.44 x 2.10
D	DOOR	1.22 x 2.10
D1	DOOR	0.91 x 2.10
D2	DOOR	0.76 x 2.10
GD	GRILL DOOR	1.83 x 2.10
W	WINDOW	1.83 x 1.20
W1	WINDOW	0.91 x 1.20
LW	LOUVER WINDOW	1.83 x 1.20
GW	GRILL WINDOW	1.83 x 1.83
JW	JOLLY WORK	2.44 x 1.50
V	VENTILATOR	0.91 x 0.61

STAIRCASE DETAILS

WIDTH - 1.52 m
TREAD - 0.30 m
RISE - 0.15 m

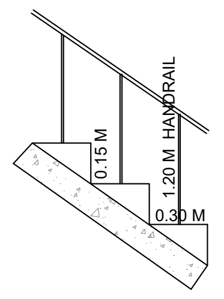

N.S. PANNEERSELVAM
M.I.S.E.,M.E.,(Struct).,A.M.I.E.,A.I.V.,
Chartered Structural Engineer & Valuer
CB/ISE/LM/229
SPU & ASSOCIATES
Engineers, Valuers& Builders & Surveyors,
282-A, Perur ,Main Road
Selvapuram,Coimbatore - 641 026
Coimbatore LPA/SE/
GR /19/03/006

STRUCTURAL ENGINEER

For SNR SONS CHARITABLE TRUST
C.V RAMKUMAR
CHIEF EXECUTIVE

APPLICANT

C. NATARAJAN, B.E.,
Consulting Engineer
NAVEEN ASSOCIATES
364, Second St., Extension
Gandhipuram, Coimbatore - 641 012.
COIMBATORE LPA / RE /
GR-I / 19 / 03 / 002

LBS/ REGISTERED ENGINEER

PLAN SHOWING THE EXISTING BUILDING IN S.F. No : 420/1A, 421/1, 421/2C, 422/1A, 1B, 2, 424, 433, 434, 435, 436, 437/1, 2A, 2B2, 438/1, 2C, 440/2, 442/1A, 1B, 2B, 443/2A2, 2B, 444/2A, 2B, 445/2, 446/1B,2B, 2C, 2D, 447/1,2, 448/1 & 2 AT CHINNAVEDAMPATTI VILLAGE, COIMBATORE CORPORATION.

SCALE 1: 100

CHINNAVEDAMPATTI D.D. PLAN No : 8

ONLINE APPLICATION No:
SWP/BPA/210228/2024

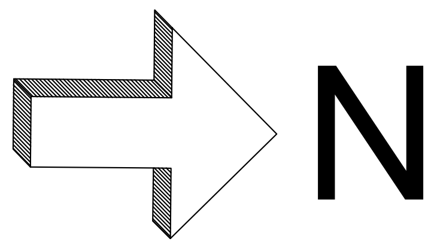

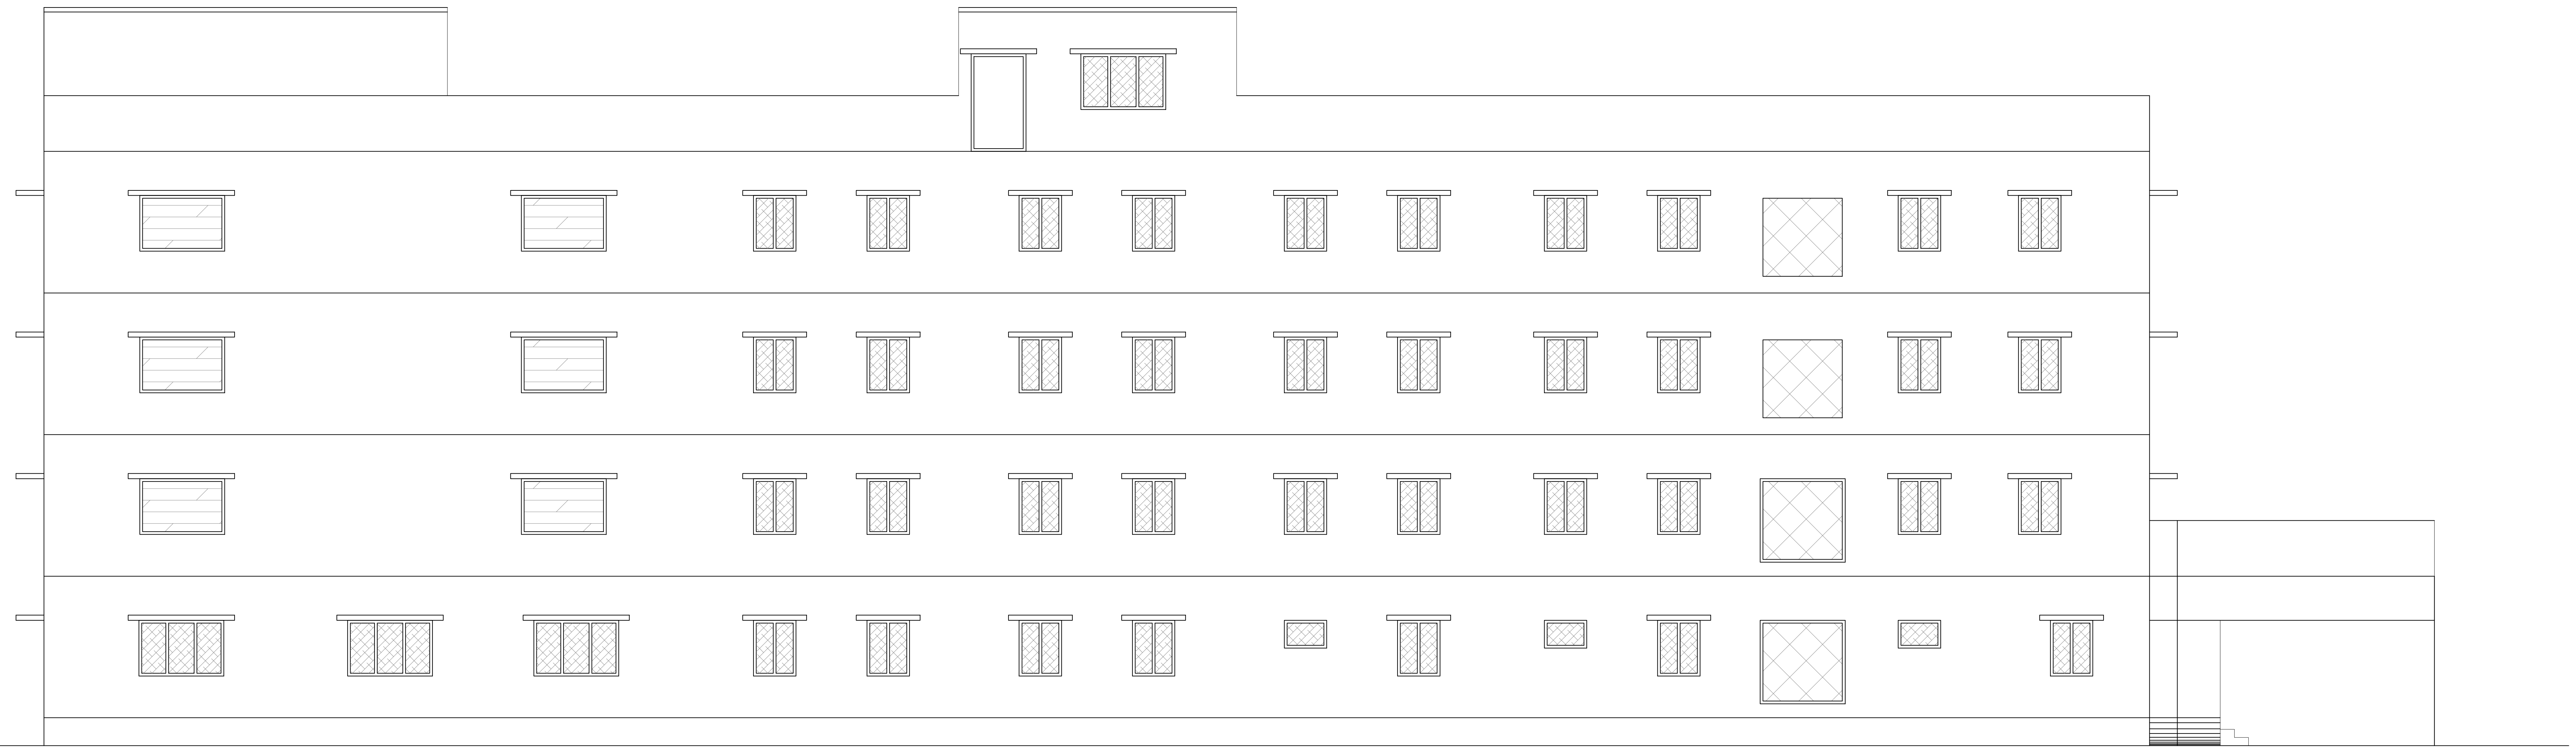

ELEVATION

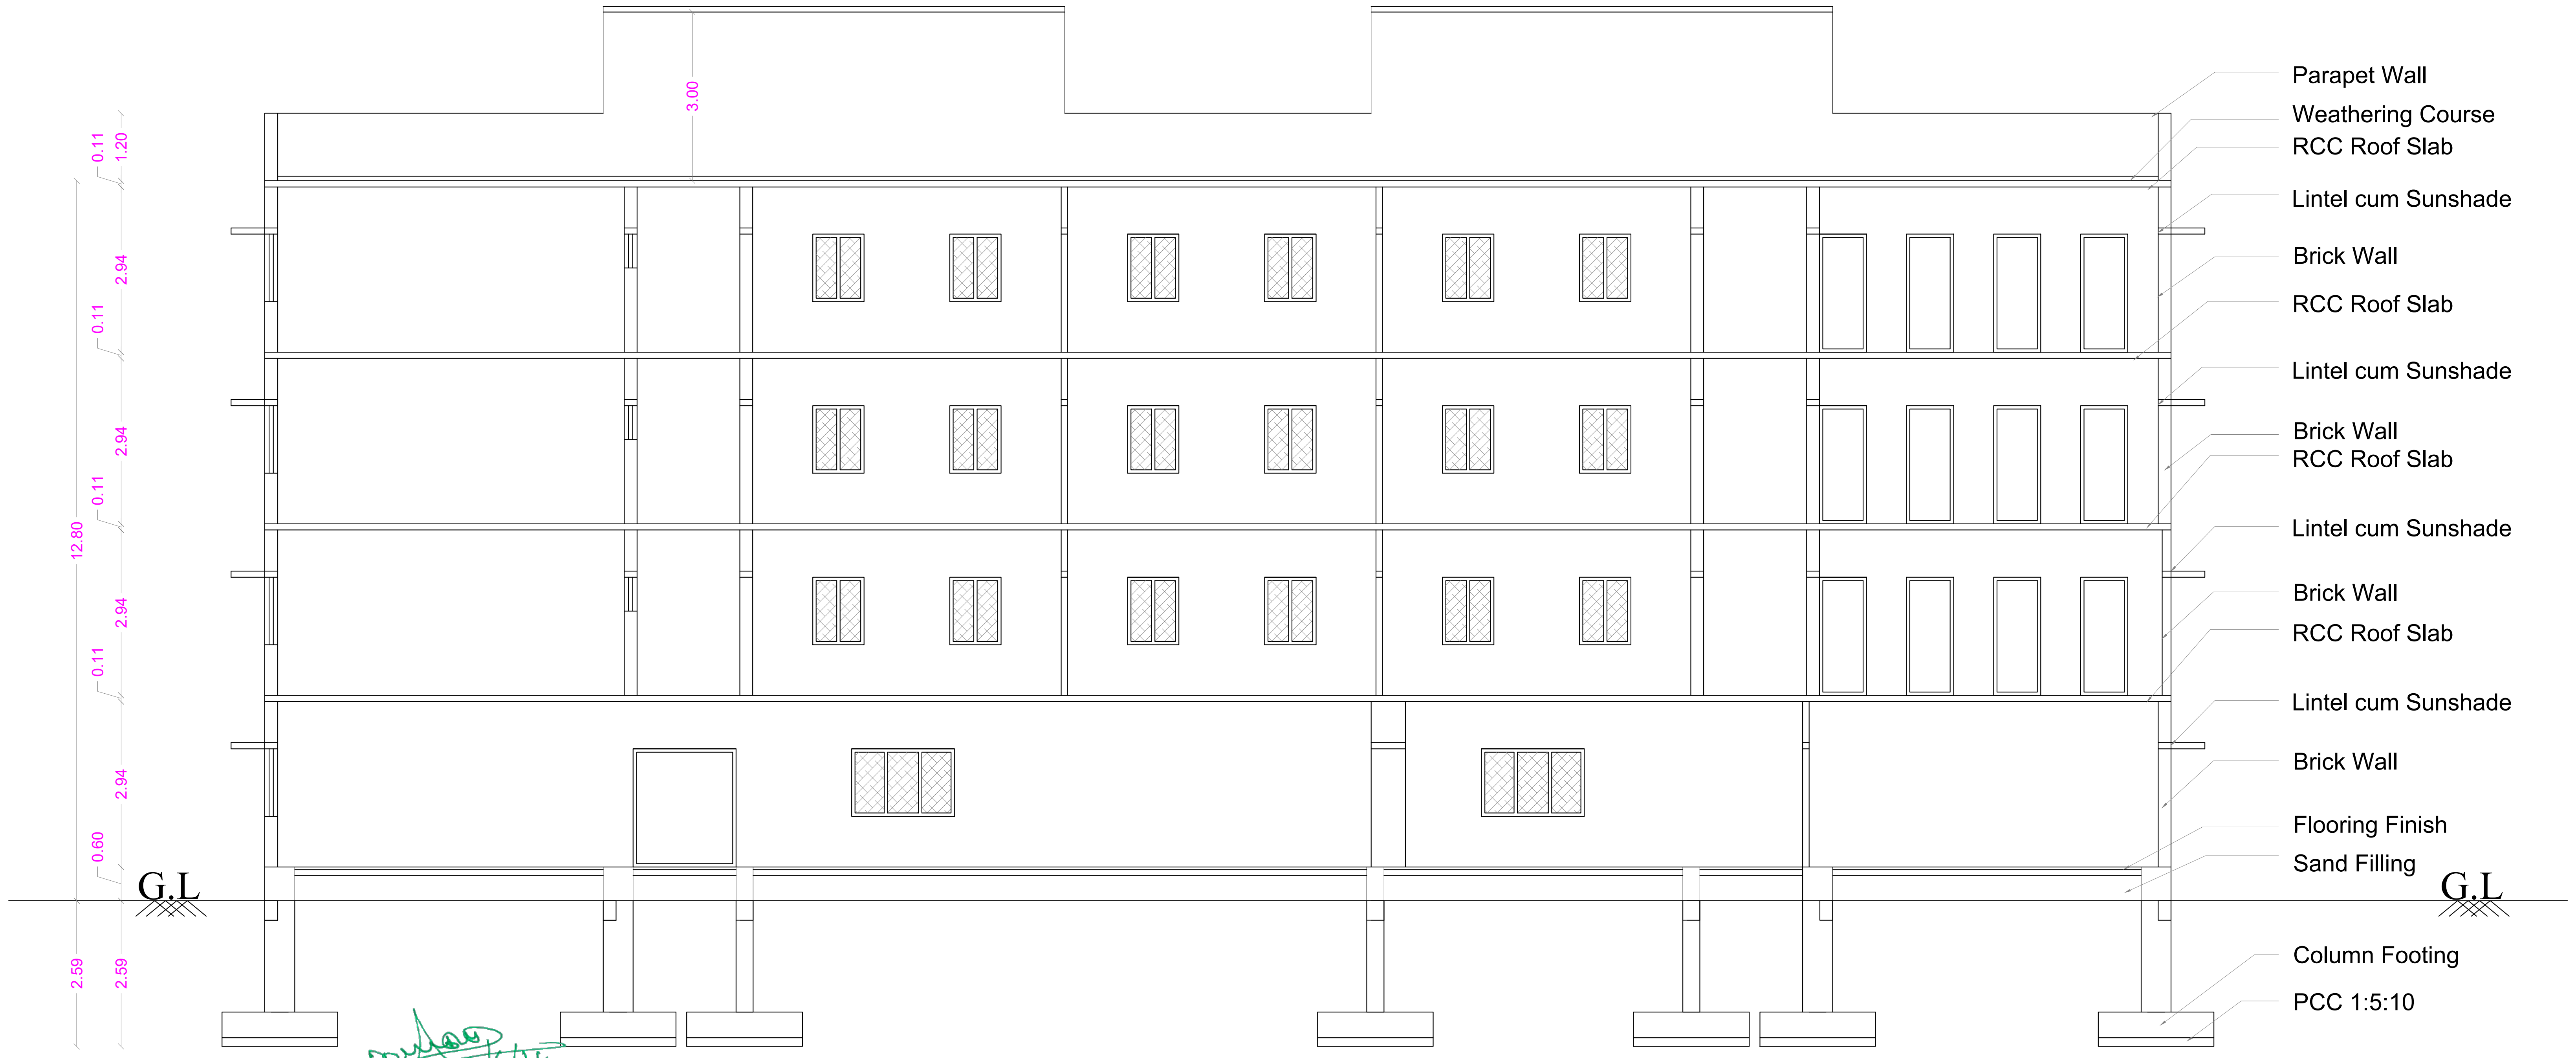

16/6/24
JOINT DIRECTOR (Incharge)
DISTRICT TOWN AND COUNTRY PLANNING.
COIMBATORE.
14/6/24

SECION ON A A

SHEET No : 36

SNR SONS CHARITABLE TRUST

SRI RAMAKRISHNA ENGINEERING COLLEGE
COIMBATORE - 22

10. INTERNATIONAL BOYS HOSTEL

AREA STATEMENT

FLOOR NAME	FSI Area SQM	Non FSI SQM	TOTAL SQM
GROUND FLOOR	1507.17	----	1507.17
FIRST FLOOR	1452.90	----	1452.90
SECOND FLOOR	1452.90	----	1452.90
THIRD FLOOR	1452.90	----	1452.90
TERRACE FLOOR	-----	98.86	98.86
TOTAL all Floors	5865.87	98.86	5964.73

TOTAL F.S.I. AREA	5865.87 Sqm
HEIGHT OF THE BUILDING	12.80 m

* All Dimensions are in metre.

N.S. PANNEERSELVAM
M.I.S.E.,M.E.,(Struct).,A.M.I.E.,A.I.V.,
Chartered Structural Engineer & Valuer
CB/ISE/LM/229
SPU & ASSOCIATES
Engineers, Valuers& Builders & Surveyors,
282-A, Perur ,Main Road
Selvapuram,Coimbatore - 641 026
Coimbatore LPA/SE/
GR /19/03/006

STRUCTURAL ENGINEER

For SNR SONS CHARITABLE TRUST
C.V RAMKUMAR
CHIEF EXECUTIVE

APPLICANT

C. NATARAJAN, B.E.,
Consulting Engineer
NAVEEN ASSOCIATES
364, Second St., Extension
Gandhipuram, Coimbatore - 641 012.
COIMBATORE LPA / RE /
GR-I / 19 / 03 / 002

LBS/ REGISTERED ENGINEER

PLAN SHOWING THE EXISTING BUILDING IN S.F. No : 420/1A, 421/1, 421/2C, 422/1A, 1B, 2, 424, 433, 434, 435, 436, 437/1, 2A, 2B2, 438/1, 2C, 440/2, 442/1A, 1B, 2B, 443/2A2, 2B, 444/2A, 2B, 445/2, 446/1B,2B, 2C, 2D, 447/1,2, 448/1 & 2 AT CHINNAVEDAMPATTI VILLAGE, COIMBATORE CORPORATION. SCALE 1: 100

CHINNAVEDAMPATTI D.D. PLAN No : 8

N

ONLINE APPLICATION No: SWP/BPA/210228/2024

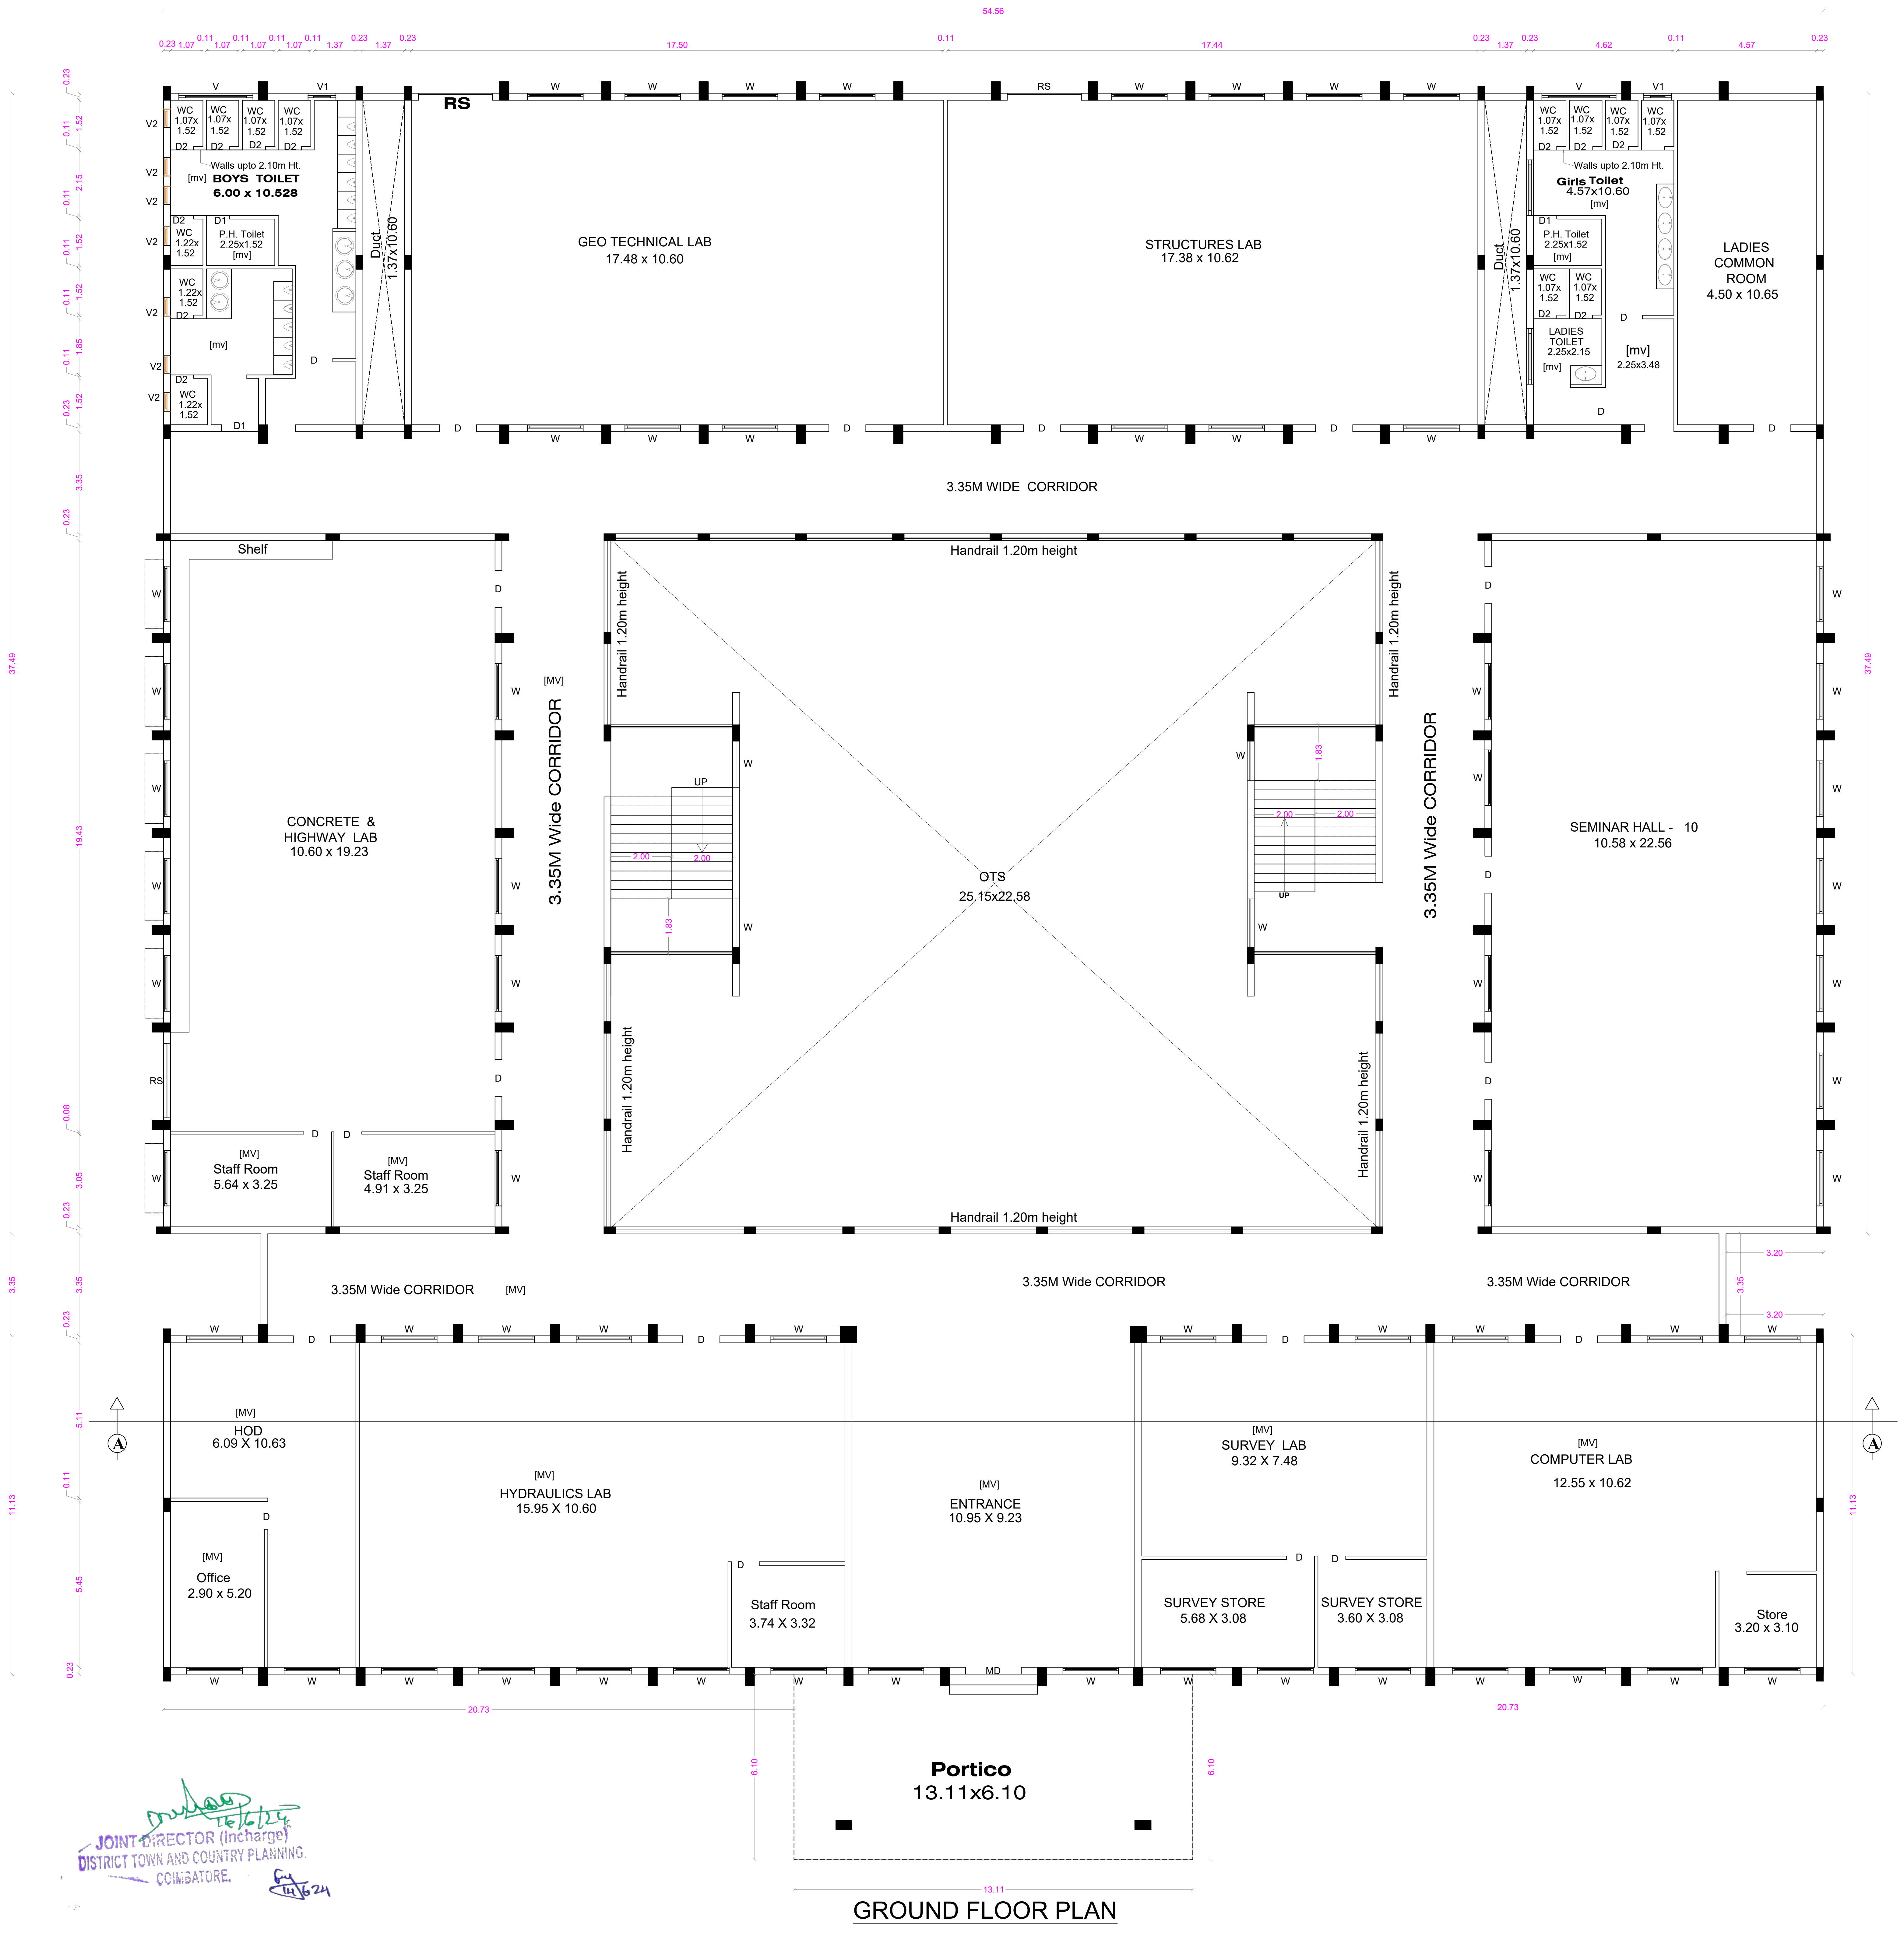

GROUND FLOOR PLAN

JOINT DIRECTOR (Incharge)
DISTRICT TOWN AND COUNTRY PLANNING.
COIMBATORE.
16/6/24
14/6/24

SHEET No : 37

SNR SONS CHARITABLE TRUST

SRI RAMAKRISHNA ENGINEERING COLLEGE
COIMBATORE - 22

11. G - BLOCK

AREA STATEMENT

FLOOR NAME	FSI Area SQM	Non FSI SQM	TOTAL SQM
GROUND FLOOR	2361.15	----	2361.15
FIRST FLOOR	2291.98	----	2291.98
SECOND FLOOR	2291.98	----	2291.98
TERRACE FLOOR	-----	67.24	67.24
TOTAL all Floors	6945.11	67.24	7012.35

TOTAL F.S.I. AREA	6945.11 Sqm
HEIGHT OF THE BUILDING	10.90 m

* All Dimensions are in metre.

SCHEDULE OF JOINERY

		METRE
D	DOOR	1.22 x 2.10
D1	DOOR	1.00 x 2.10
D2	DOOR	0.76 x 2.10
W	WINDOW	1.83 x 1.50
W1	WINDOW	1.20 x 1.80
V	VENTILATOR	2.44 x 0.61
V1	VENTILATOR	0.90 x 0.61
V2	VENTILATOR	0.46 x 0.91

STAIRCASE DETAILS

WIDTH - 2.00 m
TREAD - 0.30 m
RISE - 0.15 m

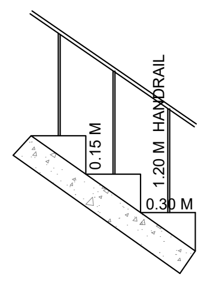

N.S. PANNEERSELVAM
M.I.S.E.,M.E.,(Struct).,A.M.I.E.,A.I.V.,
Chartered Structural Engineer & Valuer
CB/ISE/LM/229
SPU & ASSOCIATES
Engineers, Valuers& Builders & Surveyors,
282-A, Perur ,Main Road
Selvapuram,Coimbatore - 641 026
Coimbatore LPA/SE/
GR /19/03/006

STRUCTURAL ENGINEER

For SNR SONS CHARITABLE TRUST
C.V RAMKUMAR
CHIEF EXECUTIVE

APPLICANT

C. NATARAJAN, B.E.,
Consulting Engineer
NAVEEN ASSOCIATES
364, Second St., Extension
Gandhipuram, Coimbatore - 641 012.
COIMBATORE LPA / RE /
GR-I / 19 / 03 / 002

LBS/ REGISTERED ENGINEER

PLAN SHOWING THE EXISTING BUILDING IN S.F. No : 420/1A, 421/1, 421/2C, 422/1A, 1B, 2, 424, 433, 434, 435, 436, 437/1, 2A, 2B2, 438/1, 2C, 440/2, 442/1A, 1B, 2B, 443/2A2, 2B, 444/2A, 2B, 445/2, 446/1B,2B, 2C, 2D, 447/1,2, 448/1 & 2 AT CHINNAVEDAMPATTI VILLAGE, COIMBATORE CORPORATION.

SCALE 1: 100

CHINNAVEDAMPATTI D.D. PLAN No : 8

ONLINE APPLICATION No:
SWP/BPA/210228/2024

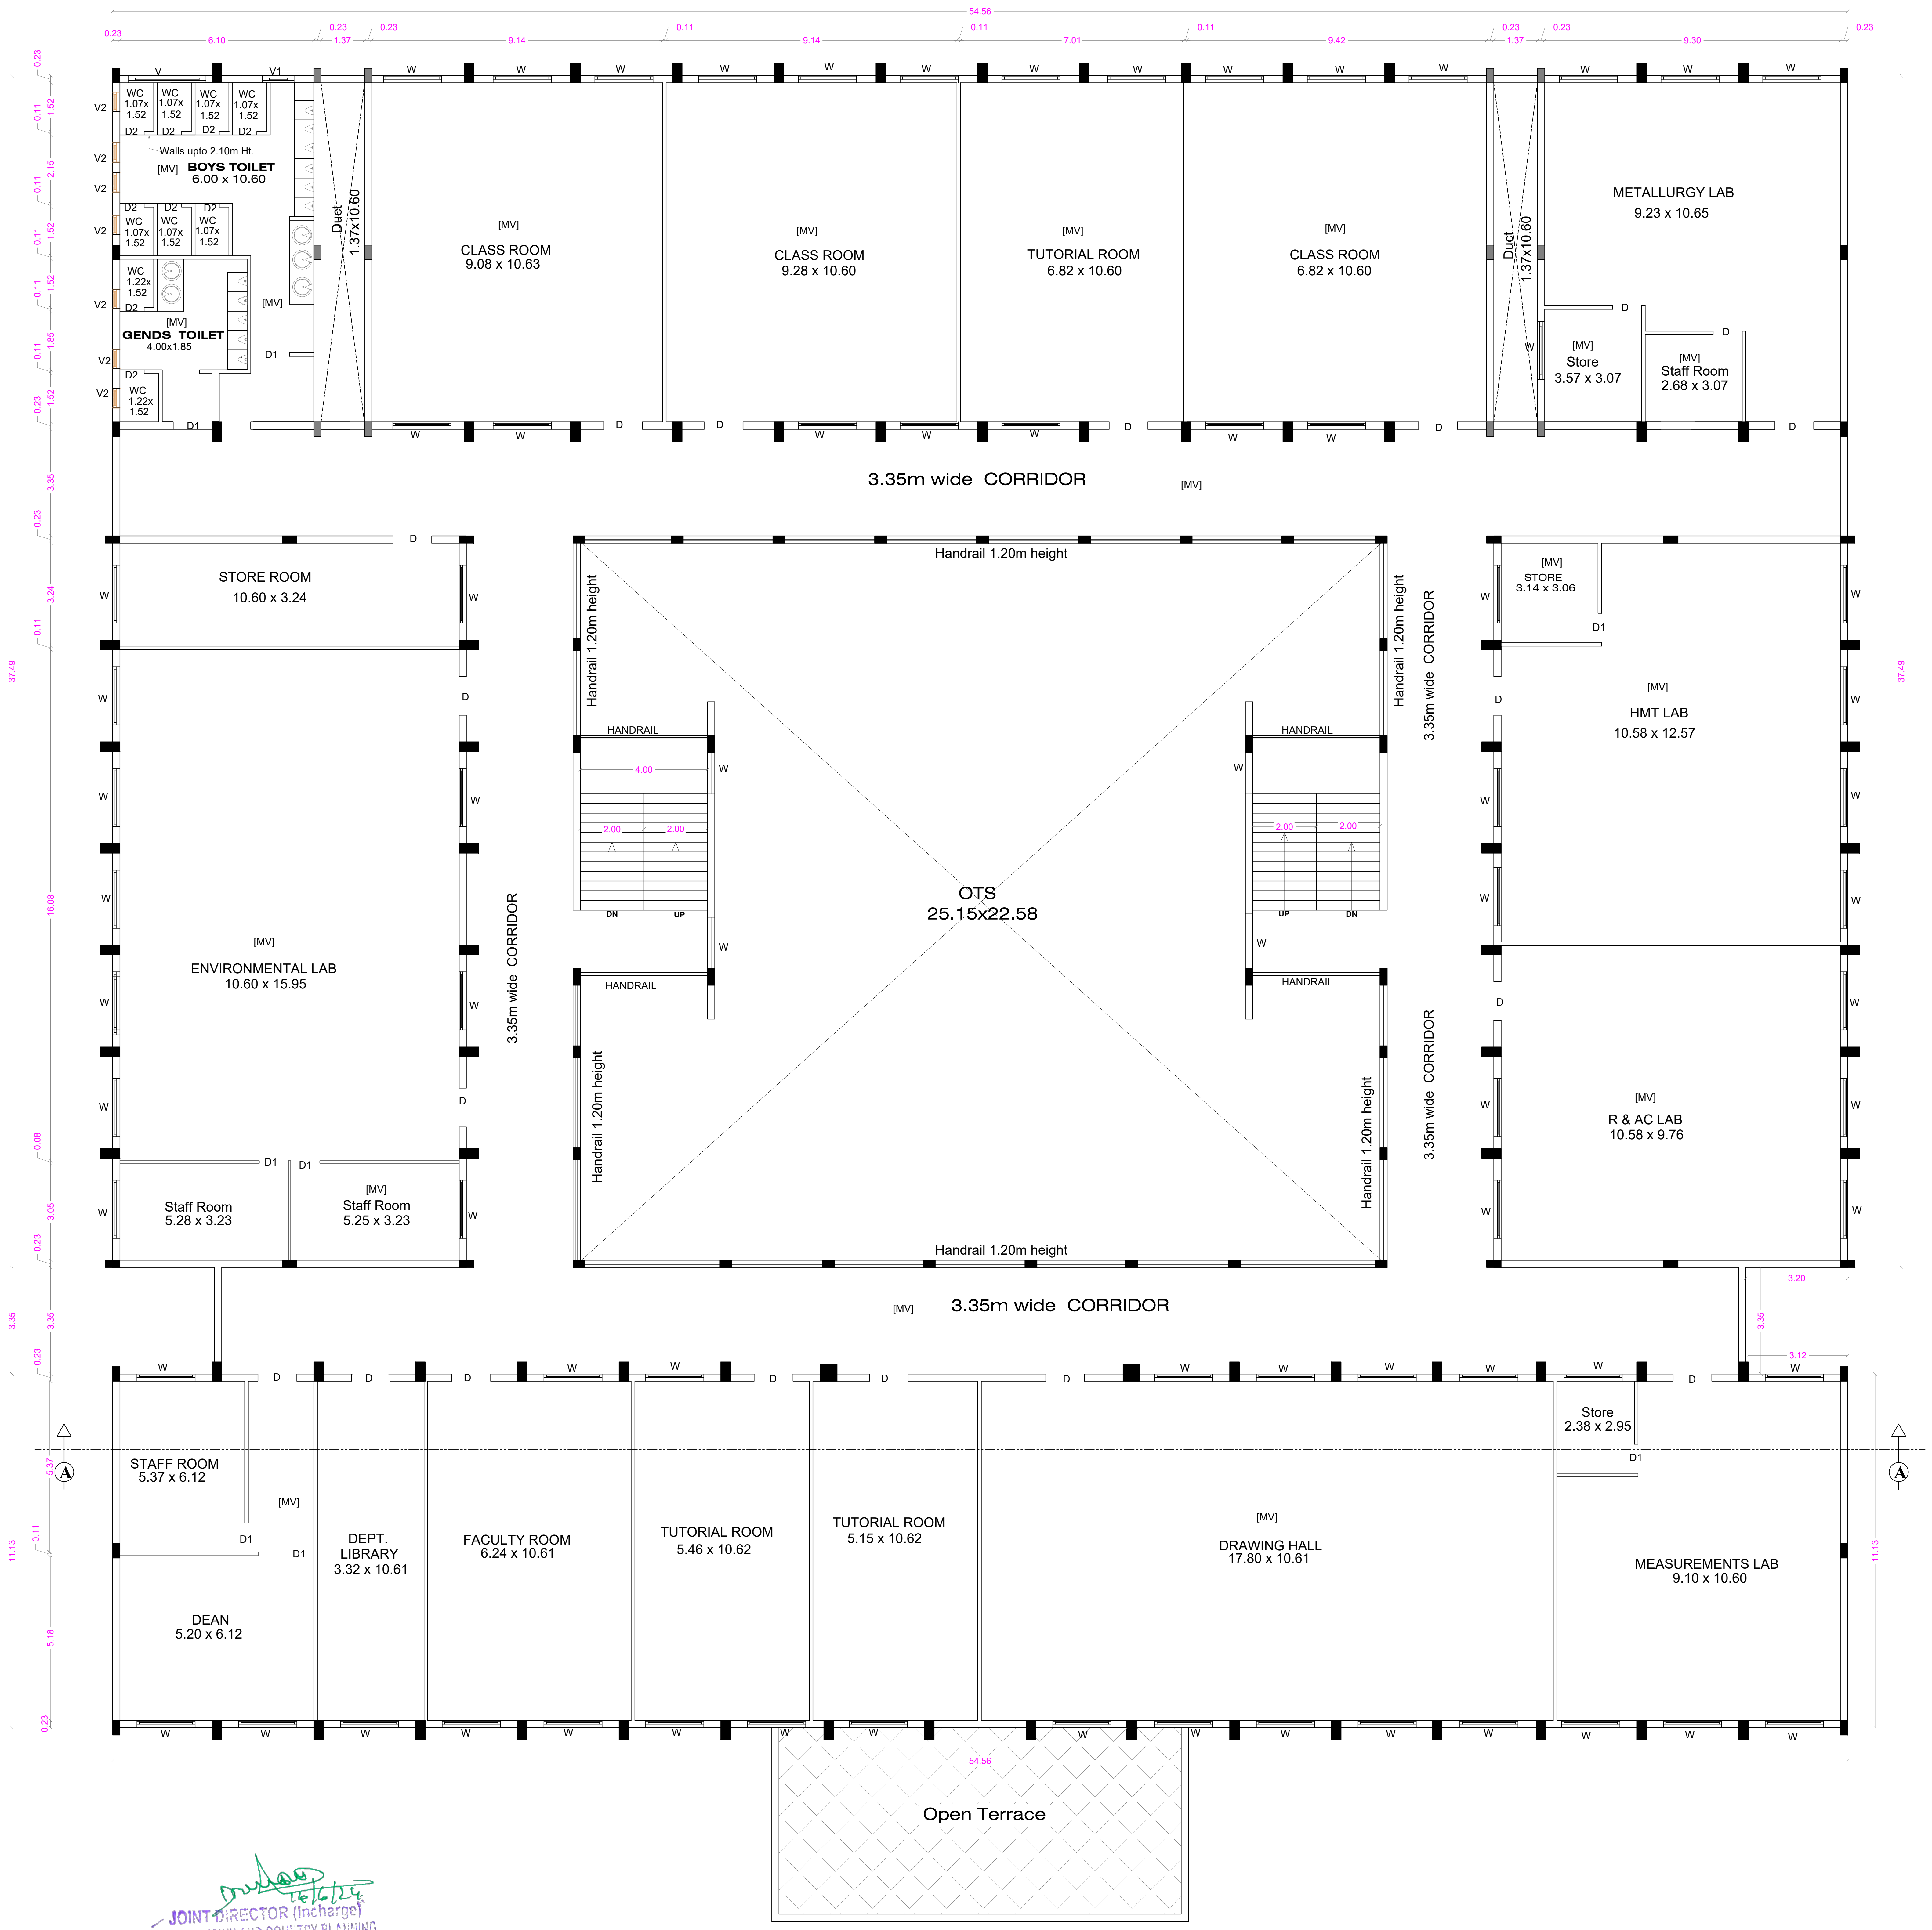
N
0.23
6.10
0.23
1.37
9.14
0.11
7.01
9.42
9.30
54.56
37.49
V
V1
V2
W
D
D1
D2
WC 1.07x 1.52
WC 1.22x 1.52
Walls upto 2.10m Ht.
[MV] BOYS TOILET 6.00 x 10.60
[MV] GENDS TOILET 4.00x1.85
Duct 1.37x10.60
[MV] CLASS ROOM 9.08 x 10.63
[MV] CLASS ROOM 9.28 x 10.60
[MV] TUTORIAL ROOM 6.82 x 10.60
[MV] CLASS ROOM 6.82 x 10.60
METALLURGY LAB 9.23 x 10.65
[MV] Store 3.57 x 3.07
[MV] Staff Room 2.68 x 3.07
3.35m wide CORRIDOR
[MV]
STORE ROOM 10.60 x 3.24
[MV] ENVIRONMENTAL LAB 10.60 x 15.95
Staff Room 5.28 x 3.23
[MV] Staff Room 5.25 x 3.23
Handrail 1.20m height
HANDRAIL
4.00
2.00
DN
UP
OTS 25.15x22.58
[MV] STORE 3.14 x 3.06
[MV] HMT LAB 10.58 x 12.57
[MV] R & AC LAB 10.58 x 9.76
3.20
3.35
3.12
STAFF ROOM 5.37 x 6.12
DEAN 5.20 x 6.12
DEPT. LIBRARY 3.32 x 10.61
FACULTY ROOM 6.24 x 10.61
TUTORIAL ROOM 5.46 x 10.62
TUTORIAL ROOM 5.15 x 10.62
[MV] DRAWING HALL 17.80 x 10.61
Store 2.38 x 2.95
MEASUREMENTS LAB 9.10 x 10.60
A
11.13
Open Terrace

FIRST FLOOR PLAN

JOINT DIRECTOR (Incharge)
DISTRICT TOWN AND COUNTRY PLANNING.
COIMBATORE.
16/6/24
14/6/24

SNR SONS CHARITABLE TRUST

SRI RAMAKRISHNA ENGINEERING COLLEGE
COIMBATORE - 22

11. G - BLOCK

AREA STATEMENT

FLOOR NAME	FSI Area SQM	Non FSI SQM	TOTAL SQM
GROUND FLOOR	2361.15	----	2361.15
FIRST FLOOR	2291.98	----	2291.98
SECOND FLOOR	2291.98	----	2291.98
TERRACE FLOOR	-----	67.24	67.24
TOTAL all Floors	6945.11	67.24	7012.35

TOTAL F.S.I. AREA	6945.11 Sqm
HEIGHT OF THE BUILDING	10.90 m

* All Dimensions are in metre.

SCHEDULE OF JOINERY

		METRE
D	DOOR	1.22 x 2.10
D1	DOOR	1.00 x 2.10
D2	DOOR	0.76 x 2.10
W	WINDOW	1.83 x 1.50
W1	WINDOW	1.20 x 1.80
V	VENTILATOR	2.44 x 0.61
V1	VENTILATOR	0.90 x 0.61
V2	VENTILATOR	0.46 x 0.91

STAIRCASE DETAILS

WIDTH - 2.00 m
TREAD - 0.30 m
RISE - 0.15 m

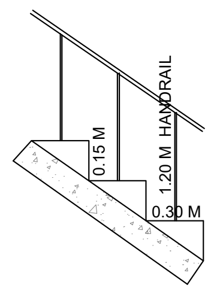

N.S. PANNEERSELVAM
M.I.S.E.,M.E.,(Struct).,A.M.I.E.,A.I.V.,
Chartered Structural Engineer & Valuer
CB/ISE/LM/229
SPU & ASSOCIATES
Engineers, Valuers& Builders & Surveyors,
282-A, Perur ,Main Road
Selvapuram,Coimbatore - 641 026
Coimbatore LPA/SE/
GR /19/03/006

STRUCTURAL ENGINEER

For SNR SONS CHARITABLE TRUST
C.V RAMKUMAR
CHIEF EXECUTIVE

APPLICANT

C. NATARAJAN, B.E.,
Consulting Engineer
NAVEEN ASSOCIATES
364, Second St., Extension
Gandhipuram, Coimbatore - 641 012.
COIMBATORE LPA / RE /
GR-I / 19 / 03 / 002

LBS/ REGISTERED ENGINEER

PLAN SHOWING THE EXISTING BUILDING IN S.F. No : 420/1A, 421/1, 421/2C, 422/1A, 1B, 2, 424, 433, 434, 435, 436, 437/1, 2A, 2B2, 438/1, 2C, 440/2, 442/1A, 1B, 2B, 443/2A2, 2B, 444/2A, 2B, 445/2, 446/1B,2B, 2C, 2D, 447/1,2, 448/1 & 2 AT CHINNAVEDAMPATTI VILLAGE, COIMBATORE CORPORATION. SCALE 1: 100

CHINNAVEDAMPATTI D.D. PLAN No : 8

ONLINE APPLICATION No:
SWP/BPA/210228/2024

N

SHEET No : 39

SNR SONS CHARITABLE TRUST

SRI RAMAKRISHNA ENGINEERING COLLEGE
COIMBATORE - 22

11. G - BLOCK

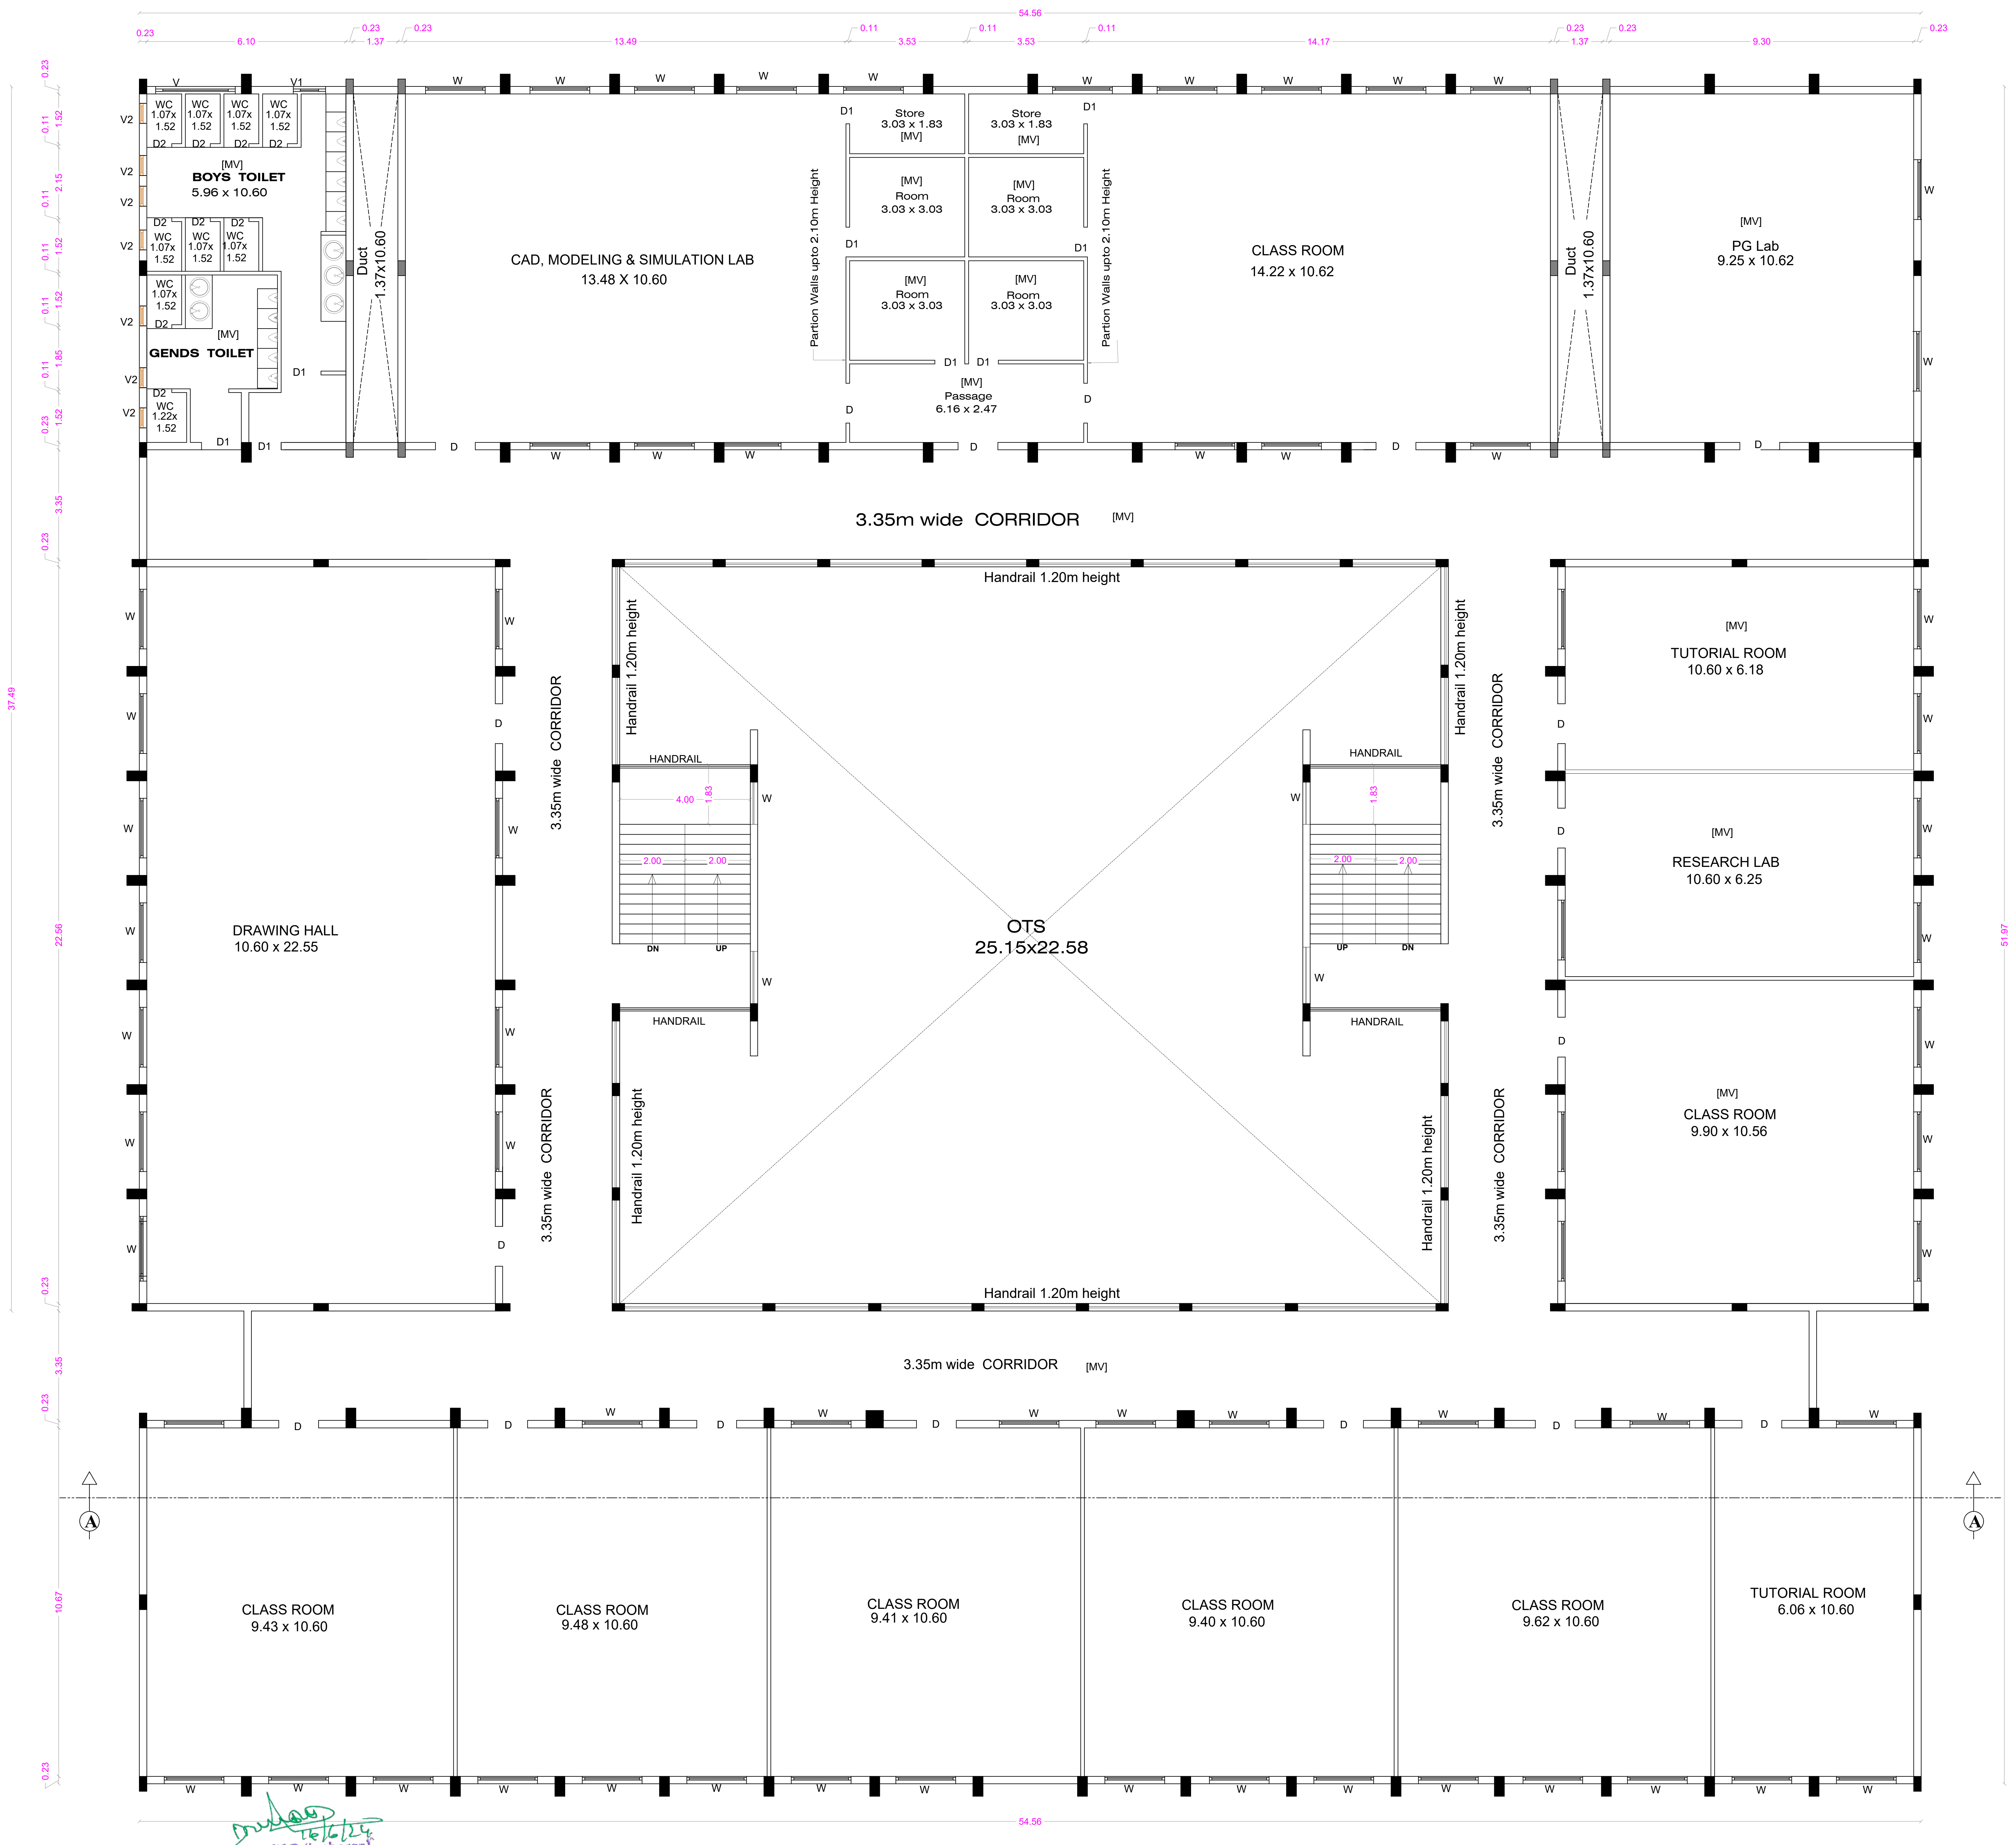

SECOND FLOOR PLAN

16/6/24
JOINT DIRECTOR (Incharge)
DISTRICT TOWN AND COUNTRY PLANNING.
COIMBATORE.

14/6/24

AREA STATEMENT

FLOOR NAME	FSI Area SQM	Non FSI SQM	TOTAL SQM
GROUND FLOOR	2361.15	----	2361.15
FIRST FLOOR	2291.98	----	2291.98
SECOND FLOOR	2291.98	----	2291.98
TERRACE FLOOR	-----	67.24	67.24
TOTAL all Floors	6945.11	67.24	7012.35

TOTAL F.S.I. AREA	6945.11 Sqm
HEIGHT OF THE BUILDING	10.90 m

* All Dimensions are in metre.

SCHEDULE OF JOINERY

		METRE
D	DOOR	1.22 x 2.10
D1	DOOR	1.00 x 2.10
D2	DOOR	0.76 x 2.10
W	WINDOW	1.83 x 1.50
W1	WINDOW	1.20 x 1.80
V	VENTILATOR	2.44 x 0.61
V1	VENTILATOR	0.90 x 0.61
V2	VENTILATOR	0.46 x 0.91

STAIRCASE DETAILS

WIDTH - 2.00 m
TREAD - 0.30 m
RISE - 0.15 m

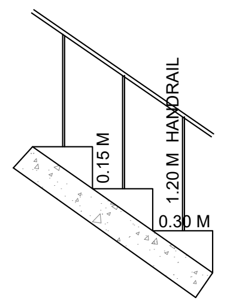

N.S. PANNEERSELVAM
M.I.S.E.,M.E.,(Struct).,A.M.I.E.,A.I.V.,
Chartered Structural Engineer & Valuer
CB/ISE/LM/229
SPU & ASSOCIATES
Engineers, Valuers& Builders & Surveyors,
282-A, Perur ,Main Road
Selvapuram,Coimbatore - 641 026
Coimbatore LPA/SE/
GR /19/03/006

STRUCTURAL ENGINEER

For SNR SONS CHARITABLE TRUST
C.V RAMKUMAR
CHIEF EXECUTIVE

APPLICANT

C. NATARAJAN, B.E.,
Consulting Engineer
NAVEEN ASSOCIATES
364, Second St., Extension
Gandhipuram, Coimbatore - 641 012.
COIMBATORE LPA / RE /
GR-I / 19 / 03 / 002

LBS/ REGISTERED ENGINEER

PLAN SHOWING THE EXISTING BUILDING IN S.F. No : 420/1A, 421/1, 421/2C, 422/1A, 1B, 2, 424, 433, 434, 435, 436, 437/1, 2A, 2B2, 438/1, 2C, 440/2, 442/1A, 1B, 2B, 443/2A2, 2B, 444/2A, 2B, 445/2, 446/1B,2B, 2C, 2D, 447/1,2, 448/1 & 2 AT CHINNAVEDAMPATTI VILLAGE, COIMBATORE CORPORATION. SCALE 1: 100

CHINNAVEDAMPATTI D.D. PLAN No : 8

ONLINE APPLICATION No:
SWP/BPA/210228/2024

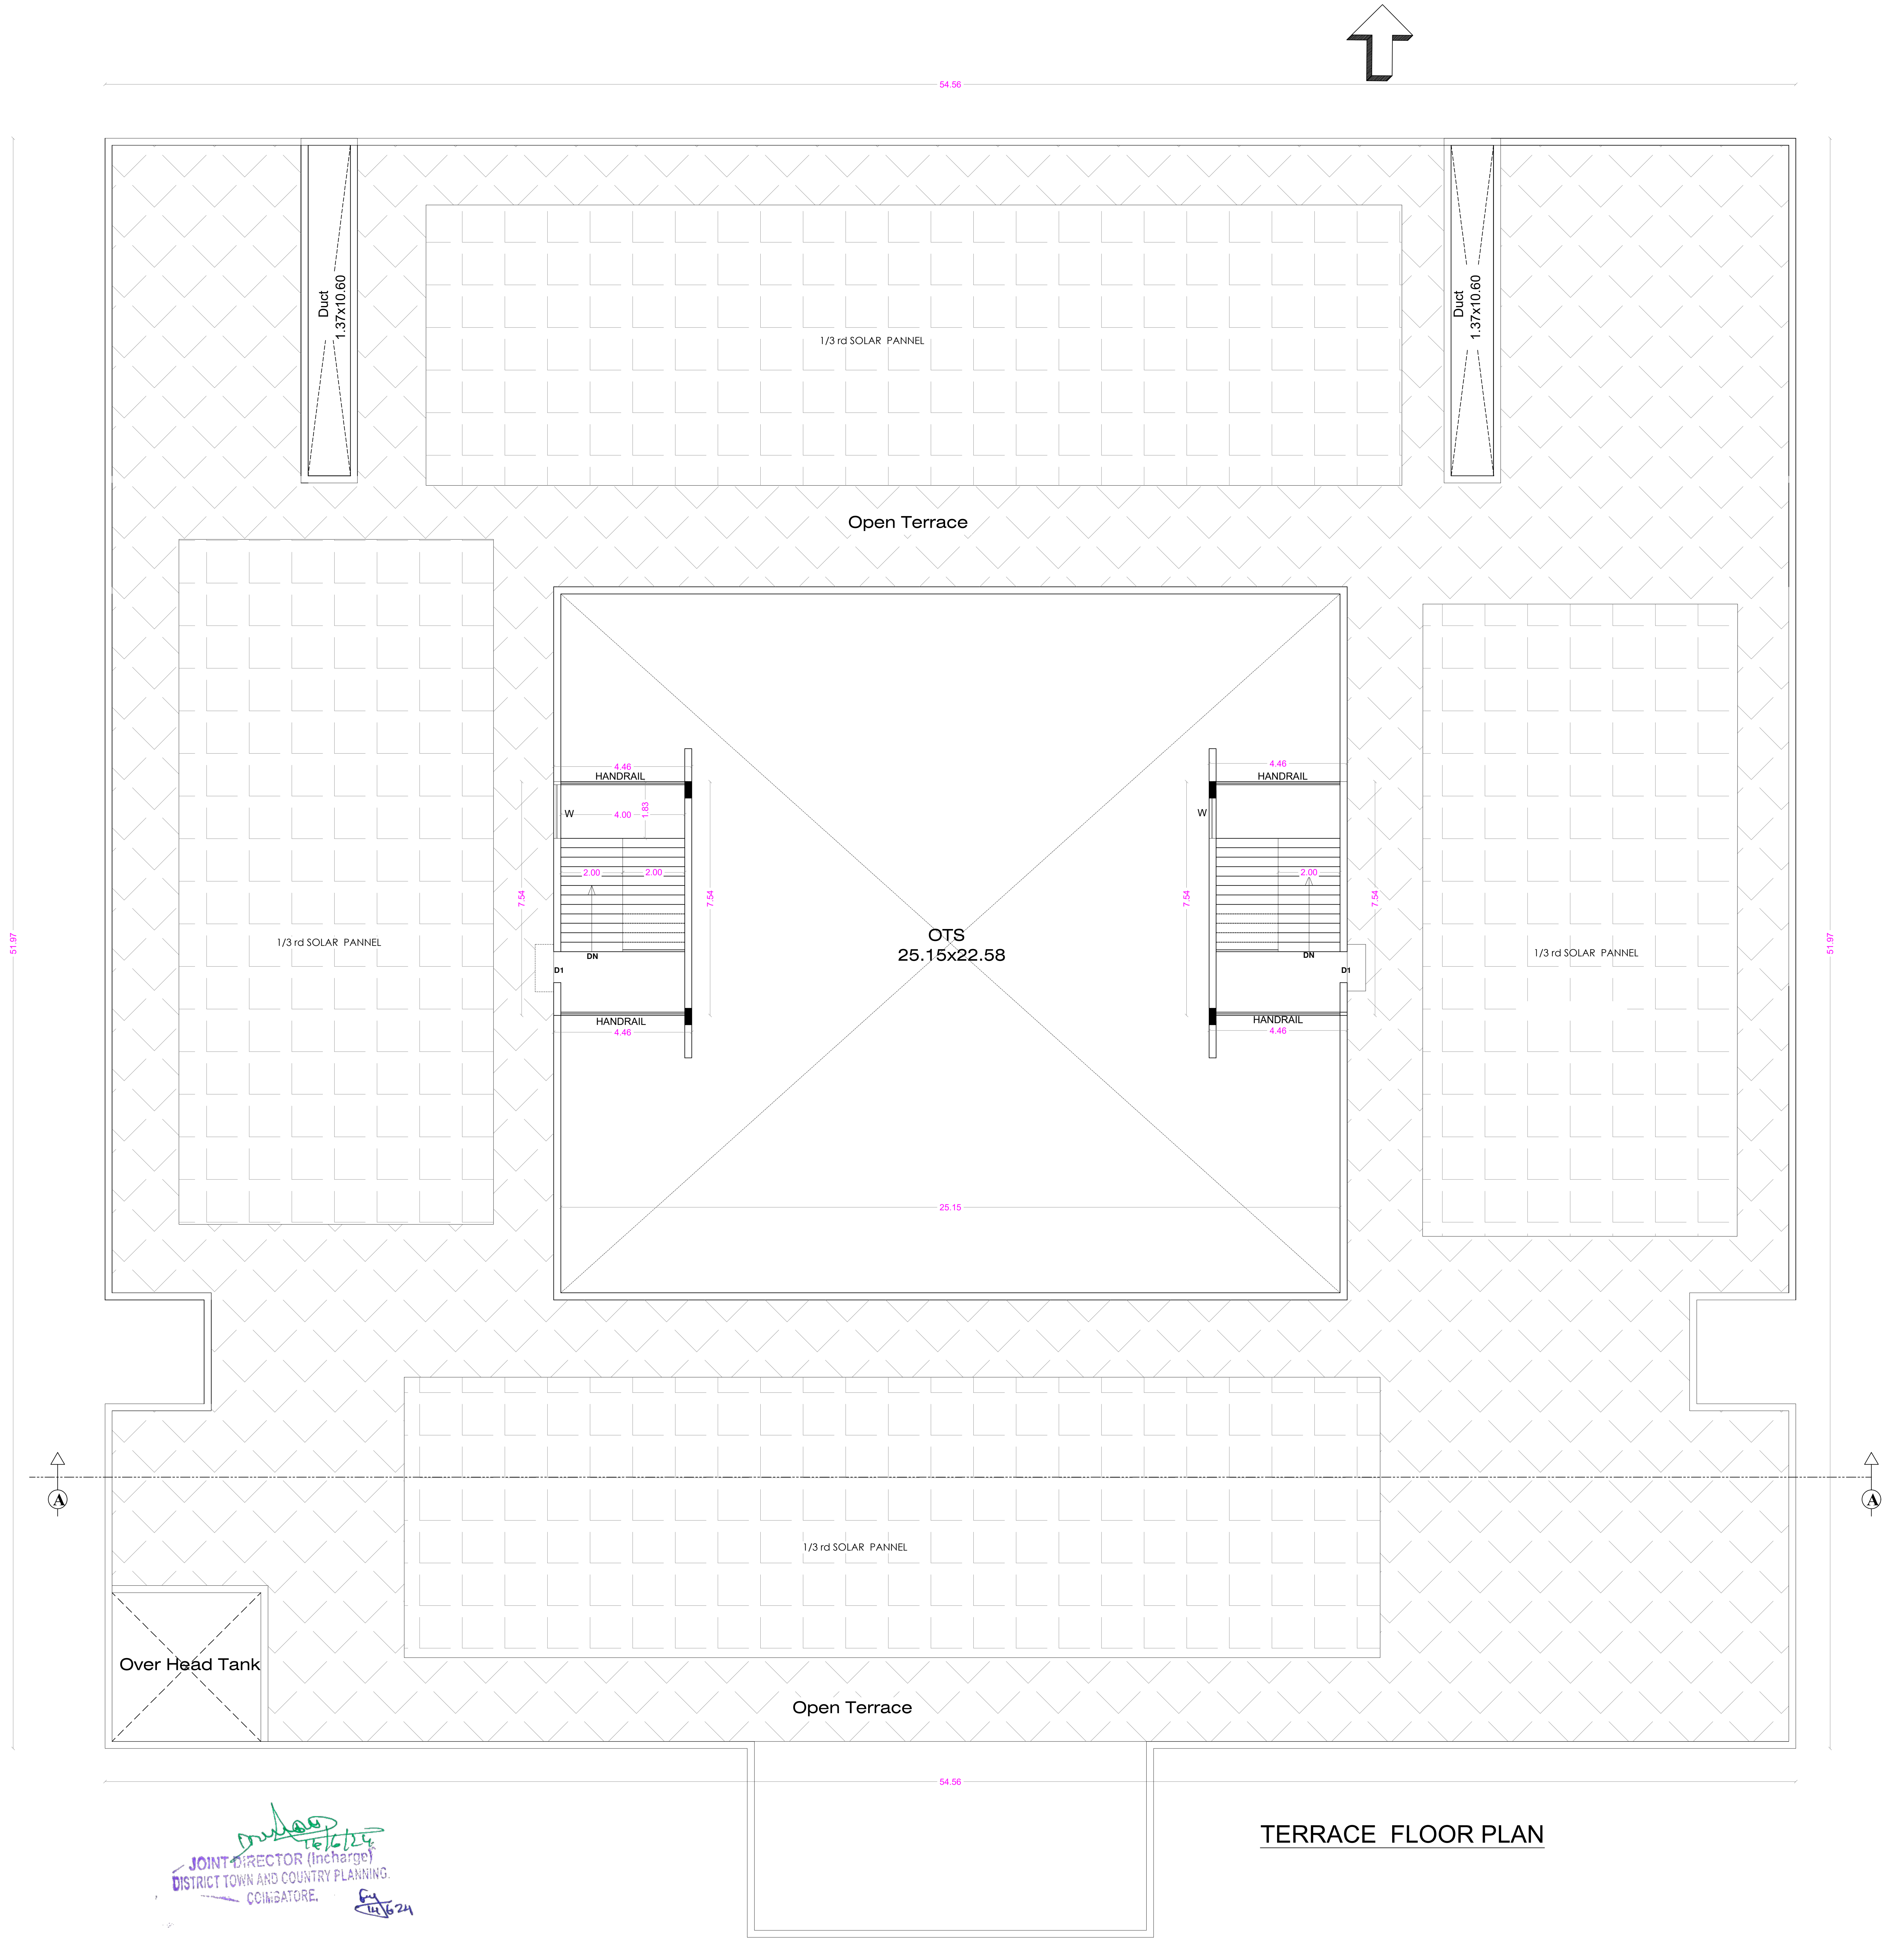

TERRACE FLOOR PLAN

16/6/24
JOINT DIRECTOR (Incharge)
DISTRICT TOWN AND COUNTRY PLANNING.
COIMBATORE.
14/6/24

SHEET No : 40

SNR SONS CHARITABLE TRUST

SRI RAMAKRISHNA ENGINEERING COLLEGE
COIMBATORE - 22

11. G - BLOCK

AREA STATEMENT

FLOOR NAME	FSI Area SQM	Non FSI SQM	TOTAL SQM
GROUND FLOOR	2361.15	----	2361.15
FIRST FLOOR	2291.98	----	2291.98
SECOND FLOOR	2291.98	----	2291.98
TERRACE FLOOR	-----	67.24	67.24
TOTAL all Floors	6945.11	67.24	7012.35

TOTAL F.S.I. AREA	6945.11 Sqm
HEIGHT OF THE BUILDING	10.90 m

* All Dimensions are in metre.

SCHEDULE OF JOINERY

		METRE
D	DOOR	1.22 x 2.10
D1	DOOR	1.00 x 2.10
D2	DOOR	0.76 x 2.10
W	WINDOW	1.83 x 1.50
W1	WINDOW	1.20 x 1.80
V	VENTILATOR	2.44 x 0.61
V1	VENTILATOR	0.90 x 0.61
V2	VENTILATOR	0.46 x 0.91

STAIRCASE DETAILS

WIDTH - 2.00 m
TREAD - 0.30 m
RISE - 0.15 m

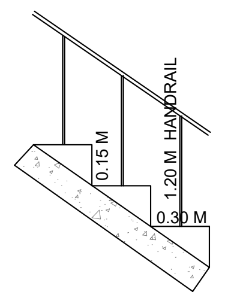

N.S. PANNEERSELVAM
M.I.S.E.,M.E.,(Struct).,A.M.I.E.,A.I.V.,
Chartered Structural Engineer & Valuer
CB/ISE/LM/229
SPU & ASSOCIATES
Engineers, Valuers& Builders & Surveyors,
282-A, Perur ,Main Road
Selvapuram,Coimbatore - 641 026
Coimbatore LPA/SE/
GR /19/03/006

STRUCTURAL ENGINEER

For SNR SONS CHARITABLE TRUST
C V RAMKUMAR
CHIEF EXECUTIVE

APPLICANT

C. NATARAJAN, B.E.,
Consulting Engineer
NAVEEN ASSOCIATES
364, Second St., Extension
Gandhipuram, Coimbatore - 641 012.
COIMBATORE LPA / RE /
GR-1 / 19 / 03 / 002

LBS/ REGISTERED ENGINEER

PLAN SHOWING THE EXISTING BUILDING IN S.F. No : 420/1A, 421/1, 421/2C, 422/1A, 1B, 2, 424, 433, 434, 435, 436, 437/1, 2A, 2B2, 438/1, 2C, 440/2, 442/1A, 1B, 2B, 443/2A2, 2B, 444/2A, 2B, 445/2, 446/1B,2B, 2C, 2D, 447/1,2, 448/1 & 2 AT CHINNAVEDAMPATTI VILLAGE, COIMBATORE CORPORATION.

SCALE 1: 100

CHINNAVEDAMPATTI D.D. PLAN No : 8

ONLINE APPLICATION No:
SWP/BPA/210228/2024

N

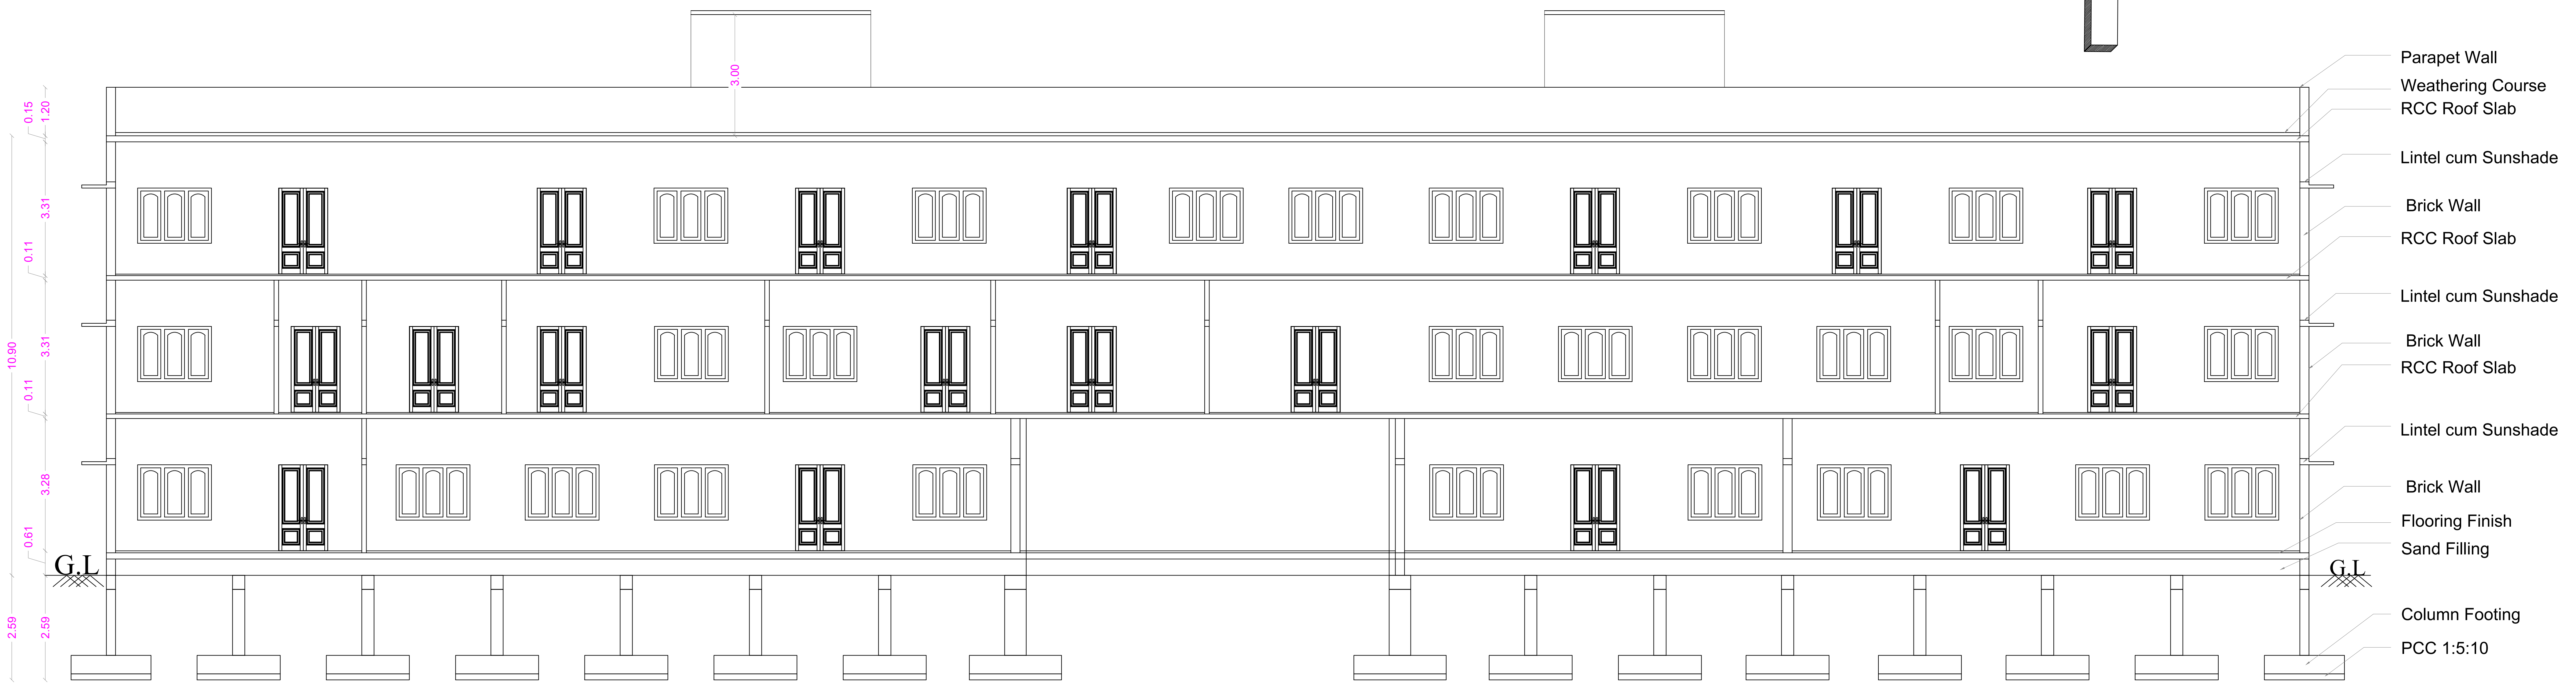

SECTION ON A A

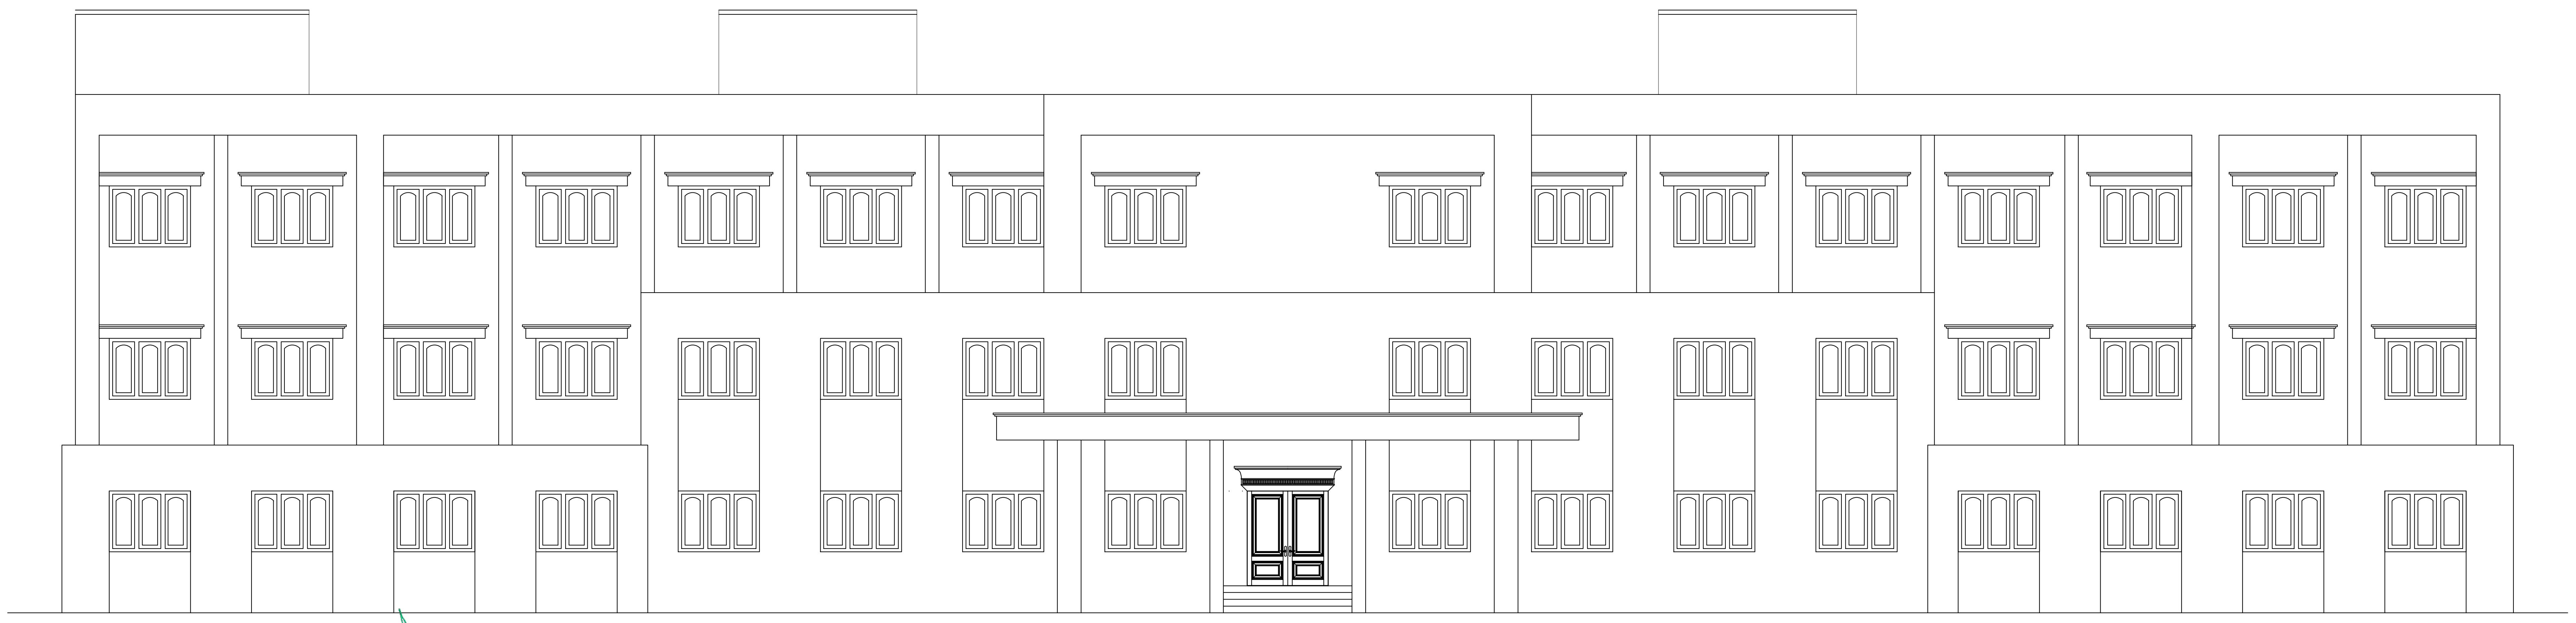

ELEVATION

JOINT DIRECTOR (Incharge)
DISTRICT TOWN AND COUNTRY PLANNING.
COIMBATORE.

16/6/24

14/6/24

SHEET No : 41

SNR SONS CHARITABLE TRUST

SRI RAMAKRISHNA ENGINEERING COLLEGE
COIMBATORE - 22

11. G - BLOCK

AREA STATEMENT

FLOOR NAME	FSI Area SQM	Non FSI SQM	TOTAL SQM
GROUND FLOOR	2361.15	----	2361.15
FIRST FLOOR	2291.98	----	2291.98
SECOND FLOOR	2291.98	----	2291.98
TERRACE FLOOR	-----	67.24	67.24
TOTAL all Floors	6945.11	67.24	7012.35

TOTAL F.S.I. AREA	6945.11 Sqm
HEIGHT OF THE BUILDING	10.90 m

* All Dimensions are in metre.

N.S. PANNEERSELVAM
M.I.S.E.,M.E.,(Struct).,A.M.I.E.,A.I.V.,
Chartered Structural Engineer & Valuer
CB/ISE/LM/229
SPU & ASSOCIATES
Engineers, Valuers& Builders & Surveyors,
282-A, Perur ,Main Road
Selvapuram,Coimbatore - 641 026
Coimbatore LPA/SE/
GR /19/03/006

STRUCTURAL ENGINEER

For SNR SONS CHARITABLE TRUST
C.V RAMKUMAR
CHIEF EXECUTIVE

APPLICANT

C. NATARAJAN, B.E.,
Consulting Engineer
NAVEEN ASSOCIATES
364, Second St., Extension
Gandhipuram, Coimbatore - 641 012.
COIMBATORE LPA / RE /
GR-I / 19 / 03 / 002

LBS/ REGISTERED ENGINEER

PLAN SHOWING THE EXISTING BUILDING IN S.F. No : 420/1A, 421/1, 421/2C, 422/1A, 1B, 2, 424, 433, 434, 435, 436, 437/1, 2A, 2B2, 438/1, 2C, 440/2, 442/1A, 1B, 2B, 443/2A2, 2B, 444/2A, 2B, 445/2, 446/1B,2B, 2C, 2D, 447/1,2, 448/1 & 2 AT CHINNAVEDAMPATTI VILLAGE, COIMBATORE CORPORATION. SCALE 1: 100

CHINNAVEDAMPATTI D.D. PLAN No : 8

ONLINE APPLICATION No:
SWP/BPA/210228/2024

SHEET No : 42

N

FRONT ELEVATION

GROUND FLOOR PLAN

16/6/24
JOINT DIRECTOR (Incharge)
DISTRICT TOWN AND COUNTRY PLANNING.
COIMBATORE.
14/6/24

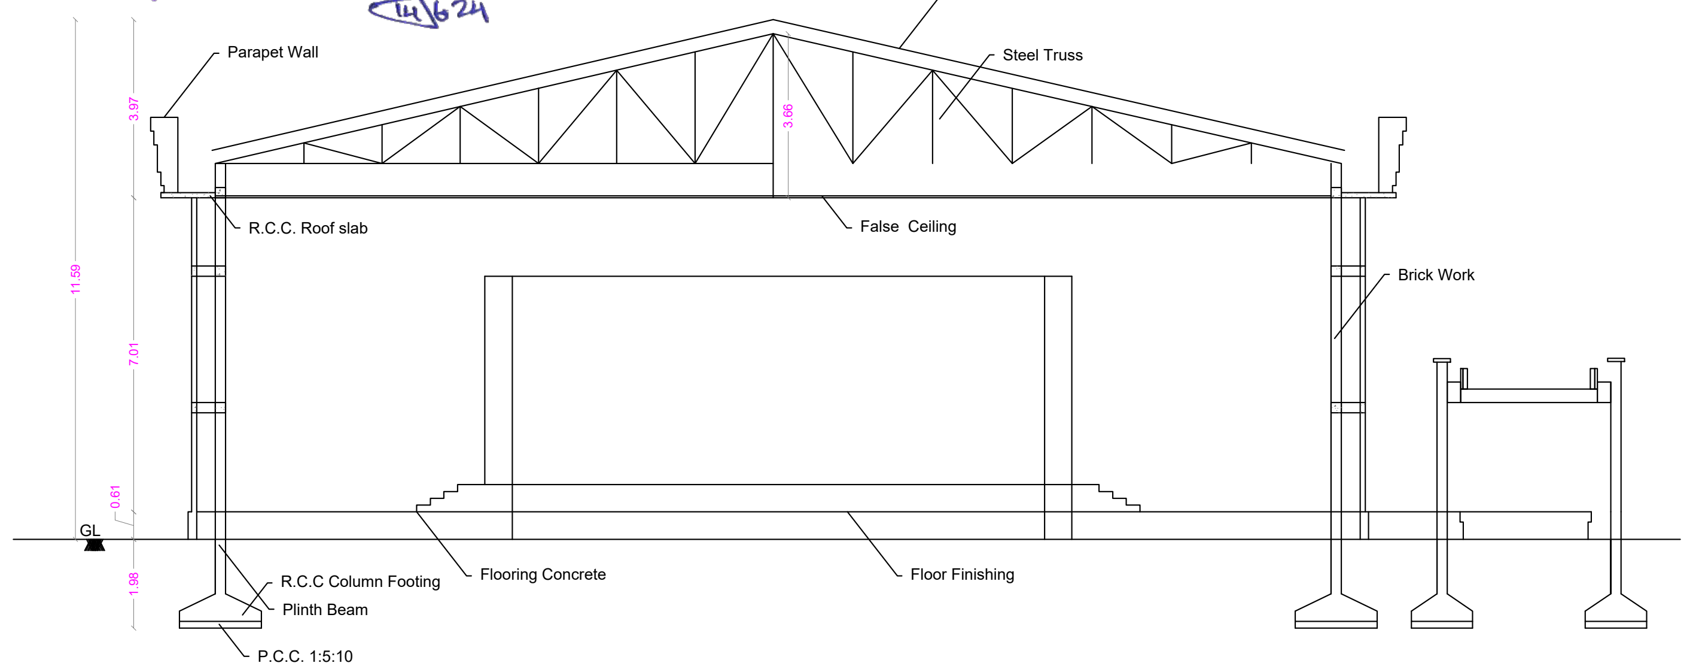

SECION ON "AA"

SNR SONS CHARITABLE TRUST

SRI RAMAKRISHNA ENGINEERING COLLEGE
COIMBATORE - 22

12. AUDITORIUM & FOOD COURT

AREA STATEMENT

FLOOR NAME	FSI Area SQM	Non FSI SQM	TOTAL SQM
GROUND FLOOR	4209.46	----	4209.46

TOTAL F.S.I. AREA 4209.46 Sqm

HEIGHT OF THE BUILDING 11.60 m

* All Dimensions are in metre.

SCHEDULE OF JOINERY

		METRE
D	DOOR	1.83 x 2.40
D1	DOOR	0.91 x 2.10
D2	DOOR	0.76 x 2.10
W	WINDOW	1.83 x 1.50
W1	WINDOW	1.20 x 1.50
V	VENTILATOR	1.83 x 0.61
V1	VENTILATOR	0.90 x 0.61
AW	ALUMINUM WINDOW	1.83 x 1.52

N.S. PANNEERSELVAM
M.I.S.E.,M.E.,(Struct).,A.M.I.E.,A.I.V.,
Chartered Structural Engineer & Valuer
CB/ISE/LM/229
SPU & ASSOCIATES
Engineers, Valuers& Builders & Surveyors,
282-A, Perur ,Main Road
Selvapuram,Coimbatore - 641 026
Coimbatore LPA/SE/
GR /19/03/006

STRUCTURAL ENGINEER

For SNR SONS CHARITABLE TRUST
C.V RAMKUMAR
CHIEF EXECUTIVE

APPLICANT

C. NATARAJAN, B.E.,
Consulting Engineer
NAVEEN ASSOCIATES
364, Second St., Extension
Gandhipuram, Coimbatore - 641 012.
COIMBATORE LPA / RE /
GR-I / 19 / 03 / 002

LBS/ REGISTERED ENGINEER

PLAN SHOWING THE EXISTING BUILDING IN S.F. No : 420/1A, 421/1, 421/2C, 422/1A, 1B, 2, 424, 433, 434, 435, 436, 437/1, 2A, 2B2, 438/1, 2C, 440/2, 442/1A, 1B, 2B, 443/2A2, 2B, 444/2A, 2B, 445/2, 446/1B,2B, 2C, 2D, 447/1,2, 448/1 & 2 AT CHINNAVEDAMPATTI VILLAGE, COIMBATORE CORPORATION. SCALE 1: 100
CHINNAVEDAMPATTI D.D. PLAN No : 8

N

ONLINE APPLICATION No:
SWP/BPA/210228/2024

SHEET No : 43

SNR SONS CHARITABLE TRUST

SRI RAMAKRISHNA ENGINEERING COLLEGE
COIMBATORE - 22

13. F BLOCK

AREA STATEMENT

FLOOR NAME	FSI Area SQM	Non FSI SQM	TOTAL SQM
GROUND FLOOR	1030.94	----	1030.94
FIRST FLOOR	1007.77	----	1007.77
SECOND FLOOR	1007.77	----	1007.77
THIRD FLOOR	1007.77	----	1007.77
TERRACE FLOOR	-----	94.76	94.76
TOTAL all Floors	4054.25	94.76	4149.01

TOTAL F.S.I. AREA	4054.25 Sqm
HEIGHT OF THE BUILDING	11.43 m

* All Dimensions are in metre.

SCHEDULE OF JOINERY

		METRE
MD	MAIN DOOR	3.05 x 2.10
D	DOOR	1.22 x 2.10
D1	DOOR	1.00 x 2.10
D2	DOOR	0.76 x 2.10
W	WINDOW	1.83 x 1.50
W1	WINDOW	1.20 x 1.80
V	VENTILATOR	0.46 x 0.91

STAIRCASE DETAILS

WIDTH - 2.00 m
TREAD - 0.30 m
RISE - 0.15 m

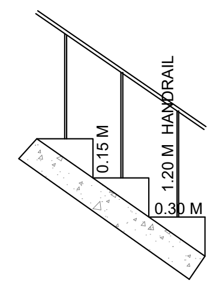

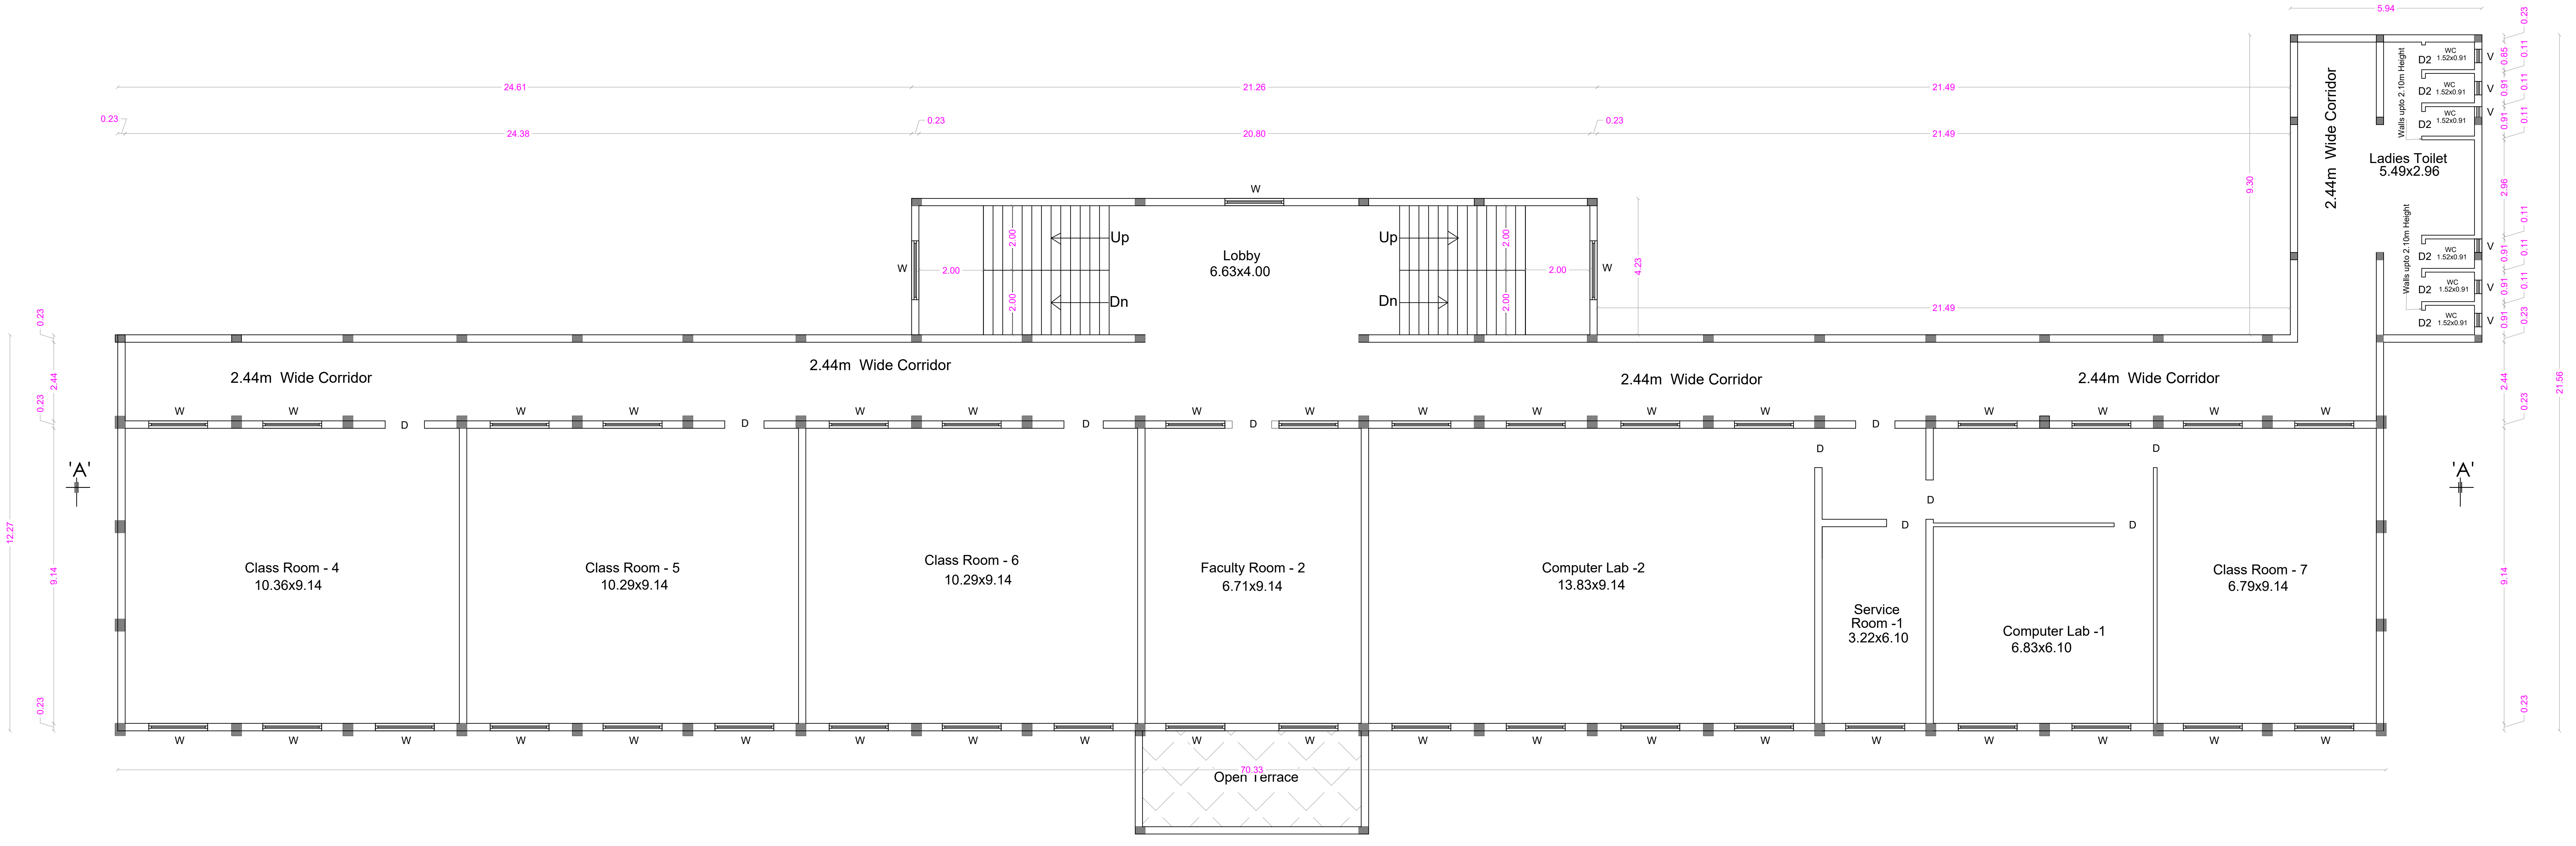

FIRST FLOOR PLAN

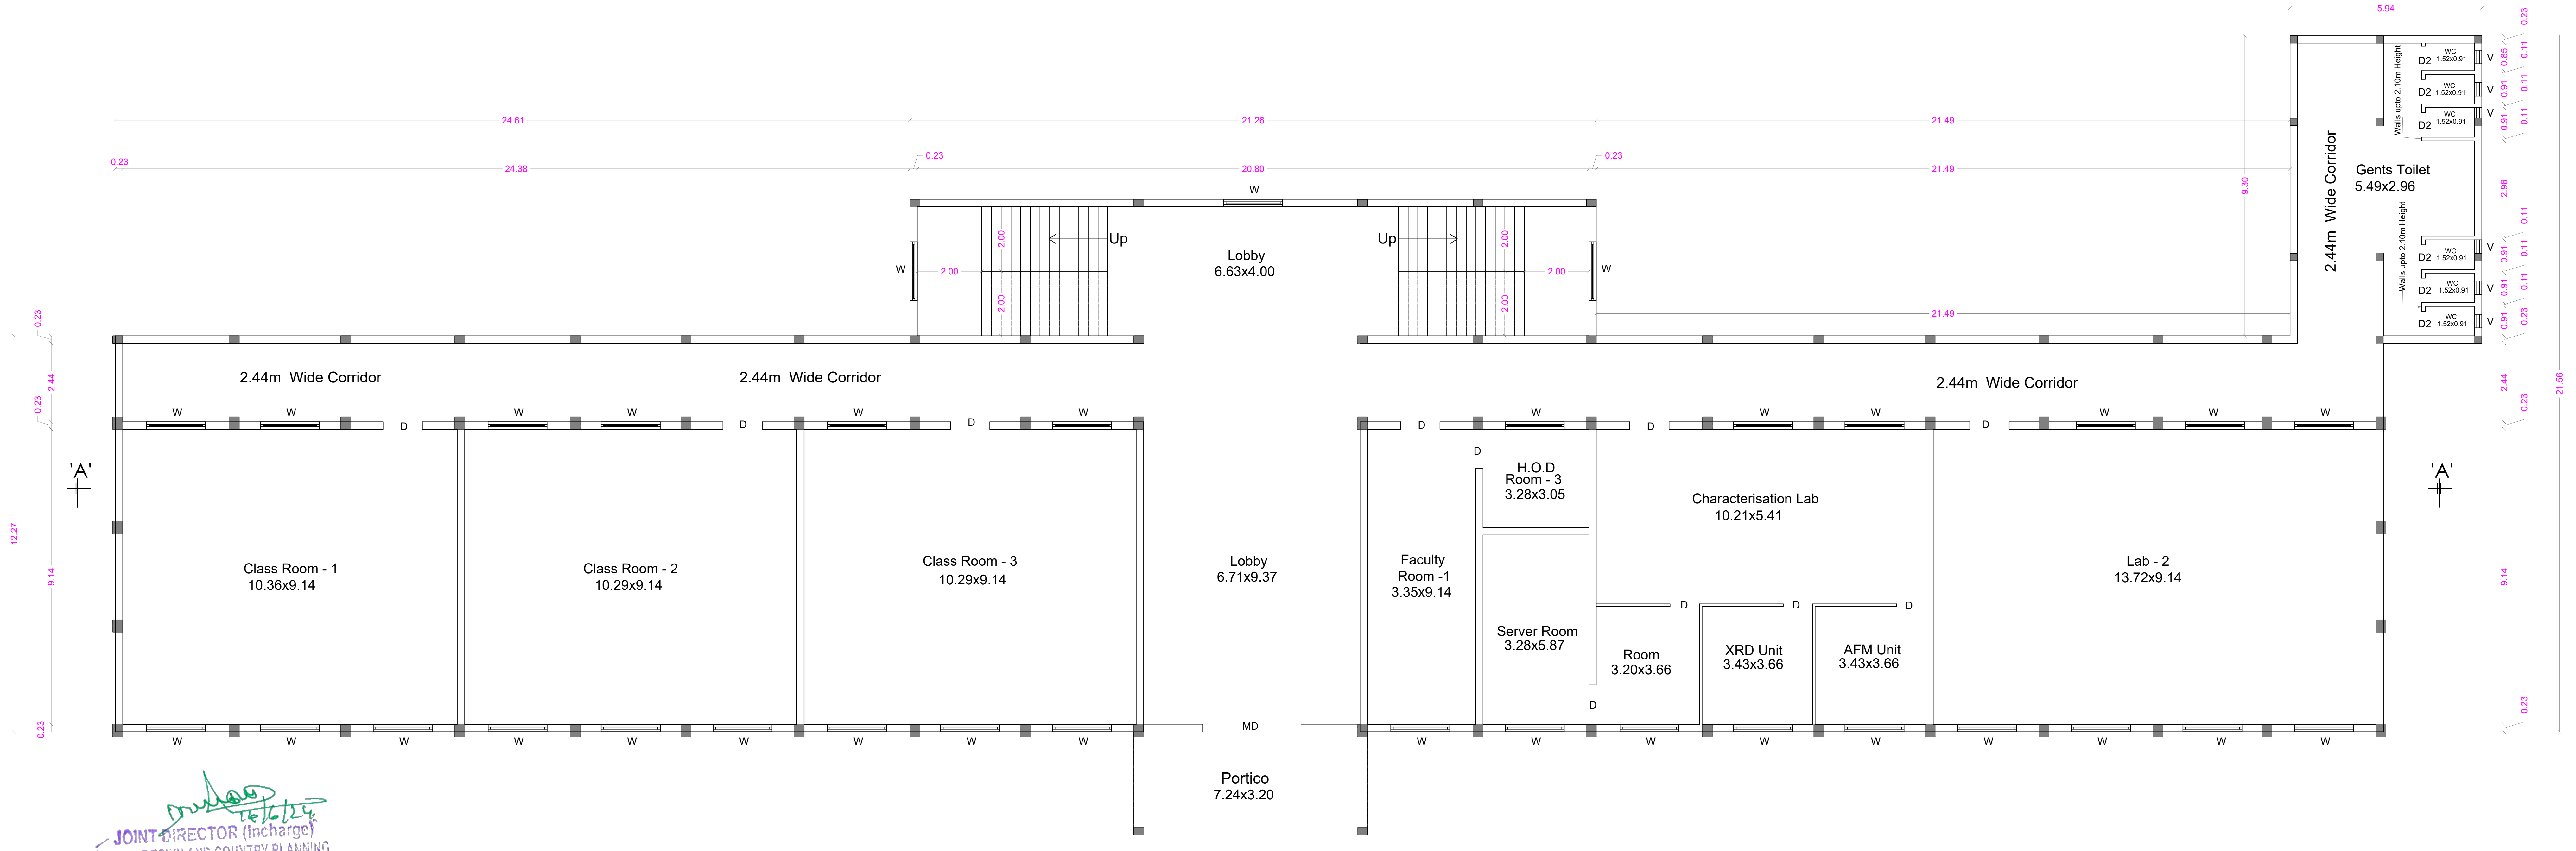

GROUND FLOOR PLAN

16/6/24
JOINT DIRECTOR (Incharge)
DISTRICT TOWN AND COUNTRY PLANNING.
COIMBATORE.
14/6/24

N.S. PANNEERSELVAM
M.I.S.E.,M.E.,(Struct).,A.M.I.E.,A.I.V.,
Chartered Structural Engineer & Valuer
CB/ISE/LM/229
SPU & ASSOCIATES
Engineers, Valuers& Builders & Surveyors,
282-A, Perur ,Main Road
Selvapuram,Coimbatore - 641 026
Coimbatore LPA/SE/
GR /19/03/006

STRUCTURAL ENGINEER

For SNR SONS CHARITABLE TRUST
C.V RAMKUMAR
CHIEF EXECUTIVE

APPLICANT

C. NATARAJAN, B.E.,
Consulting Engineer
NAVEEN ASSOCIATES
364, Second St., Extension
Gandhipuram, Coimbatore - 641 012.
COIMBATORE LPA / RE /
GR-I / 19 / 03 / 002

LBS/ REGISTERED ENGINEER

PLAN SHOWING THE EXISTING BUILDING IN S.F. No : 420/1A, 421/1, 421/2C, 422/1A, 1B, 2, 424, 433, 434, 435, 436, 437/1, 2A, 2B2, 438/1, 2C, 440/2, 442/1A, 1B, 2B, 443/2A2, 2B, 444/2A, 2B, 445/2, 446/1B,2B, 2C, 2D, 447/1,2, 448/1 & 2 AT CHINNAVEDAMPATTI VILLAGE, COIMBATORE CORPORATION. SCALE 1: 100

CHINNAVEDAMPATTI D.D. PLAN No : 8

ONLINE APPLICATION No:
SWP/BPA/210228/2024

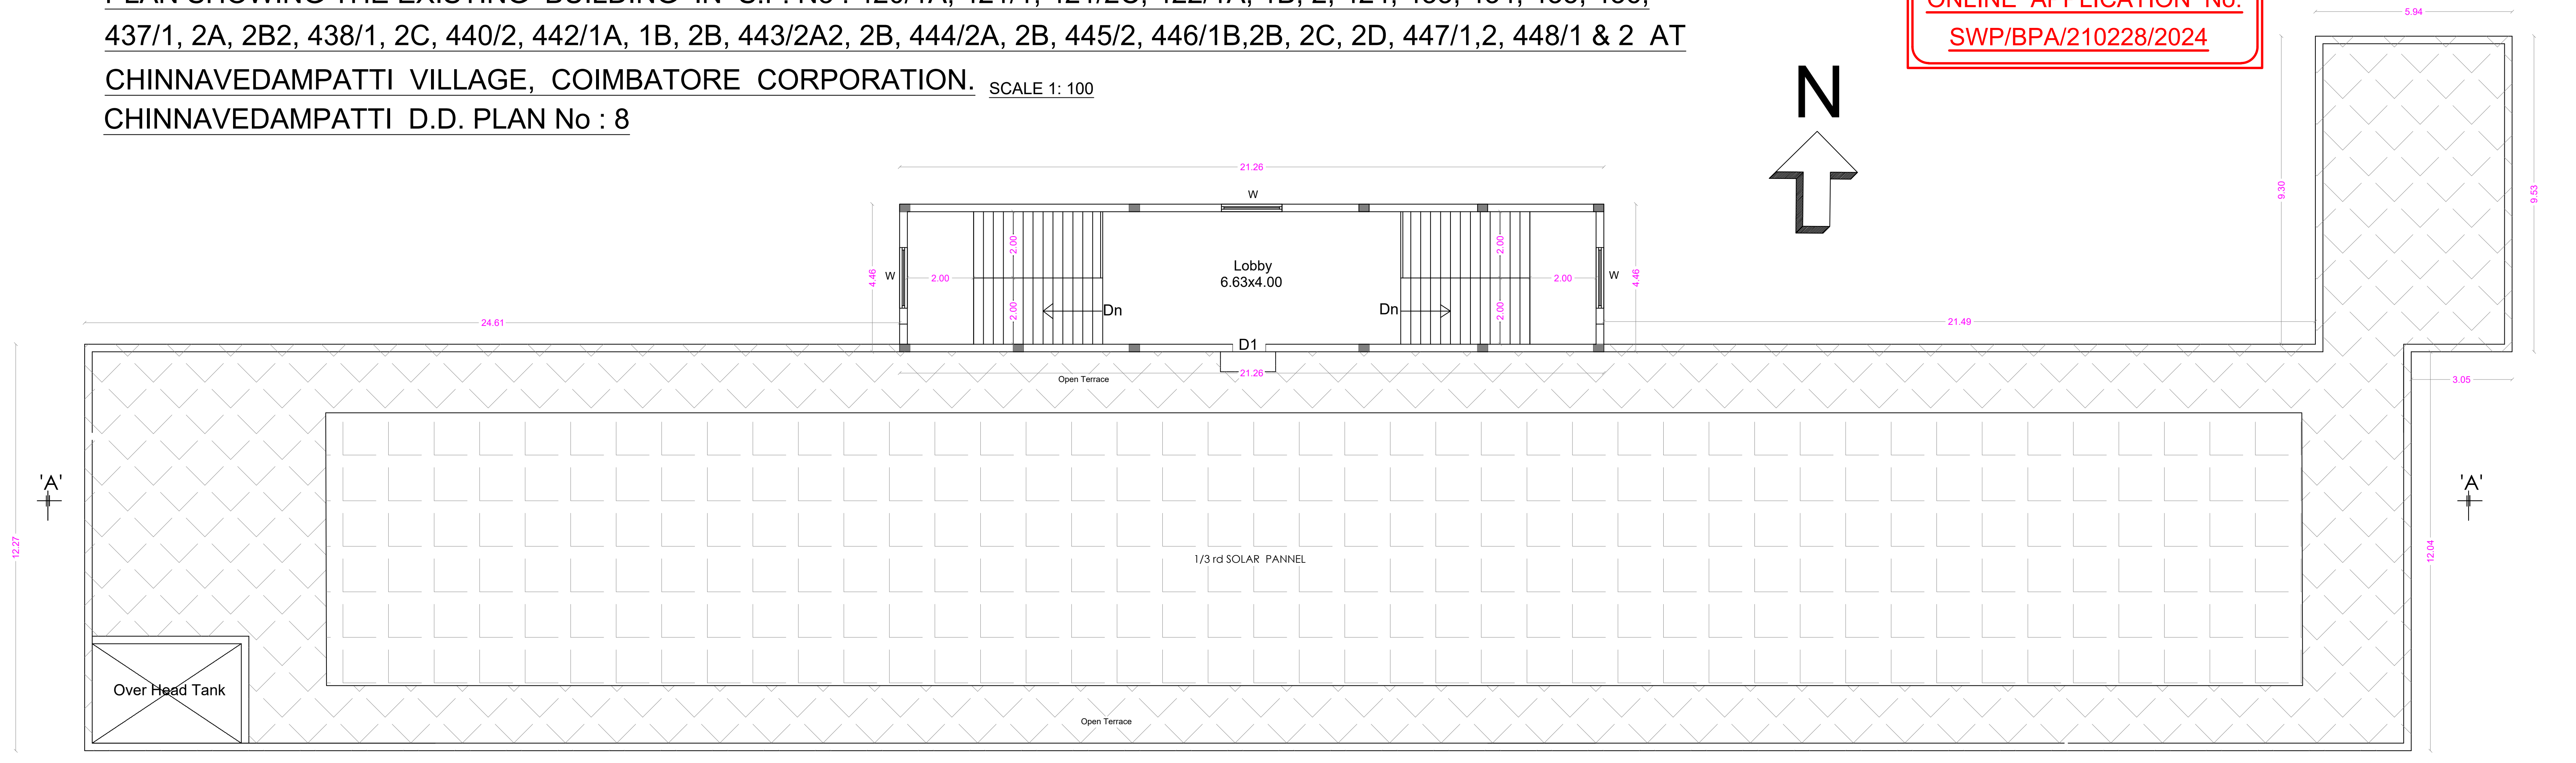

TERRACE FLOOR PLAN

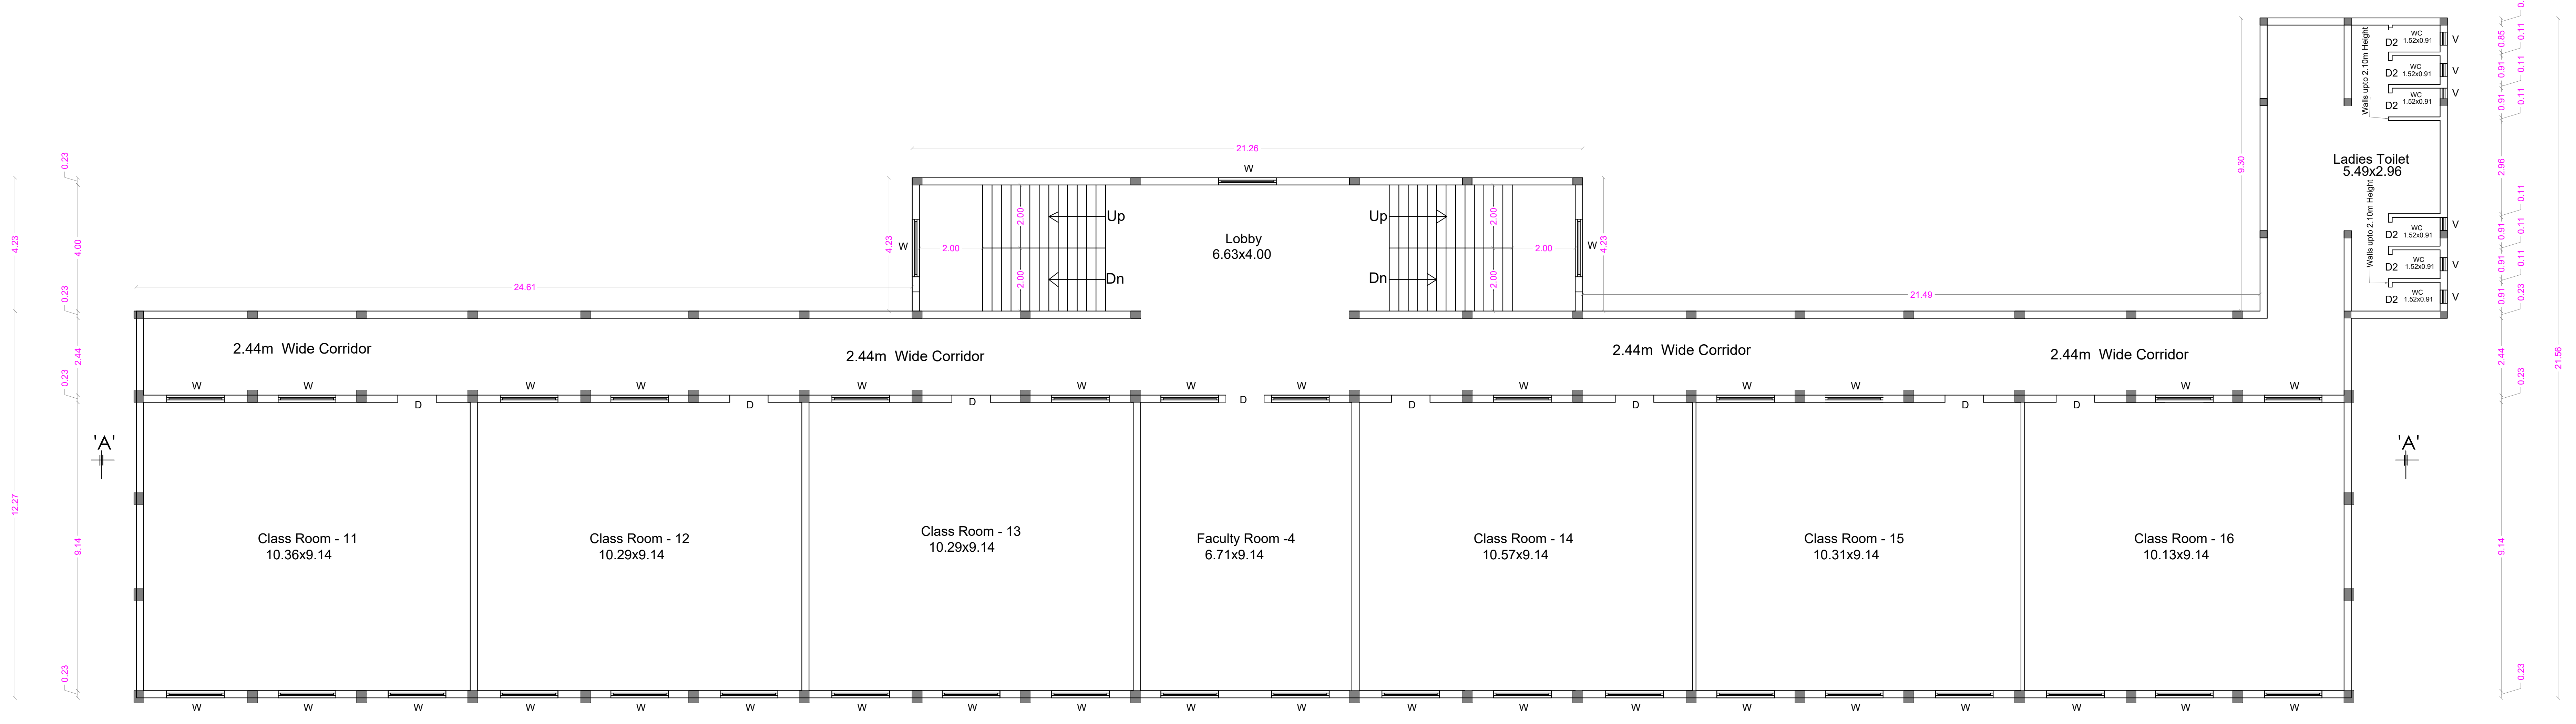

THIRD FLOOR PLAN

JOINT DIRECTOR (Incharge)
DISTRICT TOWN AND COUNTRY PLANNING.
COIMBATORE.

16/6/24

14/6/24

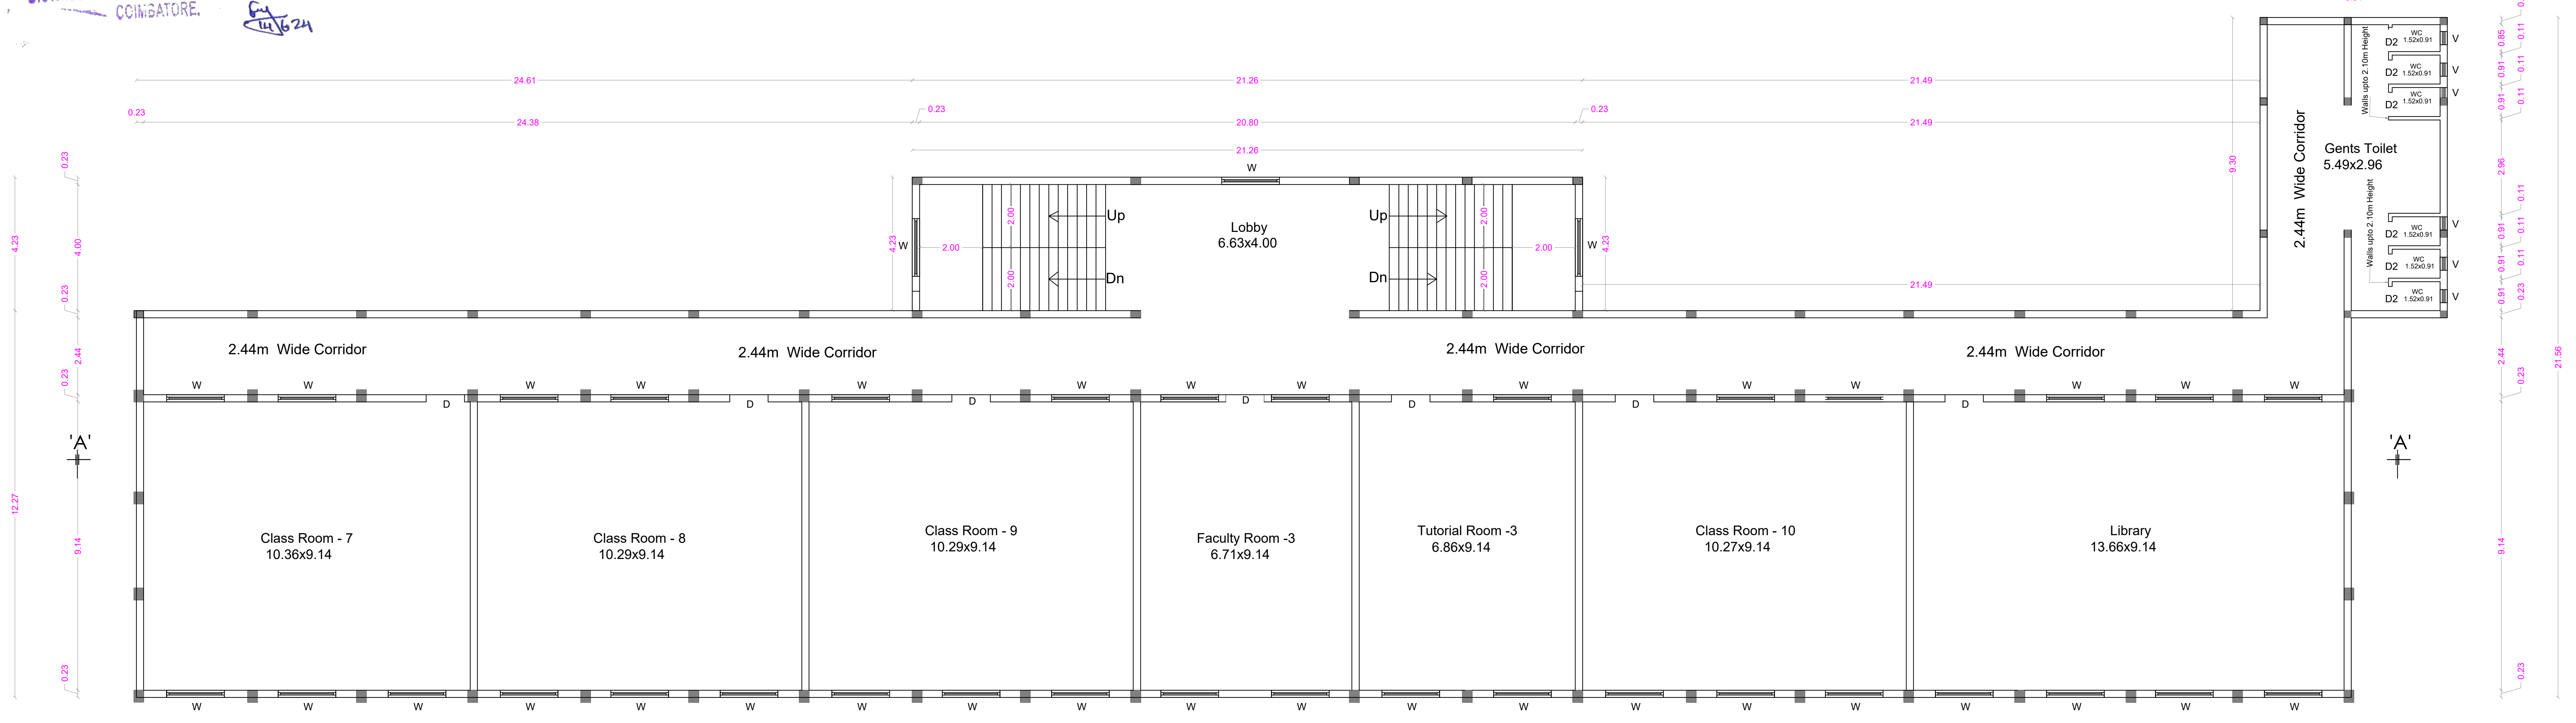

SECOND FLOOR PLAN

SHEET No : 44

SNR SONS CHARITABLE TRUST

SRI RAMAKRISHNA ENGINEERING COLLEGE
COIMBATORE - 22

13. F BLOCK

AREA STATEMENT

FLOOR NAME	FSI Area SQM	Non FSI SQM	TOTAL SQM
GROUND FLOOR	1030.94	----	1030.94
FIRST FLOOR	1007.77	----	1007.77
SECOND FLOOR	1007.77	----	1007.77
THIRD FLOOR	1007.77	----	1007.77
TERRACE FLOOR	-----	94.76	94.76
TOTAL all Floors	4054.25	94.76	4149.01

TOTAL F.S.I. AREA	4054.25 Sqm
HEIGHT OF THE BUILDING	11.43 m

* All Dimensions are in metre.

SCHEDULE OF JOINERY

		METRE
MD	MAIN DOOR	3.05 x 2.10
D	DOOR	1.22 x 2.10
D1	DOOR	1.00 x 2.10
D2	DOOR	0.76 x 2.10
W	WINDOW	1.83 x 1.50
W1	WINDOW	1.20 x 1.80
V	VENTILATOR	0.46 x 0.91

STAIRCASE DETAILS

WIDTH - 2.00 m
TREAD - 0.30 m
RISE - 0.15 m

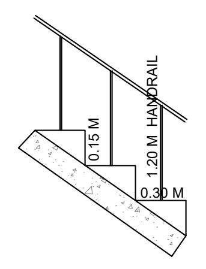

N.S. PANNEERSELVAM
M.I.S.E.,M.E.,(Struct).,A.M.I.E.,A.I.V.,
Chartered Structural Engineer & Valuer
CB/ISE/LM/229
SPU & ASSOCIATES
Engineers, Valuers& Builders & Surveyors,
282-A, Perur ,Main Road
Selvapuram,Coimbatore - 641 026
Coimbatore LPA/SE/
GR /19/03/006

STRUCTURAL ENGINEER

For SNR SONS CHARITABLE TRUST
C.V RAMKUMAR
CHIEF EXECUTIVE

APPLICANT

C. NATARAJAN, B.E.,
Consulting Engineer
NAVEEN ASSOCIATES
364, Second St., Extension
Gandhipuram, Coimbatore - 641 012.
COIMBATORE LPA / RE /
GR-I / 19 / 03 / 002

LBS/ REGISTERED ENGINEER

PLAN SHOWING THE EXISTING BUILDING IN S.F. No : 420/1A, 421/1, 421/2C, 422/1A, 1B, 2, 424, 433, 434, 435, 436, 437/1, 2A, 2B2, 438/1, 2C, 440/2, 442/1A, 1B, 2B, 443/2A2, 2B, 444/2A, 2B, 445/2, 446/1B,2B, 2C, 2D, 447/1,2, 448/1 & 2 AT CHINNAVEDAMPATTI VILLAGE, COIMBATORE CORPORATION. SCALE 1: 100
CHINNAVEDAMPATTI D.D. PLAN No : 8

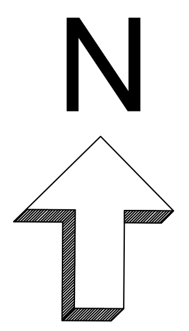

ONLINE APPLICATION No:
SWP/BPA/210228/2024

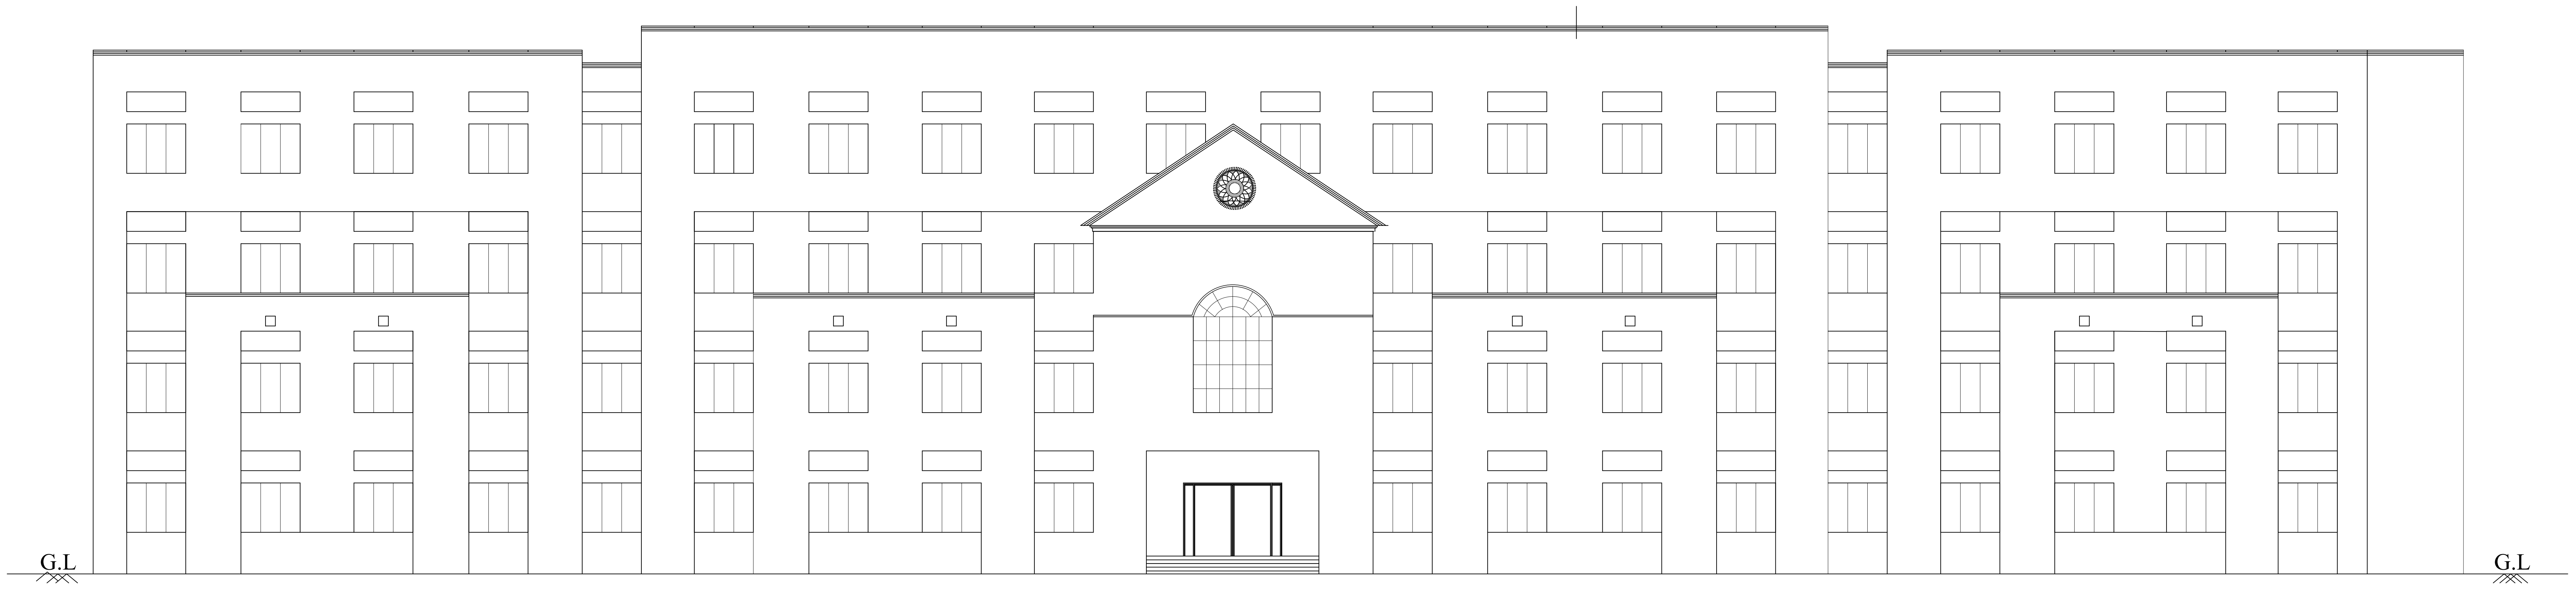

ELEVATION

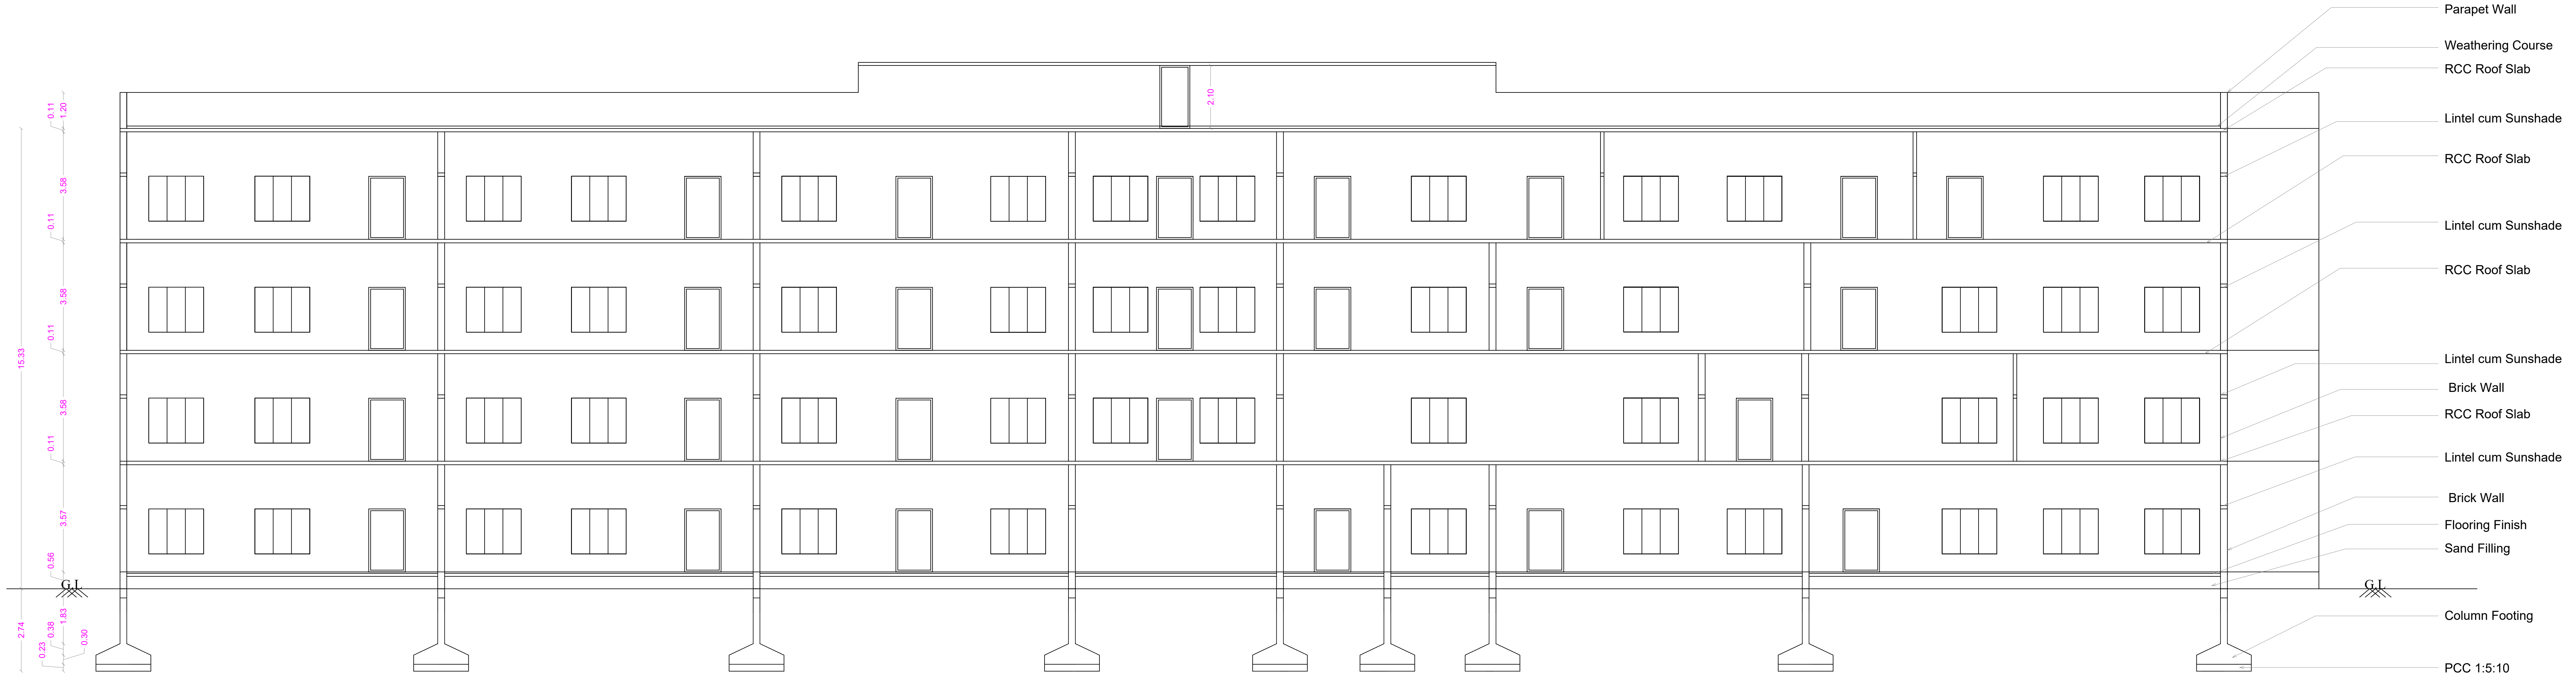

SECTION ON A A

16/6/24
JOINT DIRECTOR (Incharge)
DISTRICT TOWN AND COUNTRY PLANNING.
COIMBATORE.
14/6/24

SHEET No : 45

SNR SONS CHARITABLE TRUST

SRI RAMAKRISHNA ENGINEERING COLLEGE
COIMBATORE - 22

13. F BLOCK

AREA STATEMENT

FLOOR NAME	FSI Area SQM	Non FSI SQM	TOTAL SQM
GROUND FLOOR	1030.94	----	1030.94
FIRST FLOOR	1007.77	----	1007.77
SECOND FLOOR	1007.77	----	1007.77
THIRD FLOOR	1007.77	----	1007.77
TERRACE FLOOR	-----	94.76	94.76
TOTAL all Floors	4054.25	94.76	4149.01

TOTAL F.S.I. AREA	4054.25 Sqm
HEIGHT OF THE BUILDING	15.33 m

* All Dimensions are in metre.

SCHEDULE OF JOINERY

		METRE
MD	MAIN DOOR	3.05 x 2.10
D	DOOR	1.22 x 2.10
D1	DOOR	1.00 x 2.10
D2	DOOR	0.76 x 2.10
W	WINDOW	1.83 x 1.50
W1	WINDOW	1.20 x 1.80
V	VENTILATOR	0.46 x 0.91

STAIRCASE DETAILS

WIDTH - 2.00 m
TREAD - 0.30 m
RISE - 0.15 m

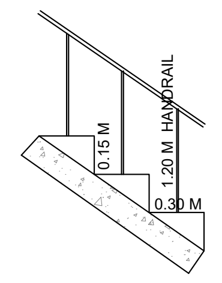

N.S. PANNEERSELVAM
M.I.S.E.,M.E.,(Struct).,A.M.I.E.,A.I.V.,
Chartered Structural Engineer & Valuer
CB/ISE/LM/229
SPU & ASSOCIATES
Engineers, Valuers& Builders & Surveyors,
282-A, Perur ,Main Road
Selvapuram,Coimbatore - 641 026
Coimbatore LPA/SE/
GR /19/03/006

STRUCTURAL ENGINEER

For SNR SONS CHARITABLE TRUST
C.V RAMKUMAR
CHIEF EXECUTIVE

APPLICANT

C. NATARAJAN, B.E.,
Consulting Engineer
NAVEEN ASSOCIATES
364, Second St., Extension
Gandhipuram, Coimbatore - 641 012.
COIMBATORE LPA / RE /
GR-I / 19 / 03 / 002

LBS/ REGISTERED ENGINEER

PLAN SHOWING THE EXISTING BUILDING IN S.F. No : 420/1A, 421/1, 421/2C, 422/1A, 1B, 2, 424, 433, 434, 435, 436, 437/1, 2A, 2B2, 438/1, 2C, 440/2, 442/1A, 1B, 2B, 443/2A2, 2B, 444/2A, 2B, 445/2, 446/1B,2B, 2C, 2D, 447/1,2, 448/1 & 2 AT CHINNAVEDAMPATTI VILLAGE, COIMBATORE CORPORATION.

SCALE 1: 100

CHINNAVEDAMPATTI D.D. PLAN No : 8

ONLINE APPLICATION No:
SWP/BPA/210228/2024

14. CYCLE PARKING & SERVANT ROOM

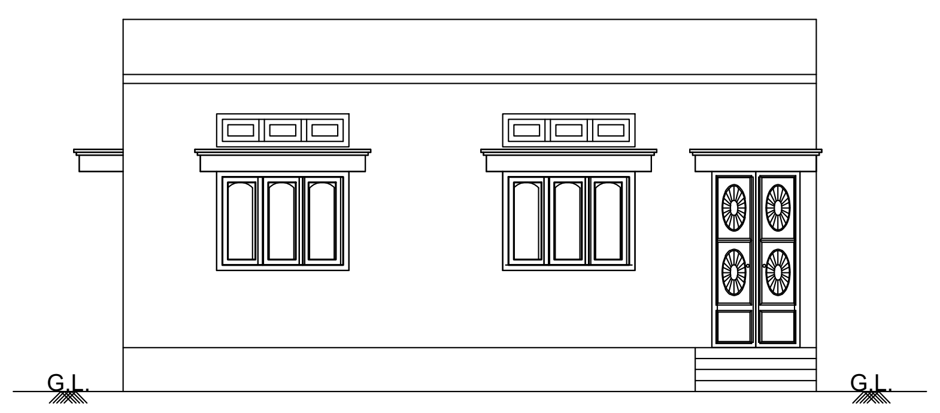

ELEVATION

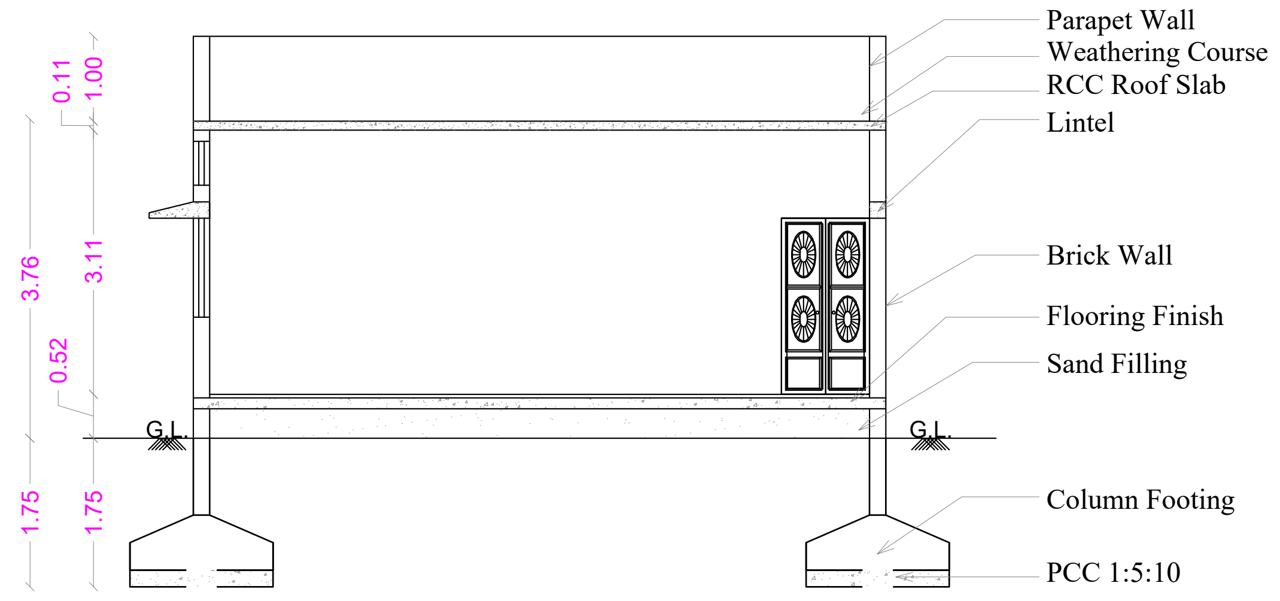

SECTION ON AB

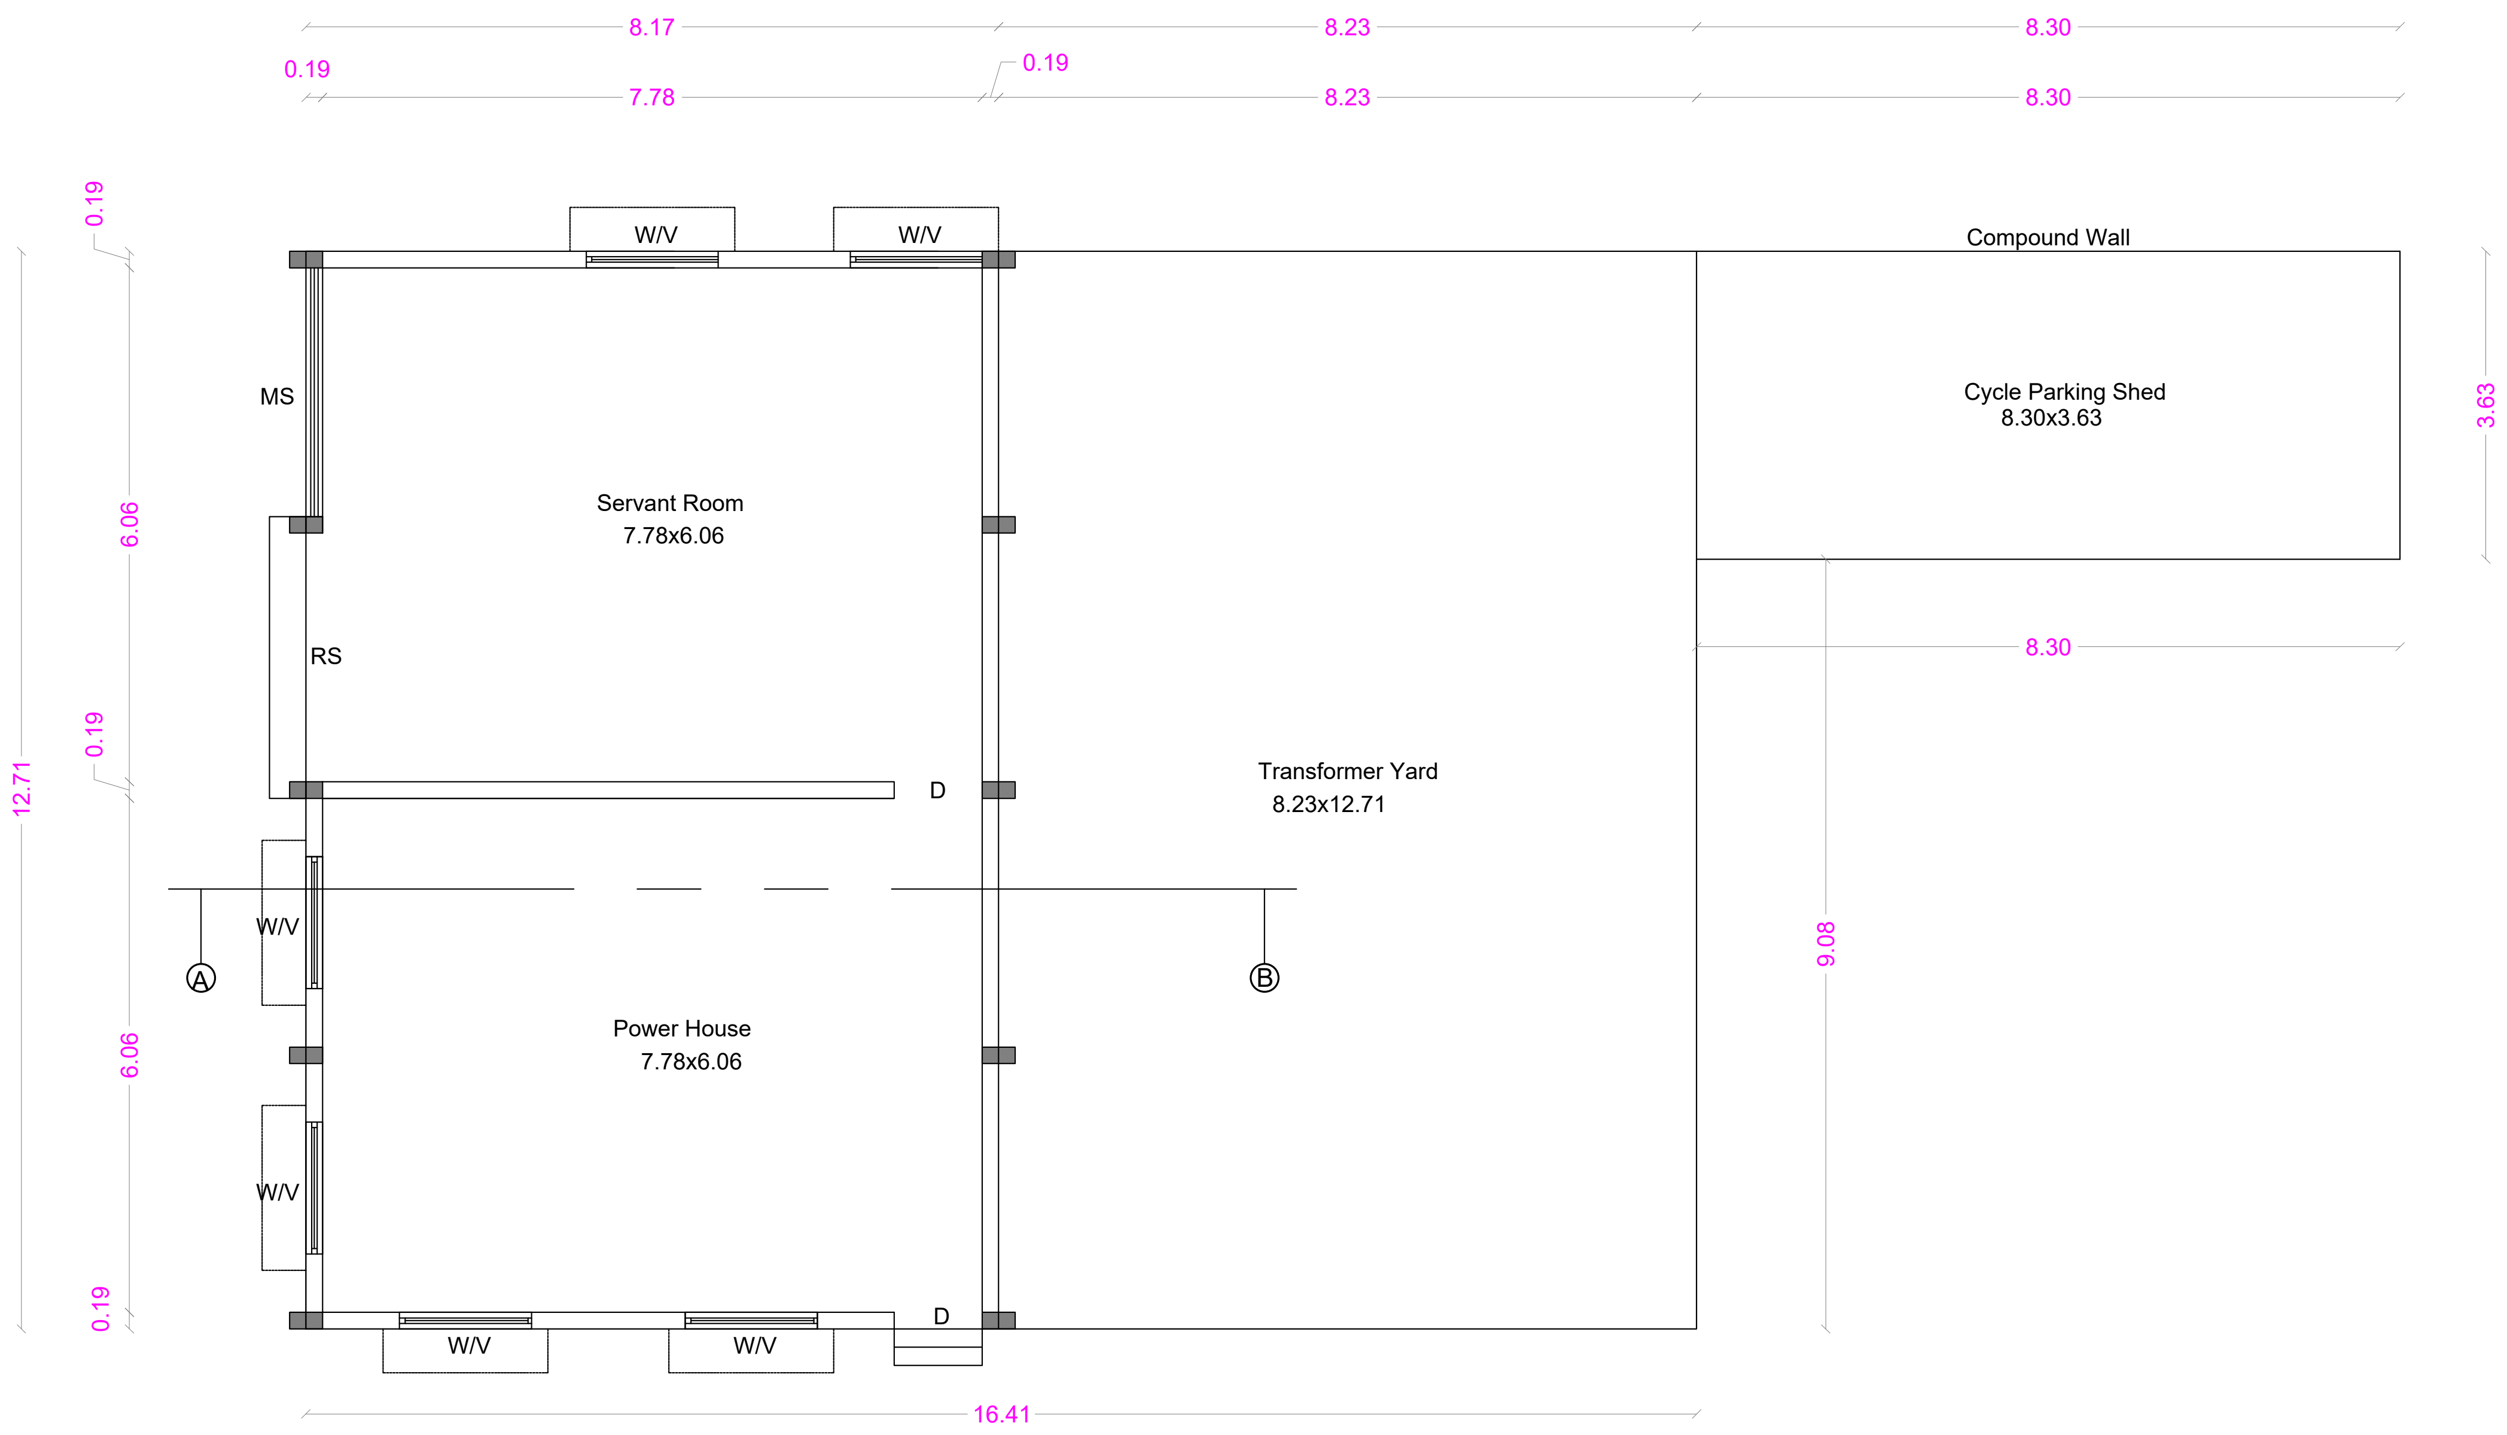

JOINT DIRECTOR (Incharge)
DISTRICT TOWN AND COUNTRY PLANNING.
COIMBATORE.
14/6/24
14/6/24

GROUND FLOOR PLAN

14. POWER HOUSE - DG ROOM

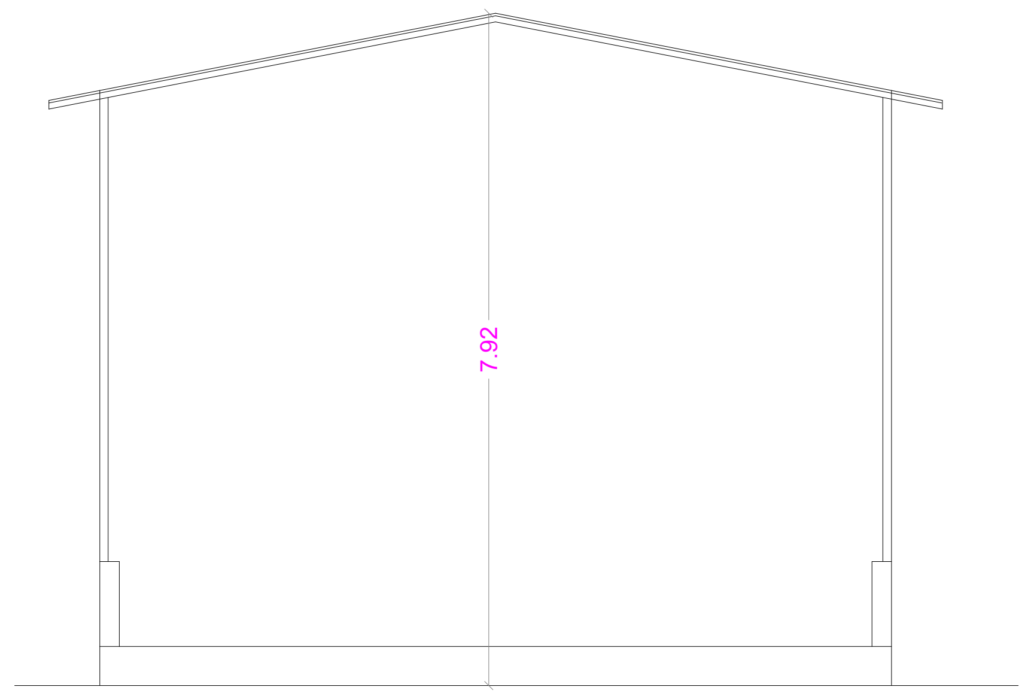

ELEVATION

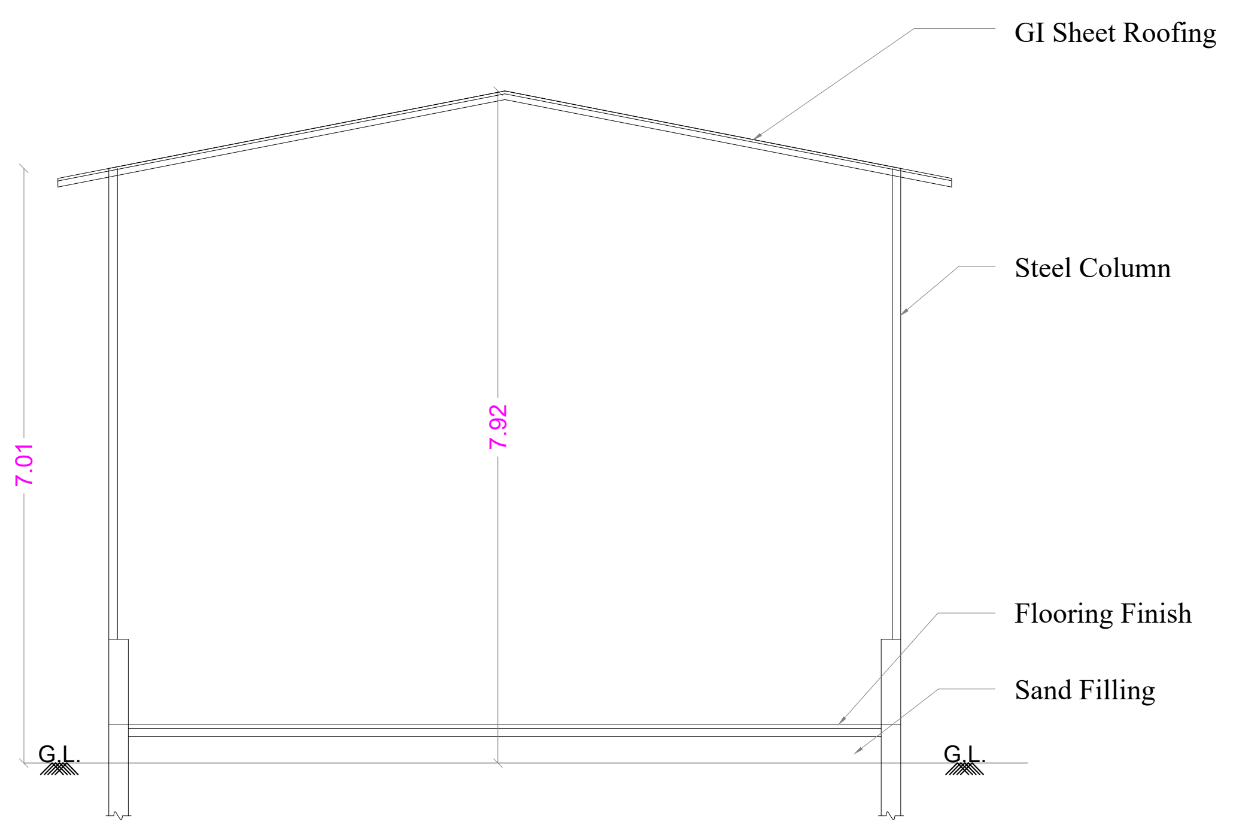

SECTION ON AB

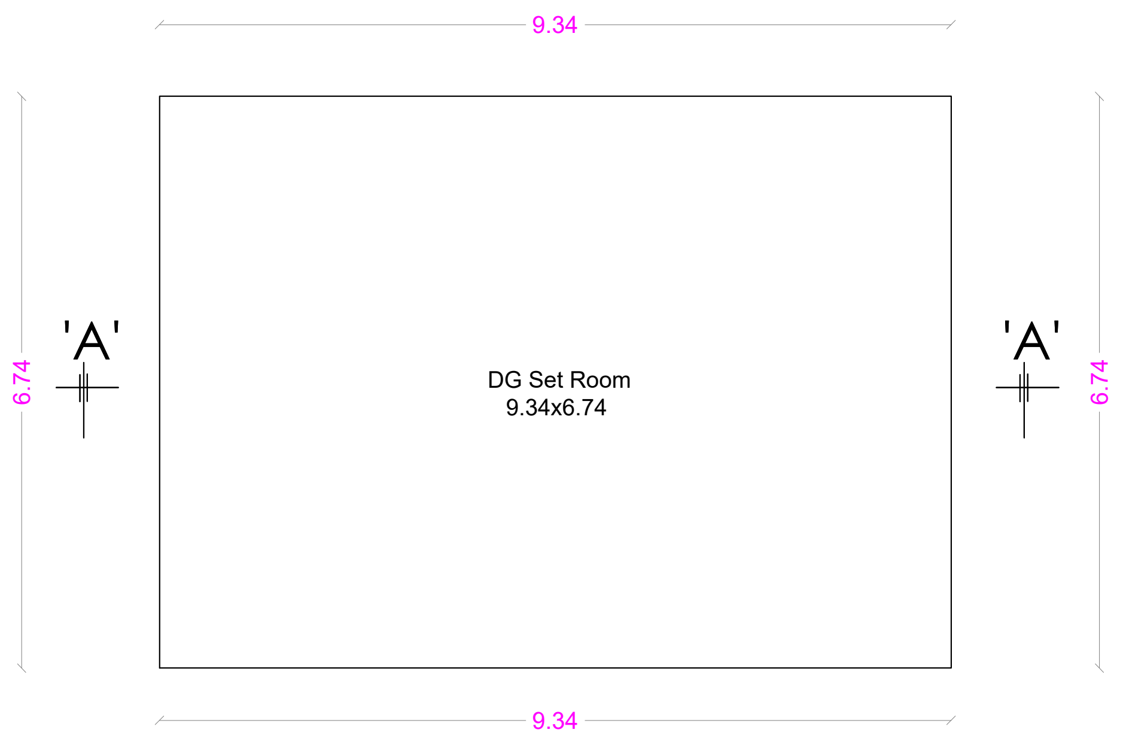

GROUND FLOOR PLAN

SHEET No : 46

SNR SONS CHARITABLE TRUST

SRI RAMAKRISHNA ENGINEERING COLLEGE
COIMBATORE - 22

LABOUR QUARTERS, POWER HOUSE,
POWER HOUSE - DG ROOM, WORKSHOP
LADIES HOSTEL VISITORS TOILET

AREA STATEMENT

14. POWER HOUSE

FLOOR NAME	FSI Area SQM	Non FSI SQM	TOTAL SQM
GROUND FLOOR	238.58	----	238.58

TOTAL F.S.I. AREA 238.58 Sqm

POWER HOUSE - DG ROOM

FLOOR NAME	FSI Area SQM	Non FSI SQM	TOTAL SQM
GROUND FLOOR	62.95	----	62.95

TOTAL F.S.I. AREA 240.50 Sqm

HEIGHT OF THE BUILDING 7.92 m

SCHEDULE OF JOINERY

		METRE
RS	ROLLING SHUTTER	3.05 x 2.40
D	DOOR	1.07 x 2.40
D1	DOOR	0.91 x 2.10
D2	DOOR	0.76 x 2.10
W	WINDOW	1.83 x 1.50
W1	WINDOW	1.20 x 1.50
V	VENTILATOR	1.83 x 0.61
V1	VENTILATOR	0.90 x 0.61

N.S. PANNEERSELVAM
M.I.S.E.,M.E.,(Struct).,A.M.I.E.,A.I.V.,
Chartered Structural Engineer & Valuer
CB/ISE/LM/229
SPU & ASSOCIATES
Engineers, Valuers& Builders & Surveyors,
282-A, Perur ,Main Road
Selvapuram,Coimbatore - 641 026
Coimbatore LPA/SE/
GR /19/03/006

STRUCTURAL ENGINEER

For SNR SONS CHARITABLE TRUST
C.V RAMKUMAR
CHIEF EXECUTIVE

APPLICANT

C. NATARAJAN, B.E.,
Consulting Engineer
NAVEEN ASSOCIATES
364, Second St., Extension
Gandhipuram, Coimbatore - 641 012.
COIMBATORE LPA / RE /
GR-I / 19 / 03 / 002

LBS/ REGISTERED ENGINEER

PLAN SHOWING THE EXISTING BUILDING IN S.F. No : 420/1A, 421/1, 421/2C, 422/1A, 1B, 2, 424, 433, 434, 435, 436, 437/1, 2A, 2B2, 438/1, 2C, 440/2, 442/1A, 1B, 2B, 443/2A2, 2B, 444/2A, 2B, 445/2, 446/1B,2B, 2C, 2D, 447/1,2, 448/1 & 2 AT CHINNAVEDAMPATTI VILLAGE, COIMBATORE CORPORATION.

SCALE 1: 100

CHINNAVEDAMPATTI D.D. PLAN No : 8

N

ONLINE APPLICATION No:
SWP/BPA/210228/2024

SHEET No : 47

SNR SONS CHARITABLE TRUST

SRI RAMAKRISHNA ENGINEERING COLLEGE
COIMBATORE - 22

15. STAFF QUARTERS

AREA STATEMENT

FLOOR NAME	FSI Area SQM	Non FSI SQM	TOTAL SQM
GROUND FLOOR	239.77	----	239.77
FIRST FLOOR	239.77	----	239.77
SECOND FLOOR	239.77	----	239.77
TERRACE FLOOR	-----	19.38	19.38
TOTAL all Floors	719.31	19.38	738.69

TOTAL F.S.I. AREA	13311.52 Sqm
HEIGHT OF THE BUILDING	9.70 m

* All Dimensions are in metre.

SCHEDULE OF JOINERY

		METRE
MD	MAIN DOOR	3.66 x 2.10
DD	DOUBLE DOOR	1.83 x 2.10
D	DOOR	1.22 x 2.10
D1	DOOR	0.91 x 2.10
D2	DOOR	0.76 x 2.10
FD	FRENCH DOOR	1.83 x 2.10
W	WINDOW	1.83 x 1.50
W1	WINDOW	1.20 x 1.80
SW	STAIRCASE WINDOW	1.83 x 1.22
V	VENTILATOR	1.83 x 0.61
V1	VENTILATOR	0.90 x 0.61

STAIRCASE DETAILS

WIDTH - 1.14 m
TREAD - 0.25 m
RISE - 0.175 m

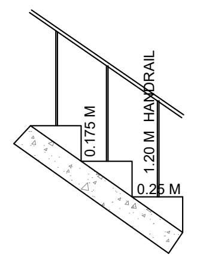

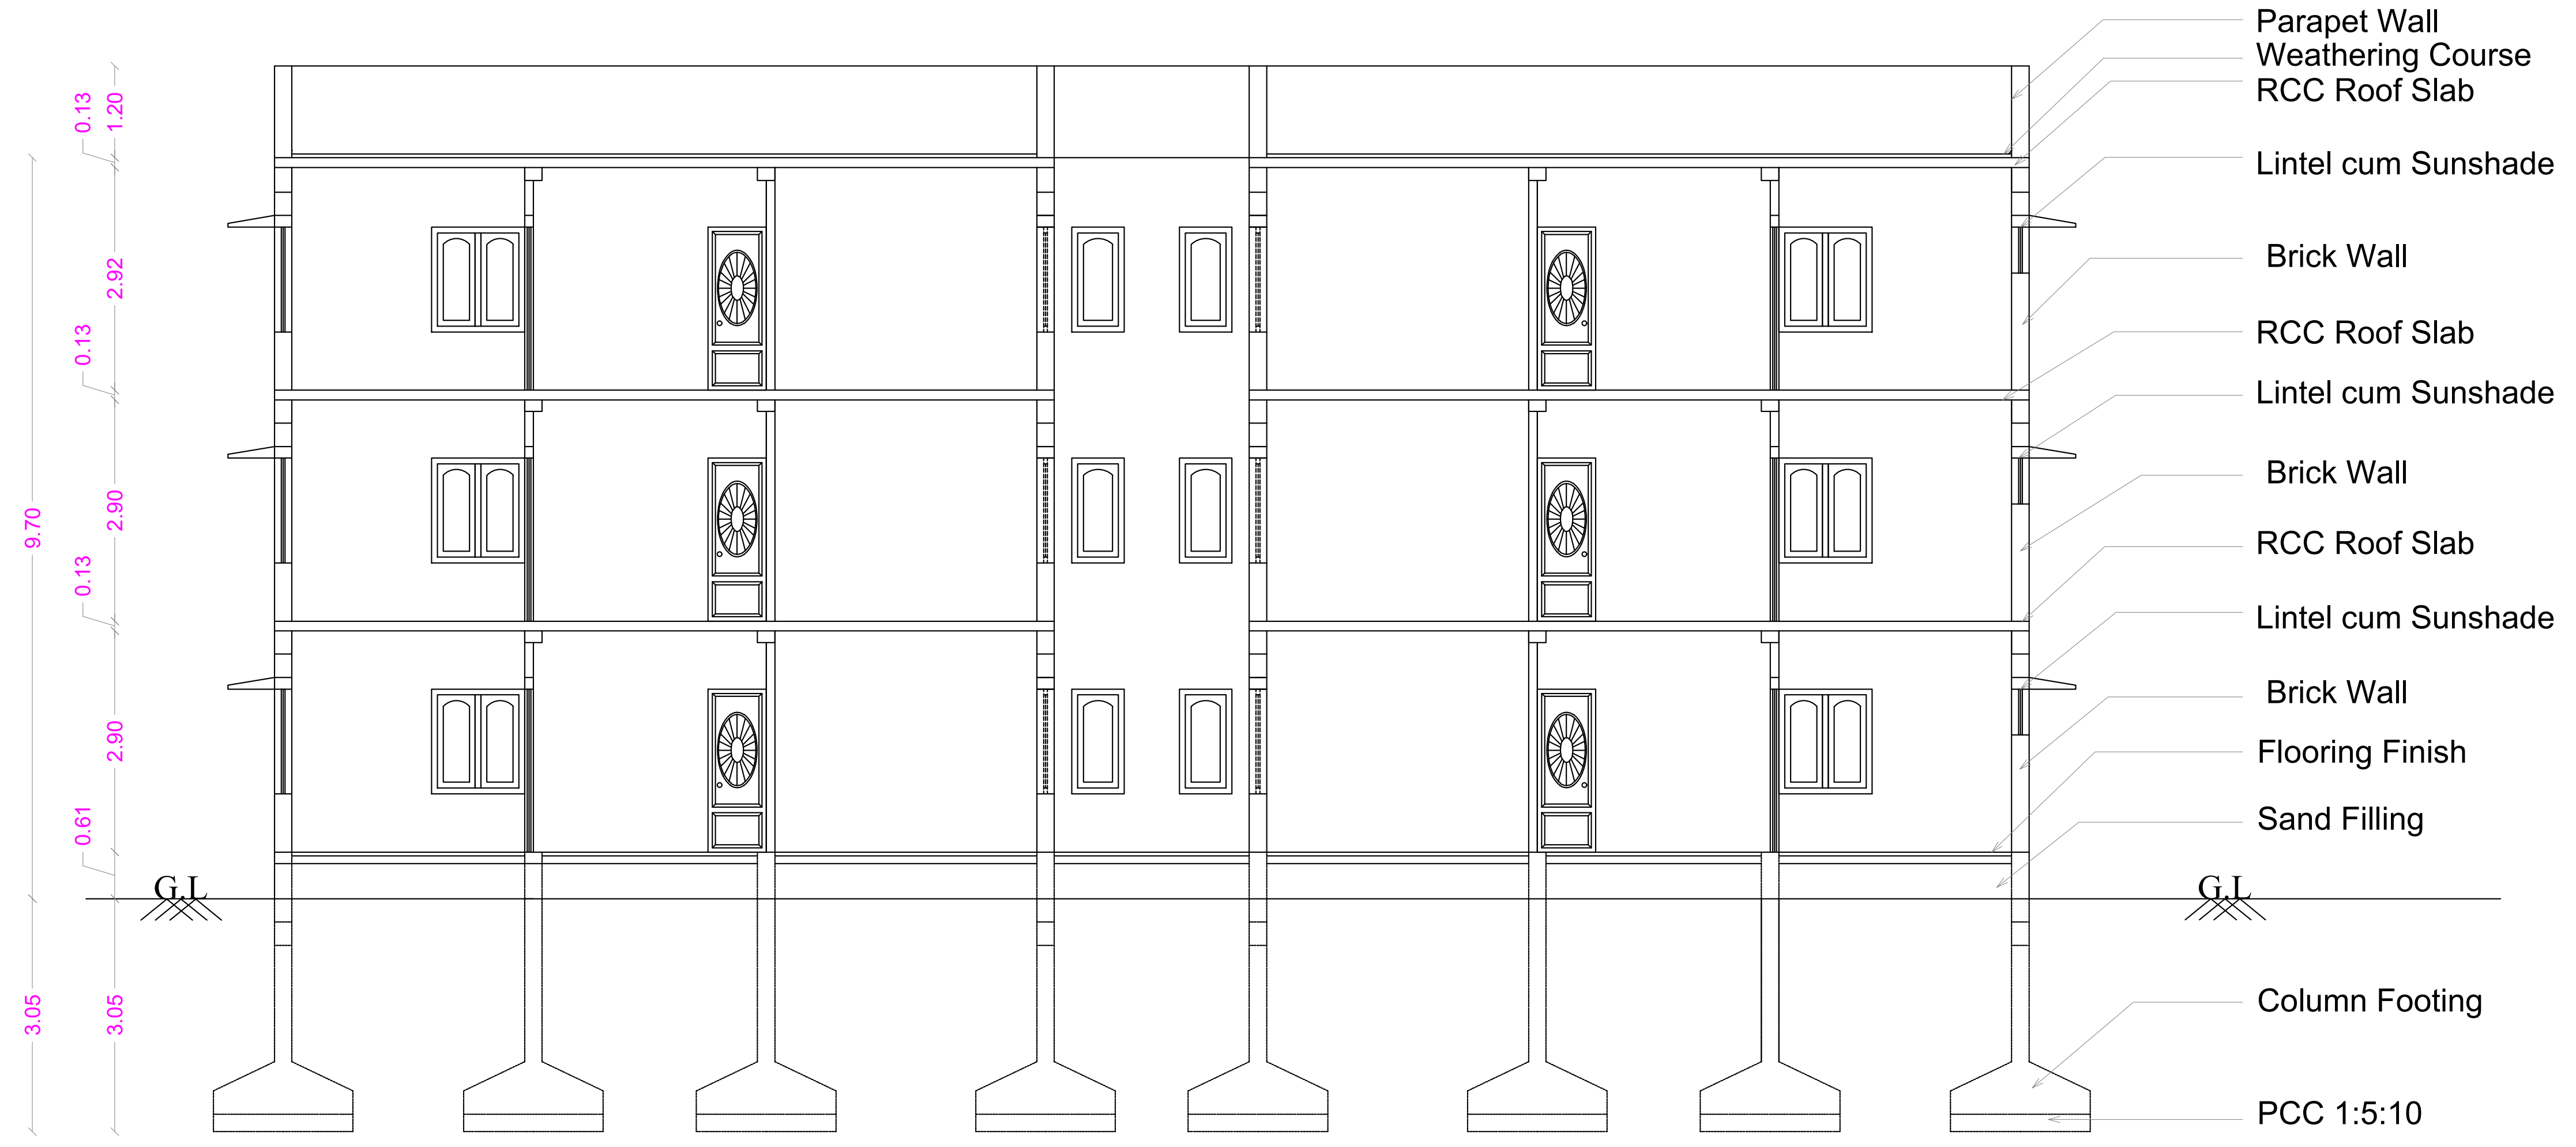

SECTION ON A A

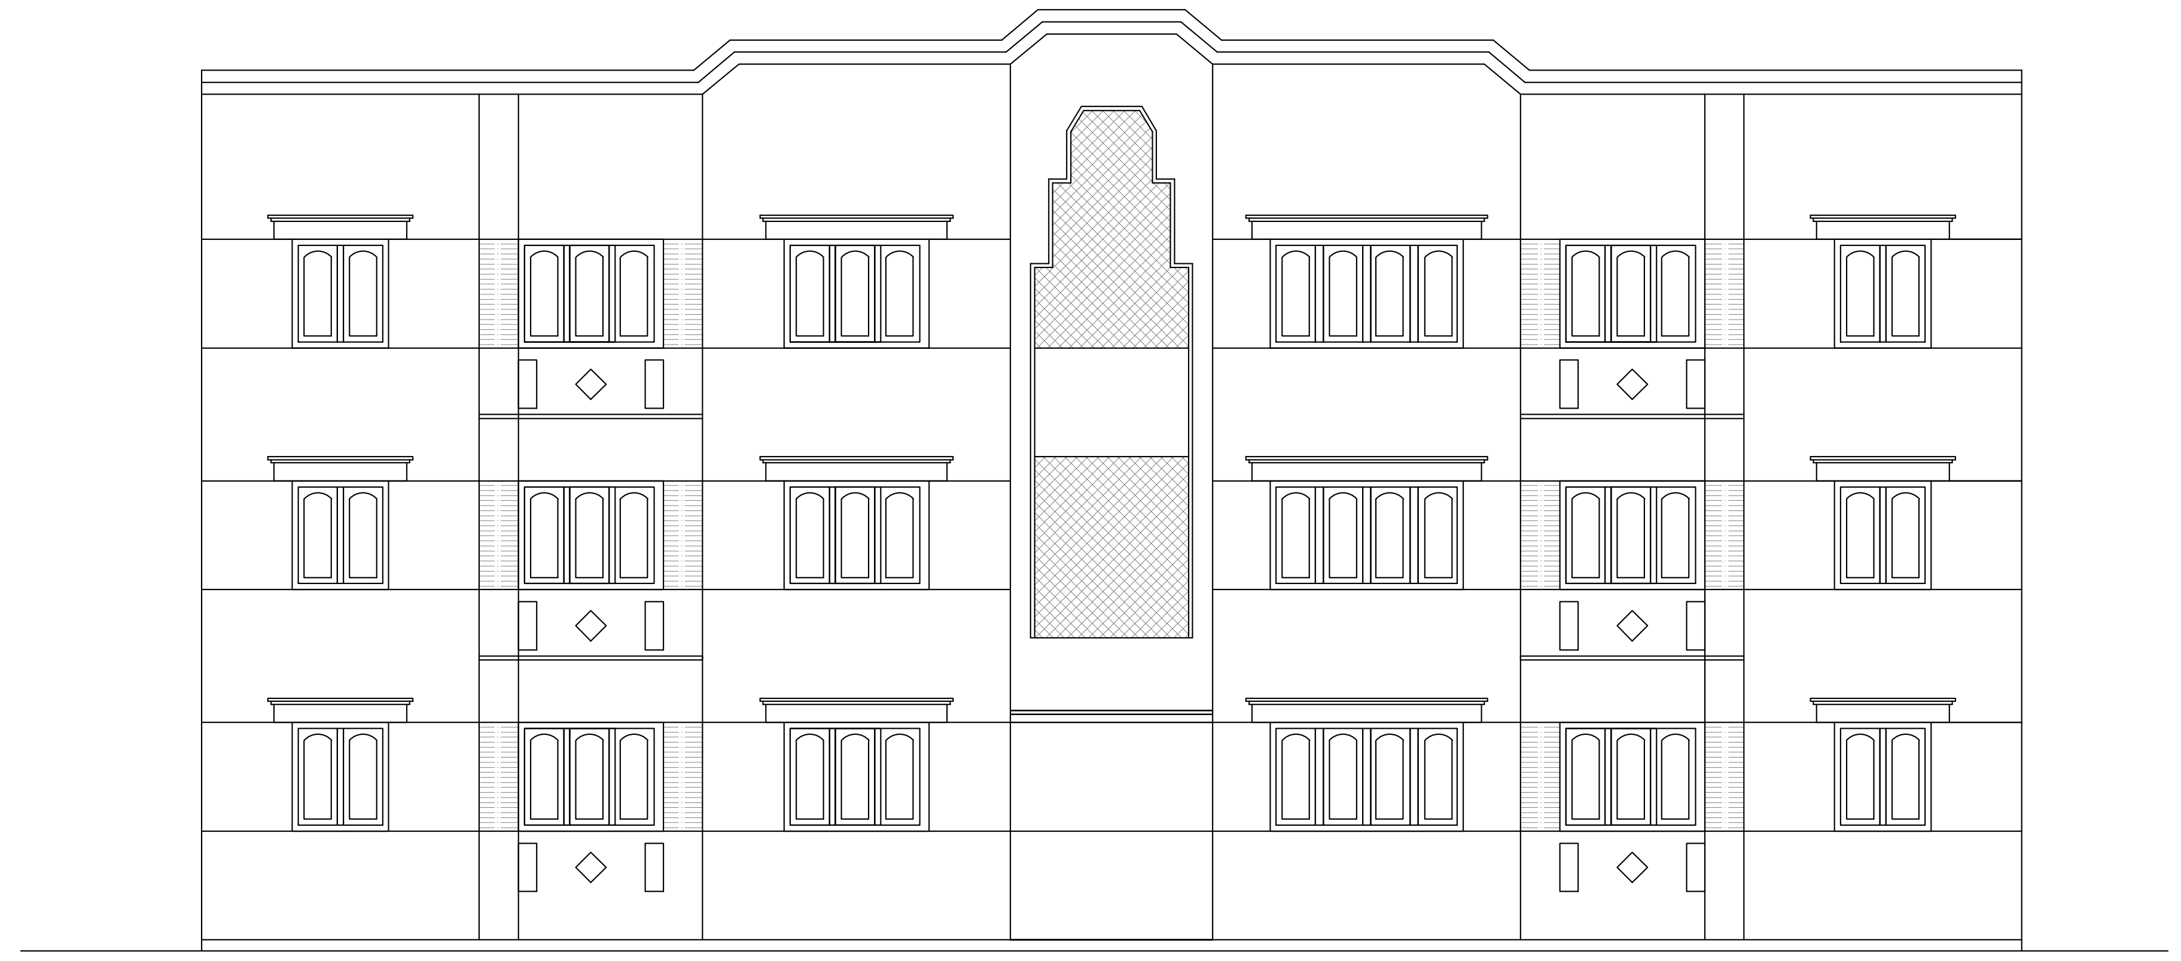

ELEVATION

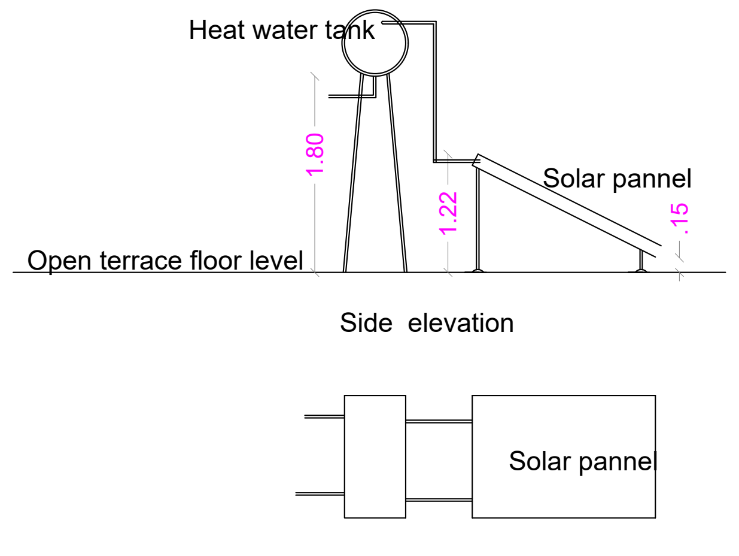

SOLAR WATER HEATER

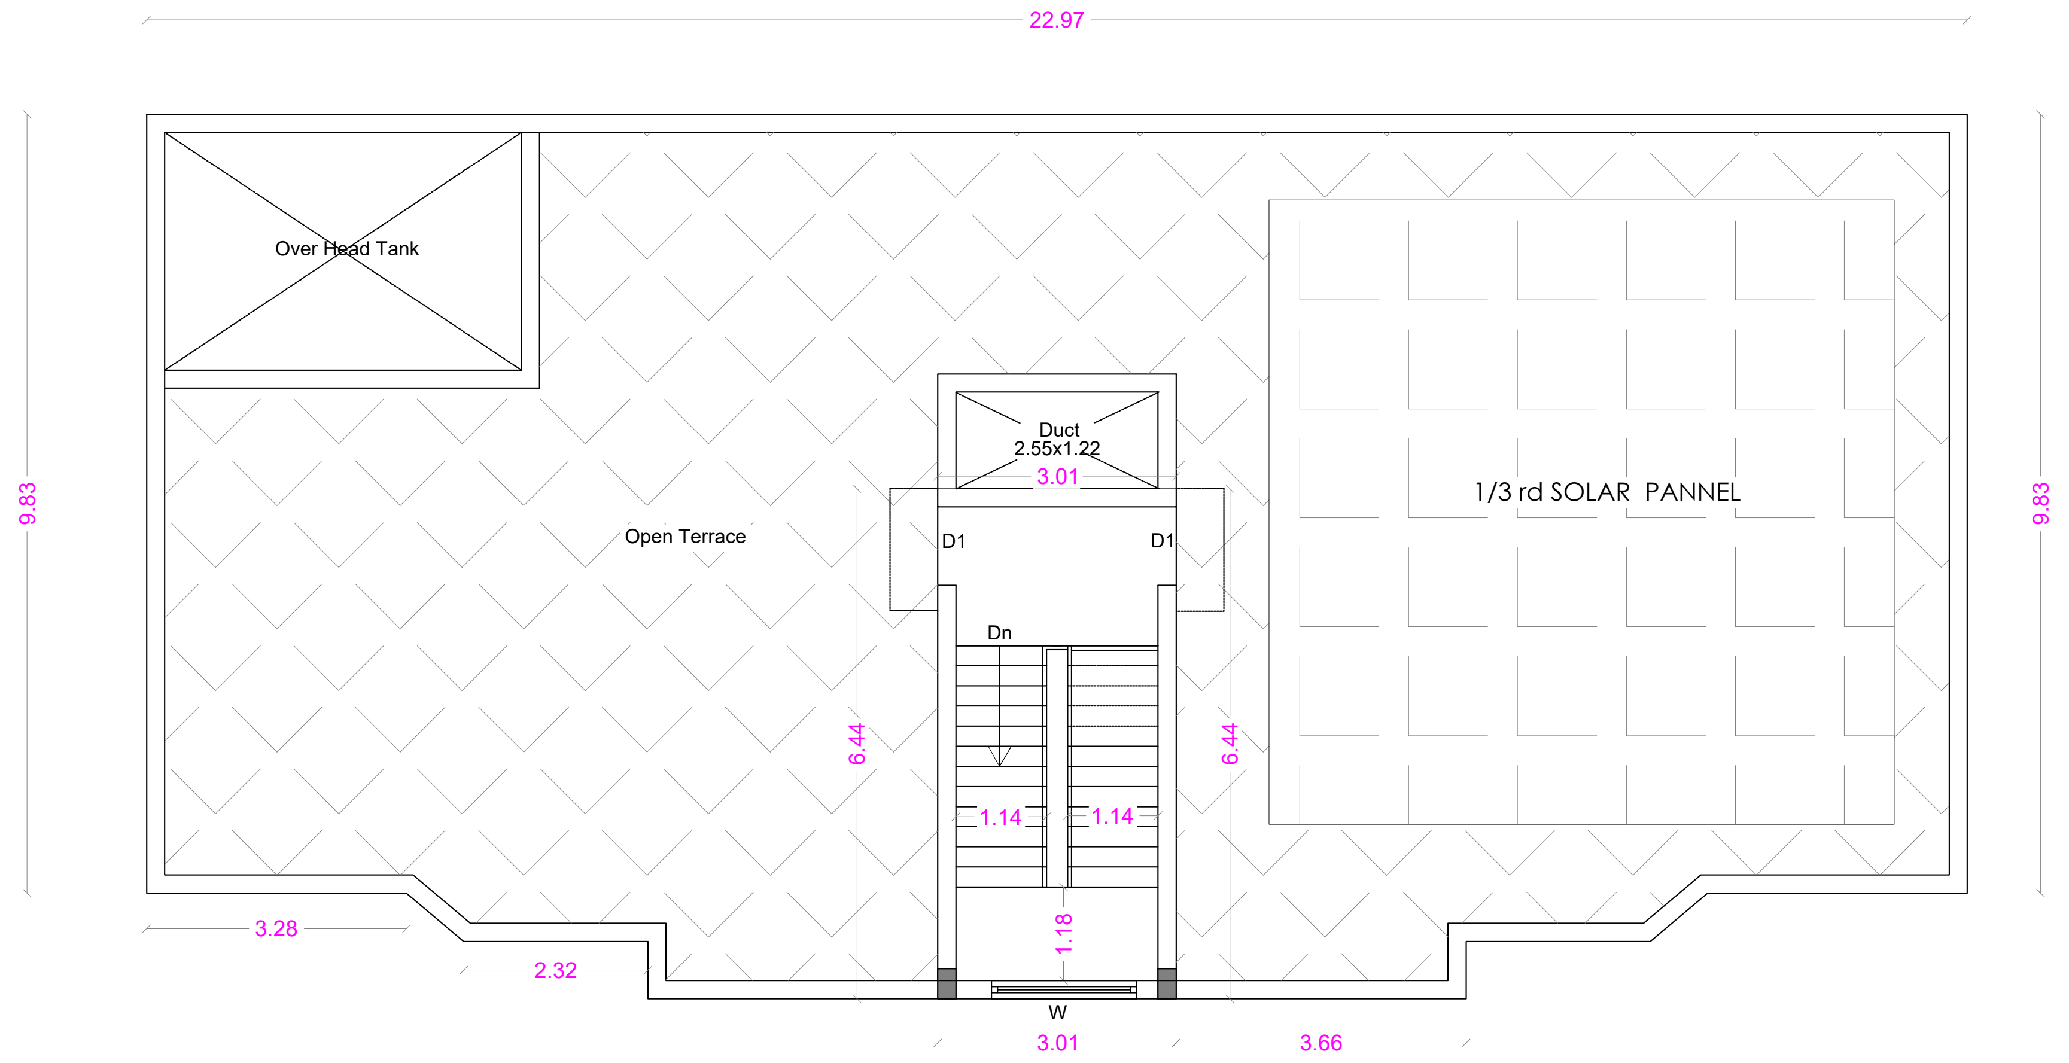

TERRACE FLOOR PLAN

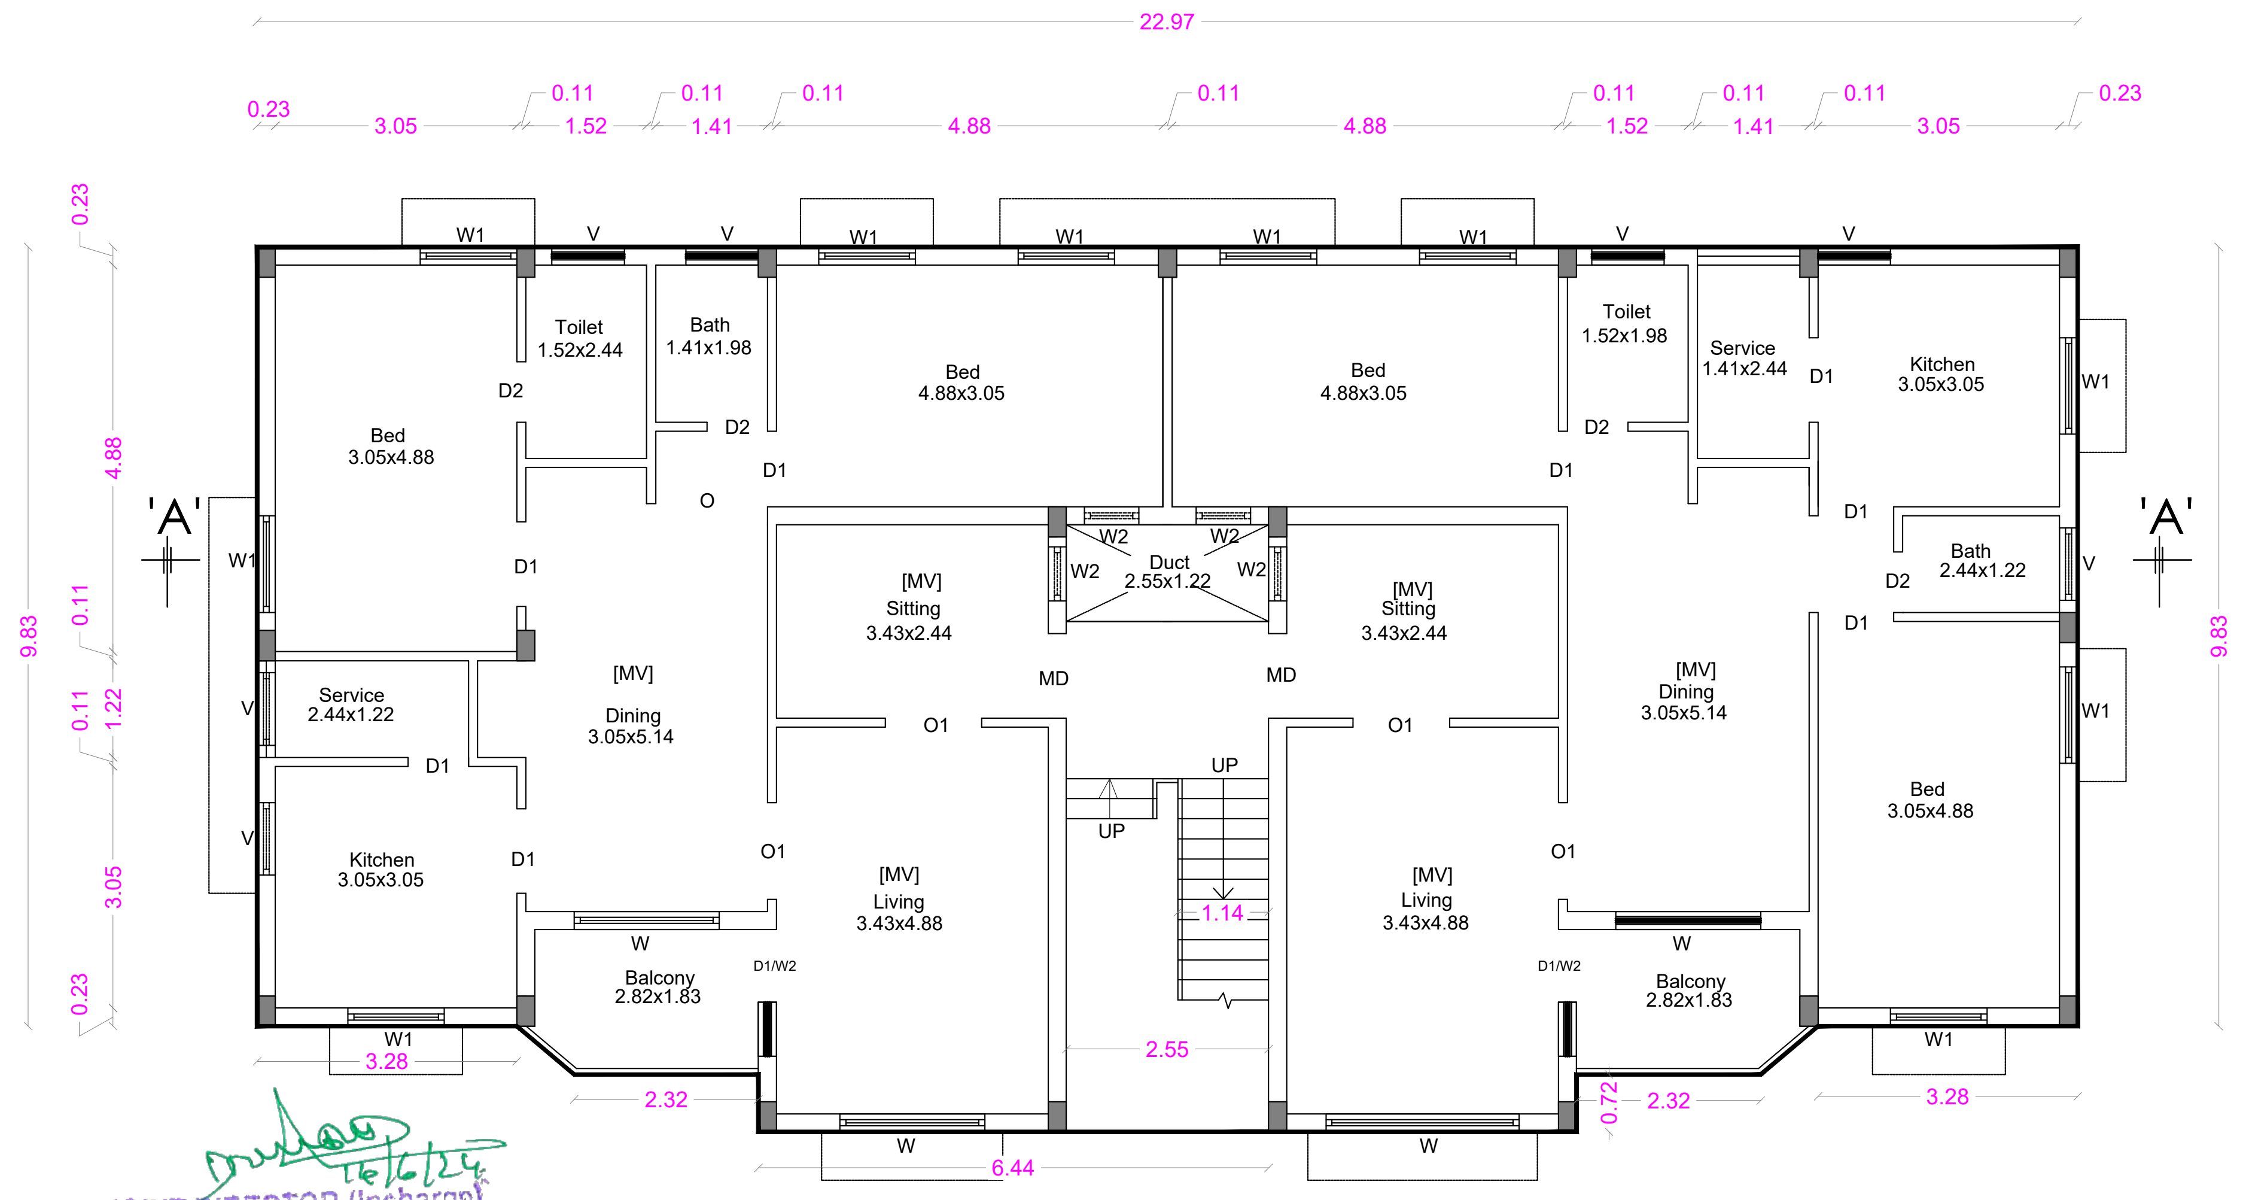

JOINT DIRECTOR (Incharge)
DISTRICT TOWN AND COUNTRY PLANNING.
COIMBATORE.
16/6/24
14/6/24

GROUND FLOOR PLAN

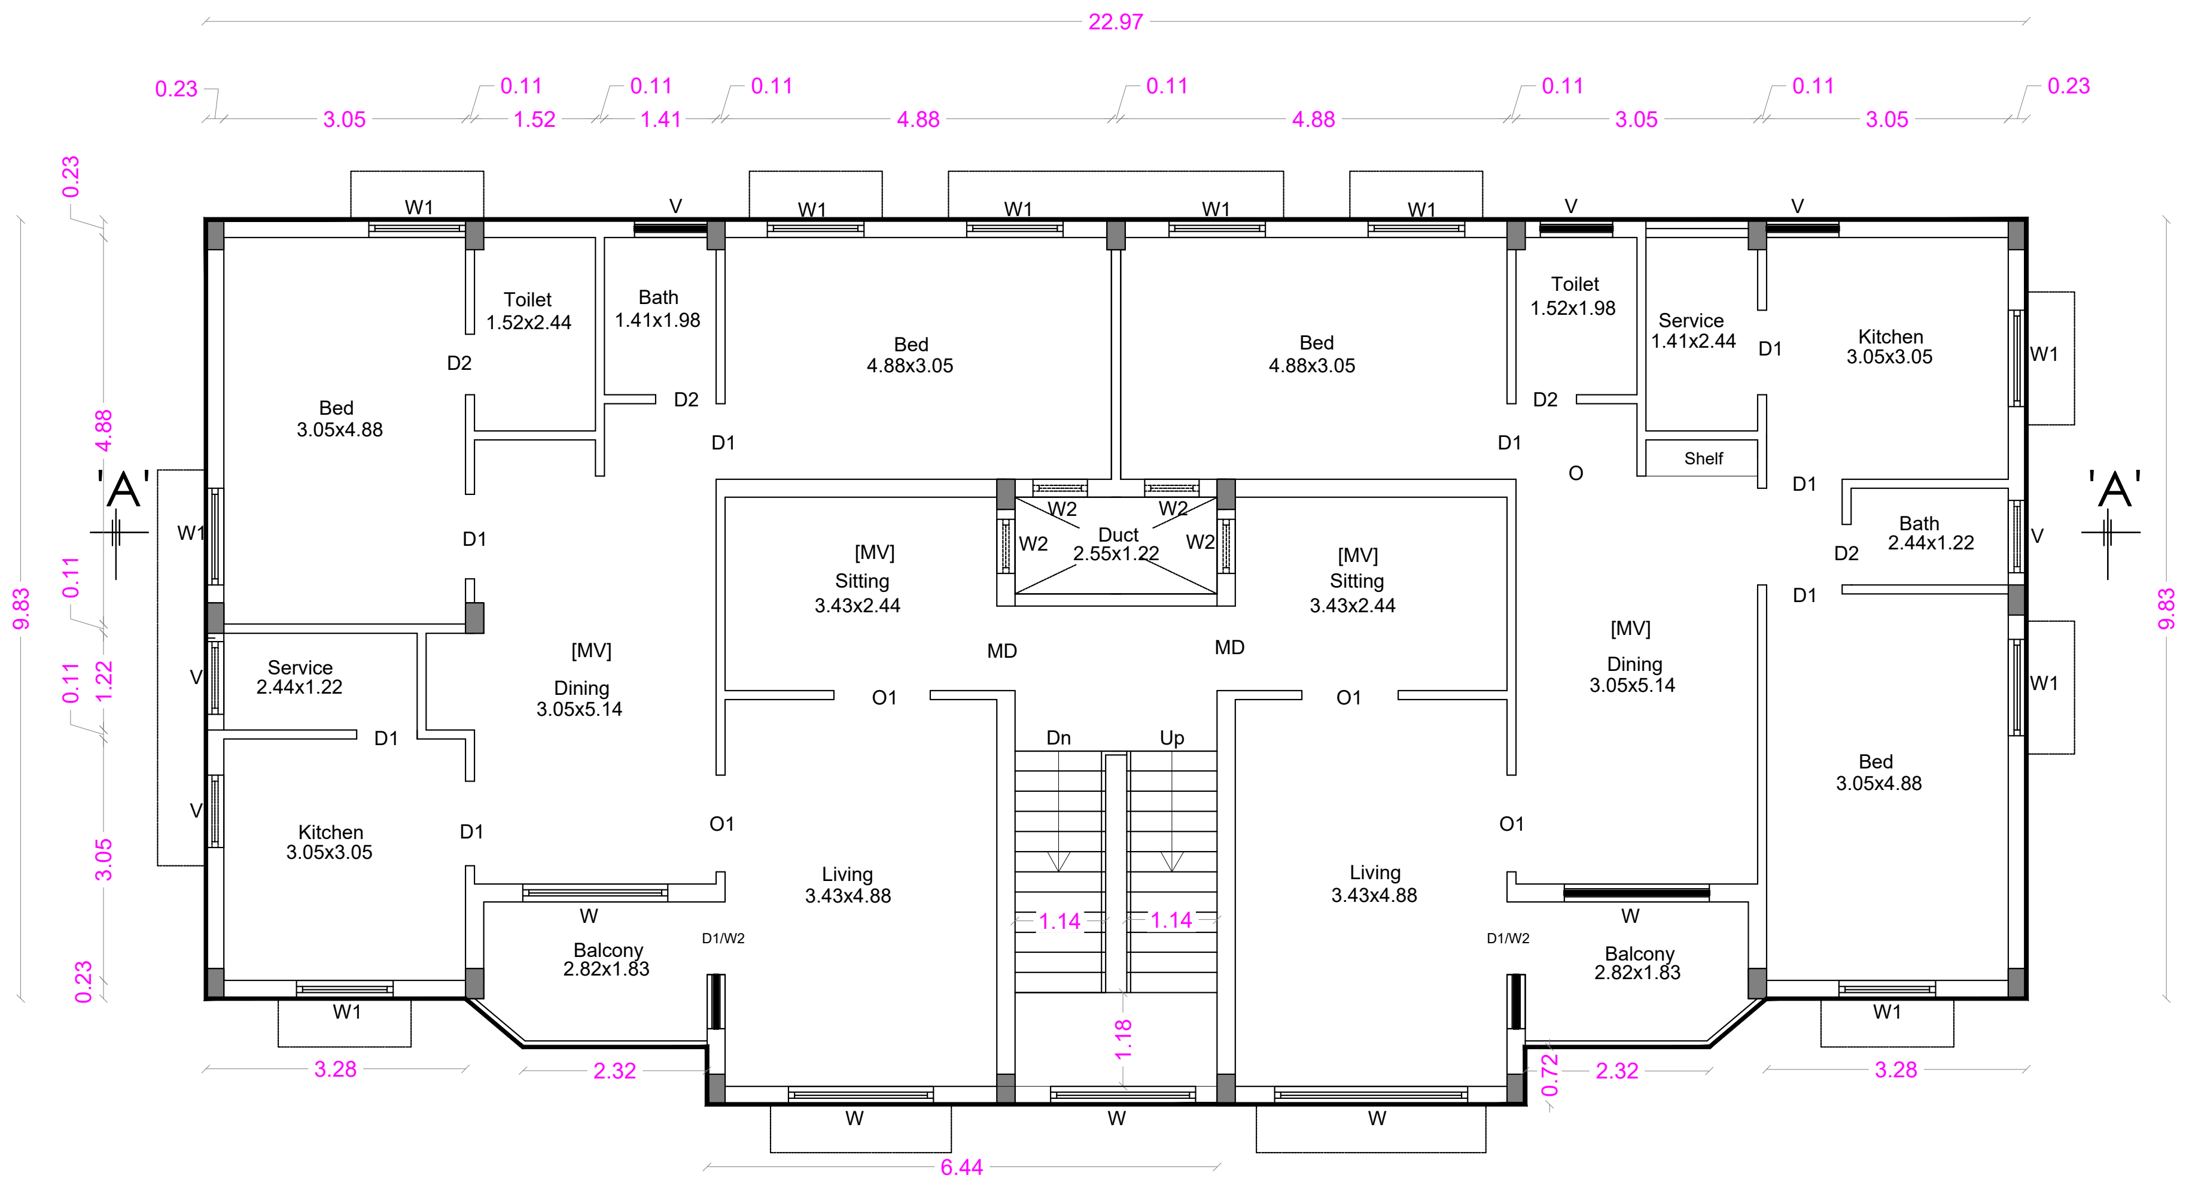

TYPICAL FLOOR PLAN [FIRST & SECOND]

N.S. PANNEERSELVAM
M.I.S.E.,M.E.,(Struct).,A.M.I.E.,A.I.V.,
Chartered Structural Engineer & Valuer
CB/ISE/LM/229
SPU & ASSOCIATES
Engineers, Valuers& Builders & Surveyors,
282-A, Perur ,Main Road
Selvapuram,Coimbatore - 641 026
Coimbatore LPA/SE/
GR /19/03/006

STRUCTURAL ENGINEER

For SNR SONS CHARITABLE TRUST
C.V RAMKUMAR
CHIEF EXECUTIVE

APPLICANT

C. NATARAJAN, B.E.,
Consulting Engineer
NAVEEN ASSOCIATES
364, Second St., Extension
Gandhipuram, Coimbatore - 641 012.
COIMBATORE LPA / RE /
GR-I / 19 / 03 / 002

LBS/ REGISTERED ENGINEER

SHEET No : 48

PLAN SHOWING THE EXISTING BUILDING IN S.F. No : 420/1A, 421/1, 421/2C, 422/1A, 1B, 2, 424, 433, 434, 435, 436, 437/1, 2A, 2B2, 438/1, 2C, 440/2, 442/1A, 1B, 2B, 443/2A2, 2B, 444/2A, 2B, 445/2, 446/1B,2B, 2C, 2D, 447/1,2, 448/1 & 2 AT CHINNAVEDAMPATTI VILLAGE, COIMBATORE CORPORATION. SCALE 1: 100
CHINNAVEDAMPATTI D.D. PLAN No : 8

ONLINE APPLICATION No:
SWP/BPA/210228/2024

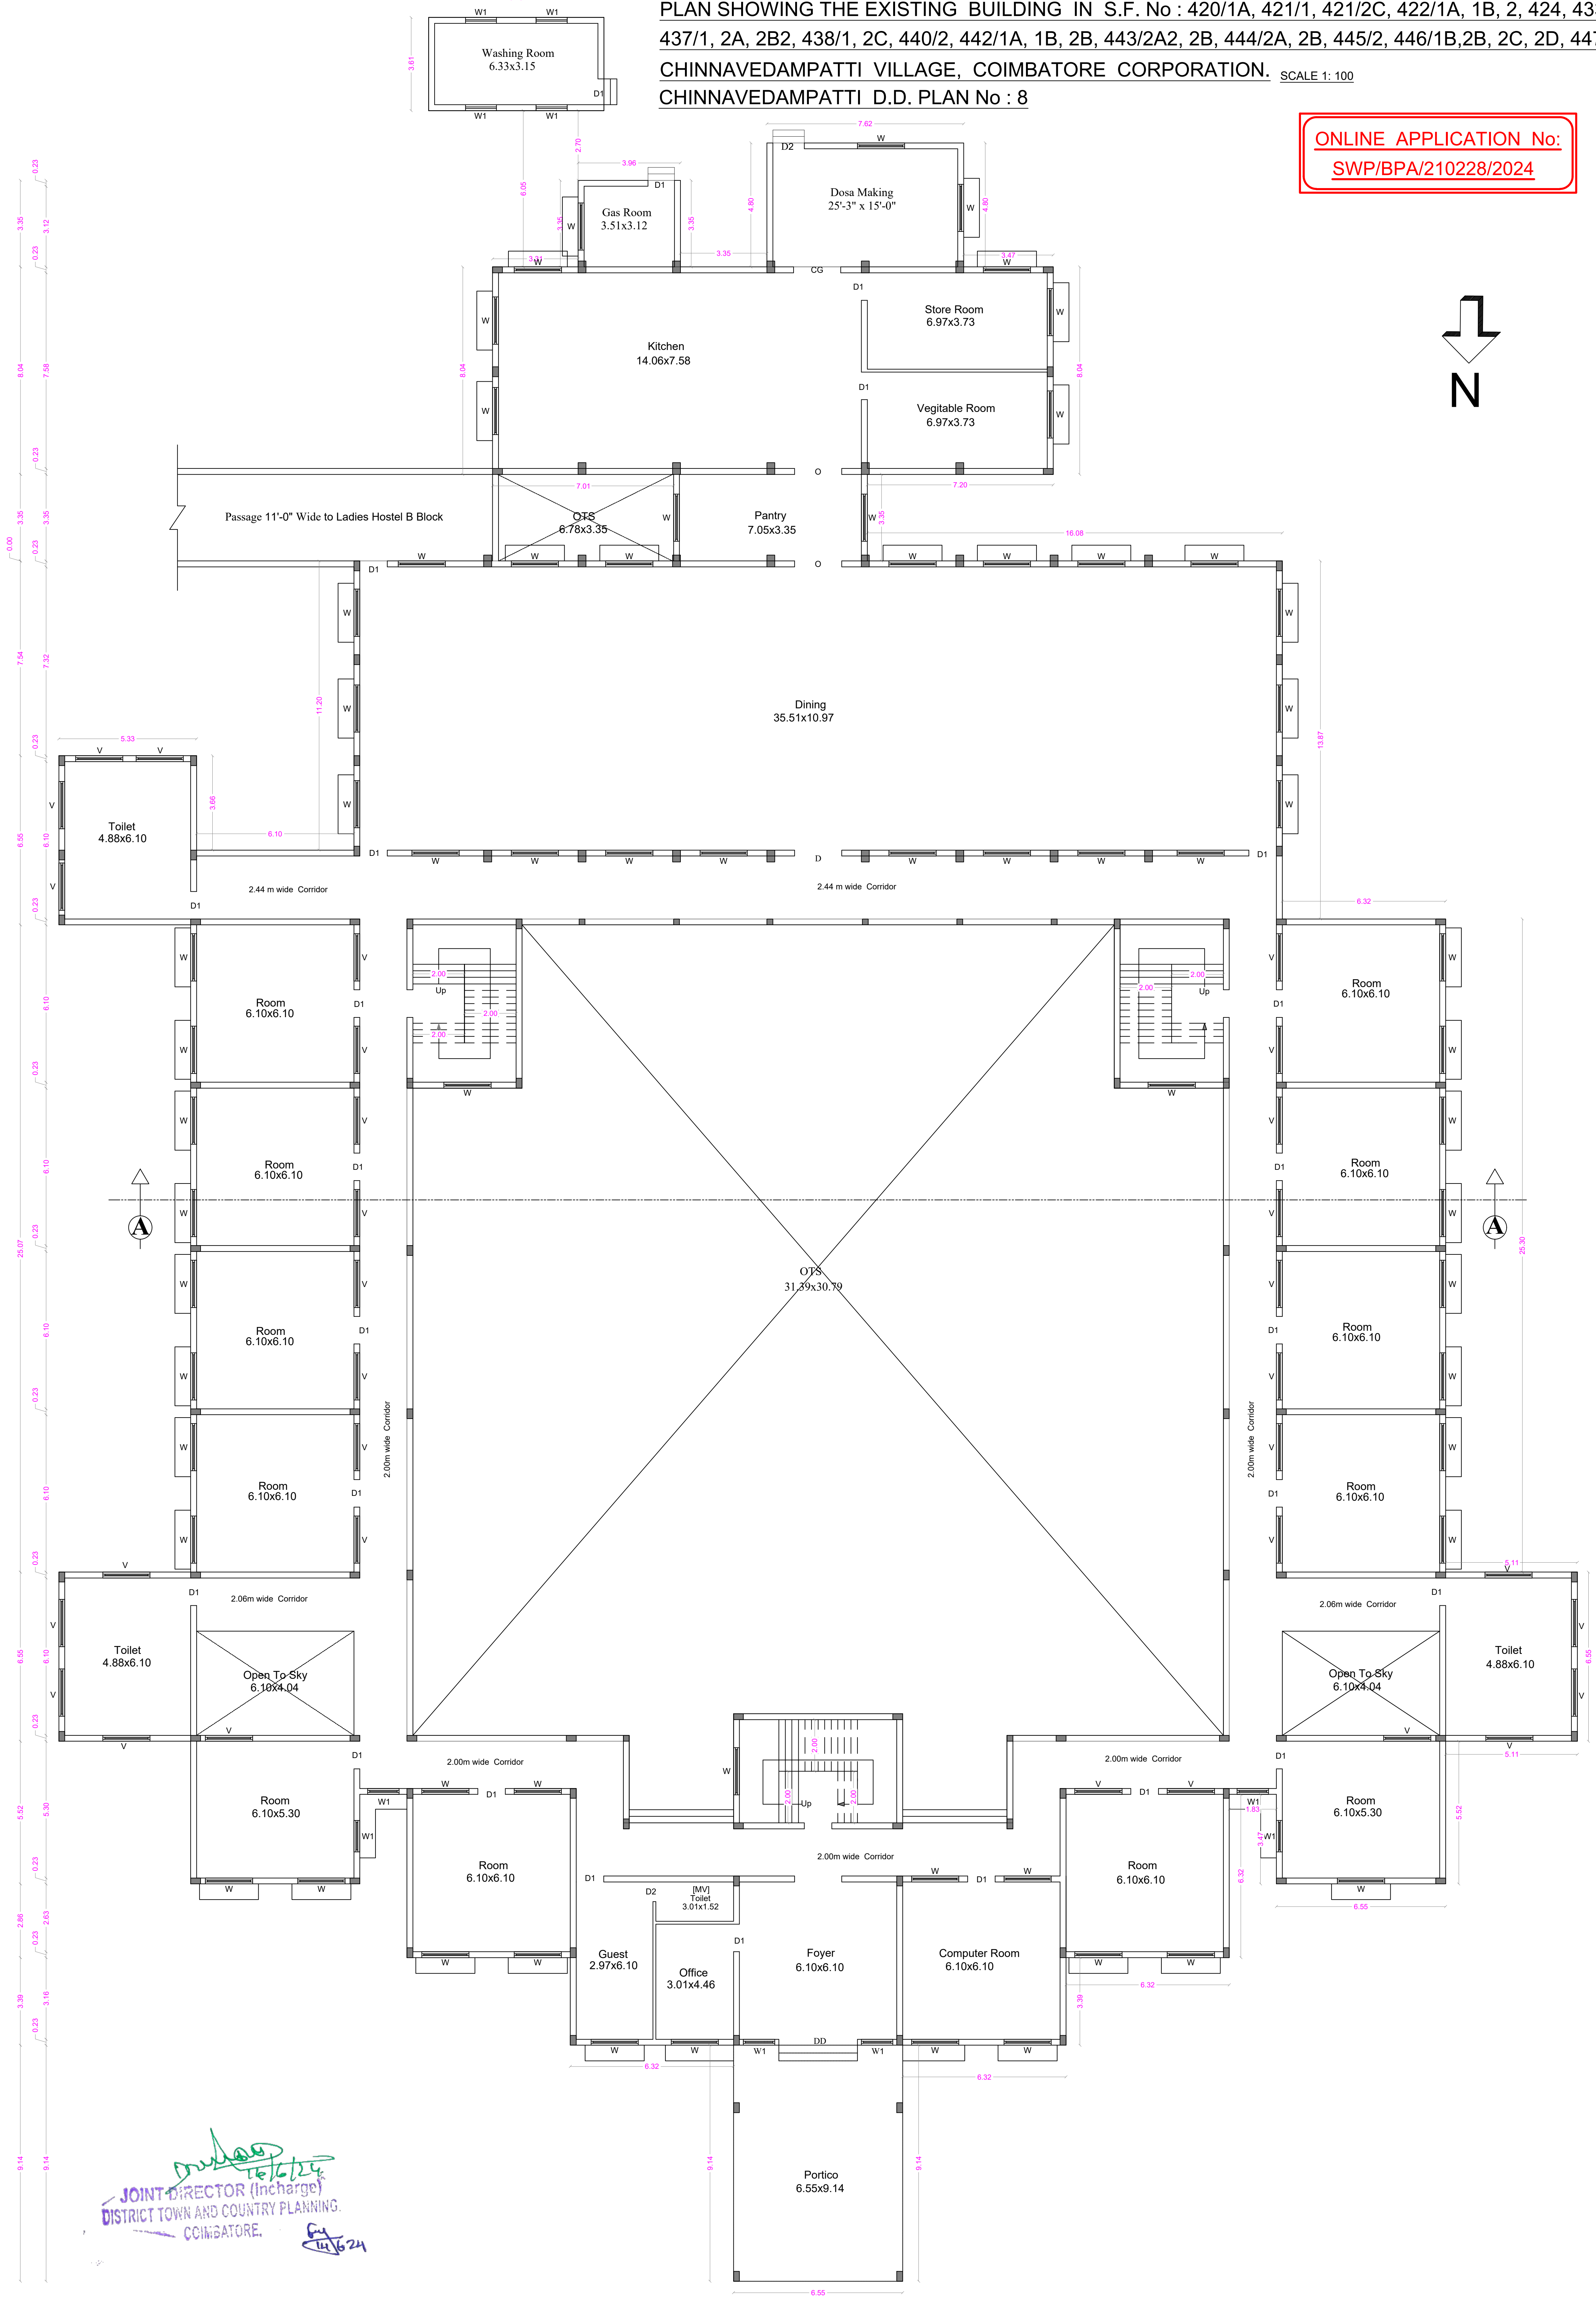

GROUND FLOOR PLAN

JOINT DIRECTOR (Incharge)
DISTRICT TOWN AND COUNTRY PLANNING,
COIMBATORE.
16/6/24
14/6/24

SNR SONS CHARITABLE TRUST

SRI RAMAKRISHNA ENGINEERING COLLEGE
COIMBATORE - 22

16. LADIES HOSTEL - 1

AREA STATEMENT

FLOOR NAME	FSI Area SQM	Non FSI SQM	TOTAL SQM
GROUND FLOOR	1892.09	----	1892.09
FIRST FLOOR	1757.79	----	1757.79
SECOND FLOOR	1757.79	----	1757.79
TERRACE FLOOR	-----	87.63	87.63
TOTAL all Floors	5407.67	87.63	5495.30

TOTAL F.S.I. AREA	5407.67 Sqm
HEIGHT OF THE BUILDING	10.10 m

* All Dimensions are in metre.

SCHEDULE OF JOINERY

		METRE
D	DOOR	1.22 x 2.10
D1	DOOR	1.07 x 2.10
D2	DOOR	0.76 x 2.10
W	WINDOW	1.83 x 1.50
W2	WINDOW	1.83 x 1.20
V	VENTILATOR	1.83 x 0.61
V1	VENTILATOR	0.90 x 0.61

STAIRCASE DETAILS

WIDTH - 2.00 m
TREAD - 0.30 m
RISE - 0.15 m

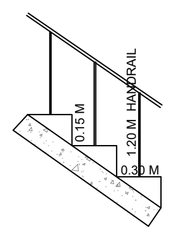

N.S. PANNEERSELVAM
M.I.S.E.,M.E.,(Struct).,A.M.I.E.,A.I.V.,
Chartered Structural Engineer & Valuer
CB/ISE/LM/229
SPU & ASSOCIATES
Engineers, Valuers& Builders & Surveyors,
282-A, Perur ,Main Road
Selvapuram,Coimbatore - 641 026
Coimbatore LPA/SE/
GR /19/03/006

STRUCTURAL ENGINEER

For SNR SONS CHARITABLE TRUST
C.V RAMKUMAR
CHIEF EXECUTIVE

APPLICANT

C. NATARAJAN, B.E.,
Consulting Engineer
NAVEEN ASSOCIATES
364, Second St., Extension
Gandhipuram, Coimbatore - 641 012.
COIMBATORE LPA / RE /
GR-I / 19 / 03 / 002

LBS/ REGISTERED ENGINEER

PLAN SHOWING THE EXISTING BUILDING IN S.F. No : 420/1A, 421/1, 421/2C, 422/1A, 1B, 2, 424, 433, 434, 435, 436, 437/1, 2A, 2B2, 438/1, 2C, 440/2, 442/1A, 1B, 2B, 443/2A2, 2B, 444/2A, 2B, 445/2, 446/1B,2B, 2C, 2D, 447/1,2, 448/1 & 2 AT CHINNAVEDAMPATTI VILLAGE, COIMBATORE CORPORATION. SCALE 1: 100
CHINNAVEDAMPATTI D.D. PLAN No : 8

ONLINE APPLICATION No:
SWP/BPA/210228/2024

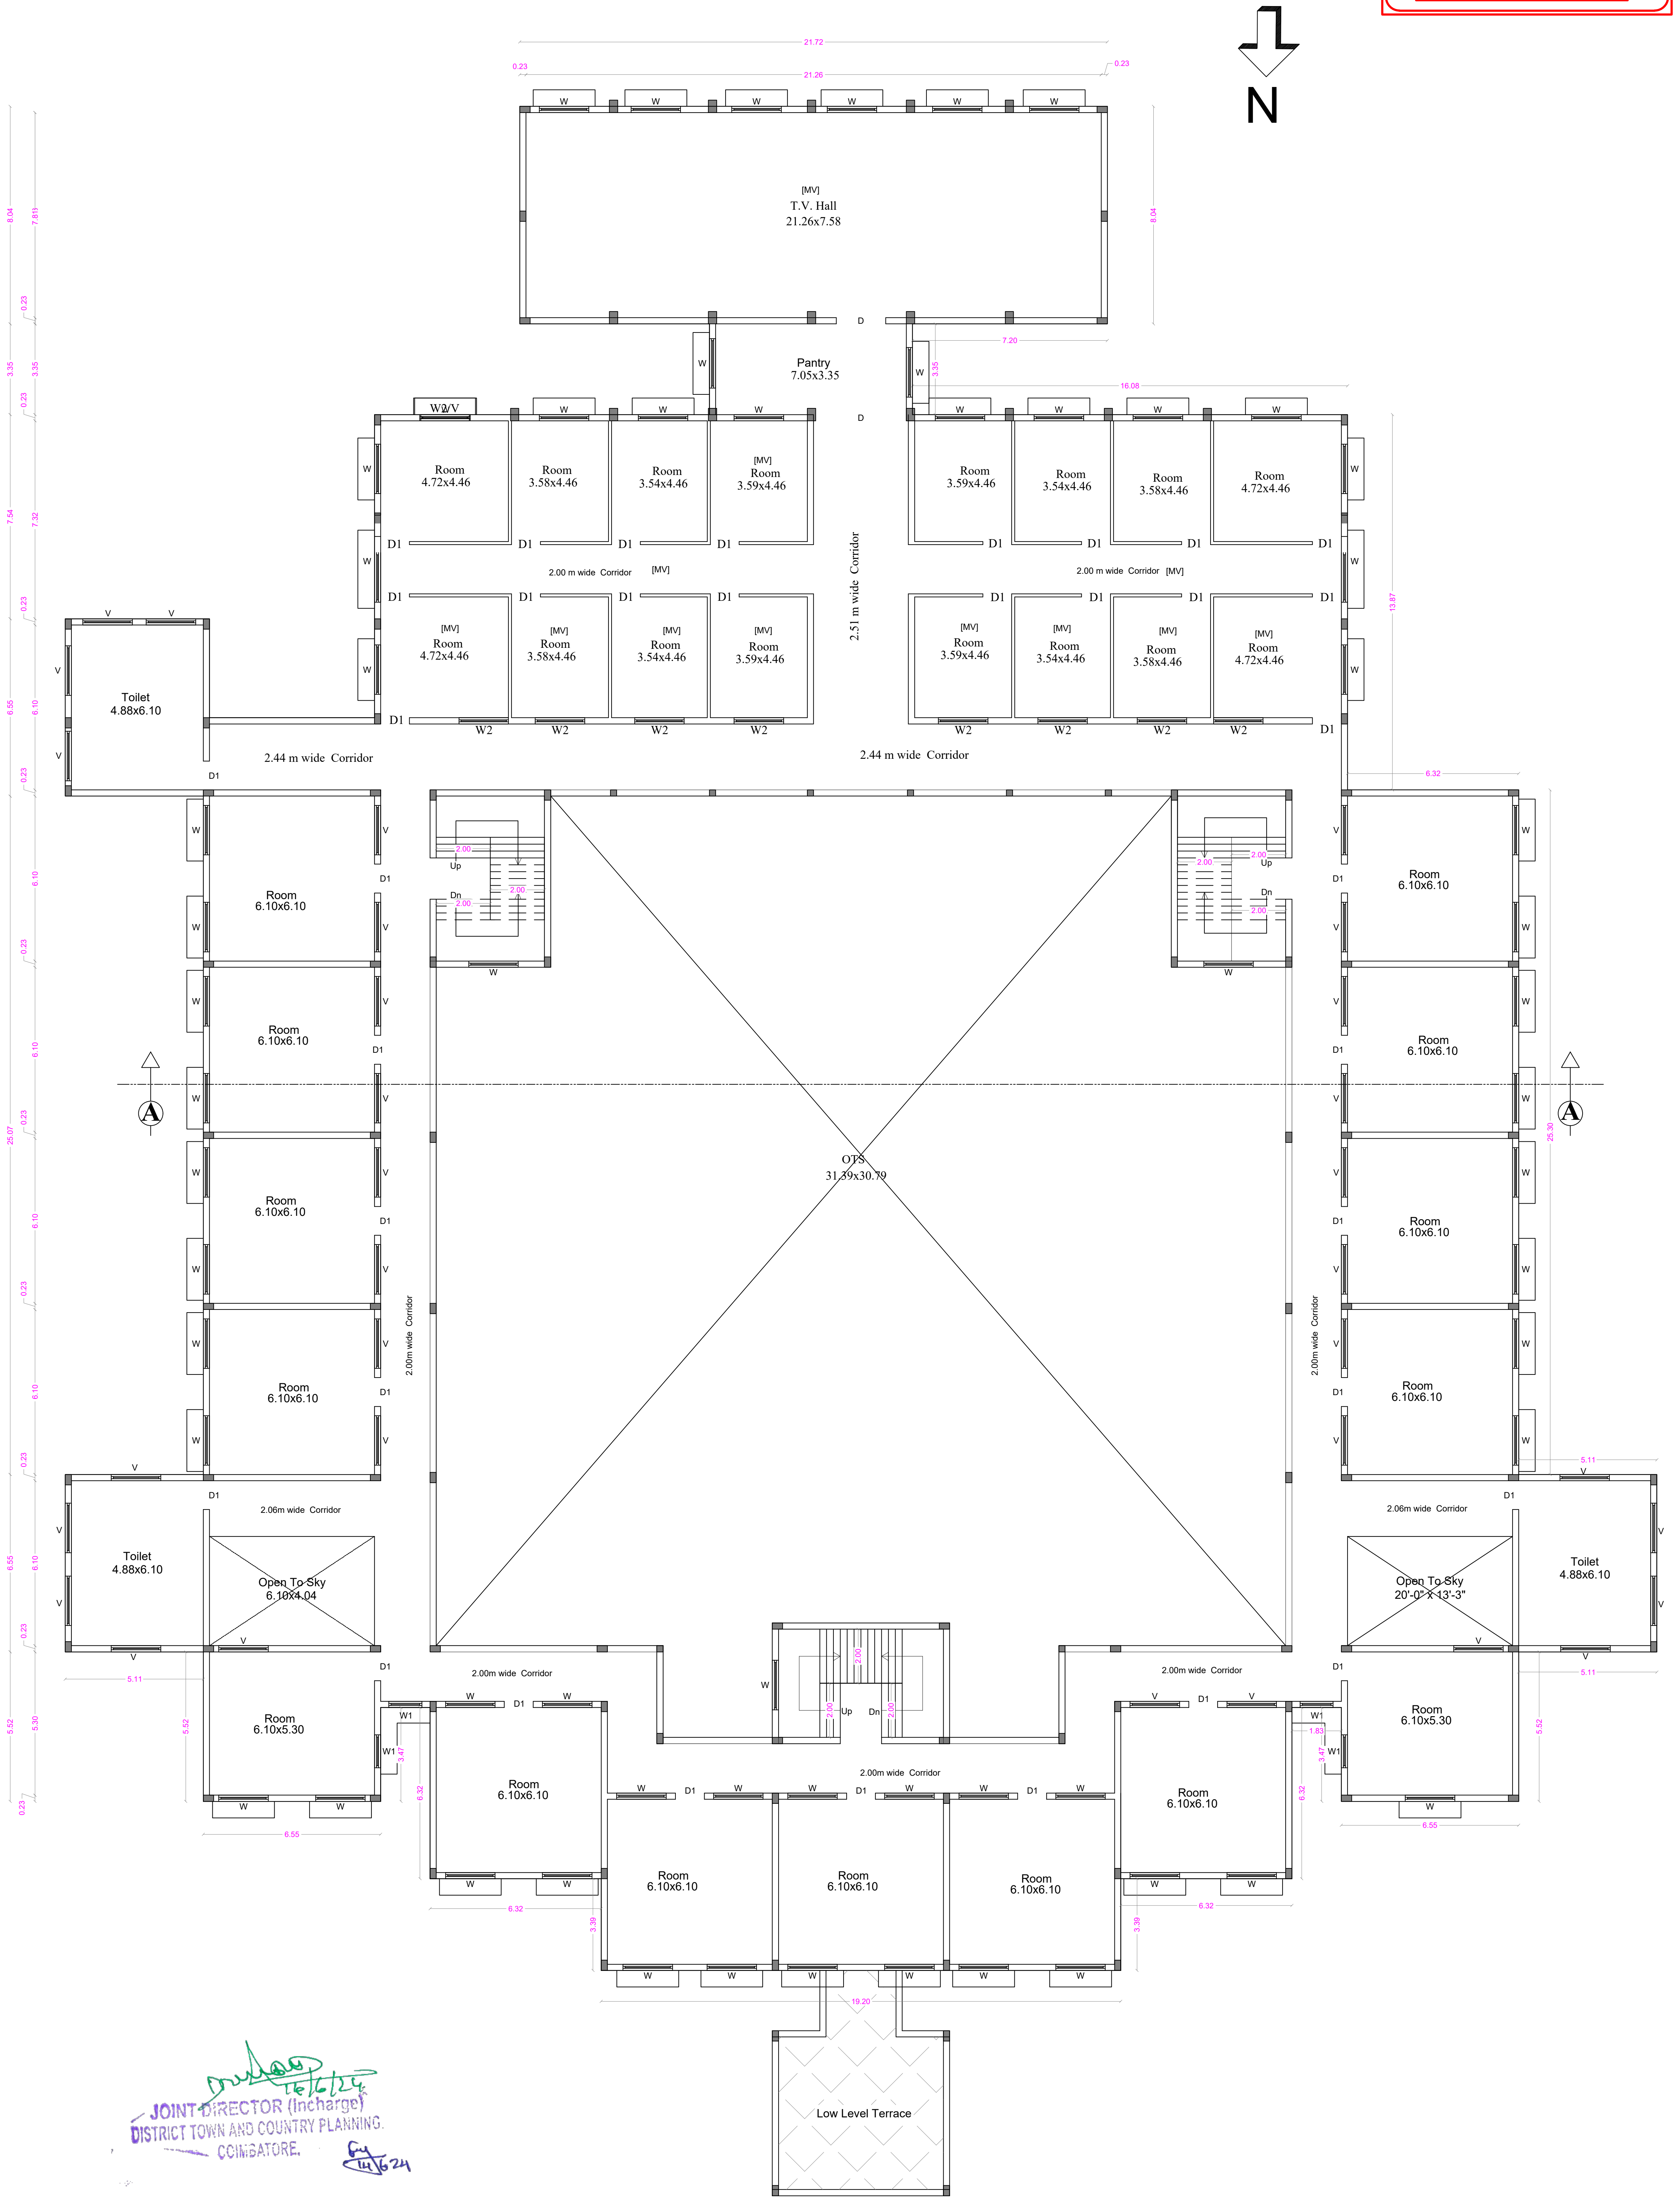

FIRST FLOOR PLAN

SHEET No : 49

SNR SONS CHARITABLE TRUST

SRI RAMAKRISHNA ENGINEERING COLLEGE
COIMBATORE - 22

16. LADIES HOSTEL - 1

AREA STATEMENT

FLOOR NAME	FSI Area SQM	Non FSI SQM	TOTAL SQM
GROUND FLOOR	1867.58	----	1867.58
FIRST FLOOR	1757.79	----	1757.79
SECOND FLOOR	1757.79	----	1757.79
TERRACE FLOOR	-----	87.63	87.63
TOTAL all Floors	5383.16	87.63	5470.79

TOTAL F.S.I. AREA	5383.16 Sqm
HEIGHT OF THE BUILDING	10.10 m

* All Dimensions are in metre.

SCHEDULE OF JOINERY

		METRE
D	DOOR	1.22 x 2.10
D1	DOOR	1.07 x 2.10
D2	DOOR	0.76 x 2.10
W	WINDOW	1.83 x 1.50
W2	WINDOW	1.83 x 1.20
V	VENTILATOR	1.83 x 0.61
V1	VENTILATOR	0.90 x 0.61

STAIRCASE DETAILS

WIDTH - 2.00 m
TREAD - 0.30 m
RISE - 0.15 m

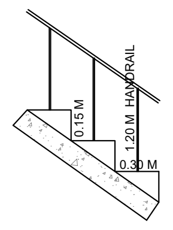

N.S. PANNEERSELVAM
M.I.S.E.,M.E.,(Struct).,A.M.I.E.,A.I.V.,
Chartered Structural Engineer & Valuer
CB/ISE/LM/229
SPU & ASSOCIATES
Engineers, Valuers& Builders & Surveyors,
282-A, Perur ,Main Road
Selvapuram,Coimbatore - 641 026
Coimbatore LPA/SE/
GR /19/03/006

STRUCTURAL ENGINEER

For SNR SONS CHARITABLE TRUST
C.V RAMKUMAR
CHIEF EXECUTIVE

APPLICANT

C. NATARAJAN, B.E.,
Consulting Engineer
NAVEEN ASSOCIATES
364, Second St., Extension
Gandhipuram, Coimbatore - 641 012.
COIMBATORE LPA / RE /
GR-I / 19 / 03 / 002

LBS/ REGISTERED ENGINEER

16/6/24
JOINT DIRECTOR (Incharge)
DISTRICT TOWN AND COUNTRY PLANNING.
COIMBATORE.
14/6/24

PLAN SHOWING THE EXISTING BUILDING IN S.F. No : 420/1A, 421/1, 421/2C, 422/1A, 1B, 2, 424, 433, 434, 435, 436, 437/1, 2A, 2B2, 438/1, 2C, 440/2, 442/1A, 1B, 2B, 443/2A2, 2B, 444/2A, 2B, 445/2, 446/1B,2B, 2C, 2D, 447/1,2, 448/1 & 2 AT CHINNAVEDAMPATTI VILLAGE, COIMBATORE CORPORATION. SCALE 1: 100
CHINNAVEDAMPATTI D.D. PLAN No : 8

ONLINE APPLICATION No:
SWP/BPA/210228/2024

SNR SONS CHARITABLE TRUST

SRI RAMAKRISHNA ENGINEERING COLLEGE
COIMBATORE - 22

16. LADIES HOSTEL - 1

AREA STATEMENT

FLOOR NAME	FSI Area SQM	Non FSI SQM	TOTAL SQM
GROUND FLOOR	1867.58	----	1867.58
FIRST FLOOR	1757.79	----	1757.79
SECOND FLOOR	1757.79	----	1757.79
TERRACE FLOOR	-----	87.63	87.63
TOTAL all Floors	5383.16	87.63	5470.79

TOTAL F.S.I. AREA	5383.16 Sqm
HEIGHT OF THE BUILDING	10.10 m

* All Dimensions are in metre.

SCHEDULE OF JOINERY

		METRE
D	DOOR	1.22 x 2.10
D1	DOOR	1.07 x 2.10
D2	DOOR	0.76 x 2.10
W	WINDOW	1.83 x 1.50
W2	WINDOW	1.83 x 1.20
V	VENTILATOR	1.83 x 0.61
V1	VENTILATOR	0.90 x 0.61

STAIRCASE DETAILS

WIDTH - 2.00 m
TREAD - 0.30 m
RISE - 0.15 m

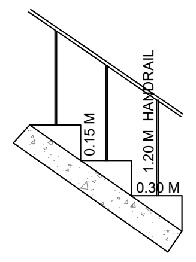

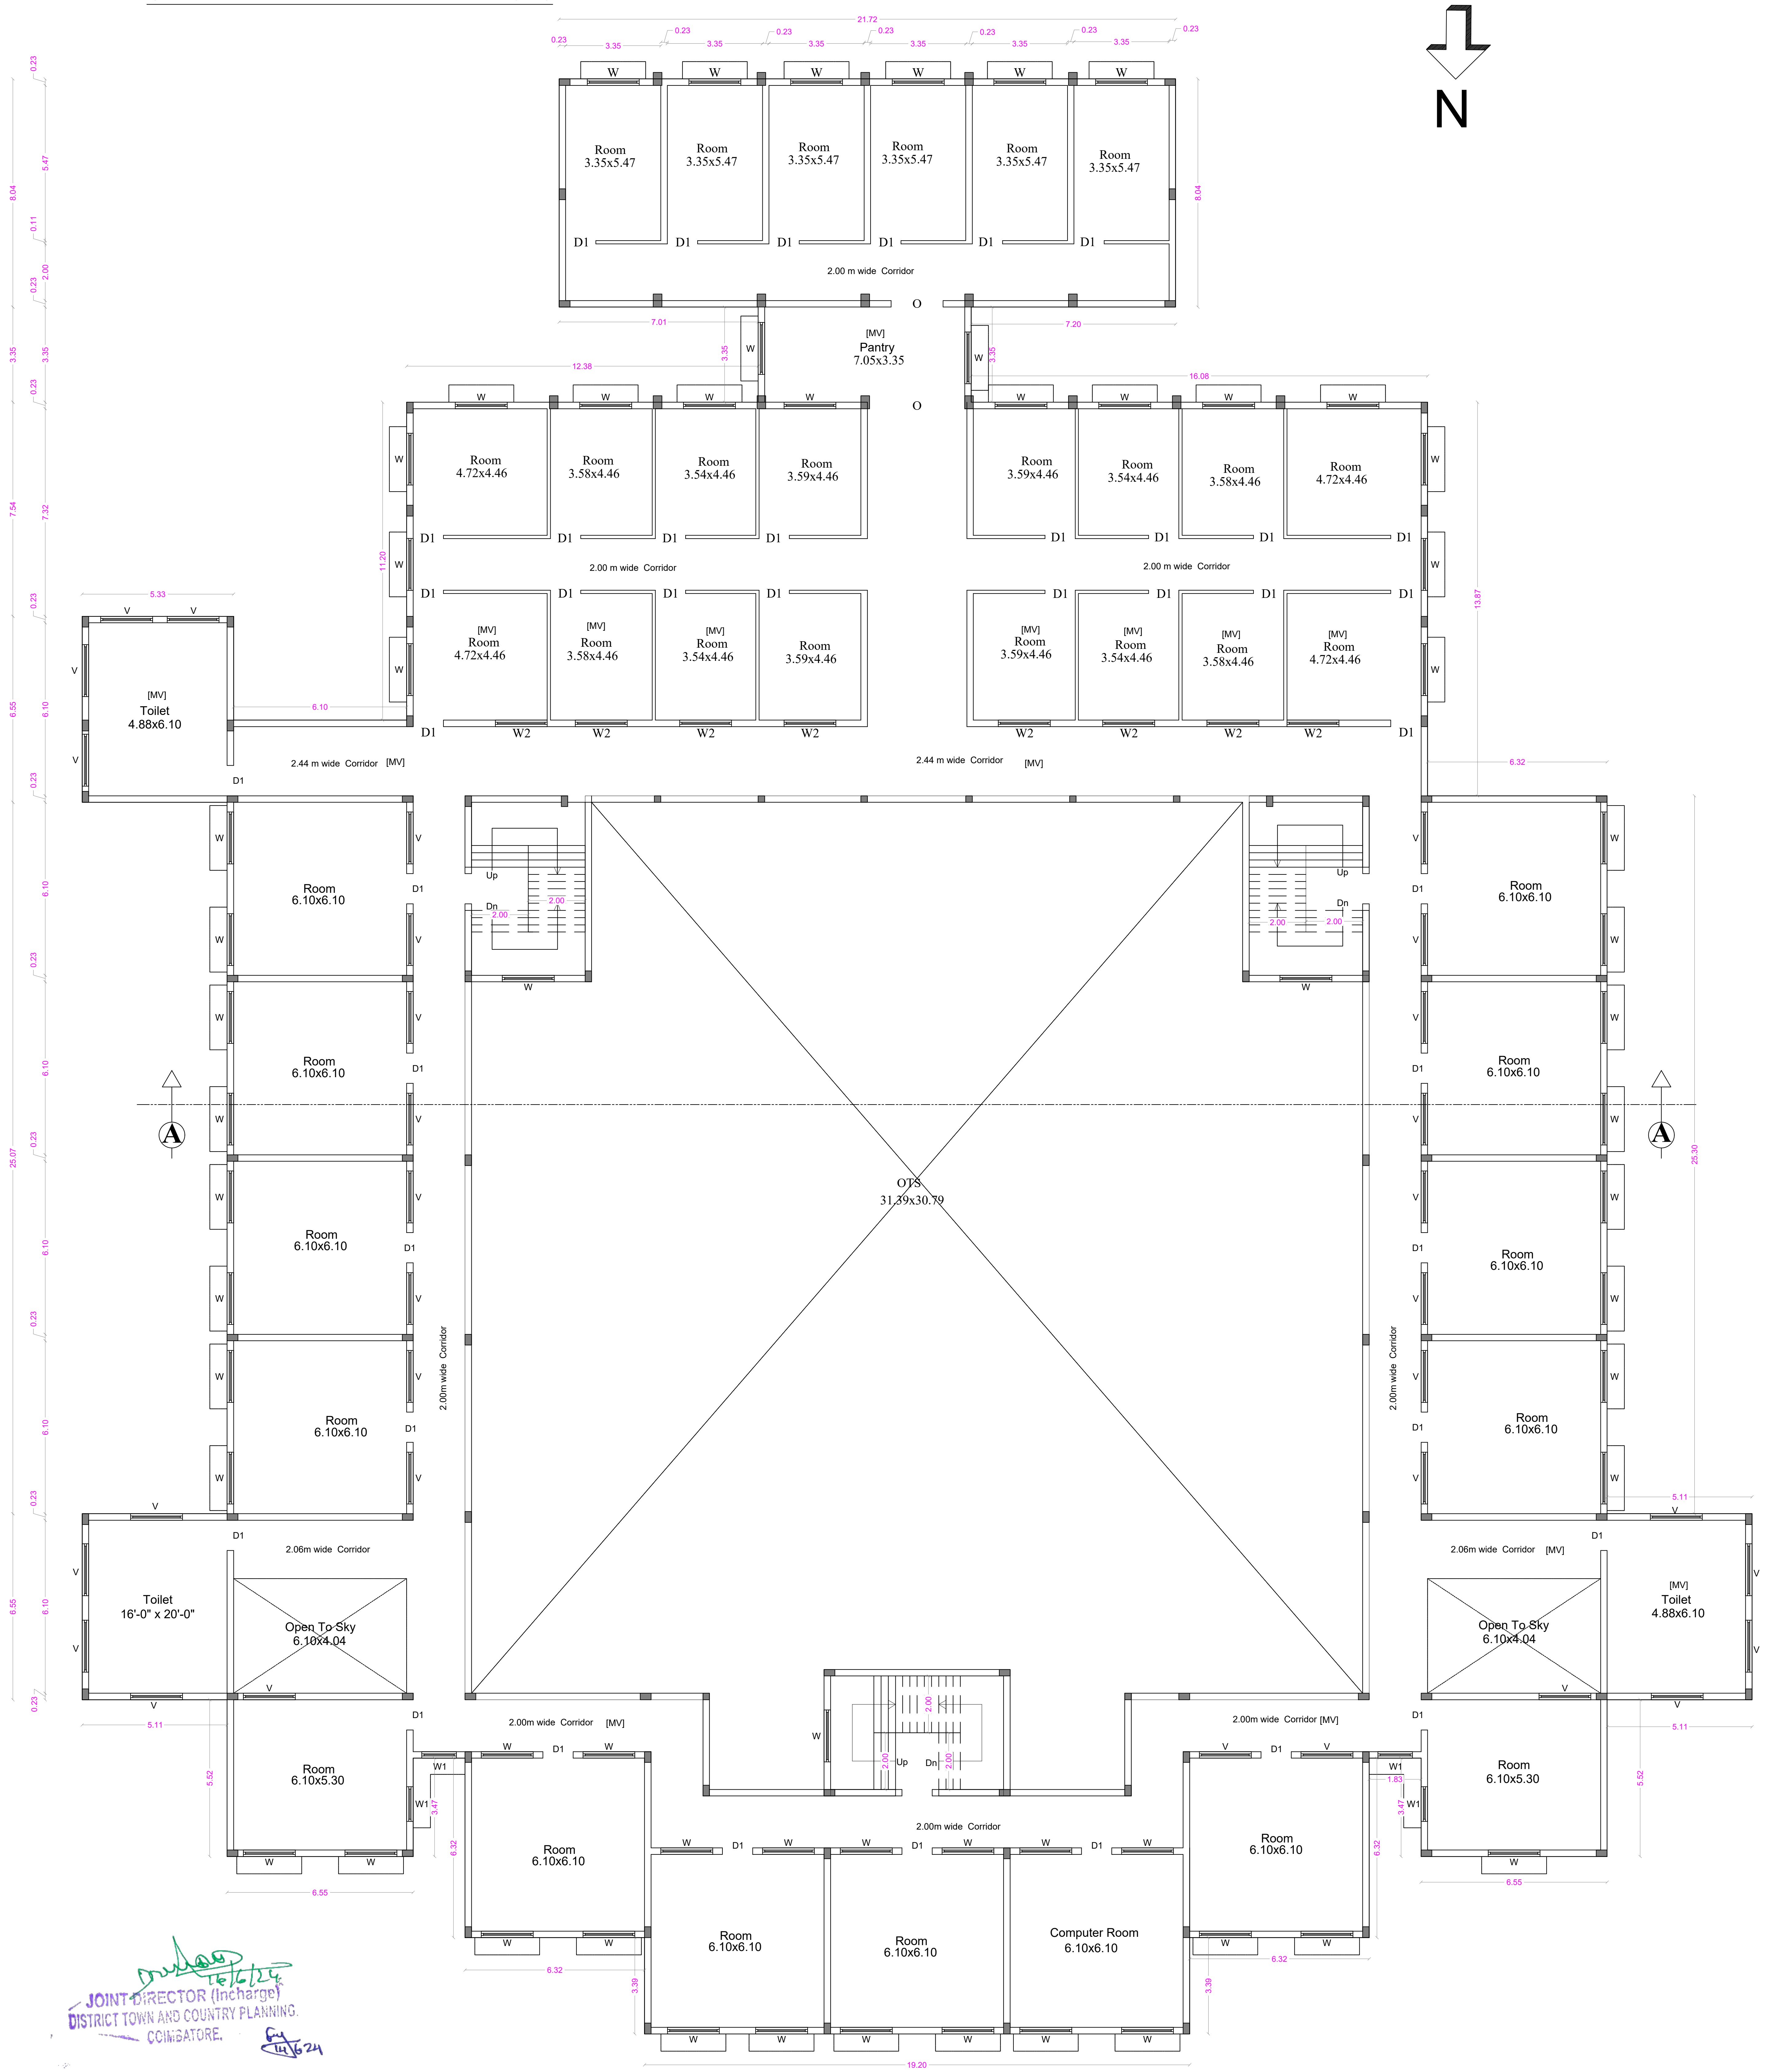

SECOND FLOOR PLAN

JOINT DIRECTOR (Incharge)
DISTRICT TOWN AND COUNTRY PLANNING.
COIMBATORE.
16/6/24
14/6/24

N.S. PANNEERSELVAM
M.I.S.E.,M.E.,(Struct).,A.M.I.E.,A.I.V.,
Chartered Structural Engineer & Valuer
CB/ISE/LM/229
SPU & ASSOCIATES
Engineers, Valuers& Builders & Surveyors,
282-A, Perur ,Main Road
Selvapuram,Coimbatore - 641 026
Coimbatore LPA/SE/
GR /19/03/006

STRUCTURAL ENGINEER

For SNR SONS CHARITABLE TRUST
C.V RAMKUMAR
CHIEF EXECUTIVE

APPLICANT

C. NATARAJAN, B.E.,
Consulting Engineer
NAVEEN ASSOCIATES
364, Second St., Extension
Gandhipuram, Coimbatore - 641 012.
COIMBATORE LPA / RE /
GR-I / 19 / 03 / 002

LBS/ REGISTERED ENGINEER

PLAN SHOWING THE EXISTING BUILDING IN S.F. No : 420/1A, 421/1, 421/2C, 422/1A, 1B, 2, 424, 433, 434, 435, 436, 437/1, 2A, 2B2, 438/1, 2C, 440/2, 442/1A, 1B, 2B, 443/2A2, 2B, 444/2A, 2B, 445/2, 446/1B,2B, 2C, 2D, 447/1,2, 448/1 & 2 AT CHINNAVEDAMPATTI VILLAGE, COIMBATORE CORPORATION. SCALE 1: 100
CHINNAVEDAMPATTI D.D. PLAN No : 8

ONLINE APPLICATION No:
SWP/BPA/210228/2024

SNR SONS CHARITABLE TRUST

SRI RAMAKRISHNA ENGINEERING COLLEGE
COIMBATORE - 22

16. LADIES HOSTEL - 1

AREA STATEMENT

FLOOR NAME	FSI Area SQM	Non FSI SQM	TOTAL SQM
GROUND FLOOR	1867.58	----	1867.58
FIRST FLOOR	1757.79	----	1757.79
SECOND FLOOR	1757.79	----	1757.79
TERRACE FLOOR	-----	87.63	87.63
TOTAL all Floors	5383.16	87.63	5470.79

TOTAL F.S.I. AREA	5383.16 Sqm
HEIGHT OF THE BUILDING	10.10 m

* All Dimensions are in metre.

SCHEDULE OF JOINERY

		METRE
D	DOOR	1.22 x 2.10
D1	DOOR	1.07 x 2.10
D2	DOOR	0.76 x 2.10
W	WINDOW	1.83 x 1.50
W2	WINDOW	1.83 x 1.20
V	VENTILATOR	1.83 x 0.61
V1	VENTILATOR	0.90 x 0.61

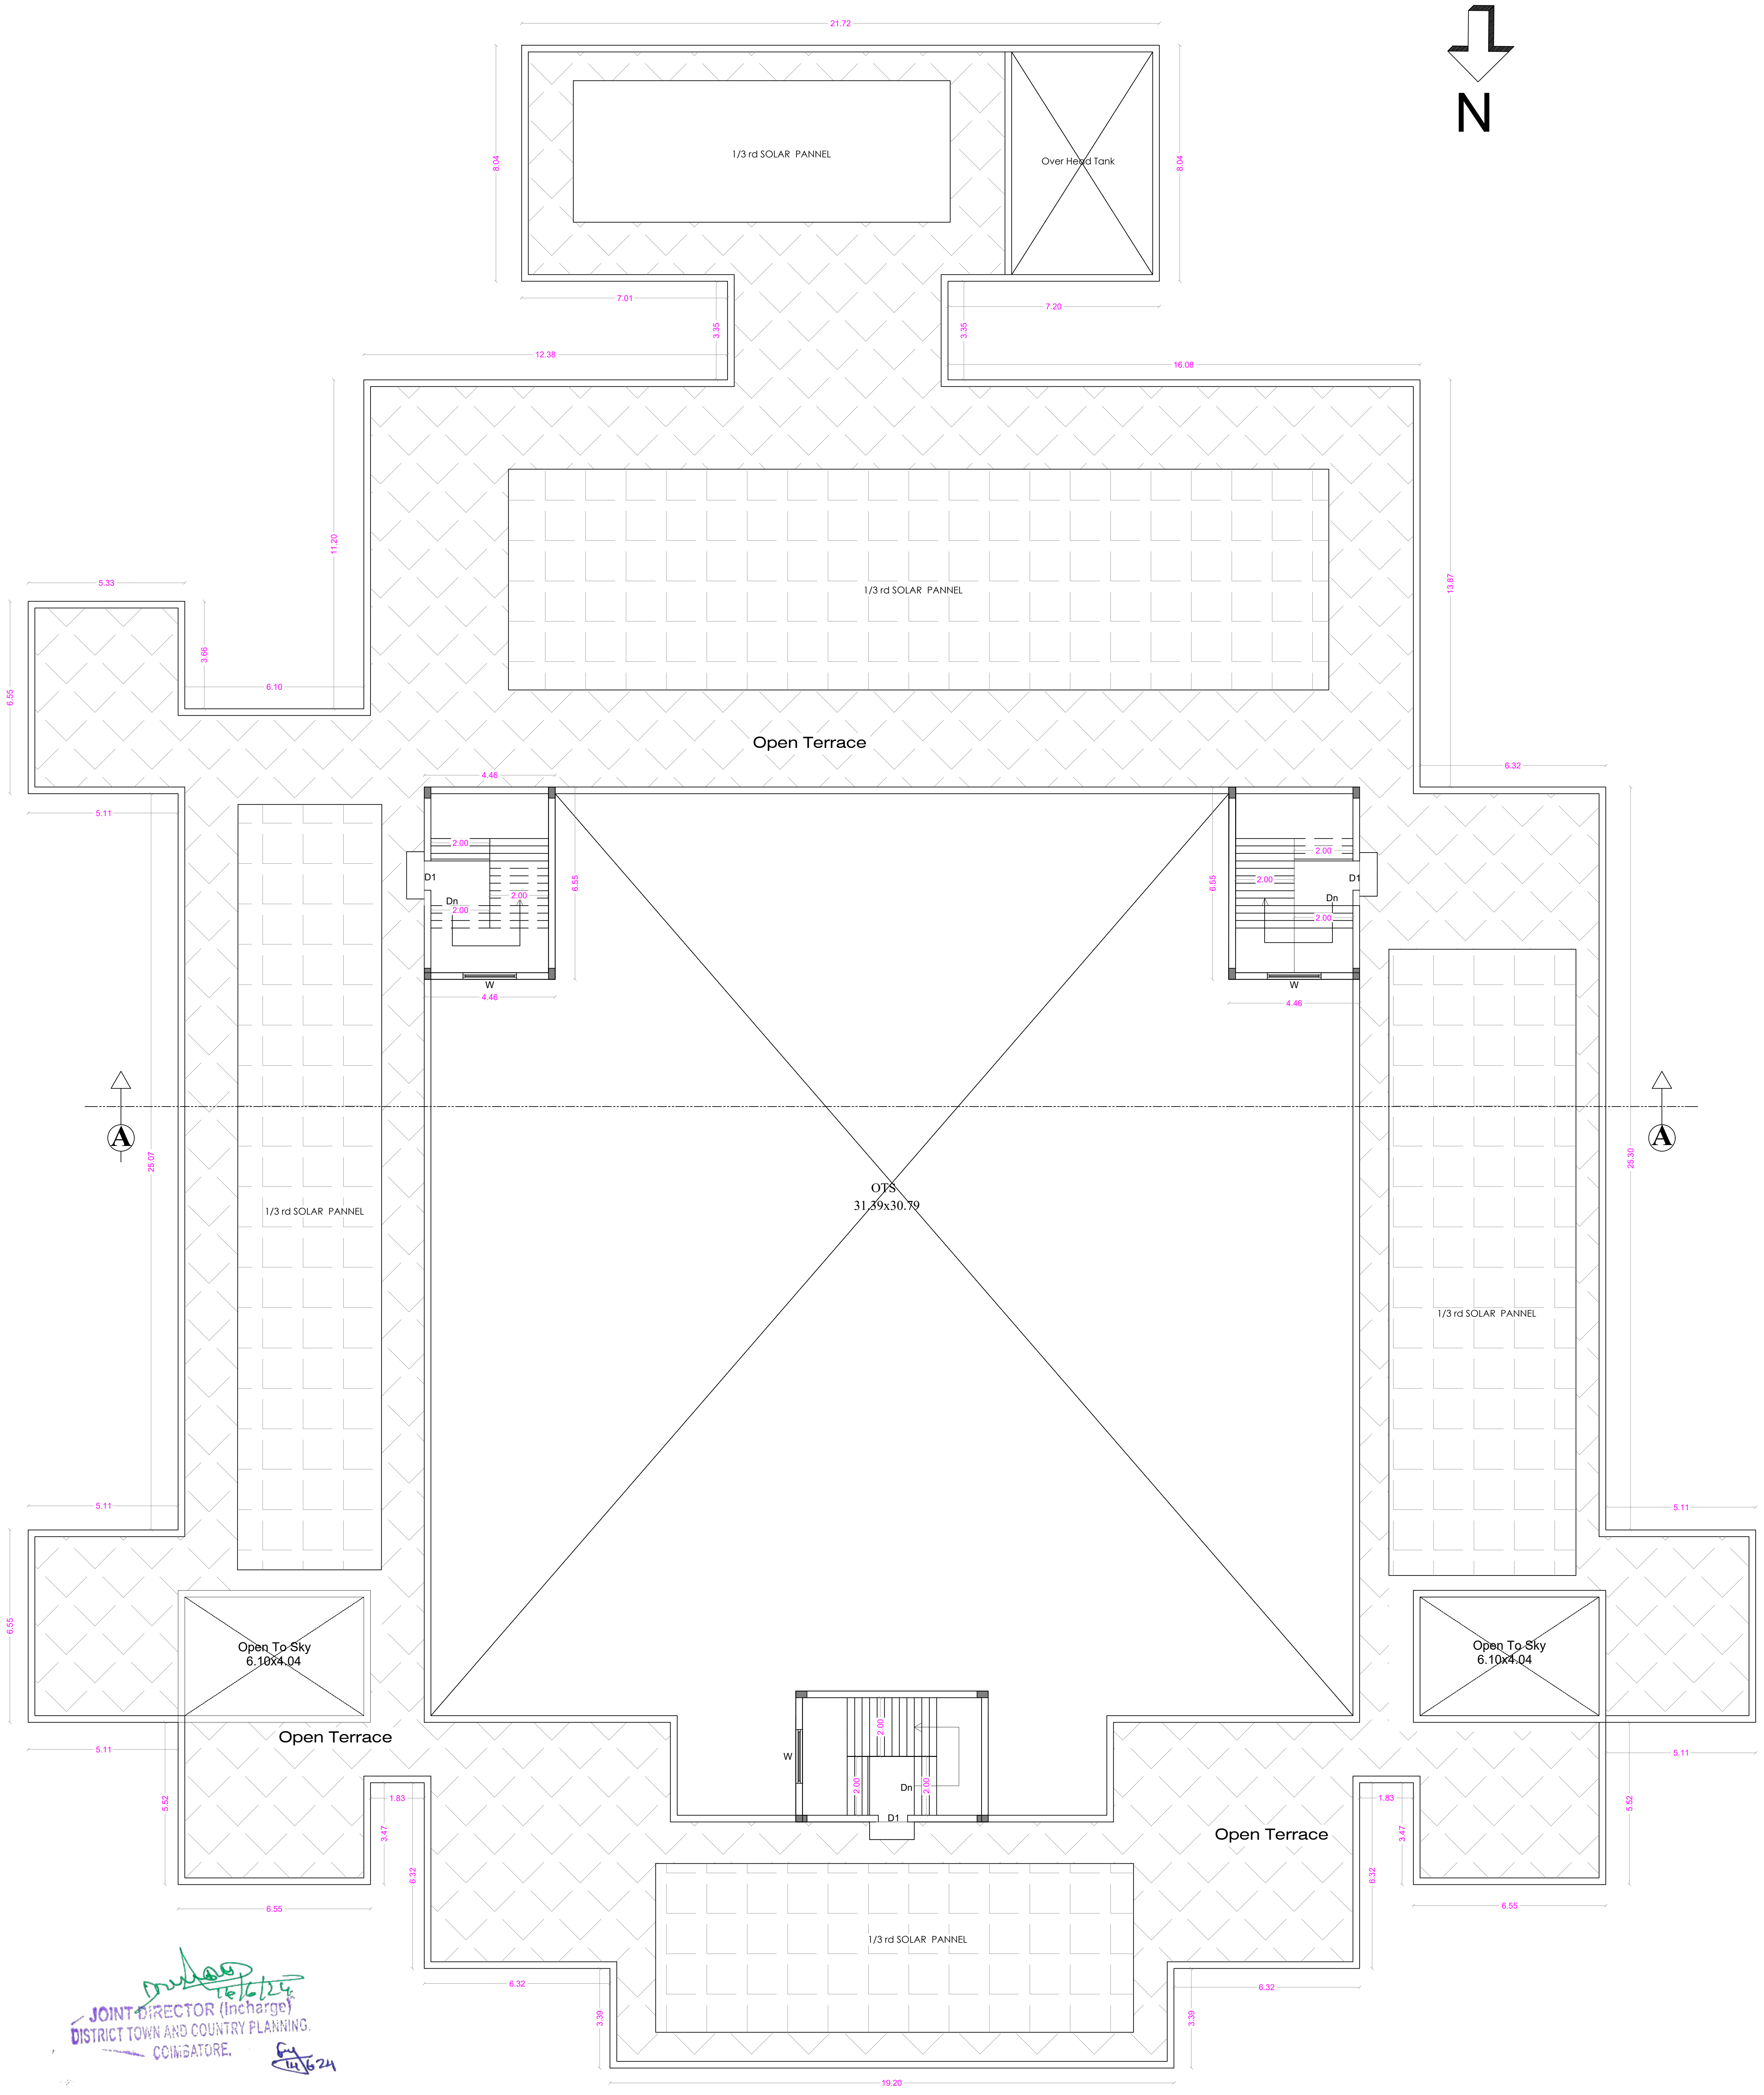

TERRACE FLOOR PLAN

STAIRCASE DETAILS

WIDTH - 2.00 m
TREAD - 0.30 m
RISE - 0.15 m

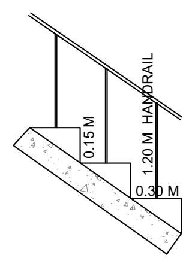

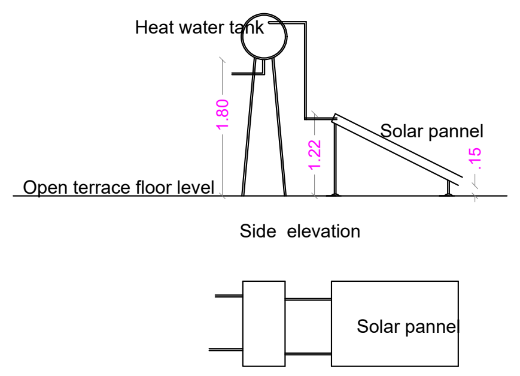

SOLAR WATER HEATER

N.S. PANNEERSELVAM
M.I.S.E.,M.E.,(Struct).,A.M.I.E.,A.I.V.,
Chartered Structural Engineer & Valuer
CB/ISE/LM/229
SPU & ASSOCIATES
Engineers, Valuers& Builders & Surveyors,
282-A, Perur ,Main Road
Selvapuram,Coimbatore - 641 026
Coimbatore LPA/SE/
GR /19/03/006

STRUCTURAL ENGINEER

For SNR SONS CHARITABLE TRUST
C.V RAMKUMAR
CHIEF EXECUTIVE

APPLICANT

C. NATARAJAN, B.E.,
Consulting Engineer
NAVEEN ASSOCIATES
364, Second St., Extension
Gandhipuram, Coimbatore - 641 012.
COIMBATORE LPA / RE /
GR-I / 19 / 03 / 002

LBS/ REGISTERED ENGINEER

16/6/24
JOINT DIRECTOR (Incharge)
DISTRICT TOWN AND COUNTRY PLANNING.
COIMBATORE.
14/6/24

PLAN SHOWING THE EXISTING BUILDING IN S.F. No : 420/1A, 421/1, 421/2C, 422/1A, 1B, 2, 424, 433, 434, 435, 436, 437/1, 2A, 2B2, 438/1, 2C, 440/2, 442/1A, 1B, 2B, 443/2A2, 2B, 444/2A, 2B, 445/2, 446/1B,2B, 2C, 2D, 447/1,2, 448/1 & 2 AT CHINNAVEDAMPATTI VILLAGE, COIMBATORE CORPORATION.

SCALE 1: 100

CHINNAVEDAMPATTI D.D. PLAN No : 8

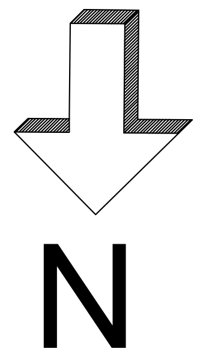

ONLINE APPLICATION No:
SWP/BPA/210228/2024

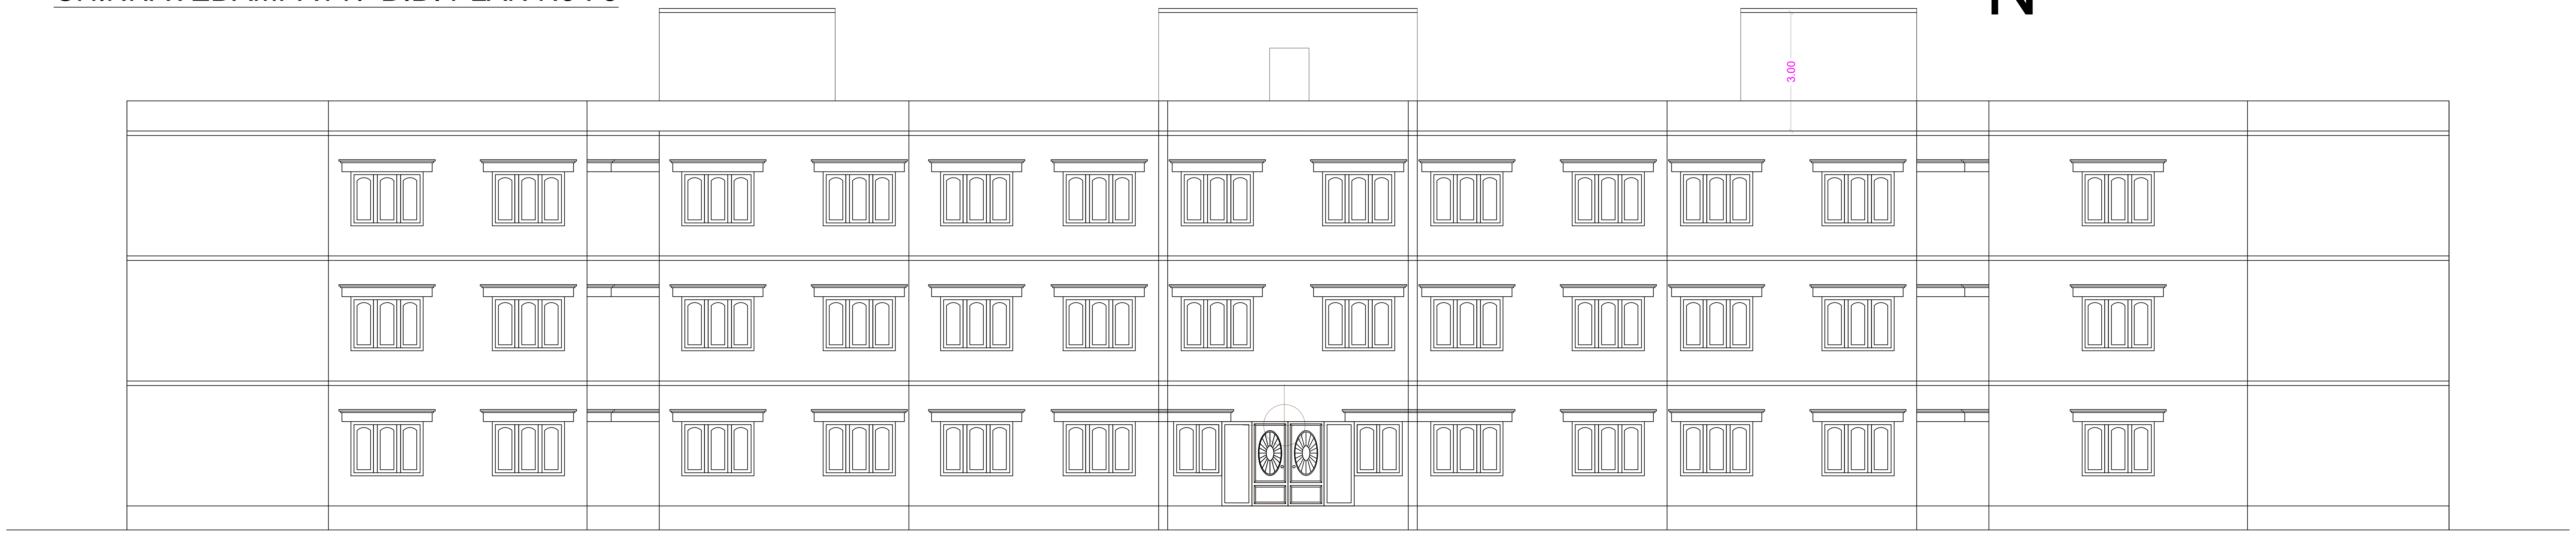

ELEVATION

~~~
~~~

DwAsad 16/6/24
JOINT DIRECTOR (Incharge)
DISTRICT TOWN AND COUNTRY PLANNING.
COIMBATORE.
14/6/24

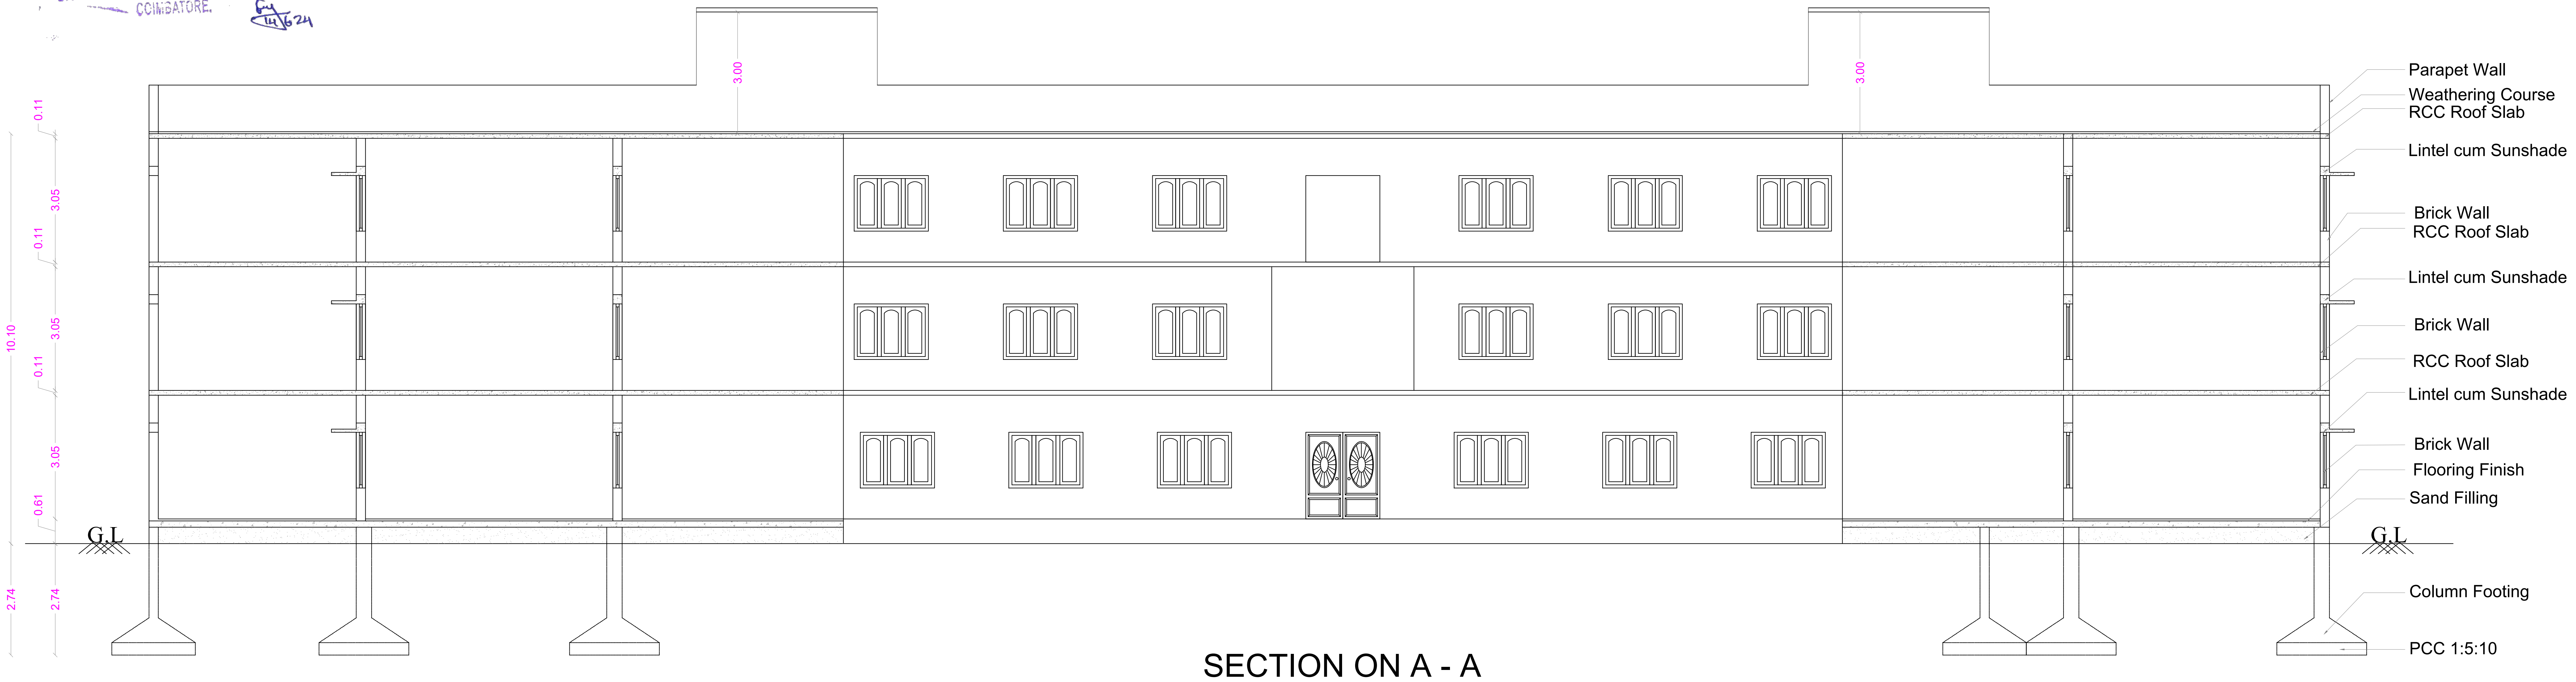

SECTION ON A - A

SHEET No : 52

SNR SONS CHARITABLE TRUST

SRI RAMAKRISHNA ENGINEERING COLLEGE
COIMBATORE - 22

16. LADIES HOSTEL - 1

AREA STATEMENT

FLOOR NAME	FSI Area SQM	Non FSI SQM	TOTAL SQM
GROUND FLOOR	1867.58	----	1867.58
FIRST FLOOR	1757.79	----	1757.79
SECOND FLOOR	1757.79	----	1757.79
TERRACE FLOOR	-----	87.63	87.63
TOTAL all Floors	5383.16	87.63	5470.79

TOTAL F.S.I. AREA	5383.16 Sqm
HEIGHT OF THE BUILDING	10.10 m

* All Dimensions are in metre.

STAIRCASE DETAILS

WIDTH - 2.00 m
TREAD - 0.30 m
RISE - 0.15 m

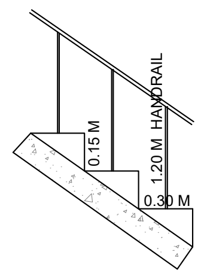

N.S. PANNEERSELVAM
M.I.S.E.,M.E.,(Struct).,A.M.I.E.,A.I.V.,
Chartered Structural Engineer & Valuer
CB/ISE/LM/229
SPU & ASSOCIATES
Engineers, Valuers& Builders & Surveyors,
282-A, Perur ,Main Road
Selvapuram,Coimbatore - 641 026
Coimbatore LPA/SE/
GR /19/03/006

STRUCTURAL ENGINEER

For SNR SONS CHARITABLE TRUST
C.V RAMKUMAR
CHIEF EXECUTIVE

APPLICANT

C. NATARAJAN, B.E.,
Consulting Engineer
NAVEEN ASSOCIATES
364, Second St., Extension
Gandhipuram, Coimbatore - 641 012.
COIMBATORE LPA / RE /
GR-I / 19 / 03 / 002

LBS/ REGISTERED ENGINEER

PLAN SHOWING THE EXISTING BUILDING IN S.F. No : 420/1A, 421/1, 421/2C, 422/1A, 1B, 2, 424, 433, 434, 435, 436, 437/1, 2A, 2B2, 438/1, 2C, 440/2, 442/1A, 1B, 2B, 443/2A2, 2B, 444/2A, 2B, 445/2, 446/1B,2B, 2C, 2D, 447/1,2, 448/1 & 2 AT CHINNAVEDAMPATTI VILLAGE, COIMBATORE CORPORATION. SCALE 1: 100
CHINNAVEDAMPATTI D.D. PLAN No : 8

N

ONLINE APPLICATION No:
SWP/BPA/210228/2024

SHEET No : 53

SNR SONS CHARITABLE TRUST

SRI RAMAKRISHNA ENGINEERING COLLEGE
COIMBATORE - 22

17. LADIES HOSTEL - 2

AREA STATEMENT

FLOOR NAME	FSI Area SQM	Non FSI SQM	TOTAL SQM
GROUND FLOOR	1427.52	----	1427.52
FIRST FLOOR	1427.52	----	1427.52
SECOND FLOOR	1427.52	----	1427.52
THIRD FLOOR	1427.52	----	1427.52
TERRACE FLOOR	-----	146.59	146.59
TOTAL all Floors	5710.08	146.59	5856.67

TOTAL F.S.I. AREA	5710.08 Sqm
HEIGHT OF THE BUILDING	15.24 m

* All Dimensions are in metre.

SCHEDULE OF JOINERY

		METRE
D	DOOR	1.22 x 2.10
D1	DOOR	1.07 x 2.10
D2	DOOR	0.76 x 2.10
W	WINDOW	1.83 x 1.50
W2	WINDOW	1.83 x 1.20
V	VENTILATOR	1.83 x 0.61
V1	VENTILATOR	0.90 x 0.61

STAIRCASE DETAILS

WIDTH	-	1.50m , 1.83m & 2.00 m
TREAD	-	0.30 m
RISE	-	0.15 m

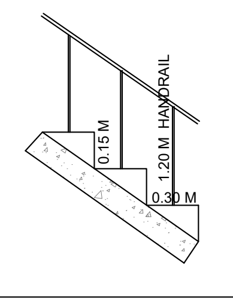

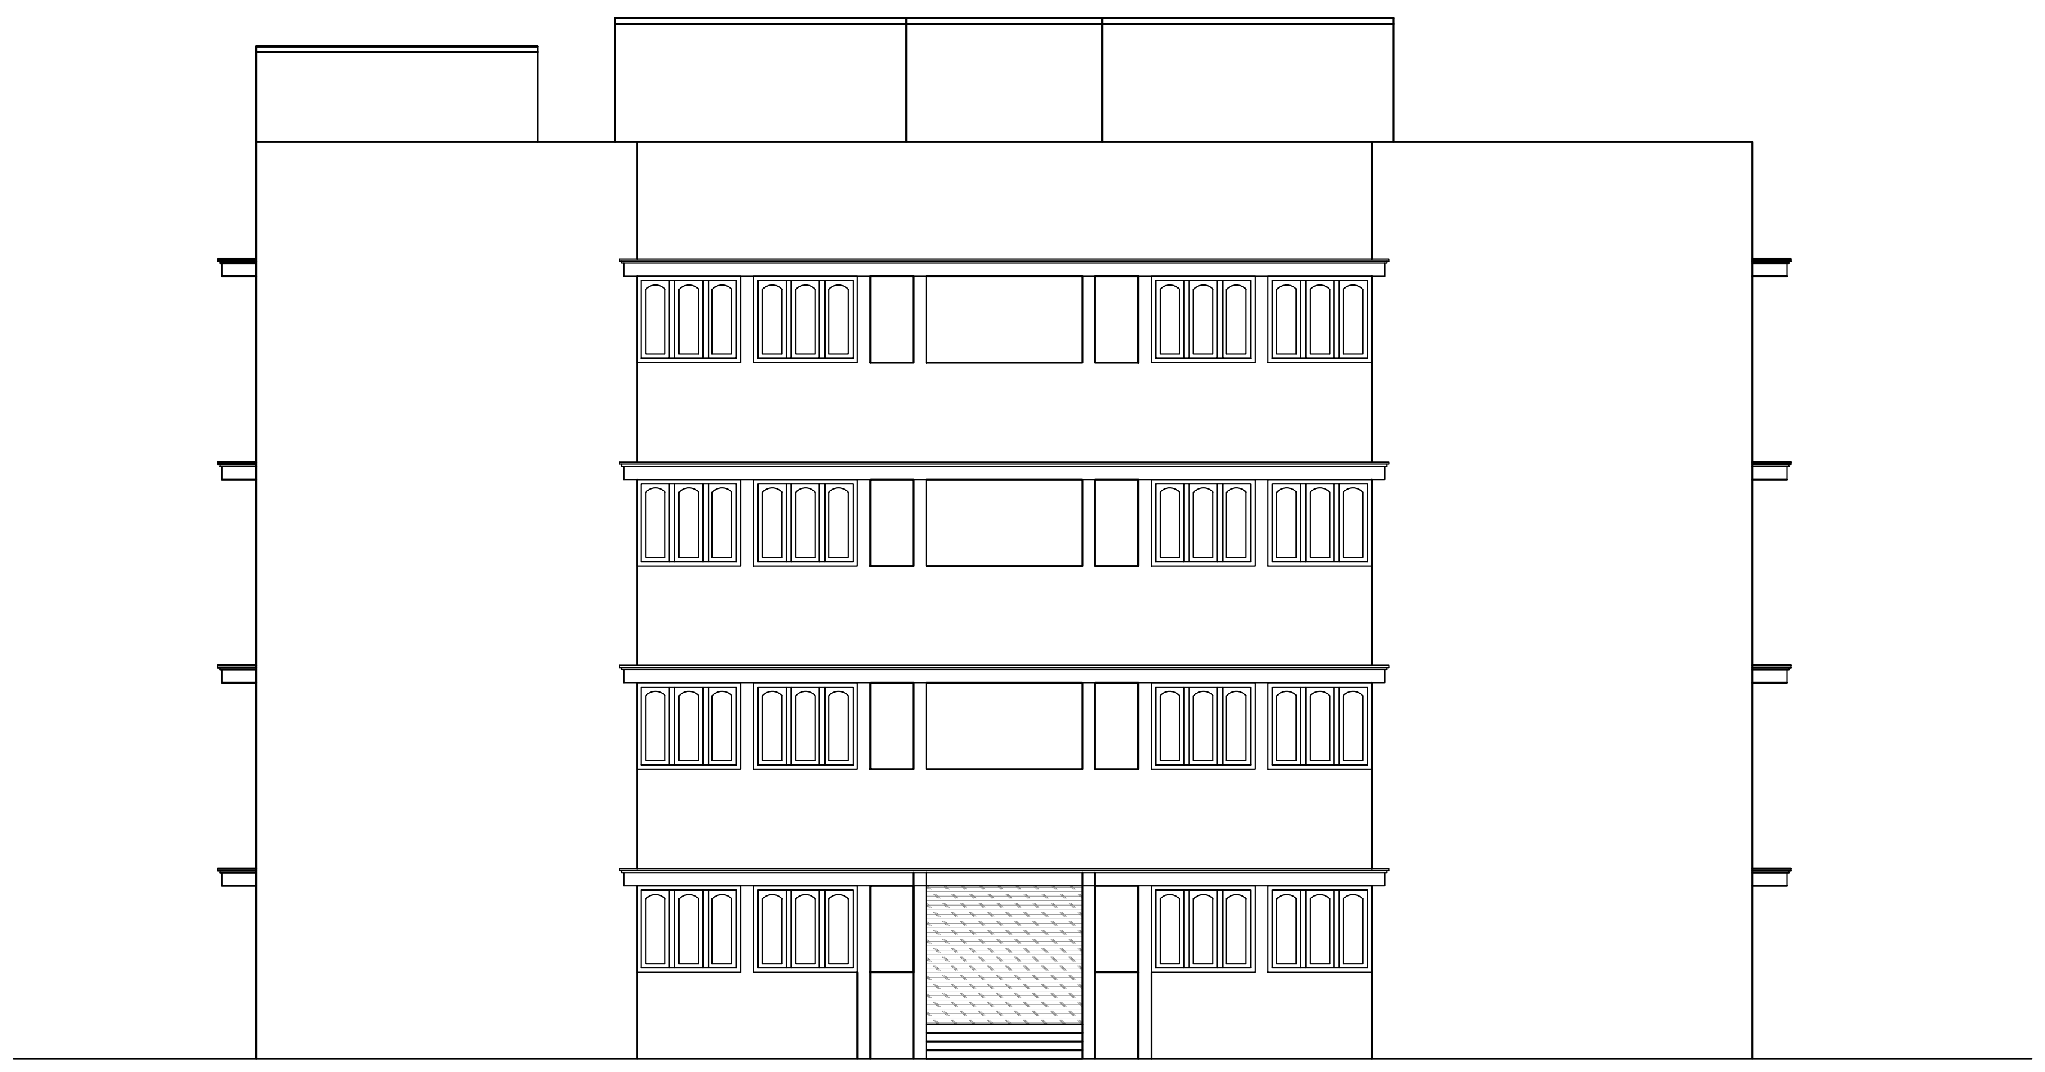

ELEVATION

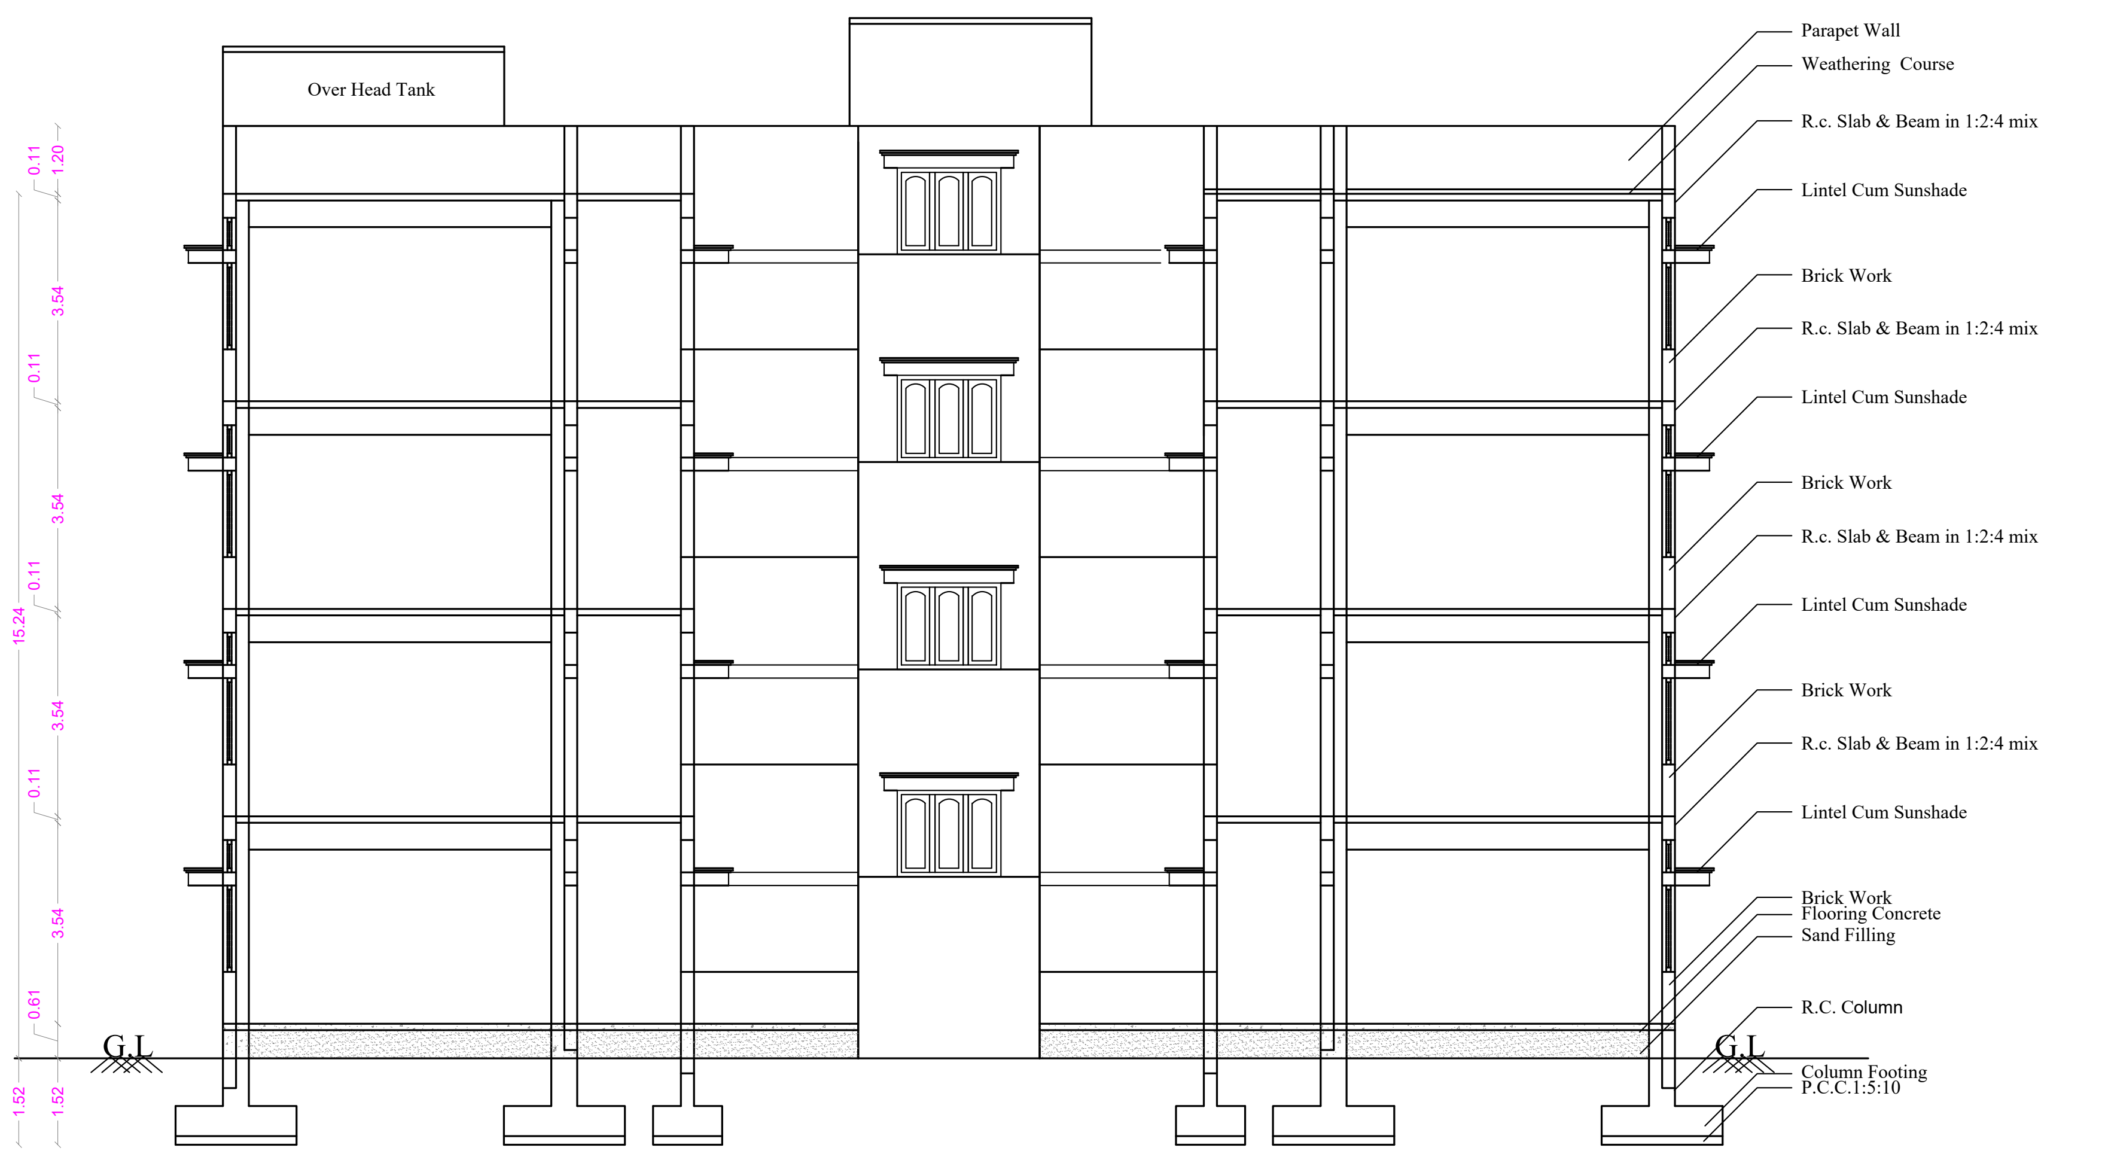

SECTION ON A A

JOINT DIRECTOR (Incharge)
DISTRICT TOWN AND COUNTRY PLANNING.
COIMBATORE.
16/6/24
14/6/24

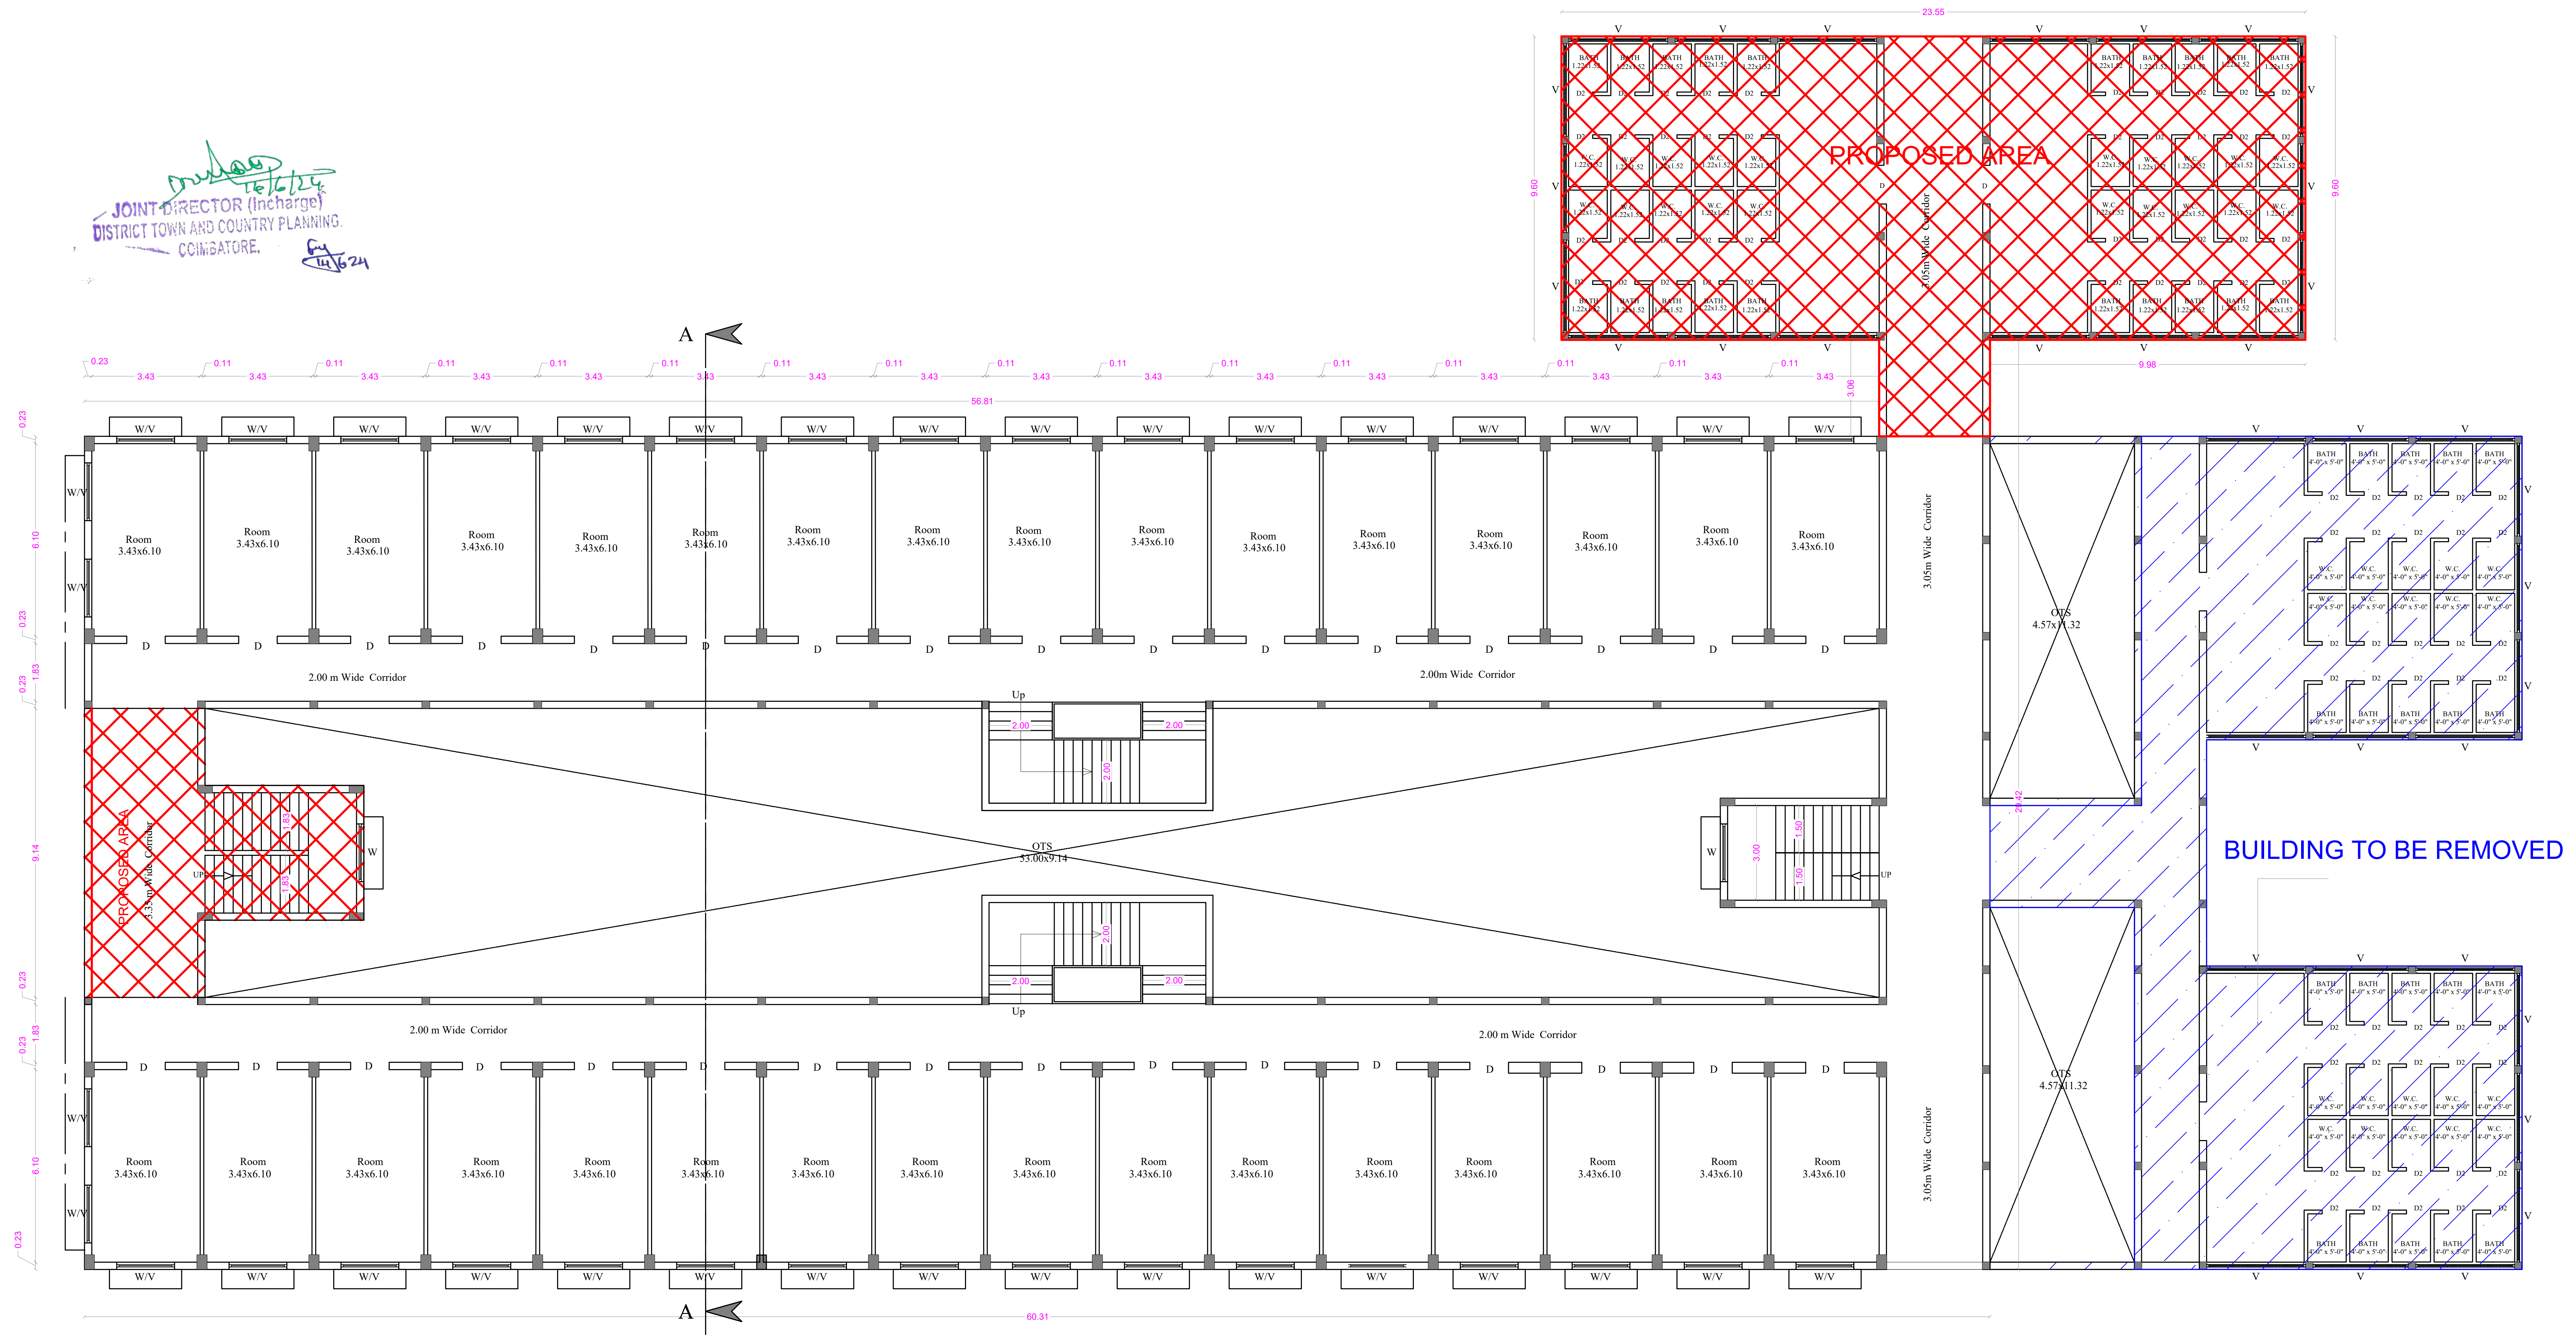

GROUND FLOOR PLAN

N.S. PANNEERSELVAM
M.I.S.E.,M.E.,(Struct).,A.M.I.E.,A.I.V.,
Chartered Structural Engineer & Valuer
CB/ISE/LM/229
SPU & ASSOCIATES
Engineers, Valuers& Builders & Surveyors,
282-A, Perur ,Main Road
Selvapuram,Coimbatore - 641 026
Coimbatore LPA/SE/
GR /19/03/006

STRUCTURAL ENGINEER

For SNR SONS CHARITABLE TRUST
C.V RAMKUMAR
CHIEF EXECUTIVE

APPLICANT

C. NATARAJAN, B.E.,
Consulting Engineer
NAVEEN ASSOCIATES
364, Second St., Extension
Gandhipuram, Coimbatore - 641 012.
COIMBATORE LPA / RE /
GR-I / 19 / 03 / 002

LBS/ REGISTERED ENGINEER

SHEET No : 54

SNR SONS CHARITABLE TRUST

SRI RAMAKRISHNA ENGINEERING COLLEGE
COIMBATORE - 22

17. LADIES HOSTEL - 2

PLAN SHOWING THE EXISTING BUILDING IN S.F. No : 420/1A, 421/1, 421/2C, 422/1A, 1B, 2, 424, 433, 434, 435, 436, 437/1, 2A, 2B2, 438/1, 2C, 440/2, 442/1A, 1B, 2B, 443/2A2, 2B, 444/2A, 2B, 445/2, 446/1B,2B, 2C, 2D, 447/1,2, 448/1 & 2 AT CHINNAVEDAMPATTI VILLAGE, COIMBATORE CORPORATION.

SCALE 1: 100

CHINNAVEDAMPATTI D.D. PLAN No : 8

ONLINE APPLICATION No:
SWP/BPA/210228/2024

STAIRCASE DETAILS

WIDTH - 1.50m, 1.83 & 2.00 m
TREAD - 0.30 m
RISE - 0.15 m

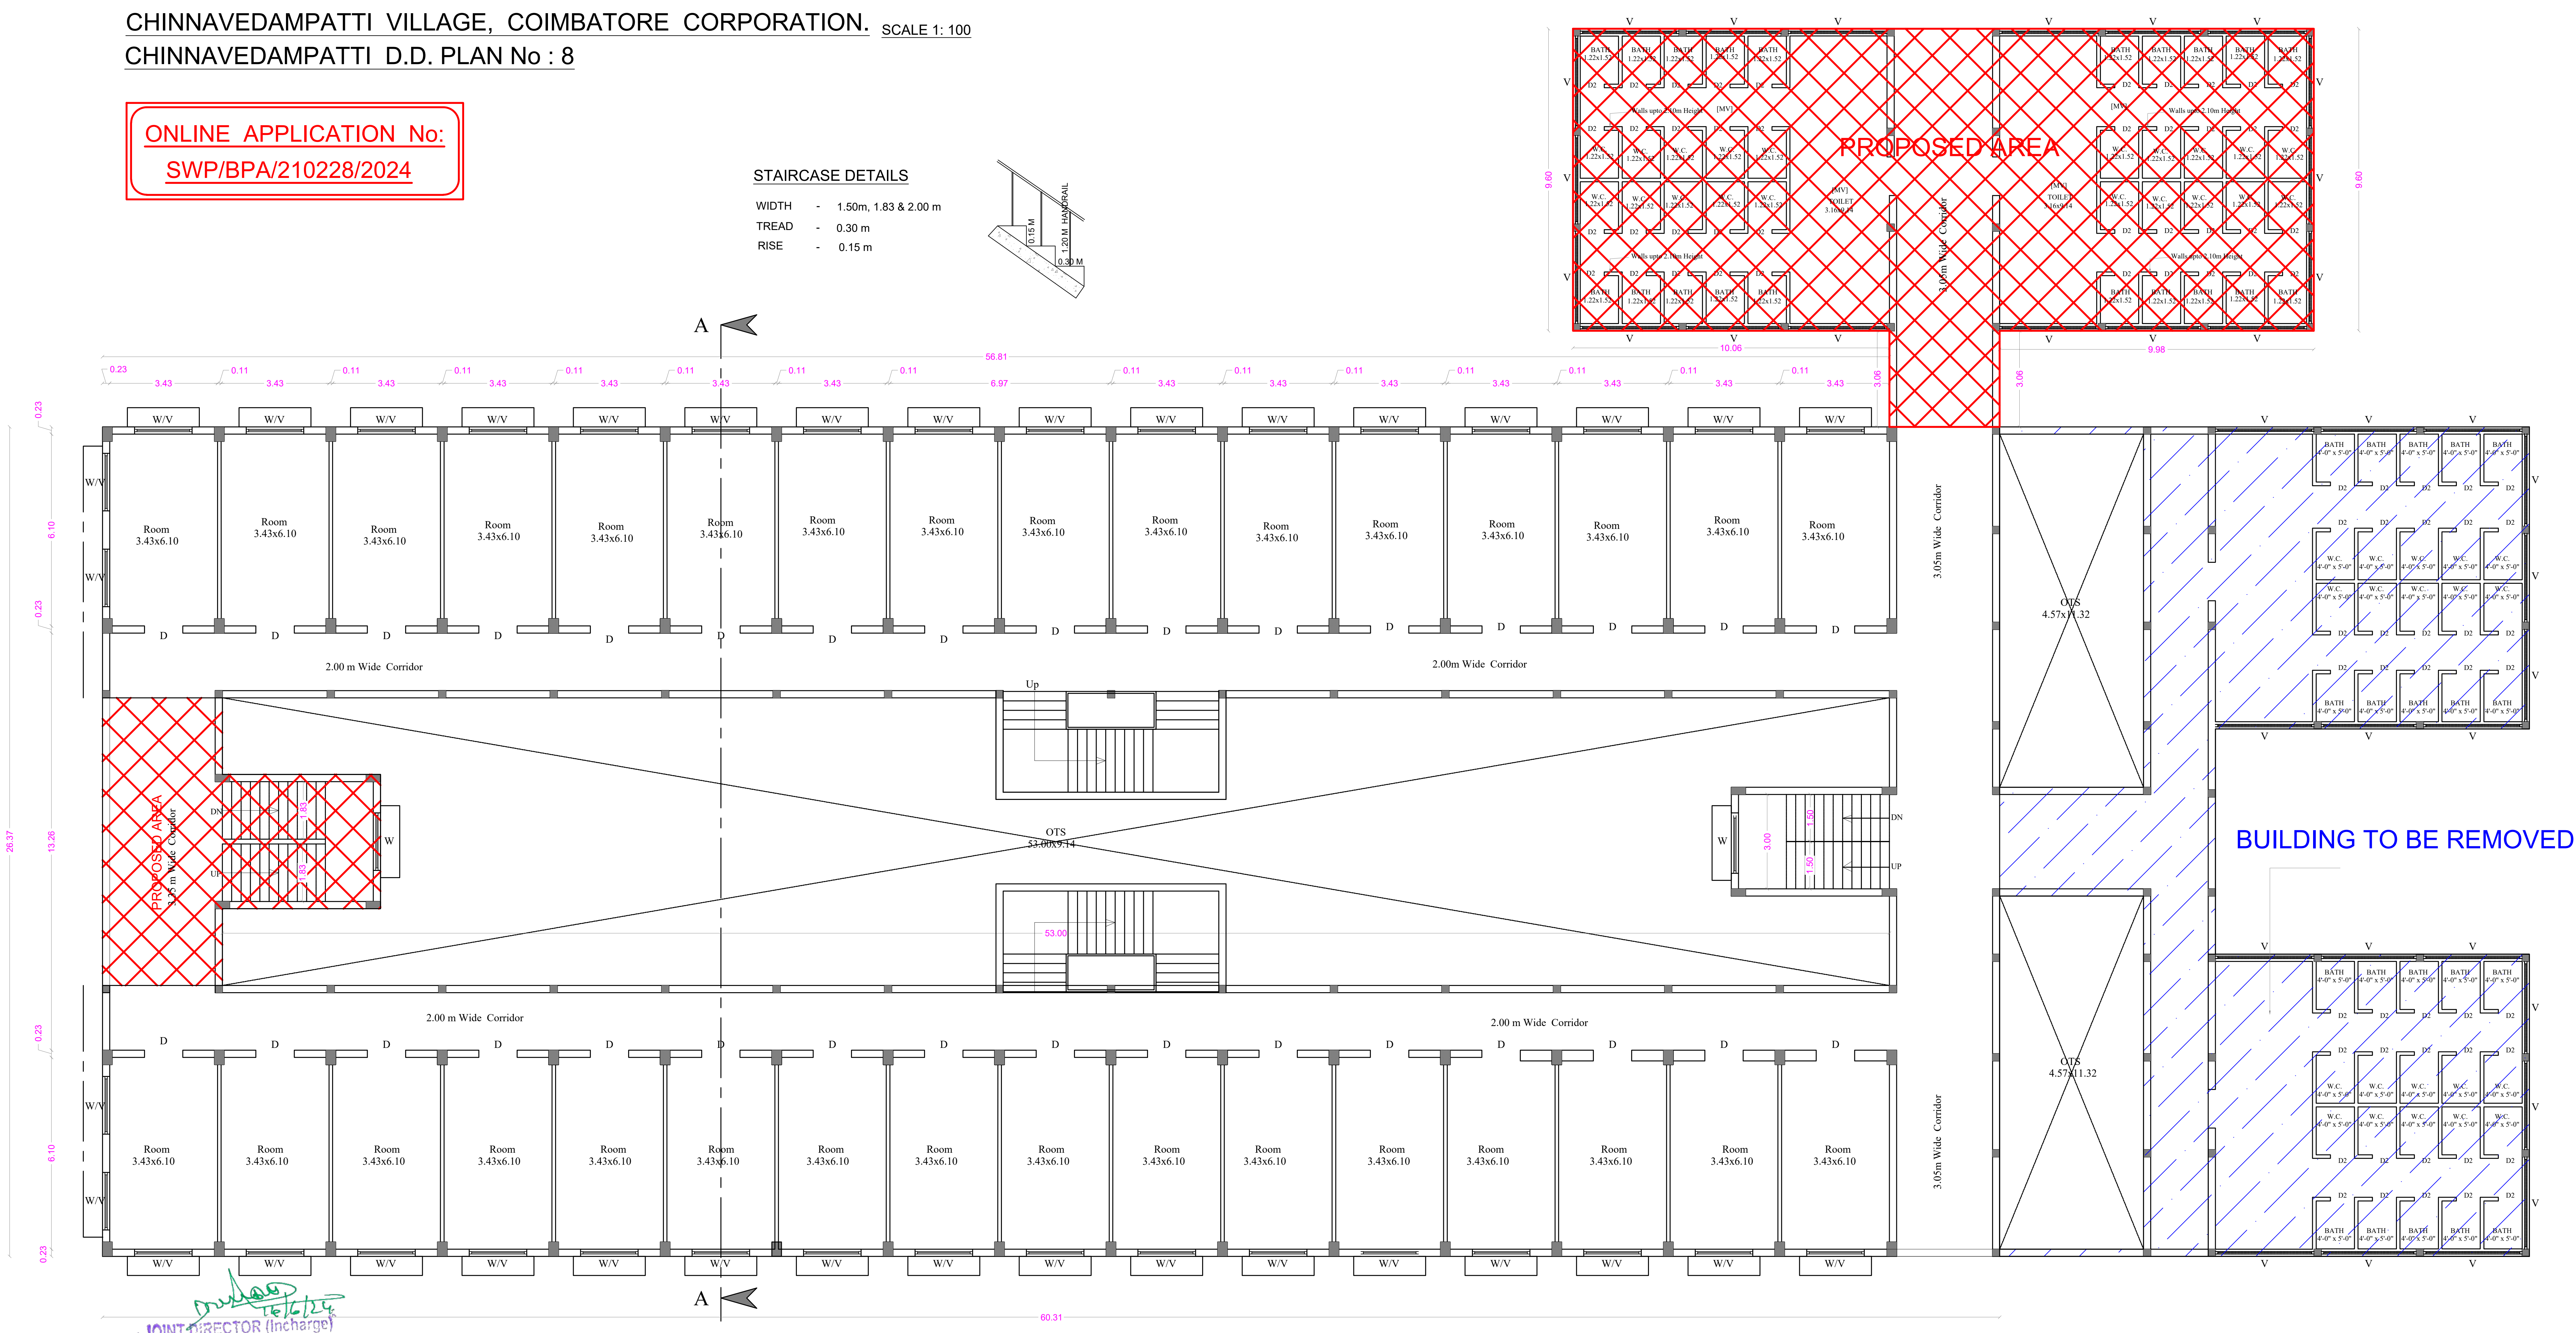

TYPICAL FLOOR PLAN [FIRST, SECOND & THIRD]

AREA STATEMENT

FLOOR NAME	FSI Area SQM	Non FSI SQM	TOTAL SQM
GROUND FLOOR	1427.52	----	1427.52
FIRST FLOOR	1427.52	----	1427.52
SECOND FLOOR	1427.52	----	1427.52
THIRD FLOOR	1427.52	----	1427.52
TERRACE FLOOR	-----	146.59	146.59
TOTAL all Floors	5710.08	146.59	5856.67

TOTAL F.S.I. AREA	5710.08 Sqm
HEIGHT OF THE BUILDING	15.24 m

* All Dimensions are in metre.

SCHEDULE OF JOINERY

		METRE
D	DOOR	1.22 x 2.10
D1	DOOR	1.07 x 2.10
D2	DOOR	0.76 x 2.10
W	WINDOW	1.83 x 1.50
W2	WINDOW	1.83 x 1.20
V	VENTILATOR	1.83 x 0.61
V1	VENTILATOR	0.90 x 0.61

N.S. PANNEERSELVAM
M.I.S.E.,M.E.,(Struct).,A.M.I.E.,A.I.V.,
Chartered Structural Engineer & Valuer
CB/ISE/LM/229
SPU & ASSOCIATES
Engineers, Valuers& Builders & Surveyors,
282-A, Perur ,Main Road
Selvapuram,Coimbatore - 641 026
Coimbatore LPA/SE/
GR /19/03/006

STRUCTURAL ENGINEER

For SNR SONS CHARITABLE TRUST
C.V RAMKUMAR
CHIEF EXECUTIVE

APPLICANT

C. NATARAJAN, B.E.,
Consulting Engineer
NAVEEN ASSOCIATES
364, Second St., Extension
Gandhipuram, Coimbatore - 641 012.
COIMBATORE LPA / RE /
GR-I / 19 / 03 / 002

LBS/ REGISTERED ENGINEER

16/6/24
JOINT DIRECTOR (Incharge)
DISTRICT TOWN AND COUNTRY PLANNING.
COIMBATORE.
14/6/24

PLAN SHOWING THE EXISTING BUILDING IN S.F. No : 420/1A, 421/1, 421/2C, 422/1A, 1B, 2, 424, 433, 434, 435, 436, 437/1, 2A, 2B2, 438/1, 2C, 440/2, 442/1A, 1B, 2B, 443/2A2, 2B, 444/2A, 2B, 445/2, 446/1B,2B, 2C, 2D, 447/1,2, 448/1 & 2 AT CHINNAVEDAMPATTI VILLAGE, COIMBATORE CORPORATION. SCALE 1: 100
CHINNAVEDAMPATTI D.D. PLAN No : 8

N

ONLINE APPLICATION No:
SWP/BPA/210228/2024

16/6/24
JOINT DIRECTOR (Incharge)
DISTRICT TOWN AND COUNTRY PLANNING.
COIMBATORE.
14/6/24

STAIRCASE DETAILS

WIDTH - 1.50m, 1.83 & 2.00 m
TREAD - 0.30 m
RISE - 0.15 m

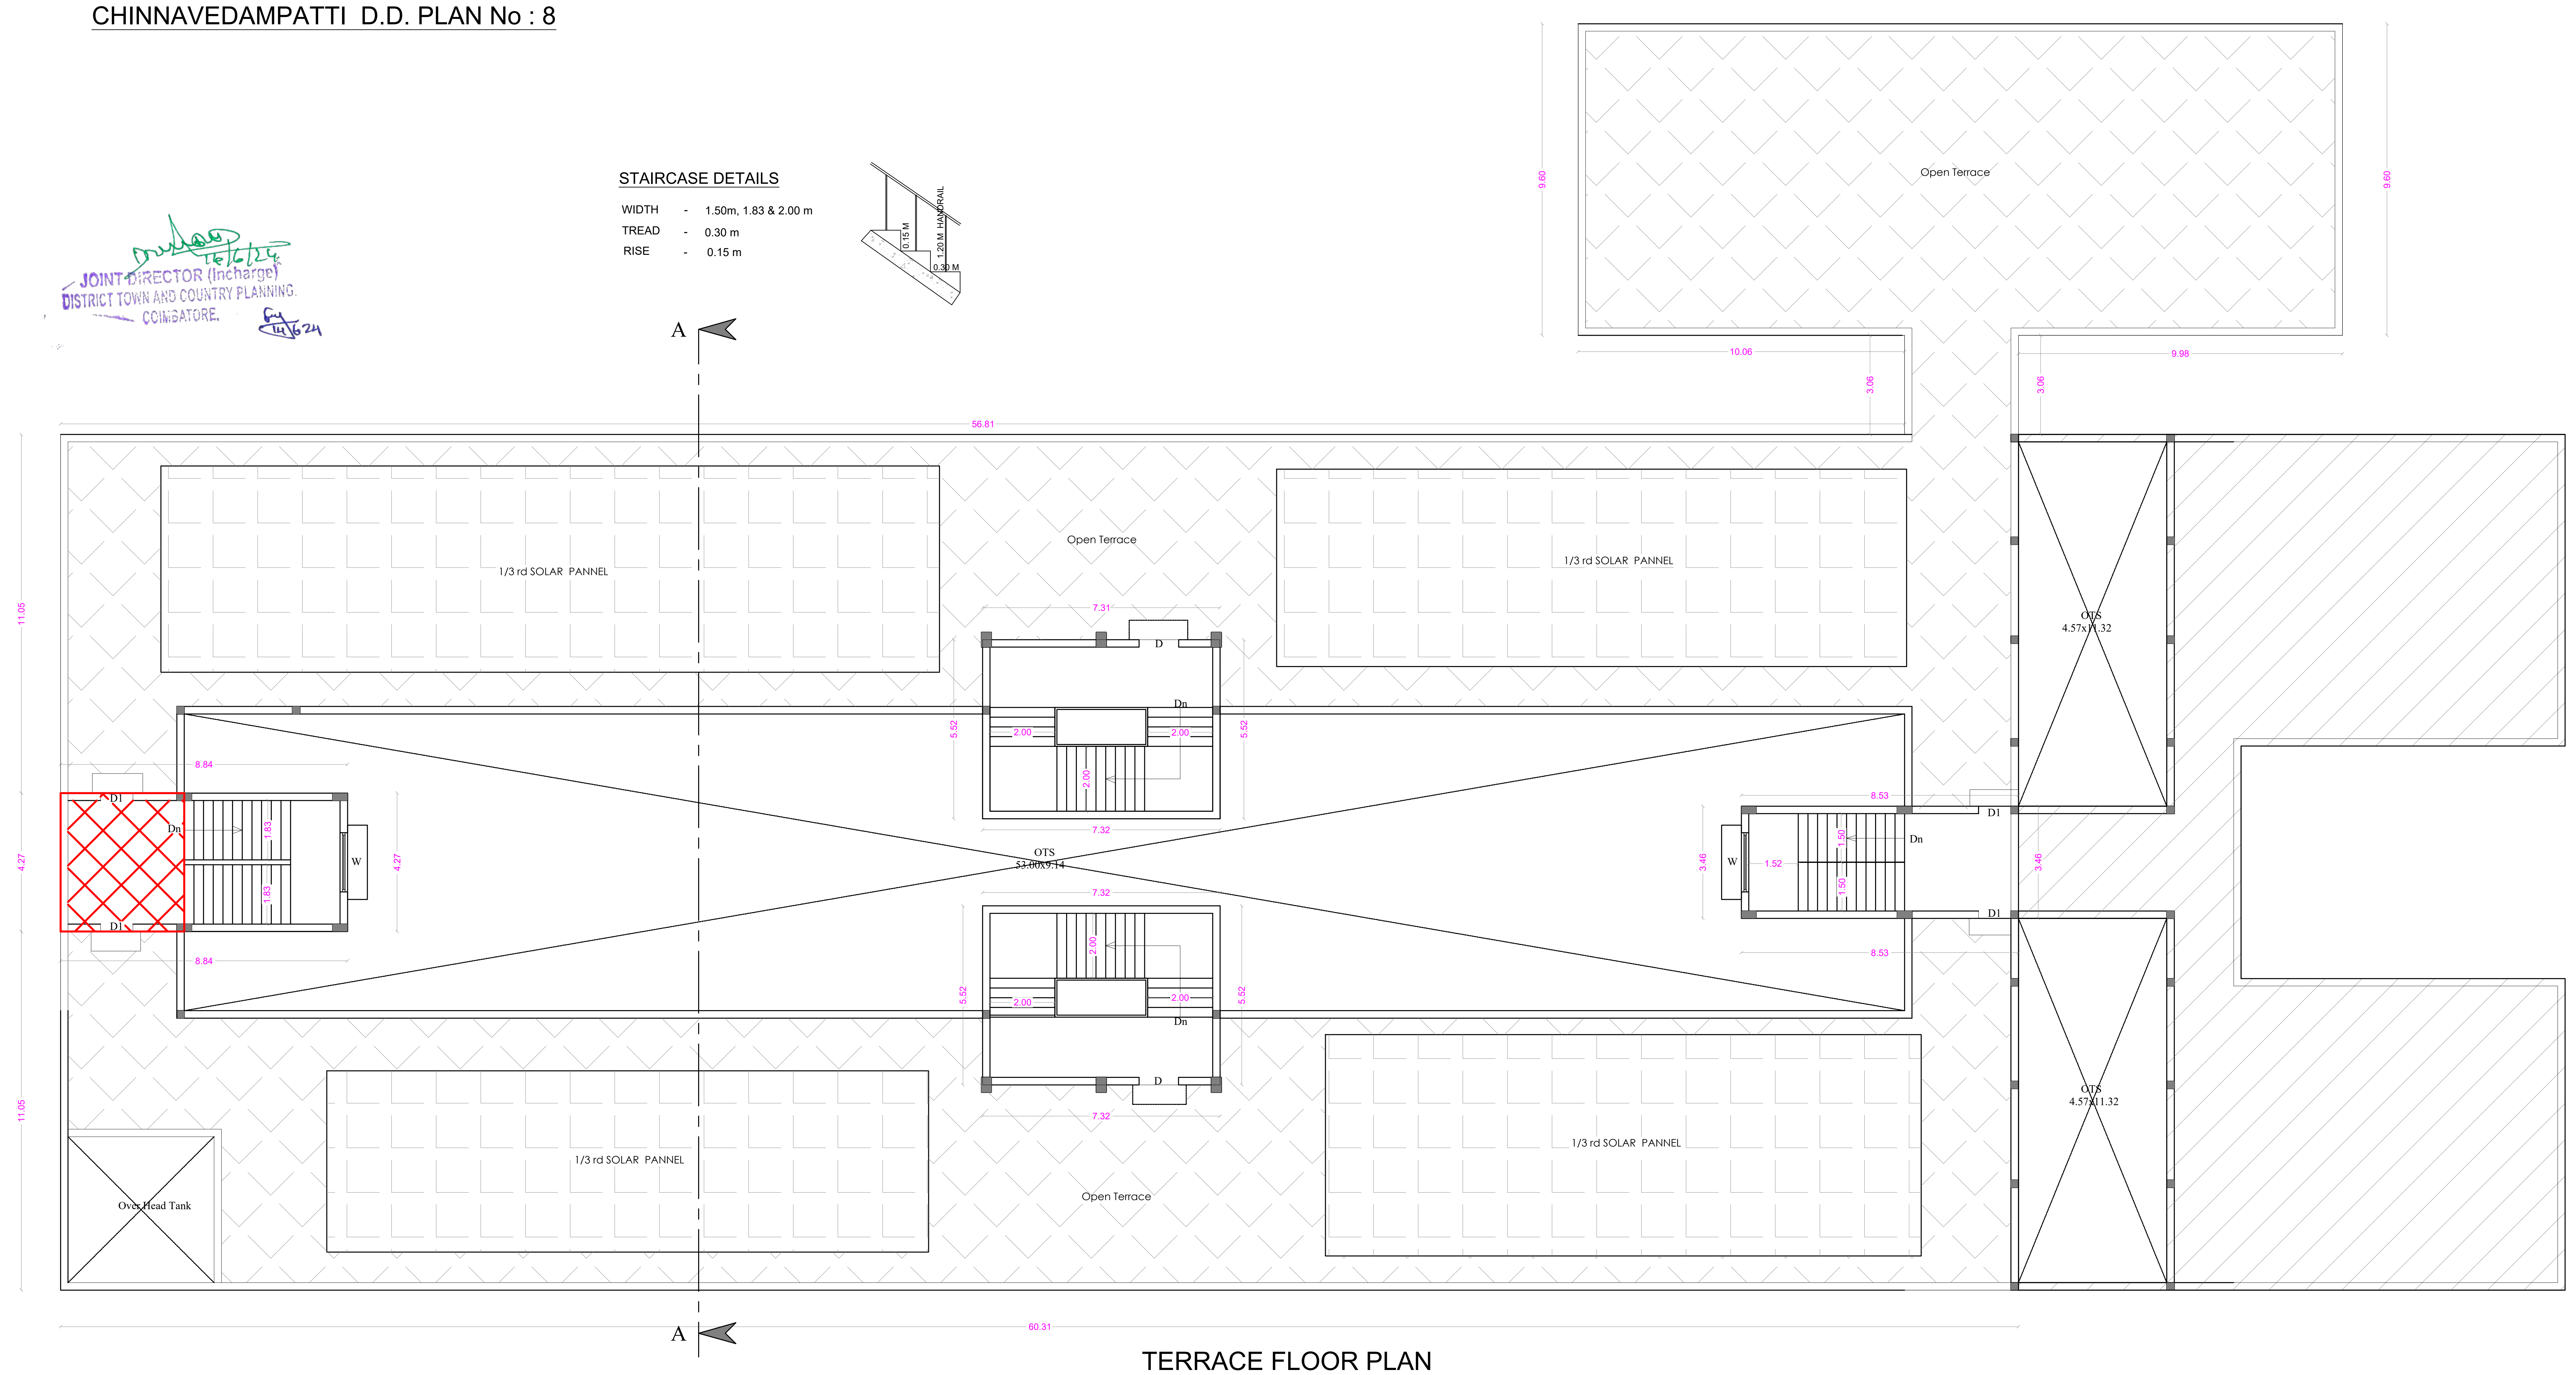

TERRACE FLOOR PLAN

SHEET No : 55

SNR SONS CHARITABLE TRUST

SRI RAMAKRISHNA ENGINEERING COLLEGE
COIMBATORE - 22

17. LADIES HOSTEL - 2

AREA STATEMENT

FLOOR NAME	FSI Area SQM	Non FSI SQM	TOTAL SQM
GROUND FLOOR	1427.52	----	1427.52
FIRST FLOOR	1427.52	----	1427.52
SECOND FLOOR	1427.52	----	1427.52
THIRD FLOOR	1427.52	----	1427.52
TERRACE FLOOR	-----	146.59	146.59
TOTAL all Floors	5710.08	146.59	5856.67

TOTAL F.S.I. AREA	5710.08 Sqm
HEIGHT OF THE BUILDING	15.24 m

* All Dimensions are in metre.

SCHEDULE OF JOINERY

		METRE
D	DOOR	1.22 x 2.10
D1	DOOR	1.07 x 2.10
D2	DOOR	0.76 x 2.10
W	WINDOW	1.83 x 1.50
W2	WINDOW	1.83 x 1.20
V	VENTILATOR	1.83 x 0.61
V1	VENTILATOR	0.90 x 0.61

N.S. PANNEERSELVAM
M.I.S.E.,M.E.,(Struct).,A.M.I.E.,A.I.V.,
Chartered Structural Engineer & Valuer
CB/ISE/LM/229
SPU & ASSOCIATES
Engineers, Valuers& Builders & Surveyors,
282-A, Perur ,Main Road
Selvapuram,Coimbatore - 641 026
Coimbatore LPA/SE/
GR /19/03/006

STRUCTURAL ENGINEER

For SNR SONS CHARITABLE TRUST
C.V RAMKUMAR
CHIEF EXECUTIVE

APPLICANT

C. NATARAJAN, B.E.,
Consulting Engineer
NAVEEN ASSOCIATES
364, Second St., Extension
Gandhipuram, Coimbatore - 641 012.
COIMBATORE LPA / RE /
GR-I / 19 / 03 / 002

LBS/ REGISTERED ENGINEER

SHEET No : 56

PLAN SHOWING THE EXISTING BUILDING IN S.F. No : 420/1A, 421/1, 421/2C, 422/1A, 1B, 2, 424, 433, 434, 435, 436,
437/1, 2A, 2B2, 438/1, 2C, 440/2, 442/1A, 1B, 2B, 443/2A2, 2B, 444/2A, 2B, 445/2, 446/1B,2B, 2C, 2D, 447/1,2, 448/1 & 2 AT
CHINNAVEDAMPATTI VILLAGE, COIMBATORE CORPORATION. SCALE 1: 100
CHINNAVEDAMPATTI D.D. PLAN No : 8

ONLINE APPLICATION No:
SWP/BPA/210228/2024

18. DRIVERS REST ROOM

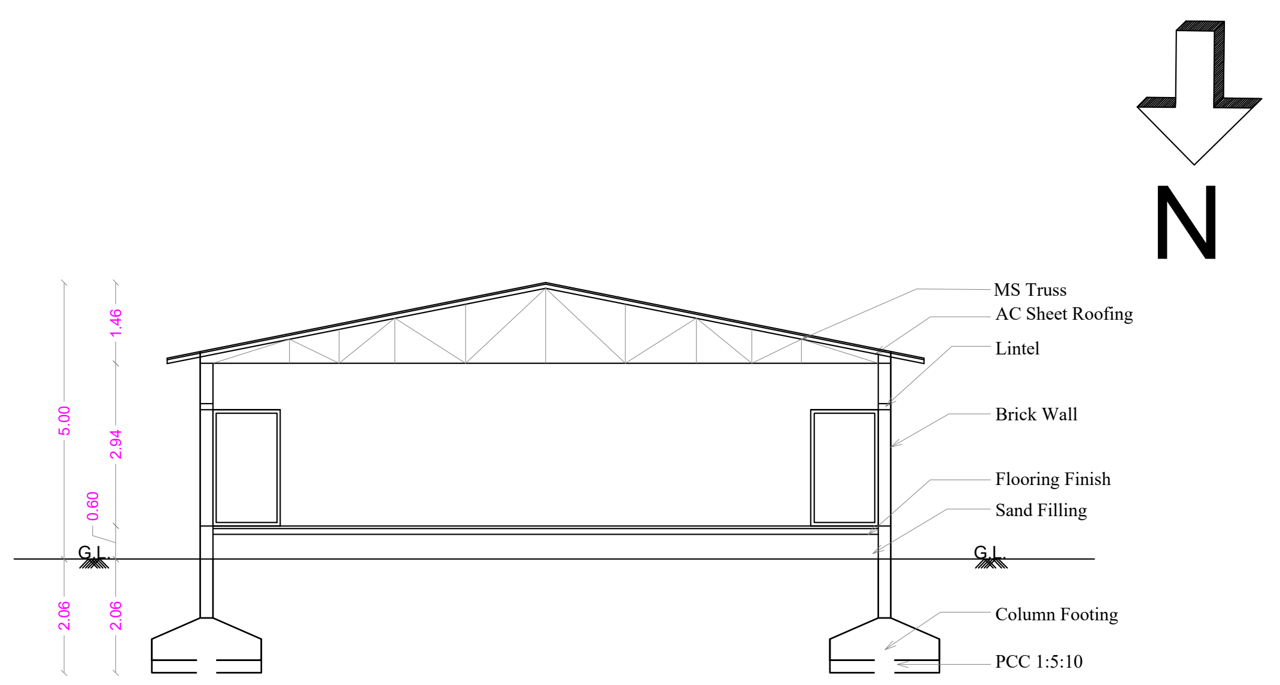

SECTION ON AB

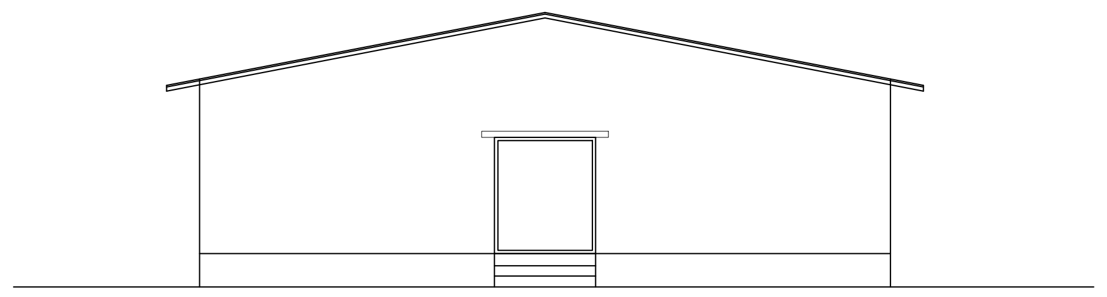

ELEVATION

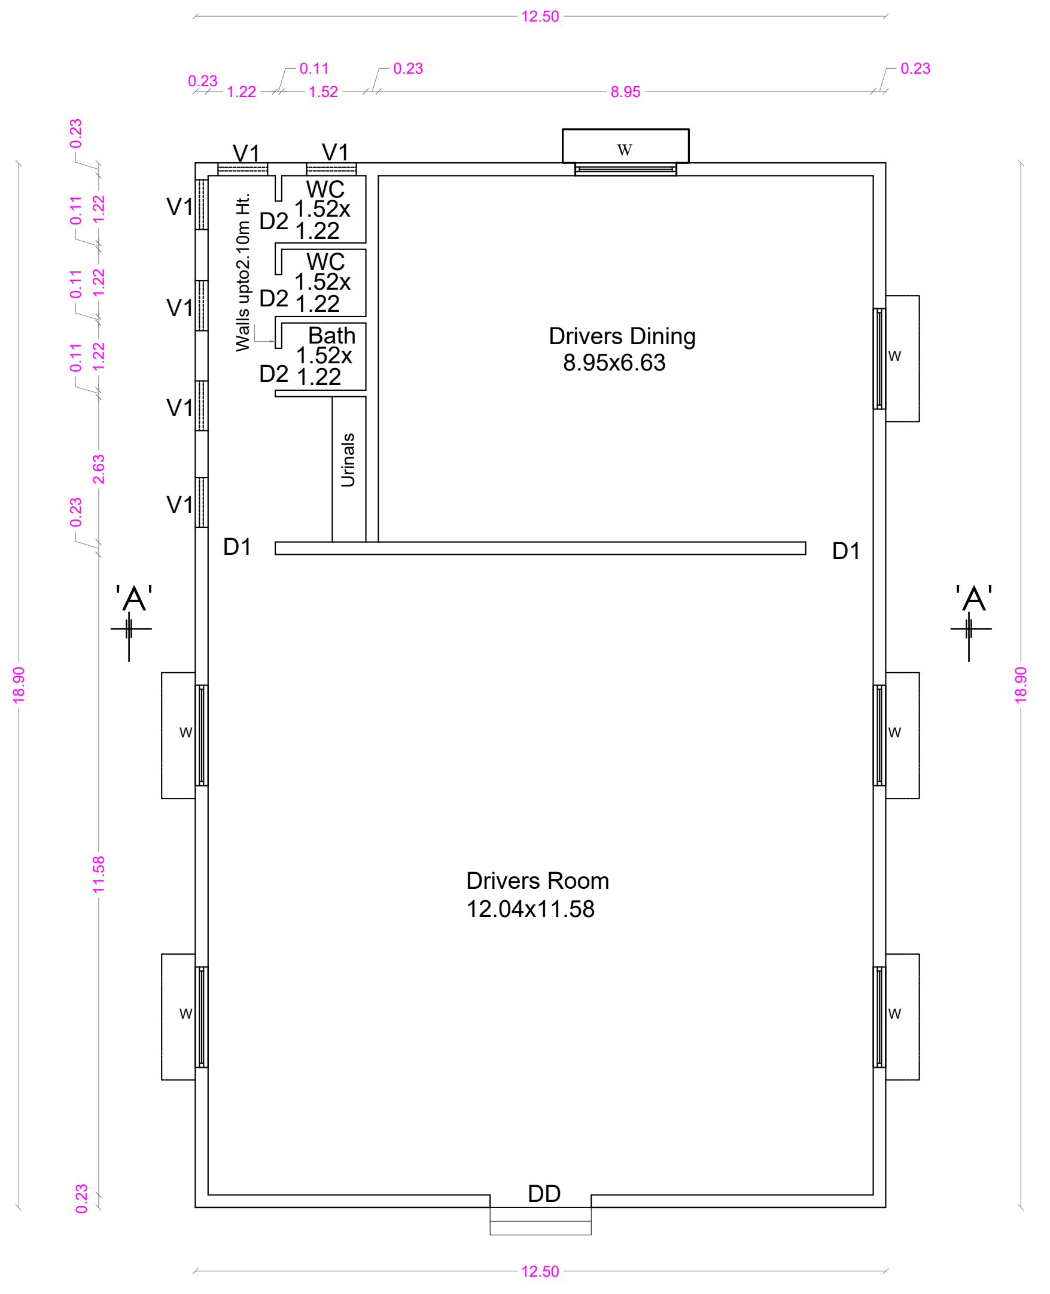

GROUND FLOOR PLAN

19. GENERAL STORES

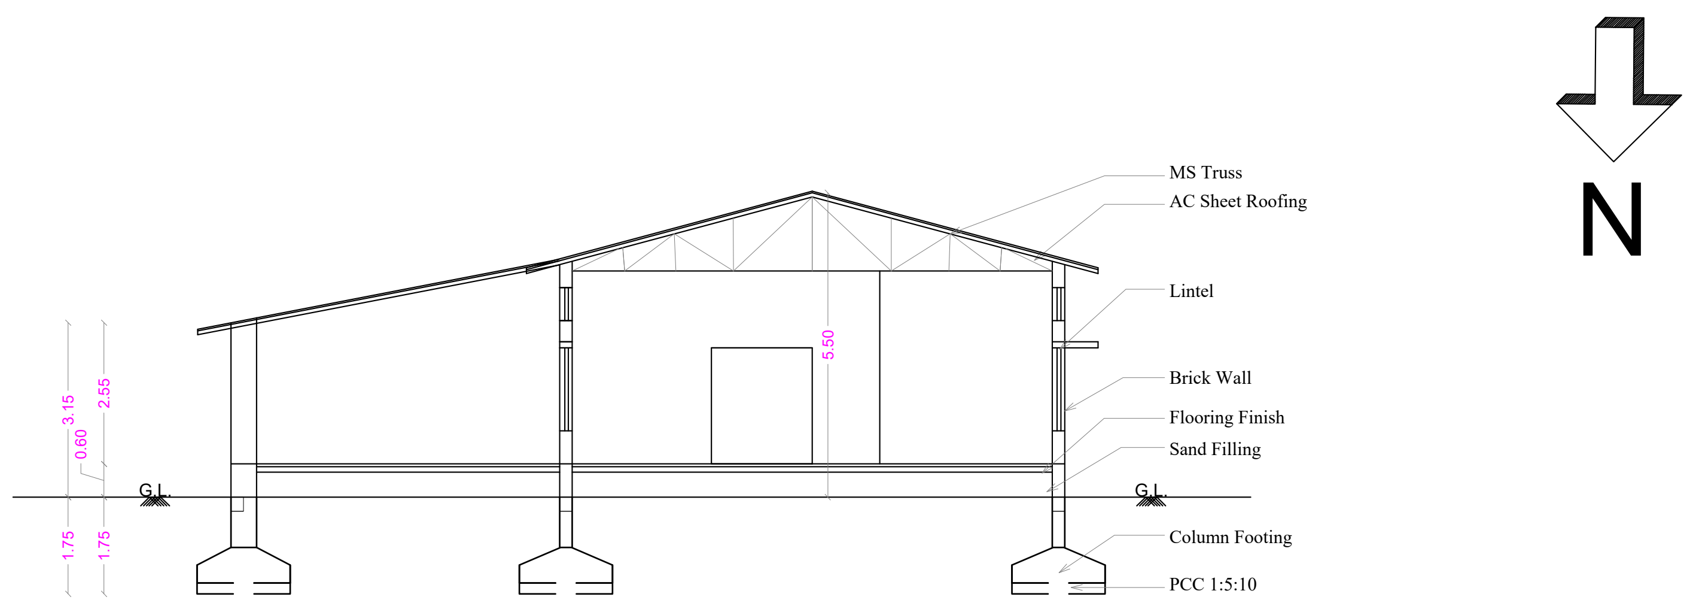

SECTION ON AB

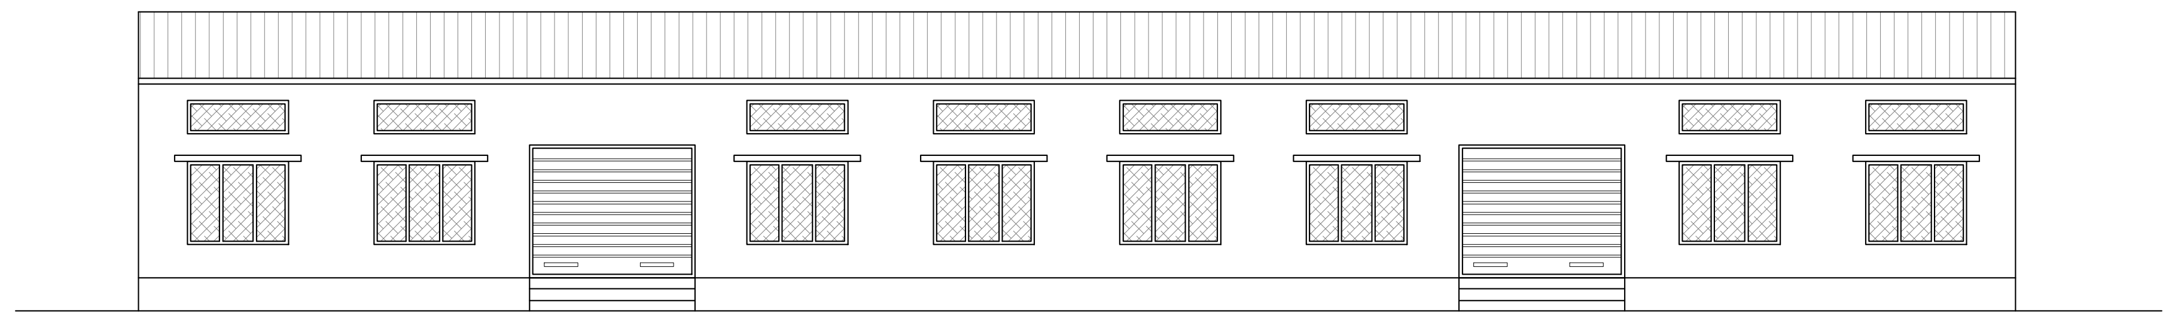

ELEVATION

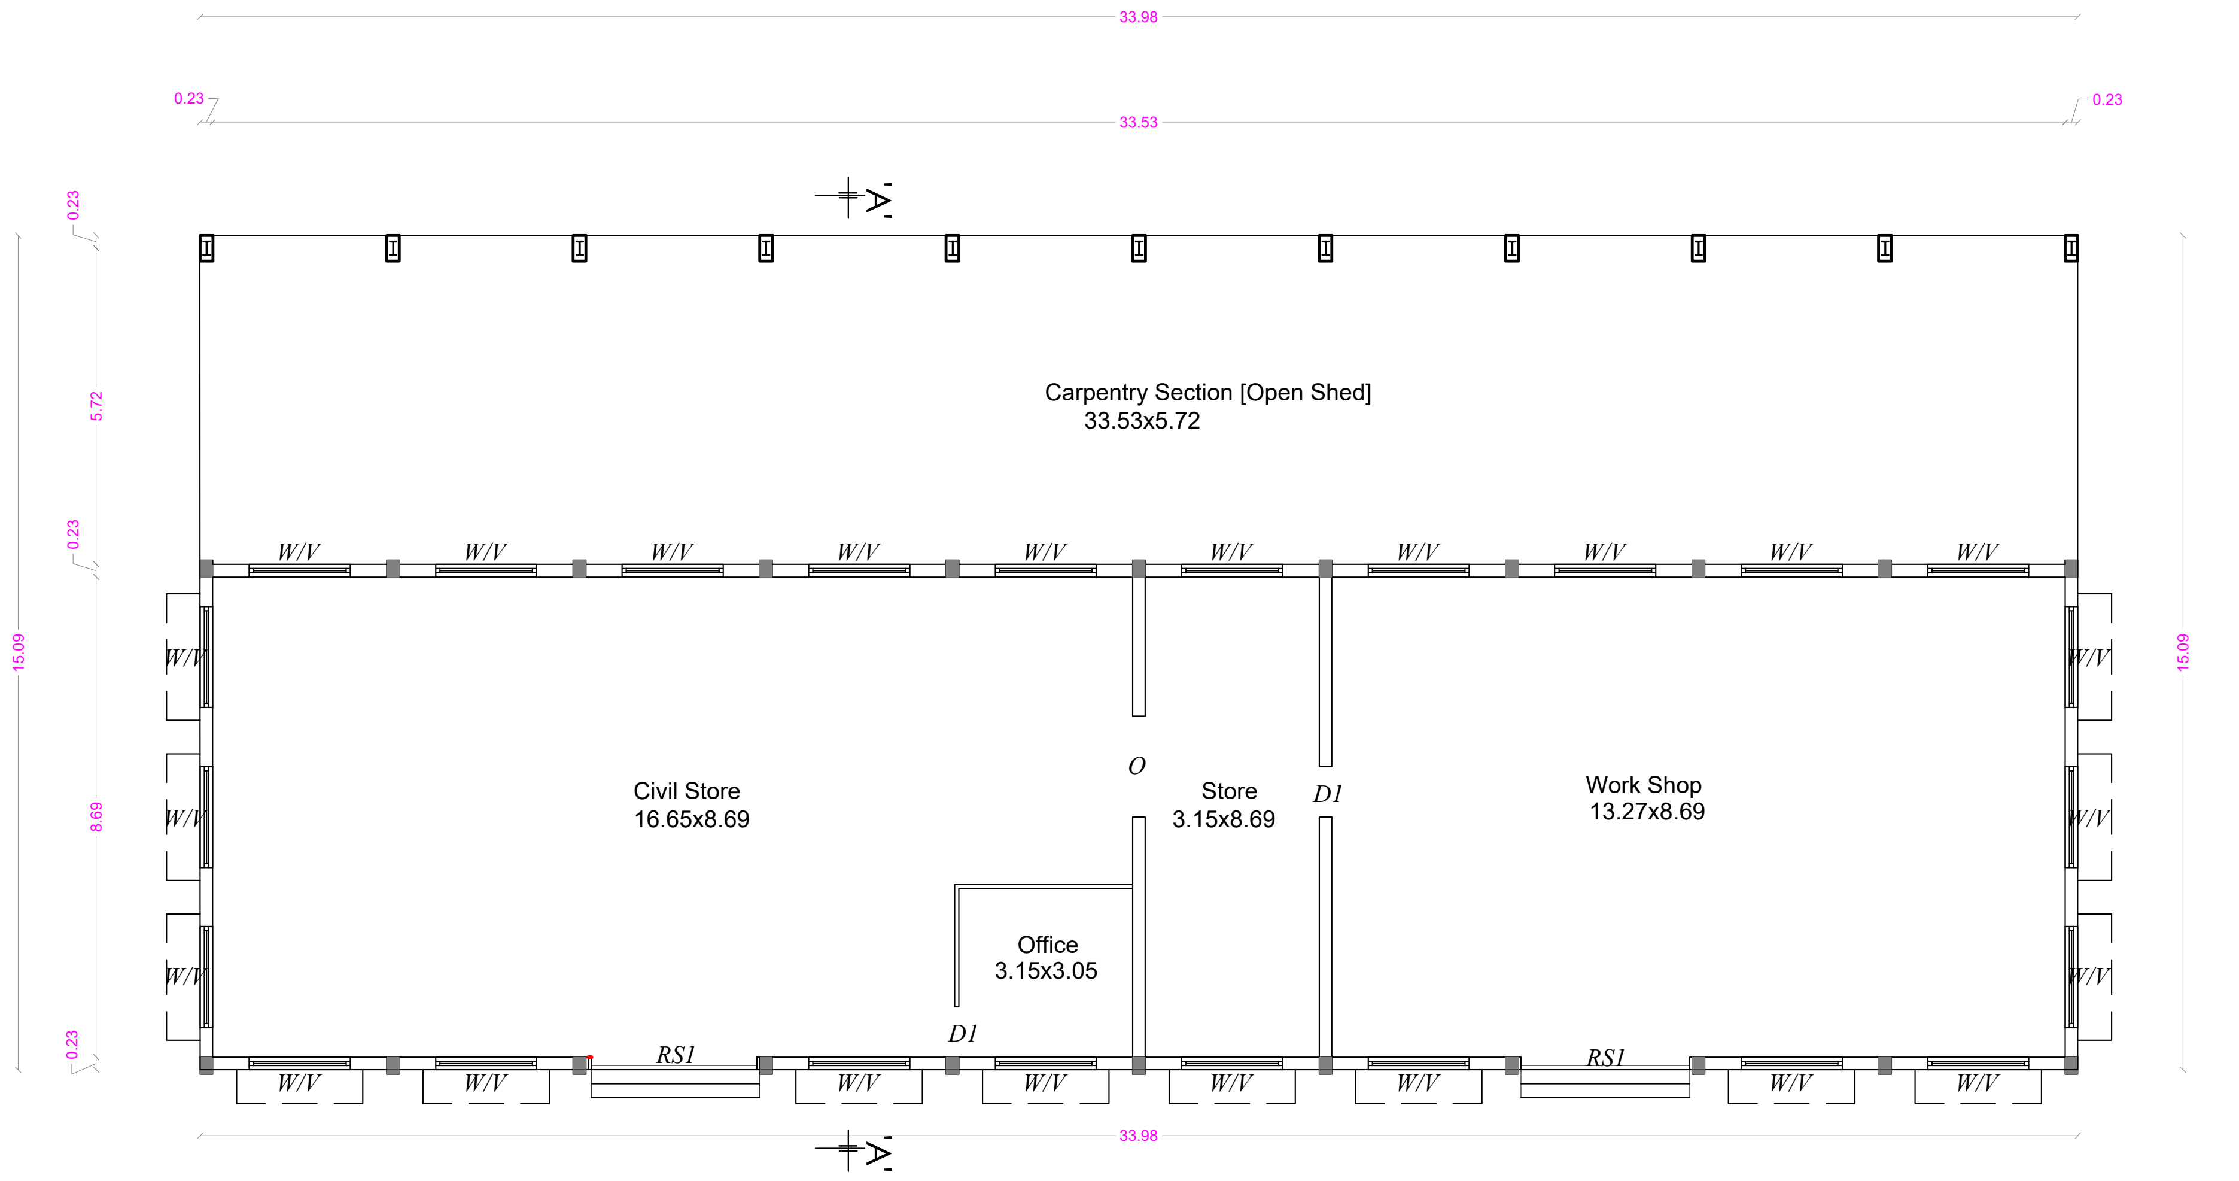

GROUND FLOOR PLAN

20. ALUMINIUM RECYCLING UNIT

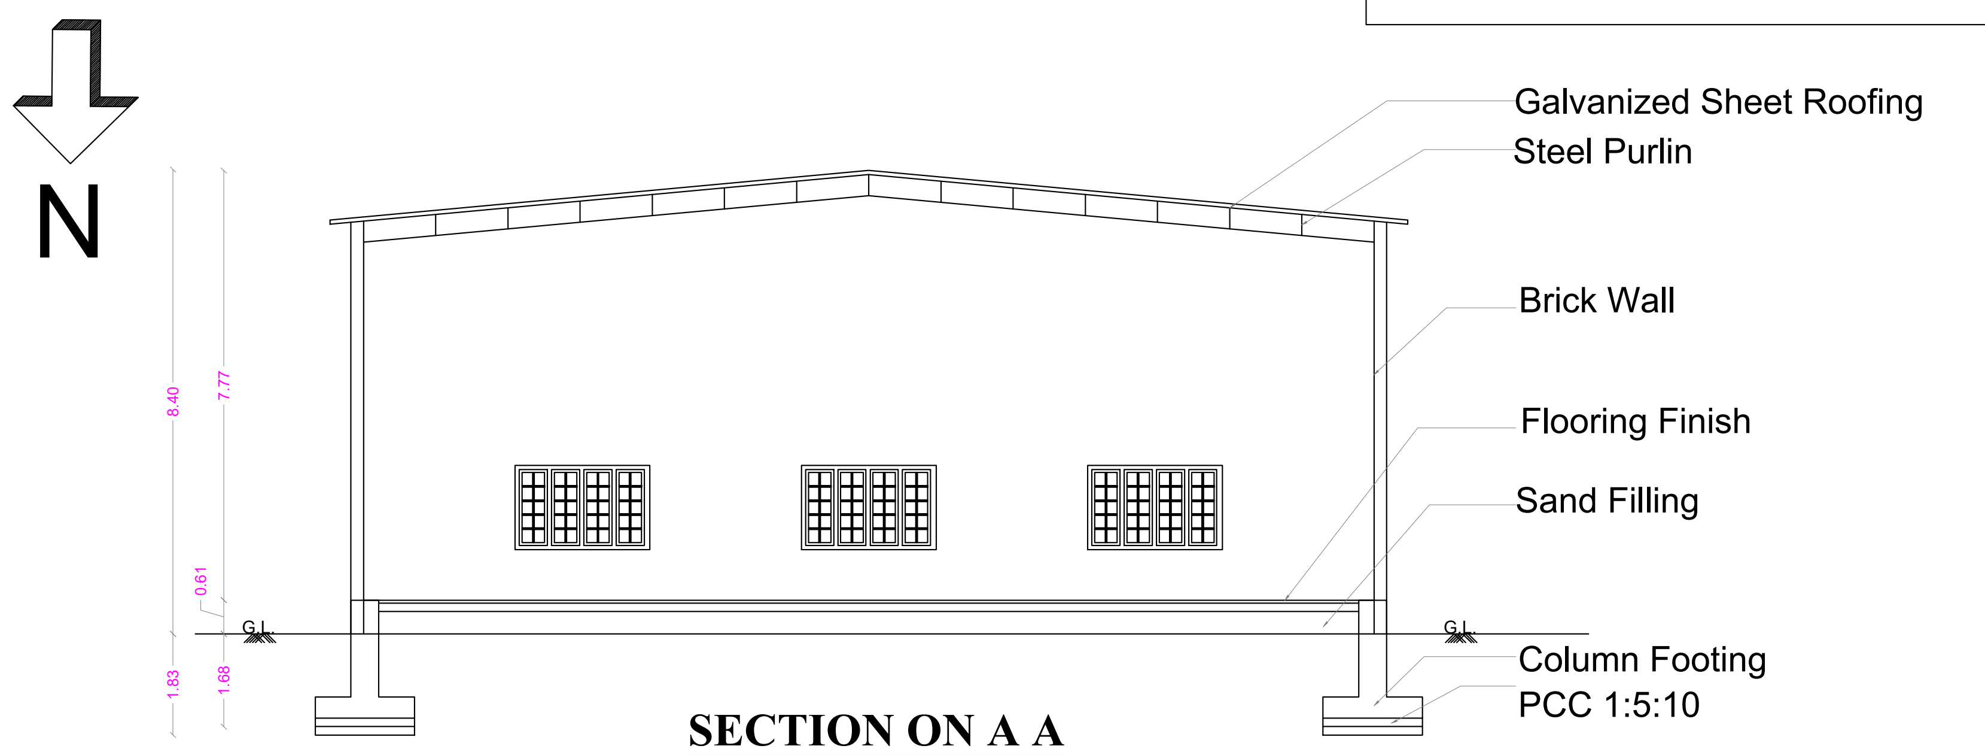

SECTION ON A A

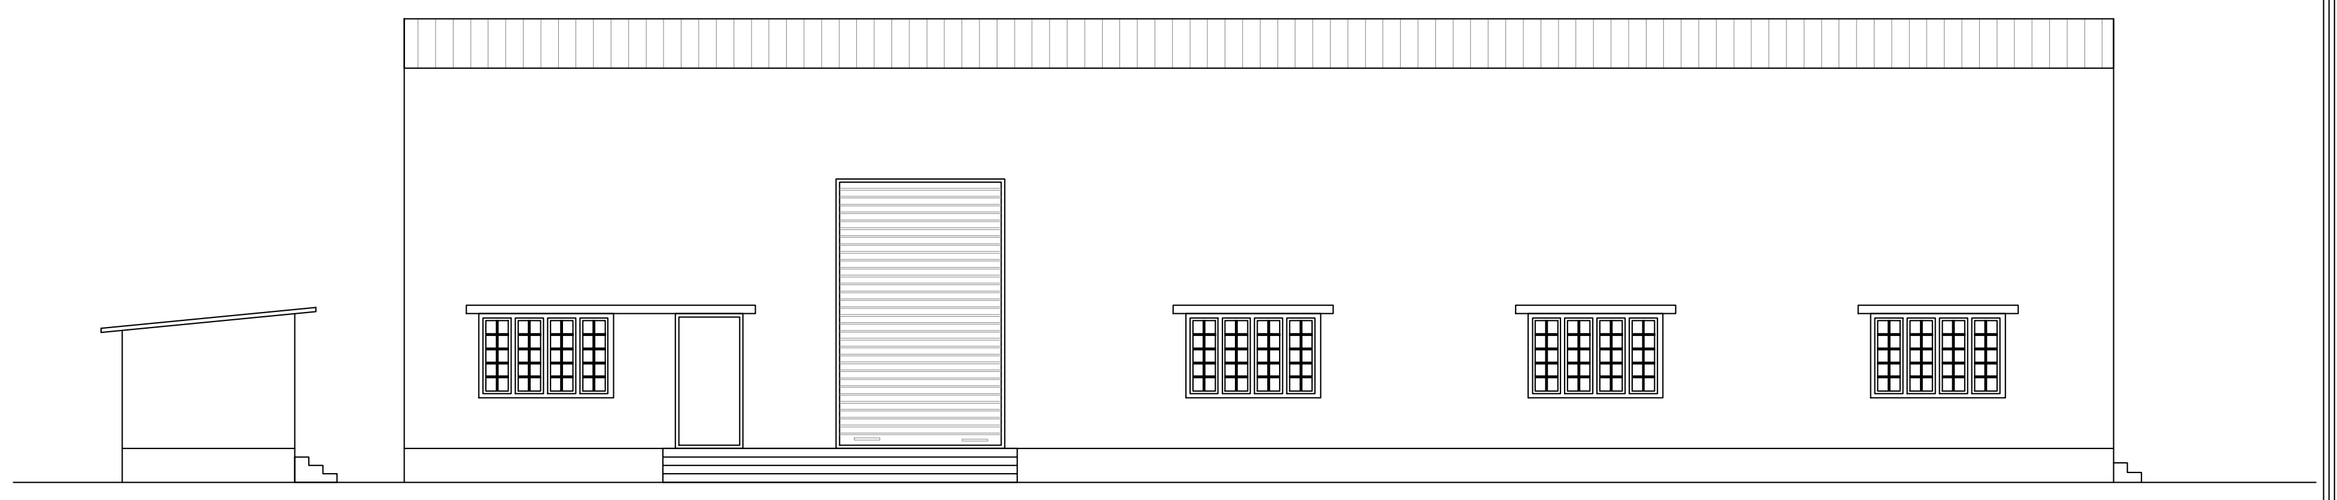

ELEVATION

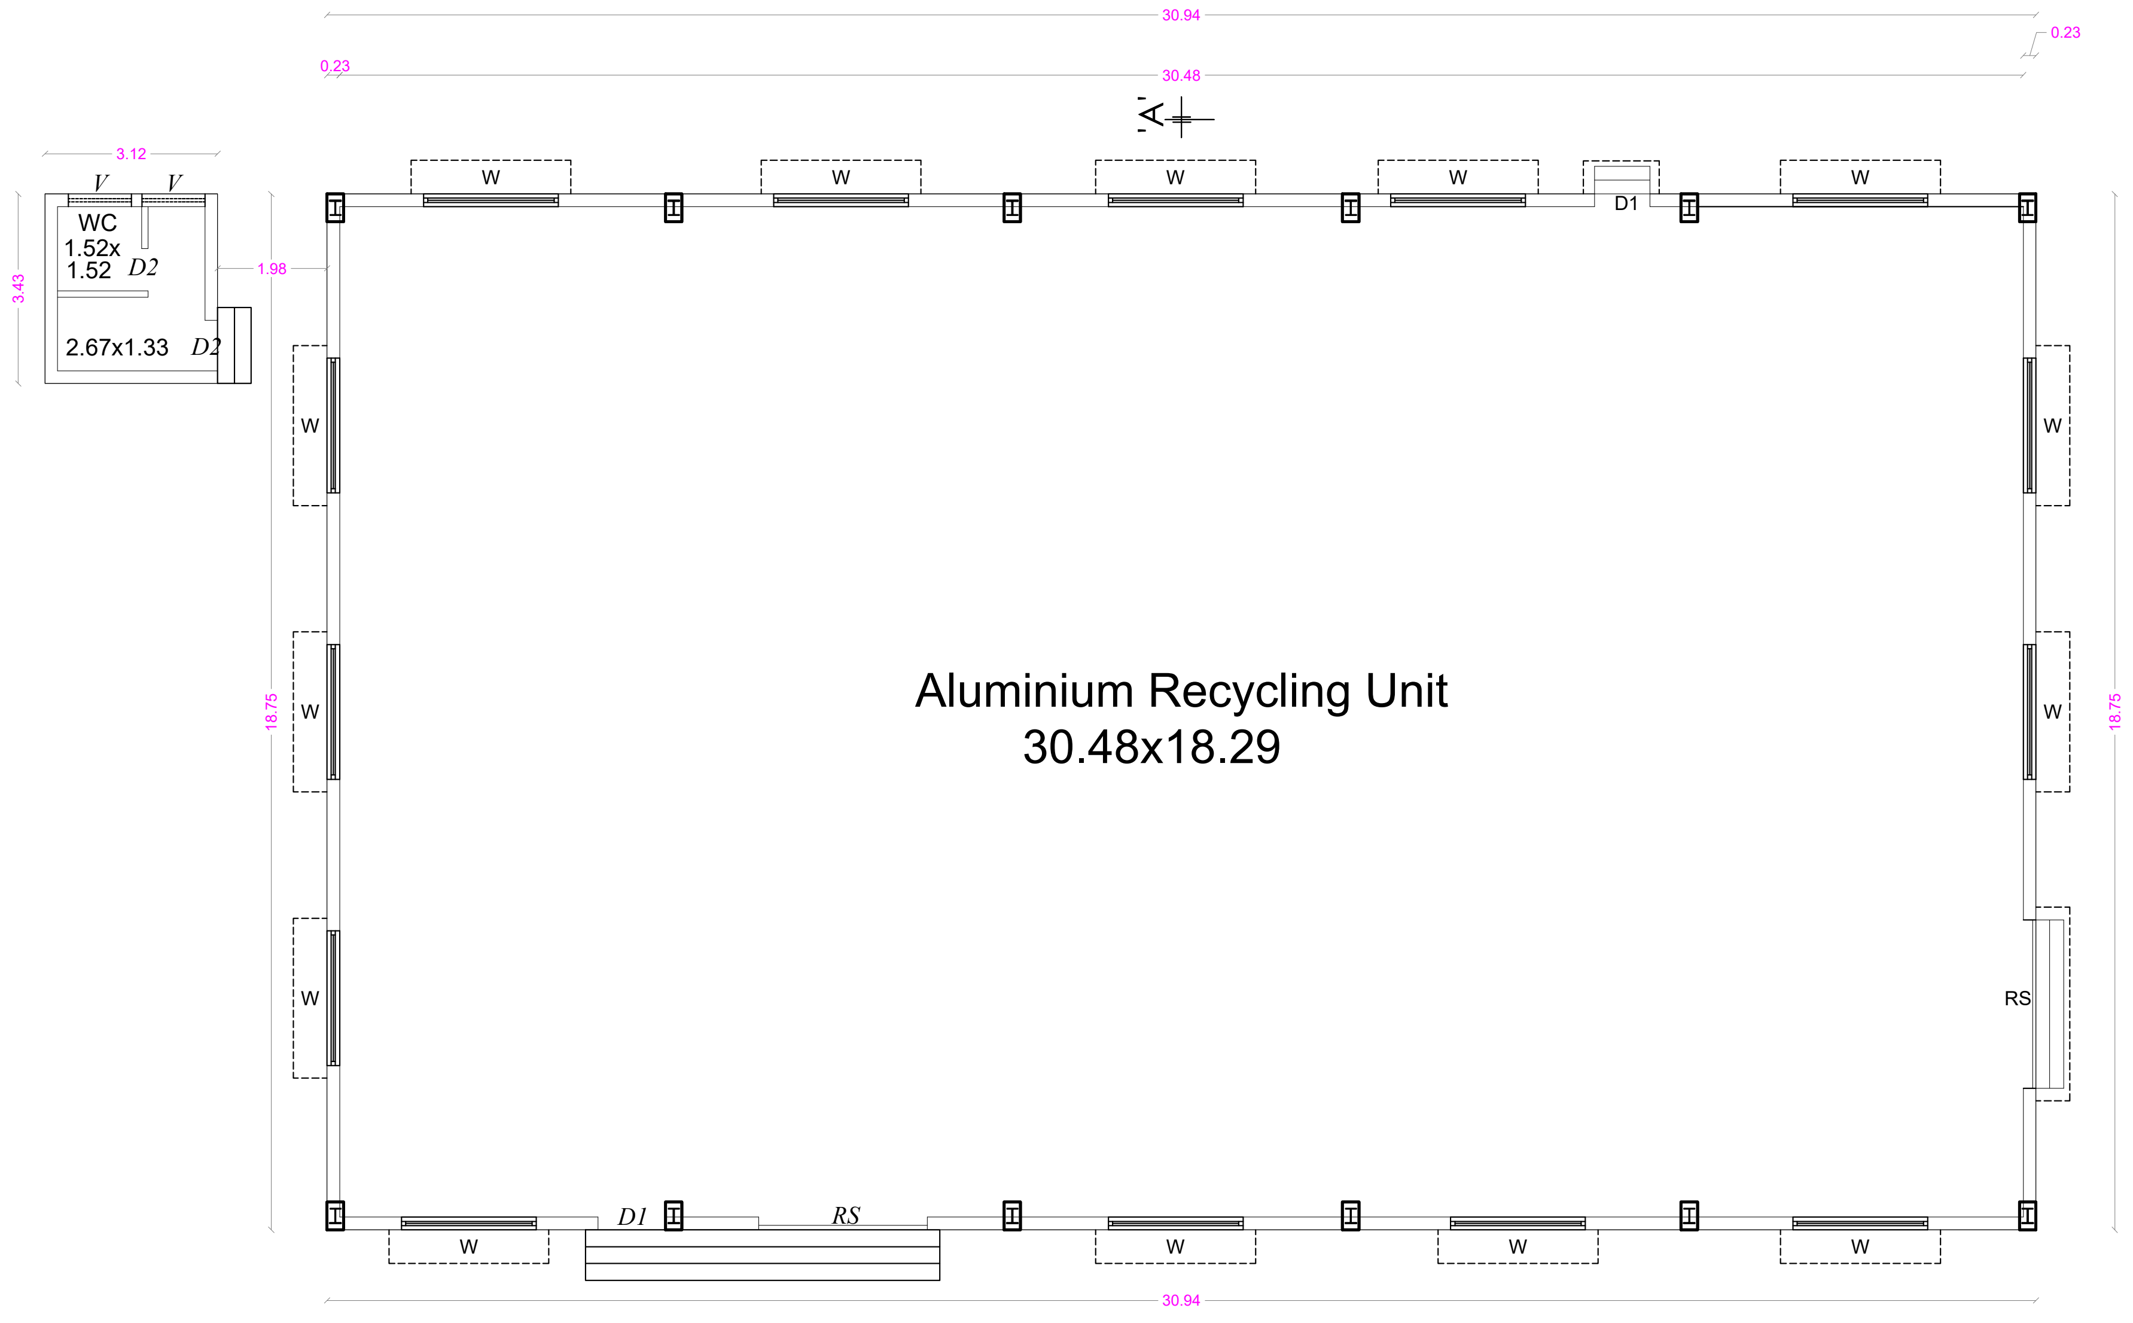

GROUND FLOOR PLAN

SNR SONS CHARITABLE TRUST

SRI RAMAKRISHNA ENGINEERING COLLEGE
COIMBATORE - 22

AREA STATEMENT

18. DRIVERS REST ROOM

FLOOR NAME	FSI Area SQM	Non FSI SQM	TOTAL SQM
GROUND FLOOR	236.16	----	236.16

TOTAL F.S.I. AREA	236.16 Sqm
HEIGHT OF THE BUILDING	5.00 m

19. GENERAL STORES

FLOOR NAME	FSI Area SQM	Non FSI SQM	TOTAL SQM
GROUND FLOOR	512.93	----	512.93

TOTAL F.S.I. AREA	512.93 Sqm
HEIGHT OF THE BUILDING	5.50 m

20. ALUMINIUM RECYCLING UNIT

FLOOR NAME	FSI Area SQM	Non FSI SQM	TOTAL SQM
GROUND FLOOR	590.64	----	590.64

TOTAL F.S.I. AREA	590.64 Sqm
HEIGHT OF THE BUILDING	8.40 m

SCHEDULE OF JOINERY

		METRE
RS	ROLLING SHUTTER	3.05 x 4.88
RS1	ROLLING SHUTTER	3.05 x 2.40
D	DOOR	1.22 x 2.10
D1	DOOR	1.07 x 2.10
D2	DOOR	0.76 x 2.10
W	WINDOW	1.83 x 1.50
W2	WINDOW	1.83 x 1.20
V	VENTILATOR	1.83 x 0.61
V1	VENTILATOR	0.90 x 0.61

16/6/24
JOINT DIRECTOR (Incharge)
DISTRICT TOWN AND COUNTRY PLANNING.
COIMBATORE.
14/6/24

N.S. PANNEERSELVAM
M.I.S.E.,M.E.,(Struct).,A.M.I.E.,A.I.V.,
Chartered Structural Engineer & Valuer
CB/ISE/LM/229
SPU & ASSOCIATES
Engineers, Valuers& Builders & Surveyors,
282-A, Perur ,Main Road
Selvapuram,Coimbatore - 641 026
Coimbatore LPA/SE/
GR /19/03/006

STRUCTURAL ENGINEER

For SNR SONS CHARITABLE TRUST
C.V RAMKUMAR
CHIEF EXECUTIVE

APPLICANT

C. NATARAJAN, B.E.,
Consulting Engineer
NAVEEN ASSOCIATES
364, Second St., Extension
Gandhipuram, Coimbatore - 641 012.
COIMBATORE LPA / RE /
GR-I / 19 / 03 / 002

LBS/ REGISTERED ENGINEER

PLAN SHOWING THE EXISTING BUILDING IN S.F. No : 420/1A, 421/1, 421/2C, 422/1A, 1B, 2, 424, 433, 434, 435, 436, 437/1, 2A, 2B2, 438/1, 2C, 440/2, 442/1A, 1B, 2B, 443/2A2, 2B, 444/2A, 2B, 445/2, 446/1B,2B, 2C, 2D, 447/1,2, 448/1 & 2 AT CHINNAVEDAMPATTI VILLAGE, COIMBATORE CORPORATION. SCALE 1: 100

CHINNAVEDAMPATTI D.D. PLAN No : 8

ONLINE APPLICATION No:
SWP/BPA/210228/2024

N

SHEET No : 57

SNR SONS CHARITABLE TRUST

SRI RAMAKRISHNA ENGINEERING COLLEGE
COIMBATORE - 22

PARKING SHED - [CAR PARKING & TWO WHEELERS PARKING SHEDS

AREA STATEMENT

21 - CAR PARKING SHED

FLOOR NAME	FSI Area SQM	Non FSI SQM	TOTAL SQM
GROUND FLOOR	483.32	----	483.32

TOTAL F.S.I. AREA 483.32 Sqm

HEIGHT OF THE BUILDING 3.35 m

22 - COLLEGE TWO-WHEELER SHED

FLOOR NAME	FSI Area SQM	Non FSI SQM	TOTAL SQM
GROUND FLOOR	336.44	----	336.44

TOTAL F.S.I. AREA 336.44 Sqm

HEIGHT OF THE BUILDING 3.30 m

23. TWO WHEELER PARKING - 3 & 4

FLOOR NAME	FSI Area SQM	Non FSI SQM	TOTAL SQM
GROUND FLOOR	162.25	----	162.25

TOTAL F.S.I. AREA 162.25 Sqm

HEIGHT OF THE BUILDING 3.10 m

24. TWO WHEELER PARKING - 5 & 6

FLOOR NAME	FSI Area SQM	Non FSI SQM	TOTAL SQM
GROUND FLOOR	134.54	----	134.54

TOTAL F.S.I. AREA 134.54 Sqm

HEIGHT OF THE BUILDING 3.10 m

23.TWO WHEELER PARKING - 3 & 4

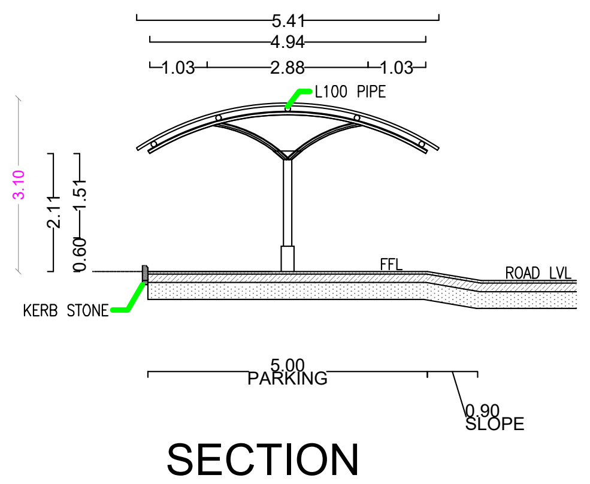

SECTION
Two Wheeler Parking - 3 & 4

N

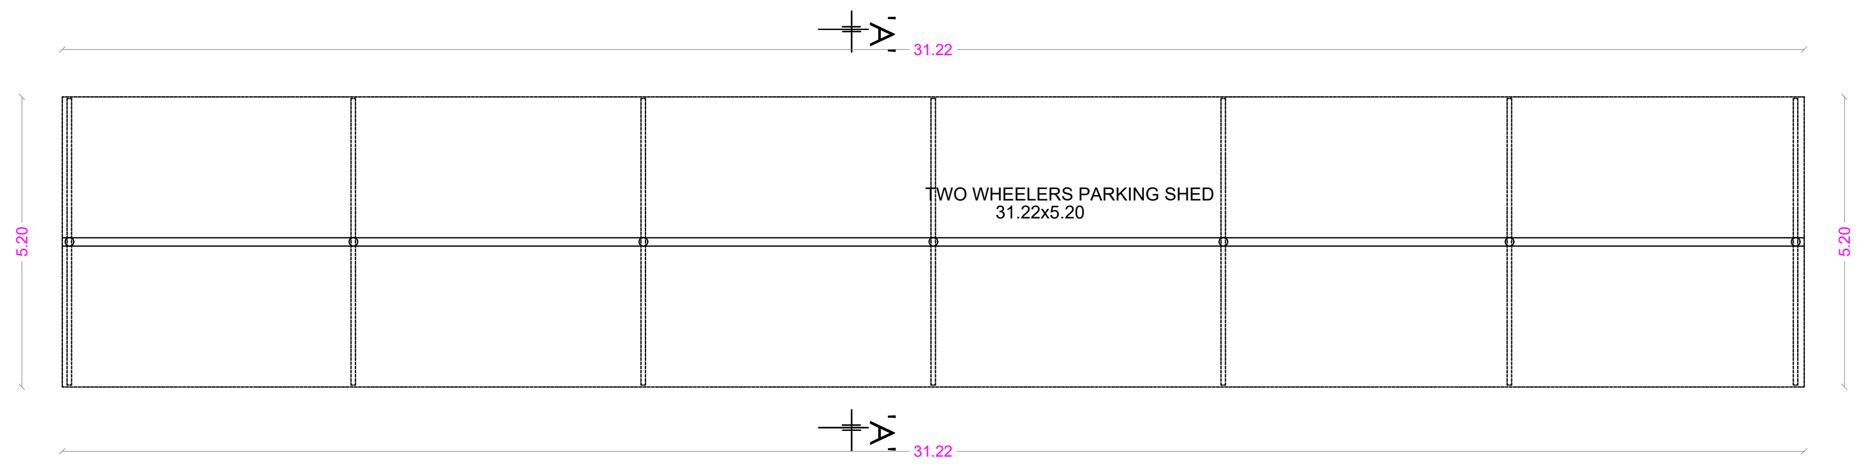

TWO WHEELER PARKING - 3 & 4

24. TWO WHEELER PARKING - 5 & 6

N

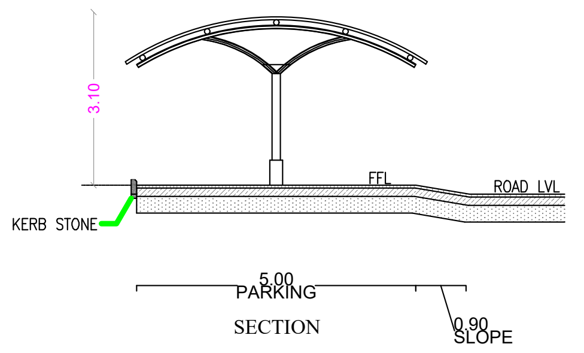

SECTION

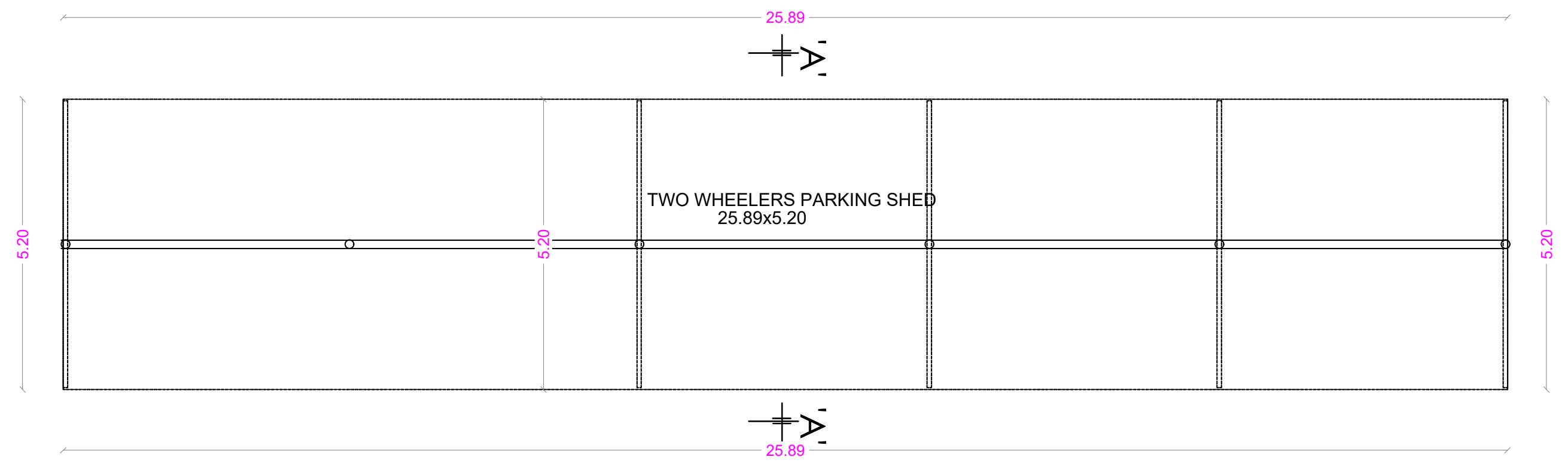

TWO WHEELER PARKING - 5 & 6

22. COLLEGE TWO-WHEELER SHED

N

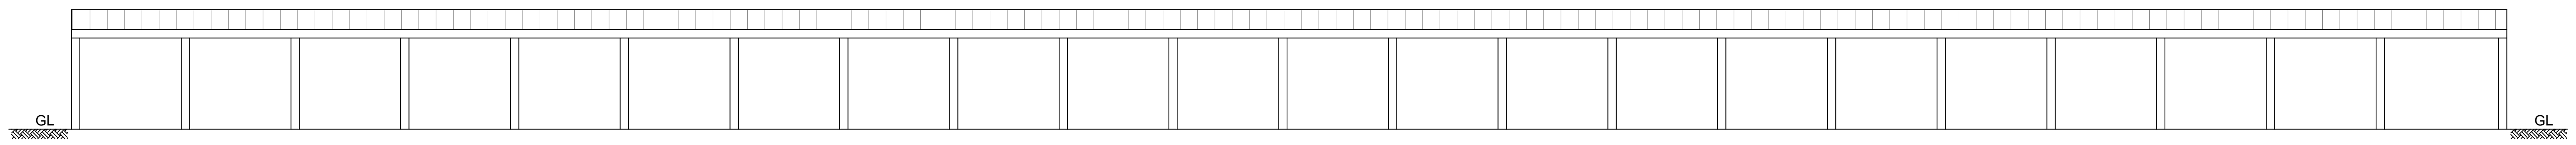

ELEVATION

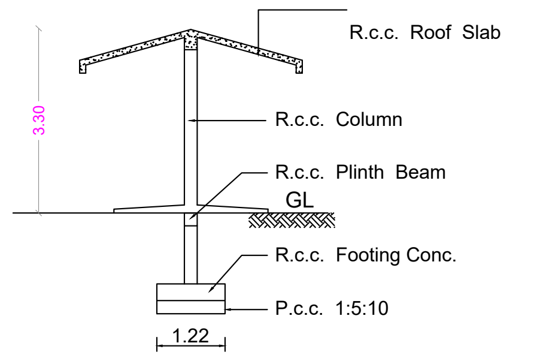

SECTION ON - A-A
COLLEGE TWO-WHEELER SHED

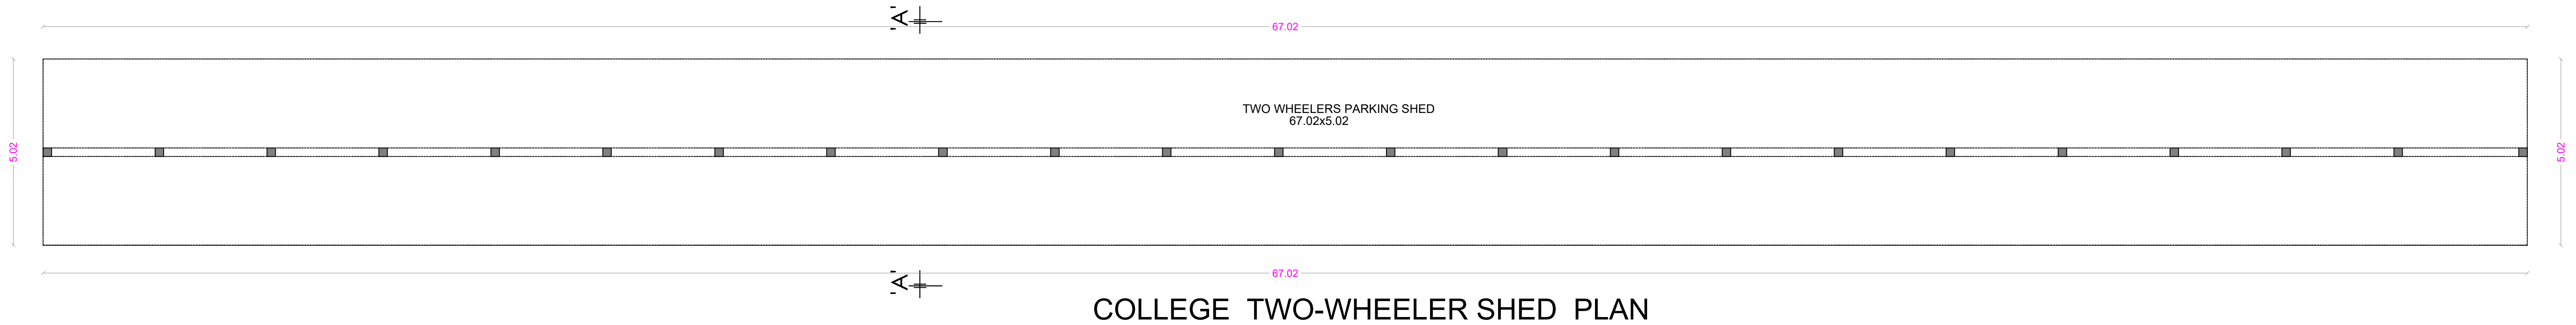

COLLEGE TWO-WHEELER SHED PLAN

21. CAR PARKING SHED

N

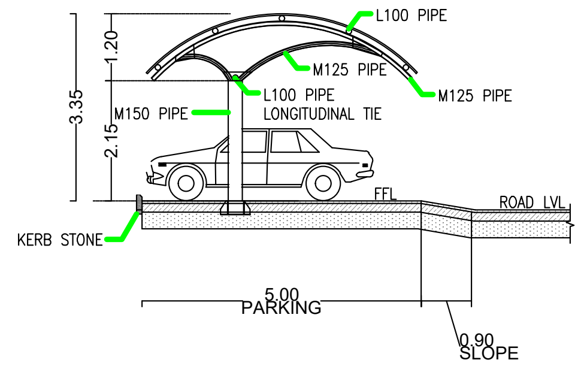

CAR PARKING SECTION

JOINT DIRECTOR (Incharge)
DISTRICT TOWN AND COUNTRY PLANNING.
COIMBATORE.
16/6/24
14/6/24

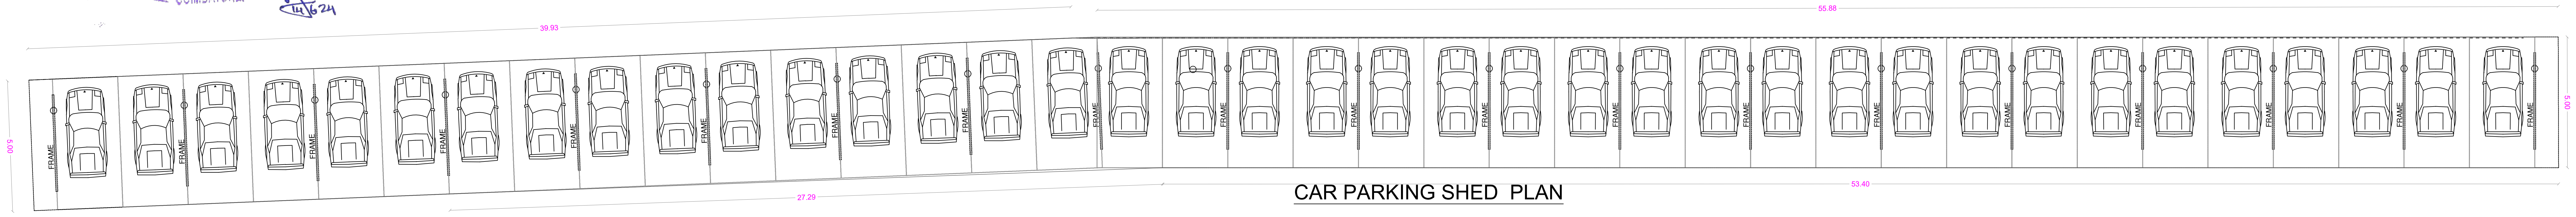

CAR PARKING SHED PLAN

N.S. PANNEERSELVAM
M.I.S.E.,M.E.,(Struct).,A.M.I.E.,A.I.V.,
Chartered Structural Engineer & Valuer
CB/ISE/LM/229
SPU & ASSOCIATES
Engineers, Valuers& Builders & Surveyors,
282-A, Perur ,Main Road
Selvapuram,Coimbatore - 641 026
Coimbatore LPA/SE/
GR /19/03/006

STRUCTURAL ENGINEER

For SNR SONS CHARITABLE TRUST
C.V RAMKUMAR
CHIEF EXECUTIVE

APPLICANT

C. NATARAJAN, B.E.,
Consulting Engineer
NAVEEN ASSOCIATES
364, Second St., Extension
Gandhipuram, Coimbatore - 641 012.
COIMBATORE LPA / RE /
GR-I / 19 / 03 / 002

LBS/ REGISTERED ENGINEER

PLAN SHOWING THE EXISTING BUILDING IN S.F. No : 420/1A, 421/1, 421/2C, 422/1A, 1B, 2, 424, 433, 434, 435, 436, 437/1, 2A, 2B2, 438/1, 2C, 440/2, 442/1A, 1B, 2B, 443/2A2, 2B, 444/2A, 2B, 445/2, 446/1B,2B, 2C, 2D, 447/1,2, 448/1 & 2 AT CHINNAVEDAMPATTI VILLAGE, COIMBATORE CORPORATION. SCALE 1: 100
CHINNAVEDAMPATTI D.D. PLAN No : 8

ONLINE APPLICATION No:
SWP/BPA/210228/2024

26. STAFF DINING

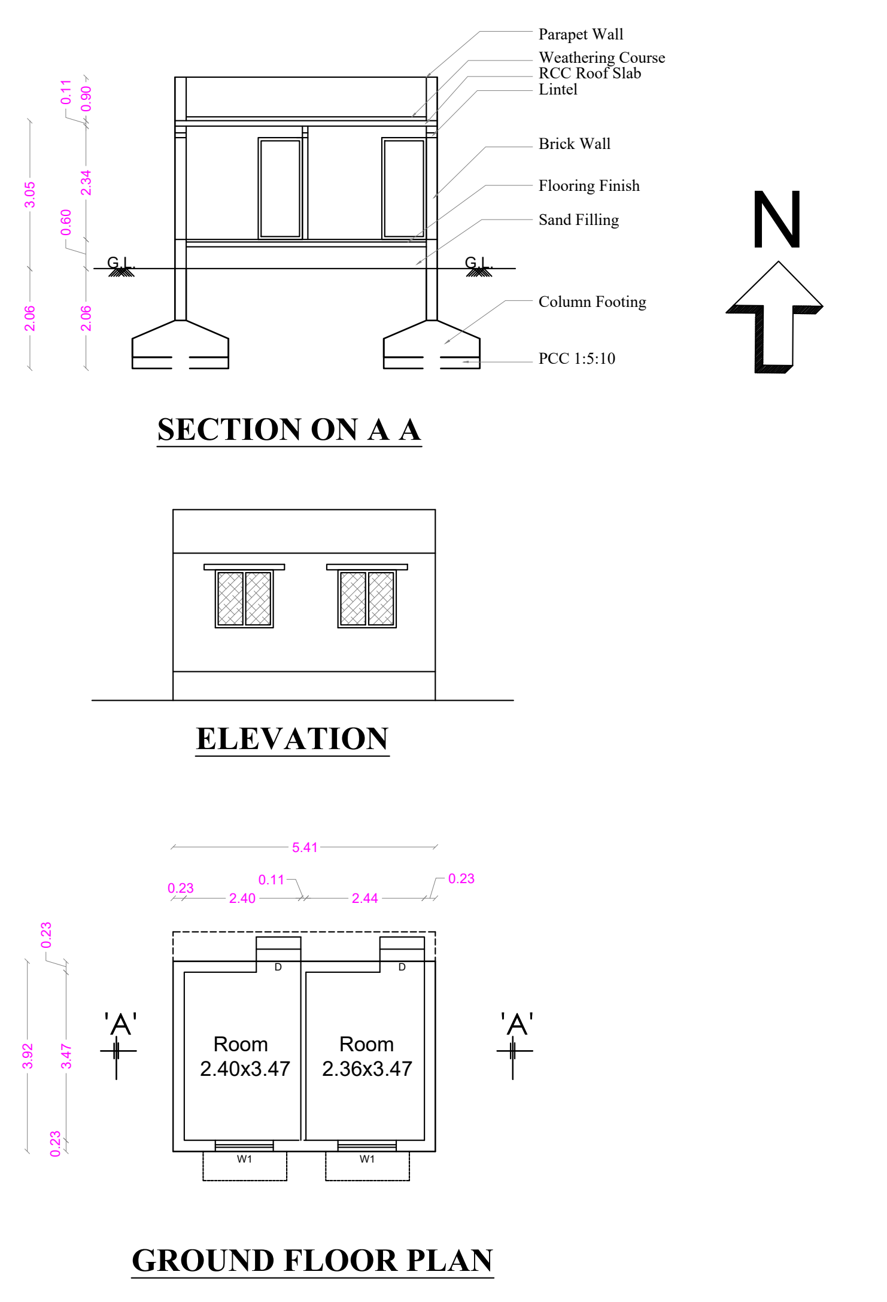

28. LADIES HOSTEL VISITORS ROOM

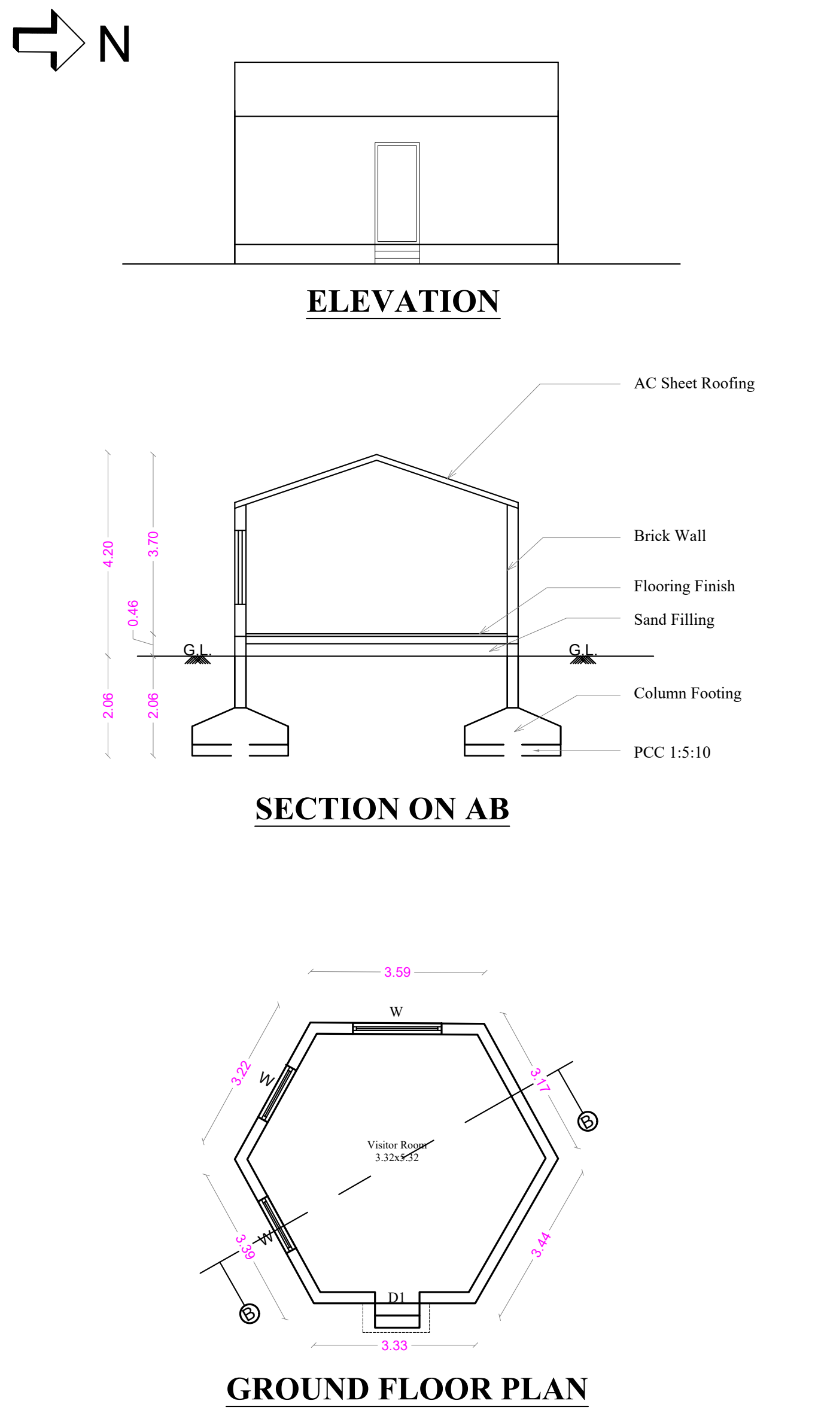

29. LADIES HOSTEL - VISITOR TOILET

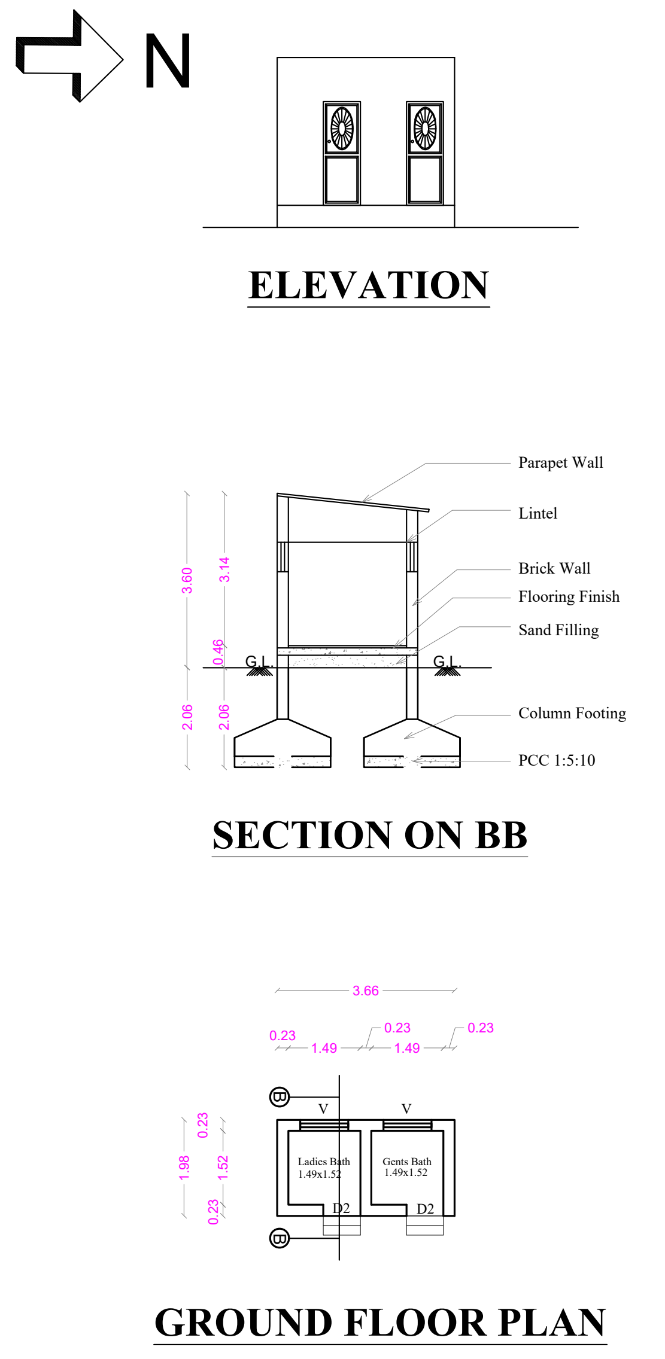

30. TOILET BLOCK

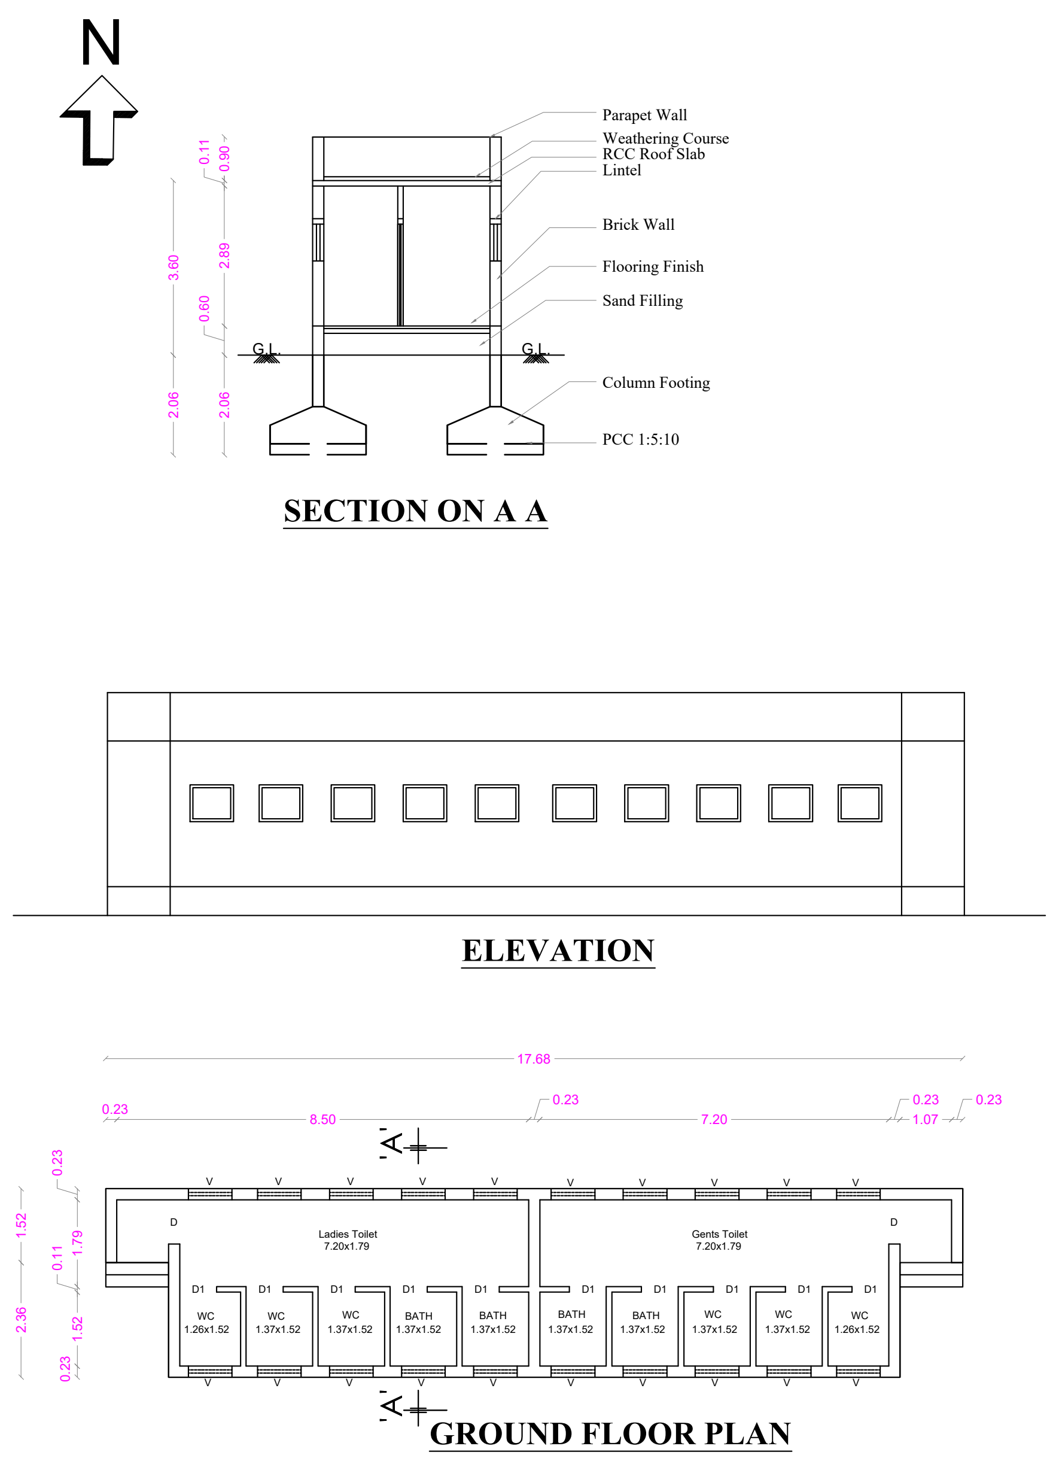

31. PUMP ROOM

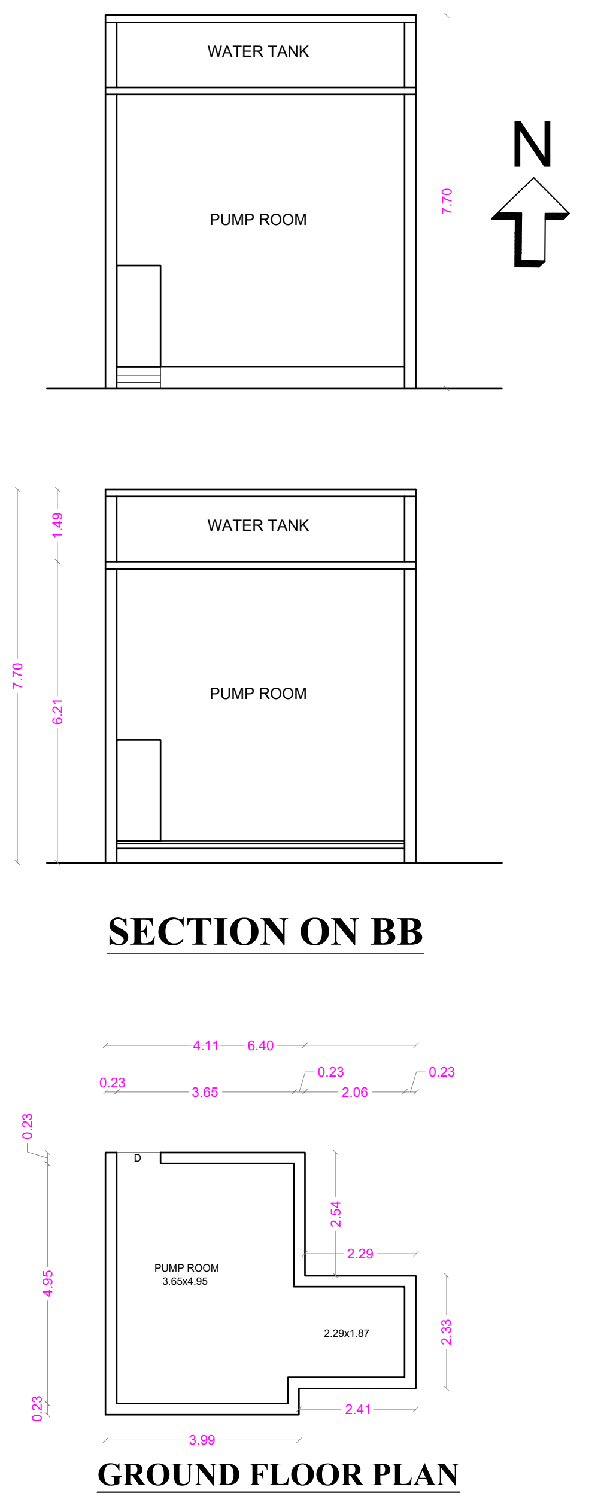

25. MEDITATION HALL

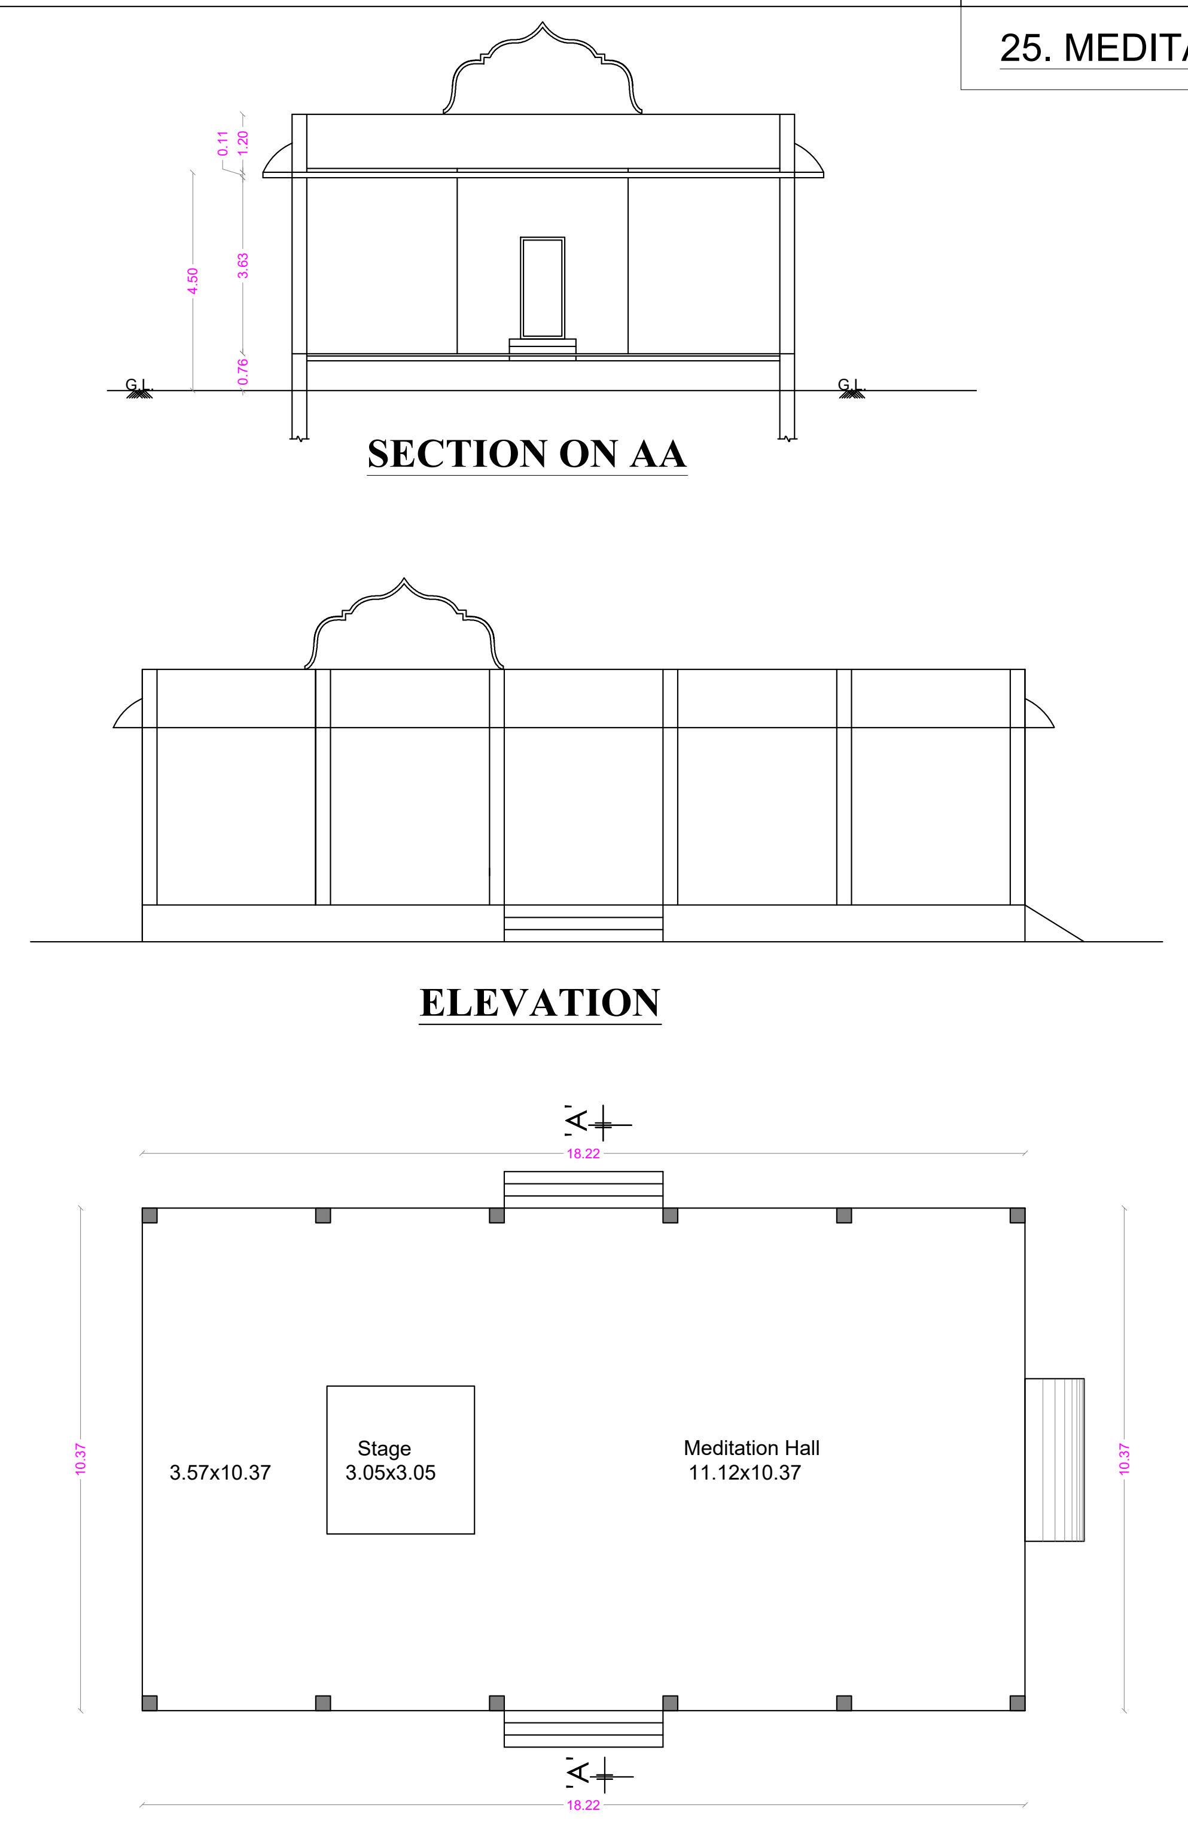

27. SERVANT ROOM

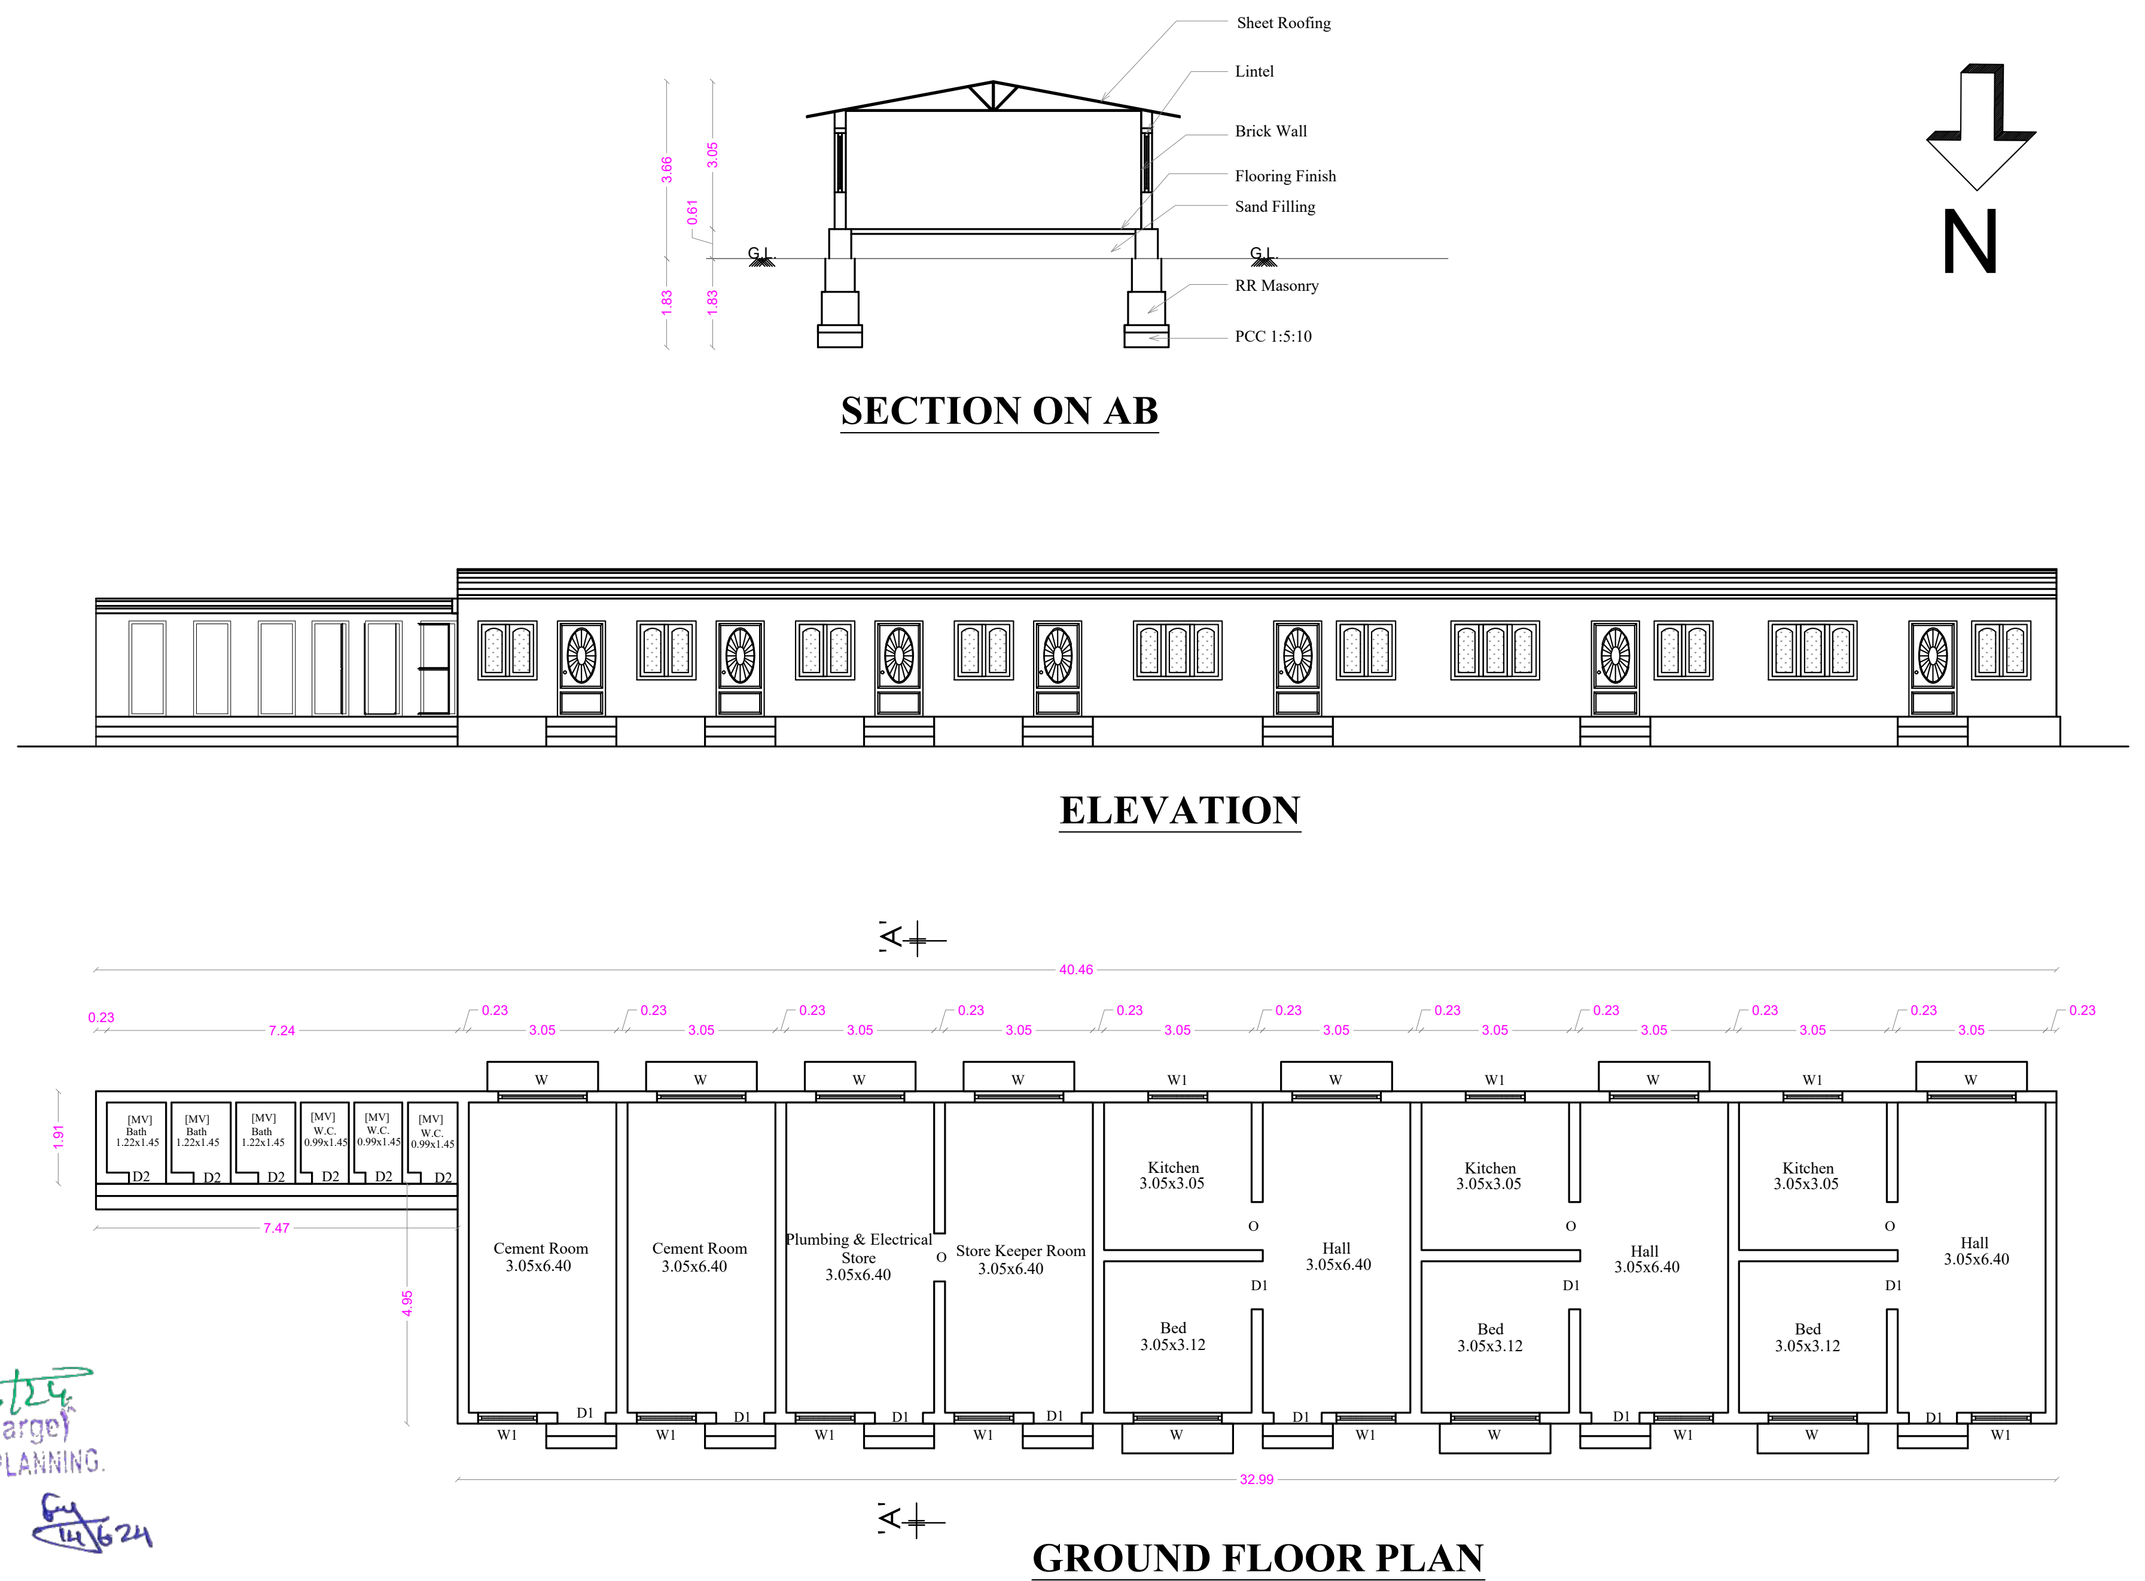

32. WATCHMEN ROOM

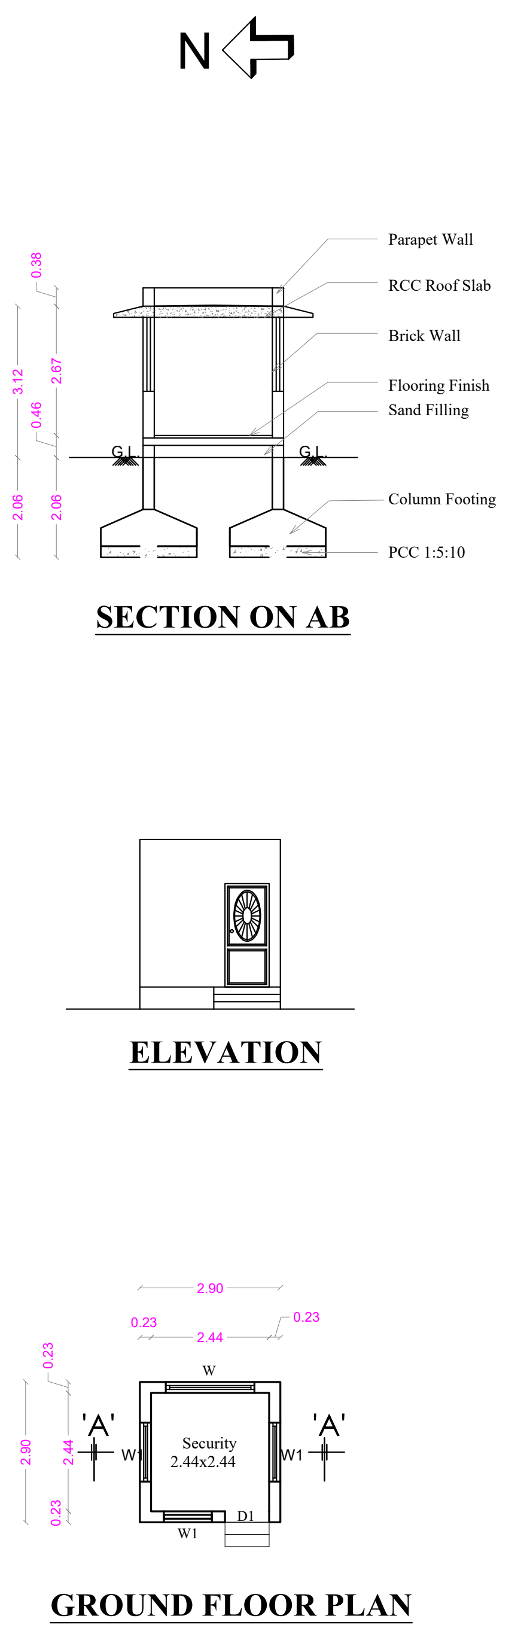

JOINT DIRECTOR (Incharge)
DISTRICT TOWN AND COUNTRY PLANNING.
COIMBATORE.
16/6/24
14/6/24

SHEET No : 58

SNR SONS CHARITABLE TRUST

SRI RAMAKRISHNA ENGINEERING COLLEGE
COIMBATORE - 22

25. TEMPLE, 26. ARCHAR HOME, 27. SERVANT ROOM, 28. VISITORS ROOM, 28. TOILET
29. VISITORS TOILET,30. TOILET, 31. PUMP ROOM
32. WATCHMEN ROOM

AREA STATEMENT

25 - MEDITATION HALL

FLOOR NAME	FSI Area SQM	Non FSI SQM	TOTAL SQM
GROUND FLOOR	188.92	----	188.92

TOTAL F.S.I. AREA 188.92 Sqm
HEIGHT OF THE BUILDING 4.50 m

26 - STAFF DINING

FLOOR NAME	FSI Area SQM	Non FSI SQM	TOTAL SQM
GROUND FLOOR	21.23	----	21.23

TOTAL F.S.I. AREA 21.23 Sqm
HEIGHT OF THE BUILDING 3.05 m

27 - SERVANT ROOM

FLOOR NAME	FSI Area SQM	Non FSI SQM	TOTAL SQM
GROUND FLOOR	240.50	----	240.50

TOTAL F.S.I. AREA 240.50 Sqm
HEIGHT OF THE BUILDING 3.66 m

28 - LADIES HOSTEL VISITORS ROOM

FLOOR NAME	FSI Area SQM	Non FSI SQM	TOTAL SQM
GROUND FLOOR	29.27	----	29.27

TOTAL F.S.I. AREA 29.27 Sqm
HEIGHT OF THE BUILDING 4.20 m

29 - LADIES HOSTEL VISITORS TOILET

FLOOR NAME	FSI Area SQM	Non FSI SQM	TOTAL SQM
GROUND FLOOR	7.25	----	7.25

TOTAL F.S.I. AREA 7.25 Sqm
HEIGHT OF THE BUILDING 3.60 m

30 - TOILET BLOCK

FLOOR NAME	FSI Area SQM	Non FSI SQM	TOTAL SQM
GROUND FLOOR	62.58	----	62.58

TOTAL F.S.I. AREA 62.58 Sqm
HEIGHT OF THE BUILDING 3.60 m

31 - PUMP ROOM

FLOOR NAME	FSI Area SQM	Non FSI SQM	TOTAL SQM
GROUND FLOOR	27.48	----	27.48

TOTAL F.S.I. AREA 27.48 Sqm
HEIGHT OF THE BUILDING 7.70 m

32 - WATCHMEN ROOM

FLOOR NAME	FSI Area SQM	Non FSI SQM	TOTAL SQM
GROUND FLOOR	8.38	----	8.38

TOTAL F.S.I. AREA 8.38 Sqm
HEIGHT OF THE BUILDING 3.12 m

SCHEDULE OF JOINERY

		METRE
RS	ROLLING SHUTTER	3.05 x 2.40
D	DOOR	1.07 x 2.40
D1	DOOR	0.91 x 2.10
D2	DOOR	0.76 x 2.10
W	WINDOW	1.83 x 1.50
W1	WINDOW	1.20 x 1.50
V	VENTILATOR	1.83 x 0.61
V1	VENTILATOR	0.90 x 0.61

N.S. PANNEERSELVAM
M.I.S.E.,M.E.,(Struct).,A.M.I.E.,A.I.V.,
Chartered Structural Engineer & Valuer
CB/ISE/LM/229
SPU & ASSOCIATES
Engineers, Valuers& Builders & Surveyors,
282-A, Perur ,Main Road
Selvapuram,Coimbatore - 641 026
Coimbatore LPA/SE/
GR /19/03/006

STRUCTURAL ENGINEER

For SNR SONS CHARITABLE TRUST
C.V RAMKUMAR
CHIEF EXECUTIVE

APPLICANT

C. NATARAJAN, B.E.,
Consulting Engineer
NAVEEN ASSOCIATES
364, Second St., Extension
Gandhipuram, Coimbatore - 641 012.
COIMBATORE LPA / RE /
GR-I / 19 / 03 / 002

LBS/ REGISTERED ENGINEER

SHEET No : 59

PLAN SHOWING THE PROPOSED BUILDING IN S.F. No : 420/1A, 421/1, 421/2C, 422/1A, 1B, 2, 424, 433, 434, 435, 436, 437/1, 2A, 2B2, 438/1, 2C, 440/2, 442/1A, 1B, 2B, 443/2A2, 2B, 444/2A, 2B, 445/2, 446/1B,2B, 2C, 2D, 447/1,2, 448/1 & 2 AT CHINNAVEDAMPATTI VILLAGE, COIMBATORE CORPORATION.

SCALE 1: 100

CHINNAVEDAMPATTI D.D. PLAN No : 8

ONLINE APPLICATION No:
SWP/BPA/210228/2024

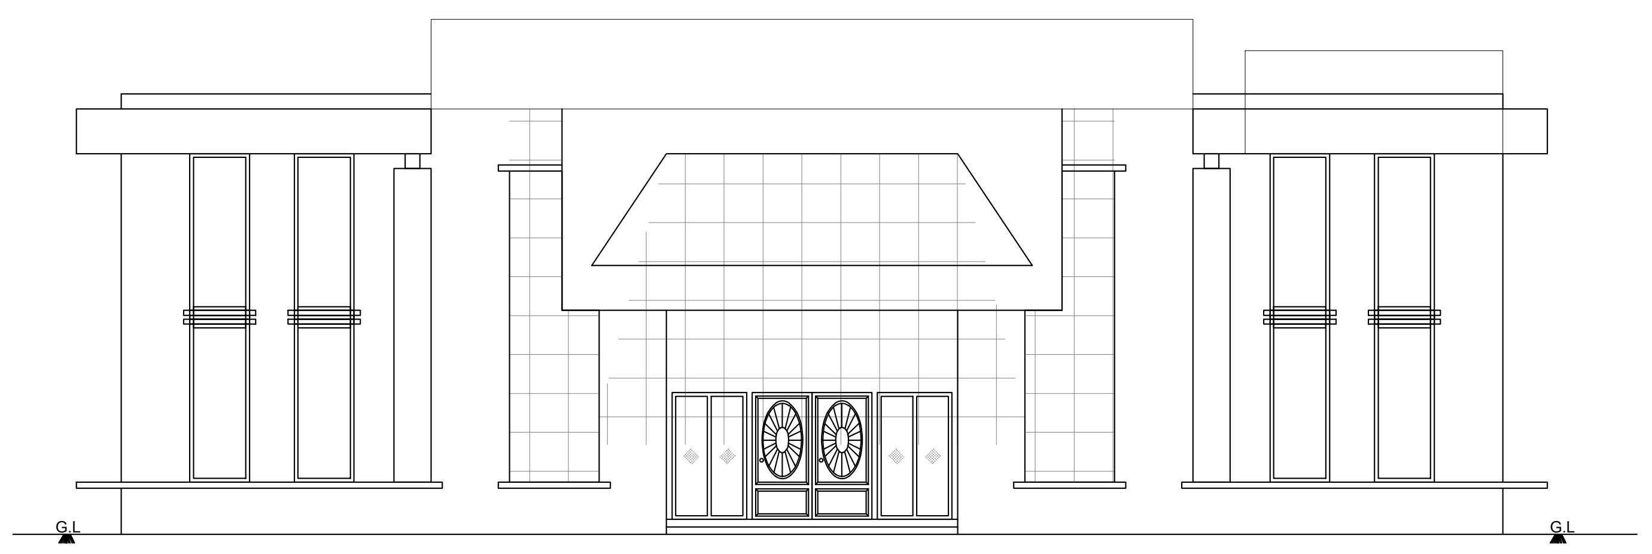

FRONT ELEVATION

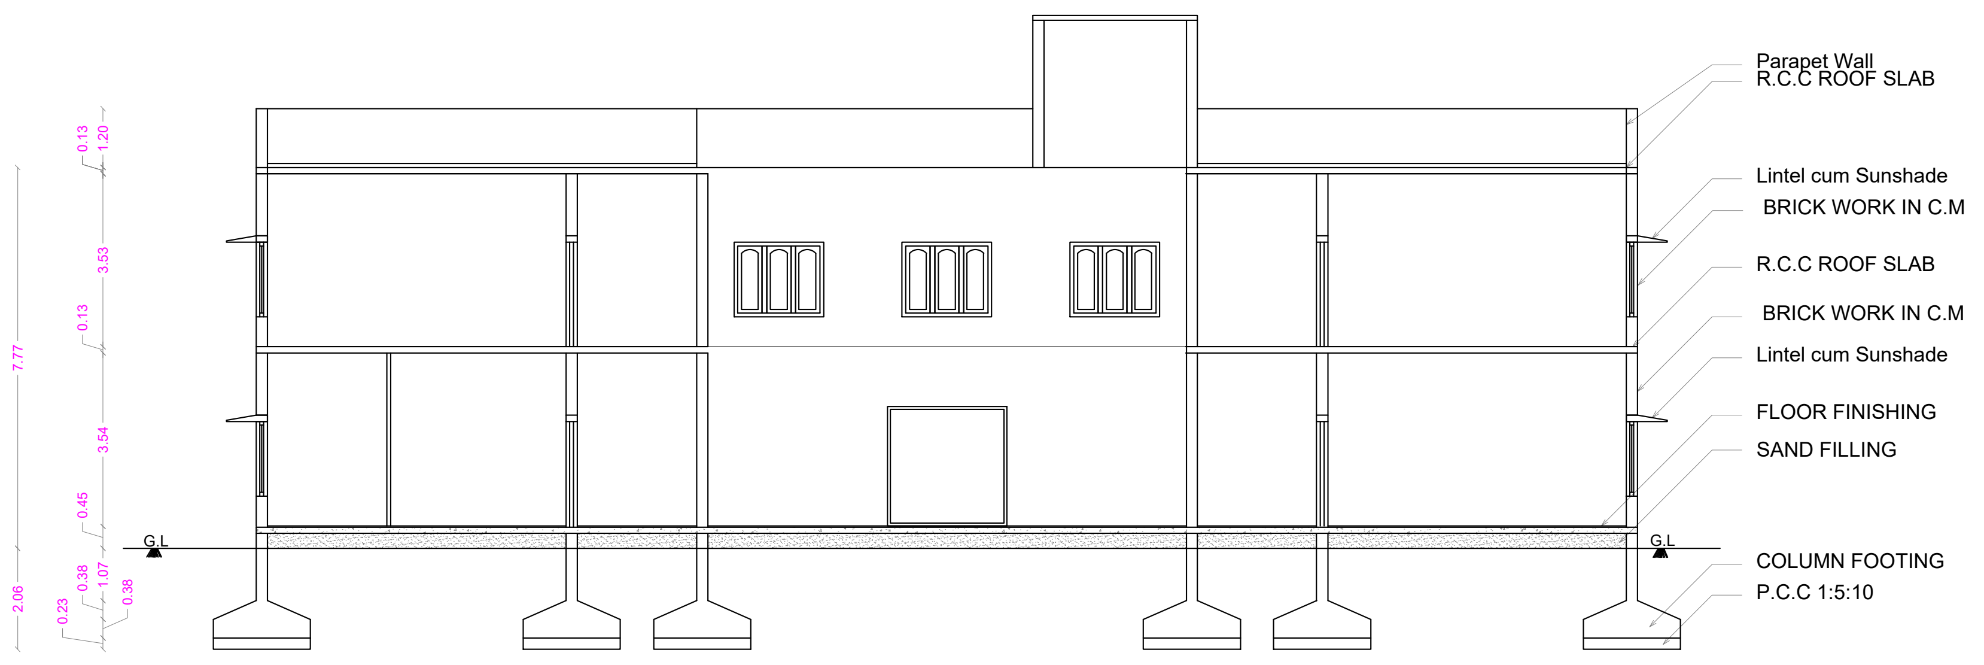

SECTION ON A A

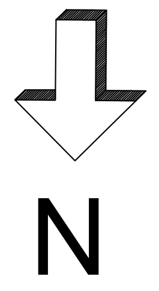

JOINT DIRECTOR (Incharge)
DISTRICT TOWN AND COUNTRY PLANNING.
COIMBATORE.
16/6/24
14/6/24

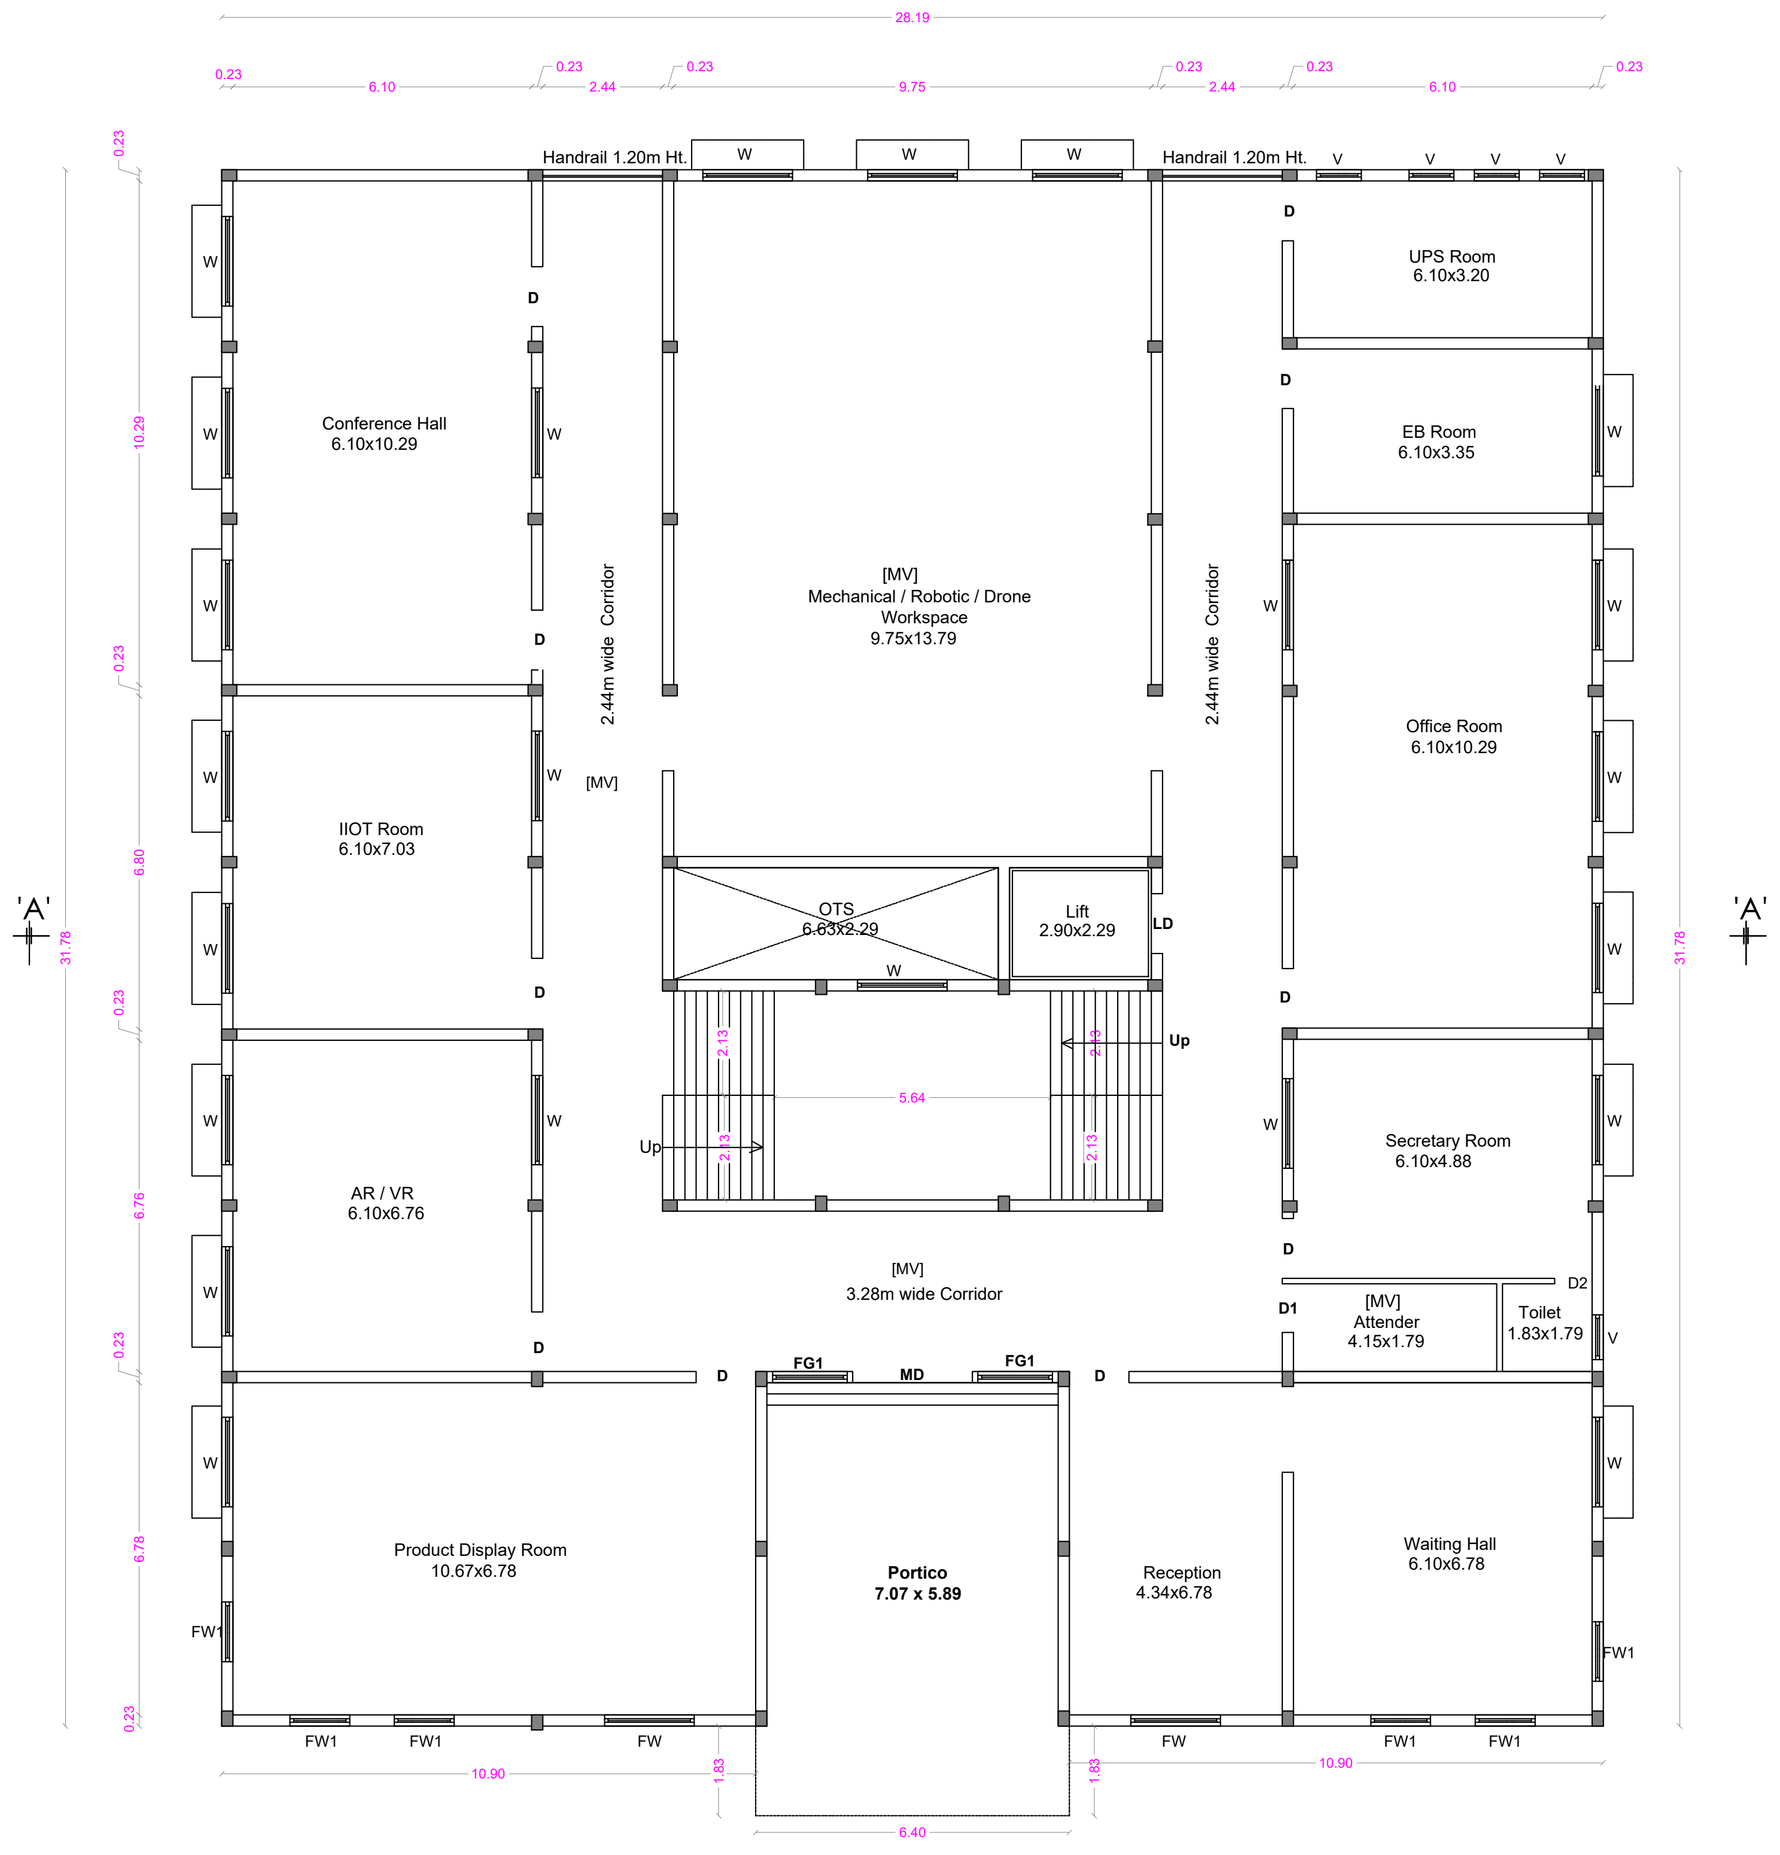

GROUND FLOOR PLAN

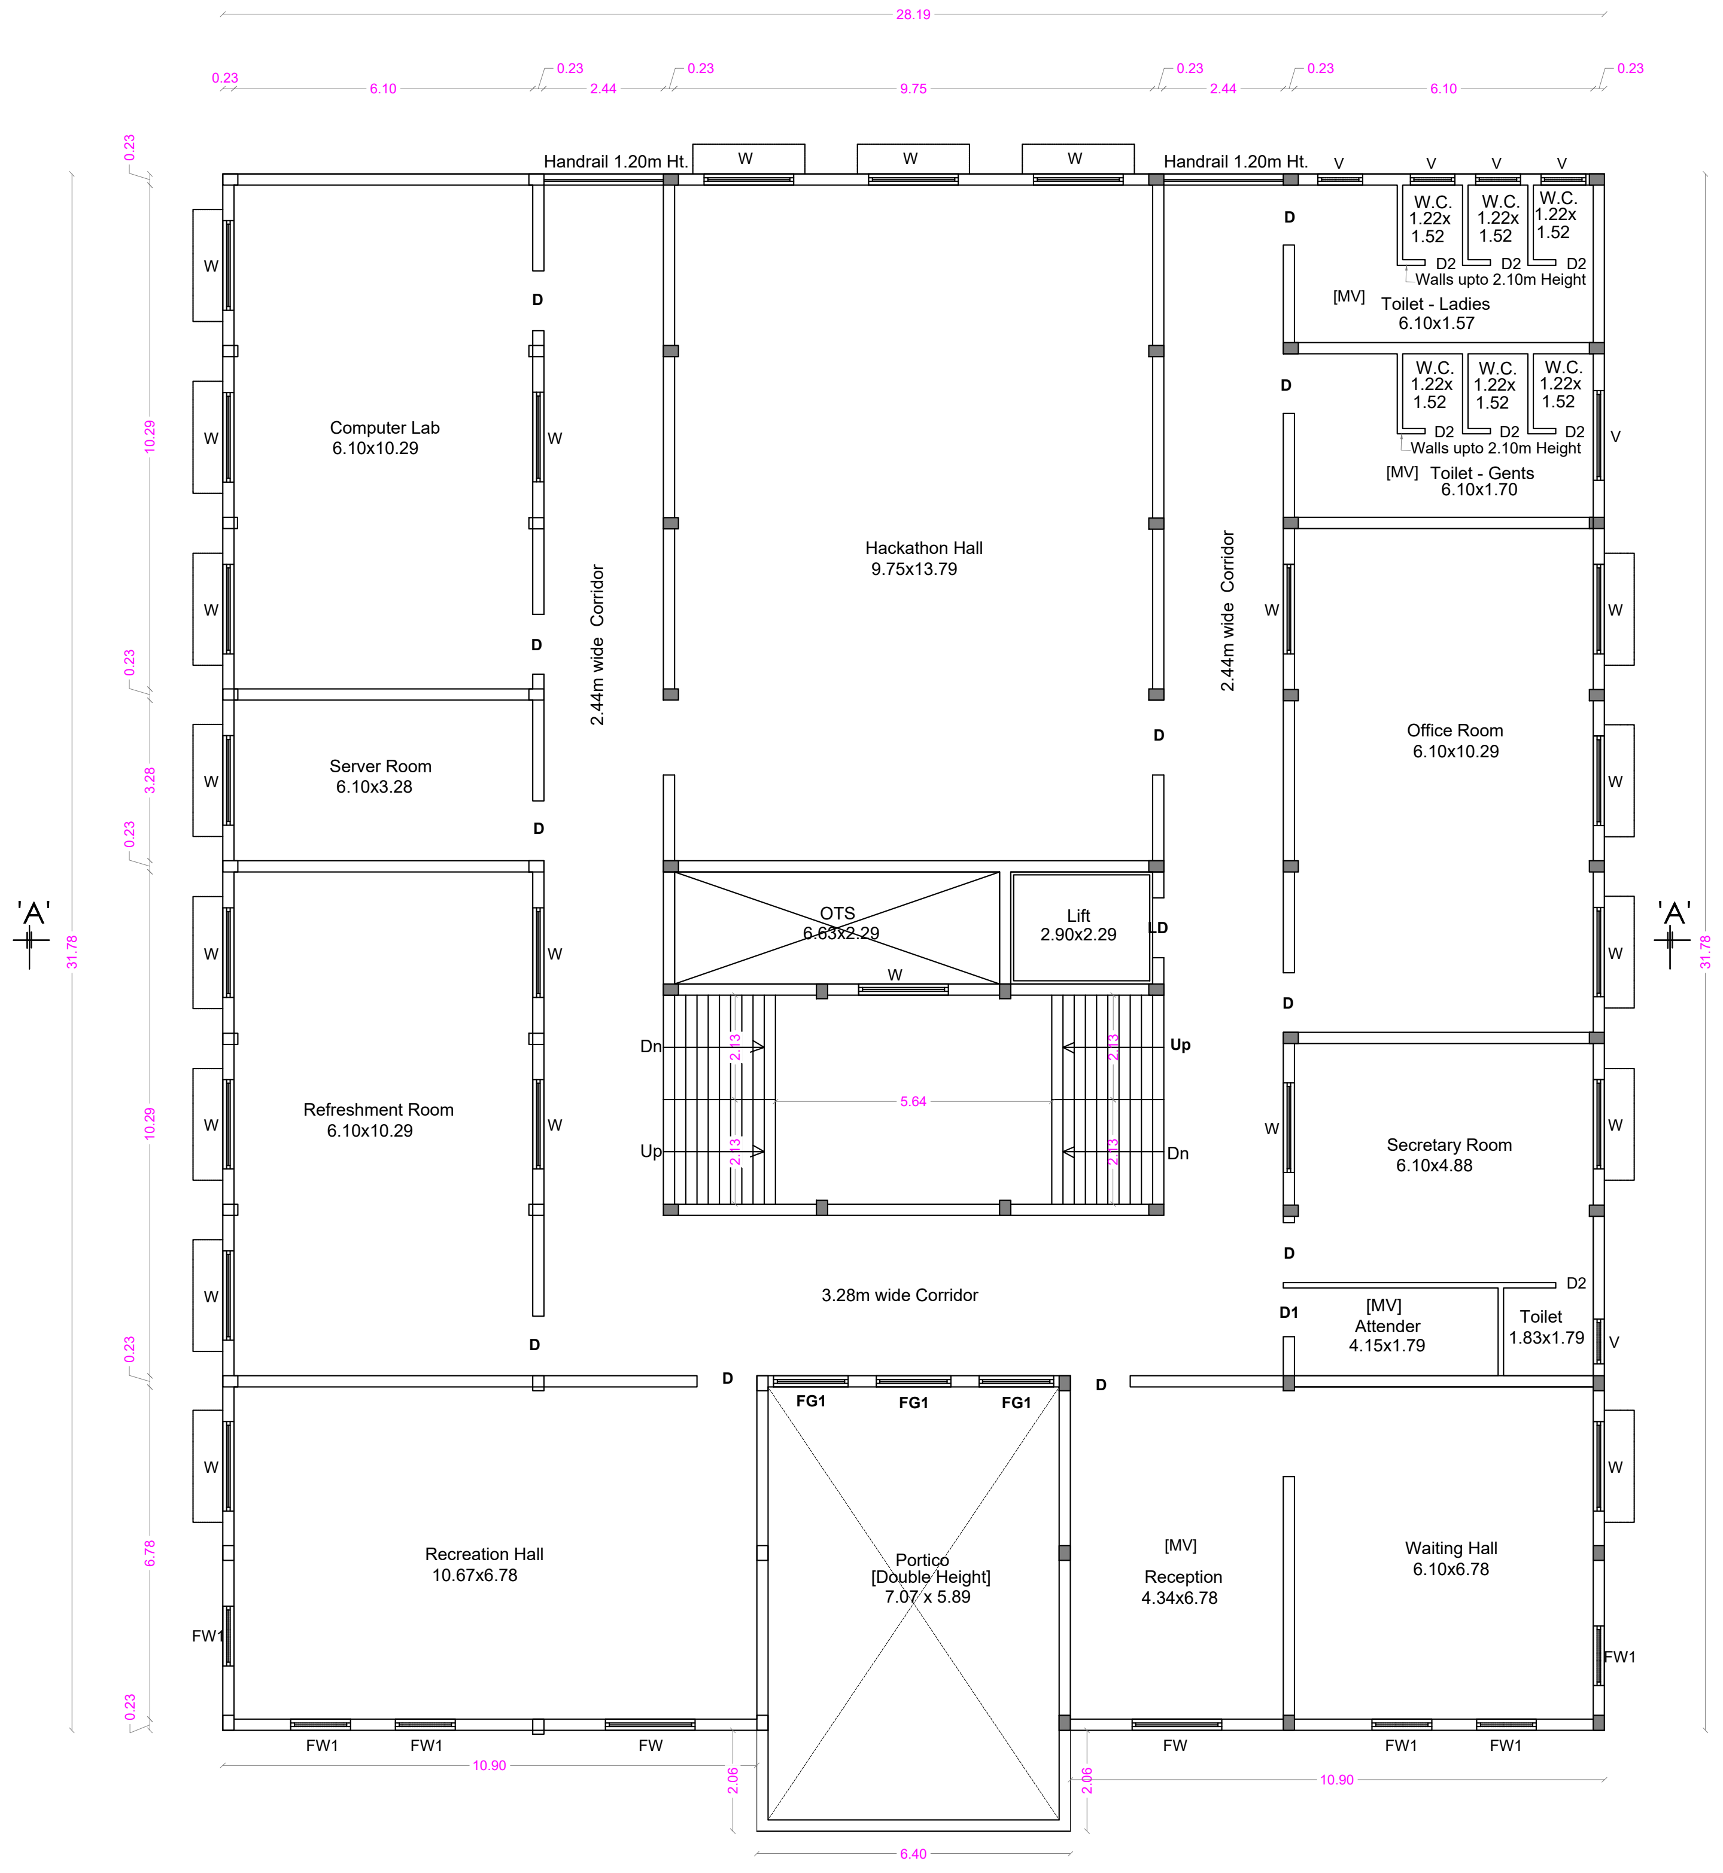

FIRST FLOOR PLAN

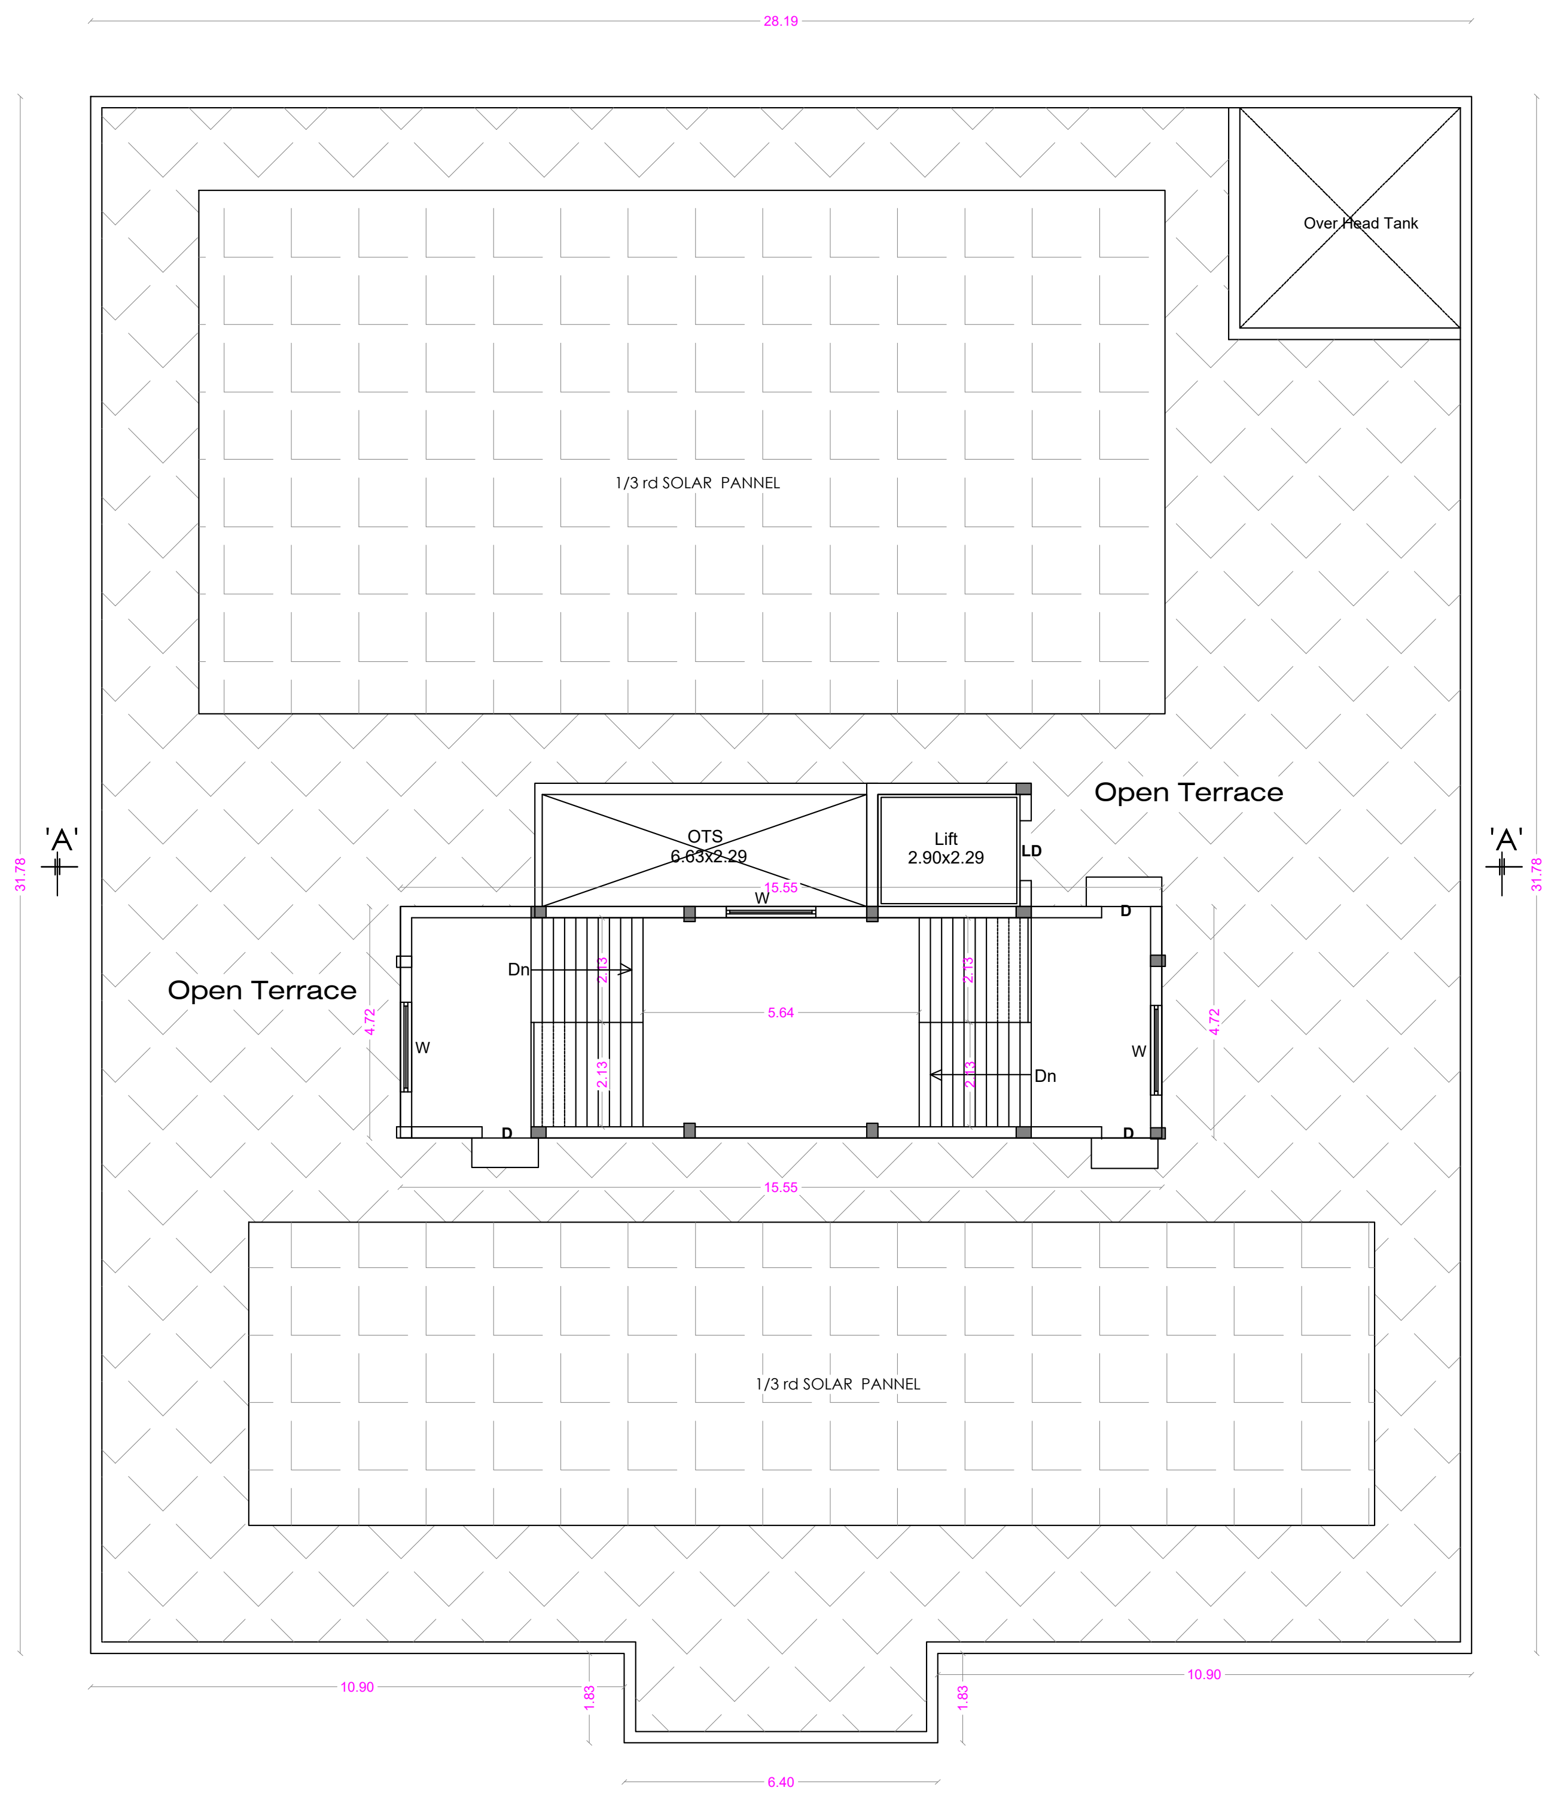

TERRACE FLOOR PLAN

SNR SONS CHARITABLE TRUST

SRI RAMAKRISHNA ENGINEERING COLLEGE
COIMBATORE - 22

33. SREC COIN BLOCK

AREA STATEMENT

33. SREC COIN BLOCK			
FLOOR NAME	FSI Area SQM	Non FSI SQM	TOTAL SQM
GROUND FLOOR	892.60	----	892.60
FIRST FLOOR	892.60	----	892.60
TERRACE FLOOR	-----	73.46	73.46
TOTAL all Floors	1785.20	73.46	1858.66

TOTAL F.S.I. AREA	1785.20 Sqm
HEIGHT OF THE BUILDING	7.80 m

* All Dimensions are in metre.

SCHEDULE OF JOINERY

		METRE
D	DOOR	1.22 x 2.10
D1	DOOR	1.00 x 2.10
D2	DOOR	0.76 x 2.10
W	WINDOW	1.83 x 1.50
W1	WINDOW	1.20 x 1.80
V	VENTILATOR	2.44 x 0.61
V1	VENTILATOR	0.90 x 0.61
V2	VENTILATOR	0.46 x 0.91

STAIRCASE DETAILS

WIDTH - 2.00 m
TREAD - 0.30 m
RISE - 0.15 m

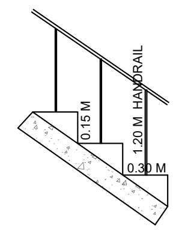

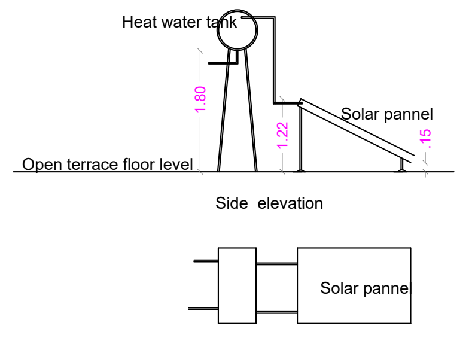

SOLAR WATER HEATER

N.S. PANNEERSELVAM
M.I.S.E.,M.E.,(Struct).,A.M.I.E.,A.I.V.,
Chartered Structural Engineer & Valuer
CB/ISE/LM/229
SPU & ASSOCIATES
Engineers, Valuers& Builders & Surveyors,
282-A, Perur ,Main Road
Selvapuram,Coimbatore - 641 026
Coimbatore LPA/SE/
GR /19/03/006

STRUCTURAL ENGINEER

For SNR SONS CHARITABLE TRUST
C.V RAMKUMAR
CHIEF EXECUTIVE

APPLICANT

C. NATARAJAN, B.E.,
Consulting Engineer
NAVEEN ASSOCIATES
364, Second St., Extension
Gandhipuram, Coimbatore - 641 012.
COIMBATORE LPA / RE /
GR-I / 19 / 03 / 002

LBS/ REGISTERED ENGINEER

SHEET No : 60

PLAN SHOWING THE PROPOSED BUILDING IN S.F. No : 420/1A, 421/1, 421/2C, 422/1A, 1B, 2, 424, 433, 434, 435, 436, 437/1, 2A, 2B2, 438/1, 2C, 440/2, 442/1A, 1B, 2B, 443/2A2, 2B, 444/2A, 2B, 445/2, 446/1B,2B, 2C, 2D, 447/1,2, 448/1 & 2 AT CHINNAVEDAMPATTI VILLAGE, COIMBATORE CORPORATION.

SCALE 1: 100

CHINNAVEDAMPATTI D.D. PLAN No : 8

N

ONLINE APPLICATION No:
SWP/BPA/210228/2024

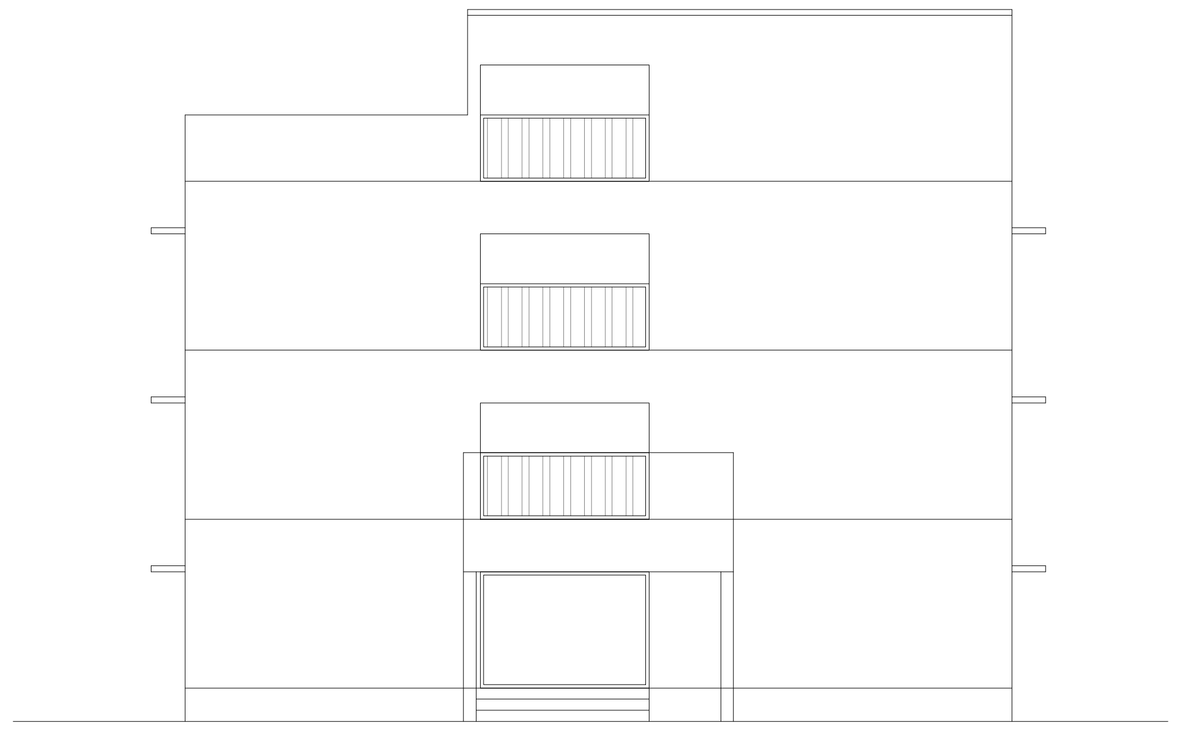

ELEVATION

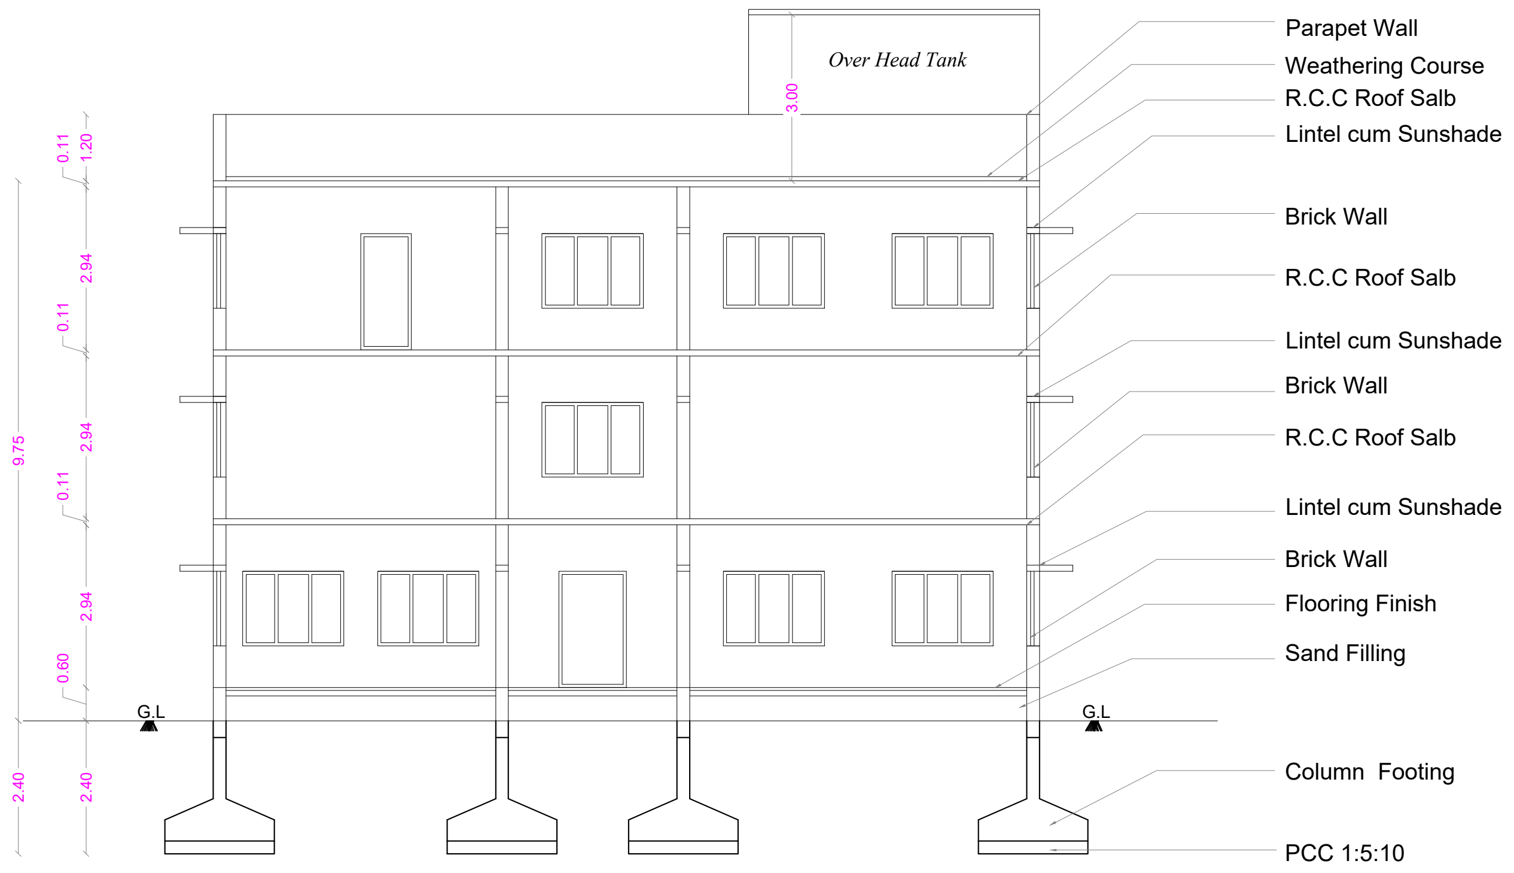

SECTION ON A A

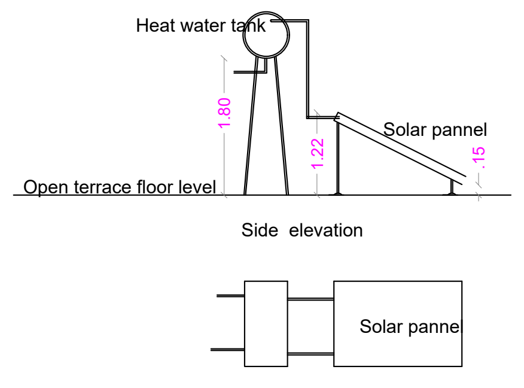

SOLAR WATER HEATER

SNR SONS CHARITABLE TRUST

SRI RAMAKRISHNA ENGINEERING COLLEGE
COIMBATORE - 22

34. C.O.E. BLOCK

AREA STATEMENT

34. C.O.E. BLOCK

FLOOR NAME	FSI Area SQM	Non FSI SQM	TOTAL SQM
GROUND FLOOR	393.65	----	393.65
FIRST FLOOR	369.87	----	369.87
SECOND FLOOR	369.87	----	369.87
TERRACE FLOOR	-----	46.44	46.44
TOTAL all Floors	1133.39	46.44	1179.83

TOTAL F.S.I. AREA	1133.39 Sqm
HEIGHT OF THE BUILDING	9.75 m

* All Dimensions are in metre.

SCHEDULE OF JOINERY

		METRE
MD	MAIN DOOR	3.05 x 2.10
D	DOOR	1.22 x 2.10
D1	DOOR	1.00 x 2.10
D2	DOOR	0.76 x 2.10
W	WINDOW	1.83 x 1.50
W1	WINDOW	1.20 x 1.80
V	VENTILATOR	2.44 x 0.61
V1	VENTILATOR	0.90 x 0.61
V2	VENTILATOR	0.46 x 0.91

STAIRCASE DETAILS

WIDTH - 2.13 m
TREAD - 0.30 m
RISE - 0.15 m

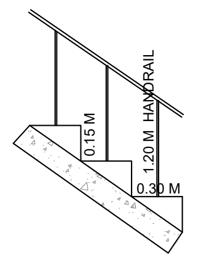

N.S. PANNEERSELVAM
M.I.S.E.,M.E.,(Struct).,A.M.I.E.,A.I.V.,
Chartered Structural Engineer & Valuer
CB/ISE/LM/229
SPU & ASSOCIATES
Engineers, Valuers& Builders & Surveyors,
282-A, Perur ,Main Road
Selvapuram,Coimbatore - 641 026
Coimbatore LPA/SE/
GR /19/03/006

STRUCTURAL ENGINEER

For SNR SONS CHARITABLE TRUST
C.V RAMKUMAR
CHIEF EXECUTIVE

APPLICANT

C. NATARAJAN, B.E.,
Consulting Engineer
NAVEEN ASSOCIATES
364, Second St., Extension
Gandhipuram, Coimbatore - 641 012.
COIMBATORE LPA / RE /
GR-I / 19 / 03 / 002

LBS/ REGISTERED ENGINEER

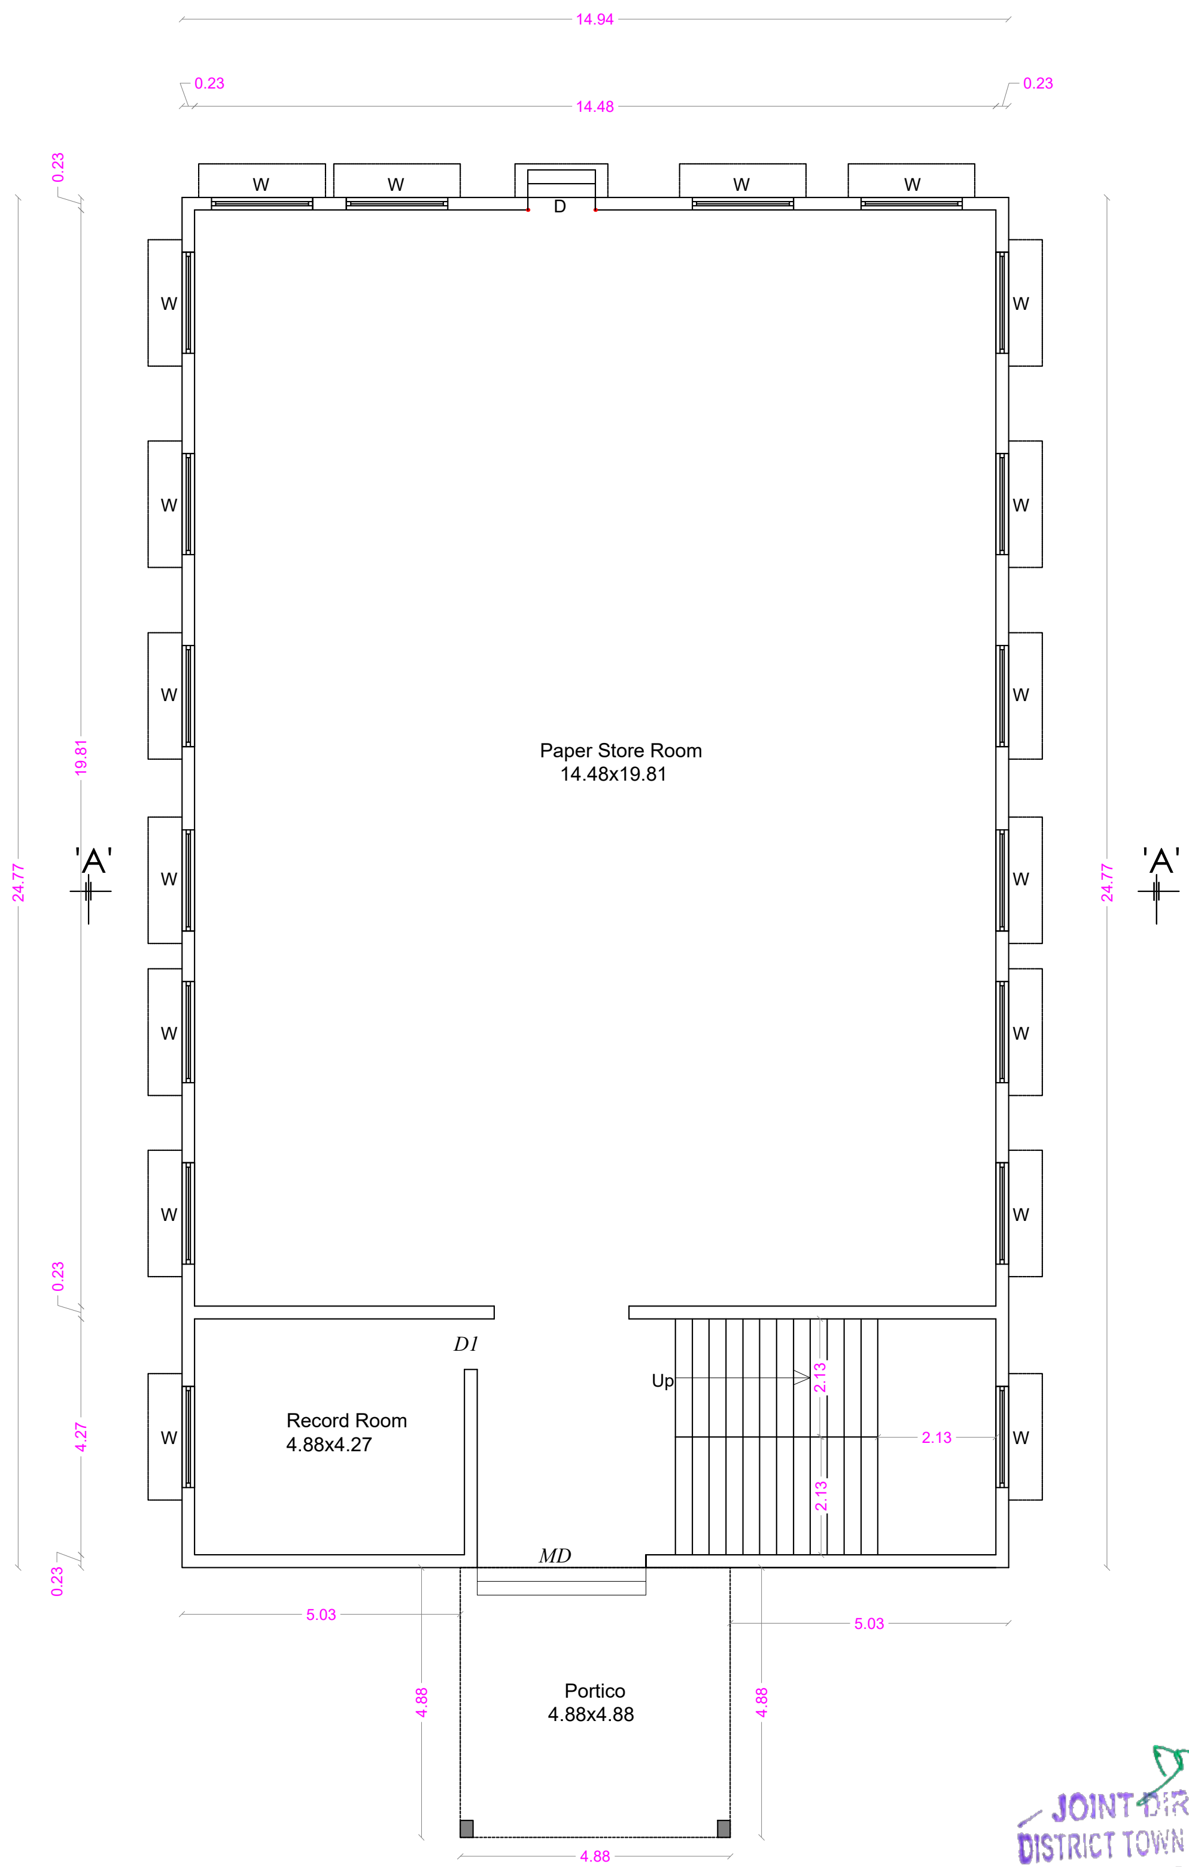

GROUND FLOOR PLAN

16/6/24
JOINT DIRECTOR (Incharge)
DISTRICT TOWN AND COUNTRY PLANNING,
COIMBATORE.
14/6/24

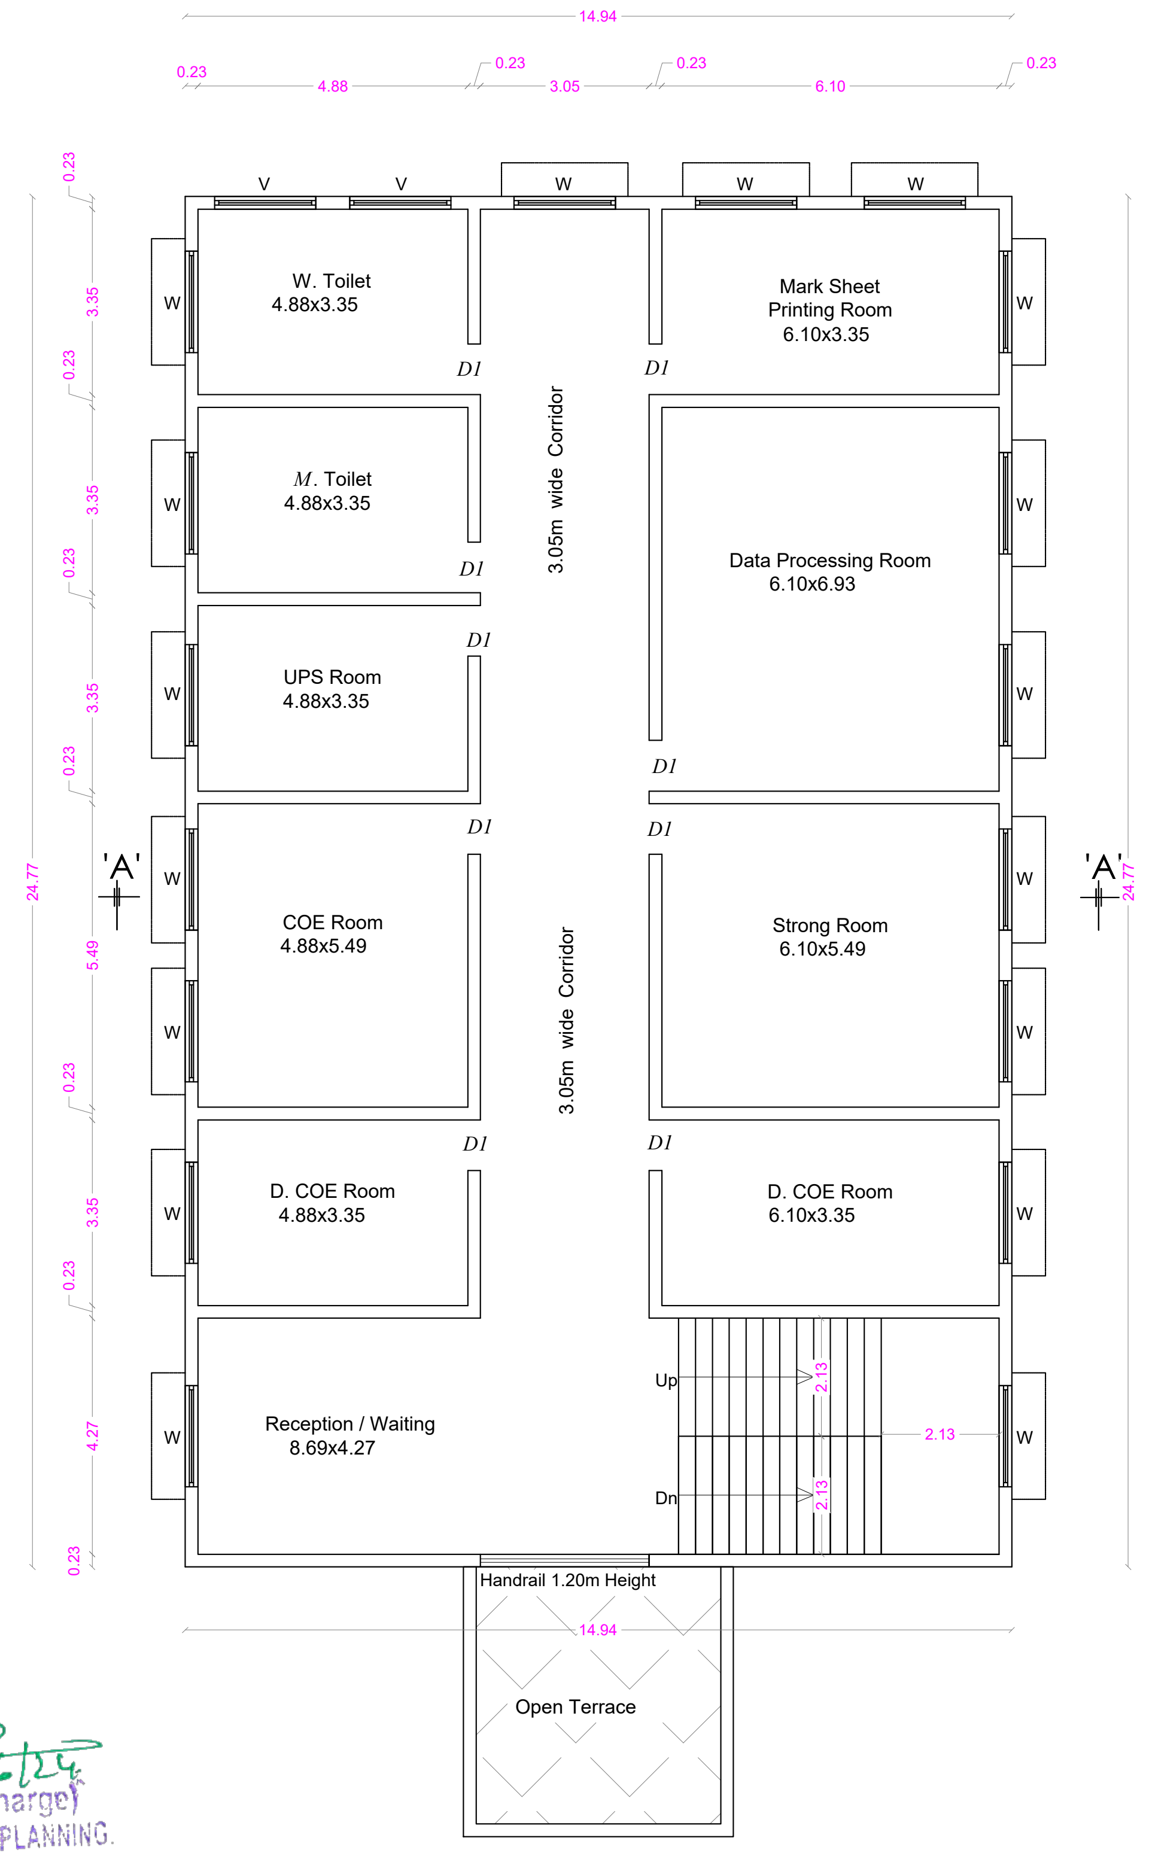

FIRST FLOOR PLAN

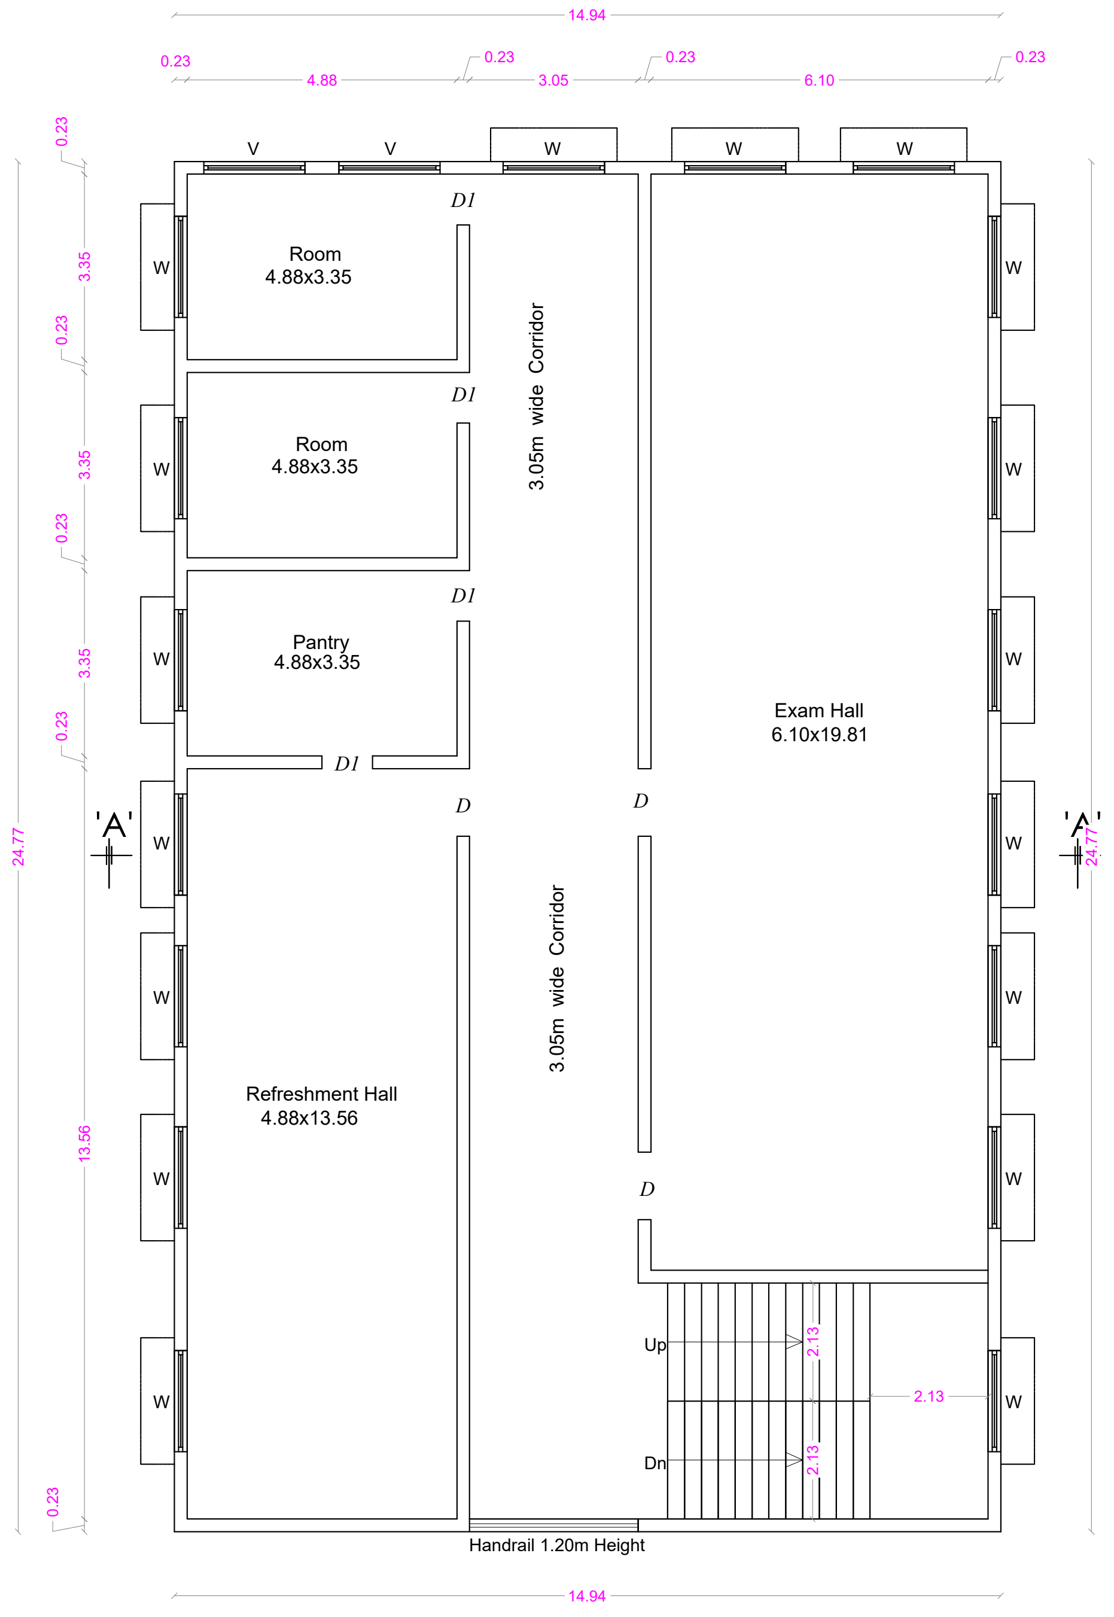

SECOND FLOOR PLAN

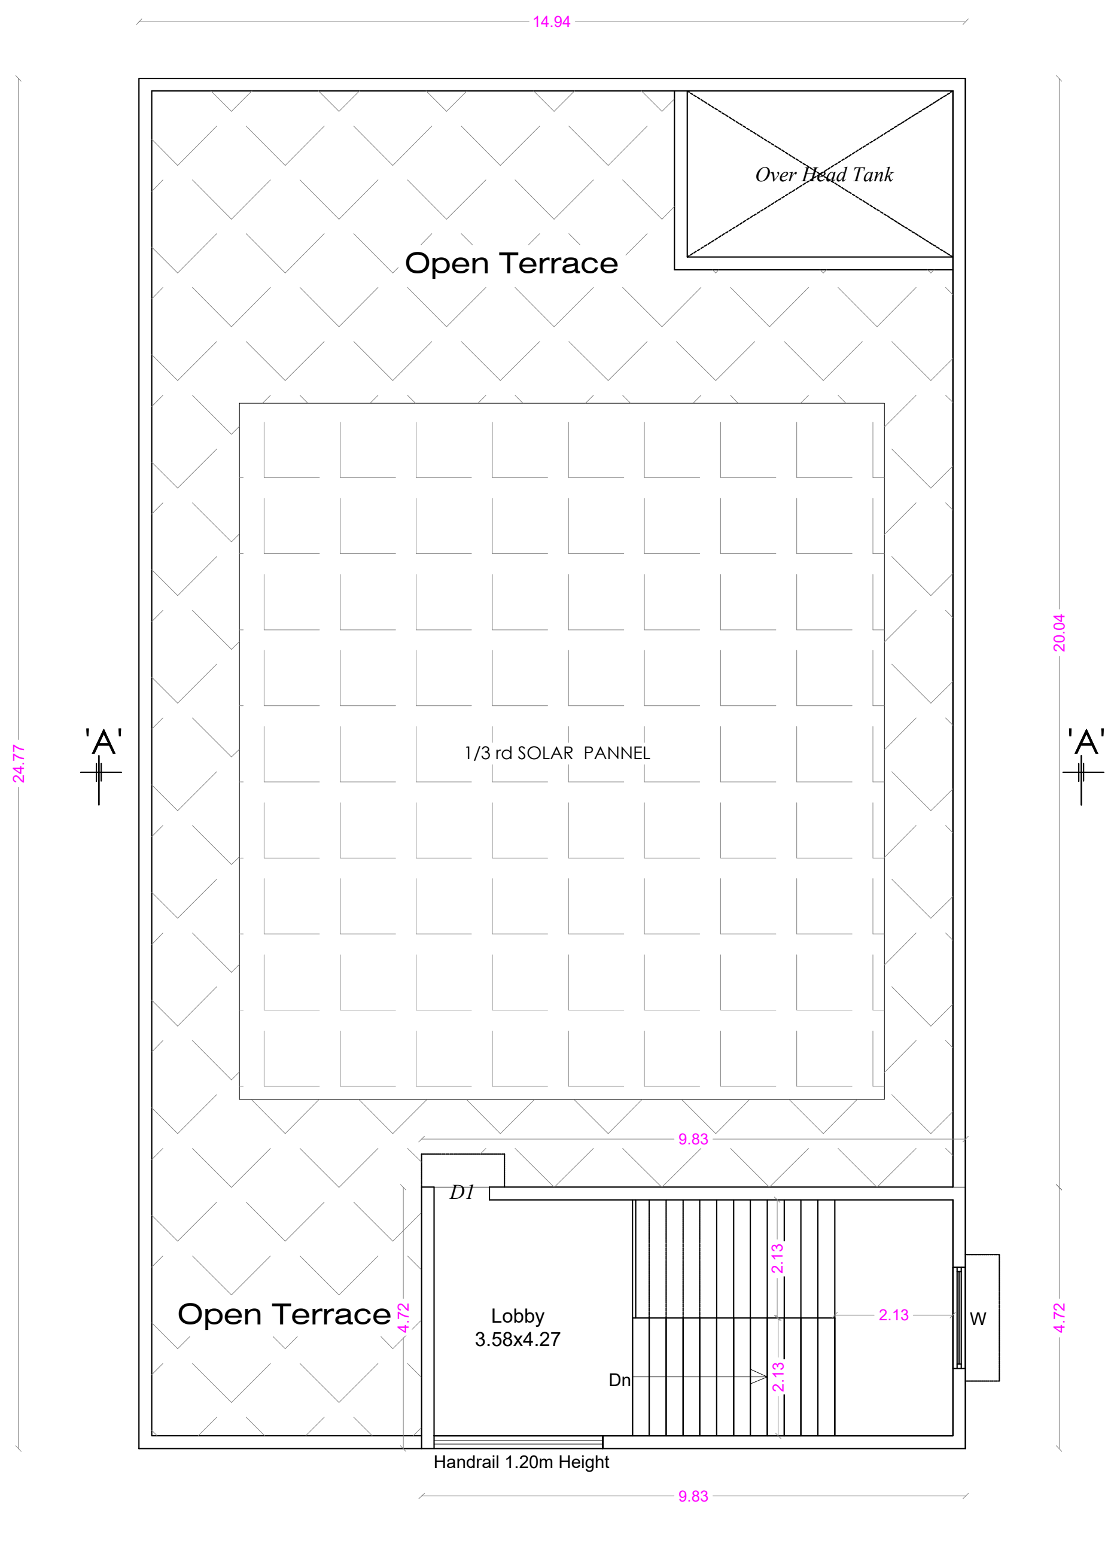

TERRACE FLOOR PLAN

PLAN SHOWING THE PROPOSED BUILDING IN S.F. No : 420/1A, 421/1, 421/2C, 422/1A, 1B, 2, 424, 433, 434, 435, 436, 437/1, 2A, 2B2, 438/1, 2C, 440/2, 442/1A, 1B, 2B, 443/2A2, 2B, 444/2A, 2B, 445/2, 446/1B,2B, 2C, 2D, 447/1,2, 448/1 & 2 AT CHINNAVEDAMPATTI VILLAGE, COIMBATORE CORPORATION.

SCALE 1: 100

CHINNAVEDAMPATTI D.D. PLAN No : 8

N

ONLINE APPLICATION No:
SWP/BPA/210228/2024

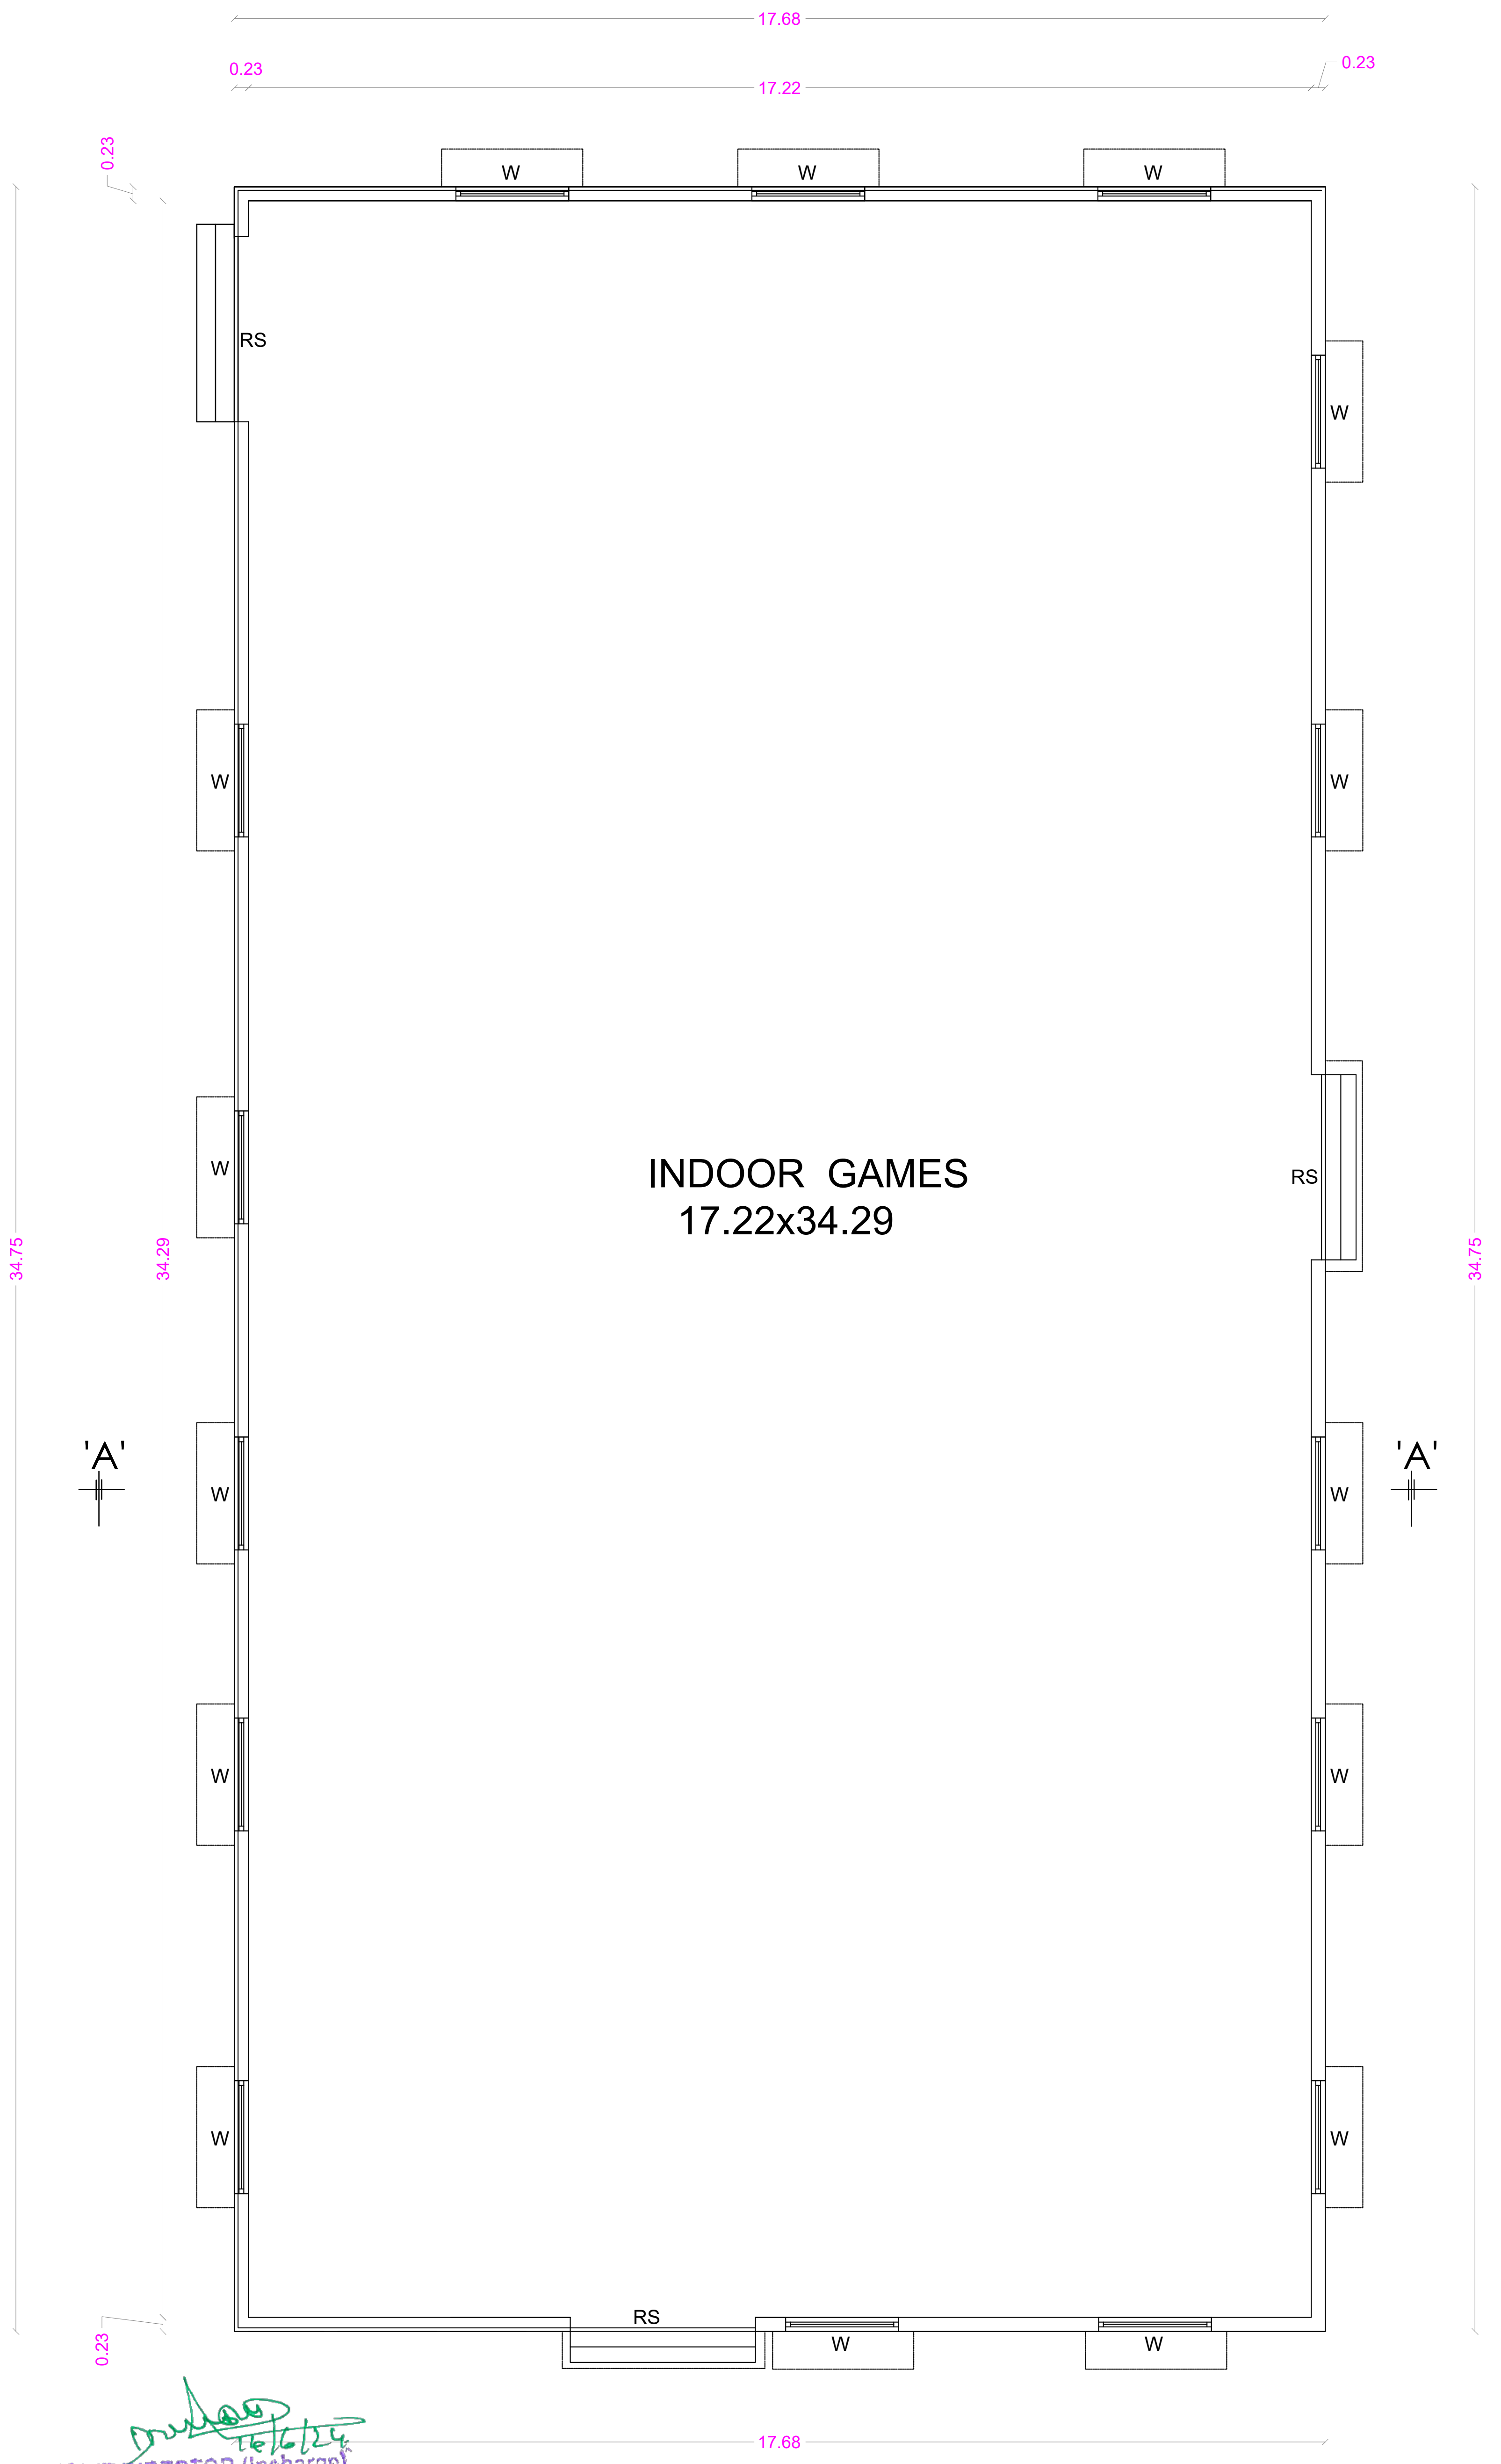

JOINT DIRECTOR (Incharge)
DISTRICT TOWN AND COUNTRY PLANNING.
COIMBATORE.
14/6/24
14/6/24

GROUND FLOOR PLAN

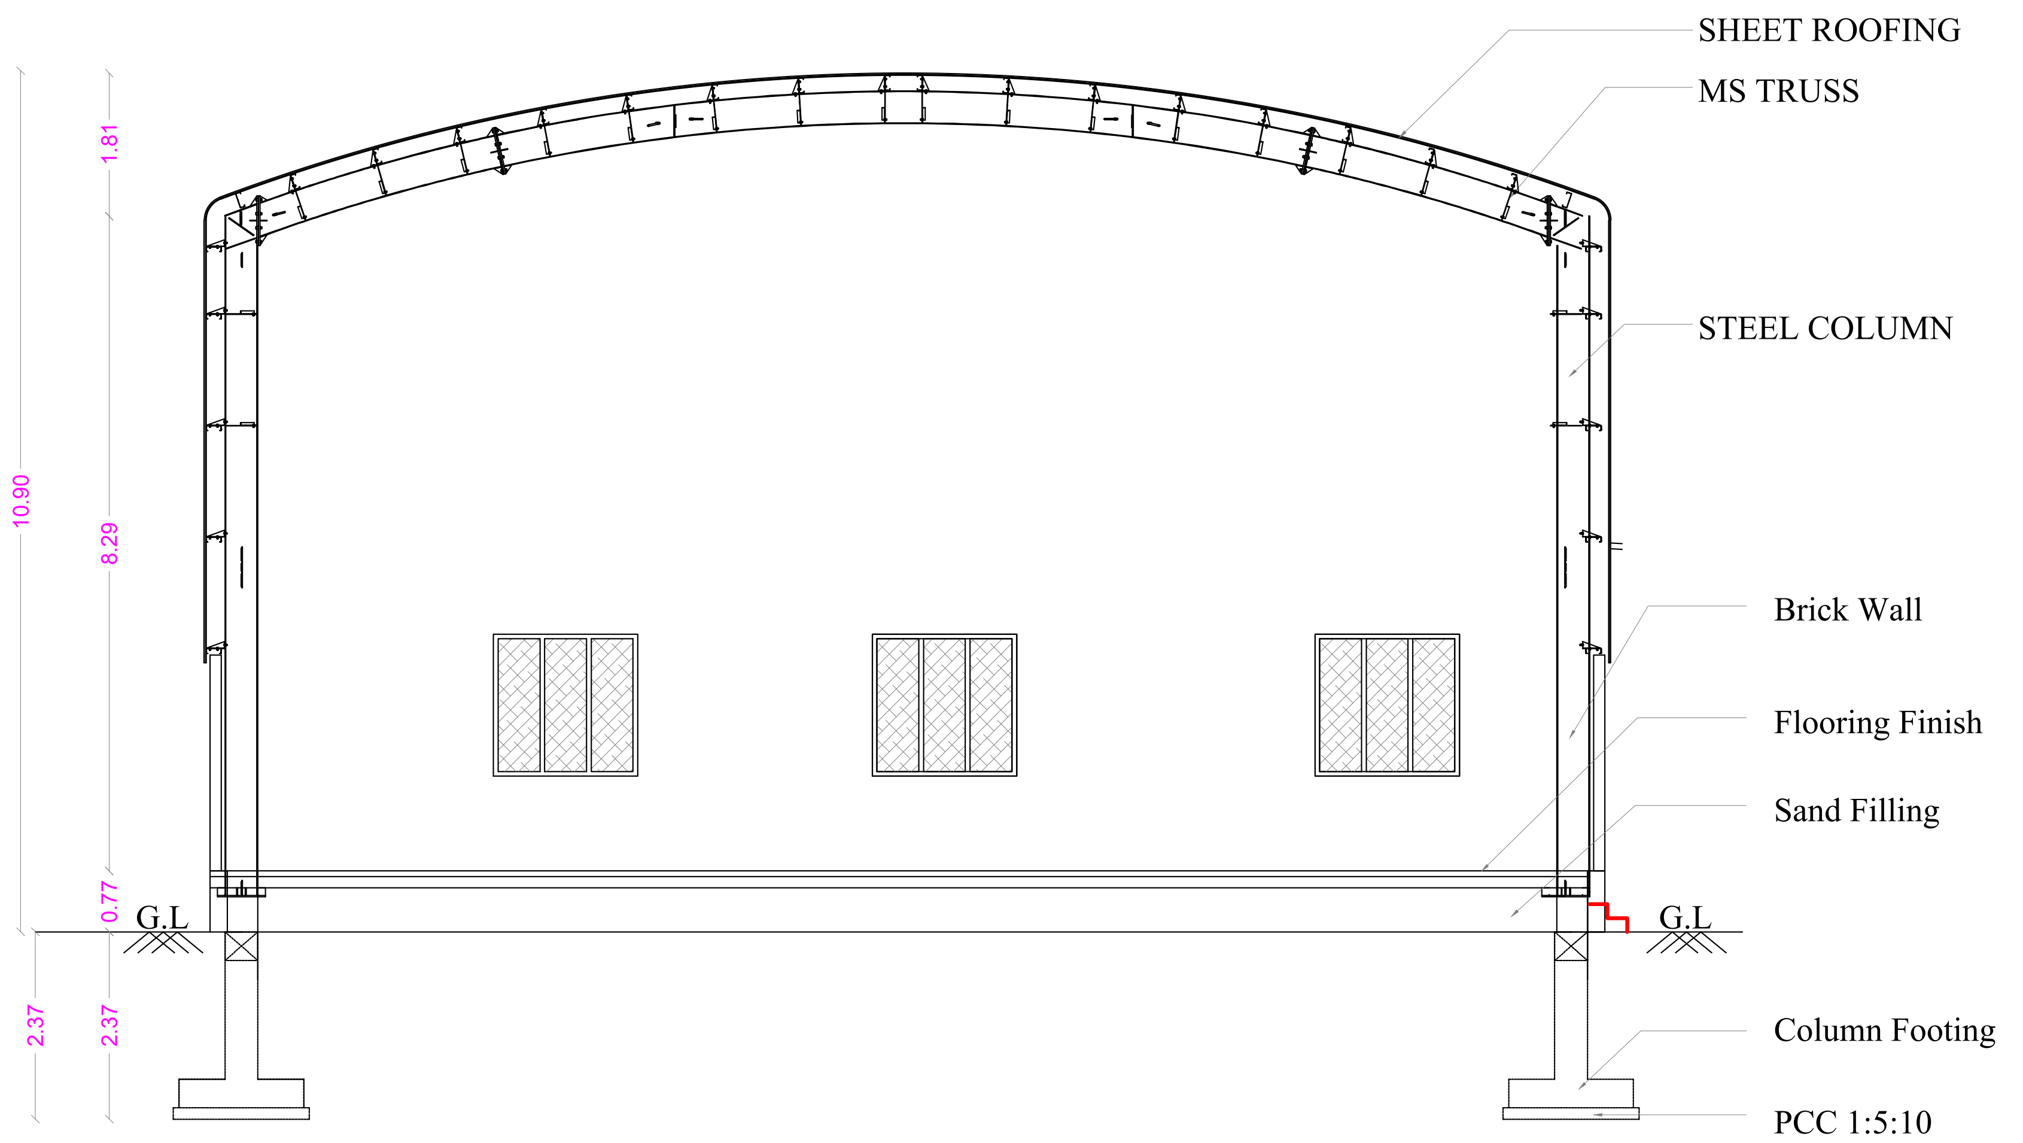

SECTION ON A A

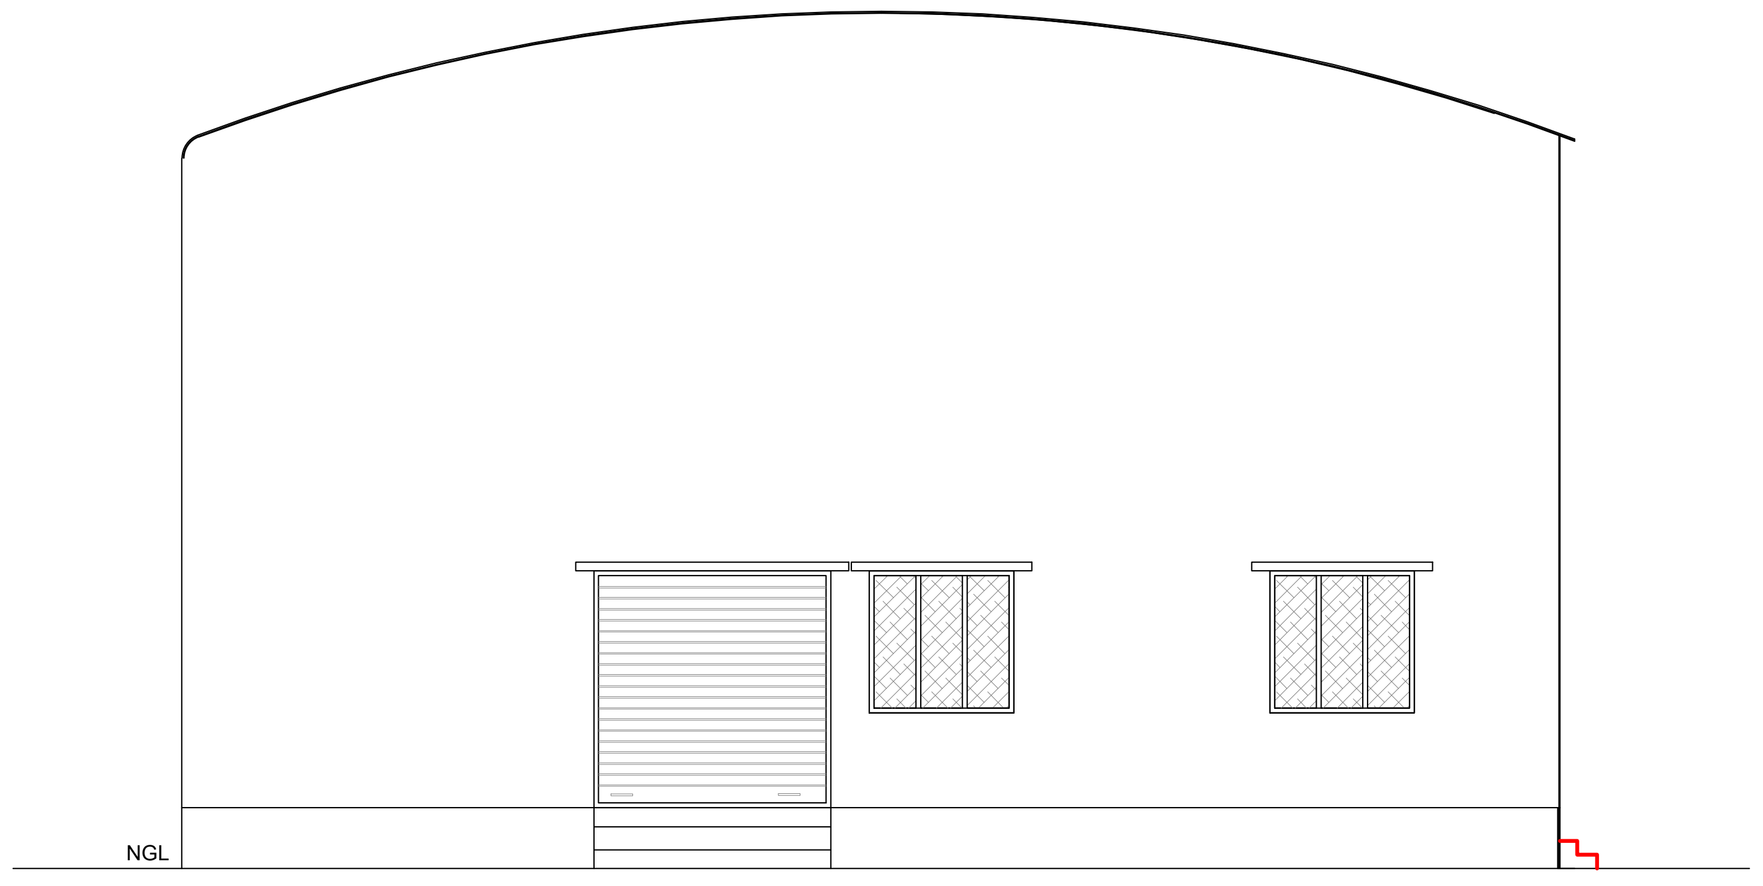

ELEVATION

SNR SONS CHARITABLE TRUST

SRI RAMAKRISHNA ENGINEERING COLLEGE
COIMBATORE - 22

35. INDOOR GAMES - 1

AREA STATEMENT

35. INDOOR GAMES - 1

FLOOR NAME	FSI Area SQM	Non FSI SQM	TOTAL SQM
GROUND FLOOR	614.27	----	614.27
TOTAL all Floors	614.27	----	614.27

TOTAL F.S.I. AREA	614.27 Sqm
HEIGHT OF THE BUILDING	10.90 m

* All Dimensions are in metre.

SCHEDULE OF JOINERY

		METRE
RS	ROLLING SHUTTER	3.00 x 2.40
W	WINDOW	1.83 x 1.80

N.S. PANNEERSELVAM
M.I.S.E.,M.E.,(Struct).,A.M.I.E.,A.I.V.,
Chartered Structural Engineer & Valuer
CB/ISE/LM/229
SPU & ASSOCIATES
Engineers, Valuers& Builders & Surveyors,
282-A, Perur ,Main Road
Selvapuram,Coimbatore - 641 026
Coimbatore LPA/SE/
GR /19/03/006

STRUCTURAL ENGINEER

For SNR SONS CHARITABLE TRUST
C.V RAMKUMAR
CHIEF EXECUTIVE

APPLICANT

C. NATARAJAN, B.E.,
Consulting Engineer
NAVEEN ASSOCIATES
364, Second St., Extension
Gandhipuram, Coimbatore - 641 012.
COIMBATORE LPA / RE /
GR-I / 19 / 03 / 002

LBS/ REGISTERED ENGINEER

PLAN SHOWING THE PROPOSED BUILDING IN S.F. No : 420/1A, 421/1, 421/2C, 422/1A, 1B, 2, 424, 433, 434, 435, 436, 437/1, 2A, 2B2, 438/1, 2C, 440/2, 442/1A, 1B, 2B, 443/2A2, 2B, 444/2A, 2B, 445/2, 446/1B,2B, 2C, 2D, 447/1,2, 448/1 & 2 AT CHINNAVEDAMPATTI VILLAGE, COIMBATORE CORPORATION. SCALE 1: 100
CHINNAVEDAMPATTI D.D. PLAN No : 8

ONLINE APPLICATION No:
SWP/BPA/210228/2024

N

SHEET No : 62

SNR SONS CHARITABLE TRUST

SRI RAMAKRISHNA ENGINEERING COLLEGE
COIMBATORE - 22

36. BUS PARKING - 1 &
37. BUS PARKING - 2

36. BUS PARKING - 1

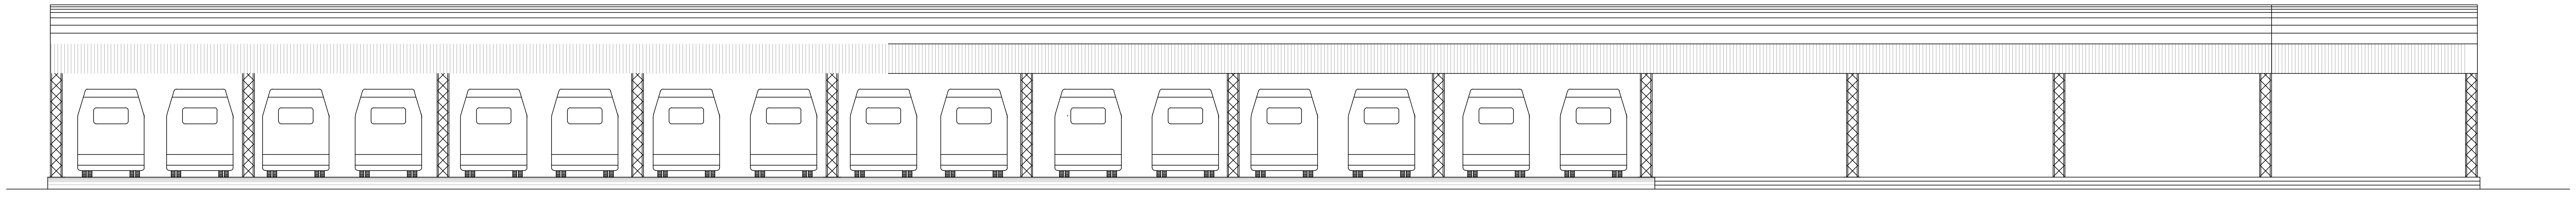

ELEVATION

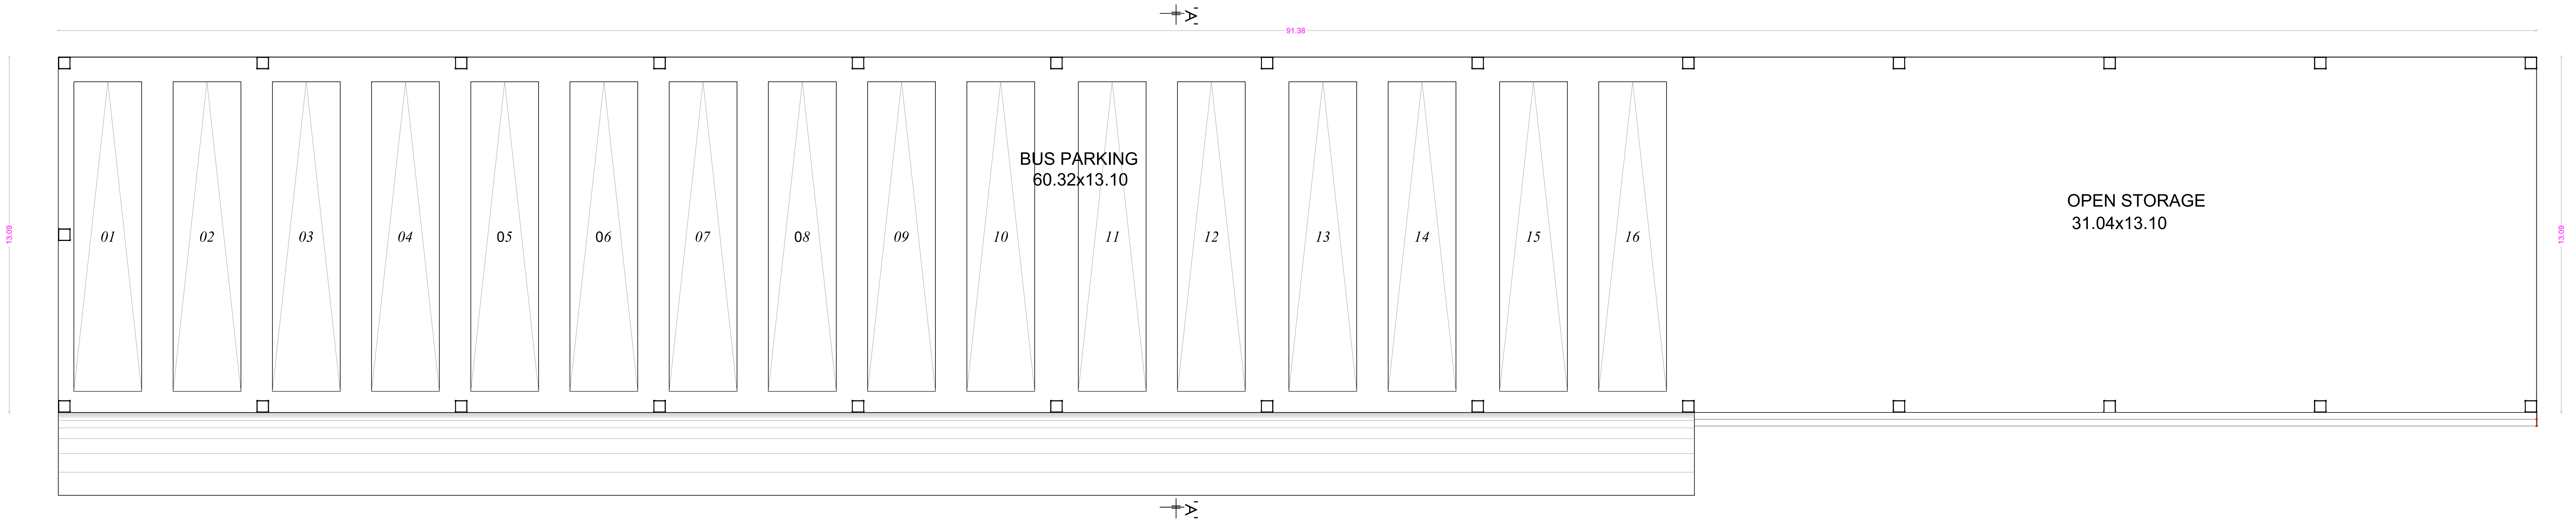

GROUND FLOOR PLAN

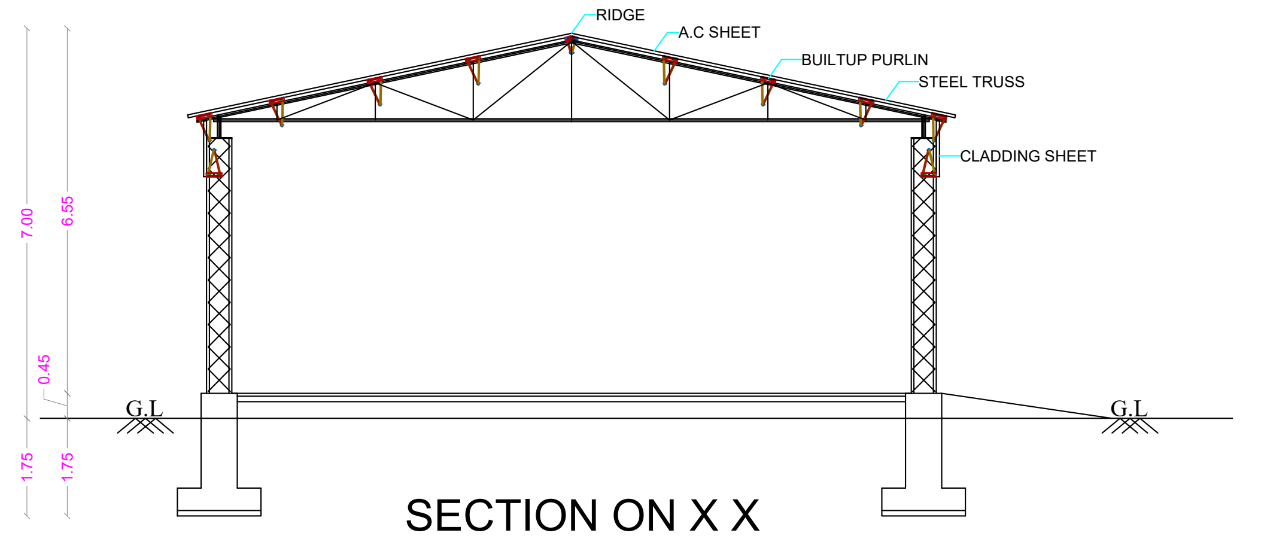

SECTION ON X X

37. BUS PARKING - 2

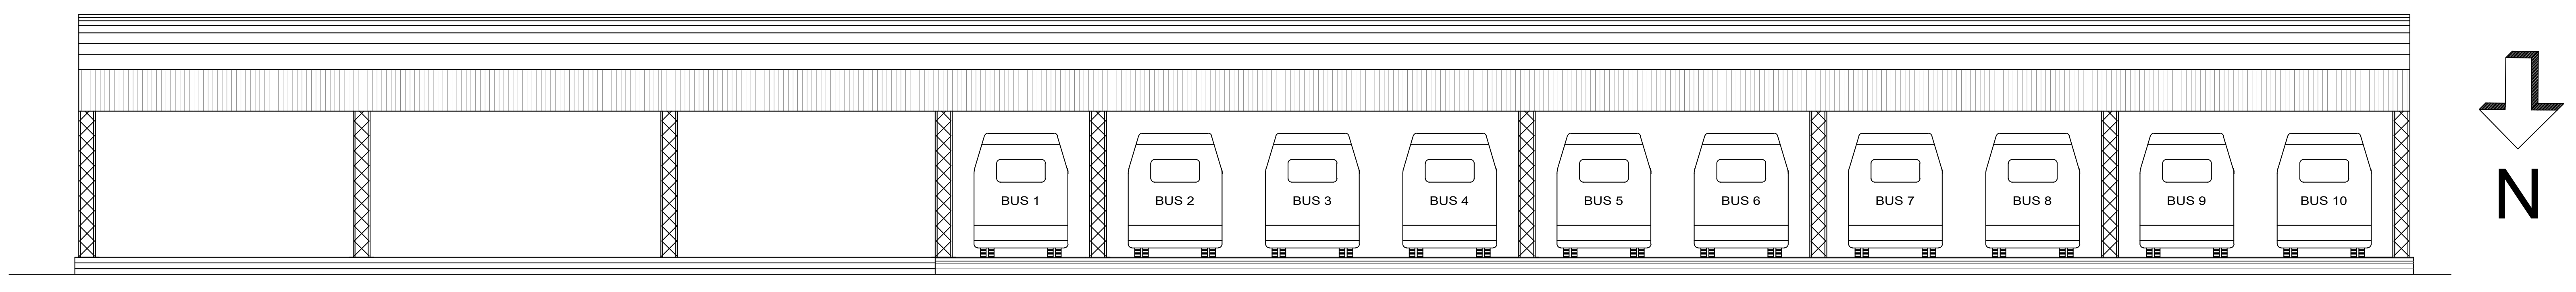

N

ELEVATION

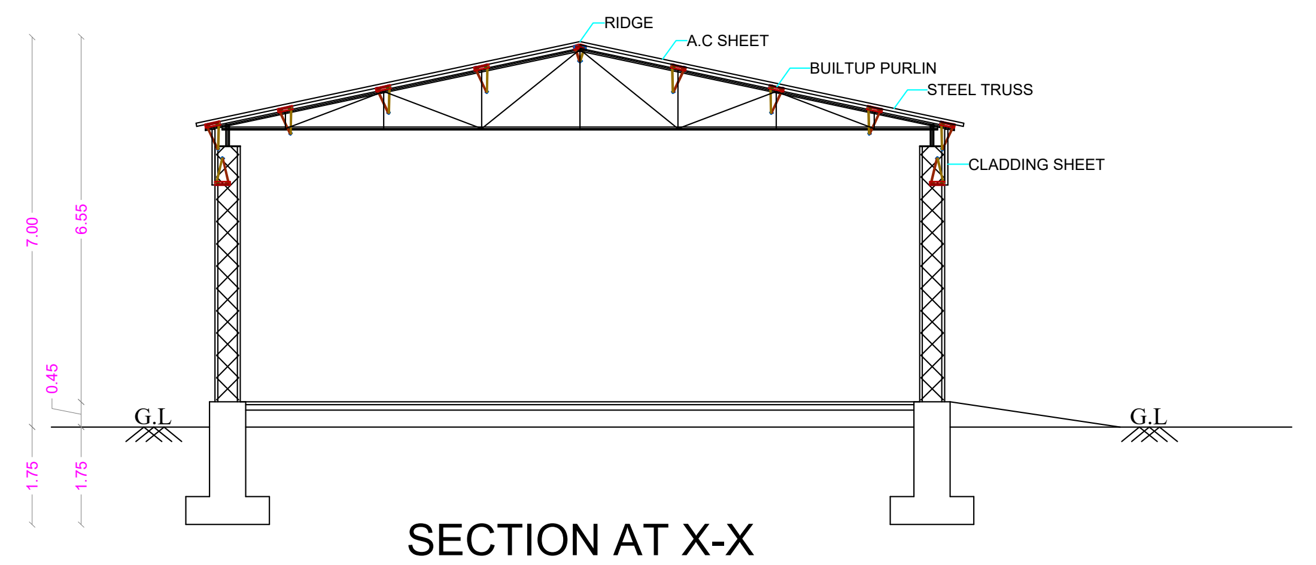

SECTION AT X-X

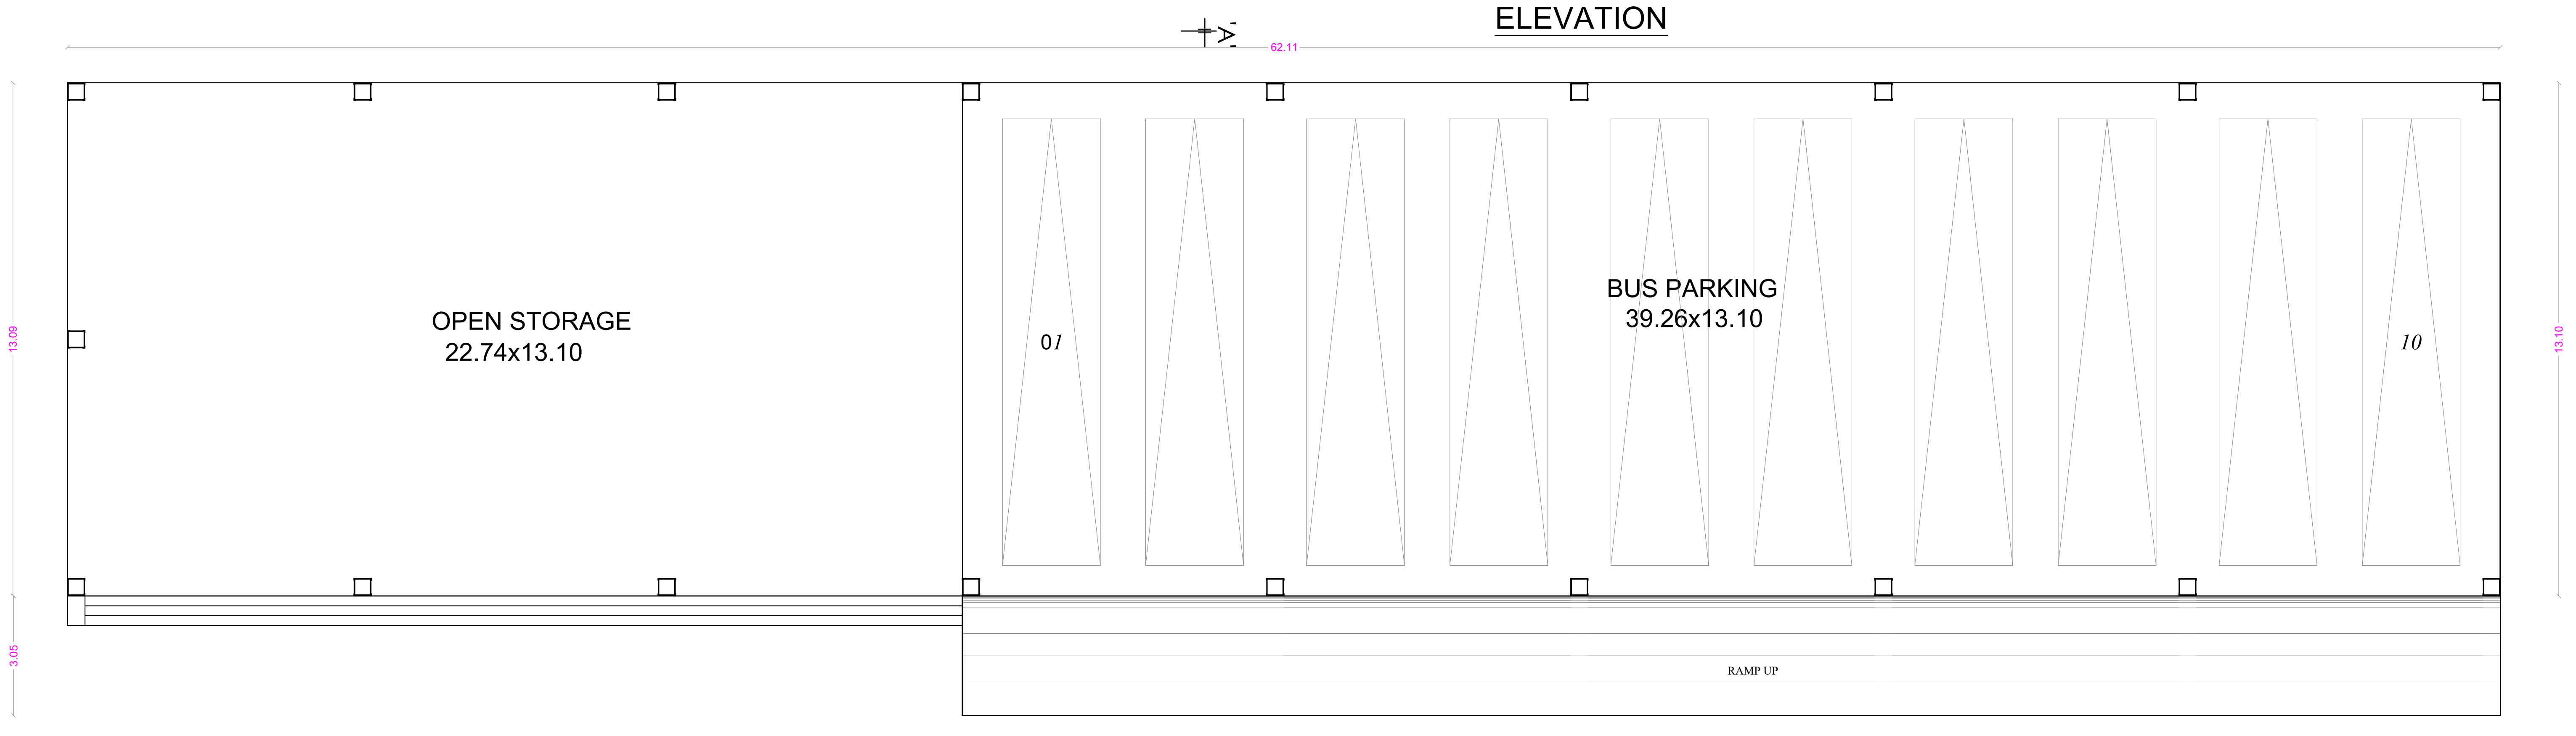

GROUND FLOOR PLAN

36. BUS PARKING - 1 AREA STATEMENT

FLOOR NAME	FSI Area SQM	Non FSI SQM	TOTAL SQM
GROUND FLOOR	1196.16	----	1196.16
TOTAL all Floors	1196.16	----	1196.16

TOTAL F.S.I. AREA	1196.16 Sqm
HEIGHT OF THE BUILDING	7.00 m

37. BUS PARKING - 2 AREA STATEMENT

FLOOR NAME	FSI Area SQM	Non FSI SQM	TOTAL SQM
GROUND FLOOR	813.64	----	813.64
TOTAL all Floors	813.64	----	813.64

TOTAL F.S.I. AREA	813.64 Sqm
HEIGHT OF THE BUILDING	7.00 m

16/6/24
JOINT DIRECTOR (Incharge)
DISTRICT TOWN AND COUNTRY PLANNING.
COIMBATORE.
14/6/24

N.S. PANNEERSELVAM
M.I.S.E.,M.E.,(Struct).,A.M.I.E.,A.I.V.,
Chartered Structural Engineer & Valuer
CB/ISE/LM/229
SPU & ASSOCIATES
Engineers, Valuers& Builders & Surveyors,
282-A, Perur ,Main Road
Selvapuram,Coimbatore - 641 026
Coimbatore LPA/SE/
GR /19/03/006
STRUCTURAL ENGINEER

For SNR SONS CHARITABLE TRUST
C.V RAMKUMAR
CHIEF EXECUTIVE
APPLICANT

C. NATARAJAN, B.E.,
Consulting Engineer
NAVEEN ASSOCIATES
364, Second St., Extension
Gandhipuram, Coimbatore - 641 012.
COIMBATORE LPA / RE /
GR-I / 19 / 03 / 002
LBS/ REGISTERED ENGINEER

SHEET No : 63

38. CAR PARKING &
TWO WHEELERS PARKING

PLAN SHOWING THE PORPOSED BUILDING IN S.F. No : 420/1A, 421/1, 421/2C, 422/1A, 1B, 2, 424, 433, 434, 435, 436, 437/1, 2A, 2B2, 438/1, 2C, 440/2, 442/1A, 1B, 2B, 443/2A2, 2B, 444/2A, 2B, 445/2, 446/1B,2B, 2C, 2D, 447/1,2, 448/1 & 2 AT CHINNAVEDAMPATTI VILLAGE, COIMBATORE CORPORATION.

SCALE 1: 100

CHINNAVEDAMPATTI D.D. PLAN No : 8

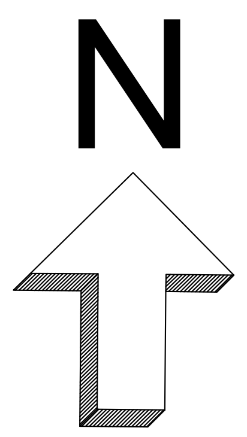

ONLINE APPLICATION No:
SWP/BPA/210228/2024

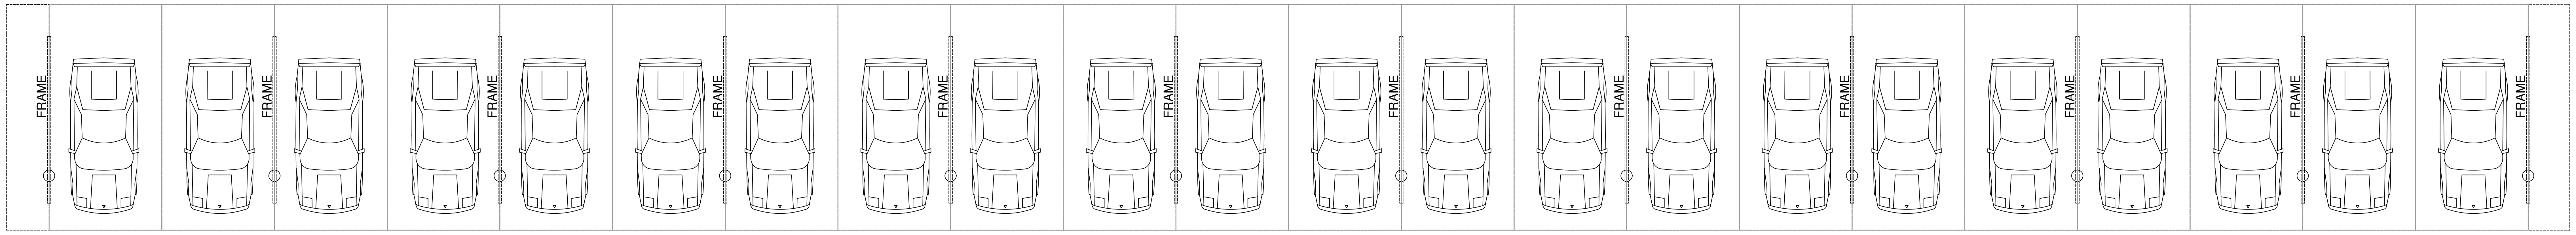

ELEVATION

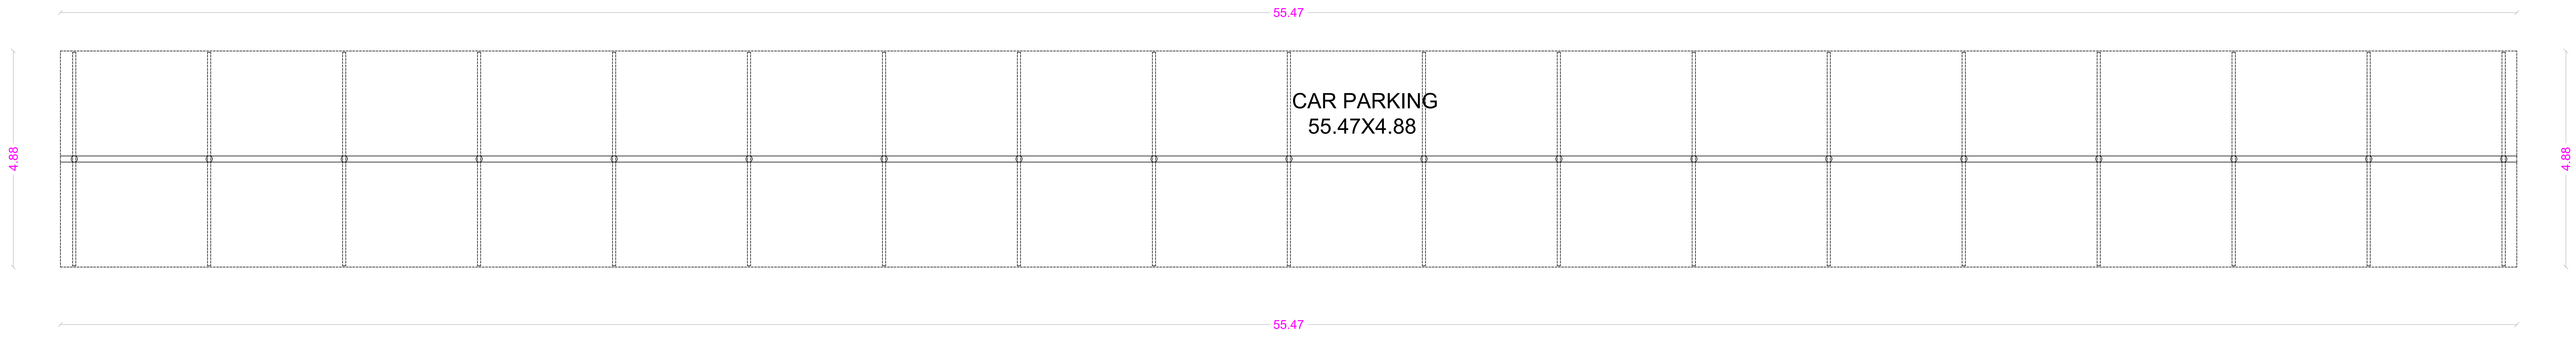

GROUND FLOOR PLAN

Dmdr 16/6/24
JOINT DIRECTOR (Incharge)
DISTRICT TOWN AND COUNTRY PLANNING.
COIMBATORE.
14/6/24

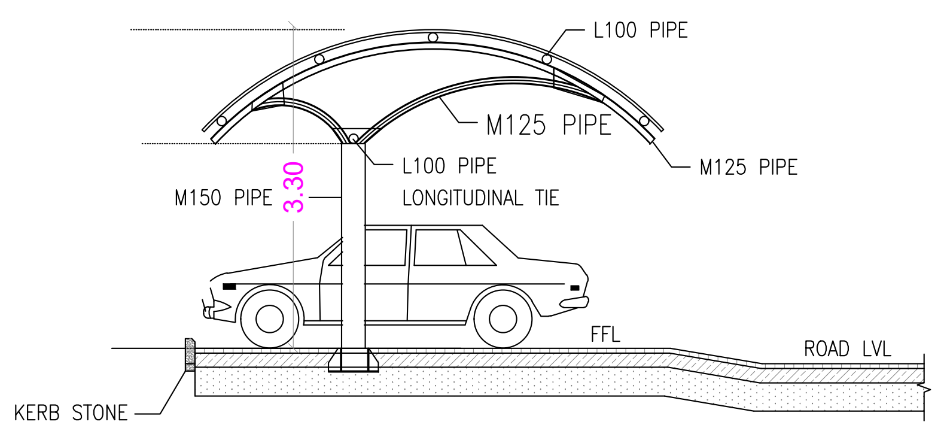

SECTION ON A A

AREA STATEMENT

38. CAR PARKING - 1 & 2			
FLOOR NAME	FSI Area SQM	Non FSI SQM	TOTAL SQM
GROUND FLOOR	270.66	----	270.66

TOTAL F.S.I. AREA	270.66 Sqm
HEIGHT OF THE BUILDING	3.30 m

* All Dimensions are in metre.

N.S. PANNEERSELVAM
M.I.S.E.,M.E.,(Struct).,A.M.I.E.,A.I.V.,
Chartered Structural Engineer & Valuer
CB/ISE/LM/229
SPU & ASSOCIATES
Engineers, Valuers& Builders & Surveyors,
282-A, Perur ,Main Road
Selvapuram,Coimbatore - 641 026
Coimbatore LPA/SE/
GR /19/03/006

STRUCTURAL ENGINEER

For SNR SONS CHARITABLE TRUST
C.V RAMKUMAR
CHIEF EXECUTIVE

APPLICANT

C. NATARAJAN, B.E.,
Consulting Engineer
NAVEEN ASSOCIATES
364, Second St., Extension
Gandhipuram, Coimbatore - 641 012.
COIMBATORE LPA / RE /
GR-I / 19 / 03 / 002

LBS/ REGISTERED ENGINEER

SHEET No : 64

39. HACKATHON HALL

PLAN SHOWING THE PORPOSED BUILDING IN S.F. No : 420/1A, 421/1, 421/2C, 422/1A, 1B, 2, 424, 433, 434, 435, 436, 437/1, 2A, 2B2, 438/1, 2C, 440/2, 442/1A, 1B, 2B, 443/2A2, 2B, 444/2A, 2B, 445/2, 446/1B,2B, 2C, 2D, 447/1,2, 448/1 & 2 AT CHINNAVEDAMPATTI VILLAGE, COIMBATORE CORPORATION. SCALE 1: 100

CHINNAVEDAMPATTI D.D. PLAN No : 8

N

ONLINE APPLICATION No:
SWP/BPA/210228/2024

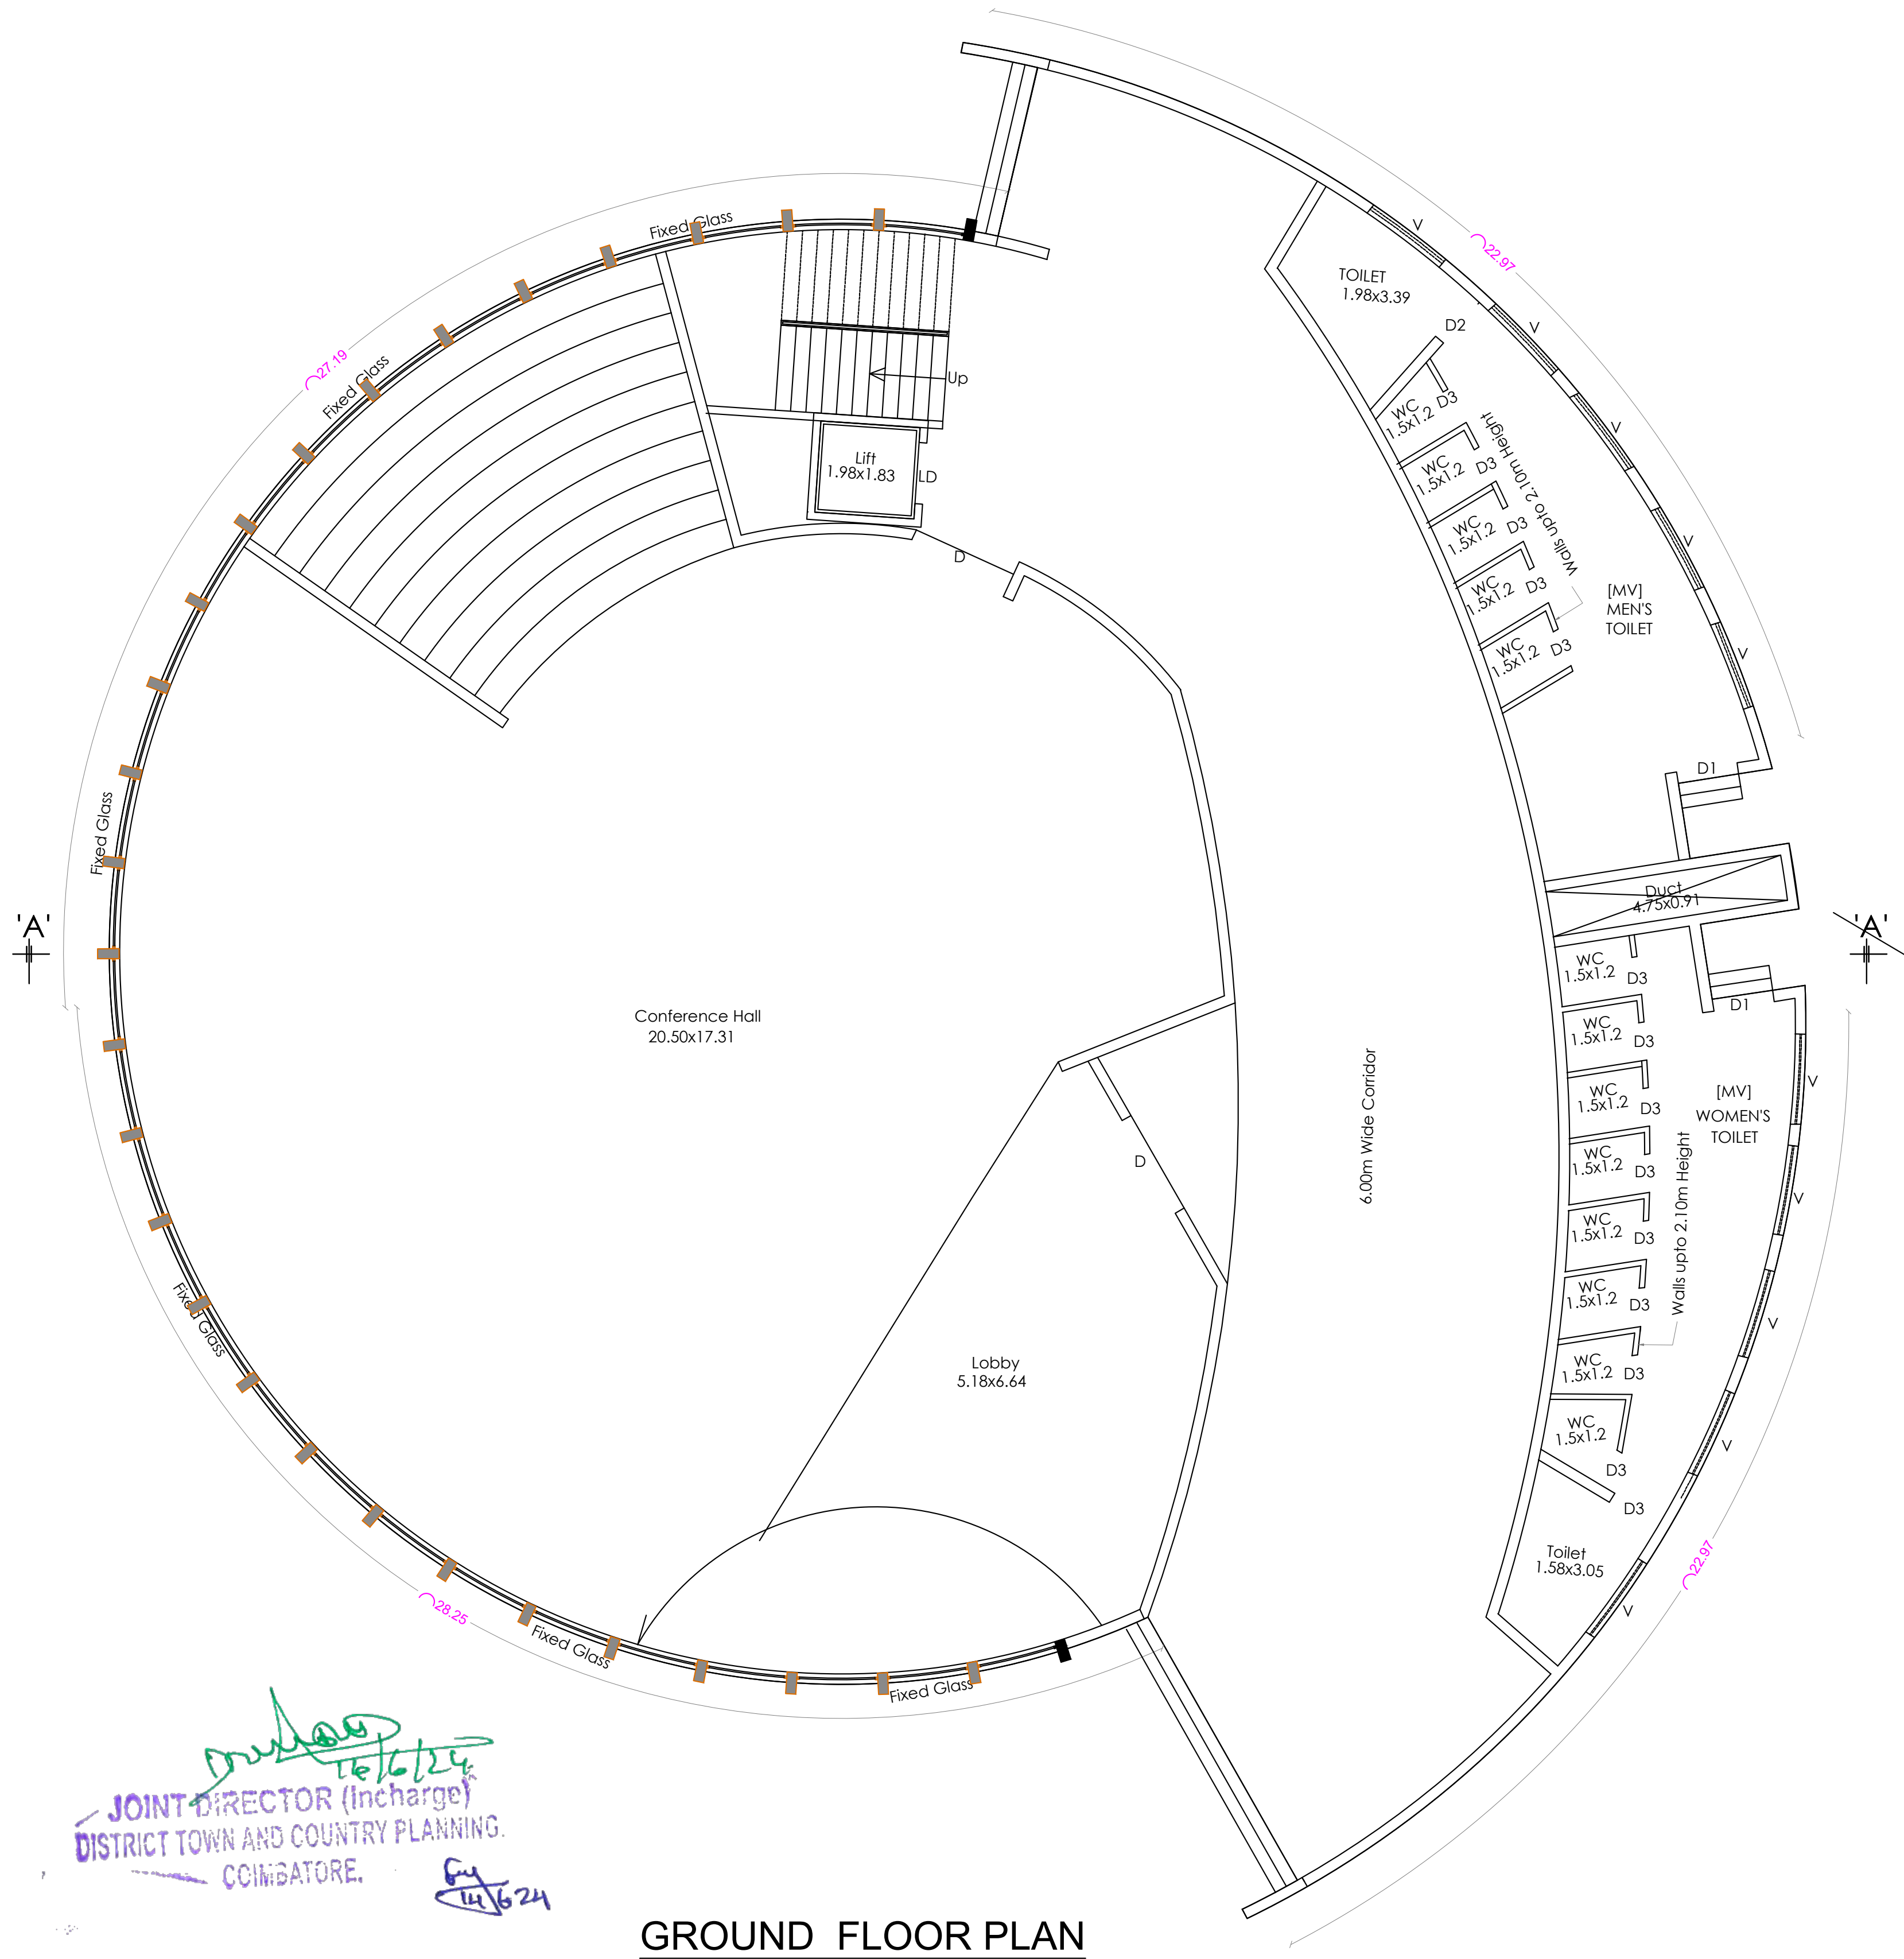

JOINT DIRECTOR (Incharge)
DISTRICT TOWN AND COUNTRY PLANNING.
COIMBATORE.
16/6/24
14/6/24

GROUND FLOOR PLAN

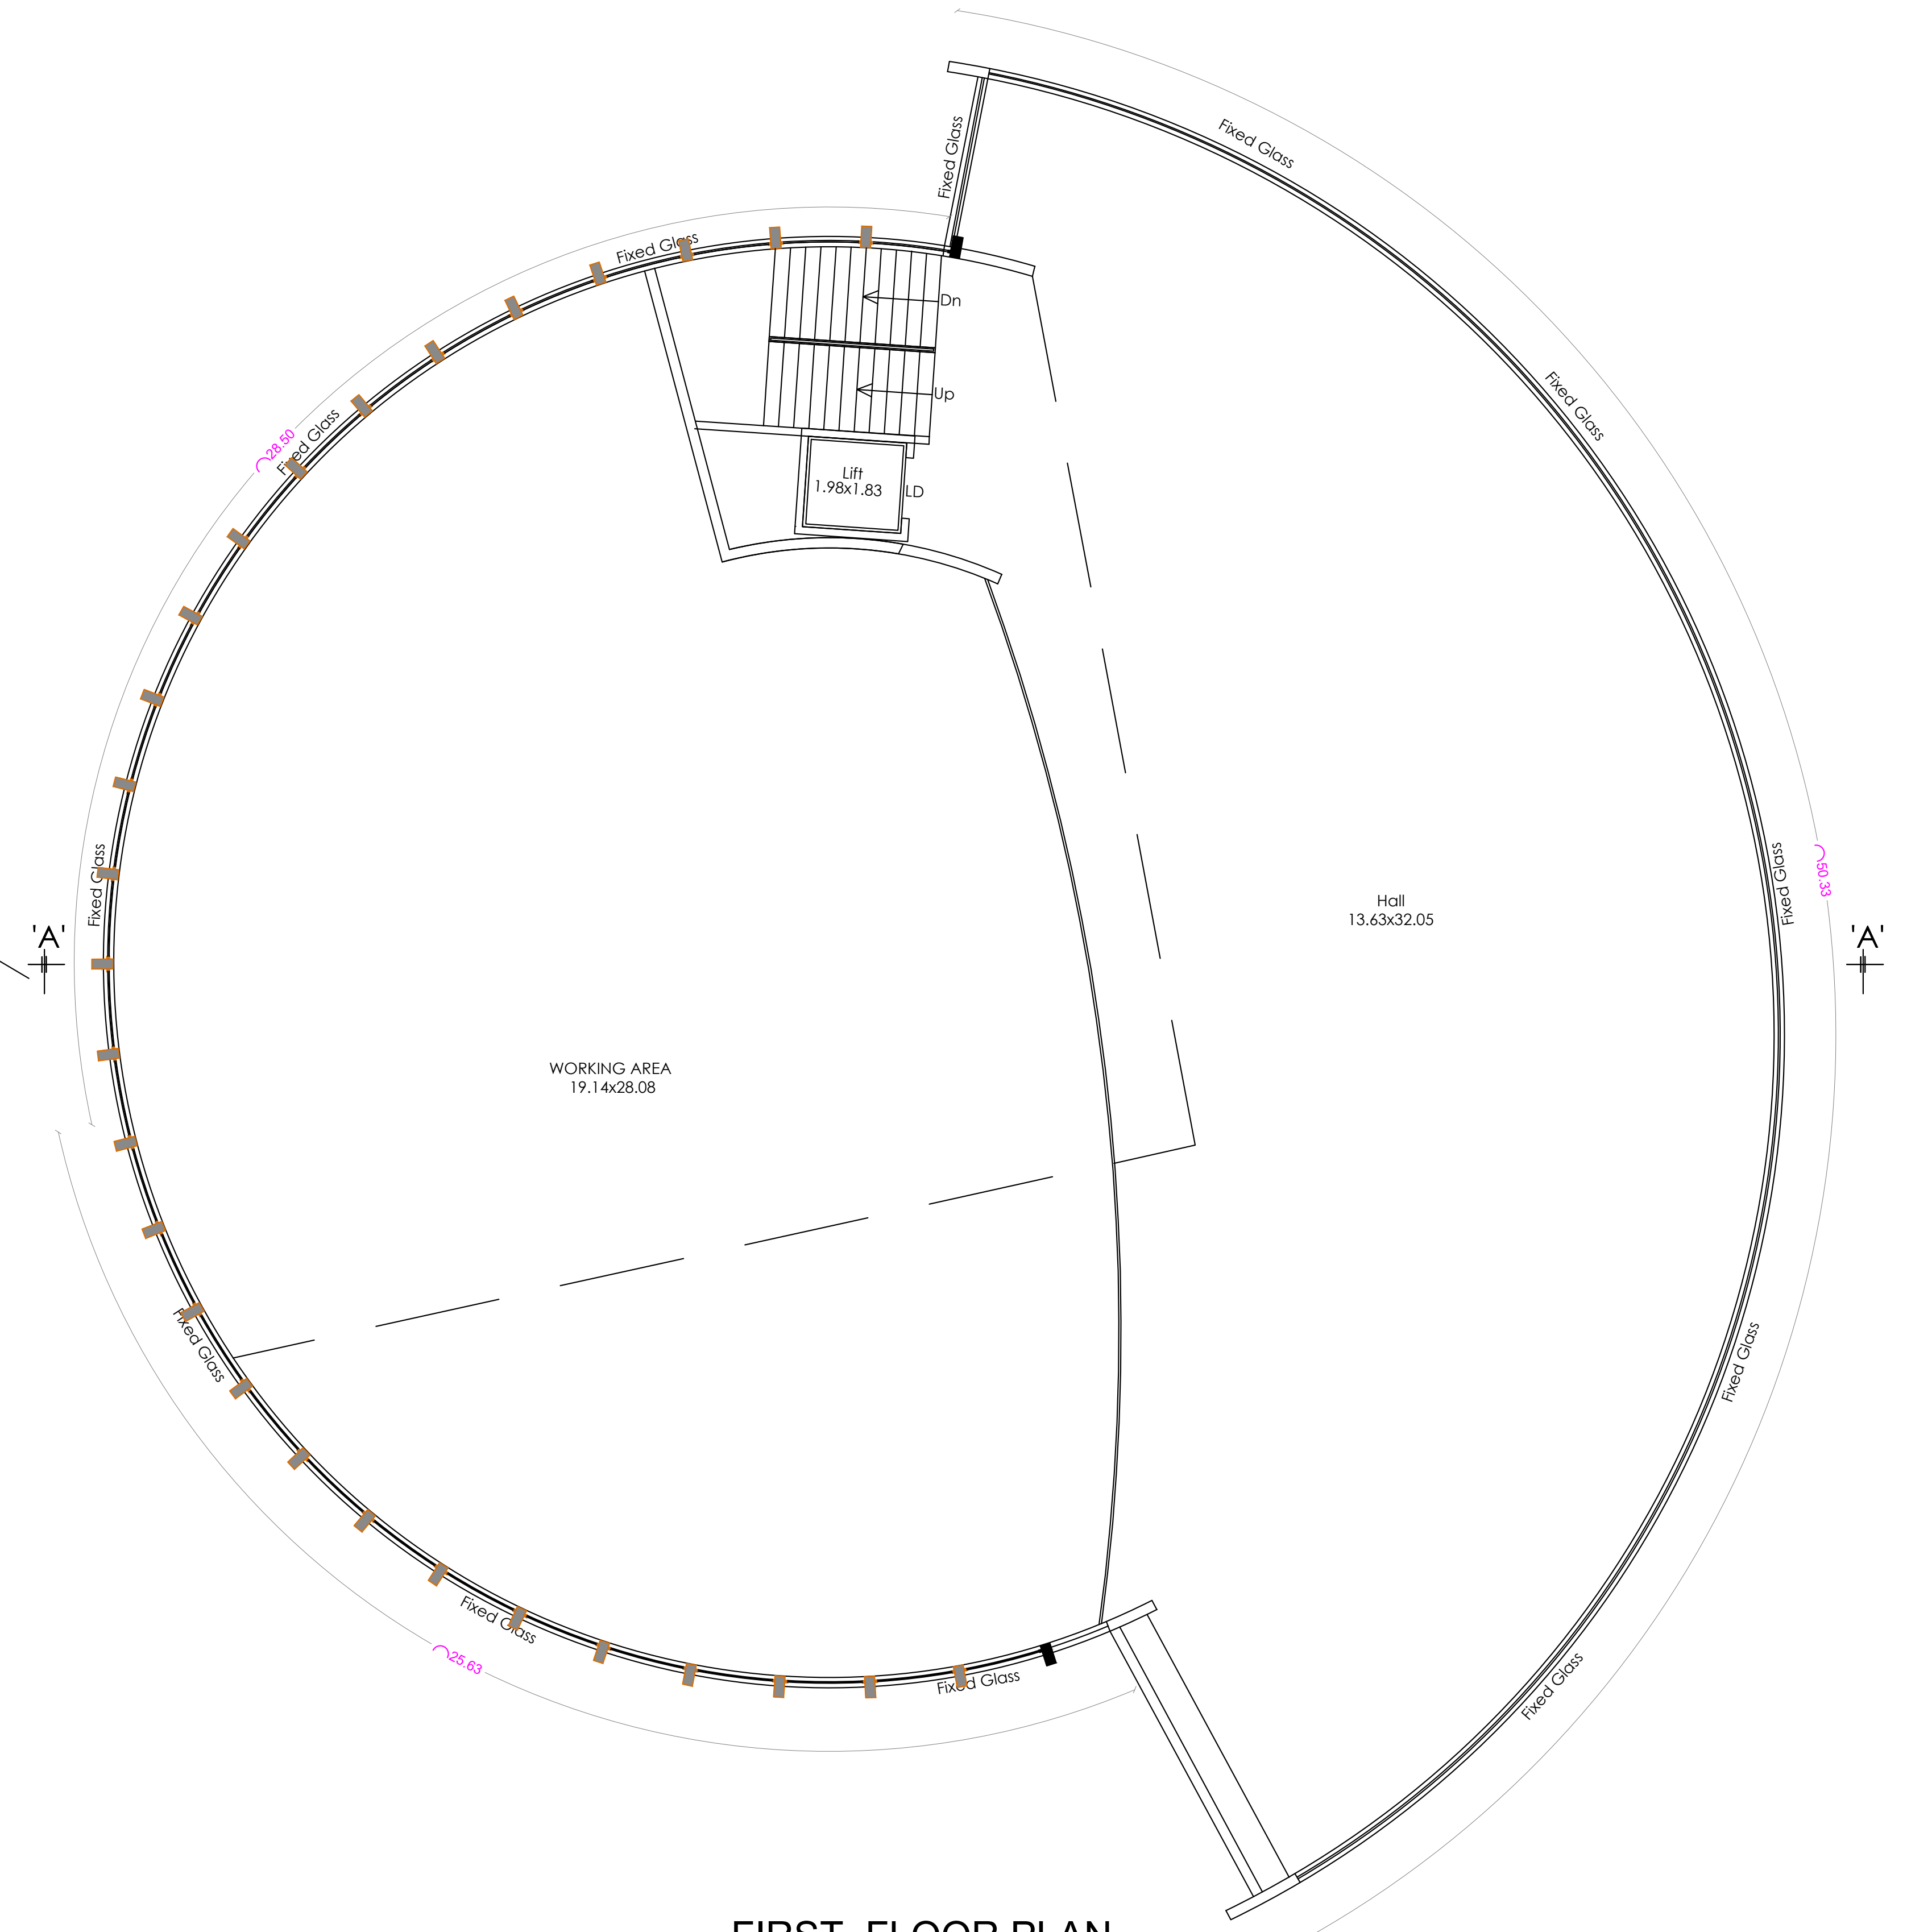

FIRST FLOOR PLAN

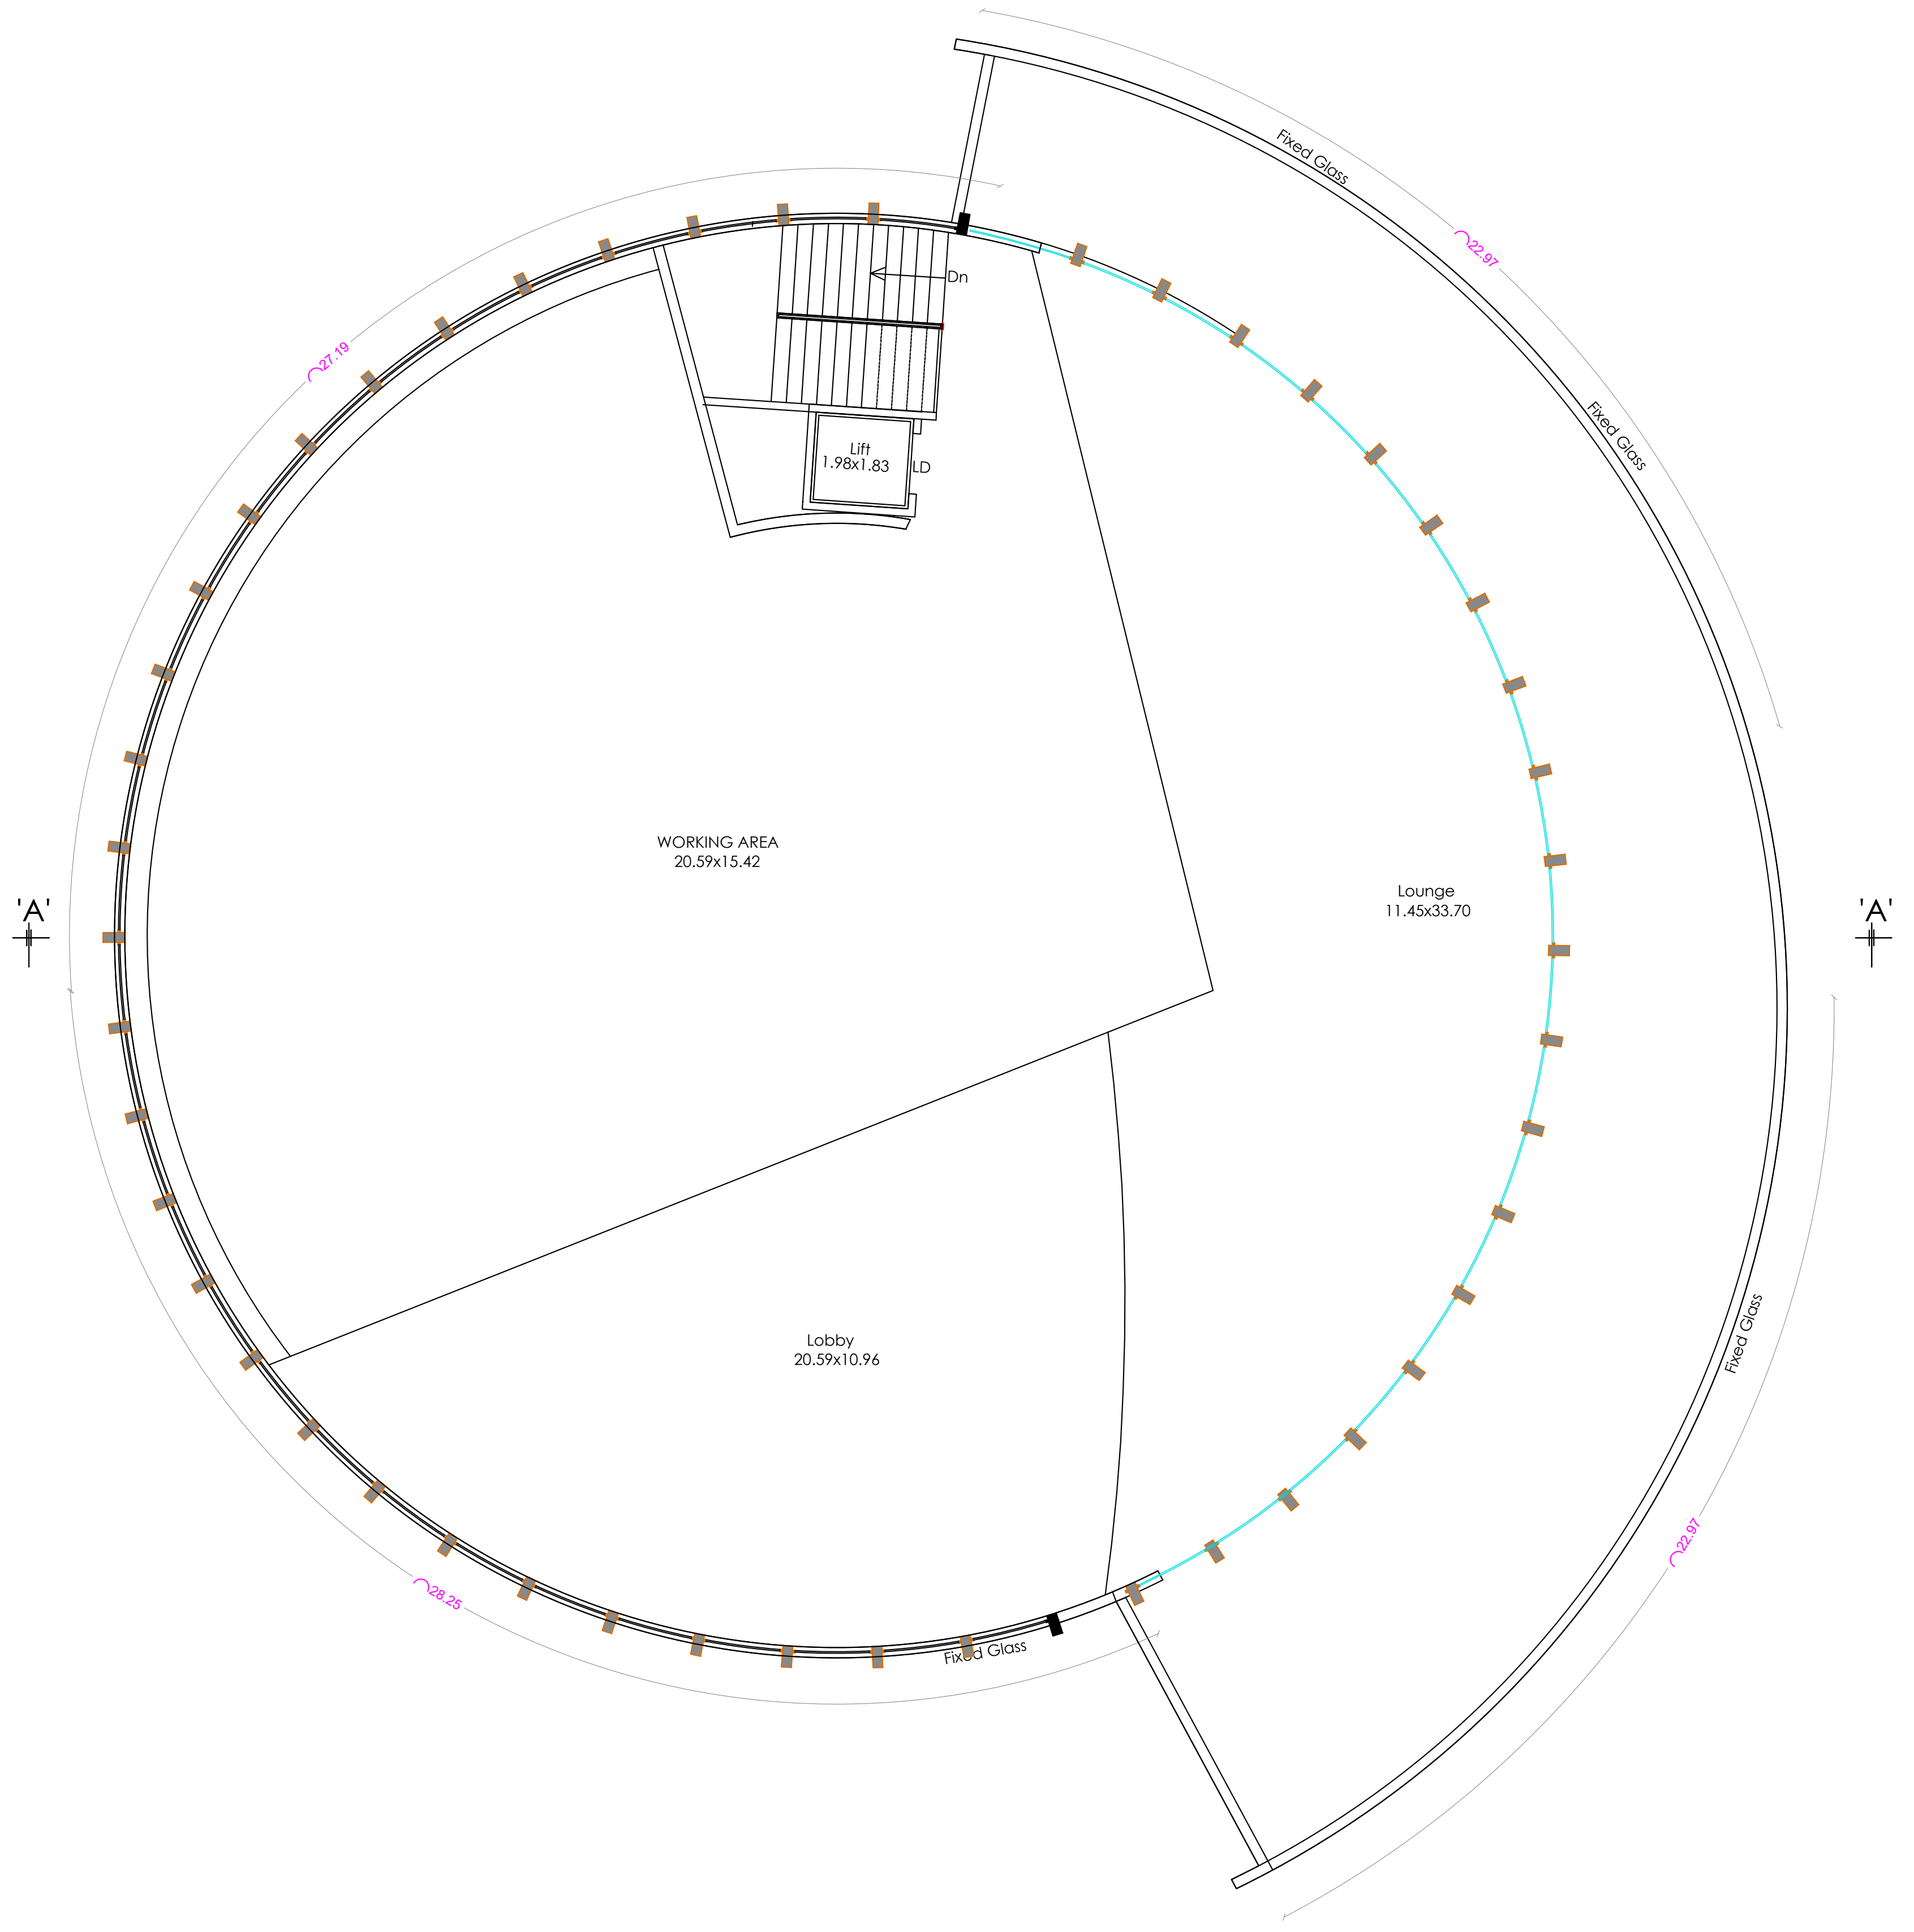

SECOND FLOOR PLAN

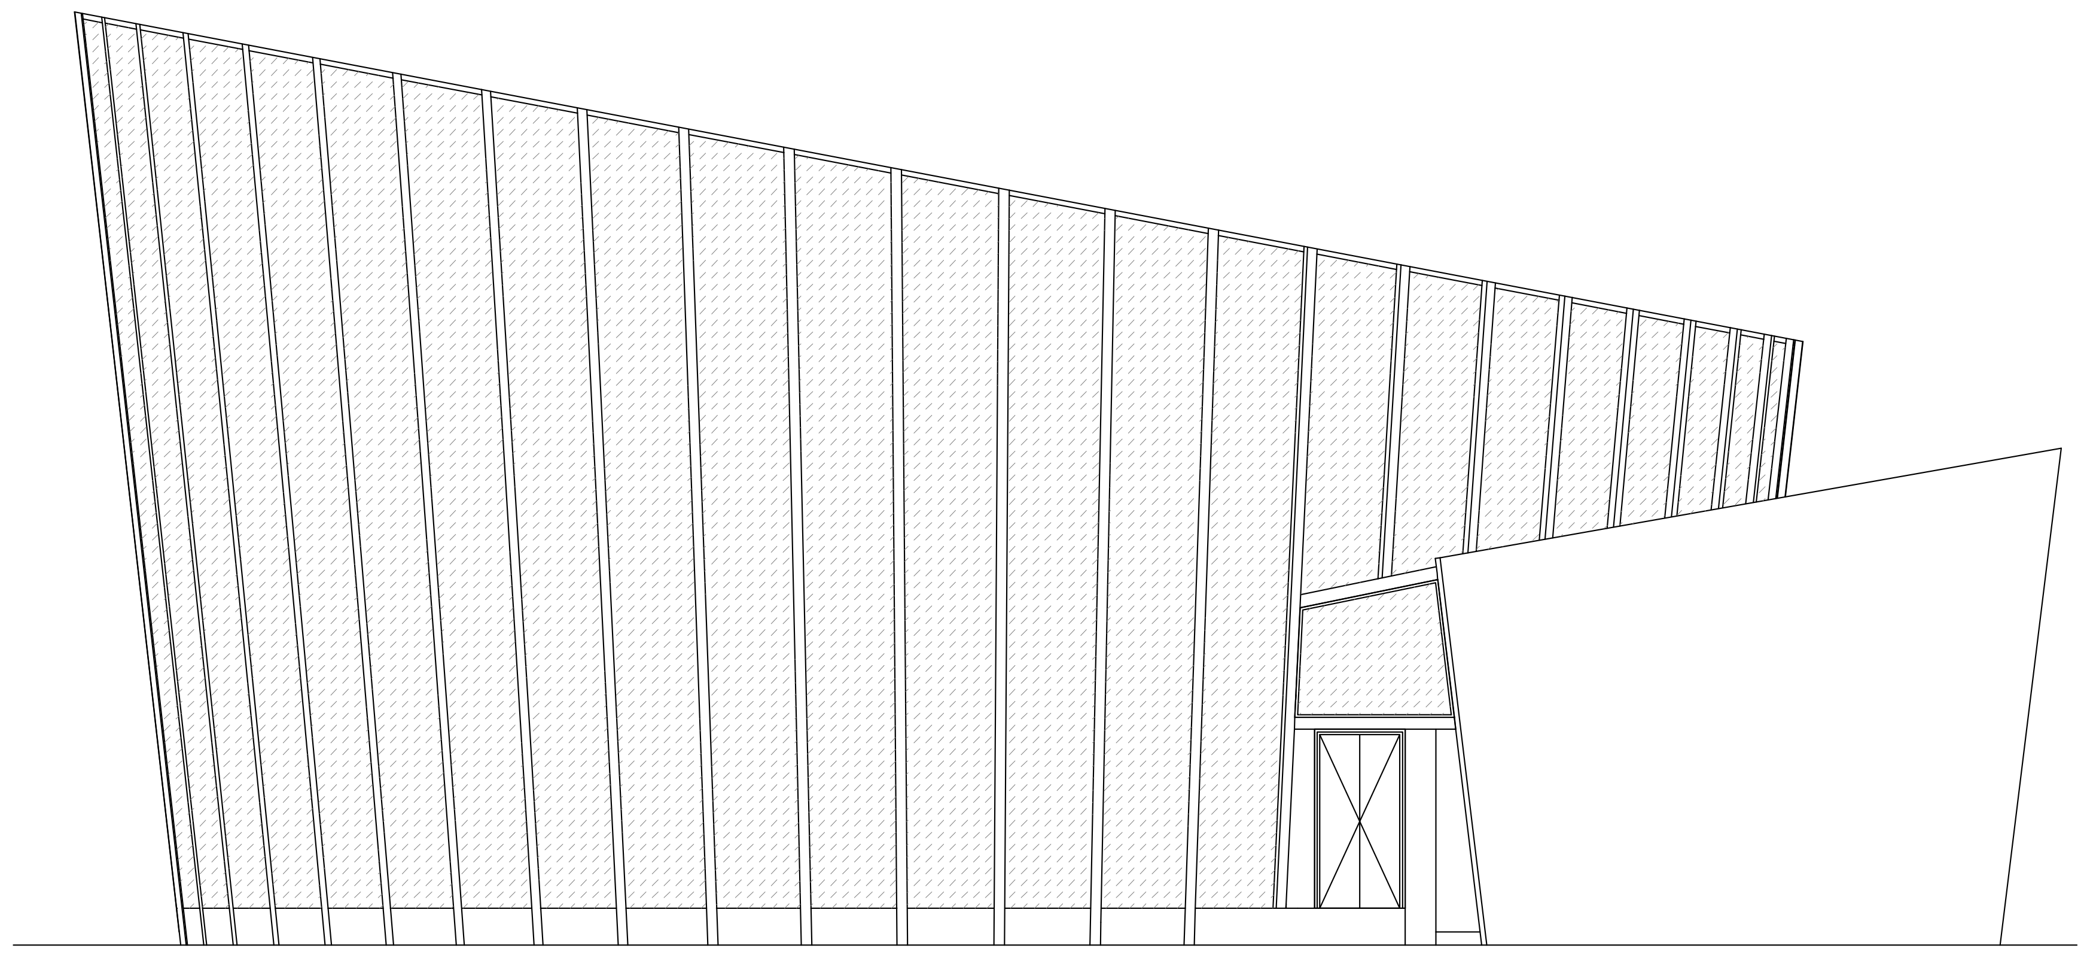

ELEVATION

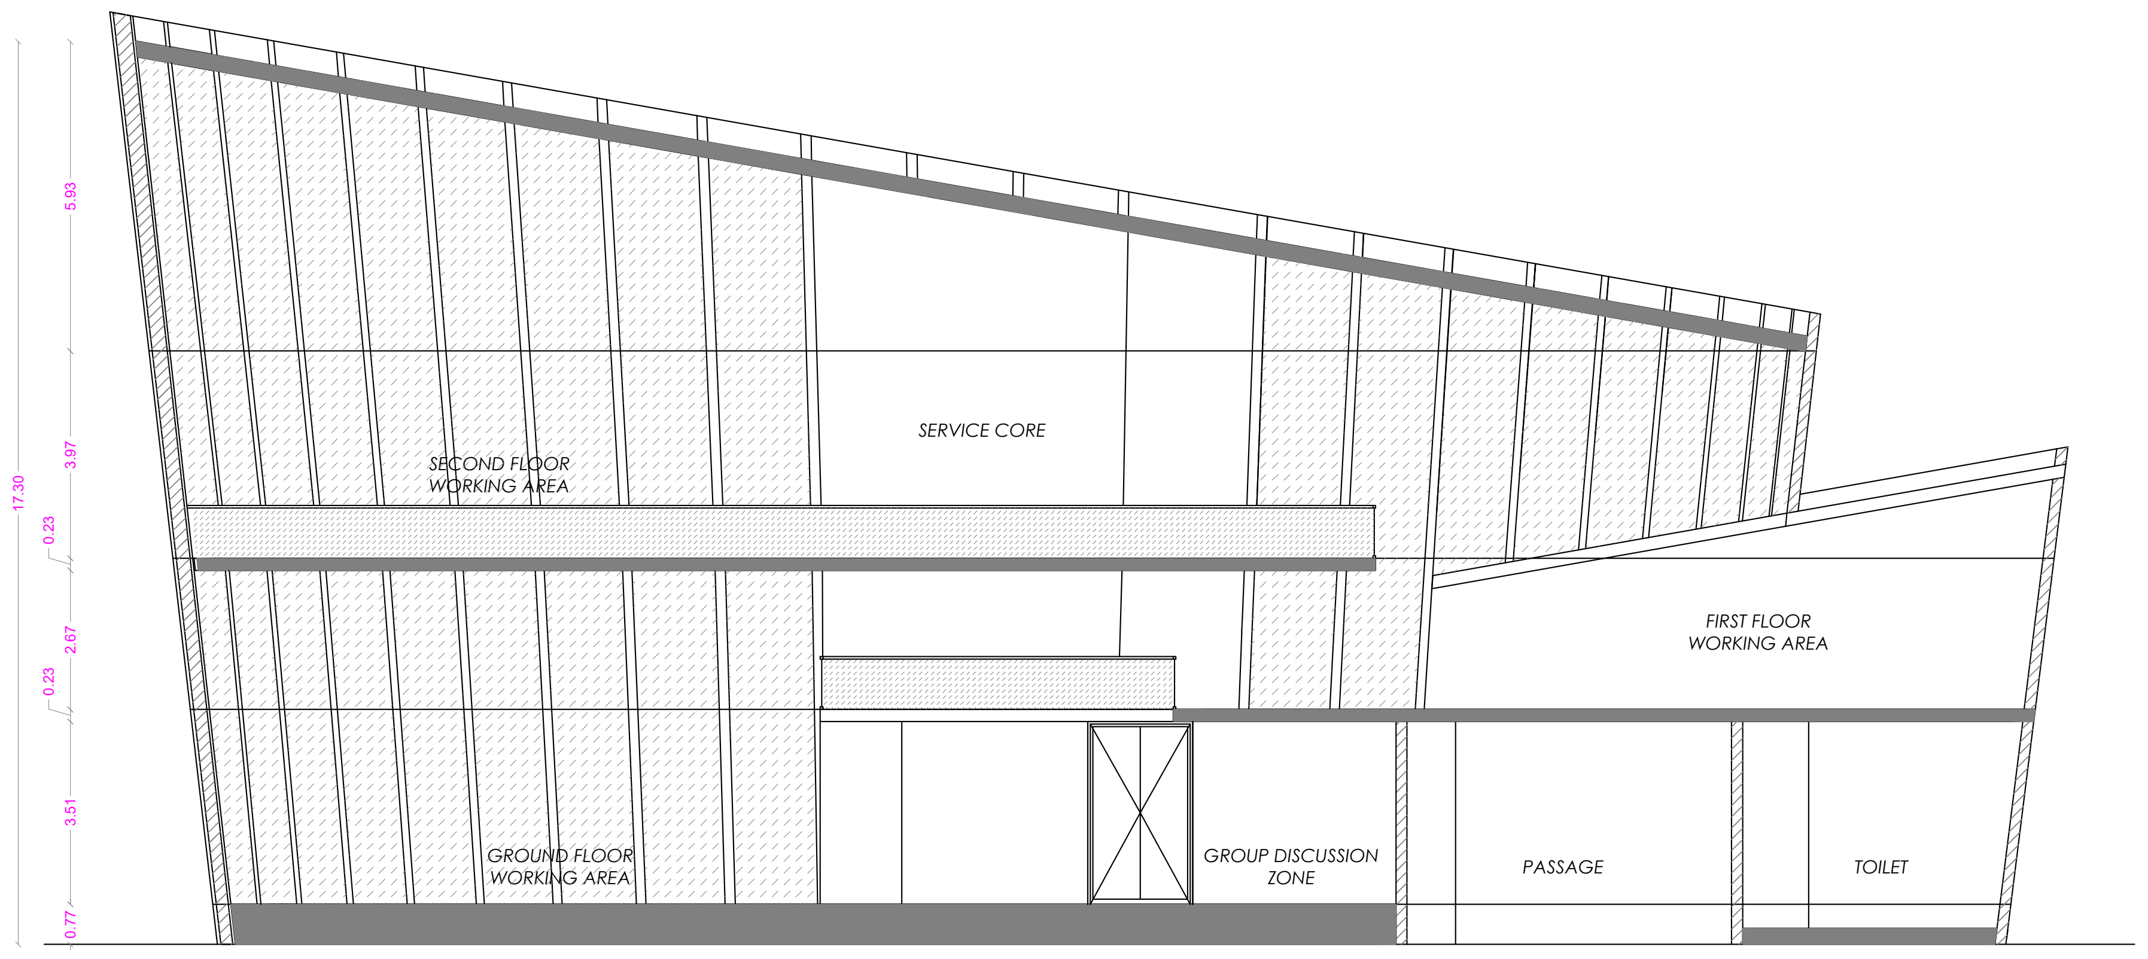

SECTION ON A A

SNR SONS CHARITABLE TRUST

SRI RAMAKRISHNA ENGINEERING COLLEGE
COIMBATORE - 22

39. HACKATHON HALL

AREA STATEMENT

39. HACKATHON HALL			
FLOOR NAME	FSI Area SQM	Non FSI SQM	TOTAL SQM
GROUND FLOOR	873.86	----	873.86
FIRST FLOOR	873.86	----	873.86
SECOND FLOOR	873.86	----	873.86
TOTAL all Floors	2621.58		2621.58

TOTAL F.S.I. AREA	2621.58 Sqm
HEIGHT OF THE BUILDING	17.30 m

SCHEDULE OF JOINERY

		METRE
D	DOOR	1.22 x 2.10
D1	DOOR	1.00 x 2.10
D2	DOOR	0.76 x 2.10
W	WINDOW	1.83 x 1.50
W1	WINDOW	1.20 x 1.80
V	VENTILATOR	2.44 x 0.61
V1	VENTILATOR	0.90 x 0.61
V2	VENTILATOR	0.46 x 0.91

N.S. PANNEERSELVAM
M.I.S.E.,M.E.,(Struct).A.M.I.E.,A.I.V.,
Chartered Structural Engineer & Valuer
SPU & ASSOCIATES
Engineers, Valuers, Builders & Surveyors,
262-A, Perur Main Road
Selvapuram, Coimbatore - 641 026

STRUCTURAL ENGINEER

For SNR SONS CHARITABLE TRUST
C.V RAMKUMAR
CHIEF EXECUTIVE

APPLICANT

C. NATARAJAN, B.E.,
Consulting Engineer
NAVEEN ASSOCIATES
364, Second St., Extension
Gandhipuram, Coimbatore - 641 012.
COIMBATORE LPA / RE / GR-I / 19 / 03 / 002

LBS/ REGISTERED ENGINEER

PLAN SHOWING THE PROPOSED BUILDING IN S.F. No : 420/1A, 421/1, 421/2C, 422/1A, 1B, 2, 424, 433, 434, 435, 436, 437/1, 2A, 2B2, 438/1, 2C, 440/2, 442/1A, 1B, 2B, 443/2A2, 2B, 444/2A, 2B, 445/2, 446/1B,2B, 2C, 2D, 447/1,2, 448/1 & 2 AT CHINNAVEDAMPATTI VILLAGE, COIMBATORE CORPORATION.

SCALE 1: 100

CHINNAVEDAMPATTI D.D. PLAN No : 8

ONLINE APPLICATION No:
SWP/BPA/210228/2024

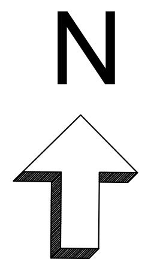

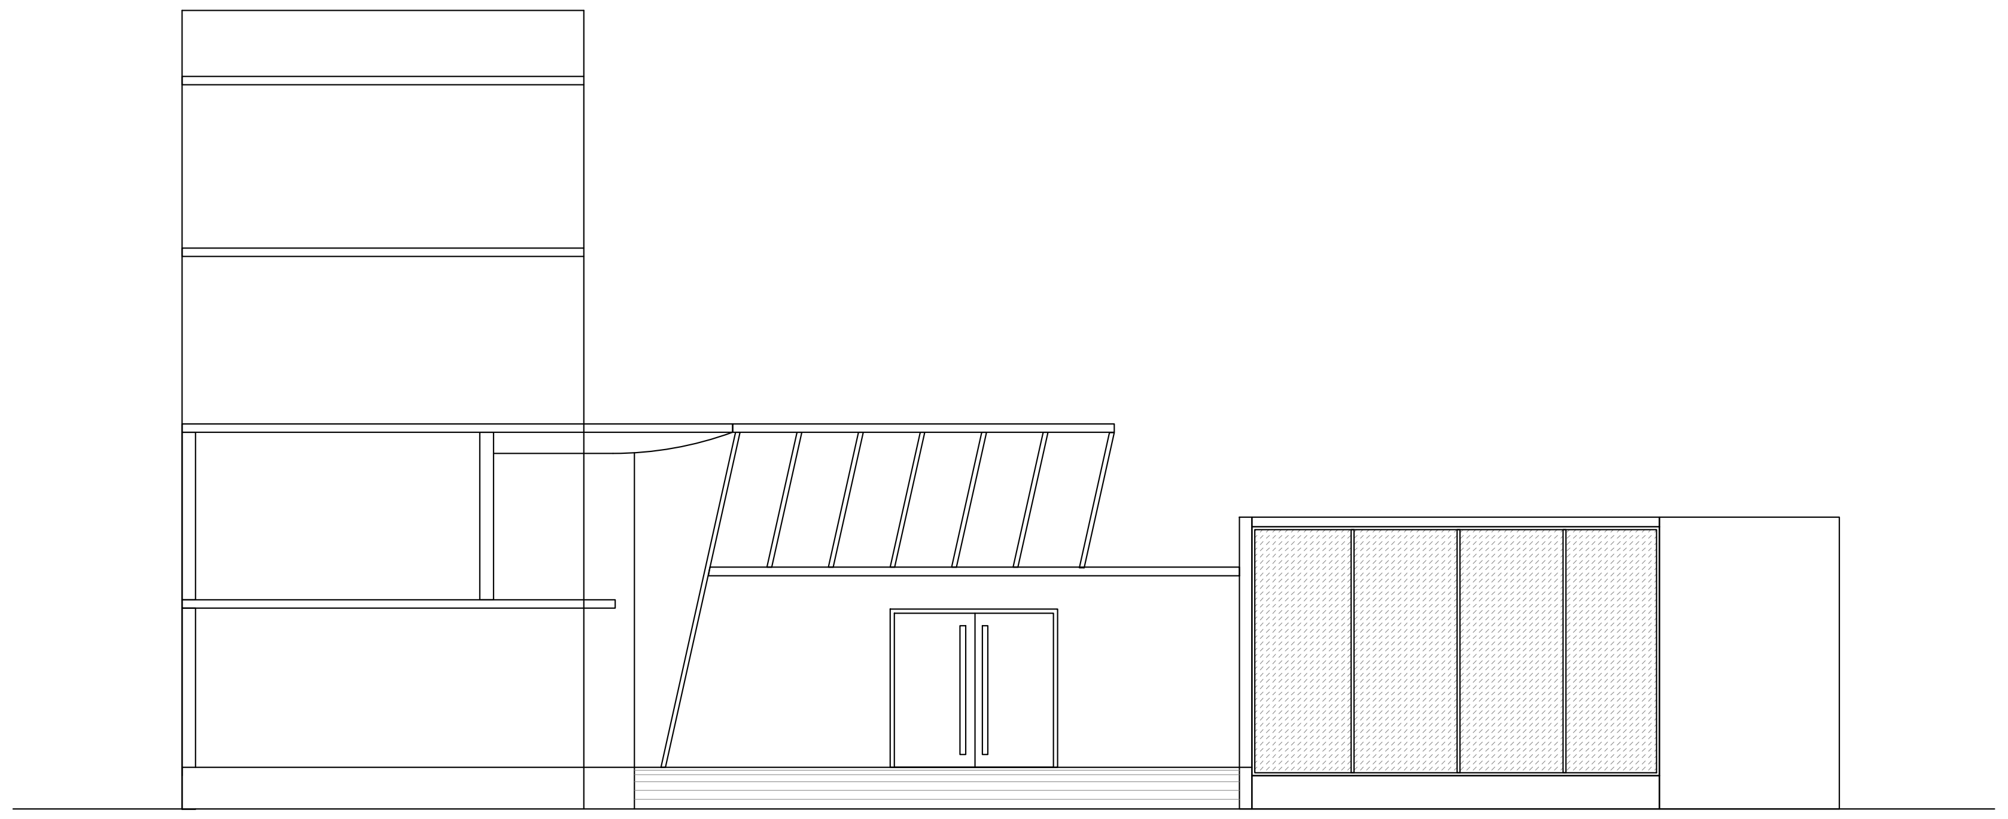

FRONT ELEVATION

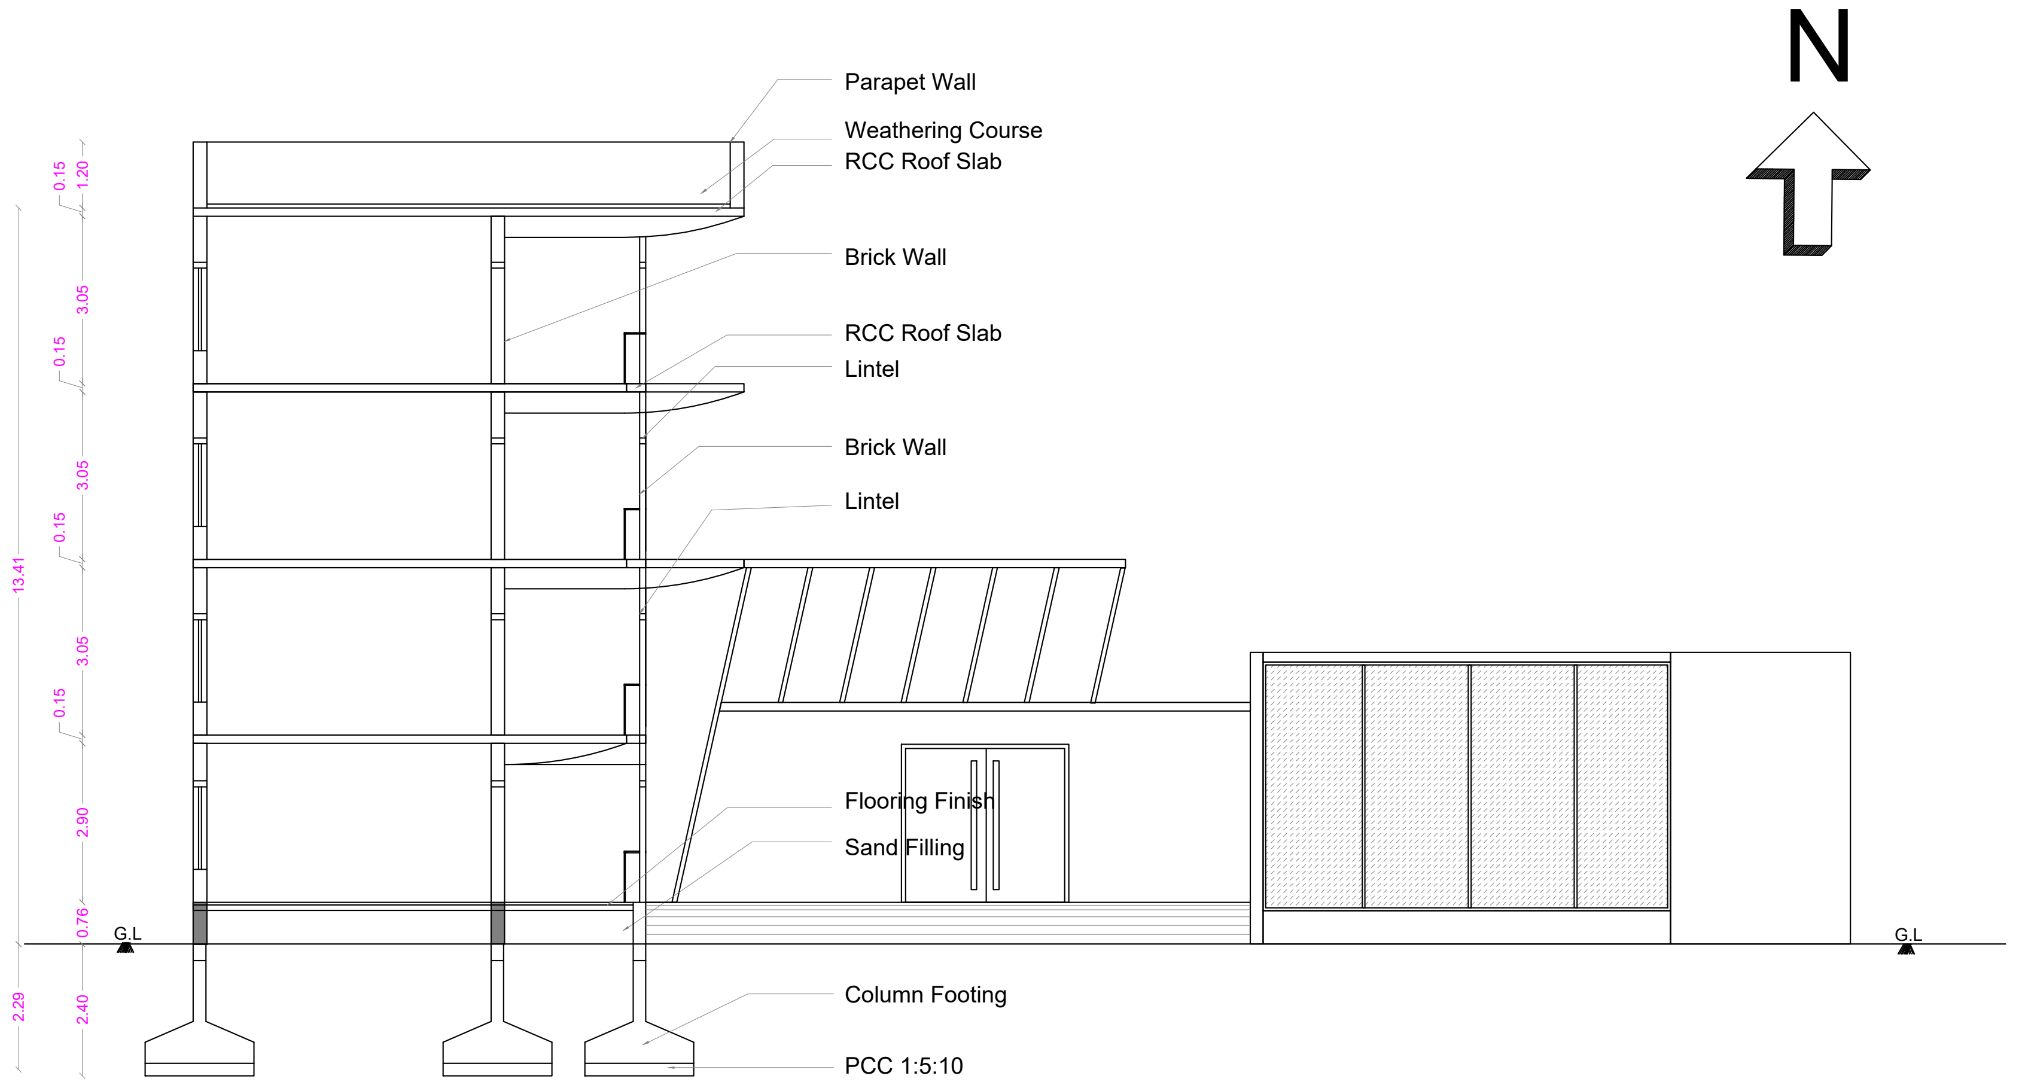

SECTION ON A A

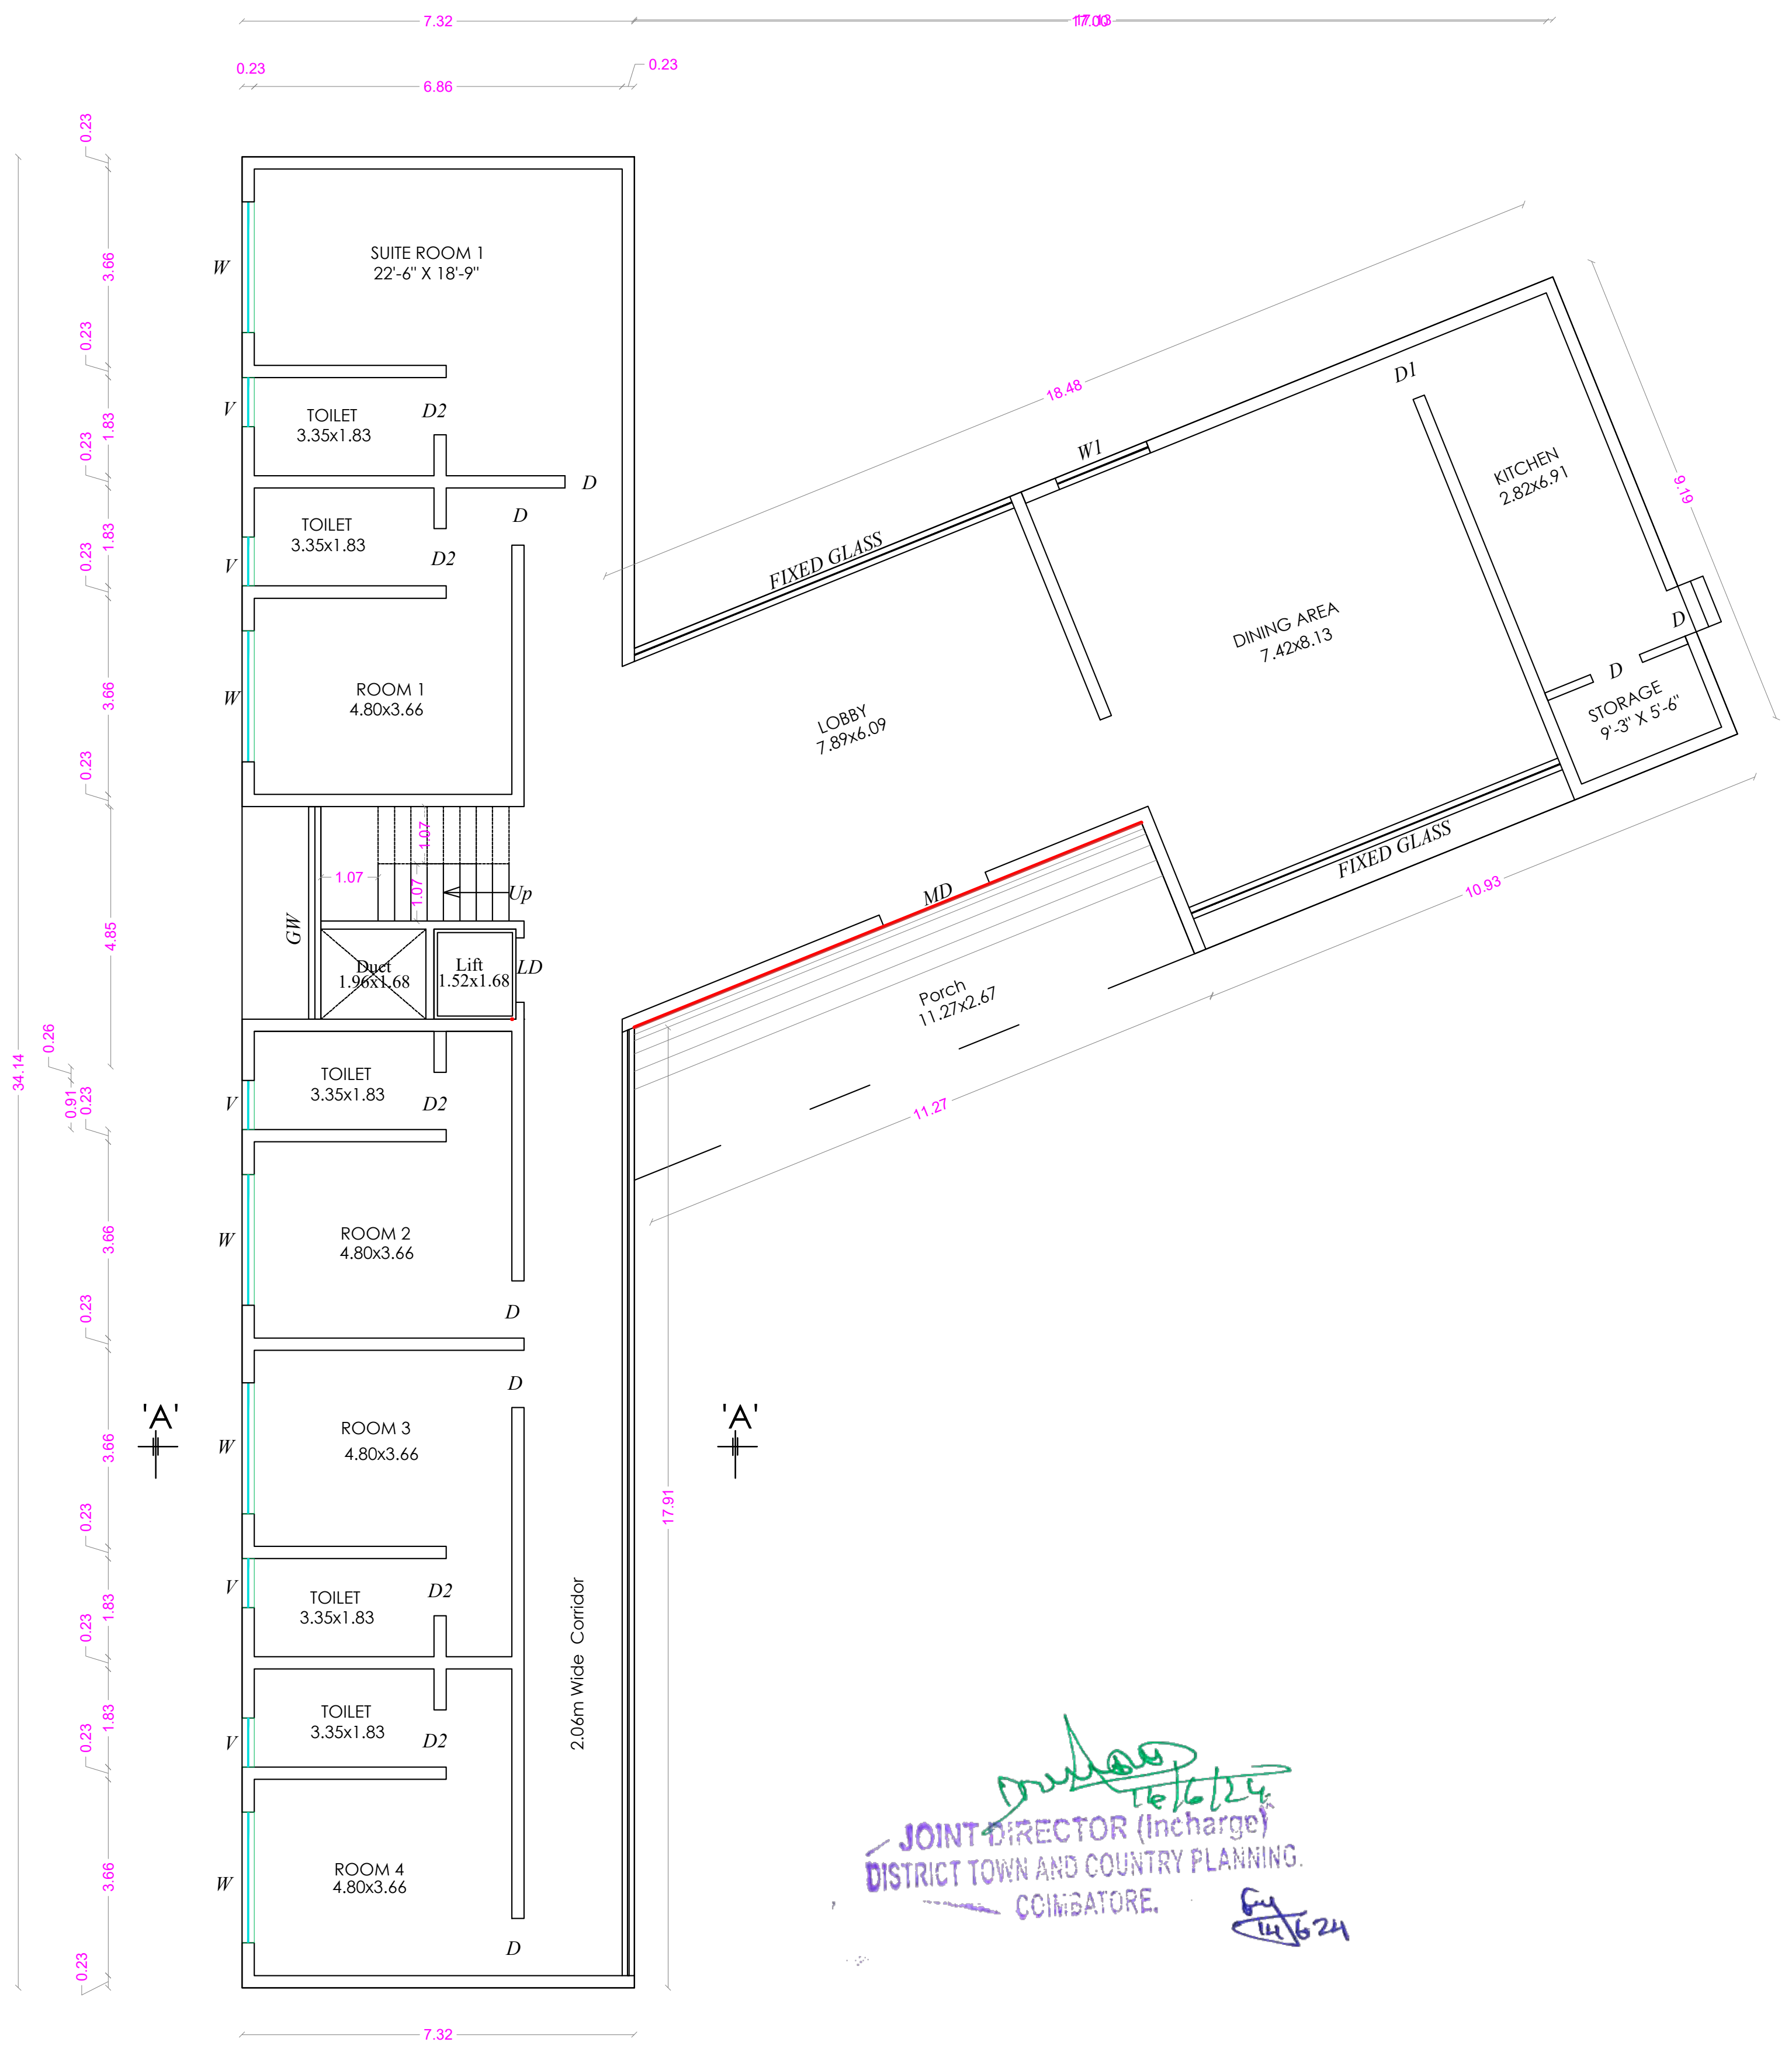

JOINT DIRECTOR (Incharge)
DISTRICT TOWN AND COUNTRY PLANNING.
COIMBATORE.
16/6/24
14/6/24

GROUND FLOOR PLAN

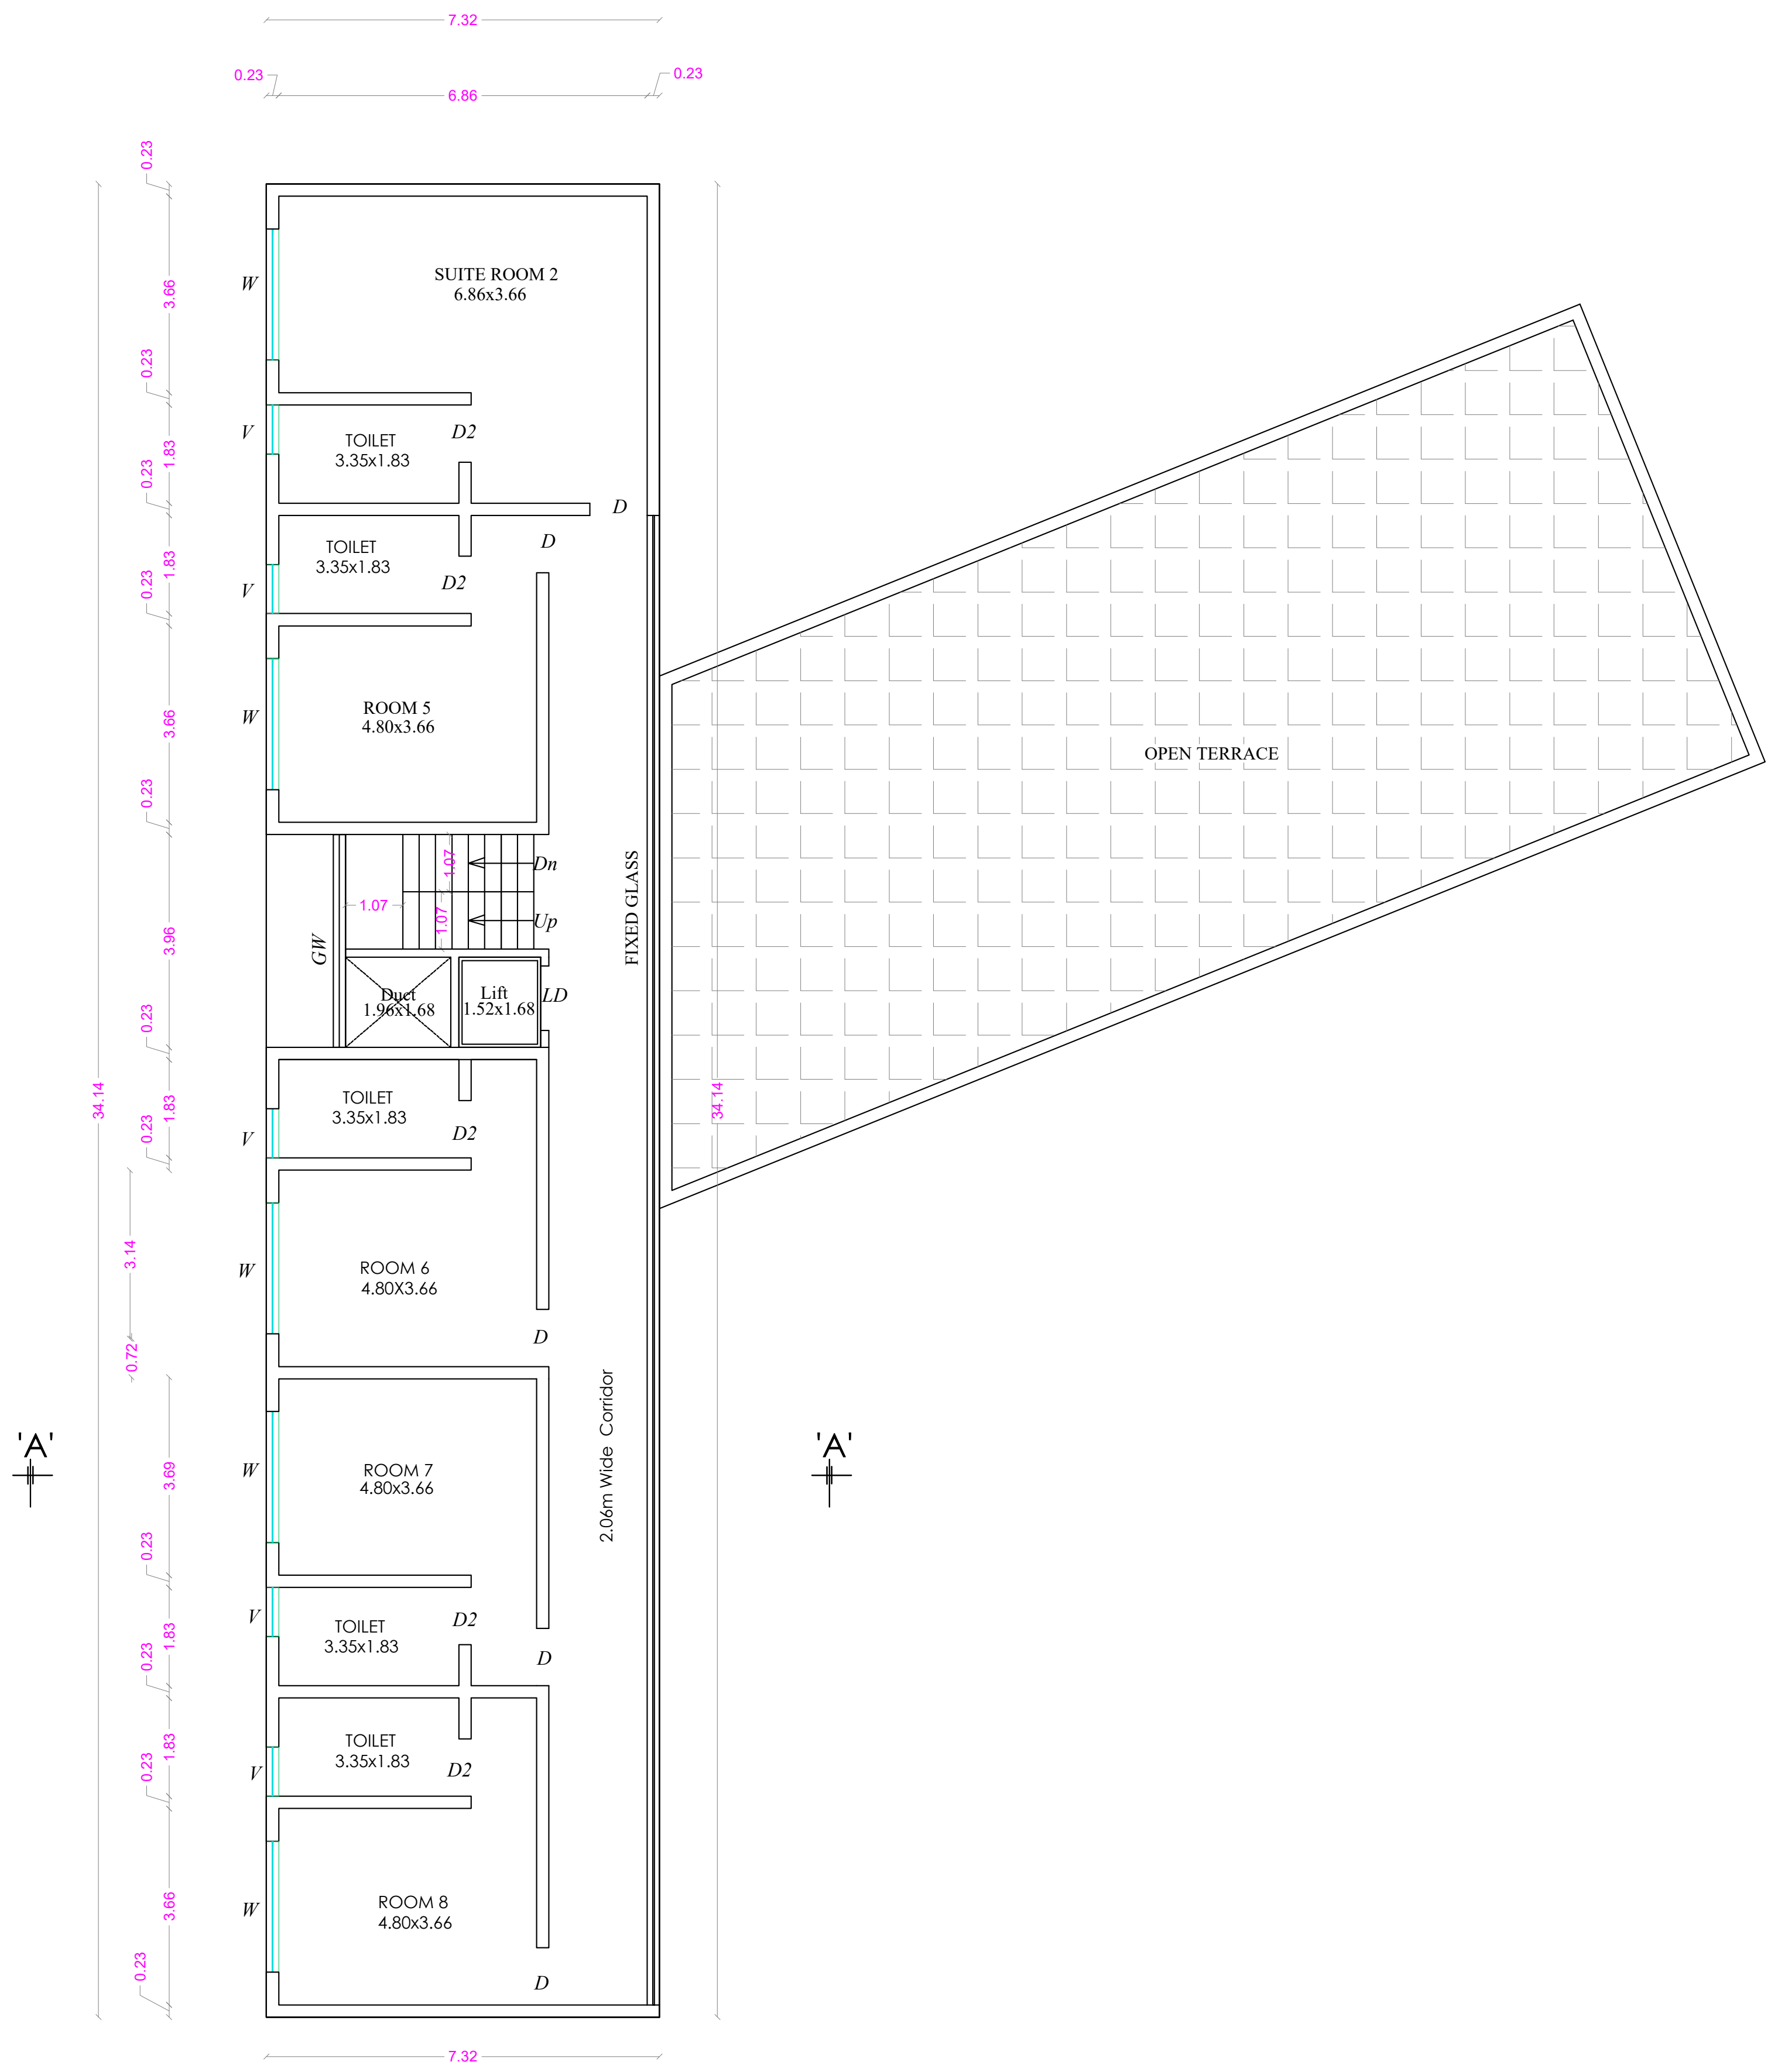

TYPICAL FLOOR PLAN
[FIRST, SECOND & THIRD]

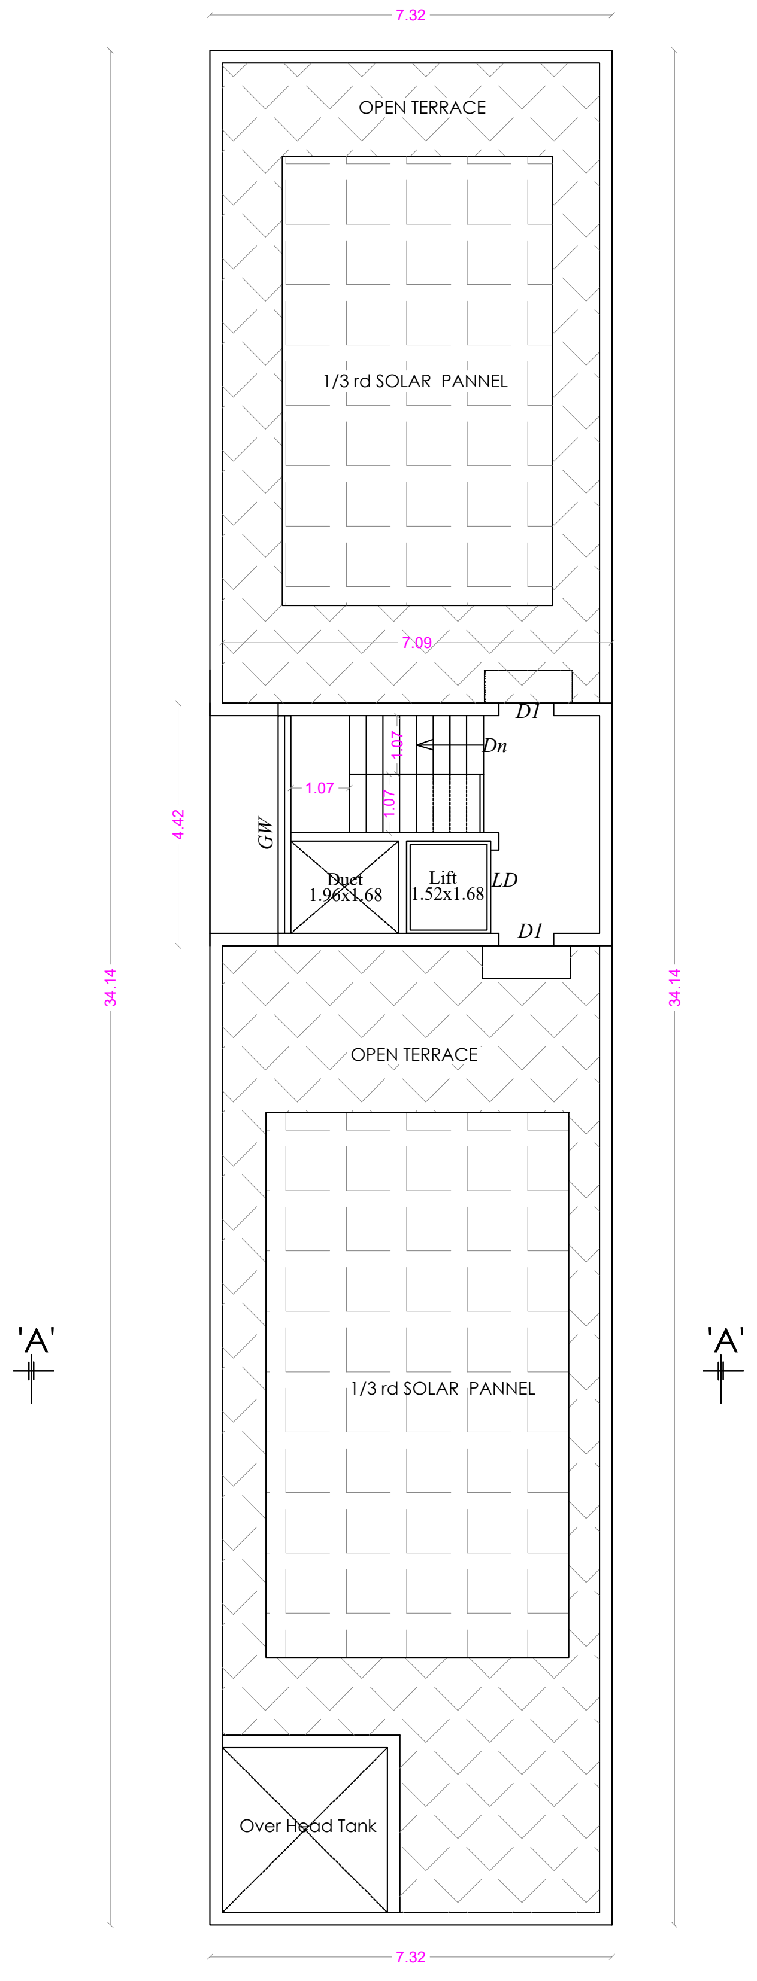

TERRACE FLOOR PLAN

SHEET No : 65

SNR SONS CHARITABLE TRUST

SRI RAMAKRISHNA ENGINEERING COLLEGE
COIMBATORE - 22

40. GUEST HOUSE

AREA STATEMENT

40. GUEST HOUSE

FLOOR NAME	FSI Area SQM	Non FSI SQM	TOTAL SQM
GROUND FLOOR	408.32	----	408.32
FIRST FLOOR	249.72	----	249.72
SECOND FLOOR	249.72	----	249.72
THIRD FLOOR	249.72	----	249.72
TERRACE FLOOR	-----	32.33	32.33
TOTAL all Floors	1157.48	32.33	1189.81

TOTAL F.S.I. AREA	1157.48 Sqm
HEIGHT OF THE BUILDING	12.80 m

* All Dimensions are in metre.

SCHEDULE OF JOINERY

		METRE
MD	MAIN DOOR	2.13 x 2.10
D	DOOR	1.07 x 2.10
D1	DOOR	1.00 x 2.10
D2	DOOR	0.76 x 2.10
W	WINDOW	2.44 x 1.50
W1	WINDOW	1.83 x 1.50
V	VENTILATOR	0.90 x 0.61

STAIRCASE DETAILS

WIDTH - 1.07 m
TREAD - 0.30 m
RISE - 0.15 m

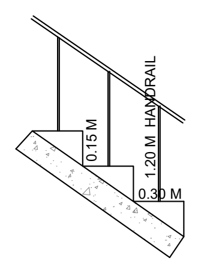

N.S. PANNEERSELVAM
M.I.S.E.,M.E.,(Struct).,A.M.I.E.,A.I.V.,
Chartered Structural Engineer & Valuer
CB/ISE/LM/229
SPU & ASSOCIATES
Engineers, Valuers& Builders & Surveyors,
282-A, Perur ,Main Road
Selvapuram,Coimbatore - 641 026
Coimbatore LPA/SE/
GR /19/03/006

STRUCTURAL ENGINEER

For SNR SONS CHARITABLE TRUST
C.V RAMKUMAR
CHIEF EXECUTIVE

APPLICANT

C. NATARAJAN, B.E.,
Consulting Engineer
NAVEEN ASSOCIATES
364, Second St., Extension
Gandhipuram, Coimbatore - 641 012.
COIMBATORE LPA / RE /
GR-I / 19 / 03 / 002

LBS/ REGISTERED ENGINEER

PLAN SHOWING THE PROPOSED BUILDING IN S.F. No : 420/1A, 421/1, 421/2C, 422/1A, 1B, 2, 424, 433, 434, 435, 436, 437/1, 2A, 2B2, 438/1, 2C, 440/2, 442/1A, 1B, 2B, 443/2A2, 2B, 444/2A, 2B, 445/2, 446/1B,2B, 2C, 2D, 447/1,2, 448/1 & 2 AT CHINNAVEDAMPATTI VILLAGE, COIMBATORE CORPORATION.

SCALE 1: 100

CHINNAVEDAMPATTI D.D. PLAN No : 8

ONLINE APPLICATION No:
SWP/BPA/210228/2024

41. MULTI PURPOSE HALL

N

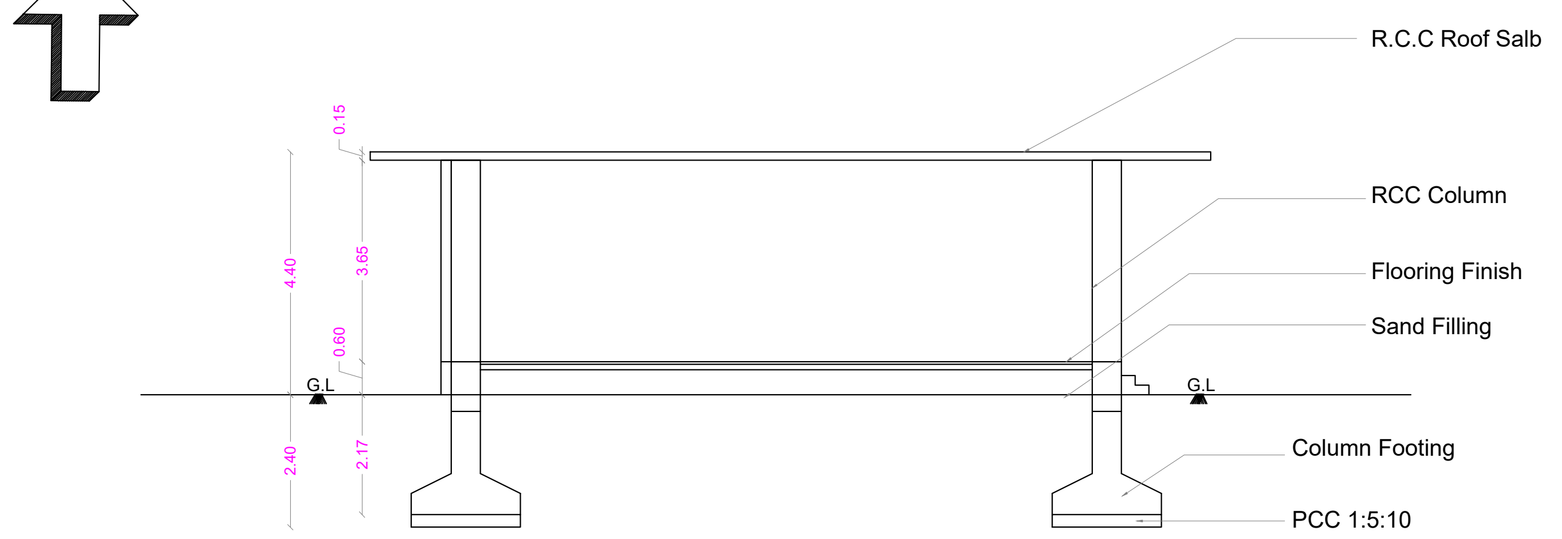

SECTION ON A A

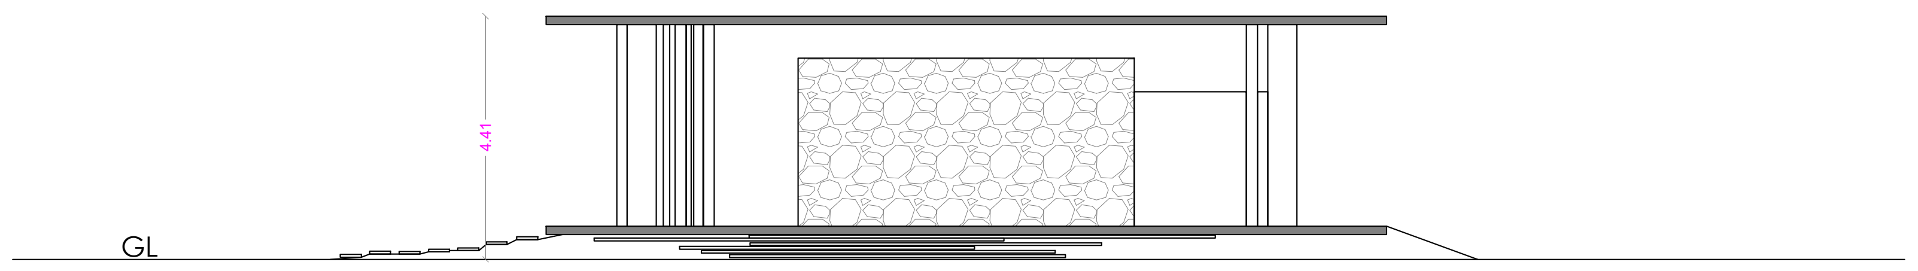

ELEVATION

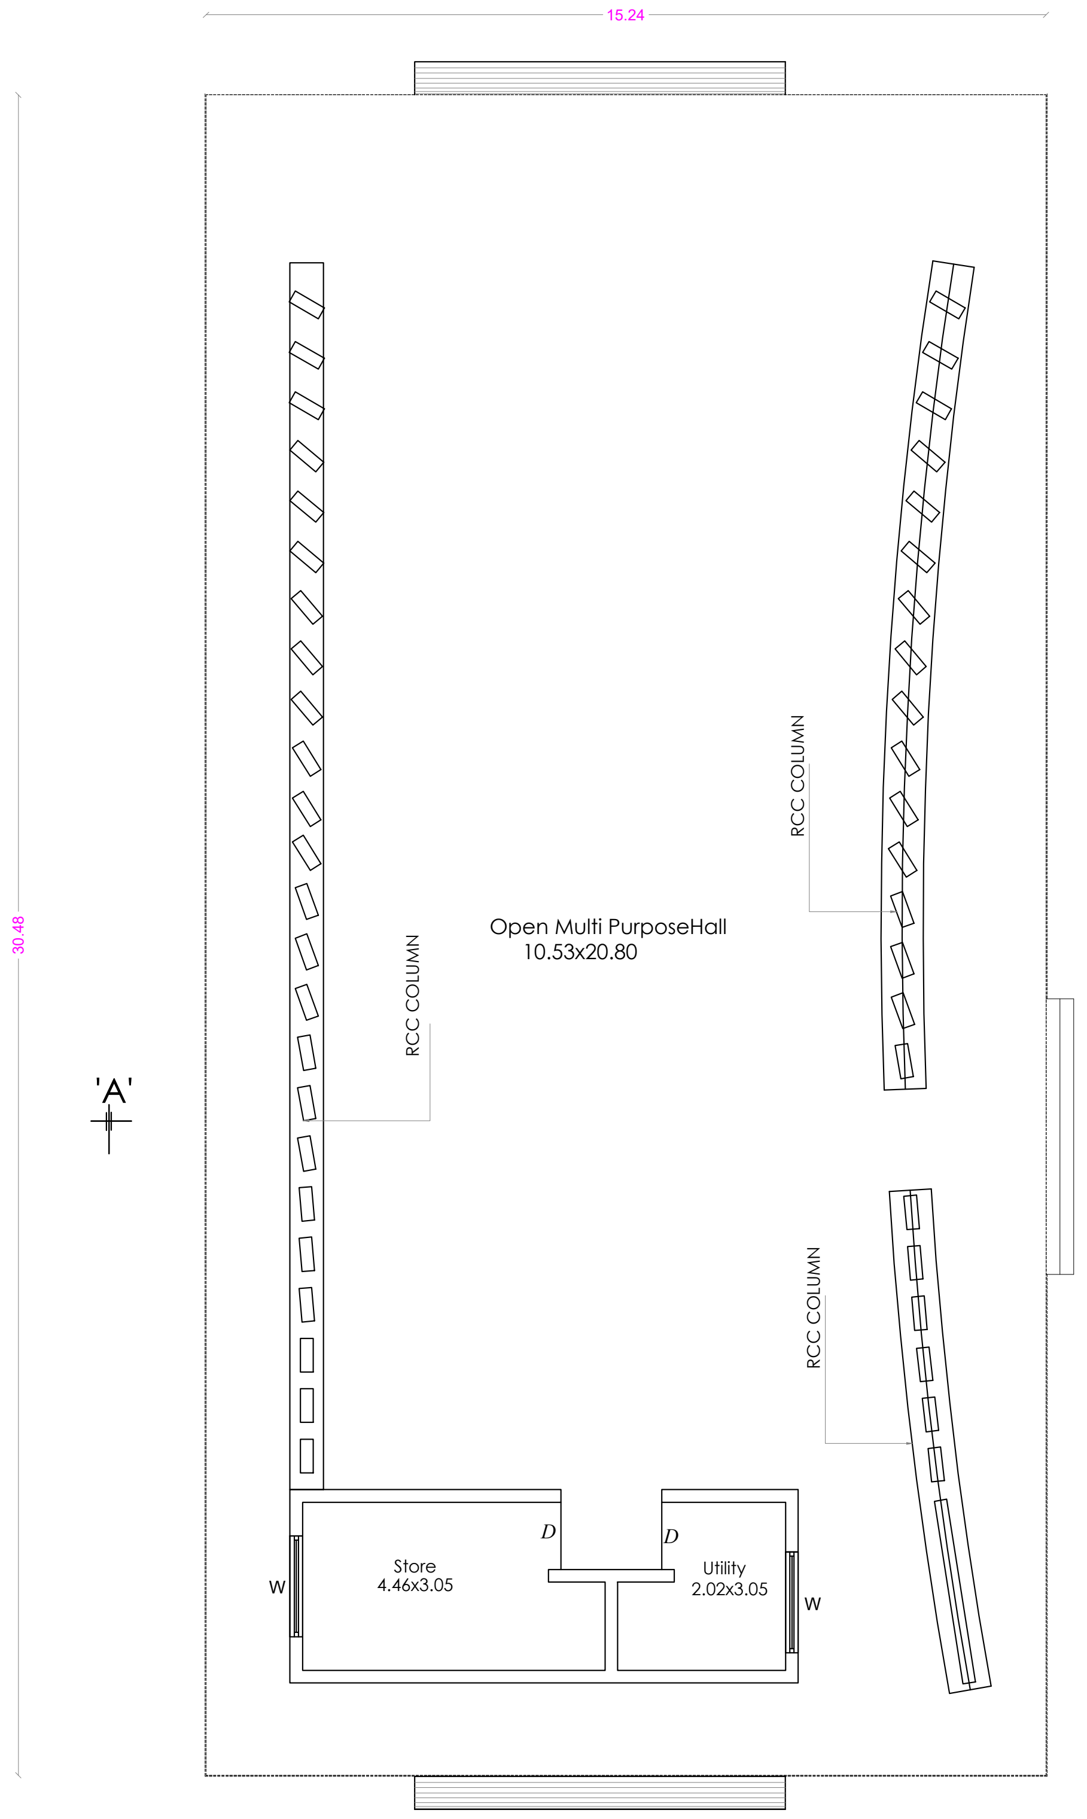

GROUND FLOOR PLAN

JOINT DIRECTOR (Incharge)
DISTRICT TOWN AND COUNTRY PLANNING.
COIMBATORE.
16/6/24
14/6/24

42. GALLERY

N

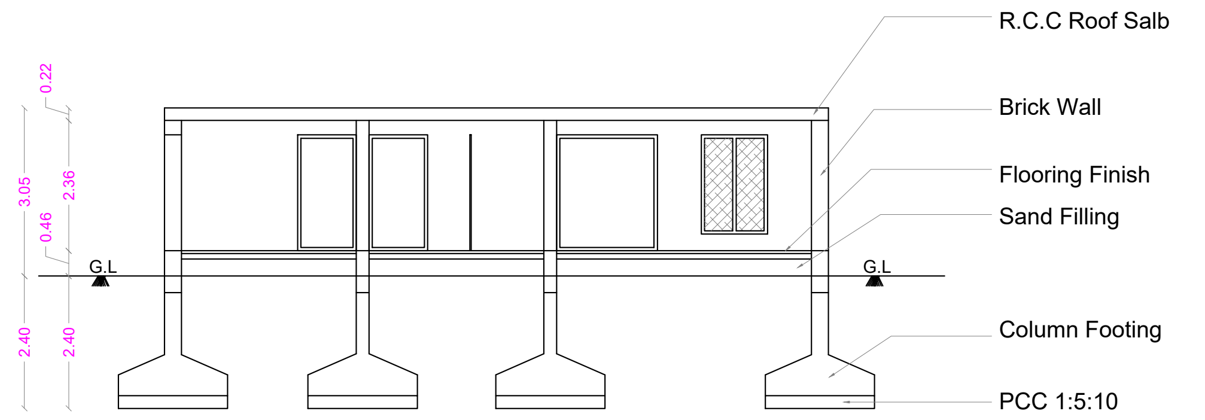

SECTION ON A A

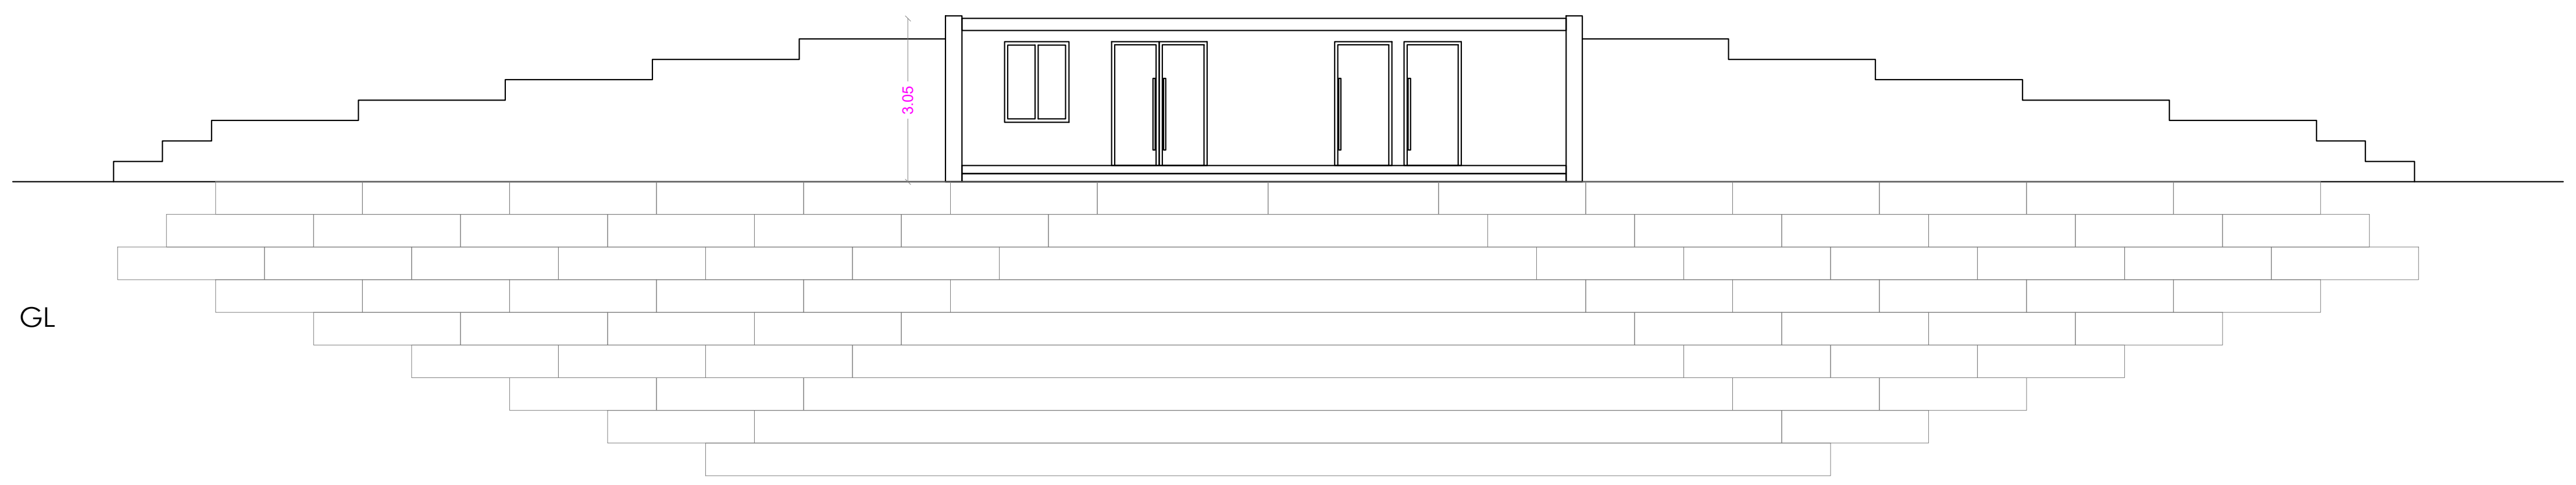

BACK SIDE ELEVATION

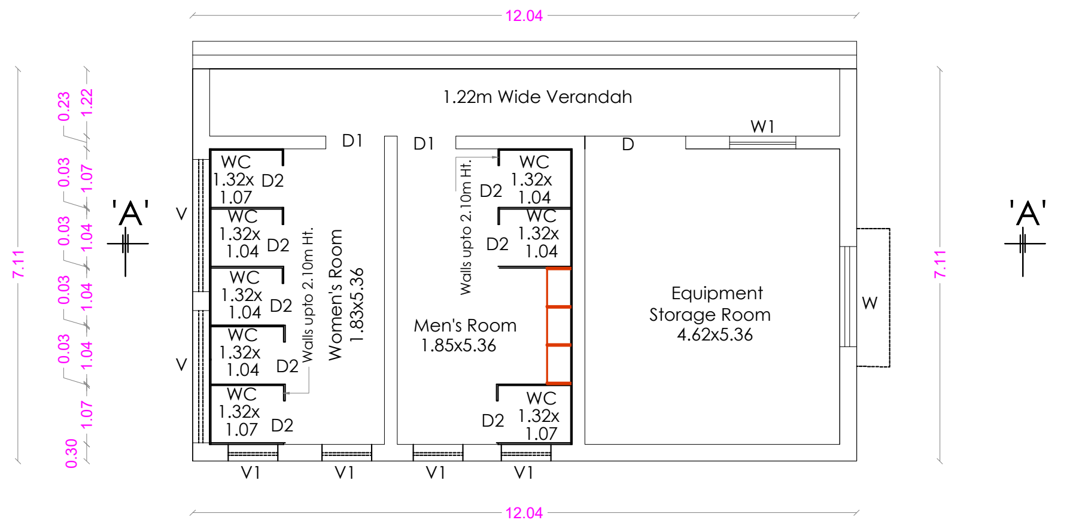

GROUND FLOOR PLAN

SHEET No : 66

SNR SONS CHARITABLE TRUST

SRI RAMAKRISHNA ENGINEERING COLLEGE
COIMBATORE - 22

41. MULTI PURPOSE HALL
42. GALLERY

41. MULTI PURPOSE HALL

41. MULTI PURPOSE HALL			
FLOOR NAME	FSI Area SQM	Non FSI SQM	TOTAL SQM
GROUND FLOOR	464.52	----	464.52

TOTAL F.S.I. AREA	464.52 Sqm
HEIGHT OF THE BUILDING	4.40 m

* All Dimensions are in metre.

42. GALLERY

42. GALLERY			
FLOOR NAME	FSI Area SQM	Non FSI SQM	TOTAL SQM
GROUND FLOOR	85.63	----	85.63

TOTAL F.S.I. AREA	85.63 Sqm
HEIGHT OF THE BUILDING	3.05 m

* All Dimensions are in metre.

SCHEDULE OF JOINERY

		METRE
D	DOOR	1.83 x 2.10
D1	DOOR	1.07 x 2.10
D2	DOOR	0.76 x 2.10
W	WINDOW	1.83 x 1.50
W1	WINDOW	1.20 x 1.80
V	VENTILATOR	2.44 x 0.61
V1	VENTILATOR	0.90 x 0.61
V2	VENTILATOR	0.46 x 0.91

N.S. PANNEERSELVAM
M.I.S.E.,M.E.,(Struct).,A.M.I.E.,A.I.V.,
Chartered Structural Engineer & Valuer
CB/ISE/LM/229
SPU & ASSOCIATES
Engineers, Valuers& Builders & Surveyors,
282-A, Perur ,Main Road
Selvapuram,Coimbatore - 641 026
Coimbatore LPA/SE/
GR /19/03/006

STRUCTURAL ENGINEER

For SNR SONS CHARITABLE TRUST
C.V RAMKUMAR
CHIEF EXECUTIVE

APPLICANT

C. NATARAJAN, B.E.,
Consulting Engineer
NAVEEN ASSOCIATES
364, Second St., Extension
Gandhipuram, Coimbatore - 641 012.
COIMBATORE LPA / RE /
GR-I / 19 / 03 / 002

LBS/ REGISTERED ENGINEER

PLAN SHOWING THE EXISTING BUILDING IN S.F. No : 420/1A, 421/1, 421/2C, 422/1A, 1B, 2, 424, 433, 434, 435, 436, 437/1, 2A, 2B2, 438/1, 2C, 440/2, 442/1A, 1B, 2B, 443/2A2, 2B, 444/2A, 2B, 445/2, 446/1B,2B, 2C, 2D, 447/1,2, 448/1 & 2 AT CHINNAVEDAMPATTI VILLAGE, COIMBATORE CORPORATION. SCALE 1: 100
CHINNAVEDAMPATTI D.D. PLAN No : 8

N

ONLINE APPLICATION No:
SWP/BPA/210228/2024

SNR SONS CHARITABLE TRUST

SRI RAMAKRISHNA MATRICULATION HIGHER SECONDARY SCHOOL, COIMBATORE - 22

43. SRI RAMAKRISHNA MAT.HR. SEC.SCHOOL

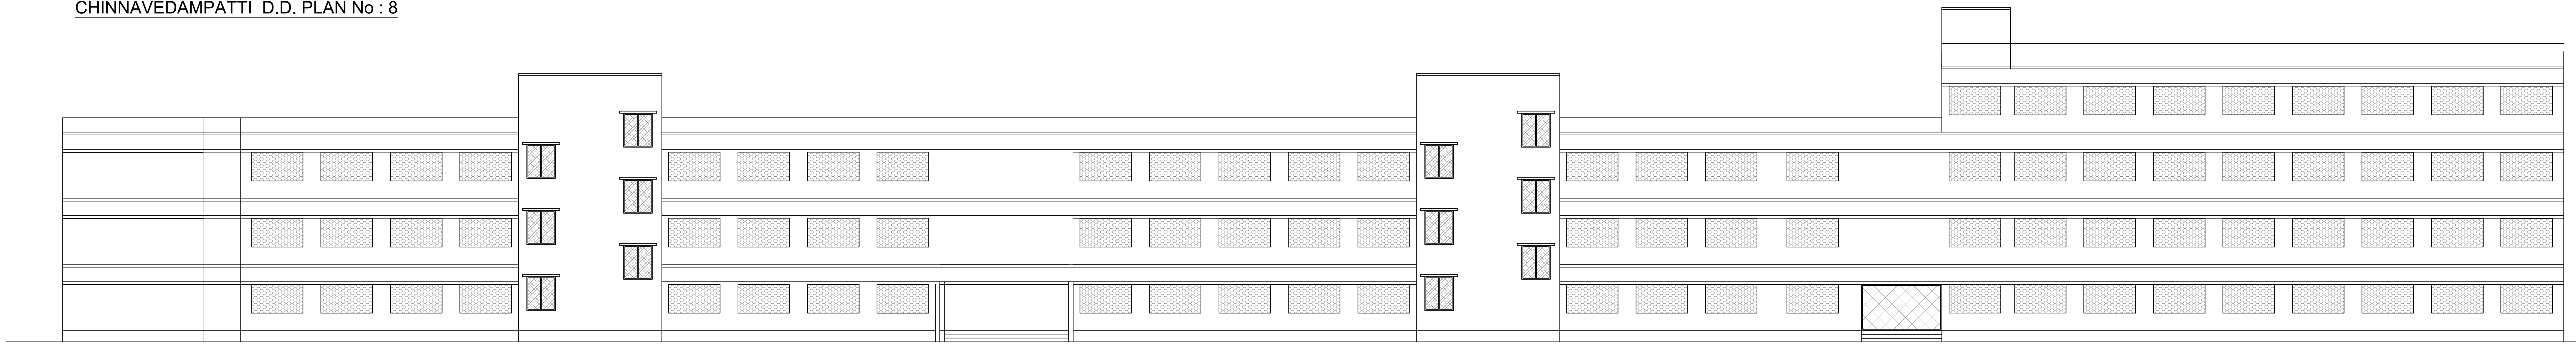

FRONT ELEVATION

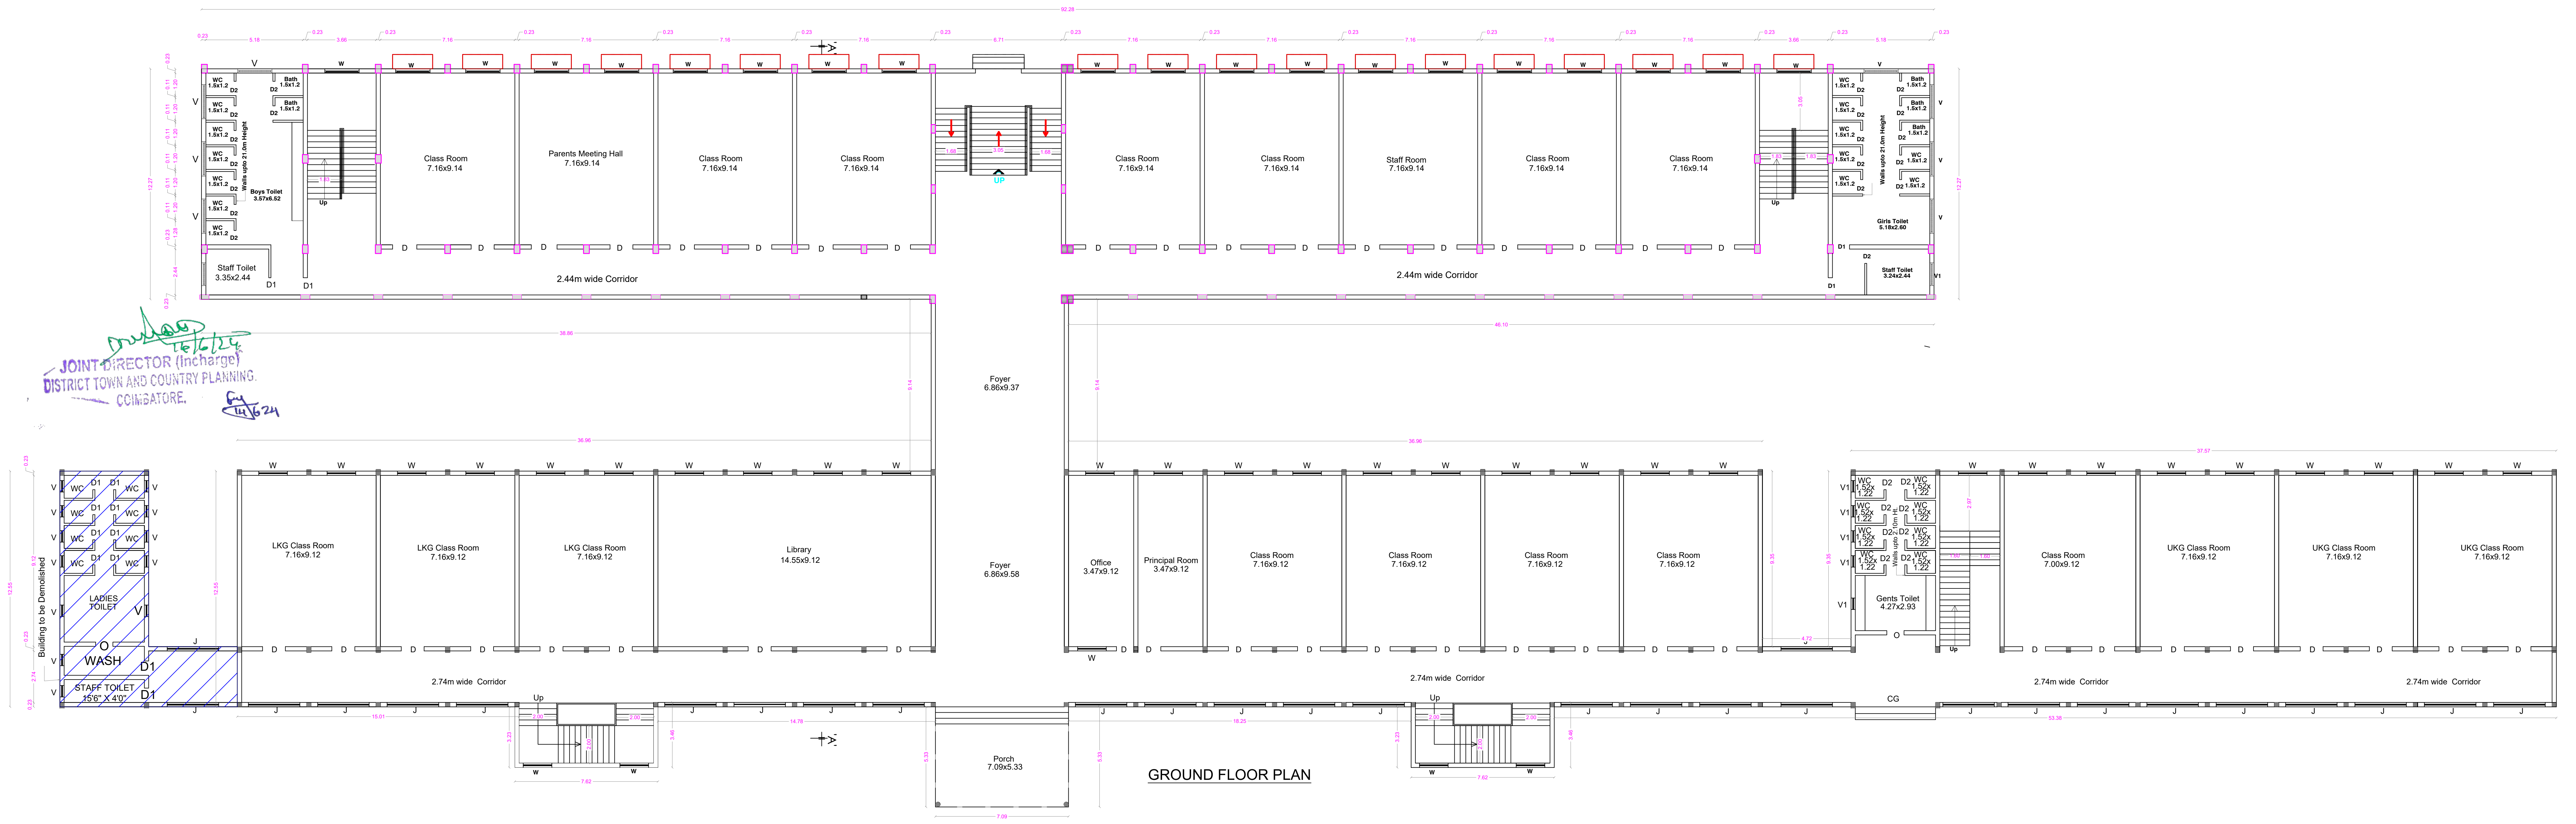

GROUND FLOOR PLAN

JOINT DIRECTOR (Incharge)
DISTRICT TOWN AND COUNTRY PLANNING.
COIMBATORE.
16/6/24
14/6/24

AREA STATEMENT

FLOOR NAME	FSI Area SQM	Non FSI SQM	TOTAL SQM
GROUND FLOOR	2791.70	----	2791.70
FIRST FLOOR	2188.33	----	2188.33
SECOND FLOOR	1667.03	----	1667.03
THIRD FLOOR	520.57	----	520.57
TERRACE FLOOR	-----	35.38	35.38
TOTAL all Floors	7167.63	35.38	7203.01

TOTAL F.S.I. AREA	7167.63 Sqm
HEIGHT OF THE BUILDING	13.40 m

* All Dimensions are in metre.

SCHEDULE OF JOINERY

		METRE
D	DOOR	1.22 x 2.10
D1	DOOR	1.00 x 2.10
D2	DOOR	0.76 x 2.10
W	WINDOW	1.83 x 1.50
W1	WINDOW	1.20 x 1.80
V	VENTILATOR	2.44 x 0.61
V1	VENTILATOR	0.90 x 0.61
V2	VENTILATOR	0.46 x 0.91

STAIRCASE DETAILS

WIDTH - 2.00 m
TREAD - 0.30 m
RISE - 0.15 m

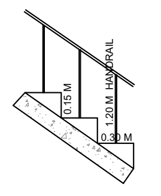

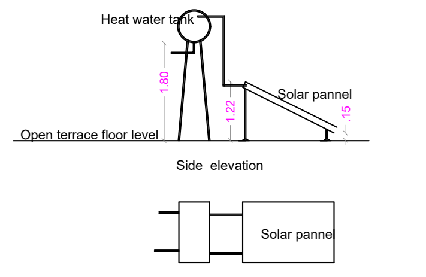

SOLAR WATER HEATER

N.S. PANNEERSELVAM
M.I.S.E.,M.E.,(Struct).,A.M.I.E.,A.I.V.,
Chartered Structural Engineer & Valuer
CB/ISE/LM/229
SPU & ASSOCIATES
Engineers, Valuers& Builders & Surveyors,
282-A, Perur ,Main Road
Selvapuram,Coimbatore - 641 026
Coimbatore LPA/SE/
GR /19/03/006

STRUCTURAL ENGINEER

For SNR SONS CHARITABLE TRUST
C.V RAMKUMAR
CHIEF EXECUTIVE

APPLICANT

C. NATARAJAN, B.E.,
Consulting Engineer
NAVEEN ASSOCIATES
364, Second St., Extension
Gandhipuram, Coimbatore - 641 012.
COIMBATORE LPA / RE /
GR-I / 19 / 03 / 002

LBS/ REGISTERED ENGINEER

PLAN SHOWING THE EXISTING BUILDING IN S.F. No : 420/1A, 421/1, 421/2C, 422/1A, 1B, 2, 424, 433, 434, 435, 436, 437/1, 2A, 2B2, 438/1, 2C, 440/2, 442/1A, 1B, 2B, 443/2A2, 2B, 444/2A, 2B, 445/2, 446/1B,2B, 2C, 2D, 447/1,2, 448/1 & 2 AT CHINNAVEDAMPATTI VILLAGE, COIMBATORE CORPORATION.

SCALE 1: 100

CHINNAVEDAMPATTI D.D. PLAN No : 8

N

ONLINE APPLICATION No:
SWP/BPA/210228/2024

SHEET No : 68

SNR SONS CHARITABLE TRUST

SRI RAMAKRISHNA MATRICULATION HIGHER
SECONDARY SCHOOL, COIMBATORE - 22

43. SRI RAMAKRISHNA MAT.HR. SEC.SCHOOL

FIRST FLOOR PLAN

AREA STATEMENT

FLOOR NAME	FSI Area SQM	Non FSI SQM	TOTAL SQM
GROUND FLOOR	2791.70	----	2791.70
FIRST FLOOR	2188.33	----	2188.33
SECOND FLOOR	1667.03	----	1667.03
THIRD FLOOR	520.57	----	520.57
TERRACE FLOOR	-----	35.38	35.38
TOTAL all Floors	7167.63	35.38	7203.01

TOTAL F.S.I. AREA	7167.63 Sqm
HEIGHT OF THE BUILDING	13.40 m

SCHEDULE OF JOINERY

		METRE
D	DOOR	1.22 x 2.10
D1	DOOR	1.00 x 2.10
D2	DOOR	0.76 x 2.10
W	WINDOW	1.83 x 1.50
W1	WINDOW	1.20 x 1.80
V	VENTILATOR	2.44 x 0.61
V1	VENTILATOR	0.90 x 0.61
V2	VENTILATOR	0.46 x 0.91

STAIRCASE DETAILS

WIDTH - 2.00 m
TREAD - 0.30 m
RISE - 0.15 m

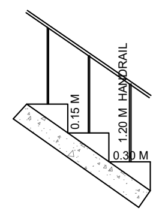

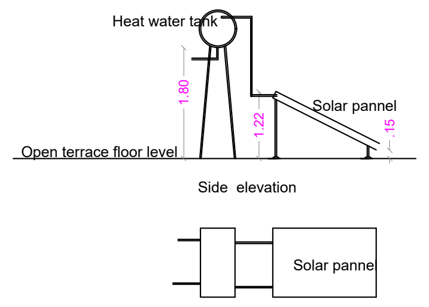

SOLAR WATER HEATER

16/6/24
JOINT DIRECTOR (Incharge)
DISTRICT TOWN AND COUNTRY PLANNING.
COIMBATORE.
14/6/24

N.S. PANNEERSELVAM
M.I.S.E.,M.E.,(Struct).,A.M.I.E.,A.I.V.,
Chartered Structural Engineer & Valuer
CB/ISE/LM/229
SPU & ASSOCIATES
Engineers, Valuers& Builders & Surveyors,
282-A, Perur ,Main Road
Selvapuram,Coimbatore - 641 026
Coimbatore LPA/SE/
GR /19/03/006

STRUCTURAL ENGINEER

For SNR SONS CHARITABLE TRUST
C.V RAMKUMAR
CHIEF EXECUTIVE

APPLICANT

C. NATARAJAN, B.E.,
Consulting Engineer
NAVEEN ASSOCIATES
364, Second St., Extension
Gandhipuram, Coimbatore - 641 012.
COIMBATORE LPA / RE /
GR-I / 19 / 03 / 002

LBS/ REGISTERED ENGINEER

PLAN SHOWING THE EXISTING BUILDING IN S.F. No : 420/1A, 421/1, 421/2C, 422/1A, 1B, 2, 424, 433, 434, 435, 436, 437/1, 2A, 2B2, 438/1, 2C, 440/2, 442/1A, 1B, 2B, 443/2A2, 2B, 444/2A, 2B, 445/2, 446/1B,2B, 2C, 2D, 447/1,2, 448/1 & 2 AT CHINNAVEDAMPATTI VILLAGE, COIMBATORE CORPORATION.

SCALE 1: 100

CHINNAVEDAMPATTI D.D. PLAN No : 8

N

ONLINE APPLICATION No:
SWP/BPA/210228/2024

SHEET No : 69

SNR SONS CHARITABLE TRUST

SRI RAMAKRISHNA MATRICULATION HIGHER
SECONDARY SCHOOL, COIMBATORE - 22

43. SRI RAMAKRISHNA MAT.HR. SEC.SCHOOL

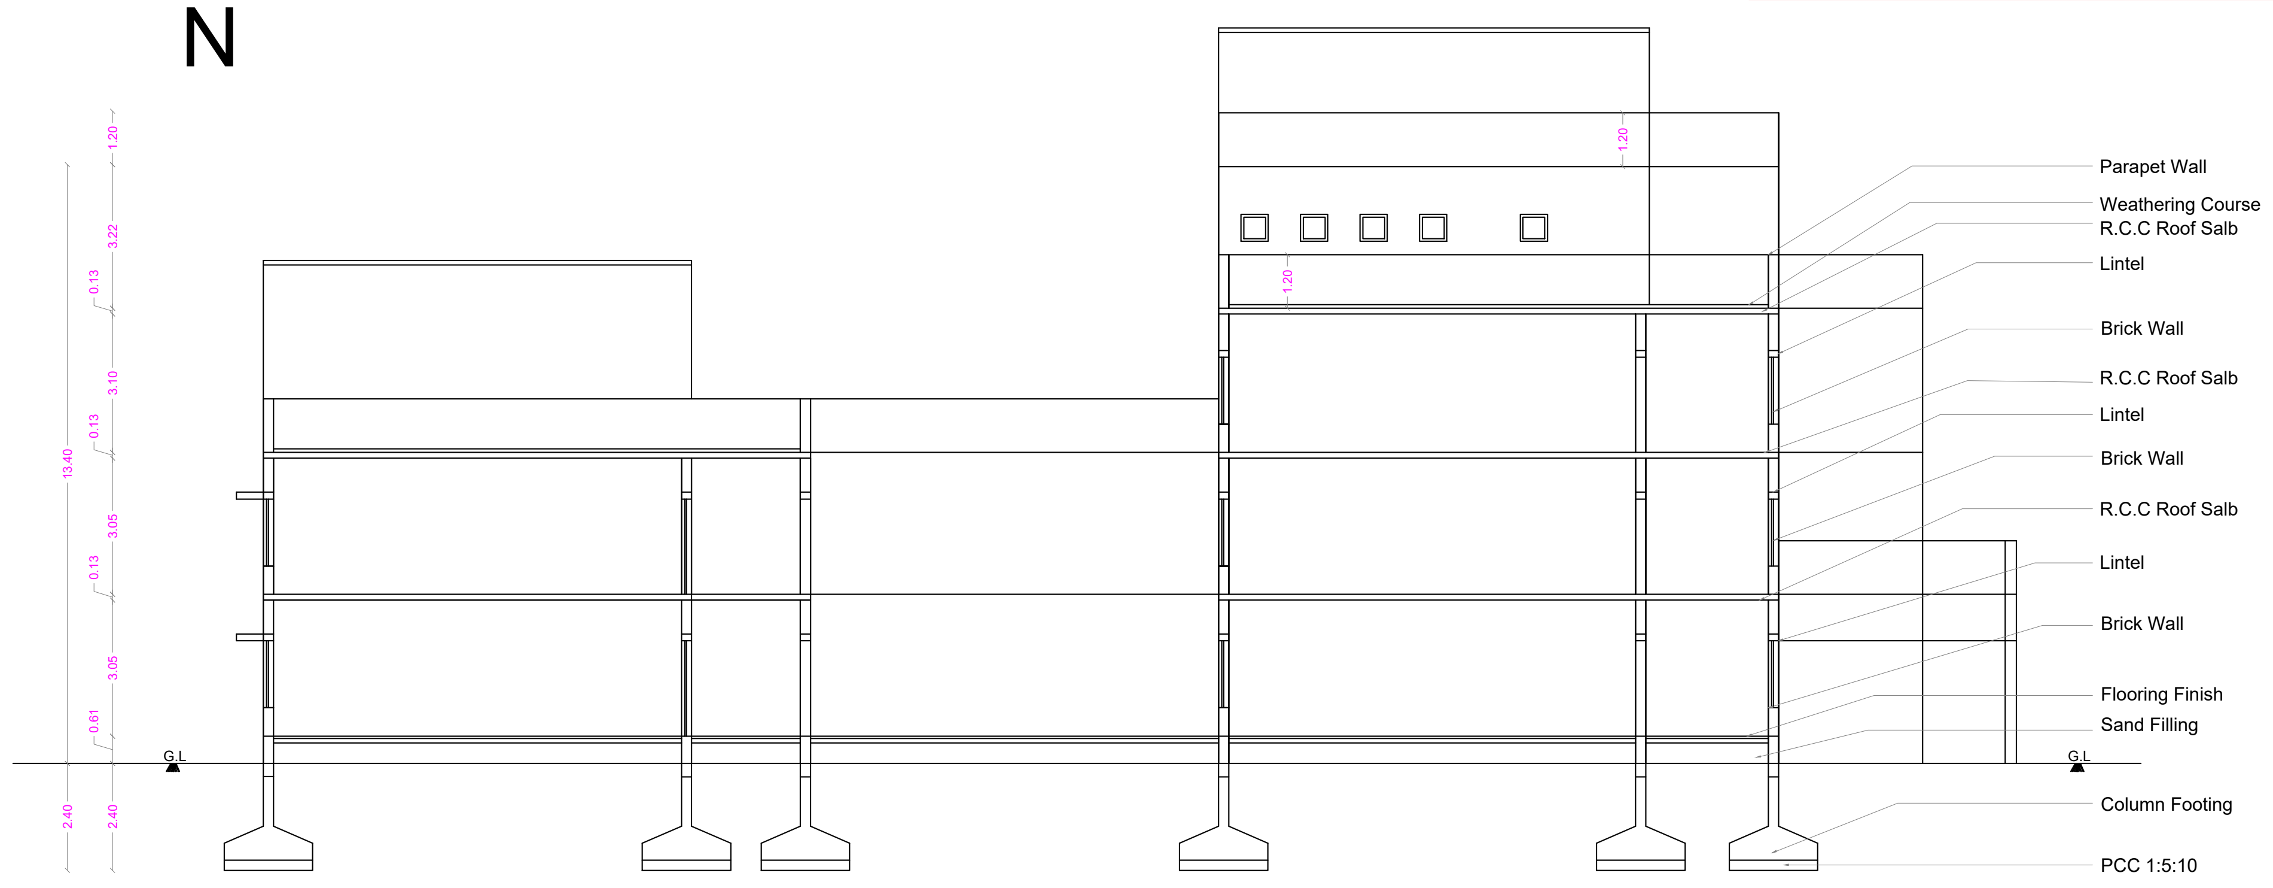

SECTION ON A A

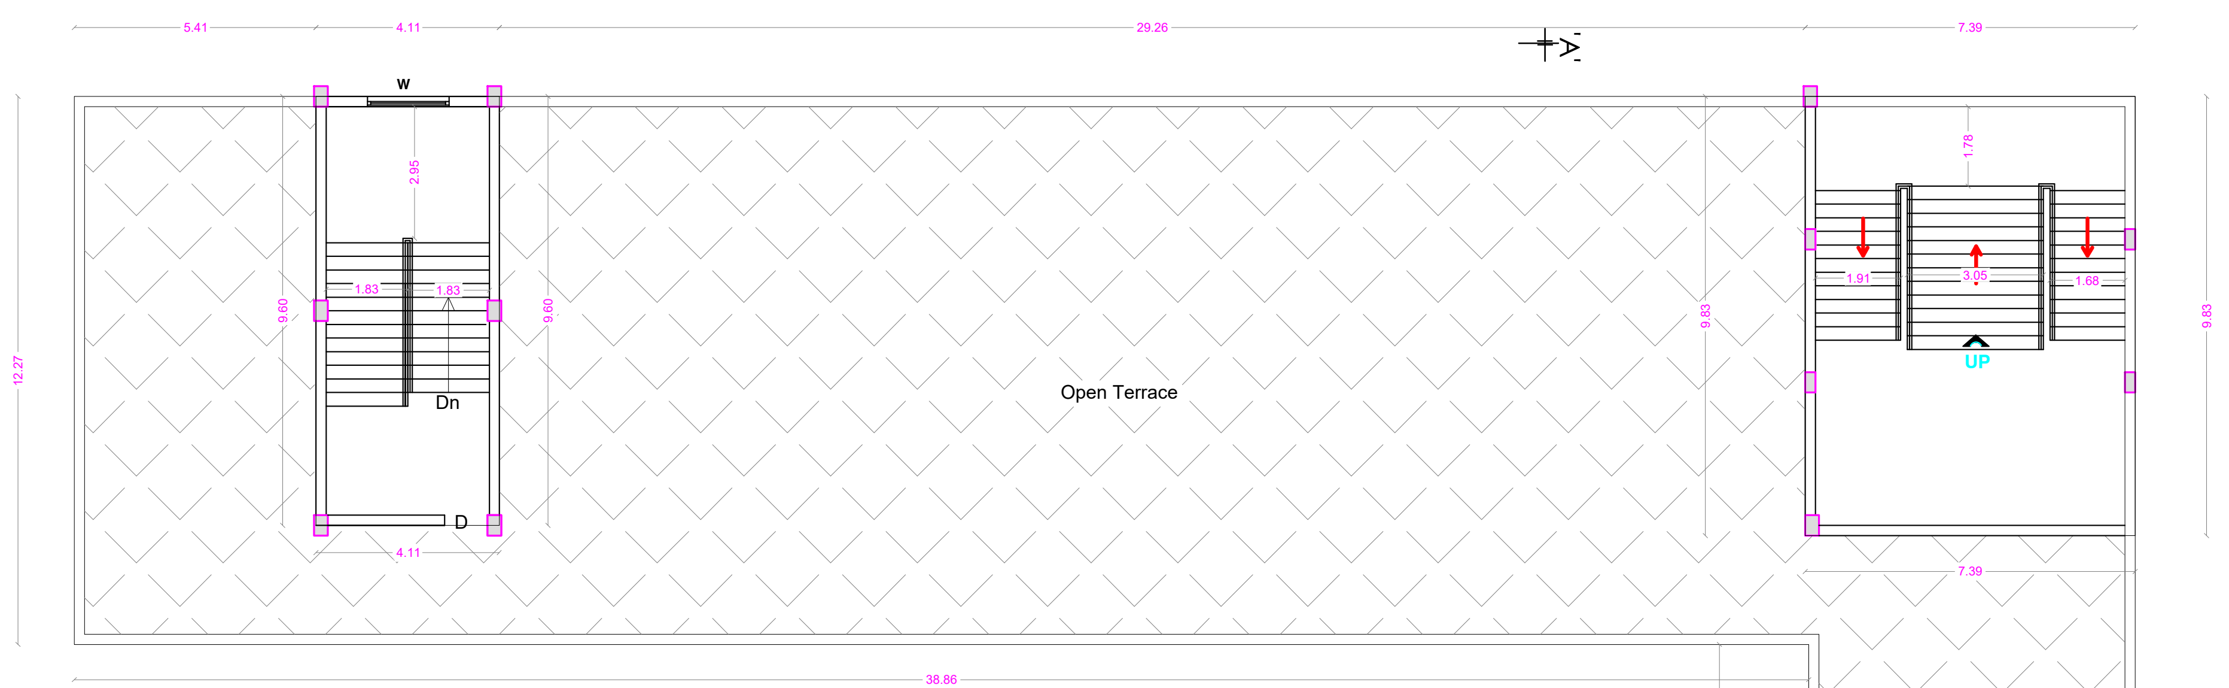

SECOND FLOOR PLAN

JOINT DIRECTOR (Incharge)
DISTRICT TOWN AND COUNTRY PLANNING.
COIMBATORE.
16/6/24
14/6/24

AREA STATEMENT

FLOOR NAME	FSI Area SQM	Non FSI SQM	TOTAL SQM
GROUND FLOOR	2791.70	----	2791.70
FIRST FLOOR	2188.33	----	2188.33
SECOND FLOOR	1667.03	----	1667.03
THIRD FLOOR	520.57	----	520.57
TERRACE FLOOR	-----	35.38	35.38
TOTAL all Floors	7167.63	35.38	7203.01

TOTAL F.S.I. AREA	7167.63 Sqm
HEIGHT OF THE BUILDING	13.40 m

SCHEDULE OF JOINERY

		METRE
D	DOOR	1.22 x 2.10
D1	DOOR	1.00 x 2.10
D2	DOOR	0.76 x 2.10
W	WINDOW	1.83 x 1.50
W1	WINDOW	1.20 x 1.80
V	VENTILATOR	2.44 x 0.61
V1	VENTILATOR	0.90 x 0.61
V2	VENTILATOR	0.46 x 0.91

STAIRCASE DETAILS

WIDTH - 2.00 m
TREAD - 0.30 m
RISE - 0.15 m

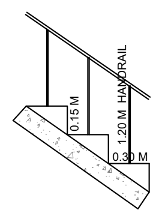

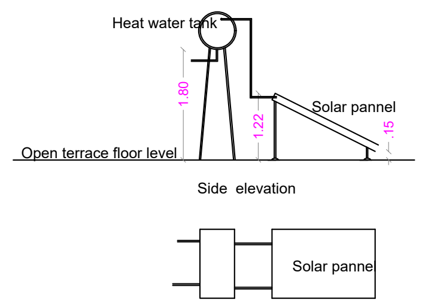

SOLAR WATER HEATER

N.S. PANNEERSELVAM
M.I.S.E., M.E., (Struct)., A.M.I.E., A.I.V.,
Chartered Structural Engineer & Valuer
CB/ISE/LM/229
SPU & ASSOCIATES
Engineers, Valuers & Builders & Surveyors,
282-A, Perur, Main Road
Selvapuram, Coimbatore - 641 026
Coimbatore LPA/SE/
GR /19/03/006

STRUCTURAL ENGINEER

For SNR SONS CHARITABLE TRUST
C.V RAMKUMAR
CHIEF EXECUTIVE

APPLICANT

C. NATARAJAN, B.E.,
Consulting Engineer
NAVEEN ASSOCIATES
364, Second St., Extension
Gandhipuram, Coimbatore - 641 012.
COIMBATORE LPA / RE /
GR-I / 19 / 03 / 002

LBS/ REGISTERED ENGINEER

PLAN SHOWING THE EXISTING BUILDING IN S.F. No : 420/1A, 421/1, 421/2C, 422/1A, 1B, 2, 424, 433, 434, 435, 436, 437/1, 2A, 2B2, 438/1, 2C, 440/2, 442/1A, 1B, 2B, 443/2A2, 2B, 444/2A, 2B, 445/2, 446/1B,2B, 2C, 2D, 447/1,2, 448/1 & 2 AT CHINNAVEDAMPATTI VILLAGE, COIMBATORE CORPORATION. SCALE 1: 100
CHINNAVEDAMPATTI D.D. PLAN No : 8

N

ONLINE APPLICATION No:
SWP/BPA/210228/2024

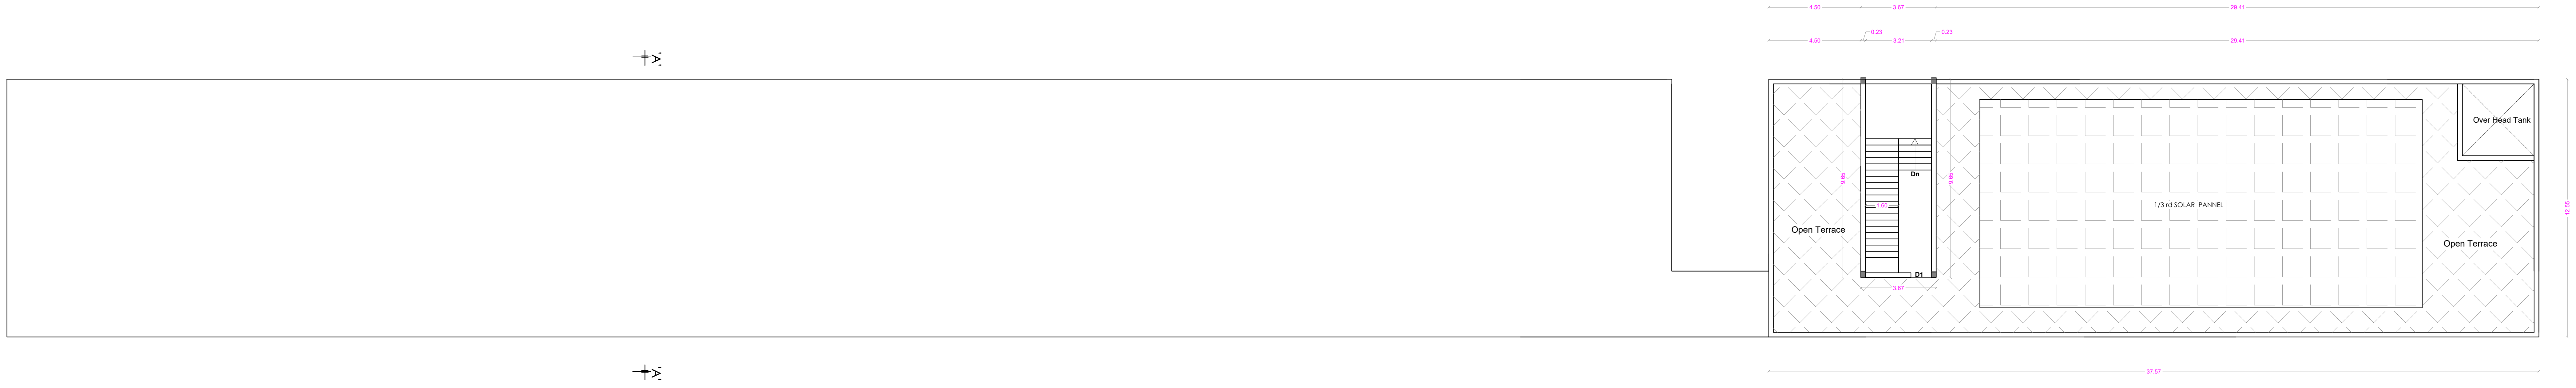

TERRACE FLOOR PLAN

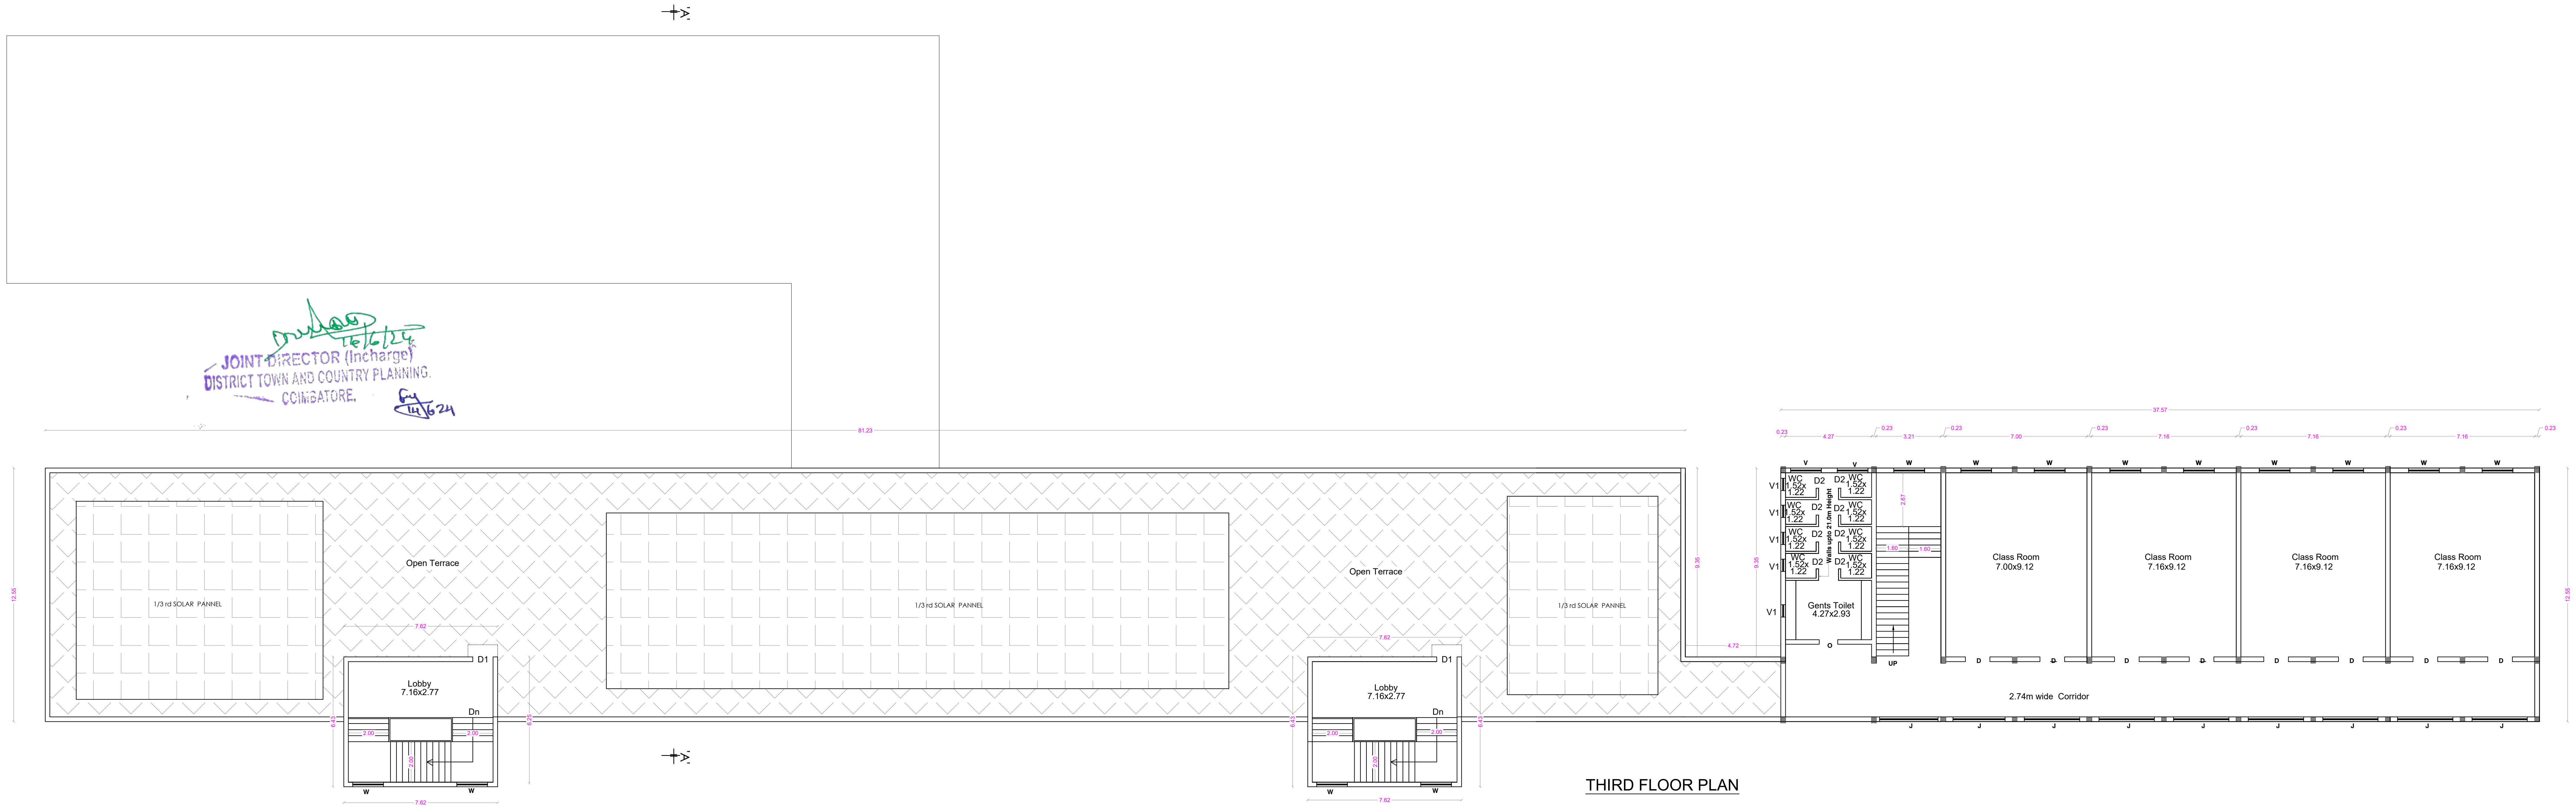

JOINT DIRECTOR (Incharge)
DISTRICT TOWN AND COUNTRY PLANNING.
COIMBATORE.
16/6/24
14/6/24

THIRD FLOOR PLAN

SHEET No : 70

SNR SONS CHARITABLE TRUST

SRI RAMAKRISHNA MATRICULATION HIGHER SECONDARY SCHOOL, COIMBATORE - 22

43. SRI RAMAKRISHNA MAT.HR. SEC.SCHOOL

AREA STATEMENT

FLOOR NAME	FSI Area SQM	Non FSI SQM	TOTAL SQM
GROUND FLOOR	2791.70	----	2791.70
FIRST FLOOR	2188.33	----	2188.33
SECOND FLOOR	1667.03	----	1667.03
THIRD FLOOR	520.57	----	520.57
TERRACE FLOOR	-----	35.38	35.38
TOTAL all Floors	7167.63	35.38	7203.01

TOTAL F.S.I. AREA	7167.63 Sqm
HEIGHT OF THE BUILDING	13.40 m

* All Dimensions are in metre.

SCHEDULE OF JOINERY

		METRE
D	DOOR	1.22 x 2.10
D1	DOOR	1.00 x 2.10
D2	DOOR	0.76 x 2.10
W	WINDOW	1.83 x 1.50
W1	WINDOW	1.20 x 1.80
V	VENTILATOR	2.44 x 0.61
V1	VENTILATOR	0.90 x 0.61
V2	VENTILATOR	0.46 x 0.91

STAIRCASE DETAILS

WIDTH - 2.00 m
TREAD - 0.30 m
RISE - 0.15 m

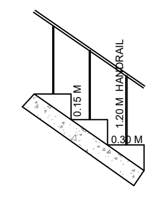

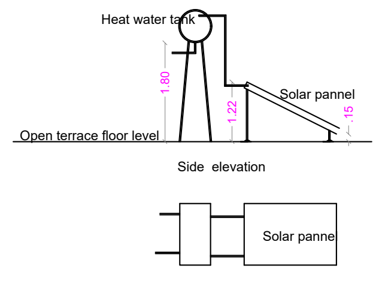

SOLAR WATER HEATER

N.S. PANNEERSELVAM
M.I.S.E.,M.E.,(Struct).,A.M.I.E.,A.I.V.,
Chartered Structural Engineer & Valuer
CB/ISE/LM/229
SPU & ASSOCIATES
Engineers, Valuers& Builders & Surveyors,
282-A, Perur ,Main Road
Selvapuram,Coimbatore - 641 026
Coimbatore LPA/SE/
GR /19/03/006

STRUCTURAL ENGINEER

For SNR SONS CHARITABLE TRUST
C.V RAMKUMAR
CHIEF EXECUTIVE

APPLICANT

C. NATARAJAN, B.E.,
Consulting Engineer
NAVEEN ASSOCIATES
364, Second St., Extension
Gandhipuram, Coimbatore - 641 012.
COIMBATORE LPA / RE /
GR-I / 19 / 03 / 002

LBS/ REGISTERED ENGINEER

PLAN SHOWING THE EXISTING BUILDING IN S.F. No : 420/1A, 421/1, 421/2C, 422/1A, 1B, 2, 424, 433, 434, 435, 436, 437/1, 2A, 2B2, 438/1, 2C, 440/2, 442/1A, 1B, 2B, 443/2A2, 2B, 444/2A, 2B, 445/2, 446/1B,2B, 2C, 2D, 447/1,2, 448/1 & 2 AT CHINNAVEDAMPATTI VILLAGE, COIMBATORE CORPORATION.

SCALE 1: 400

CHINNAVEDAMPATTI D.D. PLAN No : 8

ONLINE APPLICATION No:
SWP/BPA/210228/2024

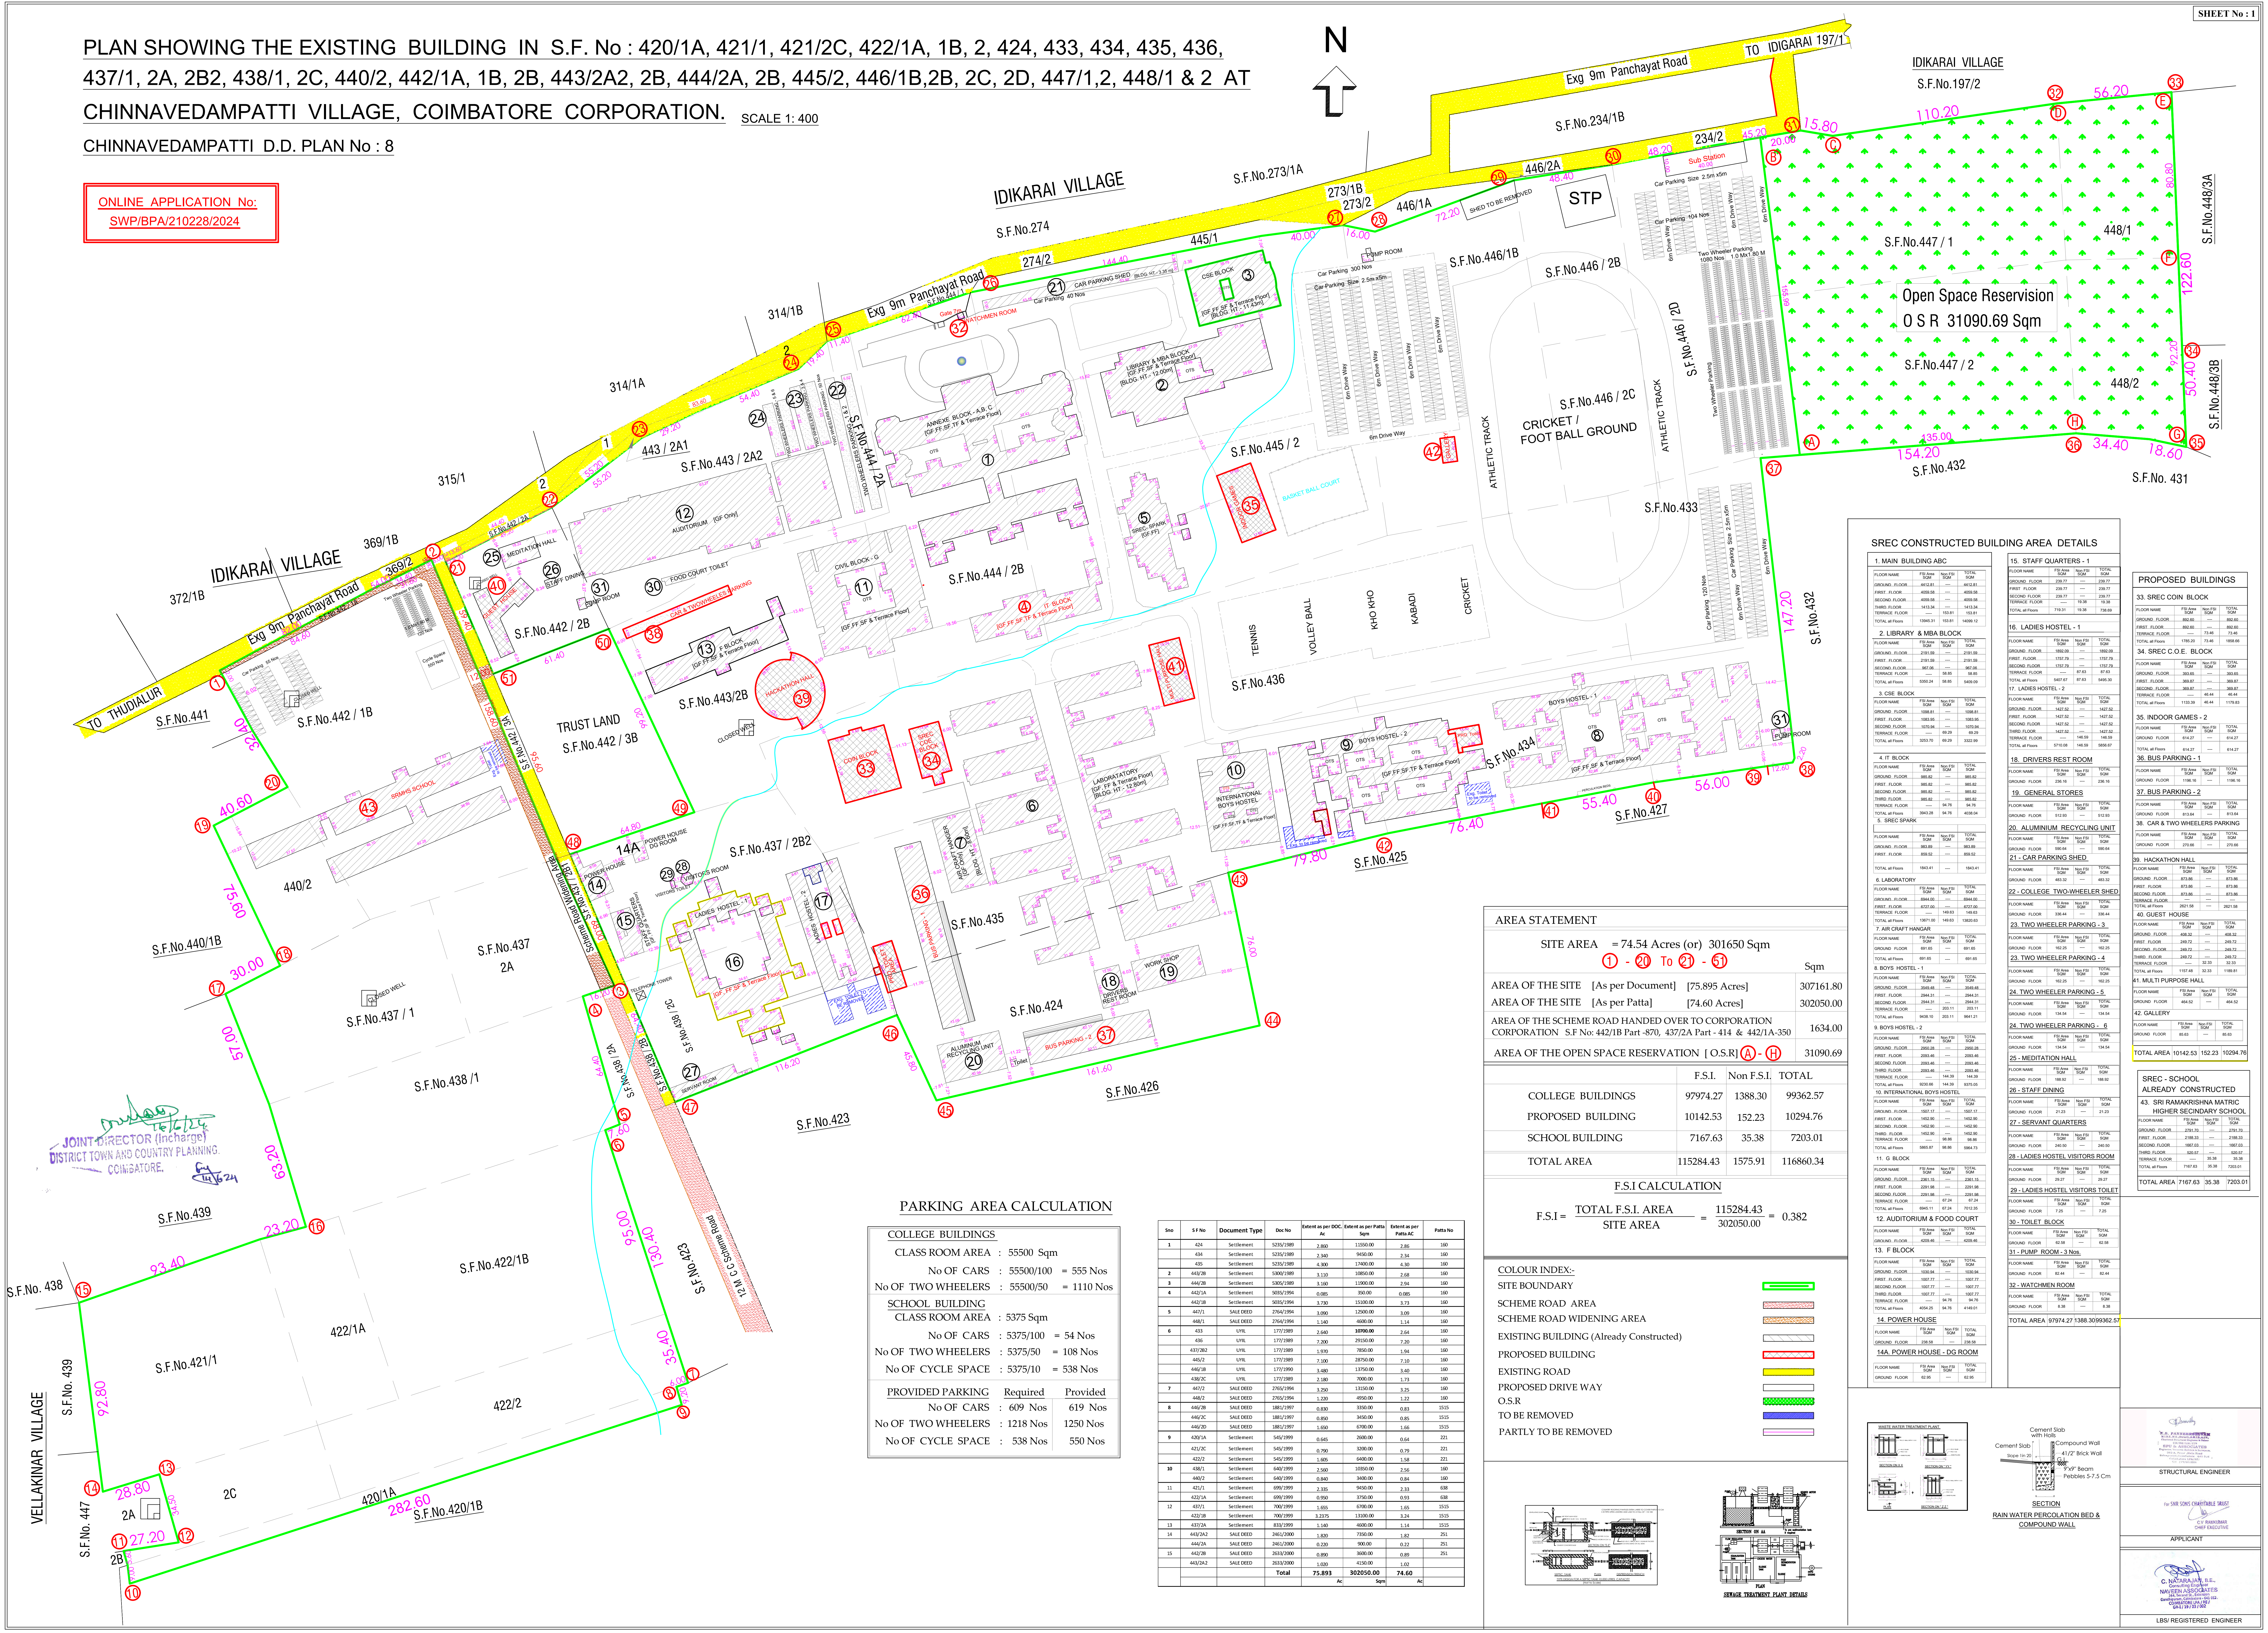

JOINT DIRECTOR (Incharge)
DISTRICT TOWN AND COUNTRY PLANNING,
COIMBATORE.
16/6/24

PARKING AREA CALCULATION

COLLEGE BUILDINGS
CLASS ROOM AREA : 55500 Sqm
No OF CARS : 55500/100 = 555 Nos
No OF TWO WHEELERS : 55500/50 = 1110 Nos

SCHOOL BUILDING
CLASS ROOM AREA : 5375 Sqm
No OF CARS : 5375/100 = 54 Nos
No OF TWO WHEELERS : 5375/50 = 108 Nos
No OF CYCLE SPACE : 5375/10 = 538 Nos

PROVIDED PARKING	Required	Provided
No OF CARS	: 609 Nos	619 Nos
No OF TWO WHEELERS	: 1218 Nos	1250 Nos
No OF CYCLE SPACE	: 538 Nos	550 Nos

Sno	S F No	Document Type	Doc No	Extent as per DOC. Ac	Extent as per Patta Sqm	Extent as per Patta AC	Patta No
1	424	Settlement	5235/1989	2.860	11550.00	2.86	160
	434	Settlement	5235/1989	2.340	9450.00	2.34	160
	435	Settlement	5235/1989	4.300	17400.00	4.30	160
2	443/2B	Settlement	5300/1989	3.110	10850.00	2.68	160
3	444/2B	Settlement	5305/1989	3.160	11900.00	2.94	160
4	442/1A	Settlement	5035/1994	0.085	350.00	0.085	160
	442/1B	Settlement	5035/1994	3.730	15100.00	3.73	160
5	447/1	SALE DEED	2764/1994	3.090	12500.00	3.09	160
	448/1	SALE DEED	2764/1994	1.140	4600.00	1.14	160
6	433	UYIL	177/1989	2.640	**10700.00**	2.64	160
	436	UYIL	177/1989	7.200	29150.00	7.20	160
	437/2B2	UYIL	177/1989	1.970	7850.00	1.94	160
	445/2	UYIL	177/1989	7.100	28750.00	7.10	160
	446/1B	UYIL	177/1990	3.480	13750.00	3.40	160
	438/2C	UYIL	177/1989	2.180	7000.00	1.73	160
7	447/2	SALE DEED	2765/1994	3.250	13150.00	3.25	160
	448/2	SALE DEED	2765/1994	1.220	4950.00	1.22	160
8	446/2B	SALE DEED	1881/1997	0.830	3350.00	0.83	1515
	446/2C	SALE DEED	1881/1997	0.850	3450.00	0.85	1515
	446/2D	SALE DEED	1881/1997	1.650	6700.00	1.66	1515
9	420/1A	Settlement	545/1999	0.645	2600.00	0.64	221
	421/2C	Settlement	545/1999	0.790	3200.00	0.79	221
	422/2	Settlement	545/1999	1.605	6400.00	1.58	221
10	438/1	Settlement	640/1999	2.560	10350.00	2.56	160
	440/2	Settlement	640/1999	0.840	3400.00	0.84	160
11	421/1	Settlement	699/1999	2.335	9450.00	2.33	638
	422/1A	Settlement	699/1999	0.950	3750.00	0.93	638
12	437/1	Settlement	700/1999	1.655	6700.00	1.65	1515
	422/1B	Settlement	700/1999	3.2375	13100.00	3.24	1515
13	437/2A	Settlement	833/1999	1.140	4600.00	1.14	1515
14	443/2A2	SALE DEED	2461/2000	1.820	7350.00	1.82	251
	444/2A	SALE DEED	2461/2000	0.220	900.00	0.22	251
15	442/2B	SALE DEED	2633/2000	0.890	3600.00	0.89	251
	443/2A2	SALE DEED	2633/2000	1.020	4150.00	1.02	
			Total	**75.893**	**302050.00**	**74.60**	
				Ac	Sqm	Ac	

AREA STATEMENT

SITE AREA = 74.54 Acres (or) 301650 Sqm
① - ⑳ To ㉑ - (51)

		Sqm
AREA OF THE SITE [As per Document]	[75.895 Acres]	307161.80
AREA OF THE SITE [As per Patta]	[74.60 Acres]	302050.00
AREA OF THE SCHEME ROAD HANDED OVER TO CORPORATION CORPORATION S.F No: 442/1B Part -870, 437/2A Part - 414 & 442/1A-350		1634.00
AREA OF THE OPEN SPACE RESERVATION [O.S.R] Ⓐ - Ⓗ		31090.69

	F.S.I.	Non F.S.I.	TOTAL
COLLEGE BUILDINGS	97974.27	1388.30	99362.57
PROPOSED BUILDING	10142.53	152.23	10294.76
SCHOOL BUILDING	7167.63	35.38	7203.01
TOTAL AREA	115284.43	1575.91	116860.34

F.S.I CALCULATION

$$\text{F.S.I} = \frac{\text{TOTAL F.S.I. AREA}}{\text{SITE AREA}} = \frac{115284.43}{302050.00} = 0.382$$

COLOUR INDEX:-	
SITE BOUNDARY	🟩
SCHEME ROAD AREA	▨
SCHEME ROAD WIDENING AREA	▨
EXISTING BUILDING (Already Constructed)	▨
PROPOSED BUILDING	🟥
EXISTING ROAD	🟨
PROPOSED DRIVE WAY	☐
O.S.R	🟩
TO BE REMOVED	🟦
PARTLY TO BE REMOVED	☐

SREC CONSTRUCTED BUILDING AREA DETAILS

1. MAIN BUILDING ABC

FLOOR NAME	FSI Area SQM	Non FSI SQM	TOTAL SQM
GROUND FLOOR	4412.81	----	4412.81
FIRST FLOOR	4059.58	----	4059.58
SECOND FLOOR	4059.58	----	4059.58
THIRD FLOOR	1413.34	----	1413.34
TERRACE FLOOR	-----	153.81	153.81
TOTAL all Floors	13945.31	153.81	14099.12

2. LIBRARY & MBA BLOCK

FLOOR NAME	FSI Area SQM	Non FSI SQM	TOTAL SQM
GROUND FLOOR	2191.59	----	2191.59
FIRST FLOOR	2191.59	----	2191.59
SECOND FLOOR	967.06	----	967.06
TERRACE FLOOR	-----	58.85	58.85
TOTAL all Floors	5350.24	58.85	5409.09

3. CSE BLOCK

FLOOR NAME	FSI Area SQM	Non FSI SQM	TOTAL SQM
GROUND FLOOR	1098.81	----	1098.81
FIRST FLOOR	1083.95	----	1083.95
SECOND FLOOR	1070.94	----	1070.94
TERRACE FLOOR	-----	69.29	69.29
TOTAL all Floors	3253.70	69.29	3322.99

4. IT BLOCK

FLOOR NAME	FSI Area SQM	Non FSI SQM	TOTAL SQM
GROUND FLOOR	985.82	----	985.82
FIRST FLOOR	985.82	----	985.82
SECOND FLOOR	985.82	----	985.82
THIRD FLOOR	985.82	----	985.82
TERRACE FLOOR	-----	94.76	94.76
TOTAL all Floors	3943.28	94.76	4038.04

5. SREC SPARK

FLOOR NAME	FSI Area SQM	Non FSI SQM	TOTAL SQM
GROUND FLOOR	983.89	----	983.89
FIRST FLOOR	859.52	----	859.52
TOTAL all Floors	1843.41	----	1843.41

6. LABORATORY

FLOOR NAME	FSI Area SQM	Non FSI SQM	TOTAL SQM
GROUND FLOOR	6944.00	----	6944.00
FIRST FLOOR	6727.00	----	6727.00
TERRACE FLOOR	-----	149.63	149.63
TOTAL all Floors	13671.00	149.63	13820.63

7. AIR CRAFT HANGAR

FLOOR NAME	FSI Area SQM	Non FSI SQM	TOTAL SQM
GROUND FLOOR	691.65	----	691.65
TOTAL all Floors	691.65	----	691.65

8. BOYS HOSTEL - 1

FLOOR NAME	FSI Area SQM	Non FSI SQM	TOTAL SQM
GROUND FLOOR	3549.48	----	3549.48
FIRST FLOOR	2944.31	----	2944.31
SECOND FLOOR	2944.31	----	2944.31
TERRACE FLOOR	-----	203.11	203.11
TOTAL all Floors	9438.10	203.11	9641.21

9. BOYS HOSTEL - 2

FLOOR NAME	FSI Area SQM	Non FSI SQM	TOTAL SQM
GROUND FLOOR	2950.28	----	2950.28
FIRST FLOOR	2093.46	----	2093.46
SECOND FLOOR	2093.46	----	2093.46
THIRD FLOOR	2093.46	----	2093.46
TERRACE FLOOR	-----	144.39	144.39
TOTAL all Floors	9230.66	144.39	9375.05

10. INTERNATIONAL BOYS HOSTEL

FLOOR NAME	FSI Area SQM	Non FSI SQM	TOTAL SQM
GROUND FLOOR	1507.17	----	1507.17
FIRST FLOOR	1452.90	----	1452.90
SECOND FLOOR	1452.90	----	1452.90
THIRD FLOOR	1452.90	----	1452.90
TERRACE FLOOR	-----	98.86	98.86
TOTAL all Floors	5865.87	98.86	5964.73

11. G BLOCK

FLOOR NAME	FSI Area SQM	Non FSI SQM	TOTAL SQM
GROUND FLOOR	2361.15	----	2361.15
FIRST FLOOR	2291.98	----	2291.98
SECOND FLOOR	2291.98	----	2291.98
TERRACE FLOOR	-----	67.24	67.24
TOTAL all Floors	6945.11	67.24	7012.35

12. AUDITORIUM & FOOD COURT

FLOOR NAME	FSI Area SQM	Non FSI SQM	TOTAL SQM
GROUND FLOOR	4209.46	----	4209.46

13. F BLOCK

FLOOR NAME	FSI Area SQM	Non FSI SQM	TOTAL SQM
GROUND FLOOR	1030.94	----	1030.94
FIRST FLOOR	1007.77	----	1007.77
SECOND FLOOR	1007.77	----	1007.77
THIRD FLOOR	1007.77	----	1007.77
TERRACE FLOOR	-----	94.76	94.76
TOTAL all Floors	4054.25	94.76	4149.01

14. POWER HOUSE

FLOOR NAME	FSI Area SQM	Non FSI SQM	TOTAL SQM
GROUND FLOOR	238.58	----	238.58

14A. POWER HOUSE - DG ROOM

FLOOR NAME	FSI Area SQM	Non FSI SQM	TOTAL SQM
GROUND FLOOR	62.95	----	62.95

15. STAFF QUARTERS - 1

FLOOR NAME	FSI Area SQM	Non FSI SQM	TOTAL SQM
GROUND FLOOR	239.77	----	239.77
FIRST FLOOR	239.77	----	239.77
SECOND FLOOR	239.77	----	239.77
TERRACE FLOOR	-----	19.38	19.38
TOTAL all Floors	719.31	19.38	738.69

16. LADIES HOSTEL - 1

FLOOR NAME	FSI Area SQM	Non FSI SQM	TOTAL SQM
GROUND FLOOR	1892.09	----	1892.09
FIRST FLOOR	1757.79	----	1757.79
SECOND FLOOR	1757.79	----	1757.79
TERRACE FLOOR	-----	87.63	87.63
TOTAL all Floors	5407.67	87.63	5495.30

17. LADIES HOSTEL - 2

FLOOR NAME	FSI Area SQM	Non FSI SQM	TOTAL SQM
GROUND FLOOR	1427.52	----	1427.52
FIRST FLOOR	1427.52	----	1427.52
SECOND FLOOR	1427.52	----	1427.52
THIRD FLOOR	1427.52	----	1427.52
TERRACE FLOOR	-----	146.59	146.59
TOTAL all Floors	5710.08	146.59	5856.67

18. DRIVERS REST ROOM

FLOOR NAME	FSI Area SQM	Non FSI SQM	TOTAL SQM
GROUND FLOOR	236.16	----	236.16

19. GENERAL STORES

FLOOR NAME	FSI Area SQM	Non FSI SQM	TOTAL SQM
GROUND FLOOR	512.93	----	512.93

20. ALUMINIUM RECYCLING UNIT

FLOOR NAME	FSI Area SQM	Non FSI SQM	TOTAL SQM
GROUND FLOOR	590.64	----	590.64

21 - CAR PARKING SHED

FLOOR NAME	FSI Area SQM	Non FSI SQM	TOTAL SQM
GROUND FLOOR	483.32	----	483.32

22 - COLLEGE TWO-WHEELER SHED

FLOOR NAME	FSI Area SQM	Non FSI SQM	TOTAL SQM
GROUND FLOOR	336.44	----	336.44

23. TWO WHEELER PARKING - 3

FLOOR NAME	FSI Area SQM	Non FSI SQM	TOTAL SQM
GROUND FLOOR	162.25	----	162.25

23. TWO WHEELER PARKING - 4

FLOOR NAME	FSI Area SQM	Non FSI SQM	TOTAL SQM
GROUND FLOOR	162.25	----	162.25

24. TWO WHEELER PARKING - 5

FLOOR NAME	FSI Area SQM	Non FSI SQM	TOTAL SQM
GROUND FLOOR	134.54	----	134.54

24. TWO WHEELER PARKING - 6

FLOOR NAME	FSI Area SQM	Non FSI SQM	TOTAL SQM
GROUND FLOOR	134.54	----	134.54

25 - MEDITATION HALL

FLOOR NAME	FSI Area SQM	Non FSI SQM	TOTAL SQM
GROUND FLOOR	188.92	----	188.92

26 - STAFF DINING

FLOOR NAME	FSI Area SQM	Non FSI SQM	TOTAL SQM
GROUND FLOOR	21.23	----	21.23

27 - SERVANT QUARTERS

FLOOR NAME	FSI Area SQM	Non FSI SQM	TOTAL SQM
GROUND FLOOR	240.50	----	240.50

28 - LADIES HOSTEL VISITORS ROOM

FLOOR NAME	FSI Area SQM	Non FSI SQM	TOTAL SQM
GROUND FLOOR	29.27	----	29.27

29 - LADIES HOSTEL VISITORS TOILET

FLOOR NAME	FSI Area SQM	Non FSI SQM	TOTAL SQM
GROUND FLOOR	7.25	----	7.25

30 - TOILET BLOCK

FLOOR NAME	FSI Area SQM	Non FSI SQM	TOTAL SQM
GROUND FLOOR	62.58	----	62.58

31 - PUMP ROOM - 3 Nos.

FLOOR NAME	FSI Area SQM	Non FSI SQM	TOTAL SQM
GROUND FLOOR	82.44	----	82.44

32 - WATCHMEN ROOM

FLOOR NAME	FSI Area SQM	Non FSI SQM	TOTAL SQM
GROUND FLOOR	8.38	----	8.38

TOTAL AREA	97974.27	1388.30	99362.57

PROPOSED BUILDINGS

33. SREC COIN BLOCK

FLOOR NAME	FSI Area SQM	Non FSI SQM	TOTAL SQM
GROUND FLOOR	892.60	----	892.60
FIRST FLOOR	892.60	----	892.60
TERRACE FLOOR	-----	73.46	73.46
TOTAL all Floors	1785.20	73.46	1858.66

34. SREC C.O.E. BLOCK

FLOOR NAME	FSI Area SQM	Non FSI SQM	TOTAL SQM
GROUND FLOOR	393.65	----	393.65
FIRST FLOOR	369.87	----	369.87
SECOND FLOOR	369.87	----	369.87
TERRACE FLOOR	-----	46.44	46.44
TOTAL all Floors	1133.39	46.44	1179.83

35. INDOOR GAMES - 2

FLOOR NAME	FSI Area SQM	Non FSI SQM	TOTAL SQM
GROUND FLOOR	614.27	----	614.27
TOTAL all Floors	614.27	----	614.27

36. BUS PARKING - 1

FLOOR NAME	FSI Area SQM	Non FSI SQM	TOTAL SQM
GROUND FLOOR	1196.16	----	1196.16

37. BUS PARKING - 2

FLOOR NAME	FSI Area SQM	Non FSI SQM	TOTAL SQM
GROUND FLOOR	813.64	----	813.64

38. CAR & TWO WHEELERS PARKING

FLOOR NAME	FSI Area SQM	Non FSI SQM	TOTAL SQM
GROUND FLOOR	270.66	----	270.66

39. HACKATHON HALL

FLOOR NAME	FSI Area SQM	Non FSI SQM	TOTAL SQM
GROUND FLOOR	873.86	----	873.86
FIRST FLOOR	873.86	----	873.86
SECOND FLOOR	873.86	----	873.86
TERRACE FLOOR	----	----	----
TOTAL all Floors	2621.58	----	2621.58

40. GUEST HOUSE

FLOOR NAME	FSI Area SQM	Non FSI SQM	TOTAL SQM
GROUND FLOOR	408.32	----	408.32
FIRST FLOOR	249.72	----	249.72
SECOND FLOOR	249.72	----	249.72
THIRD FLOOR	249.72	----	249.72
TERRACE FLOOR	-----	32.33	32.33
TOTAL all Floors	1157.48	32.33	1189.81

41. MULTI PURPOSE HALL

FLOOR NAME	FSI Area SQM	Non FSI SQM	TOTAL SQM
GROUND FLOOR	464.52	----	464.52

42. GALLERY

FLOOR NAME	FSI Area SQM	Non FSI SQM	TOTAL SQM
GROUND FLOOR	85.63	----	85.63

TOTAL AREA	10142.53	152.23	10294.76

SREC - SCHOOL
ALREADY CONSTRUCTED

43. SRI RAMAKRISHNA MATRIC HIGHER SECINDARY SCHOOL

FLOOR NAME	FSI Area SQM	Non FSI SQM	TOTAL SQM
GROUND FLOOR	2791.70	----	2791.70
FIRST FLOOR	2188.33	----	2188.33
SECOND FLOOR	1667.03	----	1667.03
THIRD FLOOR	520.57	----	520.57
TERRACE FLOOR	-----	35.38	35.38
TOTAL all Floors	7167.63	35.38	7203.01

TOTAL AREA	7167.63	35.38	7203.01

N.S. PANNEERSELVAM
M.I.S.E.,M.E.,(Struct).,A.M.I.E.,A.I.V.,
Chartered Structural Engineer & Valuer
CB/ISE/LM/229
SPU & ASSOCIATES
Engineers, Valuers& Builders & Surveyors,
282-A, Perur ,Main Road
Selvapuram,Coimbatore - 641 026
Coimbatore LPA/SE/
GR /19/03/006

STRUCTURAL ENGINEER

For SNR SONS CHARITABLE TRUST
C.V RAMKUMAR
CHIEF EXECUTIVE

APPLICANT

C. NATARAJAN, B.E.,
Consulting Engineer
NAVEEN ASSOCIATES
364, Second St., Extension
Gandhipuram, Coimbatore - 641 012.
COIMBATORE LPA / RE /
GR-I / 19 / 03 / 002

LBS/ REGISTERED ENGINEER

THE LANDLENS SUITE

Eight ways to know a piece of land before you pay for it.

This report covers one part of the picture. These cover the rest, drawn from the same government records, for any property in Tamil Nadu.

LandLens One
Ask anything about a property and get an answer grounded in live government records, with the sources shown.
/landlens/one

Verify My Land
Every record check run on one property and returned as a single report.
/landlens/verify-my-land

Legal Opinion
An advocate's written opinion on the title, built on the records we pull for it.
/landlens

One Map
Every layer on one map: the parcel, its boundary, zoning, water bodies and what sits around it.
/landlens/one/map

PriceMap
What land actually changed hands for around this plot, taken from the registered deeds.
/landlens/pricemap

Build Scope
What you are allowed to build here: floor space, height, coverage and setbacks.
/landlens/build-scope

Property Tracker
Watch a property and hear about it when something new is registered against it.
/landlens/property-tracker

Deal Room
Run the transaction in one place: documents, stamping, signatures and the parties.
/landlens/deal-room

FREE TOOLS · NO ACCOUNT NEEDED

Twenty-four checks you can run yourself, at no cost.

Records and verification

The registers themselves, read for you.

- Encumbrance Certificate
- Patta and Chitta
- Field Measurement Sketch
- EC Analyzer
- Bank charge check
- Court case search
- Seller background check
- Approval check by survey

Value and duty

What it is worth and what it costs to register.

- Guideline value by street
- Guideline value by survey
- Stamp duty and registration fees
- Capital gains
- Floor space index
- Area unit converter

Zoning and land use

What the plan says can happen on this land.

- Land use zone finder
- CMDA land use check
- Coastal regulation zone
- Master plan check
- Water bodies finder
- Airport height clearance

Registers and directories

Who holds it, and which office keeps the record.

- Find your registering office
- Temple property check
- Waqf property check
- RERA register

Every free tool
/tools

Services we run for you
/services

The LandLens suite
/landlens/one

Verified RealEstate™

Every claim in this document traces back to a government record.

- Legal opinions, due diligence and title verification
- Building plan, layout and sub-division approvals
- Completion and occupancy certificates, regularisation
- Escrow, negotiation and NRI property management
- Land survey, soil testing, architecture and construction

Verified RealEstate
3/350/2 Mettukuppam,
OMR Thoraipakkam,
Chennai 600 097, India
hello@verified.realestate
+91 9996 12 9996

Prepared from the registers named on the page each finding sits on. Where a register could not be read, this document says so in its place rather than leaving the gap to be read as a clean result.