PP APPROVAL RECORD

Planning Permission

Coimbatore district, Tamil Nadu

APPROVAL TYPE
Building Plan

ISSUING AUTHORITY
Rural Panchayat

The approval as the planning authority issued it, reproduced in full behind this page.

An approval speaks to what was sanctioned, not to what was built. Completion is a separate record.

Verified RealEstate™
3/350/2 Mettukuppam,
OMR Thoraipakkam,
Chennai 600 097, India

hello@verified.realestate
+91 9996 12 9996
verified.realestate

PLAN SHOWING THE PROPOSED ORANGE CATEGORY INDUSTRIAL[FERROUS AND NON FERROUS METALS EXTRACTION, REFINING, CASTING/FORGING ALLOY MAKING PROCESSING ,ETC.,500HP] BUILDING IN S.F.No:825/1C1 & 825/1C2A AT CHIKKARAMPALAYAM VILLAGE AND PANCHAYAT, METTUPALAYAM TALUK, COIMBATORE DISTRICT.

SCALE : 1 : 100

ONLINE APPLICATION NUMBER
SWP/BPA/483015/2025
SWP/LP/R(C)No: 120/2025
SWP/BP/DTCPR(C)No: 45/2025


N


AREA STATEMENT


BUILDING NAME	F.S.I	Non F.S.I.	TOTAL
1. MAIN BUILDING	658.89	-----	658.89
2. POWER HOUSE, DG SHED & COMPRESSOR ROOM	238.25	-----	238.25
3. RT SHED	438.04	-----	438.04
TOTAL AREA	1335.18	-----	1335.18

TOTAL F.S.I. AREA	-	1335.18 Sqm
AREA OF THE O.S.R.	-	525.30 Sqm
HEIGHT OF THE BUILDINGS	-	9.50m, 5.60m & 5.00m


JOINERY DETAILS		Metre
RS	ROLLING SHUTTER	5.00 x 6.00
RS1	ROLLING SHUTTER	3.00 x 5.00
RS2	ROLLING SHUTTER	2.50 x 6.00
D1	DOOR	1.00 x 2.10
W	WINDOW	2.40 x 1.80
W1	WINDOW	1.80 x 6.00
V	VENTILATOR	2.40 x 1.50
V1	VENTILATOR	1.20 x 0.90

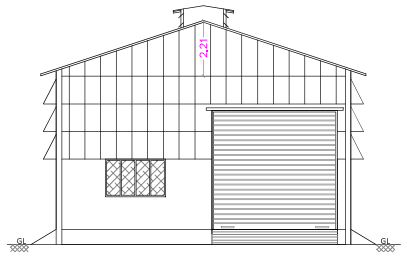

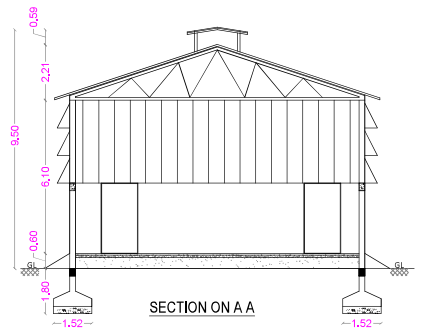


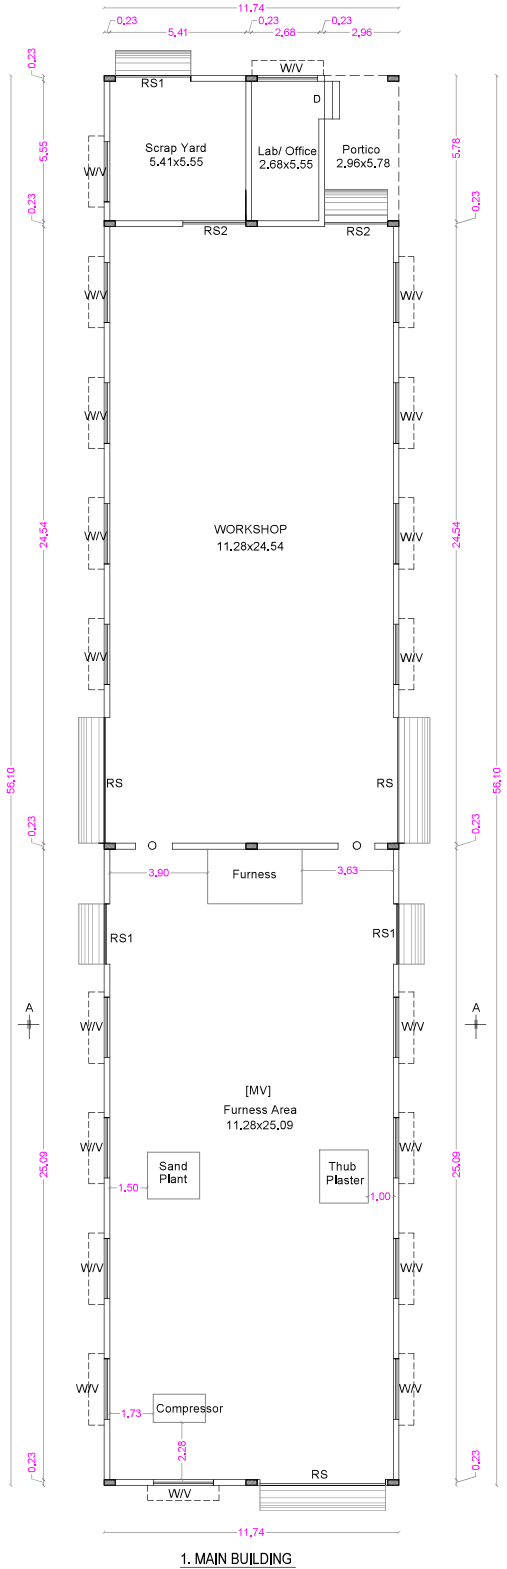


1. MAIN BUILDING

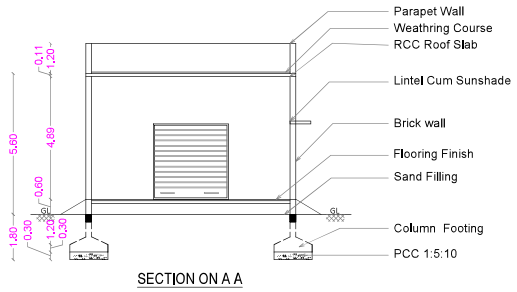


SECTION ON A A

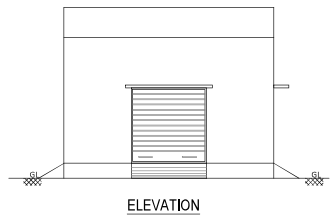


ELEVATION

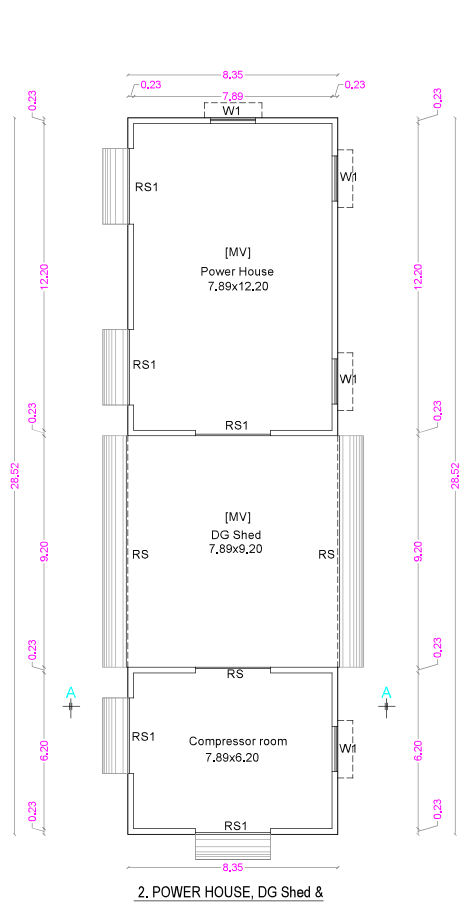


2. POWER HOUSE, DG Shed & COMPRESSOR ROOM

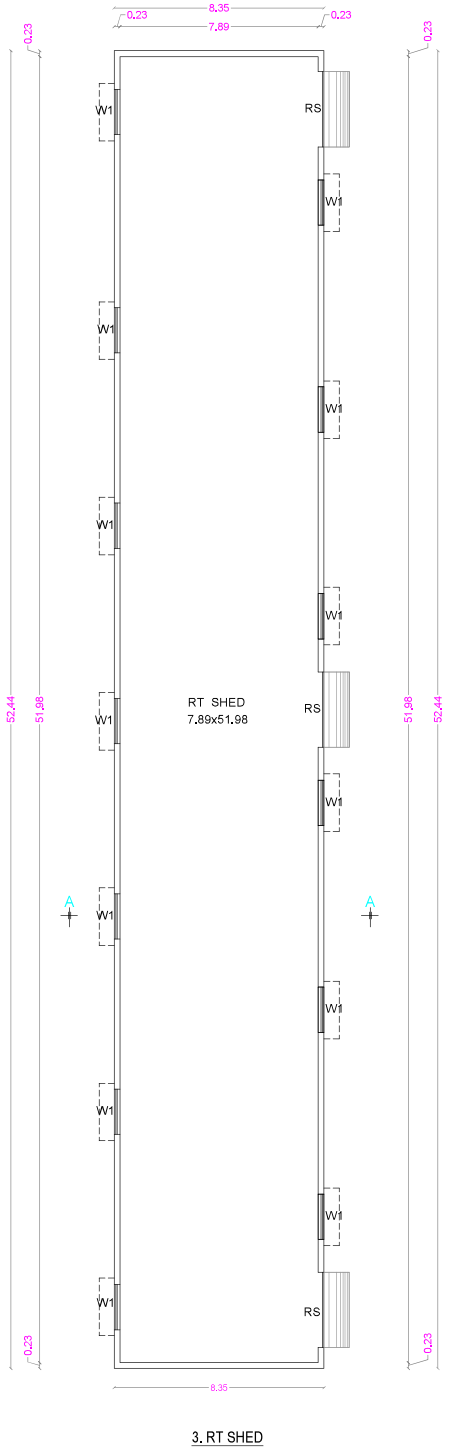

3. RT SHED

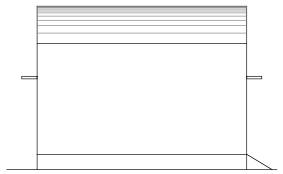

ELEVATION

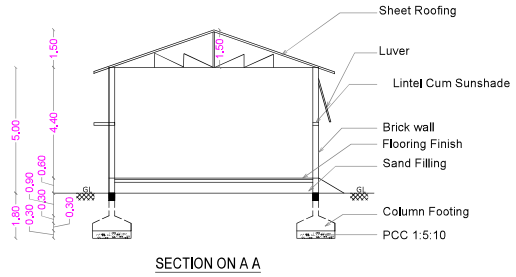

SECTION ON A A

MACHINERY DETAILS

MACHINE NAME	HP
1. FURNACE	350
2. GRANE [10 Hp x 2 Nos]	20
3. COMPRESSOR	50
4. THUB PLASTER	40
5. PUMP HOUSE	20
6. LIGHTING	20
TOTAL	500 HP

NUMBER OF LABOURS - 20 Nos.

C. NATARAJAN, B.E.,
Consulting Engineer
NAVEEN ASSOCIATES
364, Second St., Extension
Gandhipuram, Coimbatore 641 012
COIMBATORE LPA / SE /
GR-II / 19 / 03 / 002


STRUCTURAL ENGINEER

For VEEYES STEEL CAST P LTD
DIRECTOR

APPLICANT

C. NATARAJAN, B.E.,
Consulting Engineer
NAVEEN ASSOCIATES
364, Second St., Extension
Gandhipuram, Coimbatore - 641 012.
COIMBATORE LPA / RE /
GR-I / 19 / 03 / 002

REGISTERED ENGINEER

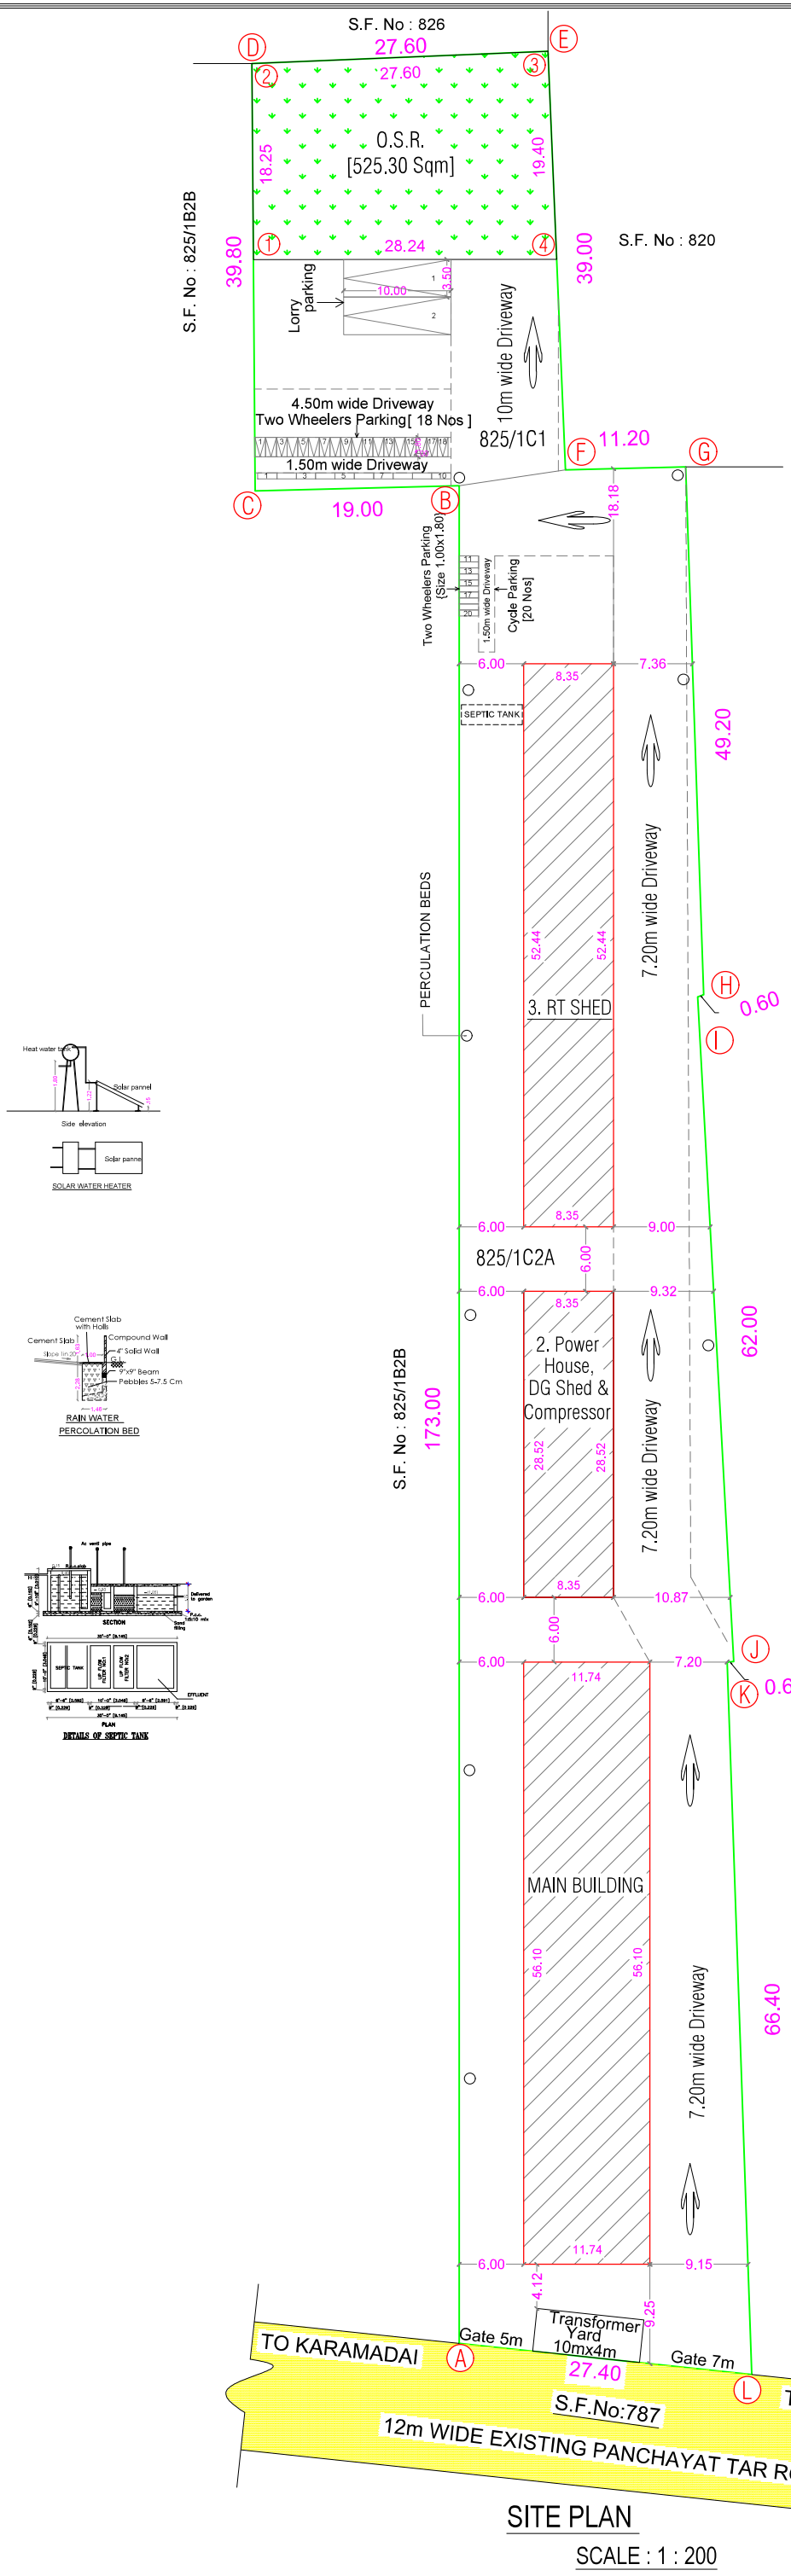

SITE PLAN

SCALE : 1 : 200

SOLAR WATER HEATER

RAIN WATER PERCOLATION BED

DETAILS OF SEPTIC TANK

PLAN SHOWING THE PROPOSED ORANGE CATEGORY INDUSTRIAL[FERROUS AND NON FERROUS METALS EXTRACTION, REFINING, CASTING/FORGING ALLOY MAKING PROCESSING ,ETC.,500HP] BUILDING IN S.F.No:825/1C1 & 825/1C2A AT CHIKKARAMPALAYAM VILLAGE AND PANCHAYAT, METTUPALAYAM TALUK, COIMBATORE DISTRICT. SCALE : 1 : 100

ONLINE APPLICATION NUMBER
SWP/BPA/483015/2025
SWP/LP/R(C)No: 120/2025
SWP/BP/DTCPR(C)No: 45/2025

N

REFERENCE

DESCRIPTION	CALCULATION	ALLOWED	PROVIDED
FLOOR AREA RATIO	1335.18 / 5200.00	1.50	0.257
PARKING AREA		Lorry - 2 Nos.	Lorry - 2 Nos.
		Two Wheelers-18 Nos.	Two Wheelers-18 Nos.
		Cycle - 18 Nos.	Cycle - 20 Nos.

AREA STATEMENT

		SQM
AREA OF THE SITE	[AS PER Document] [1.27 Acres]	5200.00
AREA OF THE SITE	[AS PER PATTA] (A) - (L)	5200.00

AREA STATEMENT

BUILDING NAME	F.S.I	Non F.S.I.	TOTAL
1. MAIN BUILDING	658.89	-----	658.89
2. POWER HOUSE, DG SHED & COMPRESSOR ROOM	238.25	-----	238.25
3. RT SHED	438.04	-----	438.04
TOTAL AREA	1335.18	-----	1335.18

TOTAL F.S.I. AREA	-	1335.18 Sqm
AREA OF THE O.S.R. (1) - (4)	-	525.30 Sqm
HEIGHT OF THE BUILDINGS	-	9.50m, 5.60m & 5.00m

COLOUR INDEX

EXISTING ROAD	-	
SITE BOUNDARY	-	
PROPOSED BUILDING	-	
FIRE HYDRANT	-	
O.S.R	-	

C. NATARAJAN, B.E.,
Consulting Engineer
NAVEEN ASSOCIATES
364, Second St., Extension
Gandhipuram, Coimbatore 641 012
COIMBATORE I PA / SE /
GR-II / 19 / 03 / 002

STRUCTURAL ENGINEER

For VEEYES STEEL CAST P LTD
DIRECTOR

APPLICANT

C. NATARAJAN, B.E.,
Consulting Engineer
NAVEEN ASSOCIATES
364, Second St., Extension
Gandhipuram, Coimbatore - 641 012.
COIMBATORE LPA / RE /
GR-I / 19 / 03 / 002

REGISTERED ENGINEER

(This Planning Permission is valid for a period of 8years from e-sign)

e-signed
Joint Director / Member Secretary,
District Town and Country Planning office
Coimbatore District

Signature valid
Signed by: Joint Director
Location: Coimbatore
Date: 2025.04.16 [illegible]

THE LANDLENS SUITE

Eight ways to know a piece of land before you pay for it.

This report covers one part of the picture. These cover the rest, drawn from the same government records, for any property in Tamil Nadu.

LandLens One
Ask anything about a property and get an answer grounded in live government records, with the sources shown.
/landlens/one

Verify My Land
Every record check run on one property and returned as a single report.
/landlens/verify-my-land

Legal Opinion
An advocate's written opinion on the title, built on the records we pull for it.
/landlens

One Map
Every layer on one map: the parcel, its boundary, zoning, water bodies and what sits around it.
/landlens/one/map

PriceMap
What land actually changed hands for around this plot, taken from the registered deeds.
/landlens/pricemap

Build Scope
What you are allowed to build here: floor space, height, coverage and setbacks.
/landlens/build-scope

Property Tracker
Watch a property and hear about it when something new is registered against it.
/landlens/property-tracker

Deal Room
Run the transaction in one place: documents, stamping, signatures and the parties.
/landlens/deal-room

FREE TOOLS · NO ACCOUNT NEEDED

Twenty-four checks you can run yourself, at no cost.

Records and verification

The registers themselves, read for you.

- Encumbrance Certificate
- Patta and Chitta
- Field Measurement Sketch
- EC Analyzer
- Bank charge check
- Court case search
- Seller background check
- Approval check by survey

Value and duty

What it is worth and what it costs to register.

- Guideline value by street
- Guideline value by survey
- Stamp duty and registration fees
- Capital gains
- Floor space index
- Area unit converter

Zoning and land use

What the plan says can happen on this land.

- Land use zone finder
- CMDA land use check
- Coastal regulation zone
- Master plan check
- Water bodies finder
- Airport height clearance

Registers and directories

Who holds it, and which office keeps the record.

- Find your registering office
- Temple property check
- Waqf property check
- RERA register

Every free tool
/tools

Services we run for you
/services

The LandLens suite
/landlens/one

Verified RealEstate™

Every claim in this document traces back to a government record.

- Legal opinions, due diligence and title verification
- Building plan, layout and sub-division approvals
- Completion and occupancy certificates, regularisation
- Escrow, negotiation and NRI property management
- Land survey, soil testing, architecture and construction

Verified RealEstate
3/350/2 Mettukuppam,
OMR Thoraipakkam,
Chennai 600 097, India
hello@verified.realestate
+91 9996 12 9996

Prepared from the registers named on the page each finding sits on. Where a register could not be read, this document says so in its place rather than leaving the gap to be read as a clean result.