

ETP - PROCESS DIAGRAM

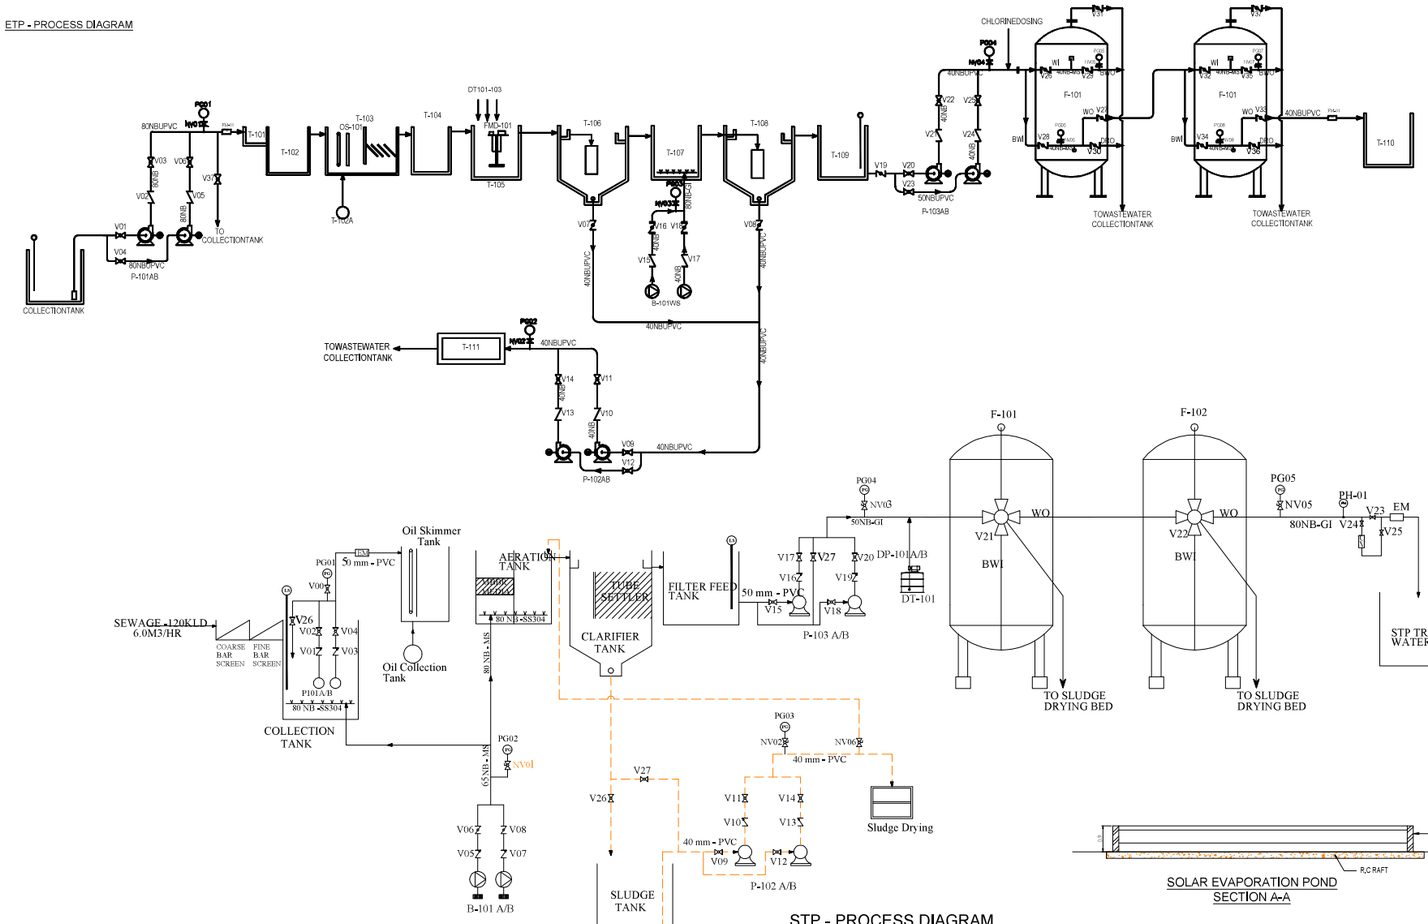


STP - PROCESS DIAGRAM


SOLAR EVAPORATION POND
SECTION A-A

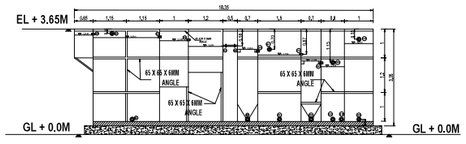

ETP - ELEVATION B

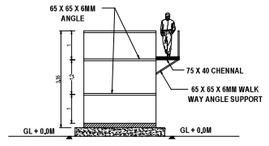

ETP - SIDE VIEW (ELEVATION C)

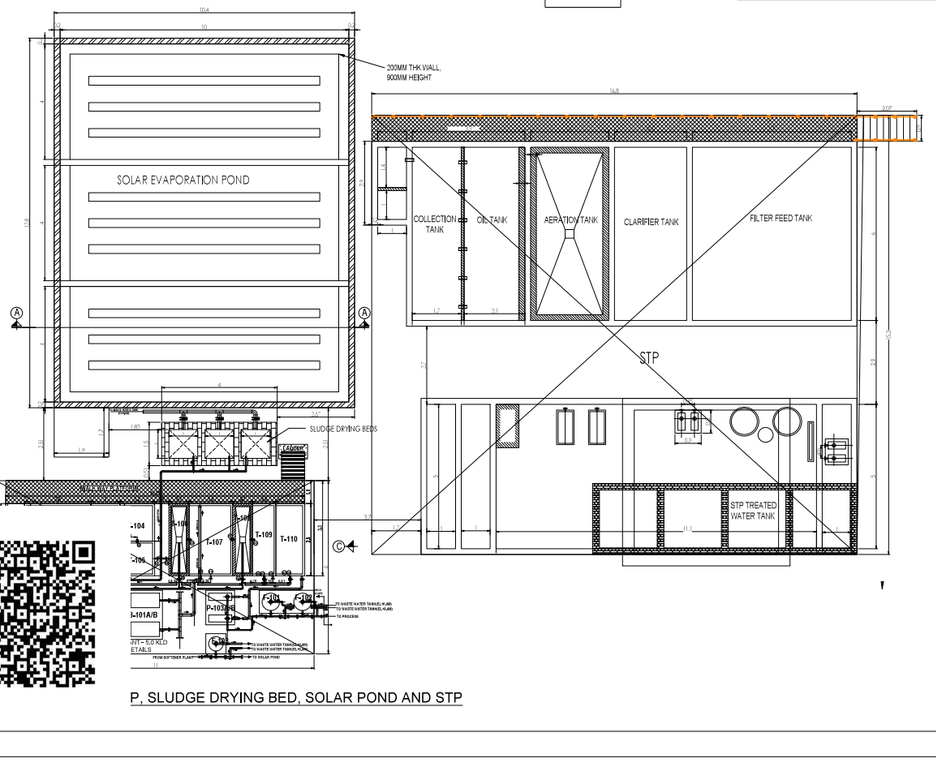

P, SLUDGE DRYING BED, SOLAR POND AND STP

ETP EQUIPMENT LIST

TAG.NO	DESCRIPTION	SPECIFICATION	MOC	MAKE	MODEL	QTY	HP	TOTAL HP
P-101	RAWEFFLUENTTRANSFERPUMP	70M3HR<52MHEAD,	CI	KIRLOSKAR	SP3	02	7.5	15
P-102	SLUDGETRANSFERPUMP	10M3HR15MHEAD,	CI	KIRLOSKAR	SP0'O'	02	1.0	2.0
P-103	FILTERFEEDPUMP	10M3HR<20MHEAD,	CI	KIRLOSKAR	KDS225H	02	2.0	4.0
B-101	AIRBLOWER	40M3HR<12MHEAD,	-	KAY	42AC	02	3.0	6.0
F-101	PRESSURESANDFILTER	0 +5 +26	MS	HECS	-	01		
F-102	ACTIVATEDCARBONFILTER	0 +5 +26	MS	HECS	-	01		
DT-101/103	DOSINGTANK	775 +	HDPE	SINTEXRENO	-	03		
DT-101/103	DOSINGPUMP	1HP@1.0LPM	PP	MILLTONROY	-	03	0.06	0.06
DT-104	DOSINGTANK	775 +	HDPE	SINTEXRENO	-	01		
DP-104	DOSINGPUMP	1HP@1.0LPM	PP	MILLTONROY	-	01	0.06	0.06
OS-101	OILSKIMMER	BELT-SIZE:1040W,X-1040L,3MM	MS	HECS		01	0.25	0.25
OS-101	FLASHMIXERDRIVE	GEARED(MOTOR)TYPE	CI	GREAVES		01	0.5	0.5
FM-1	ELECTROMAGNETICFLOWMETER	GEARED(MOTOR)TYPE	-	EUREKA		01	-	-
FM-2	ELECTROMAGNETICFLOWMETER	GEARED(MOTOR)TYPE	-	ASTER		01	-	-

ETP TANK LIST

TAG.NO	DESCRIPTION	SIZE	LIQUID DEPTH	QTY	MOC
T-101	BARSCREEN	0.65X0.65X1.0M	0.8M	01	MS
T-102	COLLECTIONTANK	2.3X2.5X3.2M	2.9M	01	MS
T-103	APISEPARATOR	1.0X2.5X2.0M	1.6M	01	MS
T-104	OILSKIMMERTANK	1.3X1.2X1.5M	1.0M	01	MS
T-105	FLASHMIXERTANK	1.2X1.2X1.5M	0.9M	01	MS
T-106	PRIMARYSETTLINGTANK	0.7X2.5X3.2M	2.5M	01	MS
T-107	OXIDATIONTANK	1.5X2.5X3.2M	2.3M	01	MS
T-108	SECONDARYSETTLINGTANK	0.7X2.5X3.2M	2.1M	01	MS
T-109	CLARIFIEDWATERTANK	0.8X2.5X3.2M	1.9M	01	MS
T-110	TREATEDWATERTANK	1.0X2.5X3.2M		01	MS
T-111	SLUDGEDRYINGBED	1.0X1.0X1.3M		03	BRICK

VALVELIST

TAG.NO	DESCRIPTION	TYPE	MOC	SIZE	QTY
V01&04	EFFLUENTTRANSFERPUMPSUCTION	BALLVALVE	UPVC	80NB	02
V02&05	EFFLUENTTRANSFERPUMPDELIVERY	NONRETURNVALVE	CI	80NB	02
V03&06	EFFLUENTTRANSFERPUMPDELIVERY	BALLVALVE	UPVC	80NB	02
V07&08	PRI&SES/SLUDGEDRAIN	BUTTERFLYVALVE	CI	80NB	02
V09-12	SLUDGETRANSFERPUMPSUCTION	BALLVALVE	UPVC	40NB	02
V10&13	SLUDGETRANSFERPUMPDELIVERY	NONRETURNVALVE	CI	40NB	02
V11&14	SLUDGETRANSFERPUMPDELIVERY	BALLVALVE	UPVC	40NB	02
V15-17	AIRBLOWERDELIVERY	BUTTERFLYVALVE	CI	40NB	02
V16-18	AIRBLOWERDELIVERY	NONRETURNVALVE	CI	40NB	02
V20&23	FILTERFEEDPUMPSUCTION	BALLVALVE	UPVC	50NB	02
V21&24	FILTERFEEDPUMPDELIVERY	NONRETURNVALVE	CI	50NB	02
V22&25	FILTERFEEDPUMPDELIVERY	BALLVALVE	UPVC	50NB	02
V26-32	FSF&ACFINLET	BUTTERFLYVALVE	CI	40NB	01
V26&32	FSF&ACFOUTLET	BUTTERFLYVALVE	CI	40NB	01
V27&33	FSF&ACFBACKWASHINLET	BUTTERFLYVALVE	CI	40NB	01
V28&34	FSF&ACFBACKWASHOUTLET	BUTTERFLYVALVE	CI	40NB	01
V29&35	FSF&ACFDOWNRINSE	BUTTERFLYVALVE	CI	40NB	01
V30&36	FSF&ACFAIRLINE	BUTTERFLYVALVE	CI	40NB	01
SV01&04	PRESSURERELIEVALVE	BALLVALVE	UPVC	15NB	04
SV05&06	PRESSURERELIEVALVE	REGULDVALVE	CI	15NB	04
PG01&08	PRESSUREGAUGE(0-7KGCM2)/13BAL		CI		10
V37	COLLECTIONTANKDELIVERY	BALLVALVE	UPVC	80NB	01

STP - INSTRUMENT LIST

Tag.No.	DESCRIPTION	RANGE
PG-01	Pressure Gauge To P-101 A/B Discharge	0-7 Kg/cm2
PG-02	Pressure Gauge To B-101 A/B Discharge	0-7 Kg/cm2
PG-03	Pressure Gauge To P-102 A/B Discharge	0-7 Kg/cm2
PG-04	Pressure Gauge To P-103 A/B Discharge	0-7 Kg/cm2
PG-05	Pressure Gauge To P-101 Discharge	0-7 Kg/cm2
PH-01	M3F Outlet To pH Meter	
EM	Electronic Flow Meter P-101A/B Deleivery	
EM	Electronic Flow Meter P-102 Outlet	

STP - VALVE LIST

TAG NO.	DESCRIPTION	SIZE	TYPE	QTY.	MOC
V01 & 03	P-101 A/B Discharge	50 NB	Non Return Valve	2 Nos	C.I
V02 & 04	P-101 A/B Discharge	50 NB	Ball Valve	2 Nos	PVC
V05 & 07	B-101 A/B Discharge	65 NB	Non Return Valve	2 Nos	C.I
V06 & 08	B-101 A/B Discharge	65NB	Butterfly Valve	2 Nos	C.I
V09 & 12	P-102 A/B Suction	40 NB	Ball Valve	2 Nos	PVC
V10 & 13	P-102 A/B Discharge	40 NB	Non Return Valve	2 Nos	C.I
V11 & 14	P-102 A/B Discharge	40 NB	Ball Valve	2 Nos	PVC
V15 & 18	P-103 A/B Suction	50 NB	Ball Valve	2 Nos	PVC
V16 & 19	P-103 A/B Discharge	50 NB	Non Return Valve	2 Nos	C.I
V17& 20	P-103 A/B Discharge	50 NB	Ball Valve	2 Nos	PVC
V21	Pressure Sand Filter	80 NB	Multiport Valve	1 No	PVC
V22	Activated Carbon Filter	80 NB	Multiport Valve	1 No	PVC
V23	Treated Water Line	80NB	Butterfly valve	1 Nos	C.I
V24&25	UV Purifier	50NB	Butterfly valve	2 Nos	C.I

STP - EQUIPMENT LIST

TAG NO	DESCRIPTION	SIZE	QTY.	MAKE	MOC	MODEL	LOAD
P-101 A/B	Raw Sewage Transfer Pump	6.0 Cum/hr, 14m Head, 3HP	2 Nos	Grundfos	SS	AP12.50.11.3	150 kgs
P-102 A/B	Sludge Pump	3.0 Cum/hr, 15m Head, 1HP	2 Nos	Kirloskar	CI	SP'O'	100 kgs
P-103 A/B	Filter Feed Pump	6.0 Cum/hr, 30m Head, 3HP	2 Nos	Kirloskar	CI	KDS 335	100 kgs
B-101 A/B	Air Blower	180 Cum/hr, 7.5HP, Type - Twin Lobe	2 Nos	Kay	CI	53 AC	500 kgs
DT-101	NaOCl dosing Tank	100 Ltrs, Dia - 520, Height - 650mm	1 No	Sintex	HDPE	Sintex	75 kgs
DP-101A/B	NaOCl dosing Pump	0-4 LPH, Electro Metering,	2 Nos	MiloRay	PP	-	-
F-101	Pressure Sand Filter	6.0 Cum/hr, Dia - 900, HOS - 1800	1 No	HECS	FRP	-	500 kgs
F-102	Activated Carbon Filter	6.0 Cum/hr, Dia - 800, HOS - 1500	1 No	HECS	FRP	-	500 kgs

M/S ELGI EQUIPMENTS LIMITED,
(AIR COMPRESSOR PLANT AND GSC)

SOLAR POND, SLUDGE DRYING BED, ETP, STP PLANS & SECTION

PLAN SHOWING THE REVISED & PROPOSED CONSTRUCTION OF FACTORY UTILITY BUILDINGS LOCATED AT KOTHAVADI ROAD, KODANGIPALAYAM VILLAGE, KINATHUKKADAVU TALUK, COIMBATORE DISTRICT, PINCODE - 642109.
AT EXISTING APPROVED LAND IN SURVEY NOS: 221/1,2,3A,4,5, 222/1A,1B,2, 223/2, 225/1, 226/1,2C, 227/1,2A,2B,2C1, 228/1,2A, 229B/1,2,3, 232B/1B,2, 264B/1B, 2
AND ADDITIONAL LAND IN SURVEY NOS. 226/2B1 & 235/2A

MANUFACTURE OF AIR END, TOP BLOCK, COMPRESSOR SPARES AND COMPRESSOR PACKAGES,

GREEN CATEGORY

NOTE : ALL DIMENSIONS ARE IN METER

EXISTING DTCP APPROVAL NO: 147/2012, DATED: 26.10.2012

EXISTING PANCHAYAT APPROVAL NO: 4'A'/2012-2013,

DATED: 23.03.2013

0.289°E TRUE NORTH

COLOUR INDEX :	REFERENCE :
PROPOSED	SCALE : 1:100
BOUNDARY	DATE : 06.11.2025
DRIVEWAY	DRAWN : V.M
EXISTING	CHECKED : DEV
	APPROVED : H.A.E

North

APPLICANT :

ELGI EQUIPMENTS LTD.

REGISTERED STRUCTURAL ENGINEER :


R.SARAVANAKUMAR M.E.,(Str.)M.I.E.,
Chartered Engineer (M 150473-2)
Coimbatore LPA / SE / GR-I / 031 / 2024
No: 1, Jawahar Nagar, SAHS P.O.
Coimbatore - 641 043, Tamil Nadu, India

ARCHITECT / REGISTERED ENGINEER :


RAJA SHYAM SUNDAR
Registration No: CA/93/16040
Council of Architecture
New Delhi

A1

SECURITY BUILDING -2 - BLOCK -17

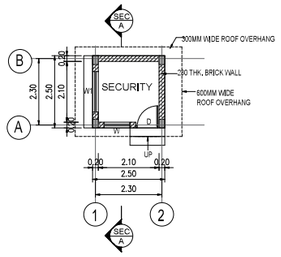


GROUND FLOOR PLAN

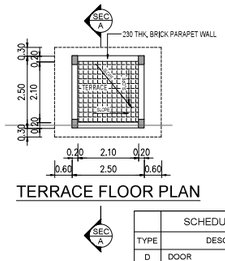


TERRACE FLOOR PLAN

	SCHEDULE OF JOINERY	
TYPE	DESCRIPTION	SIZE
D	DOOR	900 X 2400
W	WINDOW	900 x 1500
W1	WINDOW	1800 x 1500

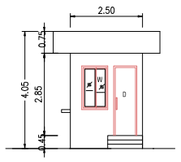


ELEVATION

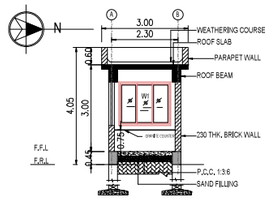


SECTION A-A

SECURITY OFFICE - BLOCK -09

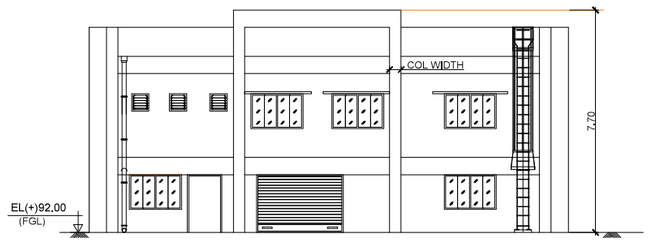


ELEVATION OF WEST SIDE (08) (SCALE 1:100)

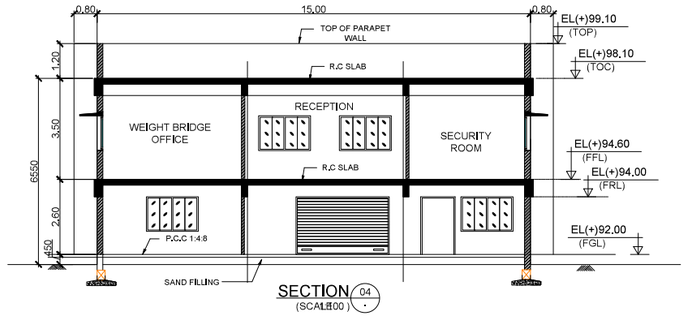


SECTION (04) (SCALE 1:100)


SCHEDULE OF OPENINGS: SECURITY			
TYPE	OPENING SIZE WIDTH	HEIGHT	DESCRIPTION
DOORS:			
D01	1500	2400	FLUSH DOOR
D02	1200	2400	FLUSH DOOR
D03	900	2100	FLUSH DOOR
D04	750	2100	FLUSH DOOR
WINDOWS:			
W1	1800	1200	ALUMINIUM FRAMED WINDOWS WITH FIXED GLASS & SLIDING GLAZED SHUTTERS
S-D2	4200	1200	
VENTILATORS			
V1	600	600	ALUMINIUM T TYPE VENTILATOR
ROLLING SHUTTER			
RS	3000	3000	ROLLING SHUTTER

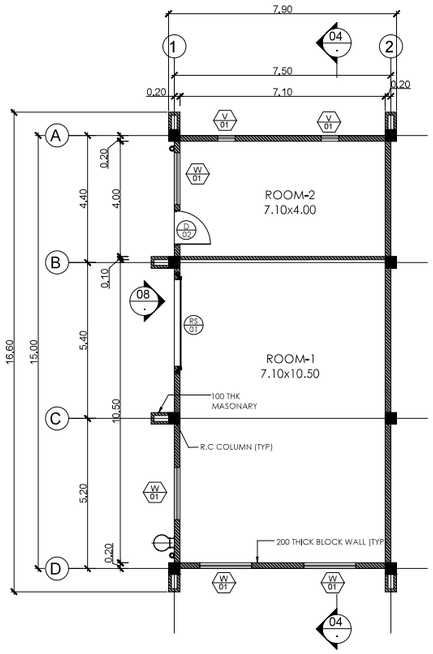

STILT FLOOR PLAN

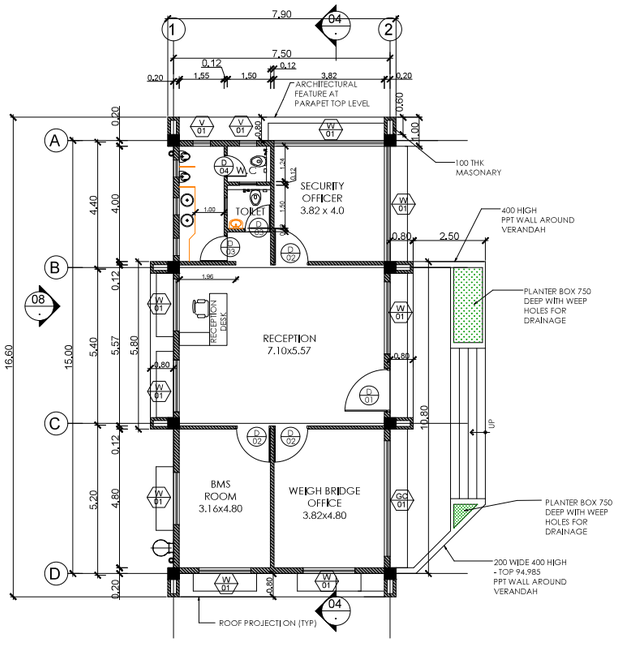

FIRST FLOOR PLAN

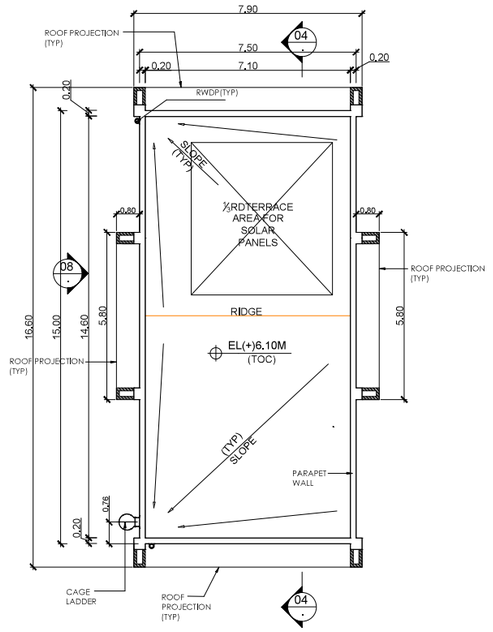

ROOF PLAN

M/S ELGI EQUIPMENTS LIMITED,
(AIR COMPRESSOR PLANT AND GSC)

BLOCK - 09 & 18

SECURITY OFFICE & SECURITY-2
PLANS, SECTION, ELEVATION, ROOF PLAN

PLAN SHOWING THE REVISED & PROPOSED CONSTRUCTION OF FACTORY UTILITY BUILDINGS LOCATED AT KOTHAVADI ROAD, KODANGIPALAYAM VILLAGE, KINATHUKKADAVU TALUK, COIMBATORE DISTRICT, PINCODE - 642109, AT EXISTING APPROVED LAND IN SURVEY NOS: 221/1,2,3A,4,5, 222/1A,1B,2, 223/2, 225/1, 226/1,2C, 227/1,2A,2B,2C1, 228/1,2A, 229B/1,2,3, 232B/1B,2, 264B/1B, 2 AND ADDITIONAL LAND IN SURVEY NOS, 226/2B1 & 235/2A

MANUFACTURE OF AIR END, TOP BLOCK, COMPRESSOR SPARES AND COMPRESSOR PACKAGES,

GREEN CATEGORY

NOTE : ALL DIMENSIONS ARE IN METER

EXISTING DTCP APPROVAL NO: 147/2012, DATED: 26.10.2012

EXISTING PANCHAYAT APPROVAL NO: 4'A'/2012-2013,

DATED: 23.03.2013

COLOUR INDEX :	REFERENCE :		
PROPOSED	SCALE : 1:100		North
BOUNDARY	DATE : 06.11.2025		W E
DRIVEWAY	DRAWN : V.M		S
EXISTING	CHECKED : DEV		
	APPROVED : H.A.E		

APPLICANT :

ELGI EQUIPMENTS LTD.


REGISTERED STRUCTURAL ENGINEER :

R.SARAVANAKUMAR M.E.,(Str.)M.I.E.,
Chartered Engineer (M 150473-2)
Coimbatore LPA / SE / GR-I / 031 / 2024
No: 1, Jawahar Nagar, SAHS P.O.
Coimbatore - 641 043, Tamil Nadu, India


ARCHITECT / REGISTERED ENGINEER :

RAJA SHYAM SUNDAR
Registration No: CA/93/16040
Council of Architecture
New Delhi


EVTS WORKSHOP - BLOCK -19

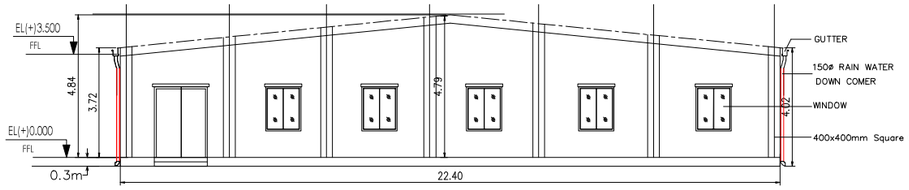


ELEVATION

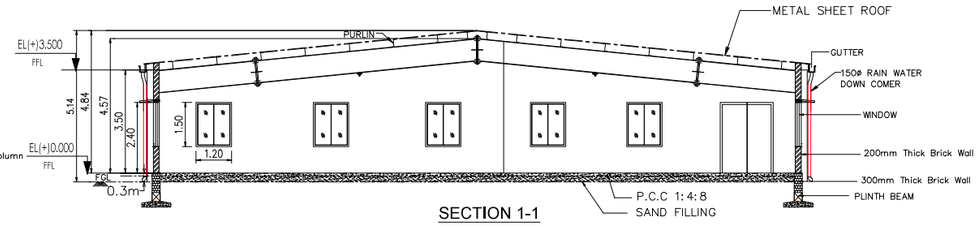

SECTION 1-1

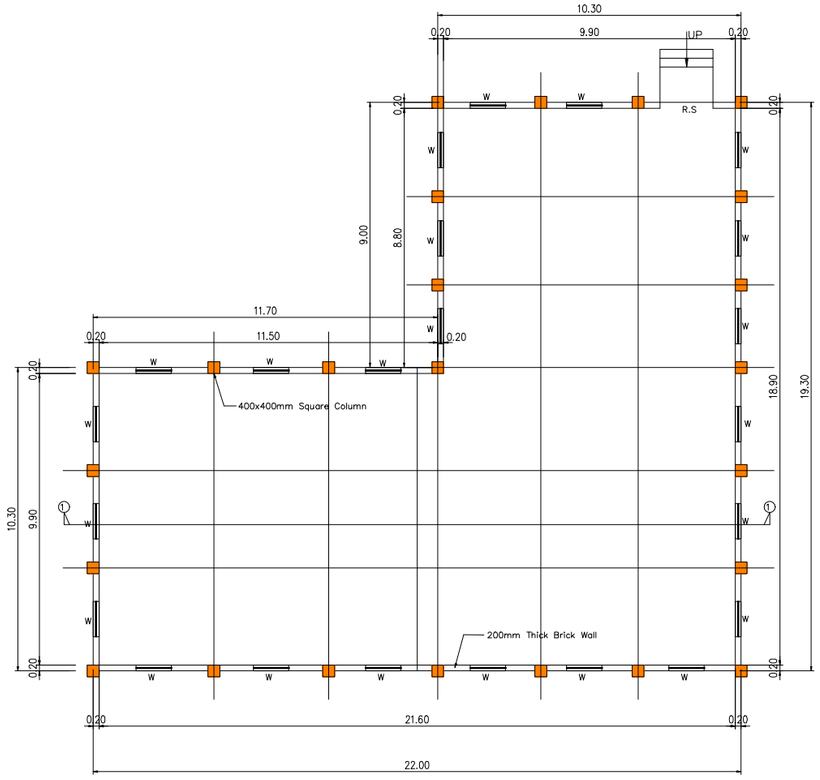

PLAN

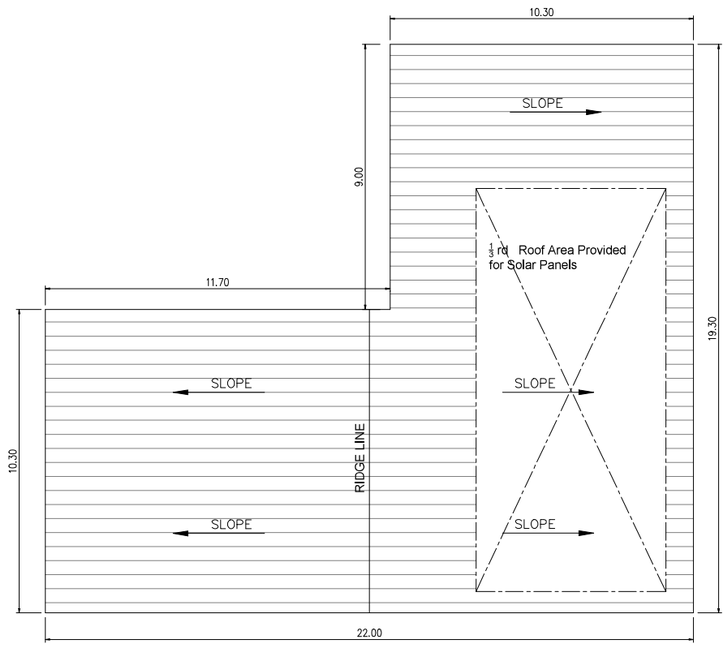

ROOF PLAN

M/S ELGI EQUIPMENTS LIMITED,
(AIR COMPRESSOR PLANT AND GSC)

EVTS WORKSHOP
PLANS, ELEVATION & SECTION

PLAN SHOWING THE REVISED & PROPOSED CONSTRUCTION OF FACTORY UTILITY BUILDINGS LOCATED AT KOTHAVADI ROAD, KODANGIPALAYAM VILLAGE, KINATHUKKADAVU TALUK, COIMBATORE DISTRICT, PINCODE - 642109.
AT EXISTING APPROVED LAND IN SURVEY NOS: 221/1,2,3A,4,5, 222/1A,1B,2, 223/2, 225/1, 226/1,2C, 227/1,2A,2B,2C1, 228/1,2A, 229B/1,2,3, 232B/1B,2, 264B/1B, 2 AND ADDITIONAL LAND IN SURVEY NOS. 226/2B1 & 235/2A

MANUFACTURE OF AIR END, TOP BLOCK, COMPRESSOR SPARES AND COMPRESSOR PACKAGES.

GREEN CATEGORY

NOTE : ALL DIMENSIONS ARE IN METER

EXISTING DTCP APPROVAL NO: 147/2012, DATED: 26.10.2012

EXISTING PANCHAYAT APPROVAL NO: 4'A'/2012-2013,
DATED: 23.03.2013

COLOUR INDEX :
PROPOSED
BOUNDARY
DRIVEWAY
EXISTING

REFERENCE :

SCALE	: 1:100
DATE	: 06.11.2025
DRAWN	: V.M
CHECKED	: DEV
APPROVED	: H.A.E

North

APPLICANT :


REGISTERED STRUCTURAL ENGINEER :

R.SARAVANAKUMAR M.E.,(Str.)M.I.E.,
Chartered Engineer (M 150473-2)
Coimbatore LPA / SE / GR-I / 031 / 2024
No: 1, Jawahar Nagar, SAHS P.O.
Coimbatore - 641 043, Tamil Nadu, India


ARCHITECT / REGISTERED ENGINEER :

RAJA SHYAM SUNDAR
Registration No: CA/93/16040
Council of Architecture
New Delhi


WTP - BLOCK-16

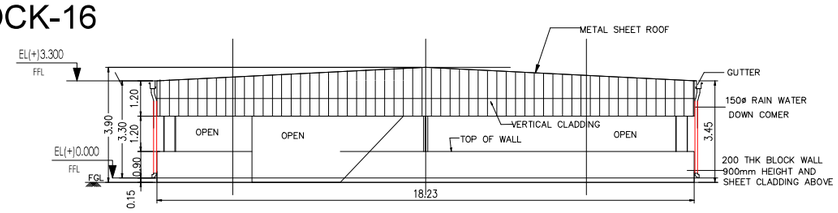


FRONT ELEVATION (Scale1:100)

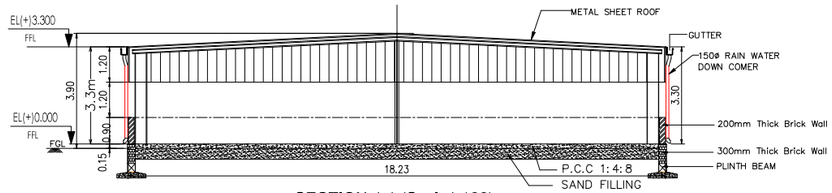

SECTION-1,1 (Scale1:100)

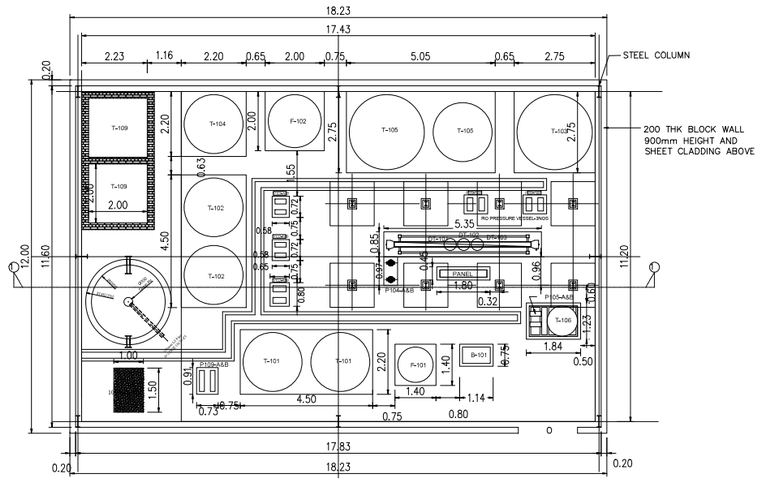


PLAN (Scale1:100)

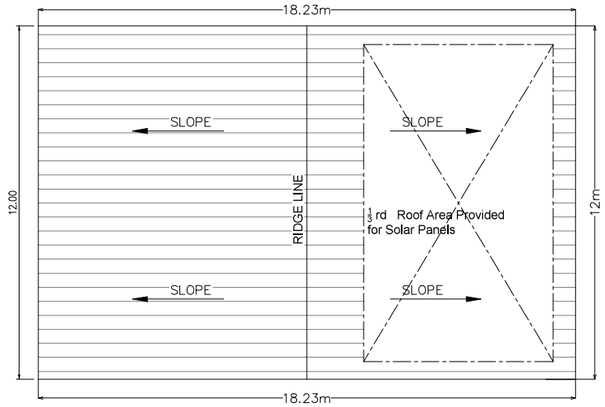


ROOF PLAN (Scale1:100)


HSD STORAGE - BLOCK -14

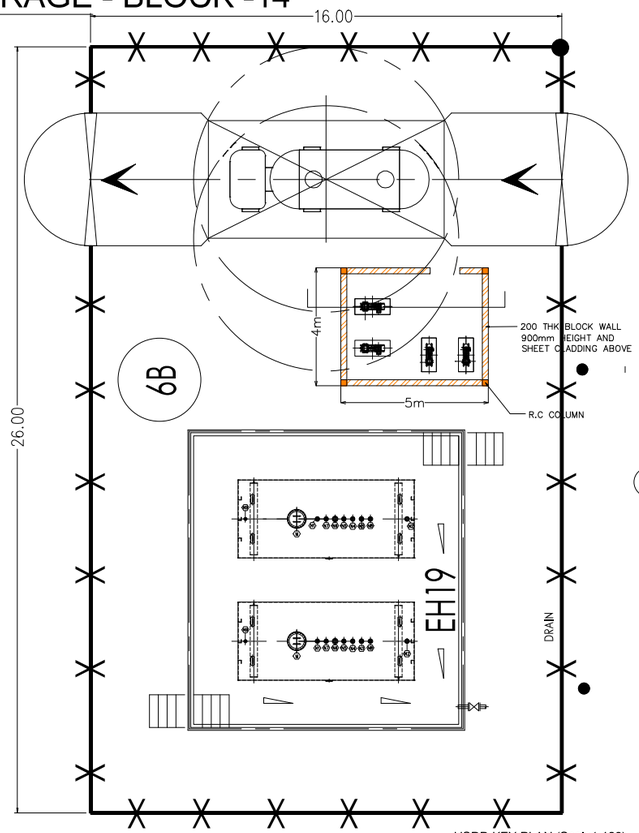


HSDB-KEY PLAN (Scale1:100)

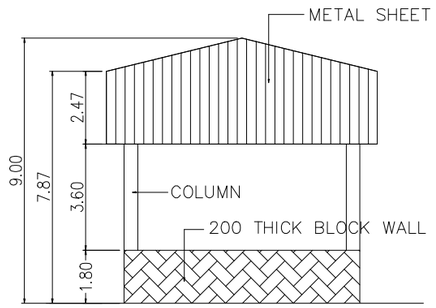


ELEVATION (Scale1:50)

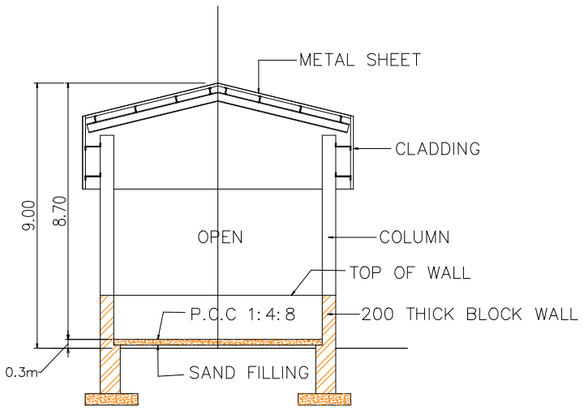

SECTION 1-1 (Scale1:50)

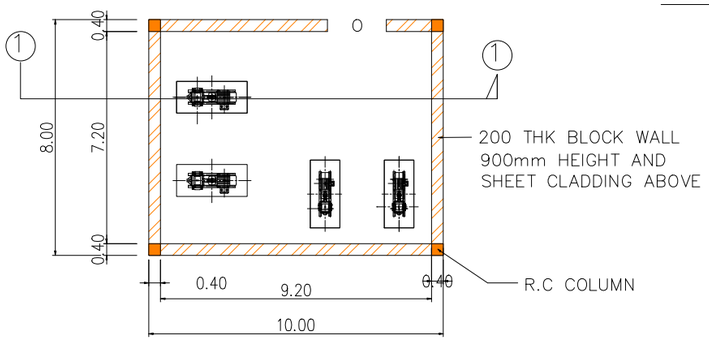

PLAN (Scale1:50)

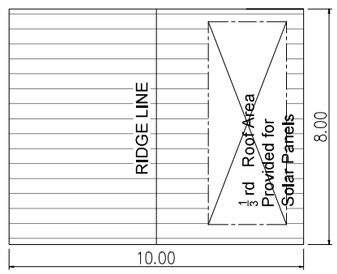

ROOF PLAN (Scale1:50)

M/S ELGI EQUIPMENTS LIMITED,
(AIR COMPRESSOR PLANT AND GSC)

HSD, WTP
PLANS, ELEVATION & SECTION

PLAN SHOWING THE REVISED & PROPOSED CONSTRUCTION OF FACTORY UTILITY BUILDINGS LOCATED AT KOTHAVADI ROAD, KODANGIPALAYAM VILLAGE, KINATHUKKADAVU TALUK, COIMBATORE DISTRICT, PINCODE - 642109.
AT EXISTING APPROVED LAND IN SURVEY NOS: 221/1,2,3A,4,5, 222/1A,1B,2, 223/2, 225/1, 226/1,2C, 227/1,2A,2B,2C1, 228/1,2A, 229B/1,2,3, 232B/1B,2, 264B/1B, 2 AND ADDITIONAL LAND IN SURVEY NOS. 226/2B1 & 235/2A

MANUFACTURE OF AIR END, TOP BLOCK, COMPRESSOR SPARES AND COMPRESSOR PACKAGES.

GREEN CATEGORY

NOTE : ALL DIMENSIONS ARE IN METER

EXISTING DTCP APPROVAL NO: 147/2012, DATED: 26.10.2012

EXISTING PANCHAYAT APPROVAL NO: 4'A'/2012-2013,

DATED: 23.03.2013

COLOUR INDEX :	REFERENCE :	
PROPOSED	SCALE : 1:100	North
BOUNDARY	DATE : 06.11.2025	
DRIVEWAY	DRAWN : V.M	
EXISTING	CHECKED : DEV	
	APPROVED : H.A.E	

APPLICANT :

REGISTERED STRUCTURAL ENGINEER :

R.SARAVANAKUMAR M.E.,(Str.)M.I.E.,
Chartered Engineer (M 150473-2)
Coimbatore LPA / SE / GR-I / 031 / 2024
No: 1, Jawahar Nagar, SAHS P.O.
Coimbatore - 641 043, Tamil Nadu, India


ARCHITECT / REGISTERED ENGINEER :

RAJA SHYAM SUNDAR
Registration No: CA/93/16040
Council of Architecture
New Delhi


A1

SCRAP YARD - BLOCK-13


SHEET NO: 22 OF 27

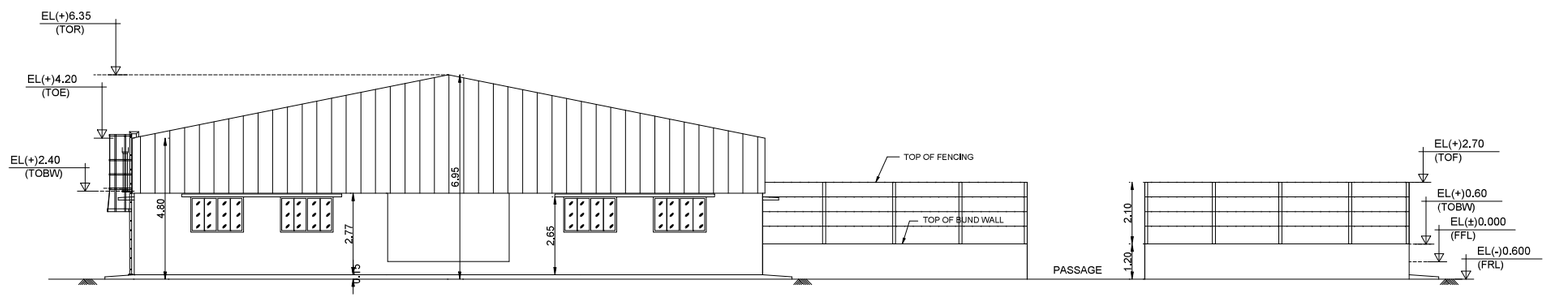


SOUTH ELEVATION

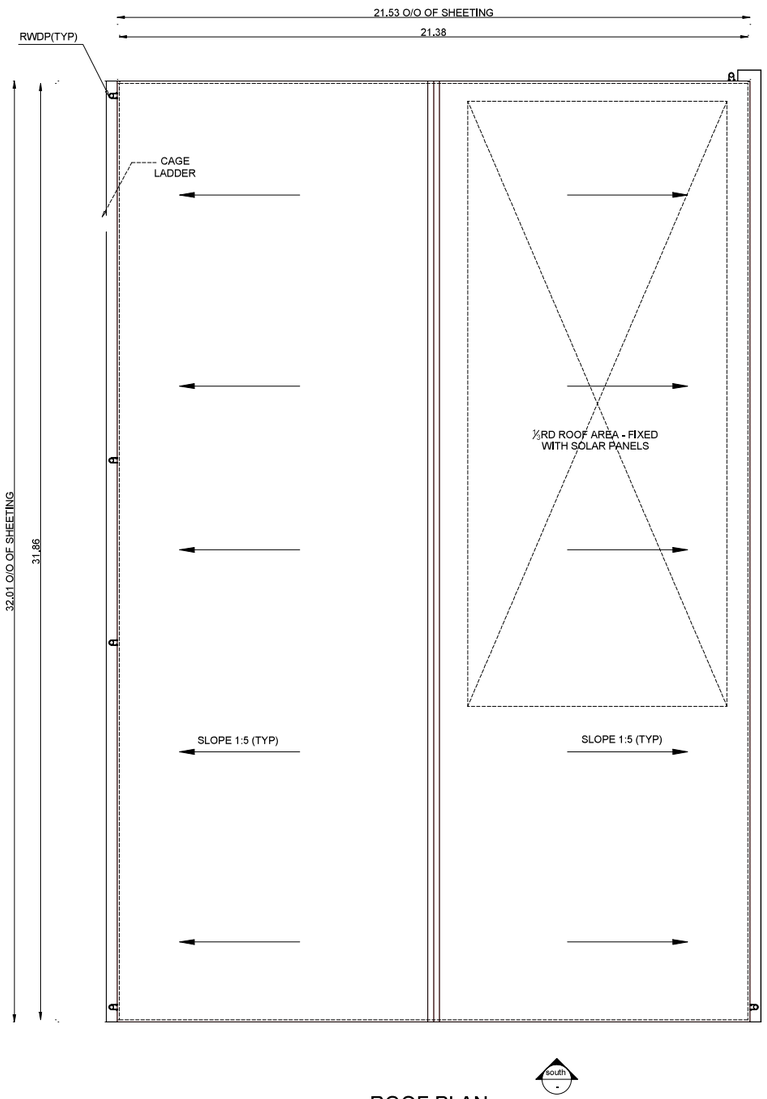


ROOF PLAN

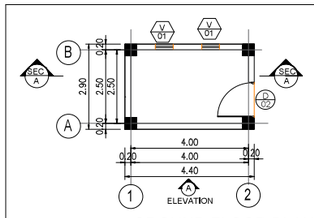


GROUND FLOOR PLAN

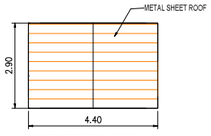

ROOF PLAN

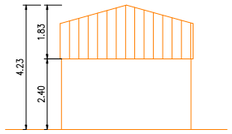

ELEVATION

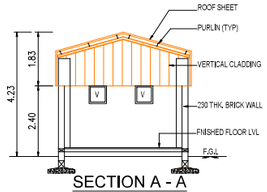


SECTION A - A


SCHEDULE OF JOINERY		
TYPE	DESCRIPTION	SIZE
D	DOOR	900 X 2400
V	VENTILATOR	600 x 600

HAZARDOUS WASTE STORAGE - BLOCK-21

RAIN WATER HARVESTING POND

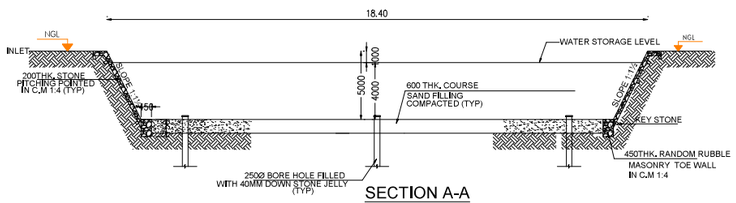

SECTION A-A

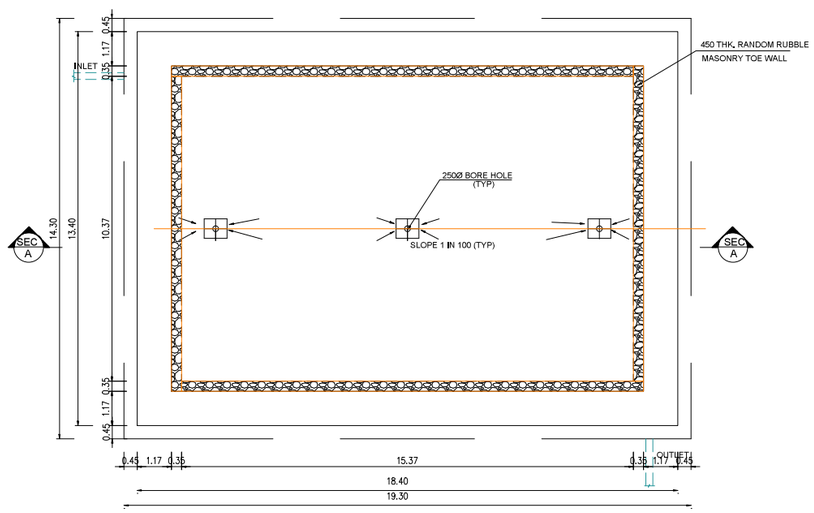

PLAN

M/S ELGI EQUIPMENTS LIMITED,
(AIR COMPRESSOR PLANT AND GSC)

BLOCK - 13 & 21

SCRAP YARD ROOF PLAN & ELEVATION
HAZARDOUS WASTE STORAGE, RAIN WATER HAEVESTING POND
FLOOR PLANS, ELEVATION & SECTION

PLAN SHOWING THE REVISED & PROPOSED CONSTRUCTION OF FACTORY UTILITY BUILDINGS LOCATED AT KOTHAVADI ROAD, KODANGIPALAYAM VILLAGE, KINATHUKKADAVU TALUK, COIMBATORE DISTRICT, PINCODE - 642109, AT EXISTING APPROVED LAND IN SURVEY NOS: 221/1,2,3A,4,5, 222/1A,1B,2, 223/2, 225/1, 226/1,2C, 227/1,2A,2B,2C1, 228/1,2A, 229B/1,2,3, 232B/1B,2, 264B/1B, 2 AND ADDITIONAL LAND IN SURVEY NOS. 226/2B1 & 235/2A

MANUFACTURE OF AIR END, TOP BLOCK, COMPRESSOR SPARES AND COMPRESSOR PACKAGES.

GREEN CATEGORY

NOTE : ALL DIMENSIONS ARE IN METER

EXISTING DTCP APPROVAL NO: 147/2012, DATED: 26.10.2012

EXISTING PANCHAYAT APPROVAL NO: 4'A'/2012-2013,

DATED: 23.03.2013

0.289°E
TRUE NORTH

COLOUR INDEX :	REFERENCE :
PROPOSED	SCALE : 1:100
BOUNDARY	DATE : 06.11.2025
DRIVEWAY	DRAWN : V.M
EXISTING	CHECKED : DEV
	APPROVED : H.A.E

North
W E
S

APPLICANT :

ELGI EQUIPMENTS LTD.

REGISTERED STRUCTURAL ENGINEER :


R.SARAVANAKUMAR M.E.,(Str.)M.I.E.,
Chartered Engineer (M 150473-2)
Coimbatore LPA / SE / GR-I / 031 / 2024
No: 1, Jawahar Nagar, SAHS P.O.
Coimbatore - 641 043, Tamil Nadu, India

ARCHITECT / REGISTERED ENGINEER :


RAJA SHYAM SUNDAR
Registration No: CA/93/16040
Council of Architecture
New Delhi

A1

SCRAP YARD

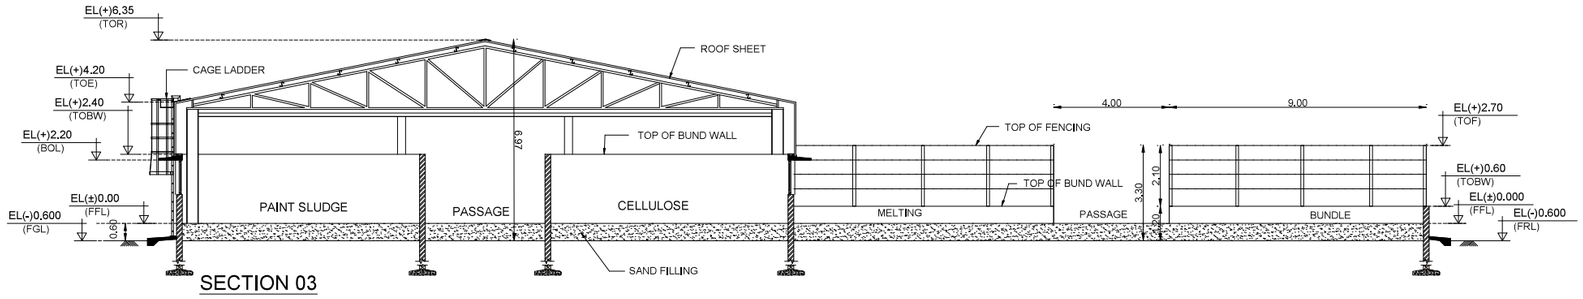

SECTION 03

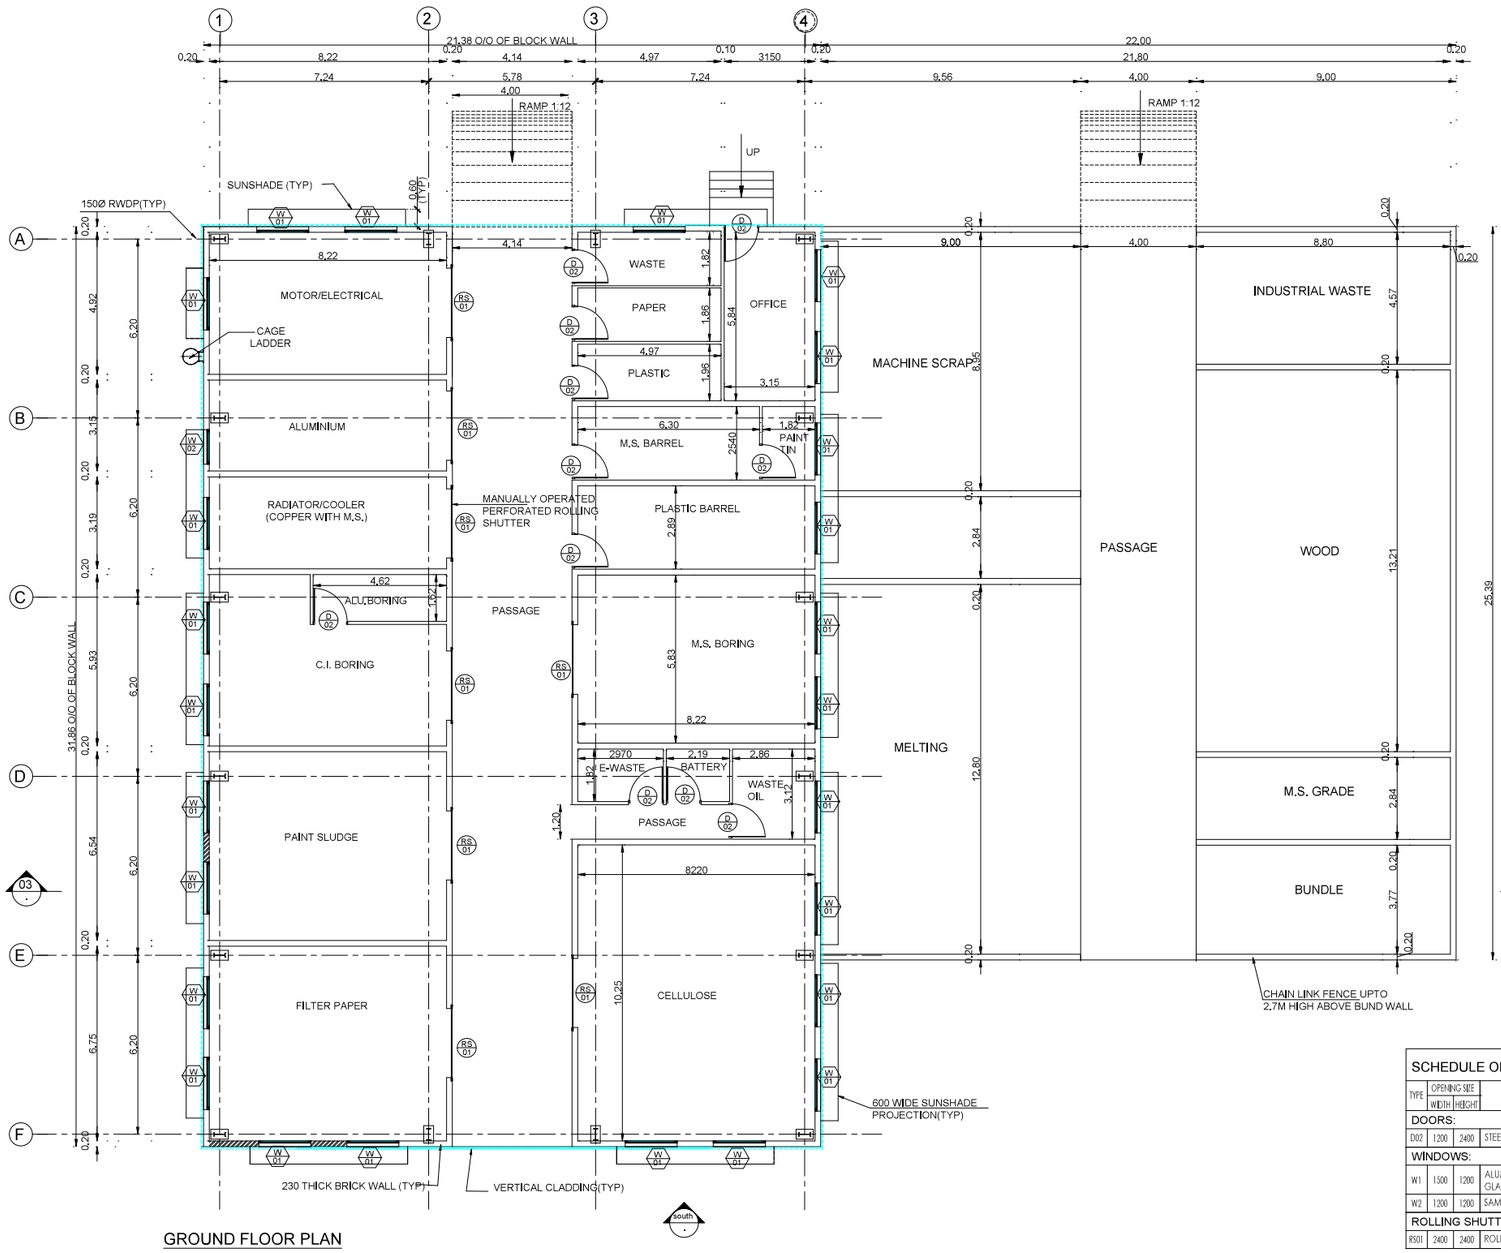

GROUND FLOOR PLAN

SCHEDULE OF OPENINGS: SCRAP YARD

TYPE	OPENING SIZE WIDTH	HEIGHT	DESCRIPTION
DOORS:			
D02	1200	2400	STEEL DOOR
WINDOWS:			
W1	1500	1200	ALUMINIUM FRAMED WINDOWS WITH FIXED GLASS & SLIDING GLAZED SHUTTERS
W2	1200	1200	SAME AS "W1"
ROLLING SHUTTER			
RS01	2400	2400	ROLLING SHUTTER

M/S ELGI EQUIPMENTS LIMITED,
(AIR COMPRESSOR PLANT AND GSC)

BLOCK - 13
SCRAP YARD
PLAN & SECTION

PLAN SHOWING THE REVISED & PROPOSED CONSTRUCTION OF FACTORY UTILITY BUILDINGS LOCATED AT KOTHAVADI ROAD, KODANGIPALAYAM VILLAGE, KINATHUKKADAVU TALUK, COIMBATORE DISTRICT, PINCODE - 642109.
AT EXISTING APPROVED LAND IN SURVEY NOS: 221/1,2,3A,4,5, 222/1A,1B,2, 223/2, 225/1, 226/1,2C, 227/1,2A,2B,2C1, 228/1,2A, 229B/1,2,3, 232B/1B,2, 264B/1B, 2
AND ADDITIONAL LAND IN SURVEY NOS. 226/2B1 & 235/2A

MANUFACTURE OF AIR END, TOP BLOCK, COMPRESSOR SPARES AND COMPRESSOR PACKAGES,

GREEN CATEGORY

NOTE : ALL DIMENSIONS ARE IN METER

EXISTING DTCP APPROVAL NO: 147/2012, DATED: 26.10.2012

EXISTING PANCHAYAT APPROVAL NO: 4'A'/2012-2013,
DATED: 23.03.2013

0.289°E
TRUE NORTH

COLOUR INDEX :	REFERENCE :	
PROPOSED	SCALE : 1:100	North
BOUNDARY	DATE : 06.11.2025	W E
DRIVEWAY	DRAWN : V.M	S
EXISTING	CHECKED : DEV	
	APPROVED : H.A.E	

APPLICANT :

REGISTERED STRUCTURAL ENGINEER :

R.SARAVANAKUMAR M.E.,(Str.)M.I.E.,
Chartered Engineer (M 150473-2)
Coimbatore LPA / SE / GR-I / 031 / 2024
No: 1, Jawahar Nagar, SAHS P.O.
Coimbatore - 641 043, Tamil Nadu, India


ARCHITECT / REGISTERED ENGINEER :

RAJA SHYAM SUNDAR
Registration No: CA/93/16040
Council of Architecture
New Delhi


LOCKER & SECURITY- 3 - BLOCK-24

SCHEDULE OF OPENINGS: SECURITY BUILDING

TYPE	OPENING SIZE WIDTH	OPENING SIZE HEIGHT	CASEMENT SIZE WIDTH	CASEMENT SIZE HEIGHT	DESCRIPTION
DOORS:					
D1	1200	2800	-	-	ALUMINIUM FRAMED WITH FROSTED GLASS DOOR
D2	1000	2800	-	-	ALUMINIUM FRAMED WITH FROSTED GLASS DOOR
D3	1000	2800	-	-	ALUMINIUM FRAMED GLASS DOOR
D4	750	2100	-	-	COMPRESSED LAMINATE DOOR
WINDOWS:					
W1	2040	2050	-	-	ALUMINIUM FRAMED WINDOWS WITH FIXED GLASS & SLIDING GLAZED SHUTTERS
W2	4460	2050	-	-	SAME AS "W1"
W3	2400	2050	-	-	SAME AS "W1"
VENTILATORS :					
V1	2000	1050	-	-	ALUMINIUM FRAMED FIXED GLASS PANELS, TOP HUNG SHUTTERS & EXHAUST FAN
V2	900	1050	-	-	SAME AS "W1"

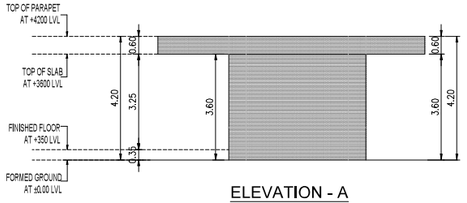

ELEVATION - A

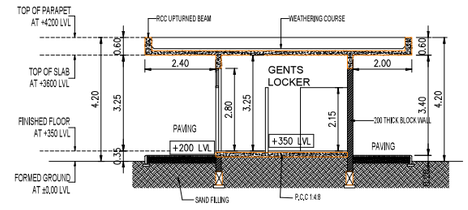


SECTION - X - X


VISITOR'S LOUNGE - BLOCK-25

SCHEDULE OF OPENINGS: SECURITY BUILDING

TYPE	OPENING SIZE WIDTH	OPENING SIZE HEIGHT	CASEMENT SIZE WIDTH	CASEMENT SIZE HEIGHT	DESCRIPTION
DOORS:					
D1	1200	2800	-	-	ALUMINIUM FRAMED GLASS DOOR
D2	1000	2800	-	-	ALUMINIUM FRAMED GLASS DOOR
D3	1000	2800	-	-	ALUMINIUM FRAMED GLASS SLIDING DOOR
D4	750	2100	-	-	COMPRESSED LAMINATE SLIDING DOOR
WINDOWS:					
W1	10000	2030	-	-	ALUMINIUM FRAMED WINDOWS WITH FIXED GLASS & SLIDING GLAZED SHUTTERS
W2	4660	2030	-	-	SAME AS "W1"
W3	3430	2030	-	-	SAME AS "W1"
W4	2220	2030	-	-	SAME AS "W1"

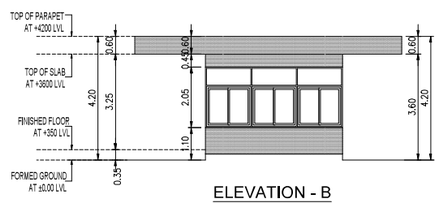

ELEVATION - B

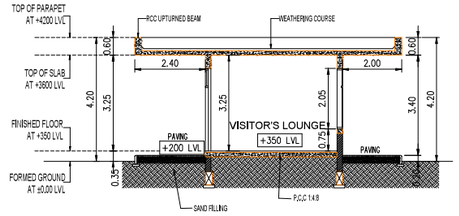


SECTION - Y - Y


SECURITY-4 - BLOCK-26

SCHEDULE OF OPENINGS: SECURITY BUILDING


TYPE	OPENING SIZE WIDTH	OPENING SIZE HEIGHT	CASEMENT SIZE WIDTH	CASEMENT SIZE HEIGHT	DESCRIPTION
DOORS:					
D1	900	2800	-	-	ALUMINIUM FRAMED GLASS DOOR
D2	750	2800	-	-	COMPRESSED LAMINATE DOOR
WINDOWS:					
W1	3600	2030	-	-	ALUMINIUM FRAMED WINDOWS WITH FIXED GLASS & SLIDING GLAZED SHUTTERS
W2	1720	2030	-	-	SAME AS "W1"
VENTILATORS :					
V1	2700	1030	-	-	ALUMINIUM FRAMED FIXED GLASS PANELS, TOP HUNG SHUTTERS & EXHAUST FAN

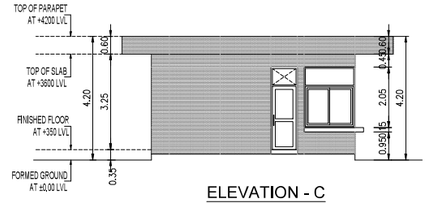


ELEVATION - C

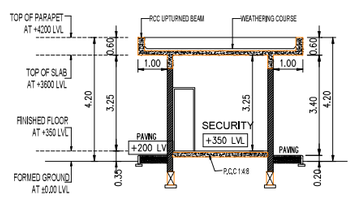


SECTION - Z - Z

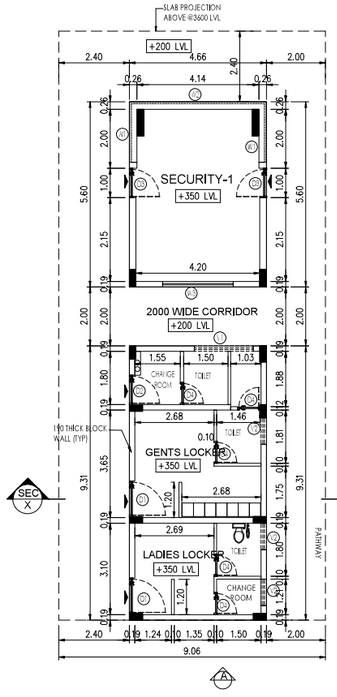


GRUND FLOOR PLAN

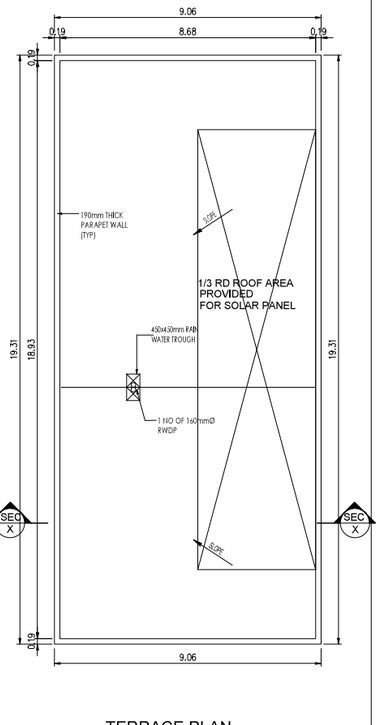


TERRACE PLAN

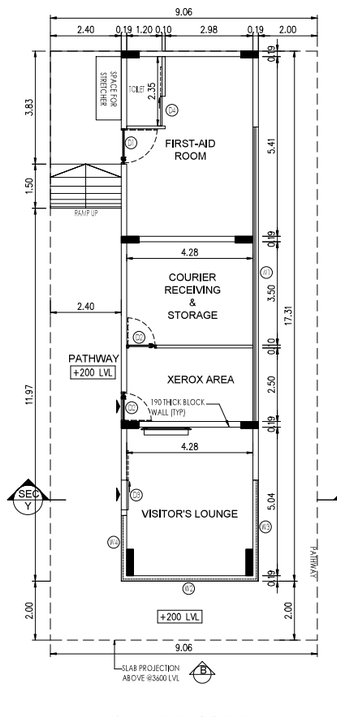


GRUND FLOOR PLAN

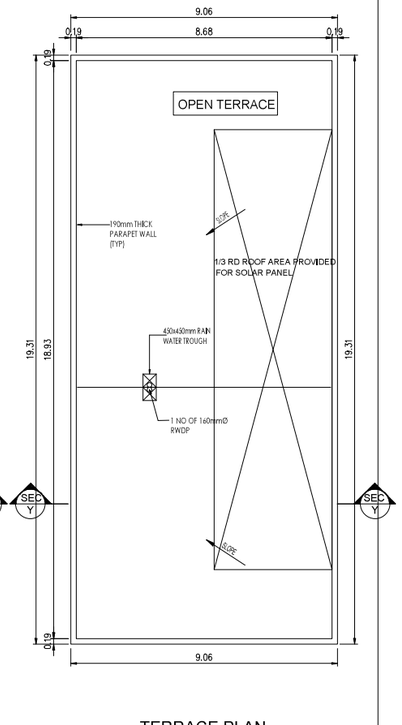

TERRACE PLAN

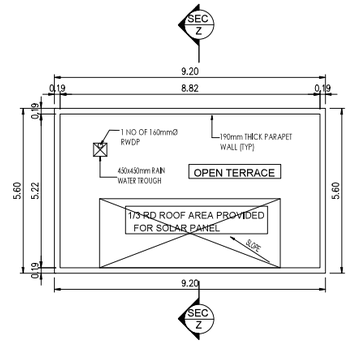

TERRACE PLAN

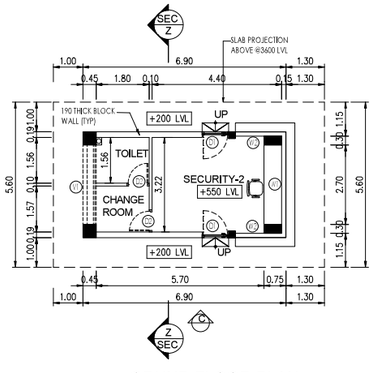

GRUND FLOOR PLAN

M/S ELGI EQUIPMENTS LIMITED,
(AIR COMPRESSOR PLANT AND GSC)

LOCKER & SECURITY-3, VISITOR'S LOUNGE & SECURITY-4 PLANS, ELEVATION & SECTION

PLAN SHOWING THE REVISED & PROPOSED CONSTRUCTION OF FACTORY UTILITY BUILDINGS LOCATED AT KOTHAVADI ROAD, KODANGIPALAYAM VILLAGE, KINATHUKKADAVU TALUK, COIMBATORE DISTRICT, PINCODE - 642109, AT EXISTING APPROVED LAND IN SURVEY NOS: 221/1,2,3A,4,5, 222/1A,1B,2, 223/2, 225/1, 226/1,2C, 227/1,2A,2B,2C1, 228/1,2A, 229B/1,2,3, 232B/1B,2, 264B/1B, 2 AND ADDITIONAL LAND IN SURVEY NOS. 226/2B1 & 235/2A

MANUFACTURE OF AIR END, TOP BLOCK, COMPRESSOR SPARES AND COMPRESSOR PACKAGES.


GREEN CATEGORY

NOTE : ALL DIMENSIONS ARE IN METER

EXISTING DTCP APPROVAL NO: 147/2012, DATED: 26.10.2012

EXISTING PANCHAYAT APPROVAL NO: 4'A'/2012-2013,

DATED: 23.03.2013

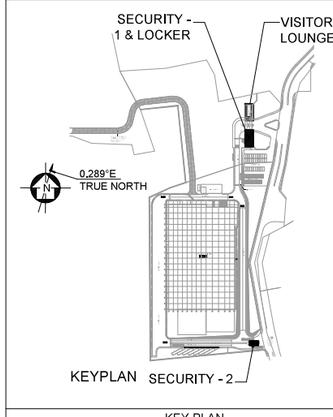

KEY PLAN

COLOUR INDEX :	REFERENCE :
PROPOSED	SCALE : 1:100
BOUNDARY	DATE : 06.11.2025
DRIVEWAY	DRAWN : V.M
EXISTING	CHECKED : DEV
	APPROVED : H.A.E

North

APPLICANT :


REGISTERED STRUCTURAL ENGINEER :

R.SARAVANAKUMAR M.E.,(Str.)M I.E.,
Chartered Engineer (M 150473-2)
Coimbatore LPA / SE / GR-I / 031 / 2024
No: 1, Jawahar Nagar, SAHS P.O.
Coimbatore - 641 043, Tamil Nadu, India


ARCHITECT / REGISTERED ENGINEER :

RAJA SHYAM SUNDAR
Registration No: CA/93/16040
Council of Architecture
New Delhi

A1

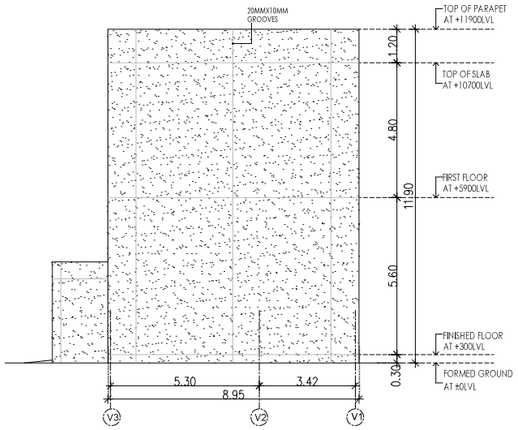


ELEVATION - A

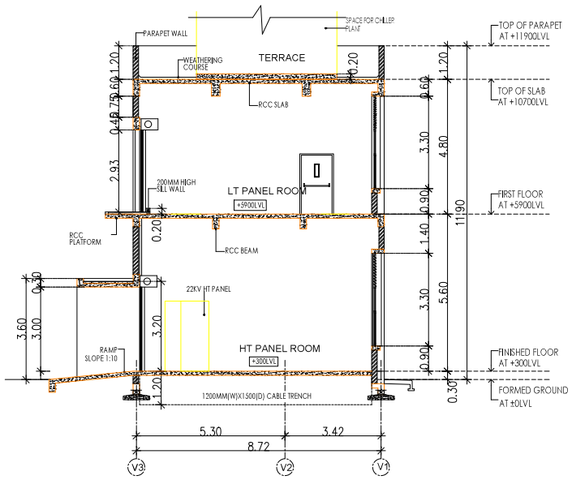


SECTION - X -X

SCHEDULE OF OPENING:


TYPE	OPENING SIZE WIDTH	OPENING SIZE HEIGHT	CASEMENT SIZE WIDTH	CASEMENT SIZE HEIGHT	DESCRIPTION
DOORS:					
D1	2000	2150			ALUMINIUM FARMED DOUBLE SHUTTER STEEL DOOR WITH VIEW PANEL
D2	1200	2150			ALUMINIUM FRAMED SINGLE SHUTTER STEEL DOOR WITH VIEW PANEL, PANIC BAR AND EXTERNAL TRIM
D3	1000	1800			ALUMINIUM FARMED SINGLE SHUTTER STEEL DOOR WITHOUT VIEW PANEL
D4	1000	2150			ALUMINIUM FRAMED SINGLE SHUTTER STEEL DOOR WITH VISION PANEL (2HRS FIRE RATED)
ROLLING SHUTTER:					
RS1	3000	3000			PERFORATED MOTORIZED ROLLING SHUTTER
RS2	3000	2925			
WINDOWS					
FG1	1200	850			ALUMINIUM FRAMED FIXED GLASS PANEL ABOVE FIRE DOOR
FG2	2000	850			ALUMINIUM FRAMED FIXED GLASS PANEL ABOVE DOUBLE SHUTTER DOOR
FG3	2000	700			ALUMINIUM FRAMED FIXED GLASS PANEL ABOVE DOUBLE SHUTTER DOOR
W1	2000	3300			ALUMINIUM FRAMED WINDOWS WITH OPENABLE PANELS,FIXED GLASS AND LOUVERS
W2	1855	3300			ALUMINIUM FRAMED WINDOWS WITH OPENABLE PANELS,FIXED GLASS AND LOUVERS
W3	1650	3300			ALUMINIUM FRAMED WINDOWS WITH OPENABLE PANELS,FIXED GLASS AND LOUVERS

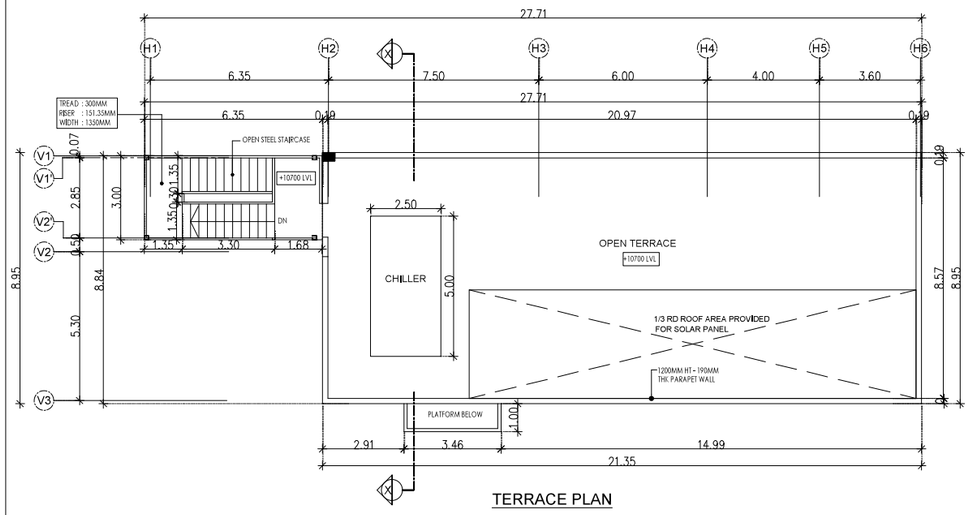

TERRACE PLAN

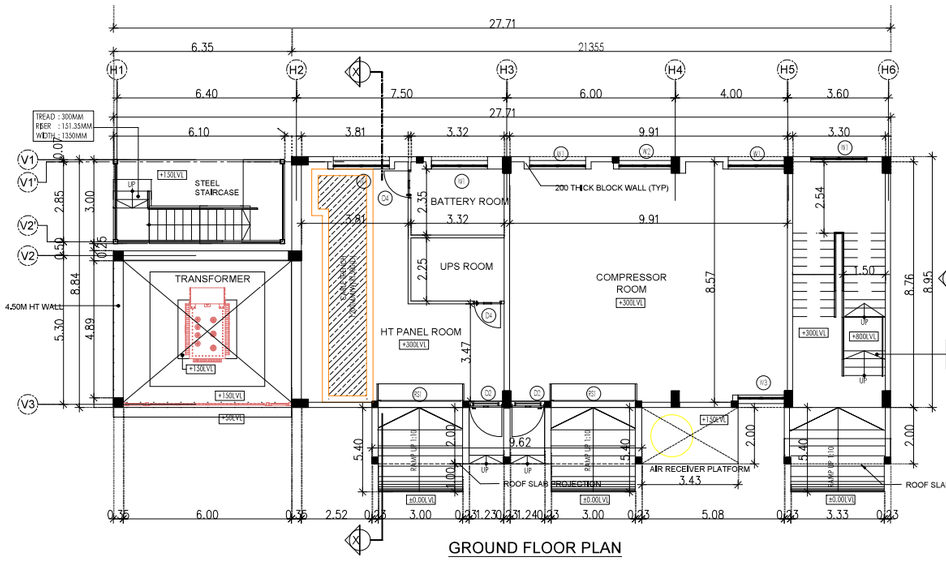

GROUND FLOOR PLAN

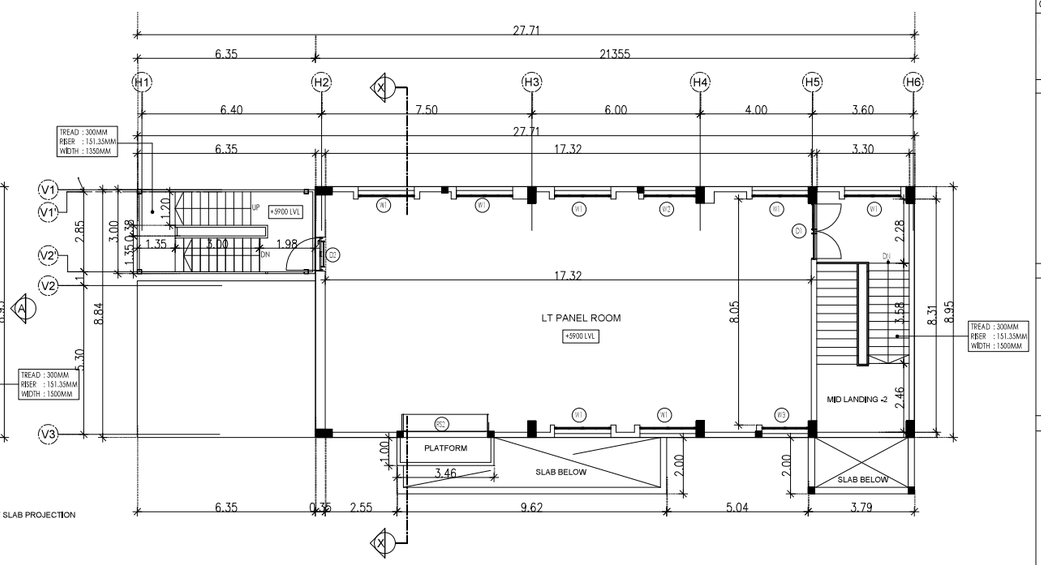

FIRST FLOOR PLAN

M/S ELGI EQUIPMENTS LIMITED,
(AIR COMPRESSOR PLANT AND GSC)

BLOCK - 23

UTILITY BUILDING - GROUND FLOOR PLAN, FIRST FLOOR PLAN, TERRACE PLAN, ELEVATION - A & SECTION X - X

PLAN SHOWING THE REVISED & PROPOSED CONSTRUCTION OF FACTORY UTILITY BUILDINGS LOCATED AT KOTHAVADI ROAD, KODANGIPALAYAM VILLAGE, KINATHUKKADAVU TALUK, COIMBATORE DISTRICT, PINCODE - 642109.
AT EXISTING APPROVED LAND IN SURVEY NOS: 221/1,2,3A,4,5, 222/1A,1B,2, 223/2, 225/1, 226/1,2C, 227/1,2A,2B,2C1, 228/1,2A, 229B/1,2,3, 232B/1B,2, 264B/1B, 2 AND ADDITIONAL LAND IN SURVEY NOS. 226/2B1 & 235/2A

MANUFACTURE OF AIR END, TOP BLOCK, COMPRESSOR SPARES AND COMPRESSOR PACKAGES.


GREEN CATEGORY

NOTE : ALL DIMENSIONS ARE IN METER

EXISTING DTCP APPROVAL NO: 147/2012, DATED: 26.10.2012

EXISTING PANCHAYAT APPROVAL NO: 4'A'/2012-2013,

DATED: 23.03.2013

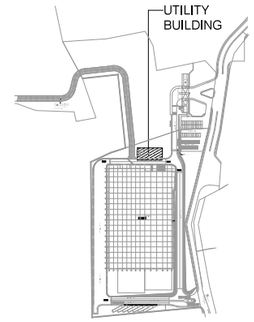

KEY PLAN

COLOUR INDEX :	REFERENCE :		
PROPOSED	SCALE : 1:100		North
BOUNDARY	DATE : 06.11.2025		W E
DRIVEWAY	DRAWN : V.M		S
EXISTING	CHECKED : DEV		
	APPROVED : H.A.E		

APPLICANT :

ELGI EQUIPMENTS LTD.


REGISTERED STRUCTURAL ENGINEER :

R.SARAVANAKUMAR M.E.,(Str.)M.I.E.,
Chartered Engineer (M 150473-2)
Coimbatore LPA / SE / GR.I / 031 / 2024
No: 1, Jawahar Nagar, SAHS P.O.
Coimbatore - 641 043, Tamil Nadu, India


ARCHITECT / REGISTERED ENGINEER :

RAJA SHYAM SUNDAR
Registration No: CA/93/16040
Council of Architecture
New Delhi


A1

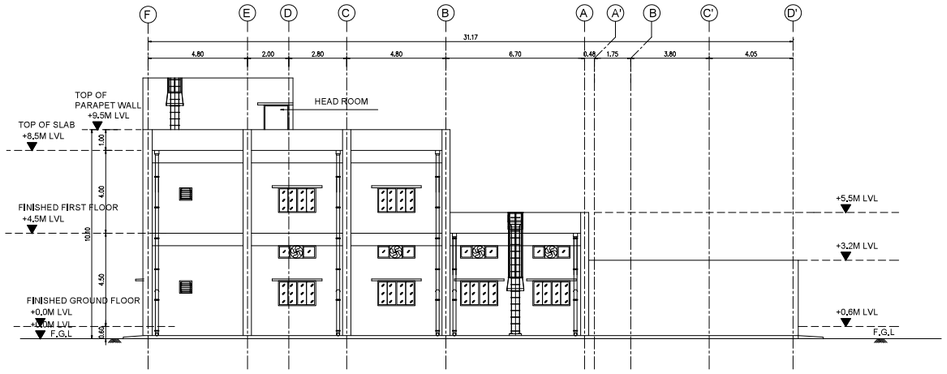


EAST SIDE ELEVATION

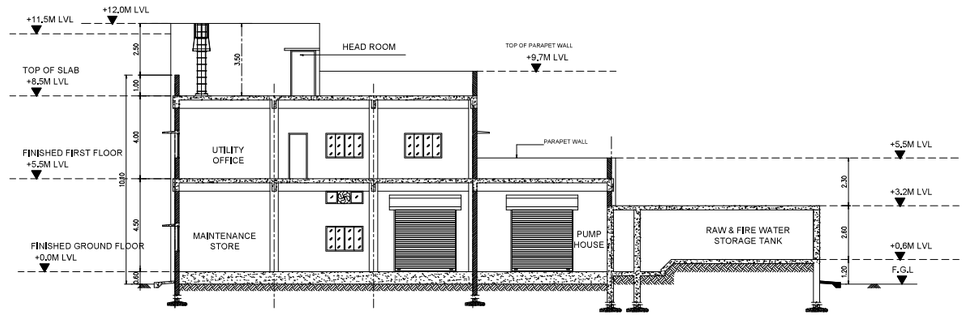


SECTION - X - X

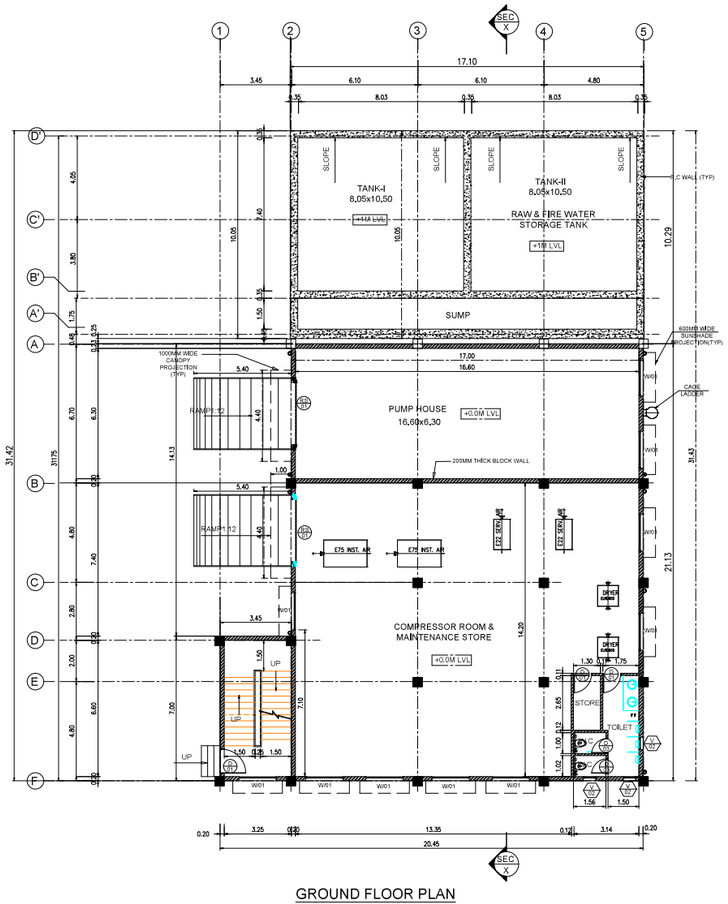

GROUND FLOOR PLAN

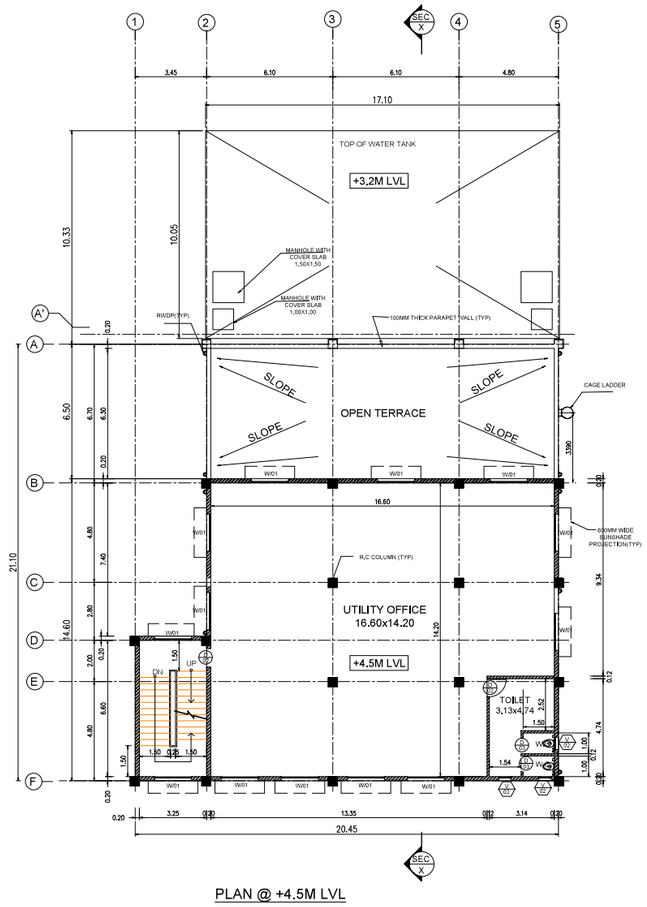

PLAN @ +4.5M LVL

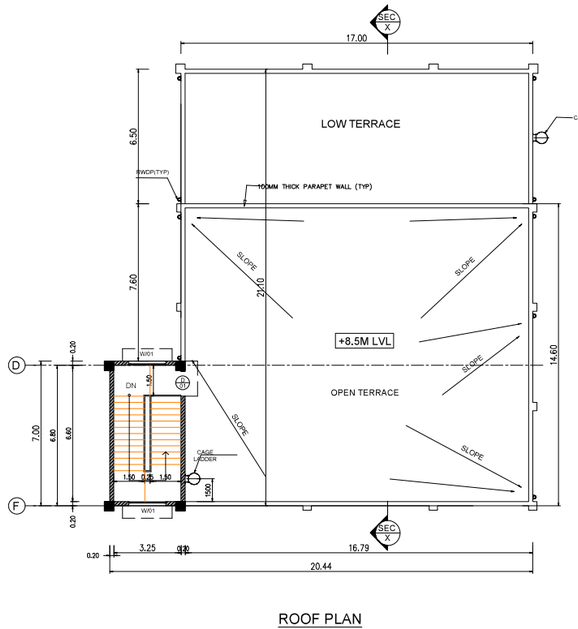

ROOF PLAN

M/S ELGI EQUIPMENTS LIMITED,
(AIR COMPRESSOR PLANT AND GSC)

BLOCK - 15

FIRE WATER TANK, PUMP HOUSE & COMPRESSOR ROOM ,
FLOOR PLANS, ELEVATION & SECTION

PLAN SHOWING THE REVISED & PROPOSED CONSTRUCTION OF FACTORY UTILITY BUILDINGS LOCATED AT KOTHAVADI ROAD, KODANGIPALAYAM VILLAGE, KINATHUKKADAVU TALUK, COIMBATORE DISTRICT, PINCODE - 642109. AT EXISTING APPROVED LAND IN SURVEY NOS: 221/1,2,3A,4,5, 222/1A,1B,2, 223/2, 225/1, 225/1,2C, 227/1,2A,2B,2C1, 229/1,2A, 229B/1,2,3, 232B/1B,2, 264B/1B, 2 AND ADDITIONAL LAND IN SURVEY NOS. 229/2B1 & 256/2A

MANUFACTURE OF AIR END, TOP BLOCK, COMPRESSOR SPARES AND COMPRESSOR PACKAGES,


GREEN CATEGORY

NOTE : ALL DIMENSIONS ARE IN MILLIMETER

EXISTING DTCP APPROVAL NO: 147/2012, DATED: 26.10.2012

EXISTING PANCHAYAT APPROVAL NO: 4/A1/2012-2013,

DATED: 23.03.2013

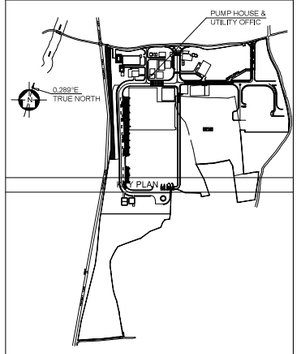

04 SCHEDULE OF JOINERIES

SYMBOL	NOS	SIZE WIDTH	SIZE HEIGHT	DESCRIPTION
RS01	2	3000	3000	ROLLING SHUTTER
D1	2	1200	2200	DOOR
D2	3	900	2200	DOOR
D3	4	750	2200	DOOR
W1	26	1800	1200	ALUMINIUM SLIDING WINDOW
V1	9	1800	600	VENTILATOR WITH EXHAUST FAN
V2	6	600	600	VENTILATOR

COLOUR INDEX	REFERENCE
PROPOSED	SCALE 1:25
BOUNDARY	DATE OCT,2025
DIM/ENWAY	DRAWN V.M
EXISTING	CHECKED DEV
	APPROVED H.A.E


APPLICANT :

REGISTERED STRUCTURAL ENGINEER :

R.SARAVANAKUMAR M.E.,(Str)M.I.E.,
Chartered Engineer (M 150473-2)
Coimbatore LPA / SE / GR-I / 031 / 2024
No: 1, Jawahar Nagar, RAIS P.O.
Coimbatore - 641 043, Tamil Nadu, India

ARCHITECT / REGISTERED ENGINEER :

RAJA SHYAM SUNDAR
Registration No: CA/93/16040
Council of Architecture
New Delhi

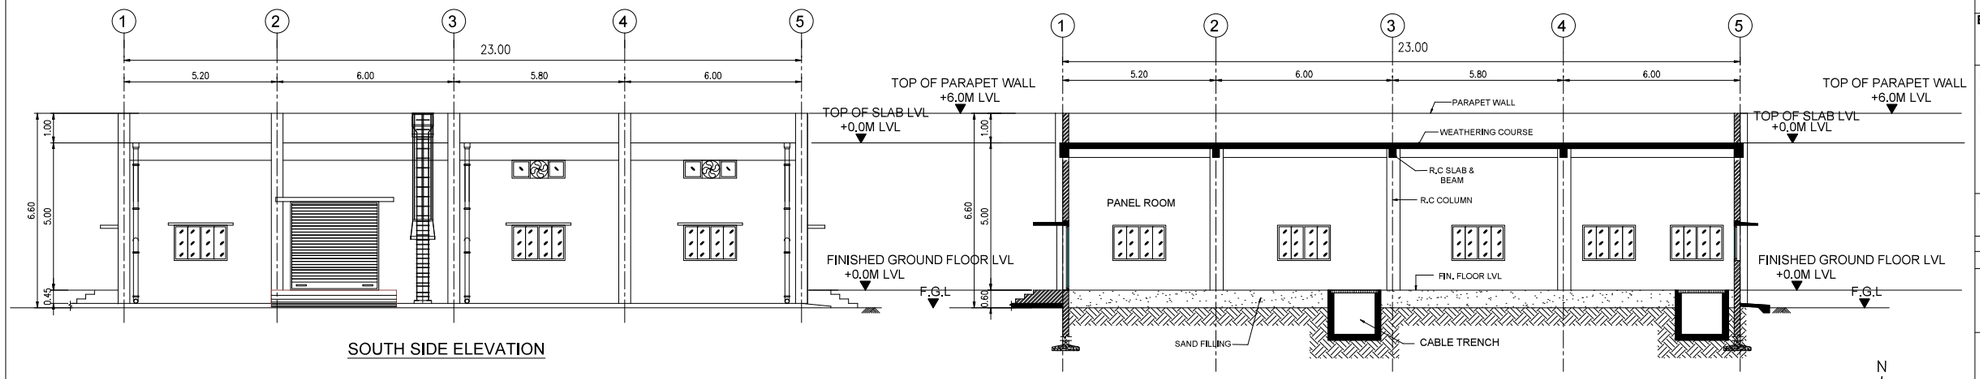


SOUTH SIDE ELEVATION

SECTION - X - X



04	SCHEDULE OF JOINERIES			
SYMBOL	NOS	SIZE		DESCRIPTION
		WIDTH	HEIGHT	
RS 01	1	3000	3000	ROLLING SHUTTER
W 01	7	1800	1200	ALUMINIUN SLIDING WINDOW
FD 01	7	1500	2400	DOOR

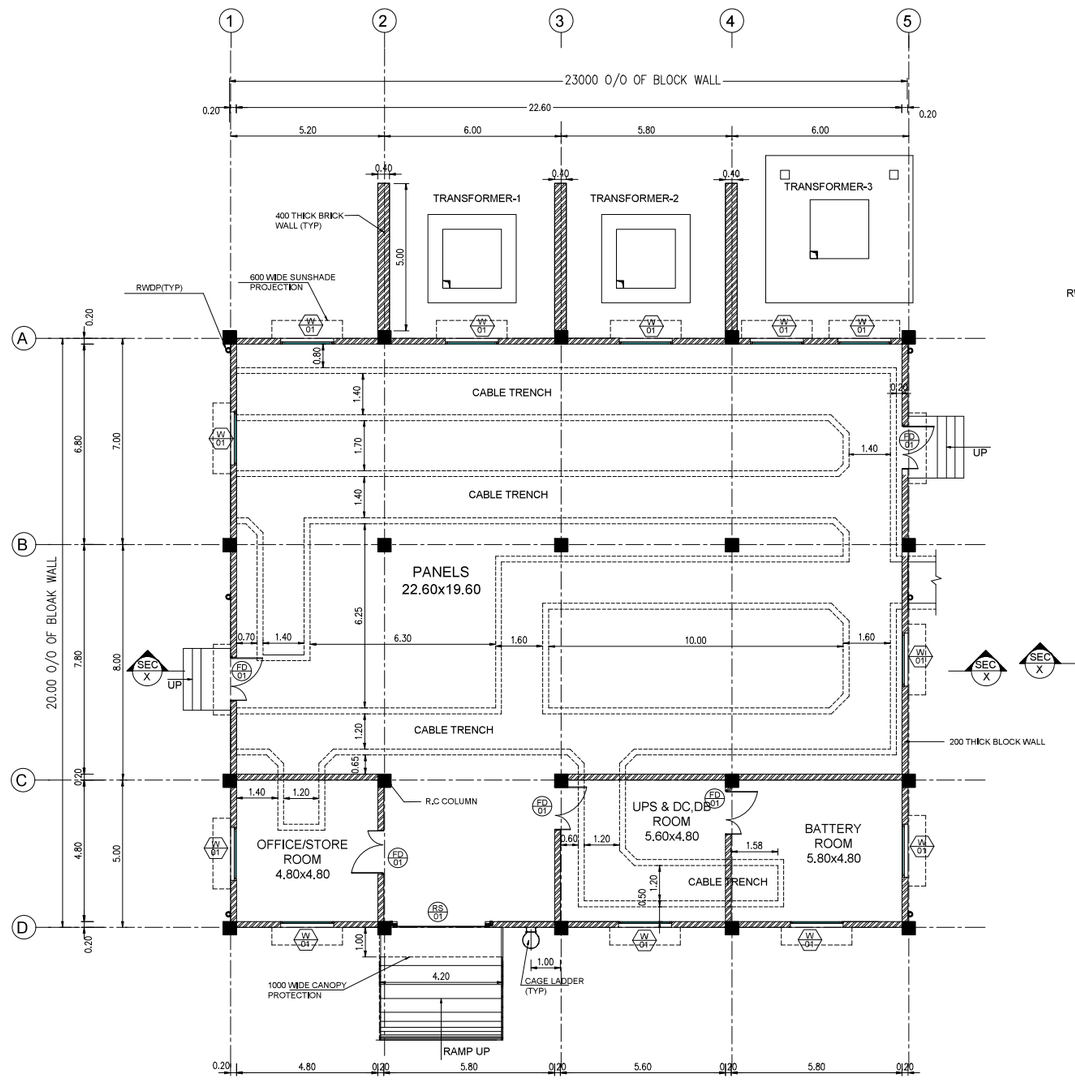

GROUND FLOOR PLAN

ROOF PLAN

M/S ELGI EQUIPMENTS LIMITED,
(AIR COMPRESSOR PLANT AND GSC)

BLOCK - 10
EB SUBSTATION - GROUND FLOOR, TERRACE, SOUTH SIDE ELEVATION & SECTION - X - X

PLAN SHOWING THE REVISED & PROPOSED CONSTRUCTION OF FACTORY UTILITY BUILDINGS LOCATED AT KOTHAVADI ROAD, KODANGIPALAYAM VILLAGE, KINATHUKKADAVU TALUK, COIMBATORE DISTRICT, PINCODE - 642109.
AT EXISTING APPROVED LAND IN SURVEY NOS: 221/1,2,3A,4,5, 222/1A,1B,2, 223/2, 225/1, 226/1,2C, 227/1,2A,2B,2C1, 228/1,2A, 229B/1,2,3, 232B/1B,2, 264B/1B, 2 AND ADDITIONAL LAND IN SURVEY NOS. 226/2B1 & 235/2A

MANUFACTURE OF AIR END, TOP BLOCK, COMPRESSOR SPARES AND COMPRESSOR PACKAGES.


GREEN CATEGORY

NOTE : ALL DIMENSIONS ARE IN METER

EXISTING DTCP APPROVAL NO: 147/2012, DATED: 26.10.2012

EXISTING PANCHAYAT APPROVAL NO: 4'A'/2012-2013,

DATED: 23.03.2013

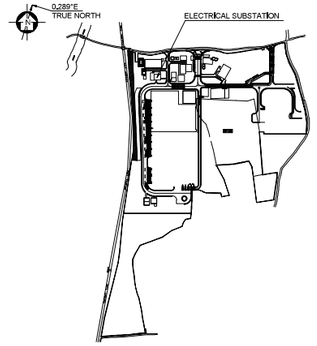

KEY PLAN

COLOUR INDEX :	REFERENCE :		
PROPOSED	SCALE : 1:100		North
BOUNDARY	DATE : 06.11.2025		W E
DRIVEWAY	DRAWN : V.M		S
EXISTING	CHECKED : DEV		
	APPROVED : H.A.E		

APPLICANT :

REGISTERED STRUCTURAL ENGINEER :

R.SARAVANAKUMAR M.E.,(Str.)M.I.E.,
Chartered Engineer (M 150473-2)
Coimbatore LPA / SE / GR-I / 031 / 2024
No: 1, Jawahar Nagar, SAHS P.O.
Coimbatore - 641 043, Tamil Nadu, India


ARCHITECT / REGISTERED ENGINEER :

RAJA SHYAM SUNDAR
Registration No: CA/93/16040
Council of Architecture
New Delhi


A1

R.M.U BLOCK - BLOCK-04


04	SCHEDULE OF JOINERIES			
SYMBOL	NOS	SIZE		DESCRIPTION
		WIDTH	HEIGHT	
RS 01	1	3000	3000	ROLLING SHUTTER
W 01	7	1800	1200	ALUMINIUN SLIDING WINDOW
EF	7	Ø600		EXHAUST FAN

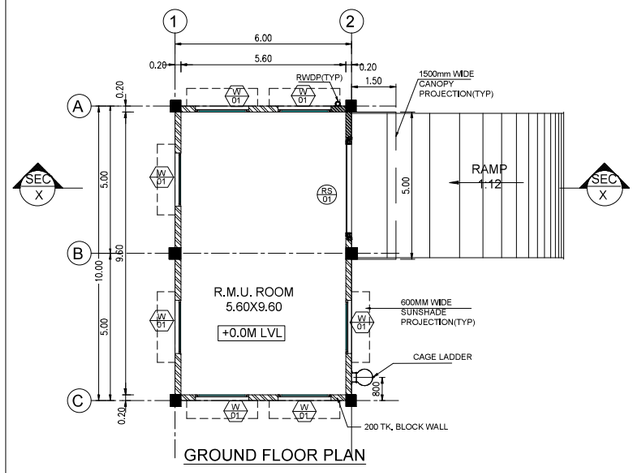


GROUND FLOOR PLAN

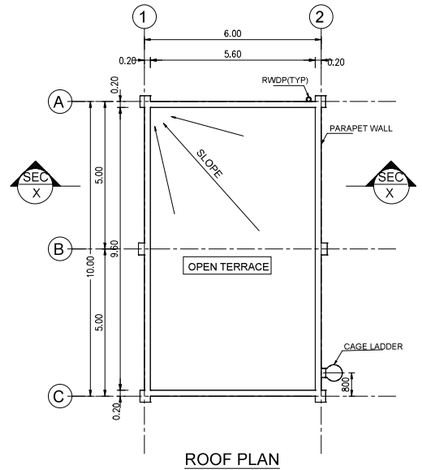

ROOF PLAN

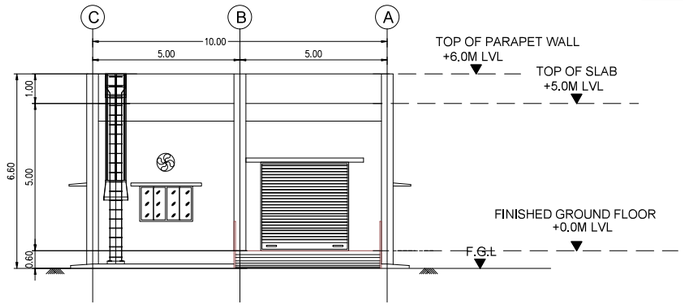

EAST SIDE ELEVATION

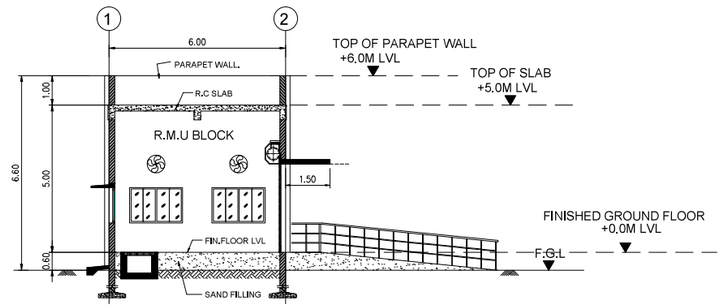

SECTION - X - X

M/S ELGI EQUIPMENTS LIMITED,
(AIR COMPRESSOR PLANT AND GSC)

DRIVER'S TOILET-1, R.M.U BLOCK & TRUCK DRIVER'S TOILET -2
PLAN, ELEVATIONS & SECTIONS

PLAN SHOWING THE REVISED & PROPOSED CONSTRUCTION OF FACTORY UTILITY BUILDINGS LOCATED AT KOTHAVADI ROAD, KODANGIPALAYAM VILLAGE, KINATHUKKADAVU TALUK, COIMBATORE DISTRICT, PINCODE - 642109.
AT EXISTING APPROVED LAND IN SURVEY NOS: 221/1,2,3A,4,5, 222/1A,1B,2, 223/2, 225/1, 226/1,2C, 227/1,2A,2B,2C1, 228/1,2A, 229B/1,2,3, 232B/1B,2, 264B/1B, 2 AND ADDITIONAL LAND IN SURVEY NOS. 226/2B1 & 235/2A

MANUFACTURE OF AIR END, TOP BLOCK, COMPRESSOR SPARES AND COMPRESSOR PACKAGES.


GREEN CATEGORY

NOTE : ALL DIMENSIONS ARE IN METER

EXISTING DTCP APPROVAL NO: 147/2012, DATED: 26.10.2012

EXISTING PANCHAYAT APPROVAL NO: 4'A'/2012-2013,


DATED: 23.03.2013

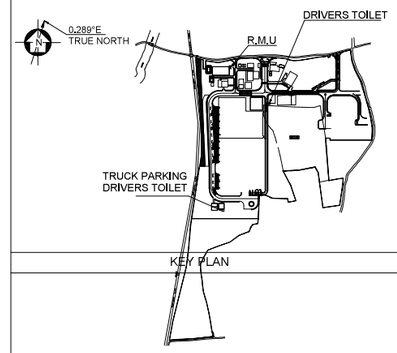


KEY PLAN

DRIVER'S TOILET-1 - BLOCK-07


04	SCHEDULE OF JOINERIES			
SYMBOL	NOS.	SIZE		DESCRIPTION
		WIDTH	HEIGHT	
D 01	2	900	2200	DOOR
D 02	3	750	2200	DOOR
V 01	2	900	600	VENTILATOR
V 02	3	600	600	VENTILATOR

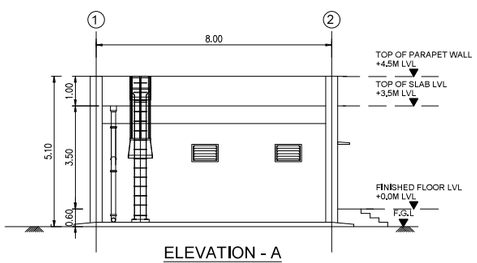


ELEVATION - A

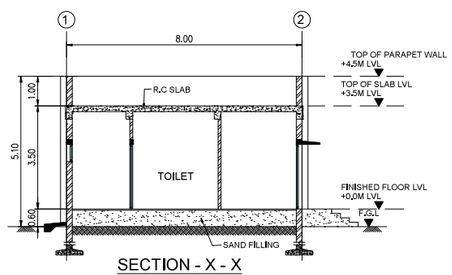

SECTION - X - X

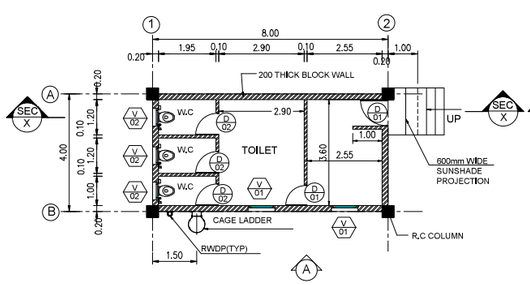


GROUND FLOOR PLAN

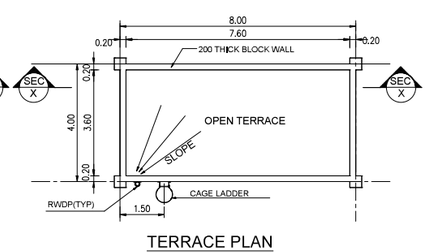

TERRACE PLAN


DRIVER'S DORMITORY - BLOCK-20

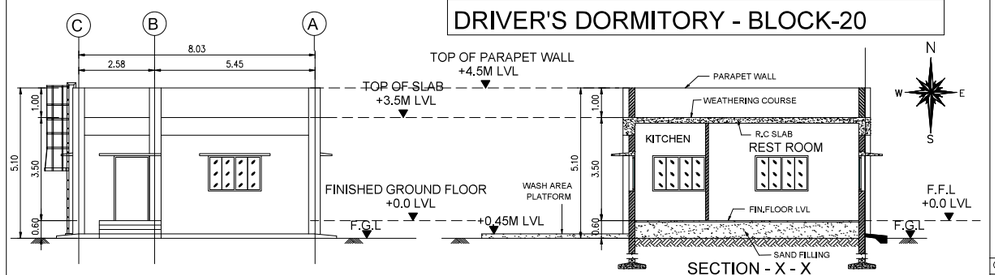


EAST SIDE ELEVATION

SECTION - X - X

04	SCHEDULE OF JOINERIES			
SYMBOL	NOS	SIZE		DESCRIPTION
		WIDTH	HEIGHT	
D 01	1	1200	2200	DOOR
D 02	4	750	2200	DOOR
OP 01	1	1000	2200	OPENING
W 01	5	1800	1200	ALUMINIUM SLIDING WINDOW
V 01	2	900	900	VENTILATOR
V 02	2	600	600	VENTILATOR

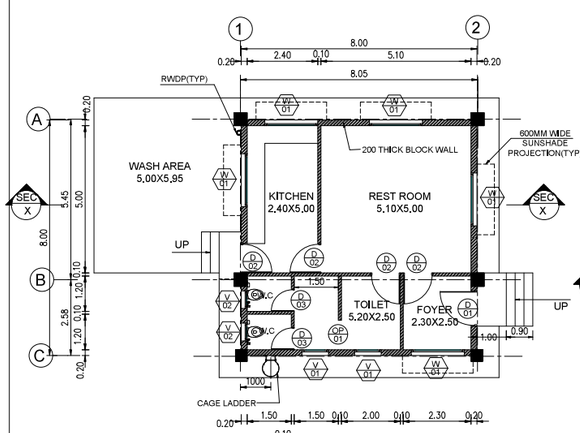

GROUND FLOOR PLAN

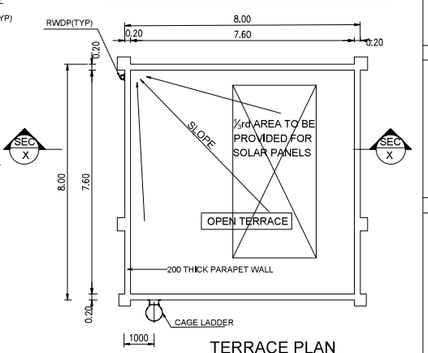

TERRACE PLAN

COLOUR INDEX :	REFERENCE :
PROPOSED	SCALE : 1:100
BOUNDARY	DATE : 06.11.2025
DRIVEWAY	DRAWN : V.M
EXISTING	CHECKED : DEV
	APPROVED : H.A.E

North

APPLICANT :


REGISTERED STRUCTURAL ENGINEER :

R.SARAVANAKUMAR M.E.,(Str.)M.I.E.,
Chartered Engineer (M 150473-2)
Coimbatore LPA / SE / GR-I / 031 / 2024
No: 1, Jawahar Nagar, SAHS P.O.
Coimbatore - 641 043, Tamil Nadu, India


ARCHITECT / REGISTERED ENGINEER :

RAJA SHYAM SUNDAR
Registration No: CA/93/16040
Council of Architecture
New Delhi

A1

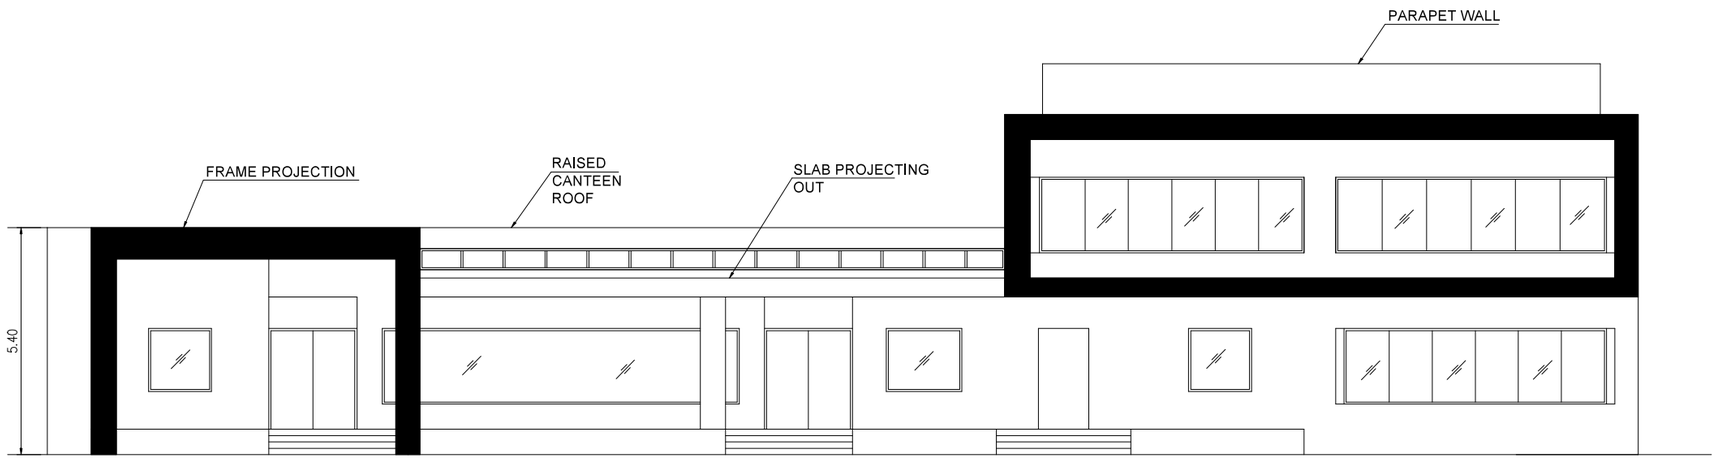

NORTH ELEVATION

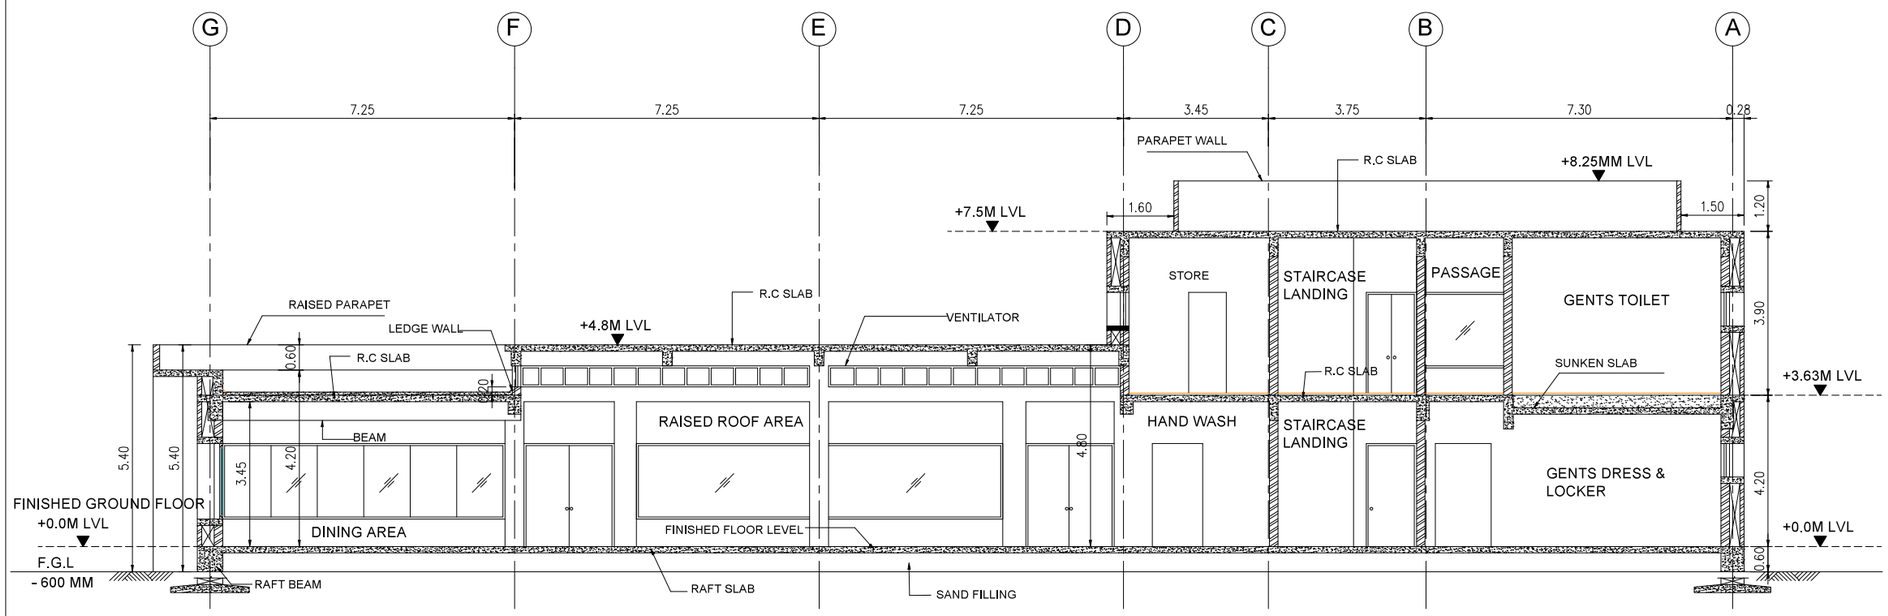

SECTION - X - X

M/S ELGI EQUIPMENTS LIMITED,

BLOCK - 02

CANTEEN/TRAINING CENTRE
NORTH SIDE ELEVATION & SECTION X-X

PLAN SHOWING THE PROPOSED CONSTRUCTION OF FACTORY UTILITY BUILDINGS LOCATED AT KOTHAVADI ROAD, KODANGIPALAYAM VILLAGE, KINATHUKKADAVU TALUK, COIMBATORE DISTRICT, PINCODE - 642109.
AT EXISTING APPROVED LAND IN SURVEY NOS: 221/1,2,3A,4,5, 222/1A,1B,2, 223/1,2, 225/1,2, 226/1,2C, 227/1,2A,2B,2C1, 228/1,2A, 229B/1,2,3, 232B/1B,2, 234/1, 264B/1B, 2 AND ADDITIONAL LAND IN SURVEY NOS. 226/2B1 & 235/2A

MANUFACTURE OF AIR END, TOP BLOCK, COMPRESSOR SPARES AND COMPRESSOR PACKAGES.

GREEN CATEGORY

NOTE : ALL DIMENSIONS ARE IN METER

EXISTING DTCP APPROVAL NO: 147/2012, DATED: 26.10.2012

EXISTING PANCHAYAT APPROVAL NO: 4'A'/2012-2013, DATED: 23.03.2013

KEY PLAN

COLOUR INDEX :
PROPOSED
BOUNDARY
DRIVEWAY
EXISTING

REFERENCE :

SCALE	: 1:100
DATE	: 06.11.2025
DRAWN	: V.M
CHECKED	: DEV
APPROVED	: H.A.E

North W E S

APPLICANT :


REGISTERED STRUCTURAL ENGINEER :

R.SARAVANAKUMAR M.E.,(Str.)M.I.E.,
Chartered Engineer (M 150473-2)
Coimbatore LPA / SE / GR-I / 031 / 2024
No: 1, Jawahar Nagar, SAHS P.O.
Coimbatore - 641 043, Tamil Nadu, India

ARCHITECT / REGISTERED ENGINEER :

RAJA SHYAM SUNDAR
Registration No: CA/93/16040
Council of Architecture
New Delhi

A2

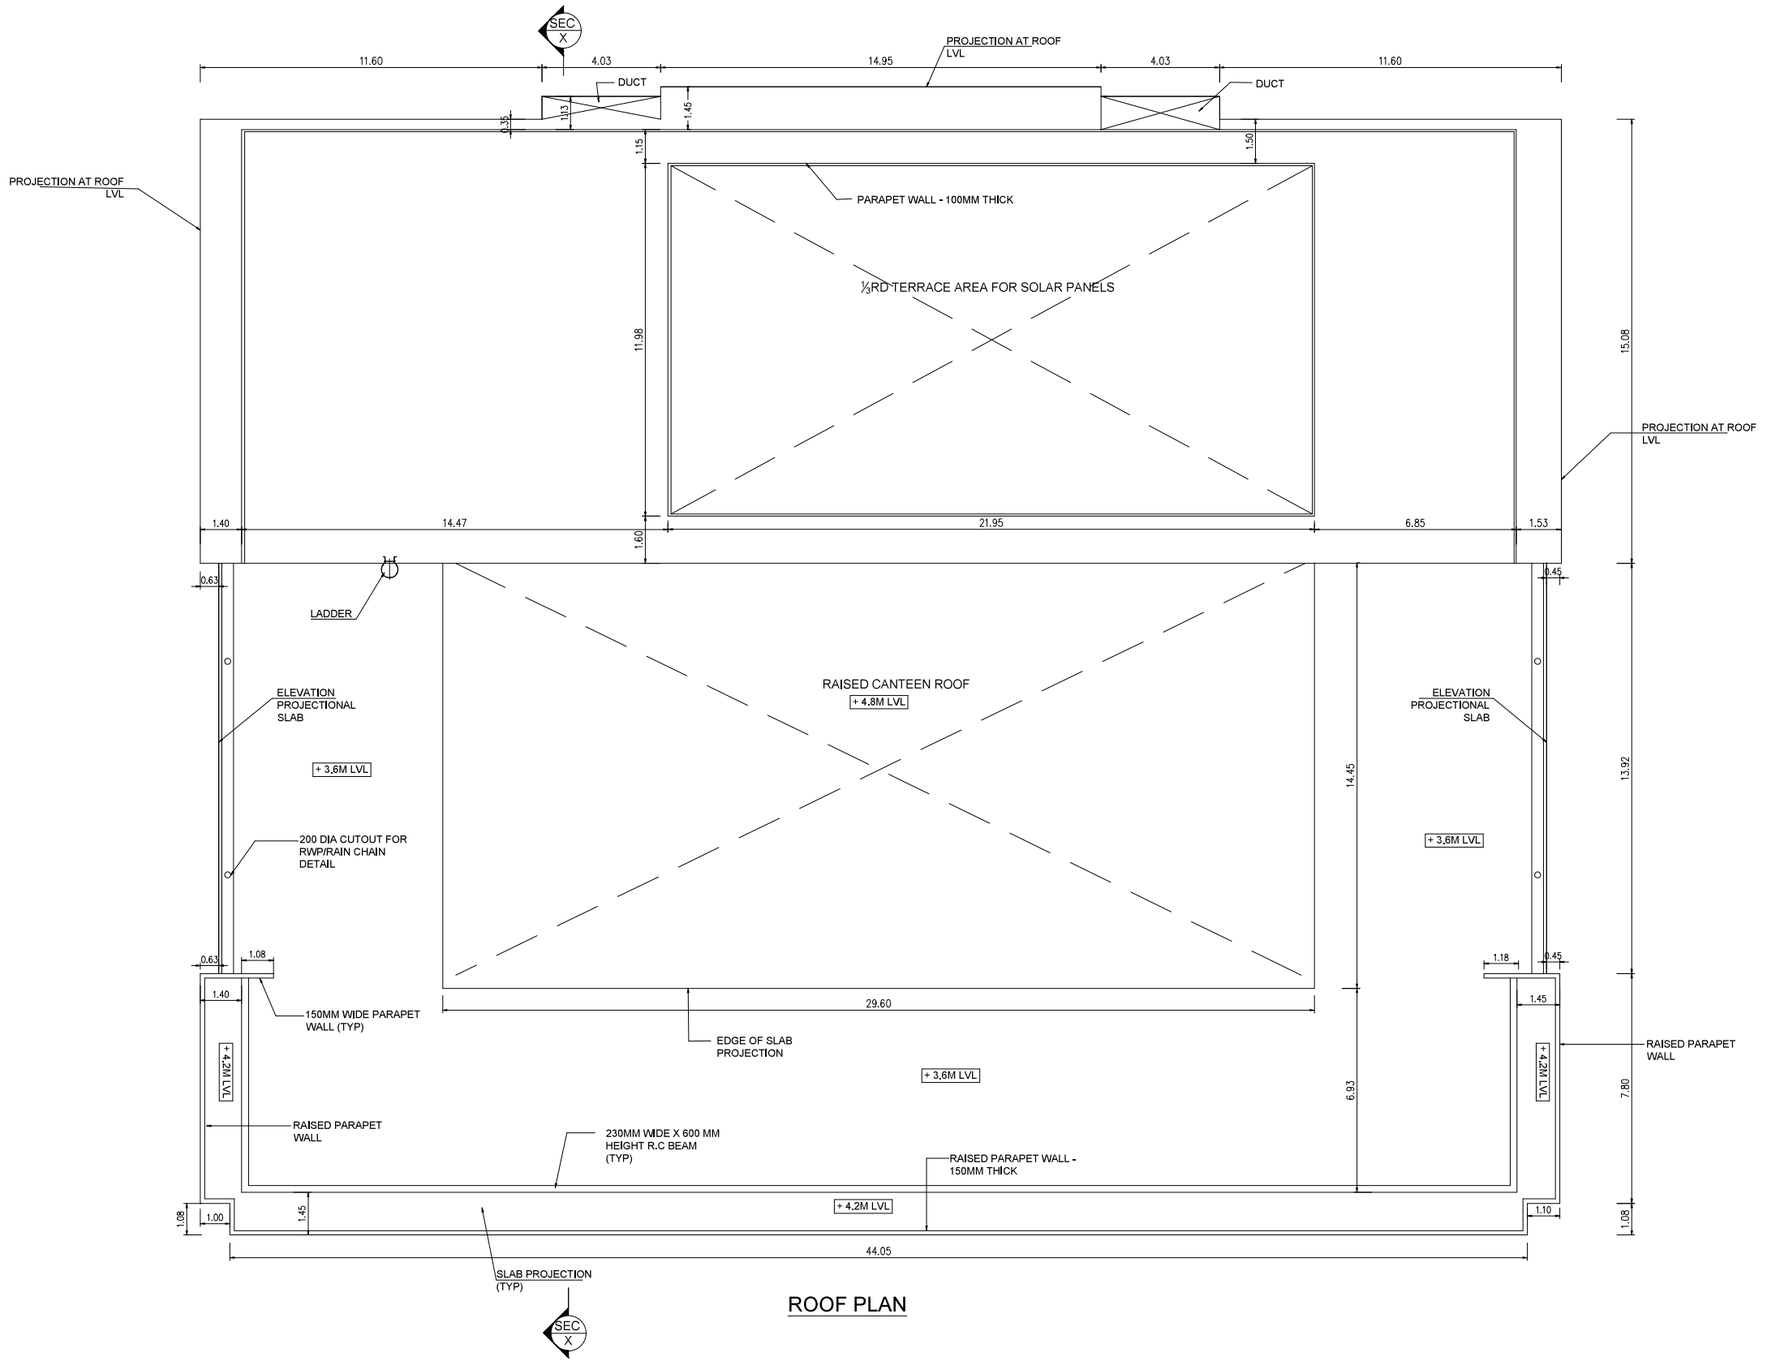

ROOF PLAN

M/S ELGI EQUIPMENTS LIMITED,

BLOCK - 02
CANTEEN/TRAINING CENTRE - TERRACE PLAN

PLAN SHOWING THE PROPOSED CONSTRUCTION OF FACTORY UTILITY BUILDINGS LOCATED AT KOTHAVADI ROAD, KODANGIPALAYAM VILLAGE, KINATHUKKADAVU TALUK, COIMBATORE DISTRICT, PINCODE - 642109.
AT EXISTING APPROVED LAND IN SURVEY NOS: 221/1,2,3A,4,5, 222/1A,1B,2, 223/1,2, 225/1,2, 226/1,2C, 227/1,2A,2B,2C1, 228/1,2A, 229B/1,2,3, 232B/1B,2, 234/1, 264B/1B, 2 AND ADDITIONAL LAND IN SURVEY NOS. 226/2B1 & 235/2A

MANUFACTURE OF AIR END, TOP BLOCK, COMPRESSOR SPARES AND COMPRESSOR PACKAGES.


GREEN CATEGORY

NOTE : ALL DIMENSIONS ARE IN METER

EXISTING DTCP APPROVAL NO: 147/2012, DATED: 26.10.2012

EXISTING PANCHAYAT APPROVAL NO: 4'A'/2012-2013,

DATED: 23.03.2013

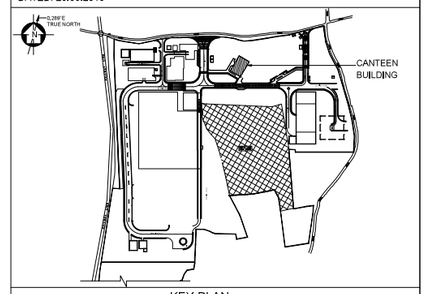

KEY PLAN

COLOUR INDEX :	REFERENCE :		
PROPOSED	SCALE : 1:100		North
BOUNDARY	DATE : 06.11.2025		W E
DRIVEWAY	DRAWN : V.M		S
EXISTING	CHECKED : DEV		
	APPROVED : H.A.E		

APPLICANT :


ELGI EQUIPMENTS LTD. Coimbatore

REGISTERED STRUCTURAL ENGINEER :

R.SARAVANAKUMAR M.E.,(Str.)M.I.E.,
Chartered Engineer (M 150473-2)
Coimbatore LPA / SE / CR-I / 031 / 2024
No: 1, Jawahar Nagar, SAIS P.O.
Coimbatore - 641 043, Tamil Nadu, India

ARCHITECT / REGISTERED ENGINEER :

RAJA SHYAM SUNDAR
Registration No: CA/93/16040
Council of Architecture
New Delhi

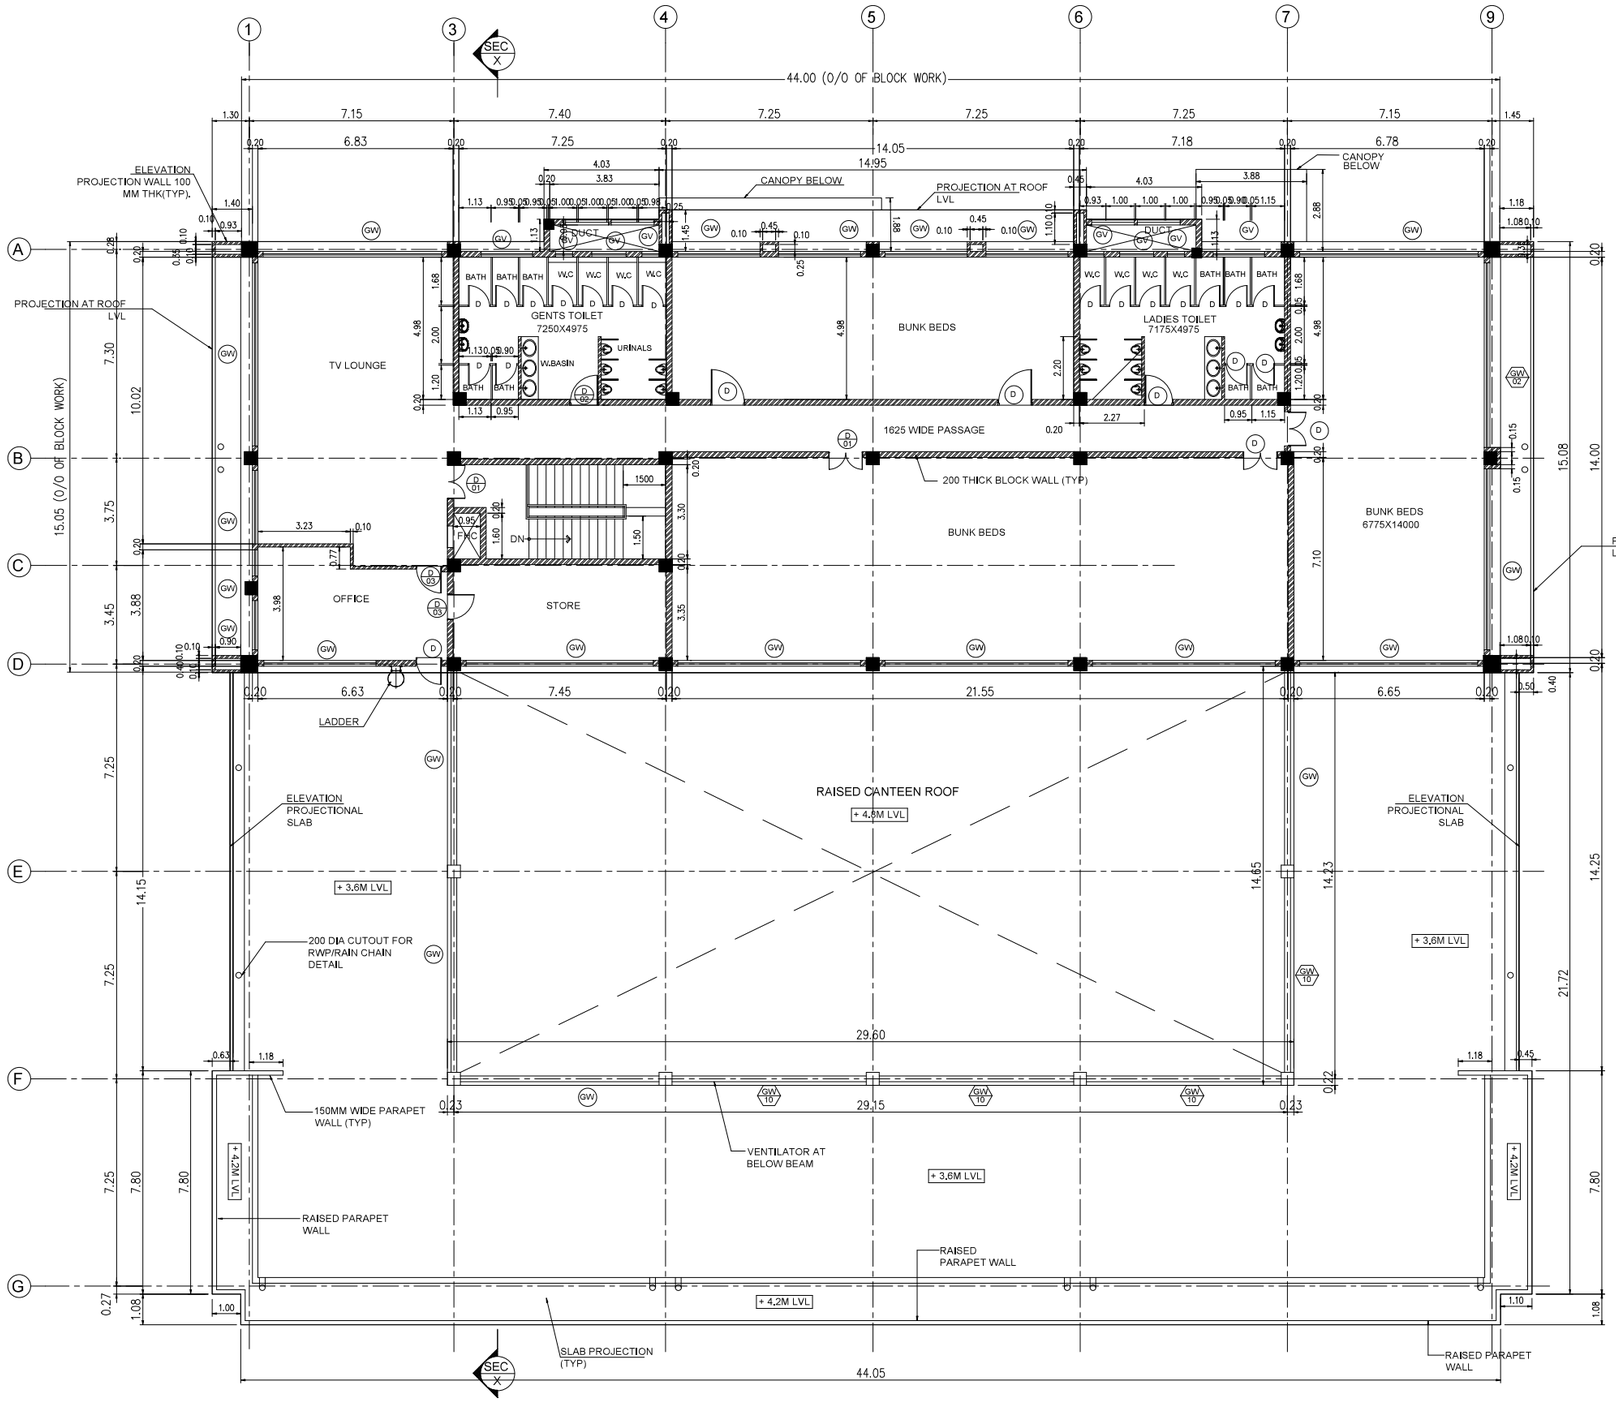

FIRST FLOOR PLAN

SCHEDULE OF JOINERY			
NAME	DESCRIPTION	SIZE	
RS	ROLLING SHUTTER	4000	2200
D	DOOR	1500	2200
D1	DOOR	1800	2200
D2	DOOR	1200	2200
D3	DOOR	1000	2200
D4	DOOR	900	2200
D5	DOOR	900	2200
FD	FIRE DOOR	1200	2200
GW	GLAZED WINDOW	5500	1800
GW1	GLAZED WINDOW	1450	1800
GW2	GLAZED WINDOW	1500	1800
GW3	GLAZED WINDOW	1200	1800
GW4	GLAZED WINDOW	3025	1800
GW5	GLAZED WINDOW	2000	1800
GW6	GLAZED WINDOW	2250	1800
GW7	GLAZED WINDOW	1060	1800
GW8	GLAZED WINDOW	795	1800
GW9	GLAZED WINDOW	2025	1800
GW10	GLAZED WINDOW	2575	1800
GV	GLAZED VENTILATOR	3200	800
GV1	GLAZED VENTILATOR	2450	800
GV2	GLAZED VENTILATOR	720	800
GV3	GLAZED VENTILATOR	2000	800
GV4	GLAZED VENTILATOR	1350	800
GV5	GLAZED VENTILATOR	600	800
GV6	GLAZED VENTILATOR	700	800
W	WINDOW	2000	1200

M/S ELGI EQUIPMENTS LIMITED,

BLOCK - 02
CANTEEN/TRAINING CENTRE - FIRST FLOOR PLAN

PLAN SHOWING THE PROPOSED CONSTRUCTION OF FACTORY UTILITY BUILDINGS LOCATED AT KOTHAVADI ROAD, KODANGIPALAYAM VILLAGE, KINATHUKKADAVU TALUK, COIMBATORE DISTRICT, PINCODE - 642109.
AT EXISTING APPROVED LAND IN SURVEY NOS: 221/1,2,3A,4,5, 222/1A,1B,2, 223/1,2, 225/1,2, 226/1,2C, 227/1,2A,2B,2C1, 228/1,2A, 229B/1,2,3, 232B/1B,2, 234/1, 264B/1B, 2 AND ADDITIONAL LAND IN SURVEY NOS, 226/2B1 & 235/2A

MANUFACTURE OF AIR END, TOP BLOCK, COMPRESSOR SPARES AND COMPRESSOR PACKAGES.


GREEN CATEGORY

NOTE : ALL DIMENSIONS ARE IN METER

EXISTING DTCP APPROVAL NO: 147/2012, DATED: 26.10.2012

EXISTING PANCHAYAT APPROVAL NO: 4'A'/2012-2013,

DATED: 23.03.2013

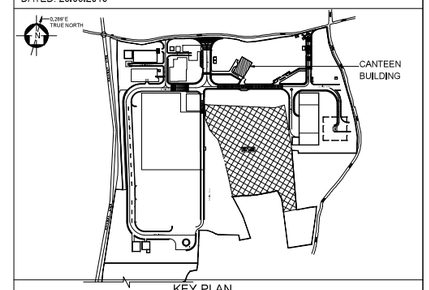

KEY PLAN

COLOUR INDEX :
PROPOSED
BOUNDARY
DRIVEWAY
EXISTING

REFERENCE :
SCALE : 1:100
DATE : 06.11.2025
DRAWN : V.M
CHECKED : DEV
APPROVED : H.A.E

North

APPLICANT :

ELGI EQUIPMENTS LTD.

REGISTERED STRUCTURAL ENGINEER :

R.SARAVANAKUMAR M.E.,(Str.)M.I.E.,
Chartered Engineer (M 150473-2)
Coimbatore LPA / SE / GR-I / 031 / 2024
No: 1, Jawahar Nagar, SAHS P.O.
Coimbatore - 641 043, Tamil Nadu, India

ARCHITECT / REGISTERED ENGINEER :

RAJA SHYAM SUNDAR
Registration No: CA/93/16040
Council of Architecture
New Delhi

A1

SHEET NO: 12 OF 27

M/S ELGI EQUIPMENTS LIMITED,

BLOCK - 02

CANTEEN/TRAINING CENTRE - GROUND FLOOR PLAN

PLAN SHOWING THE PROPOSED CONSTRUCTION OF FACTORY UTILITY BUILDINGS LOCATED AT KOTHAVADI ROAD, KODANGIPALAYAM VILLAGE, KINATHUKKADAVU TALUK, COIMBATORE DISTRICT, PINCODE - 642109.
AT EXISTING APPROVED LAND IN SURVEY NOS: 221/1,2,3A,4,5, 222/1A,1B,2, 223/1,2, 225/1,2, 226/1,2C, 227/1,2A,2B,2C1, 228/1,2A, 229B/1,2,3, 232B/1B,2, 234/1, 264B/1B, 2 AND ADDITIONAL LAND IN SURVEY NOS, 226/2B1 & 235/2A

MANUFACTURE OF AIR END, TOP BLOCK, COMPRESSOR SPARES AND COMPRESSOR PACKAGES.


GREEN CATEGORY

NOTE : ALL DIMENSIONS ARE IN METER


EXISTING DTCP APPROVAL NO: 147/2012, DATED: 26.10.2012

EXISTING PANCHAYAT APPROVAL NO: 4'A'/2012-2013,

DATED: 23.03.2013

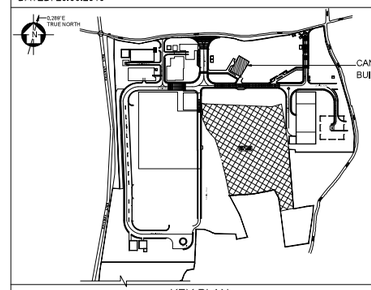

KEY PLAN

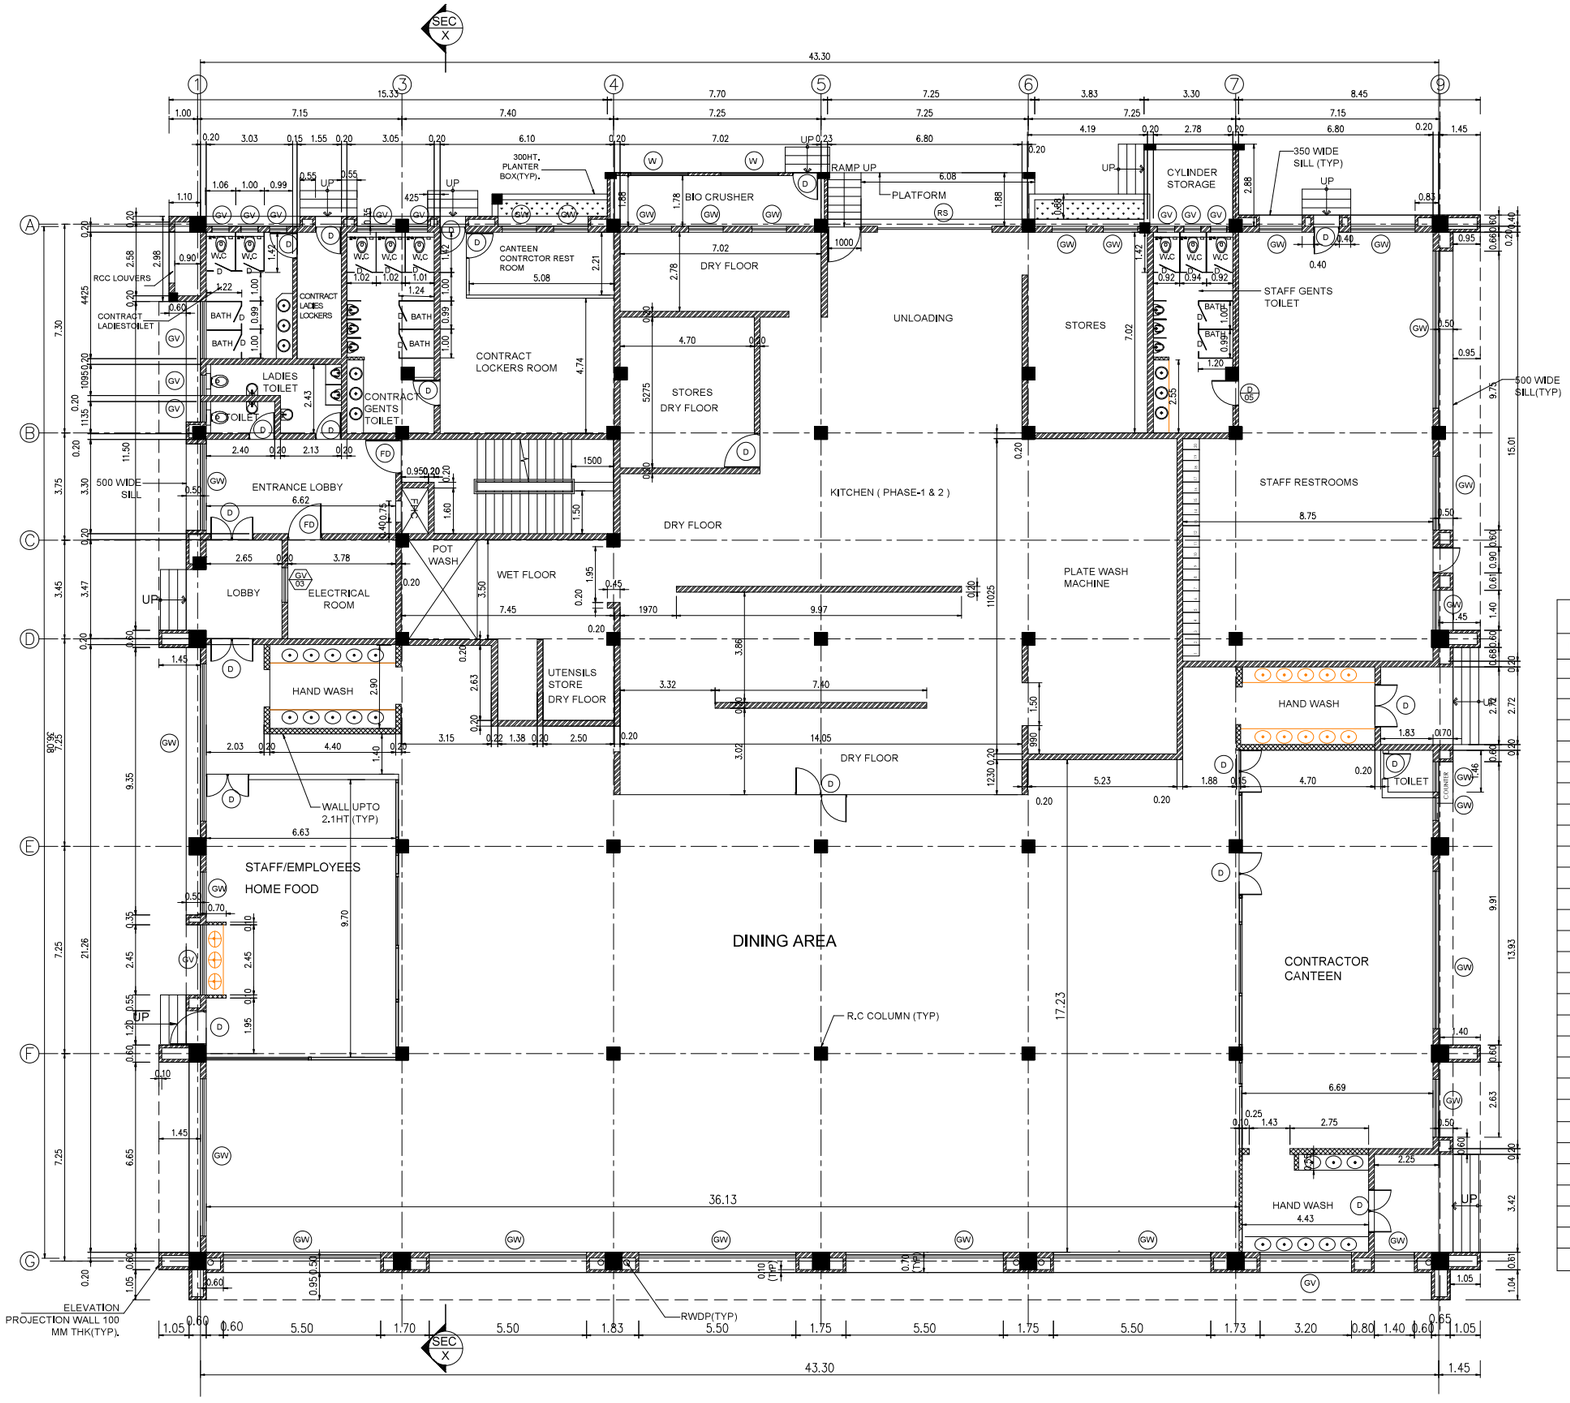

GROUND FLOOR PLAN

SCHEDULE OF JOINERY

NAME	DESCRIPTION	SIZE	
RS	ROLLING SHUTTER	4000	2200
D	DOOR	1500	2200
D1	DOOR	1800	2200
D2	DOOR	1200	2200
D3	DOOR	1000	2200
D4	DOOR	900	2200
D5	DOOR	900	2200
FD	FIRE DOOR	1200	2200
GW	GLAZED WINDOW	5500	1800
GW1	GLAZED WINDOW	1450	1800
GW2	GLAZED WINDOW	1500	1800
GW3	GLAZED WINDOW	1200	1800
GW4	GLAZED WINDOW	3025	1800
GW5	GLAZED WINDOW	2000	1800
GW6	GLAZED WINDOW	2250	1800
GW7	GLAZED WINDOW	1060	1800
GW8	GLAZED WINDOW	795	1800
GW9	GLAZED WINDOW	2025	1800
GW10	GLAZED WINDOW	2575	1800
GV	GLAZED VENTILATOR	3200	800
GV1	GLAZED VENTILATOR	2450	800
GV2	GLAZED VENTILATOR	720	800
GV3	GLAZED VENTILATOR	2000	800
GV4	GLAZED VENTILATOR	1350	800
GV5	GLAZED VENTILATOR	600	800
GV6	GLAZED VENTILATOR	700	800
W	WINDOW	2000	1200

COLOUR INDEX :
PROPOSED
BOUNDARY
DRIVEWAY
EXISTING

REFERENCE :

SCALE : 1:100
DATE : 06.11.2025
DRAWN : V.M
CHECKED : DEV
APPROVED : H.A.E

North

APPLICANT :

ELGI EQUIPMENTS LTD.


REGISTERED STRUCTURAL ENGINEER :

R.SARAVANAKUMAR M.E.,(Str)M.I.E.,
Chartered Engineer (M 150473-2)
Coimbatore LPA / SE / GR-I / 031 / 2024
No: 1, Jawahar Nagar, SAHS P.O.
Coimbatore - 641 043, Tamil Nadu, India


ARCHITECT / REGISTERED ENGINEER :

RAJA SHYAM SUNDAR
Registration No: CA/93/16040
Council of Architecture
New Delhi


A1

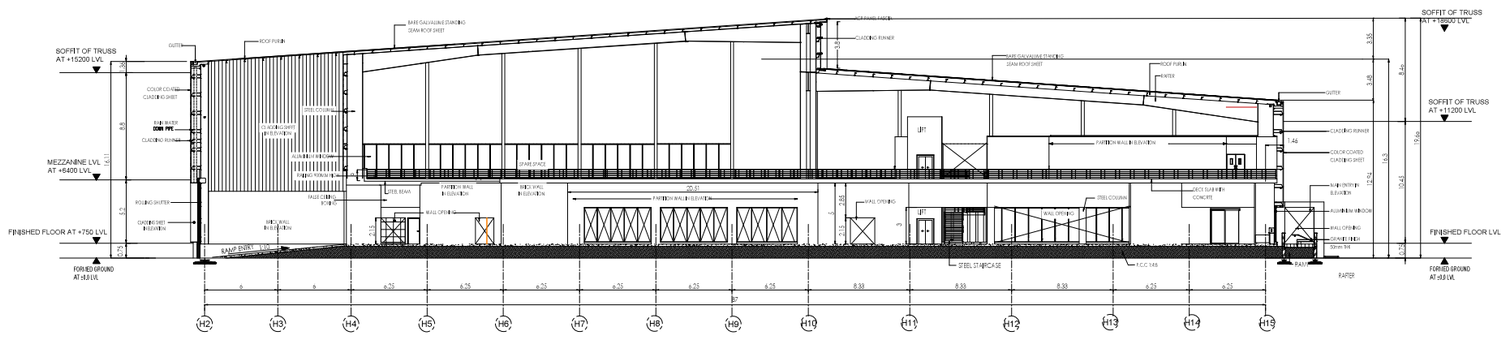

SECTION : 'X-X'

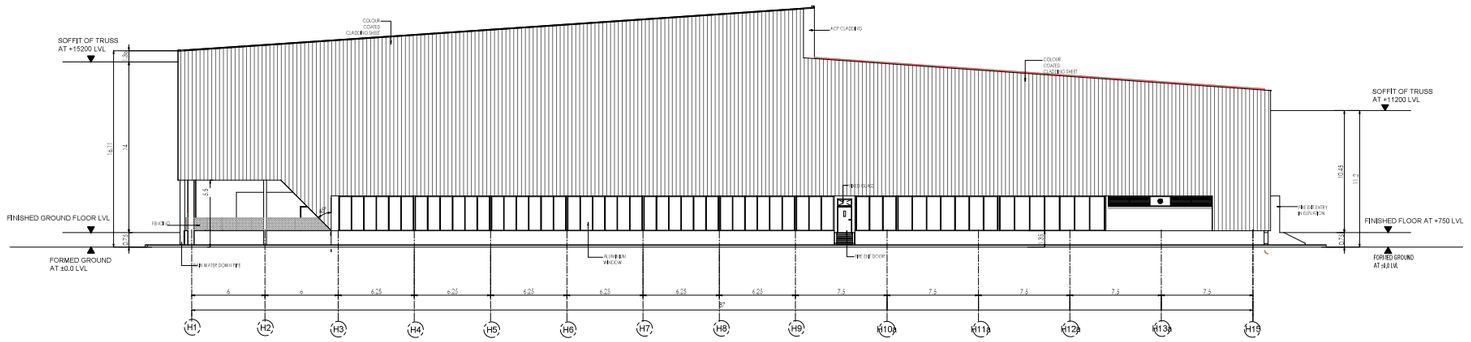

ELEVATION - A

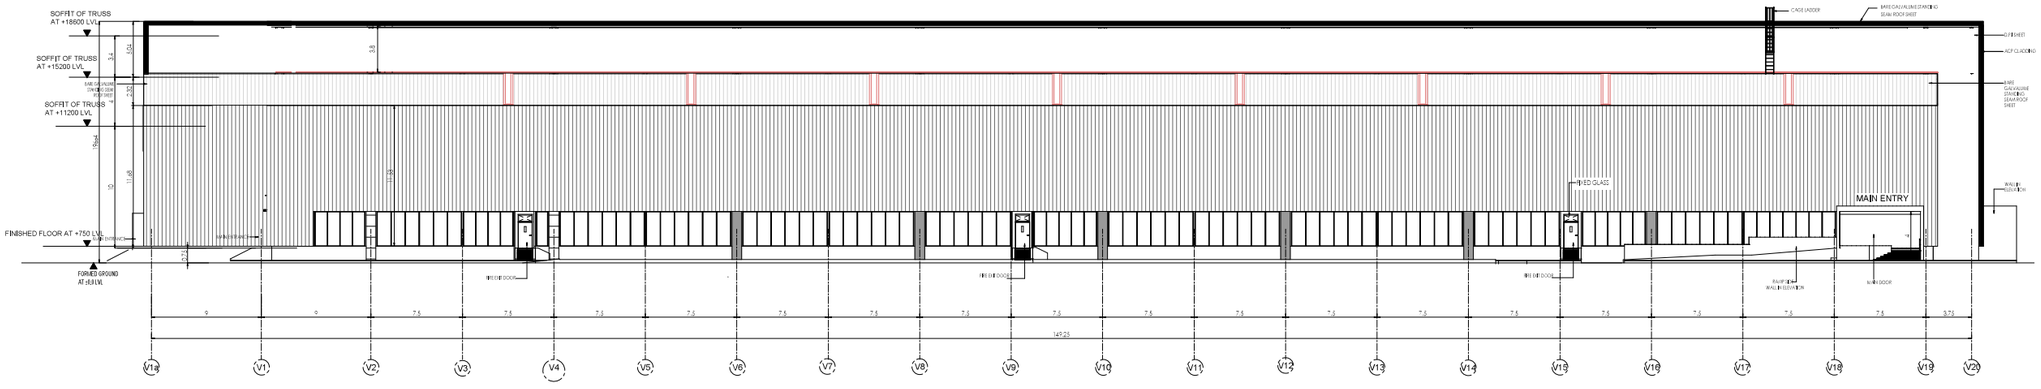

ELEVATION - B

M/S ELGI EQUIPMENTS LIMITED,
(AIR COMPRESSOR PLANT AND GSC)

BLOCK – 22

MAIN BUILDING - 2 - SECTION & ELEVATIONS

PLAN SHOWING PROPOSED CONSTRUCTION OF MAIN FACTORY BUILDING-2 LOCATED AT KOTHAVADI ROAD, KODANGIPALAYAM VILLAGE, KINATHUKKADAVU TALUK, COIMBATORE DISTRICT, PINCODE - 642109, AT EXISTING APPROVED LAND IN SURVEY NOS: 221/1,2,3A,4,5, 222/1A,1B,2, 223/2, 225/1, 226/1,2C, 227/1,2A,2B,2C1, 228/1,2A, 229B/1,2,3, 232B/1B,2, 264B/1B, 2 AND ADDITIONAL LAND IN SURVEY NOS. 226/2B1 & 235/2A

MANUFACTURE OF **AIR END, TOP BLOCK, COMPRESSOR SPARES AND COMPRESSOR PACKAGES,**

GREEN CATEGORY

NOTE : ALL DIMENSIONS ARE IN METER

EXISTING DTCP APPROVAL NO: 147/2012, DATED: 26.10.2012

EXISTING PANCHAYAT APPROVAL NO: 4'A'/2012-2013,

DATED: 23.03.2013

KEY PLAN

COLOUR INDEX :	REFERENCE :
PROPOSED	SCALE : 1:150
BOUNDARY	DATE : 06.11.2025
DRIVEWAY	DRAWN : V.M
EXISTING	CHECKED : DEV
	APPROVED : H.A.E

North

APPLICANT :

ELGI EQUIPMENTS LTD.


REGISTERED STRUCTURAL ENGINEER :

R.SARAVANAKUMAR M.E.,(Str.)M.I.E.,
Chartered Engineer (M 150473-2)
Coimbatore LPA / SE / GR-I / 031 / 2024
No: 1, Jawahar Nagar, SAHS P.O.
Coimbatore - 641 043, Tamil Nadu, India


ARCHITECT / REGISTERED ENGINEER :

RAJA SHYAM SUNDAR
Registration No: CA/93/16040
Council of Architecture
New Delhi

A0 CUS

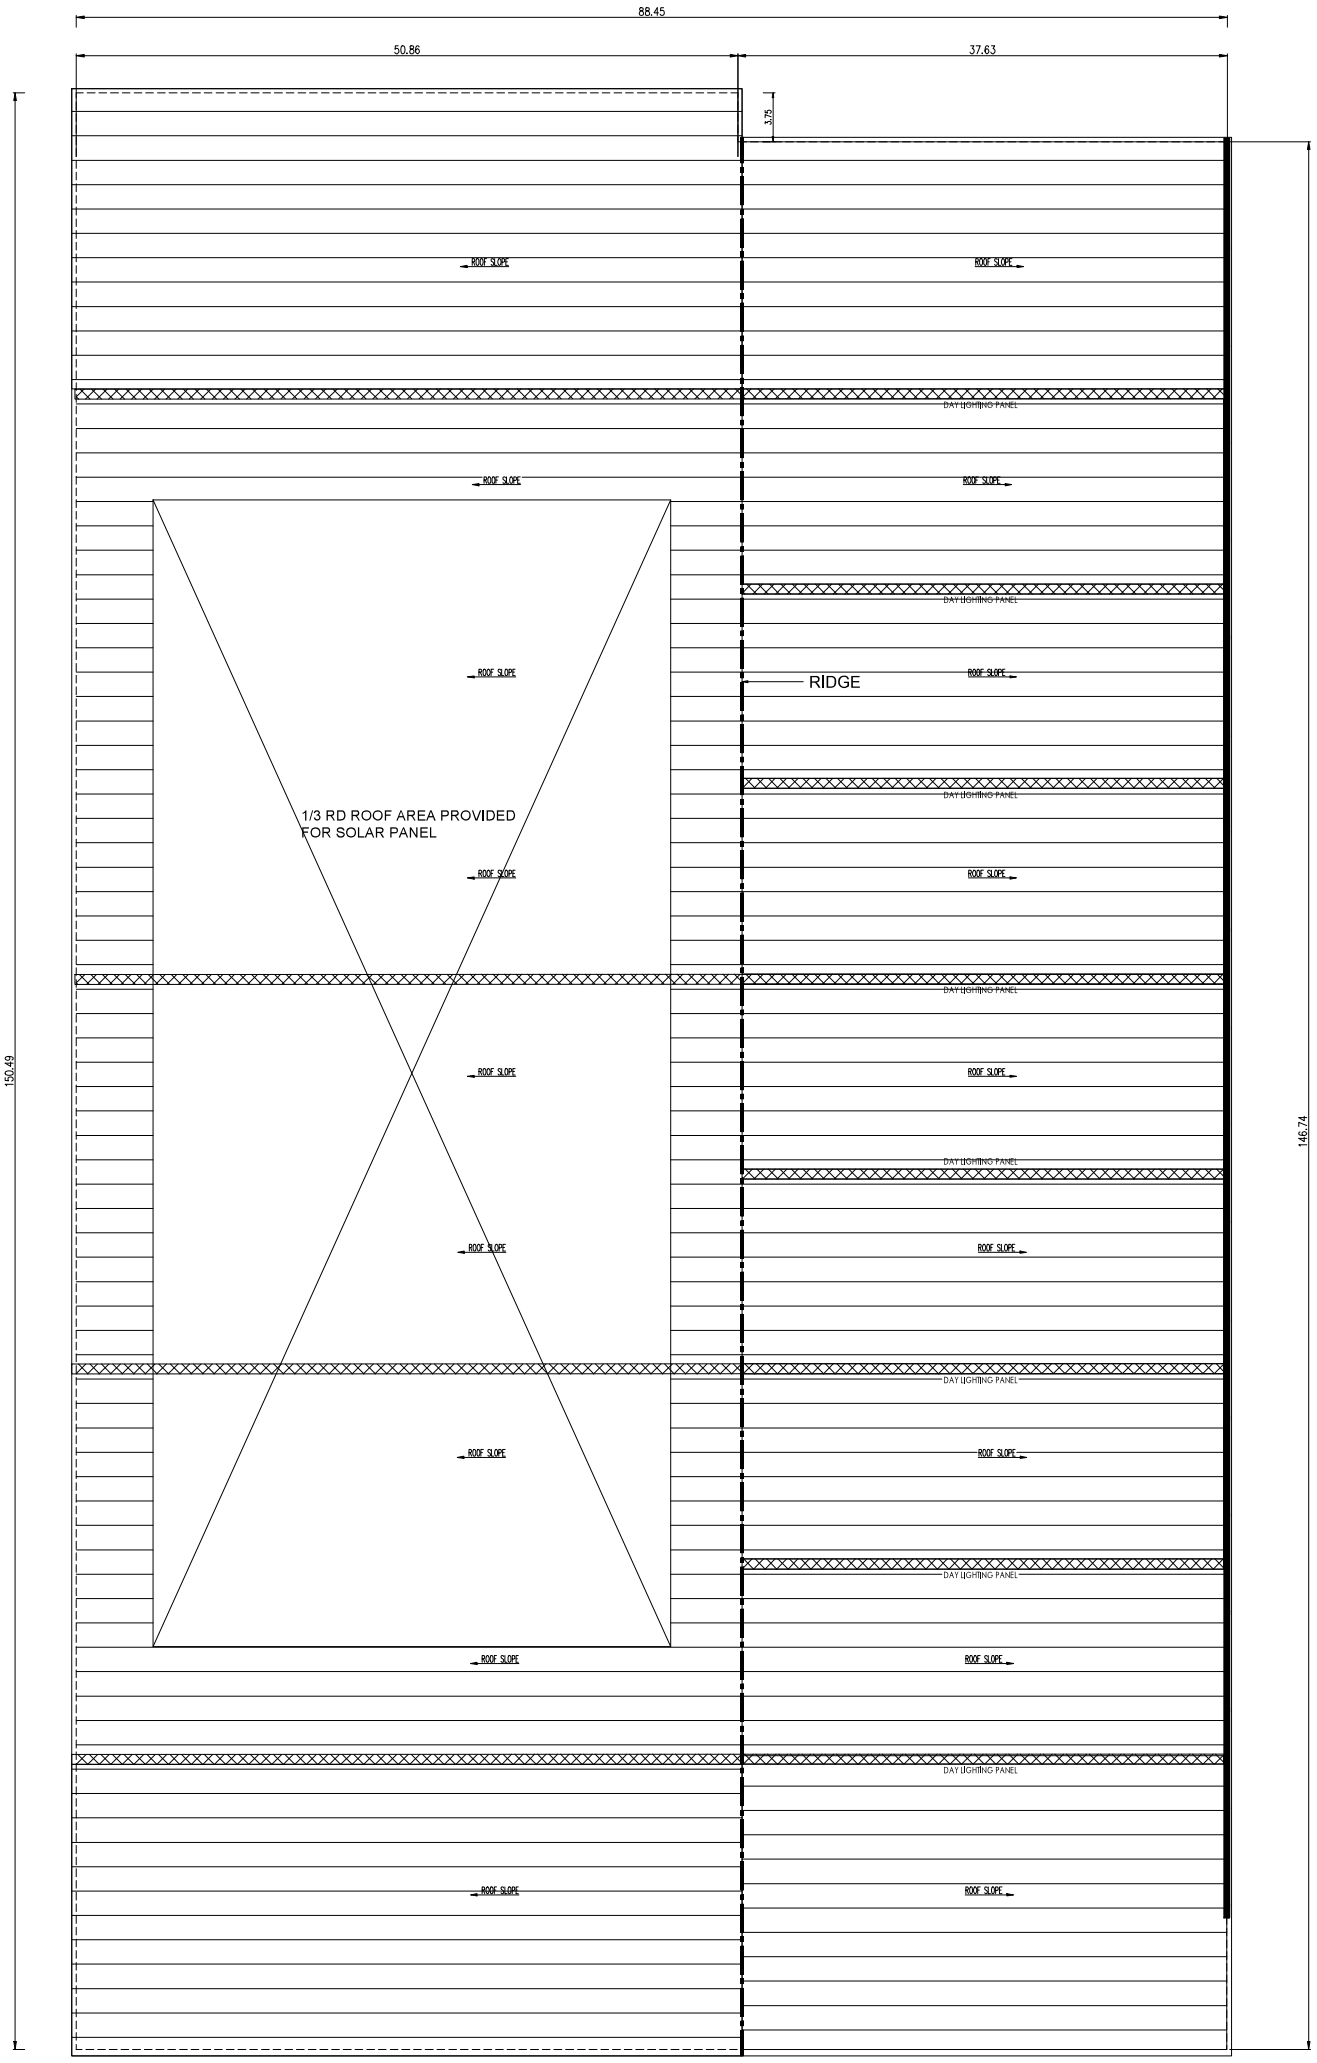

ROOF PLAN

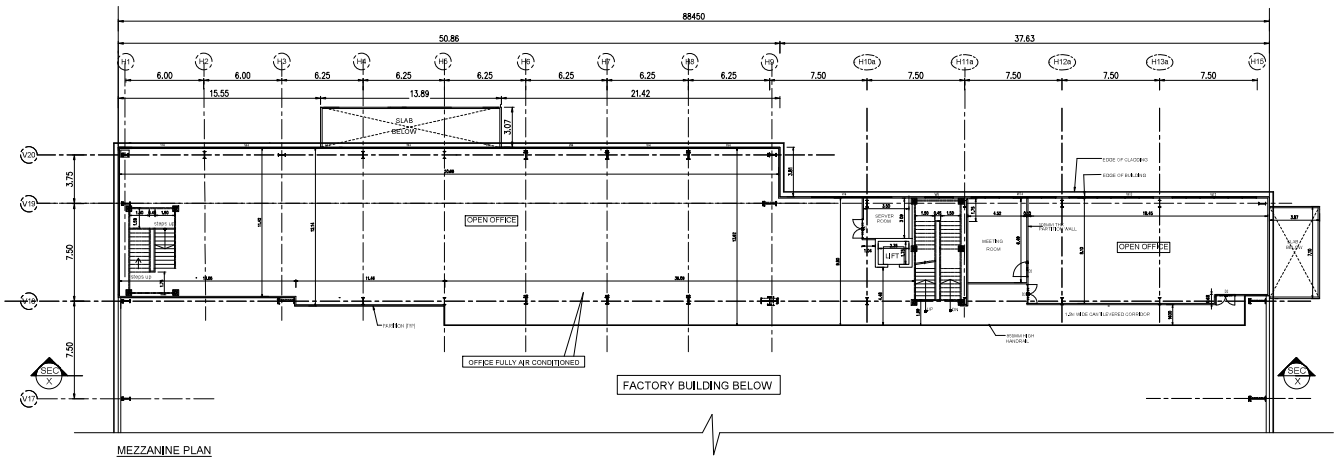

MEZZANINE PLAN

NAME	DESCRIPTION	SIZE	SHEET NO: 10 OF 27
DOORS:			
D1	1.0M (W) X 2.1M (H) SINGLE SHUTTER DOOR	1100	2100
D2	2.1M (W) X 2.1M (H) DOUBLE SHUTTER DOOR	2100	2100
WINDOWS:			
W1	ALUMINIUM FRAMED FIXED GLASS WINDOW	600	900
W2	ALUMINIUM FRAMED FIXED GLASS WINDOW	1200	1200
W3	ALUMINIUM FRAMED FIXED GLASS WINDOW	1500	1500
W4	ALUMINIUM FRAMED FIXED GLASS WINDOW	1800	1200
W5	ALUMINIUM FRAMED FIXED GLASS WINDOW	1800	1500
W6	ALUMINIUM FRAMED FIXED GLASS WINDOW	2400	1200
W7	ALUMINIUM FRAMED FIXED GLASS WINDOW	2400	1500
W8	ALUMINIUM FRAMED FIXED GLASS WINDOW	3000	1200
W9	ALUMINIUM FRAMED FIXED GLASS WINDOW	3000	1500
STRUCTURAL GLAZING			
SG1	STRUCTURAL GLAZING	1800	4200
SG2	STRUCTURAL GLAZING	3000	4200
SG3	STRUCTURAL GLAZING	1800	*


M/S ELGI EQUIPMENTS LIMITED.
(AIR COMPRESSOR PLANT AND GSC)

BLOCK - 22
MAIN BUILDING - 2 (MEZZANINE FLOOR PLAN & ROOF PLAN)

PLAN SHOWING PROPOSED CONSTRUCTION OF MAIN FACTORY BUILDING-2 LOCATED AT KOTHAVADI ROAD, KODANGIPALAYAM VILLAGE, KINATHUKKADAVU TALUK, COIMBATORE DISTRICT, PINCODE- 642109.
AT EXISTING APPROVED LAND IN SURVEY NOS: 221/1,2,3A,4,5, 222/1A,1B,2, 223/2, 225/1, 226/1,2C, 227/1,2A,2B,2C1, 228/1,2A, 229B/1,2,3, 232B/1B,2, 264B/1B, 2 AND ADDITIONAL LAND IN SURVEY NOS. 229/2B1 & 229/2A

MANUFACTURE OF AIR END, TOP BLOCK, COMPRESSOR SPARES AND COMPRESSOR PACKAGES.
GREEN CATEGORY
NOTE : ALL DIMENSIONS ARE IN METER
EXISTING DTCP APPROVAL NO: 14/72/12, DATED: 26.10.2012
EXISTING PANCHAYAT APPROVAL NO. 4/A1/2012-2013.
DATED: 23.03.2013

KEY PLAN

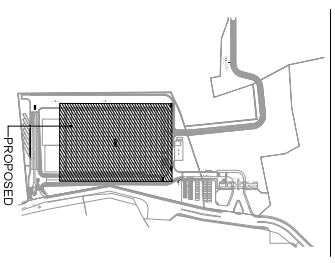

COLOUR INDEX :

APPLICANT :

PROPOSED	
BOUNDARY	
DRIVEWAY	
EXISTING	

REFERENCE :

SCALE	1:150
DATE	06.11.2025
DRAWN	V.M
CHECKED	DRN
APPROVED	H.A.E

N W E S


REGISTERED STRUCTURAL ENGINEER :

R.SARAVANAKUMAR M.E.,(Str.)M.I.E.,
Chartered Engineer (I) (1047)-2)
Consultant (LPA / SE / GR I / GS) / 2024
No.1, Kamaraj Nagar, SAMS P.O,
Coimbatore - 641 043, Tamil Nadu, India

ARCHITECT / REGISTERED ENGINEER :

RAJA SHYAM SUNDAR
Registration No: CA/93/16640
Council of Architecture
New Delhi

A0 CJS

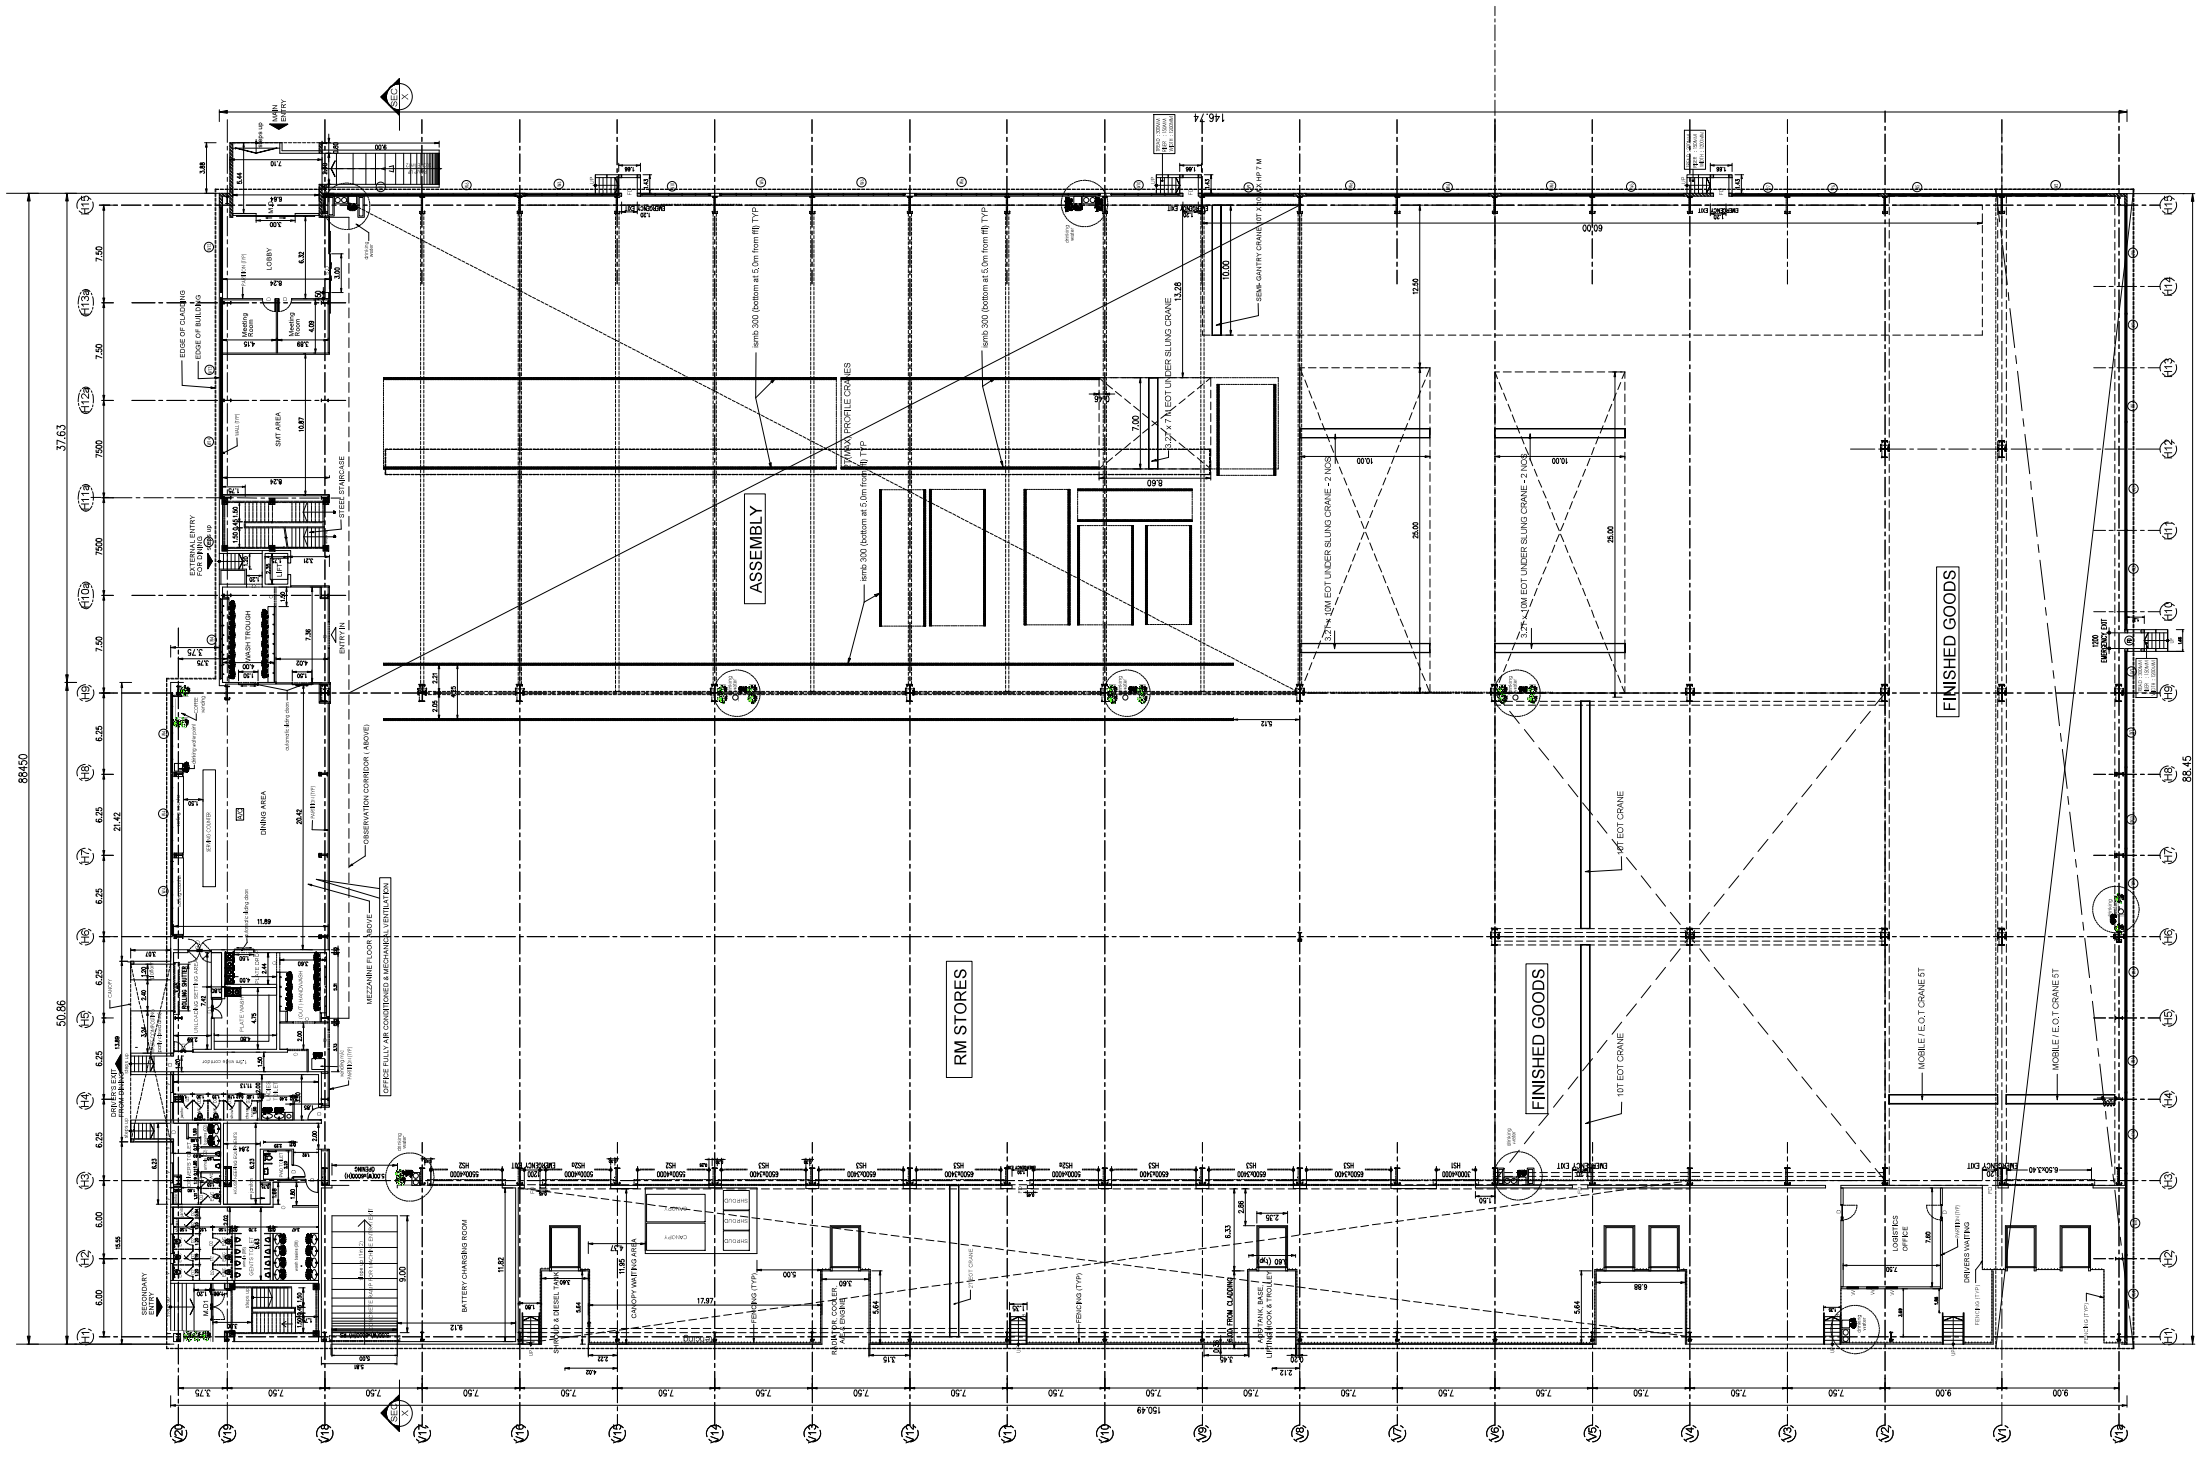

NAME	DESCRIPTION	SIZE	
DOORS:			
D1	ALUMINIUM FRAMED GLASS DOOR (D1)	750	2100
D2	ALUMINIUM FRAMED GLASS DOOR (D2) WITH PANEL	1200	2100
D3	ALUMINIUM FRAMED DOUBLE SHUTTER GLASS DOOR WITH PANEL	1800	2100
D4	ALUMINIUM FRAMED GLASS SHUTTER DOOR WITH SIDE PANEL AND TRANSOM (D4)	1800	2100
D5	ALUMINIUM FRAMED GLASS SHUTTER DOOR WITH PANEL (D5)	1800	2100
D7	ALUMINIUM FRAMED GLASS SHUTTER DOOR WITH PANEL (D7)	1200	2100
D9	ALUMINIUM FRAMED GLASS SHUTTER DOOR WITH SIDE PANEL AND TRANSOM	1200	2100
LD2	ALUMINIUM FRAMED GLASS DOOR & SHUTTER (D2)	1800	2100
MED	STEEL GLAZED DOOR (MAIN ENTRY DOOR)	2400	2715
MED	ALUMINIUM FRAMED GLASS DOOR (SECONDARY ENTRY DOOR)	1100	2340
WINDOWS:			
W1	ALUMINIUM GLASS	1200	1500
W1A	ALUMINIUM FRAMED VENTILATOR WITH GLASS PANEL	1200	1500
W1A1	ALUMINIUM FRAMED WINDOW WITH GLASS	900	1200
W1A1	ALUMINIUM GLASS	1200	1200
W1	ALUMINIUM FRAMED FIXED GLASS WINDOW	1800	2100
W2	ALUMINIUM FRAMED FIXED GLASS WINDOW	1200	2100
W3	ALUMINIUM FRAMED FIXED GLASS WINDOW	1800	2100
W4	ALUMINIUM FRAMED FIXED GLASS WINDOW	4200	2100
W5	ALUMINIUM FRAMED FIXED GLASS WINDOW	1200	2100
W6	ALUMINIUM FRAMED FIXED GLASS WINDOW	4200	2100
W7	ALUMINIUM FRAMED FIXED GLASS WINDOW	4200	2100
W8	ALUMINIUM FRAMED FIXED GLASS WINDOW	1800	2100
W9	ALUMINIUM FRAMED FIXED GLASS WINDOW	1200	2100
W10	ALUMINIUM FRAMED FIXED GLASS WINDOW	1200	2100
W11	ALUMINIUM FRAMED FIXED GLASS WINDOW	1200	2100
W12	ALUMINIUM FRAMED FIXED GLASS WINDOW	1200	2100
W13	ALUMINIUM FRAMED FIXED GLASS WINDOW	1200	2100
W14	ALUMINIUM FRAMED FIXED GLASS WINDOW	1200	2100
W15	ALUMINIUM FRAMED FIXED GLASS WINDOW	1200	2100
W16	ALUMINIUM FRAMED FIXED GLASS WINDOW	1200	2100
STRUCTURAL GLAZING:			
SG1	STRUCTURAL GLAZING	1200	10500
SG2	STRUCTURAL GLAZING	1200	1575
SG5	STRUCTURAL GLAZING	2400	-
SG4	STRUCTURAL GLAZING	6000	2100
SG6	STRUCTURAL GLAZING	6000	2100
VENTILATOR:			
V2	ALUMINIUM LOUVRED VENTILATOR	2400	600
V3	ALUMINIUM LOUVRED VENTILATOR	4200	600
V4	ALUMINIUM LOUVRED VENTILATOR	3000	600
ROLLING SHUTTER:			
RS1	PERFORATED MOTORISED ROLLING SHUTTER	3000	6000
RS2	PERFORATED MOTORISED ROLLING SHUTTER	3000	5000
RS3	PERFORATED MOTORISED ROLLING SHUTTER	4200	4400
RS4	PERFORATED MOTORISED ROLLING SHUTTER	5400	3200
HSD1	HIGH SPEED ROLLING SHUTTER	3000	4000
HSD2	HIGH SPEED ROLLING SHUTTER	3000	4000
HSD3	HIGH SPEED ROLLING SHUTTER	3000	4000
HSD4	HIGH SPEED ROLLING SHUTTER	3000	4000

M/S ELGI EQUIPMENTS LIMITED,
(AIR COMPRESSOR PLANT AND GSC)

BLOCK - 22

MAIN BUILDING -2 - (GROUND FLOOR PLAN)

PLAN SHOWING PROPOSED CONSTRUCTION OF MAIN FACTORY BUILDING-2 LOCATED AT KOTHAVADI ROAD, KODANGIPALAYAM VILLAGE, KINATHUKKADAVU TALUK, COIMBATORE DISTRICT, PINCODE - 642109,
AT EXISTING APPROVED LAND IN SURVEY NOS: 221/1,2,3A,4,5, 222/1A,1B,2, 223/2, 225/1, 226/1,2C, 227/1,2A,2B,2C1, 228/1,2A, 229B/1,2,3, 232B/1B,2, 264B/1B, 2 AND ADDITIONAL LAND IN SURVEY NOS. 226/2B1 & 235/2A

MANUFACTURE OF AIR END, TOP BLOCK, COMPRESSOR SPARES AND COMPRESSOR PACKAGES.


GREEN CATEGORY

NOTE : ALL DIMENSIONS ARE IN METER

EXISTING DTCP APPROVAL NO: 147/2012, DATED: 26.10.2012

EXISTING PANCHAYAT APPROVAL NO: 4'A'/2012-2013,

DATED: 23.03.2013

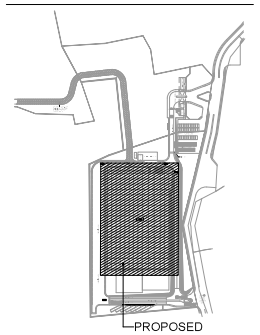

KEY PLAN

COLOUR INDEX :	REFERENCE :	
PROPOSED	SCALE 1:150	
BOUNDARY	DATE 06.11.2025	
DRIVEWAY	DRAWN V.M	
EXISTING	CHECKED DEV	
	APPROVED H.A.E	

APPLICANT :


REGISTERED STRUCTURAL ENGINEER :

R.SARAVANAKUMAR M.E. (Str.)M.I.E.,
Chartered Engineer (M 150473-2)
Coimbatore LPA / SE / GR-I / 031 / 2024
No: 1, Jawahar Nagar, RAMS P.O,
Coimbatore - 641 043, Tamil Nadu, India


ARCHITECT / REGISTERED ENGINEER :

RAJA SHYAN SUNDAR
Registration No'CA/93/16040
Council of Architecture
New Delhi

A0 CUS

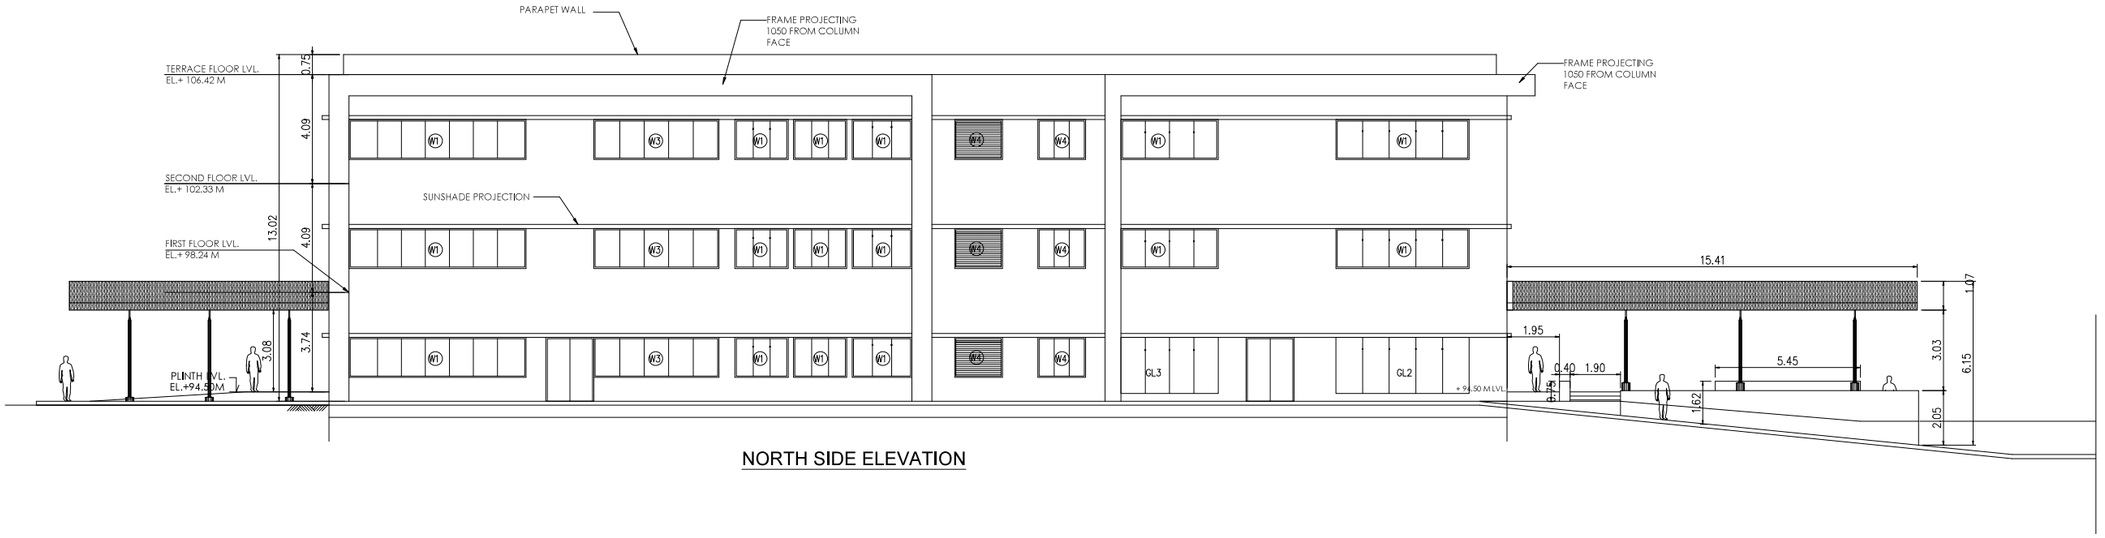

NORTH SIDE ELEVATION

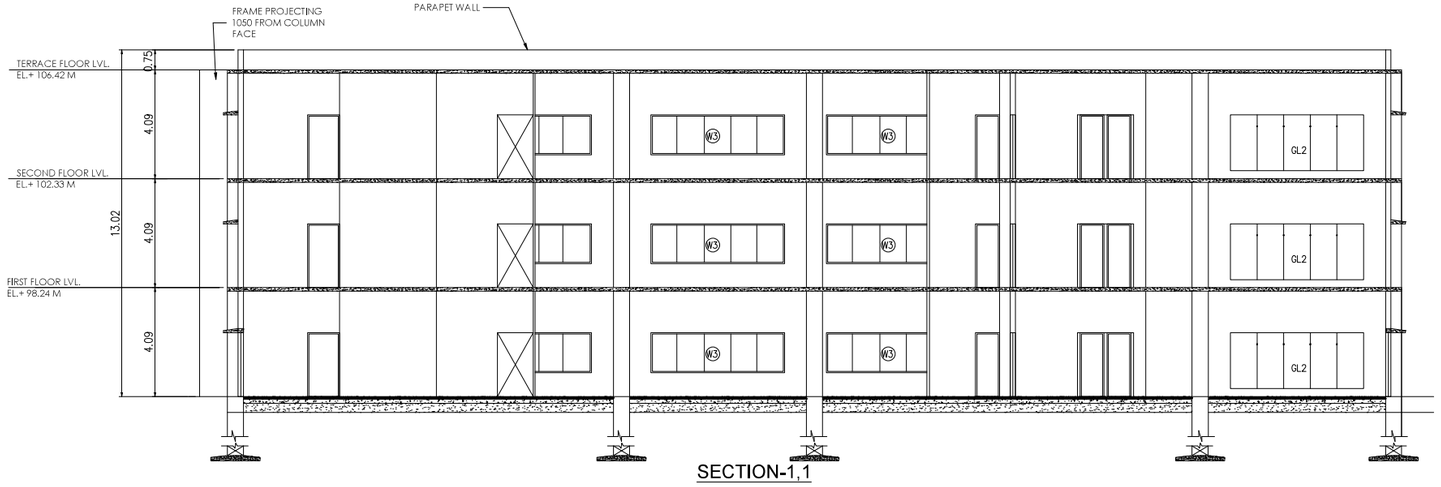

SECTION-1,1

SCHEDULE OF JOINERY			
NAME	DESCRIPTION	SIZE	
D5	SOLID FLUSH DOOR	1200	2400
D9	SOLID FLUSH DOOR	900	2400
FD1	FIRE DOOR	1200	2400
FD2	FIRE DOOR	1200	2100
W1	WINDOW	2000	1200
W3	WINDOW	5000	1200
W4	WINDOW	1800	1200
GL1	GLAZED WINDOW	1000	2100
GL2	GLAZED WINDOW	5000	2100
GL3	GLAZED WINDOW	3950	2100

M/S ELGI EQUIPMENTS LIMITED,
(AIR COMPRESSOR PLANT AND GSC)

BLOCK - 03

PLANT ENGG OFFICE - ELEVATION , SECTION

PLAN SHOWING THE REVISED & PROPOSED CONSTRUCTION OF FACTORY UTILITY BUILDINGS LOCATED AT KOTHAVADI ROAD, KODANGIPALAYAM VILLAGE, KINATHUKKADAVU TALUK, COIMBATORE DISTRICT, PINCODE - 642109.
AT EXISTING APPROVED LAND IN SURVEY NOS: 221/1,2,3A,4,5, 222/1A,1B,2, 223/2, 225/1, 226/1,2C, 227/1,2A,2B,2C1, 228/1,2A, 229B/1,2,3, 232B/1B,2, 264B/1B, 2
AND ADDITIONAL LAND IN SURVEY NOS. 226/2B1 & 235/2A

MANUFACTURE OF AIR END, TOP BLOCK, COMPRESSOR SPARES AND COMPRESSOR PACKAGES.


GREEN CATEGORY

NOTE : ALL DIMENSIONS ARE IN METER

EXISTING DTCP APPROVAL NO: 147/2012, DATED: 26.10.2012

EXISTING PANCHAYAT APPROVAL NO: 4'A'/2012-2013,

DATED: 23.03.2013

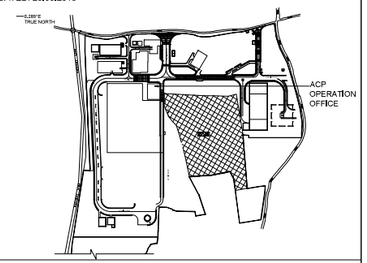

KEY PLAN

COLOUR INDEX :	REFERENCE :
PROPOSED	SCALE : 1:100
BOUNDARY	DATE : 06.11.2025
DRIVEWAY	DRAWN : V.M
EXISTING	CHECKED : DEV
	APPROVED : H.A.E

North

APPLICANT :


REGISTERED STRUCTURAL ENGINEER :

R.SARAVANAKUMAR M.E.,(Str.)M.I.E.,
Chartered Engineer (M 150473-2)
Coimbatore LPA / SE / GR-I / 031 / 2024
No: 1, Jawahar Nagar, SAHS P.O.
Coimbatore - 641 043, Tamil Nadu, India

ARCHITECT / REGISTERED ENGINEER :

RAJA SHYAM SUNDAR
Registration No: CA/93/16040
Council of Architecture
New Delhi

A1 CUSTOM

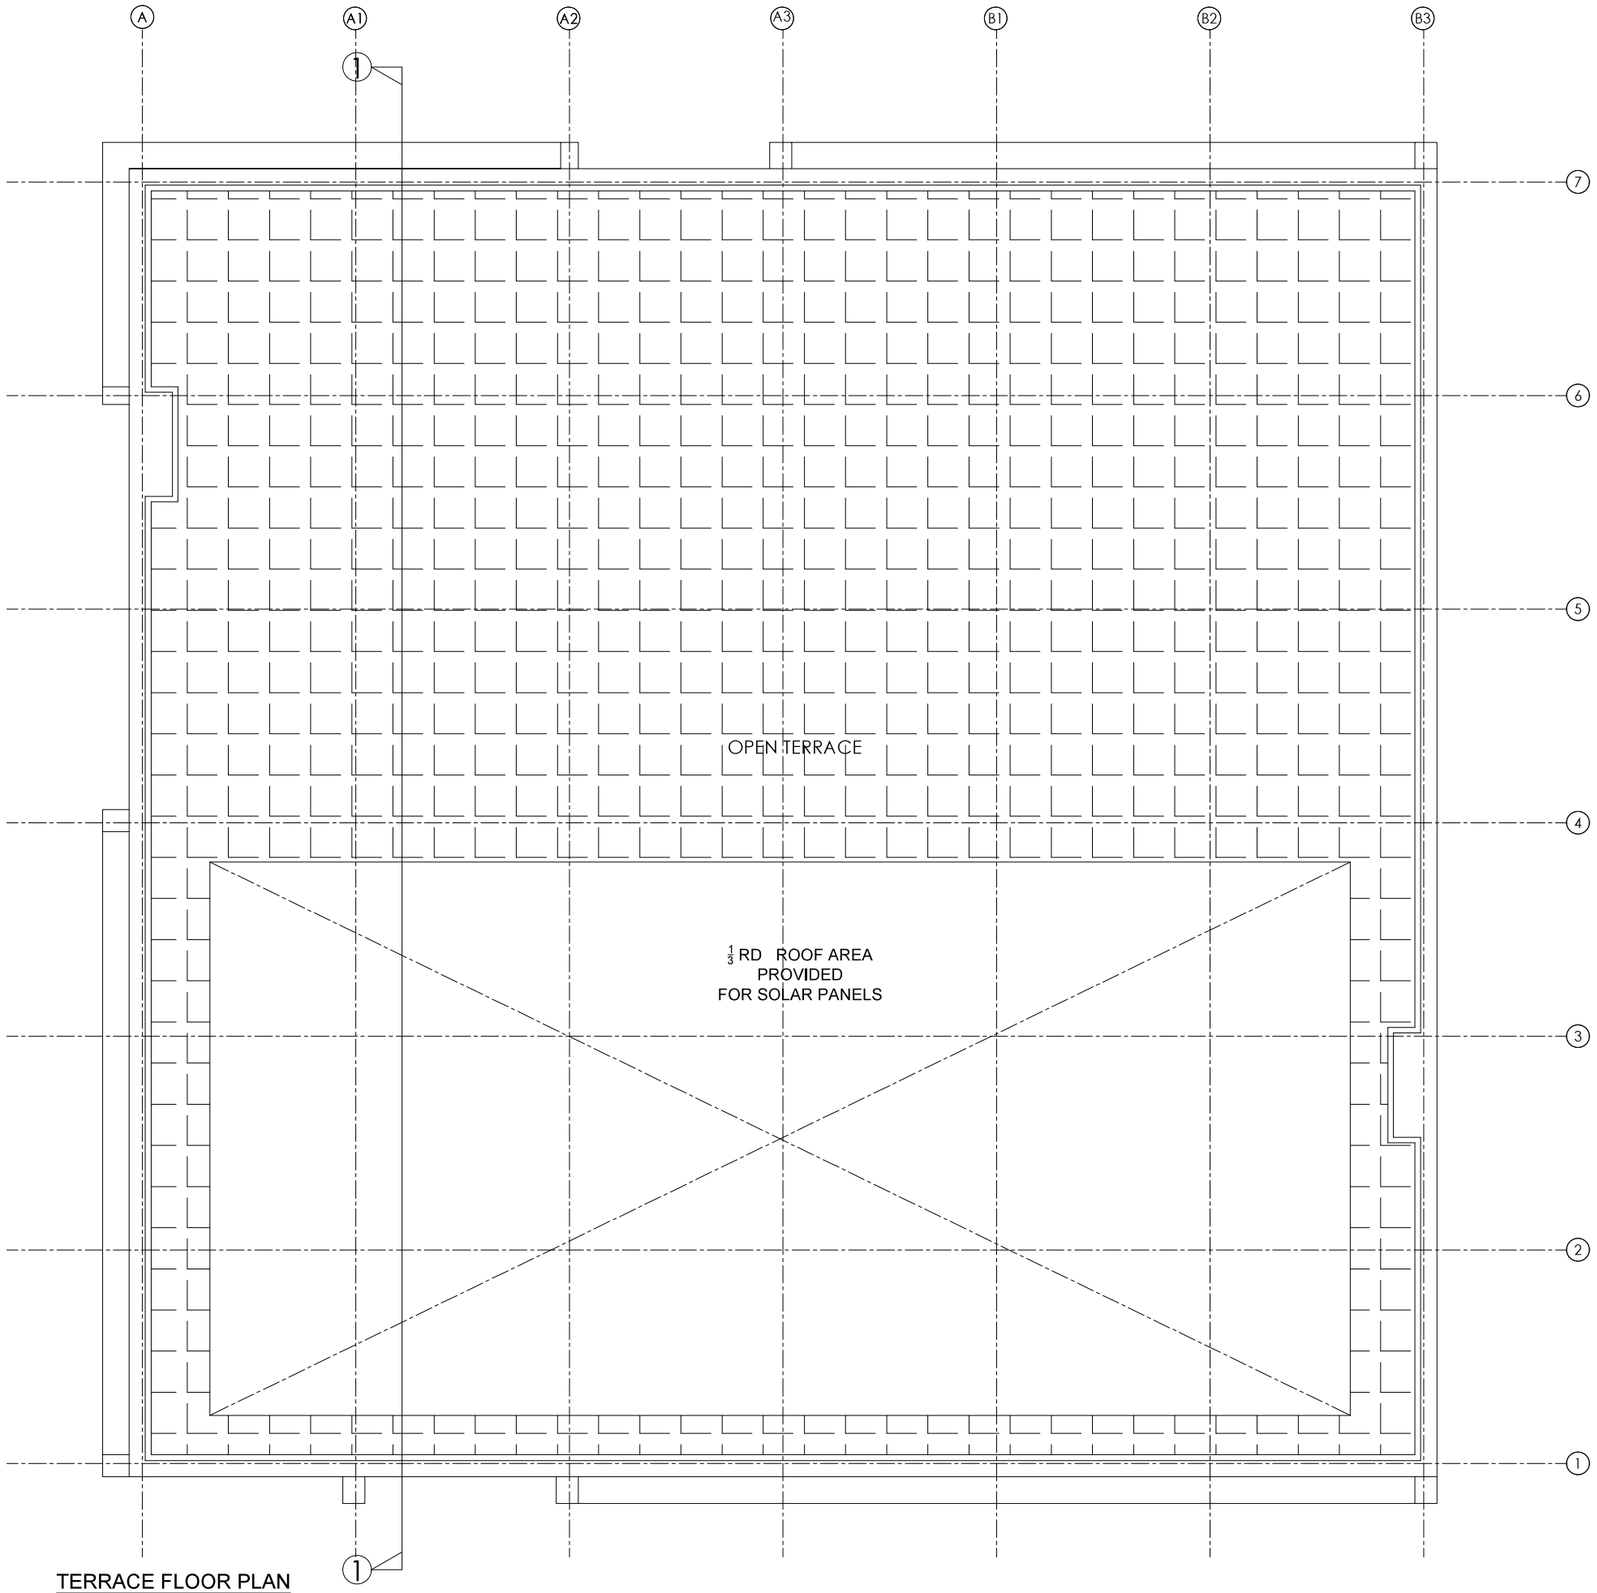

TERRACE FLOOR PLAN

M/S ELGI EQUIPMENTS LIMITED,
(AIR COMPRESSOR PLANT AND GSC)

BLOCK - 03

PLANT ENGG OFFICE - TERRACE FLOOR PLAN

PLAN SHOWING THE REVISED & PROPOSED CONSTRUCTION OF FACTORY UTILITY BUILDINGS LOCATED AT KOTHAVADI ROAD, KODANGIPALAYAM VILLAGE, KINATHUKKADAVU TALUK, COIMBATORE DISTRICT, PINCODE - 642109.
AT EXISTING APPROVED LAND IN SURVEY NOS: 221/1,2,3A,4,5, 222/1A,1B,2, 223/2, 225/1, 226/1,2C, 227/1,2A,2B,2C1, 228/1,2A, 229B/1,2,3, 232B/1B,2, 264B/1B, 2 AND ADDITIONAL LAND IN SURVEY NOS. 226/2B1 & 235/2A

MANUFACTURE OF AIR END, TOP BLOCK, COMPRESSOR SPARES AND COMPRESSOR PACKAGES.


GREEN CATEGORY

NOTE : ALL DIMENSIONS ARE IN METER

EXISTING DTCP APPROVAL NO: 147/2012, DATED: 26.10.2012

EXISTING PANCHAYAT APPROVAL NO: 4'A'/2012-2013,

DATED: 23.03.2013

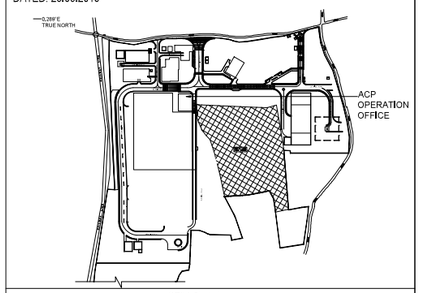

KEY PLAN

COLOUR INDEX :	REFERENCE :
PROPOSED	SCALE : 1:100
BOUNDARY	DATE : 06.11.2025
DRIVEWAY	DRAWN : V.M
EXISTING	CHECKED : DEV
	APPROVED : H.A.E

North

APPLICANT :

ELGI EQUIPMENTS LTD.


REGISTERED STRUCTURAL ENGINEER :

R.SARAVANAKUMAR M.E.,(Str.)M.I.E.,
Chartered Engineer (M 150473-2)
Coimbatore LPA / SE / GR-I / 031 / 2024
No: 1, Jawahar Nagar, SAHS P.O.
Coimbatore - 641 043, Tamil Nadu, India

ARCHITECT / REGISTERED ENGINEER :

RAJA SHYAM SUNDAR
Registration No: CA/93/16040
Council of Architecture
New Delhi

SHEET NO: 06 OF 27

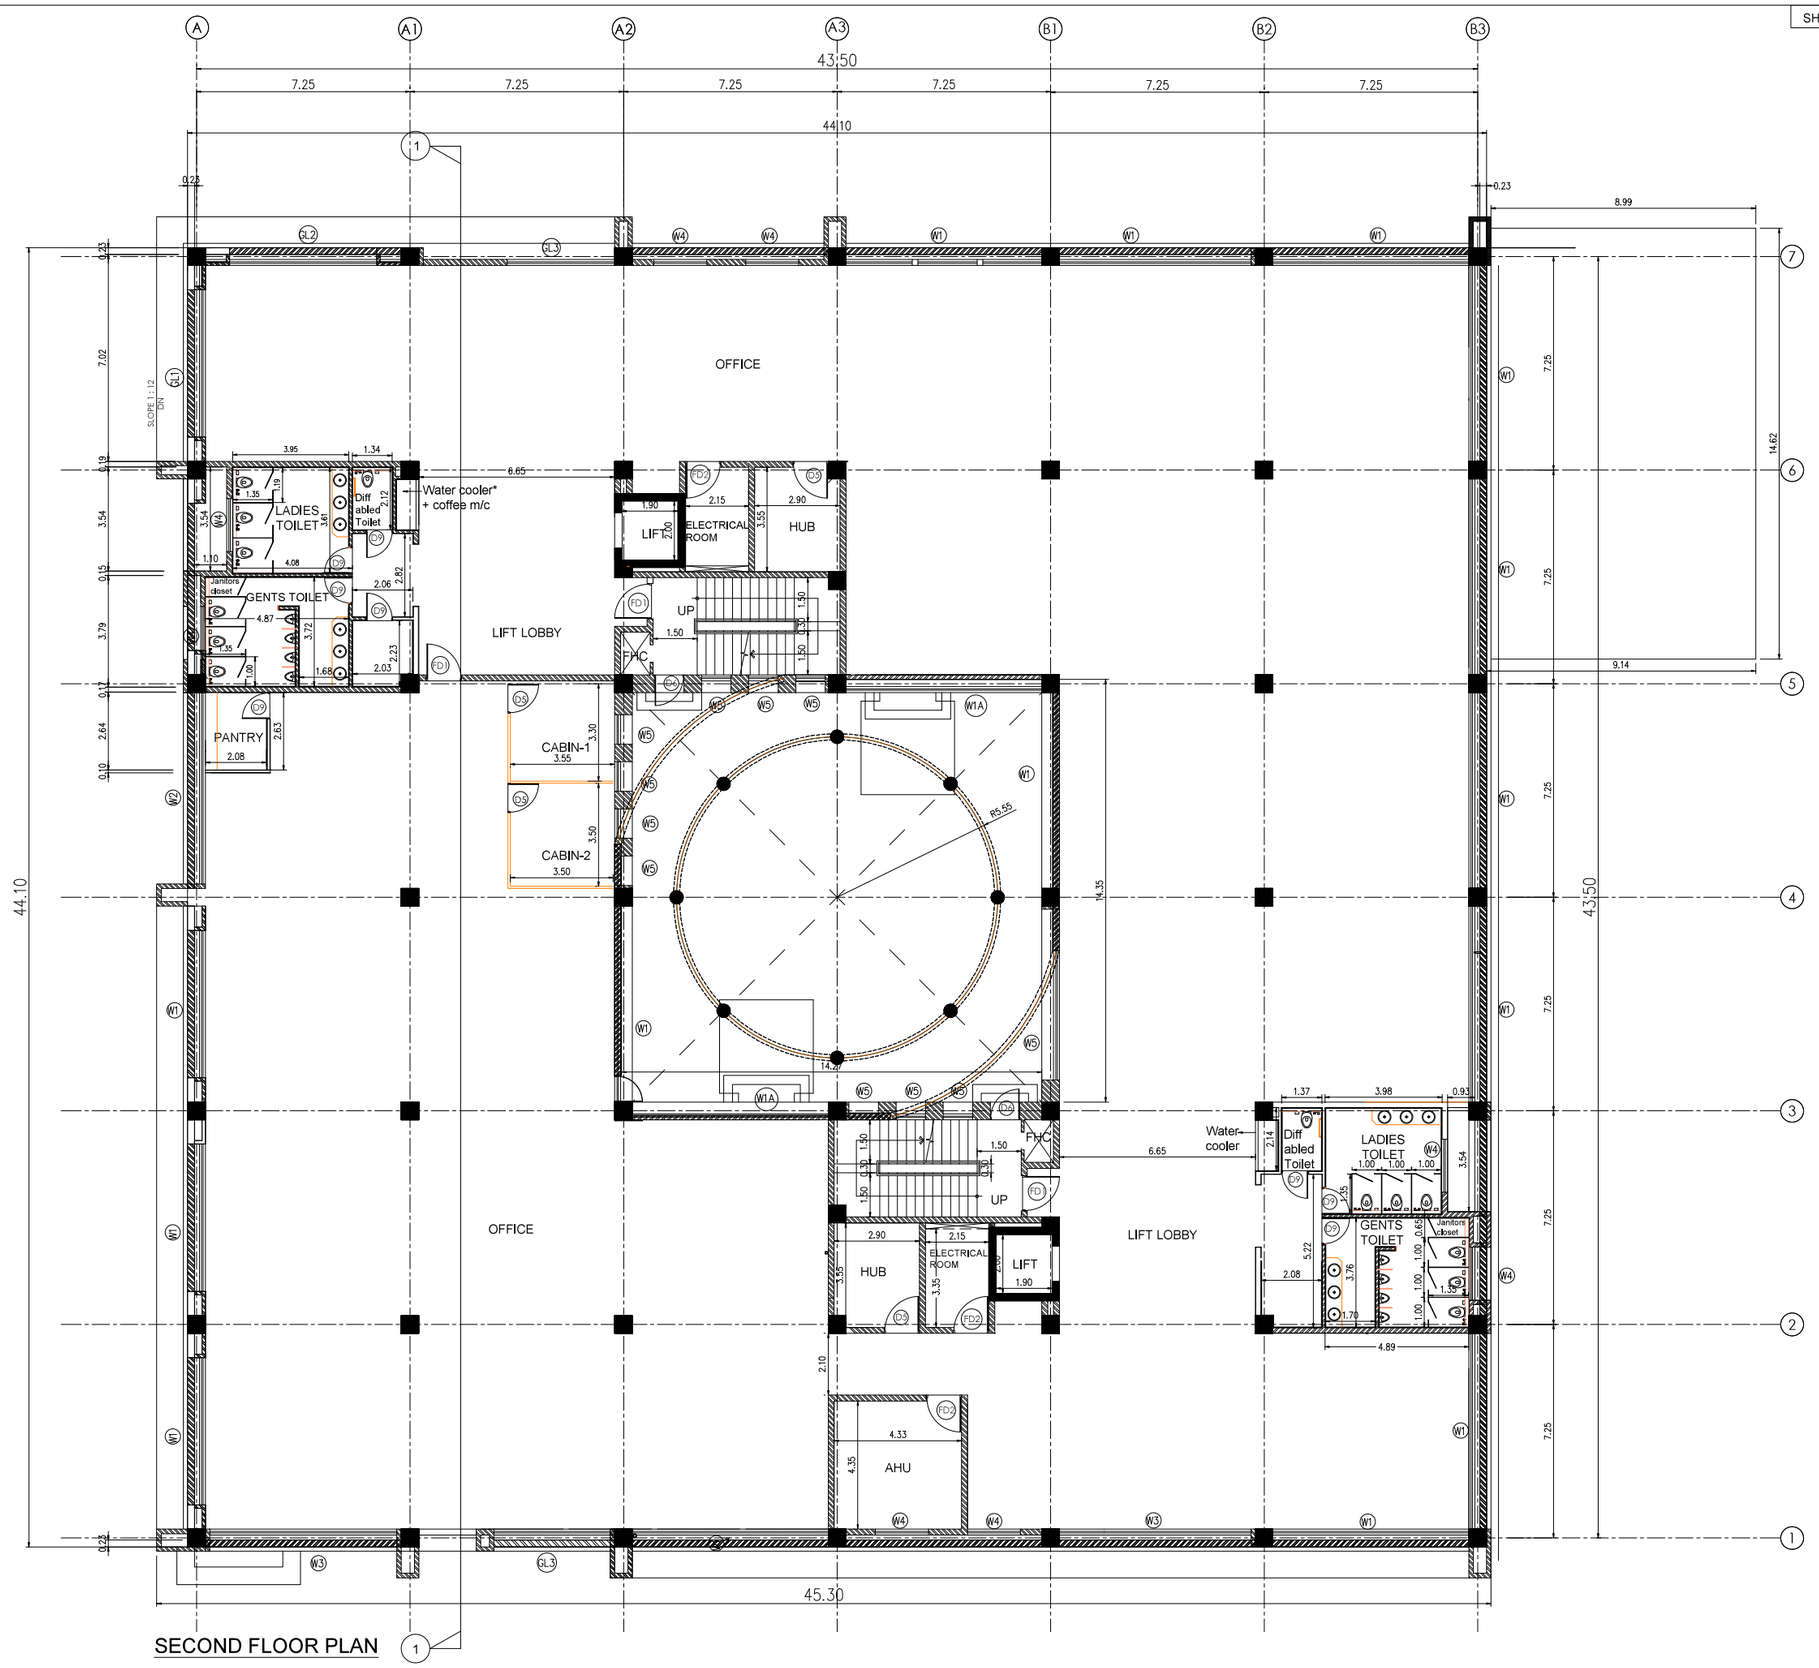

SECOND FLOOR PLAN

M/S ELGI EQUIPMENTS LIMITED,
(AIR COMPRESSOR PLANT AND GSC)

BLOCK - 03

PLANT ENGG OFFICE - SECOND FLOOR PLAN

PLAN SHOWING THE REVISED & PROPOSED CONSTRUCTION OF FACTORY UTILITY BUILDINGS LOCATED AT KOTHAVADI ROAD, KODANGIPALAYAM VILLAGE, KINATHUKKADAVU TALUK, COIMBATORE DISTRICT, PINCODE - 642109. AT EXISTING APPROVED LAND IN SURVEY NOS: 221/1,2,3A,4,5, 222/1A,1B,2, 223/2, 225/1, 226/1,2C, 227/1,2A,2B,2C1, 228/1,2A, 229B/1,2,3, 232B/1B,2, 264B/1B, 2 AND ADDITIONAL LAND IN SURVEY NOS. 226/2B1 & 235/2A

MANUFACTURE OF AIR END, TOP BLOCK, COMPRESSOR SPARES AND COMPRESSOR PACKAGES.


GREEN CATEGORY

NOTE : ALL DIMENSIONS ARE IN METER

EXISTING DTCP APPROVAL NO: 147/2012, DATED: 26.10.2012

EXISTING PANCHAYAT APPROVAL NO: 4'A'/2012-2013,

DATED: 23.03.2013

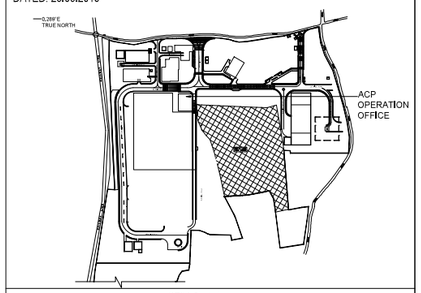

KEY PLAN

COLOUR INDEX :	REFERENCE :
PROPOSED	SCALE : 1:100
BOUNDARY	DATE : 06.11.2025
DRIVEWAY	DRAWN : V.M
EXISTING	CHECKED : DEV
	APPROVED : H.A.E

North

APPLICANT :

REGISTERED STRUCTURAL ENGINEER :


R.SARAVANAKUMAR M.E.,(Str.)M.I.E.,
Chartered Engineer (M 150473-2)
Coimbatore LPA / SE / GR-I / 031 / 2024
No: 1, Jawahar Nagar, SAHS P.O.
Coimbatore - 641 043, Tamil Nadu, India

ARCHITECT / REGISTERED ENGINEER :

RAJA SHYAM SUNDAR
Registration No: CA/93/16040
Council of Architecture
New Delhi

A1

SHEET NO: 05 OF 27

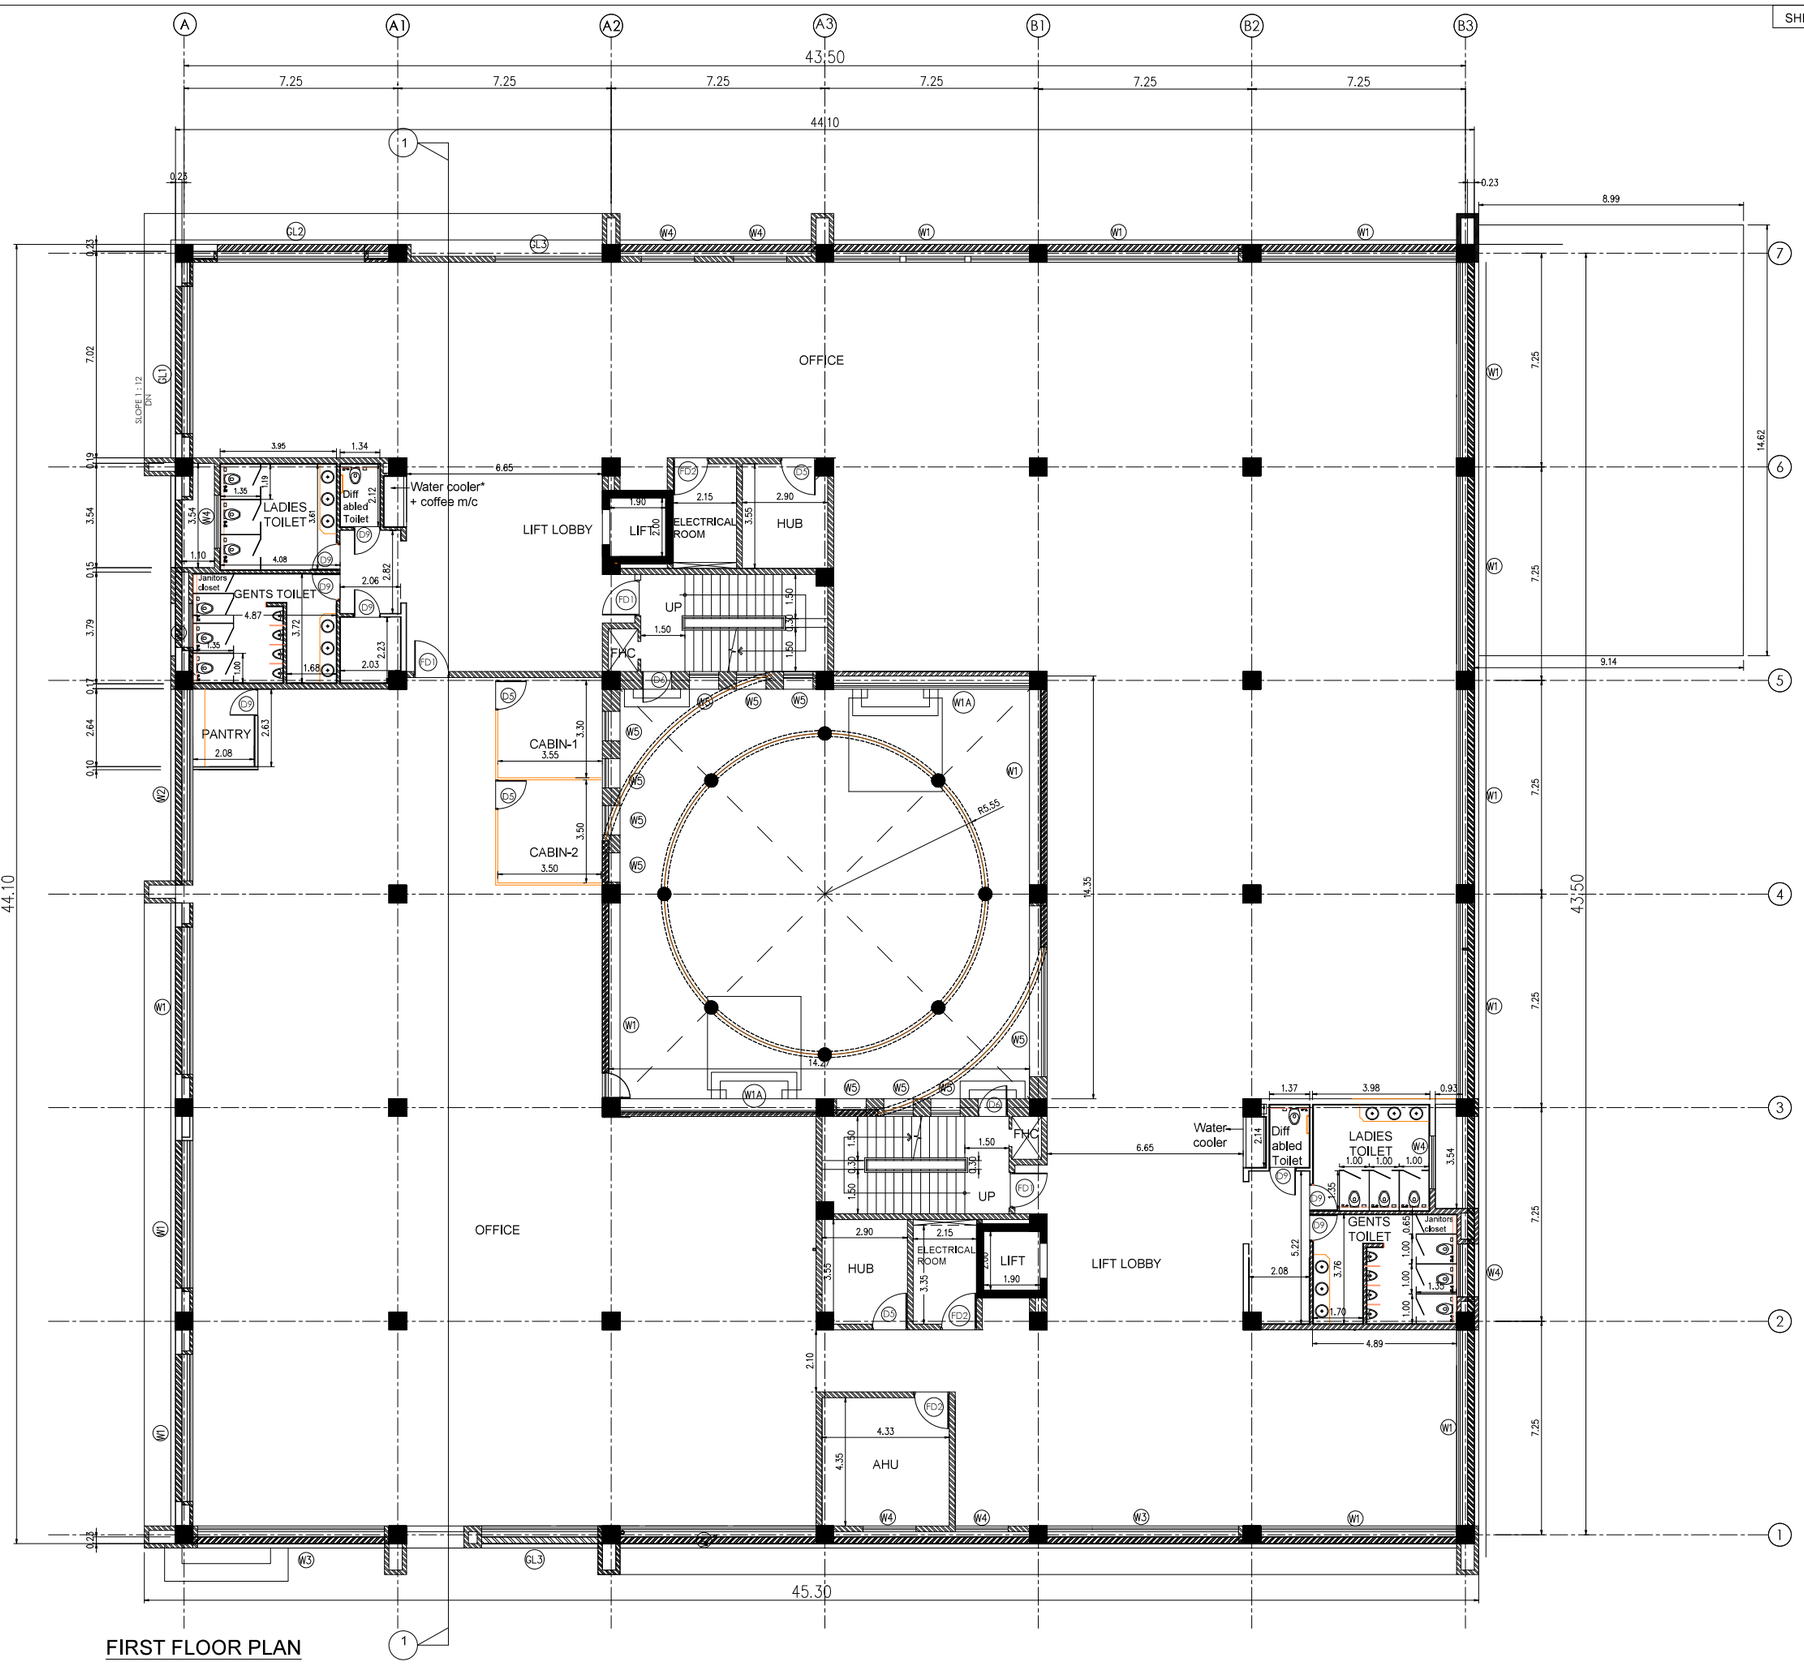

M/S ELGI EQUIPMENTS LIMITED,
(AIR COMPRESSOR PLANT AND GSC)

BLOCK - 03

PLANT ENGG OFFICE - FIRST FLOOR PLAN

PLAN SHOWING THE REVISED & PROPOSED CONSTRUCTION OF FACTORY UTILITY BUILDINGS LOCATED AT KOTHAVADI ROAD, KODANGIPALAYAM VILLAGE, KINATHUKKADAVU TALUK, COIMBATORE DISTRICT, PINCODE - 642109.
AT EXISTING APPROVED LAND IN SURVEY NOS: 221/1,2,3A,4,5, 222/1A,1B,2, 223/2, 225/1, 226/1,2C, 227/1,2A,2B,2C1, 228/1,2A, 229B/1,2,3, 232B/1B,2, 264B/1B, 2 AND ADDITIONAL LAND IN SURVEY NOS, 226/2B1 & 235/2A

MANUFACTURE OF AIR END, TOP BLOCK, COMPRESSOR SPARES AND COMPRESSOR PACKAGES.


GREEN CATEGORY

NOTE : ALL DIMENSIONS ARE IN METER

EXISTING DTCP APPROVAL NO: 147/2012, DATED: 26.10.2012

EXISTING PANCHAYAT APPROVAL NO: 4'A'/2012-2013,

DATED: 23.03.2013

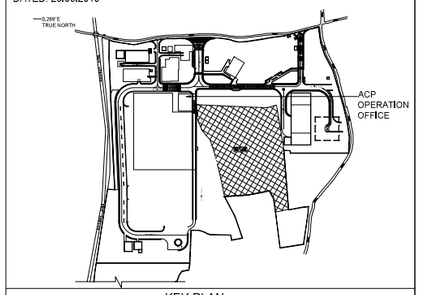

KEY PLAN

COLOUR INDEX :	REFERENCE :	
PROPOSED	SCALE : 1:100	North
BOUNDARY	DATE : 06.11.2025	W E
DRIVEWAY	DRAWN : V.M	S
EXISTING	CHECKED : DEV	
	APPROVED : H.A.E	

APPLICANT :

ELGI EQUIPMENTS LTD. * Kinathukadavu *

REGISTERED STRUCTURAL ENGINEER :


R.SARAVANAKUMAR M.E.,(Str.)M.I.E.,
Chartered Engineer (M 150473-2)
Coimbatore LPA / SE / GR-I / 031 / 2024
No: 1, Jawahar Nagar, SAHS P.O.
Coimbatore - 641 043, Tamil Nadu, India

ARCHITECT / REGISTERED ENGINEER :

RAJA SHYAM SUNDAR
Registration No: CA/93/16040
Council of Architecture
New Delhi

A1

SHEET NO: 04 OF 27

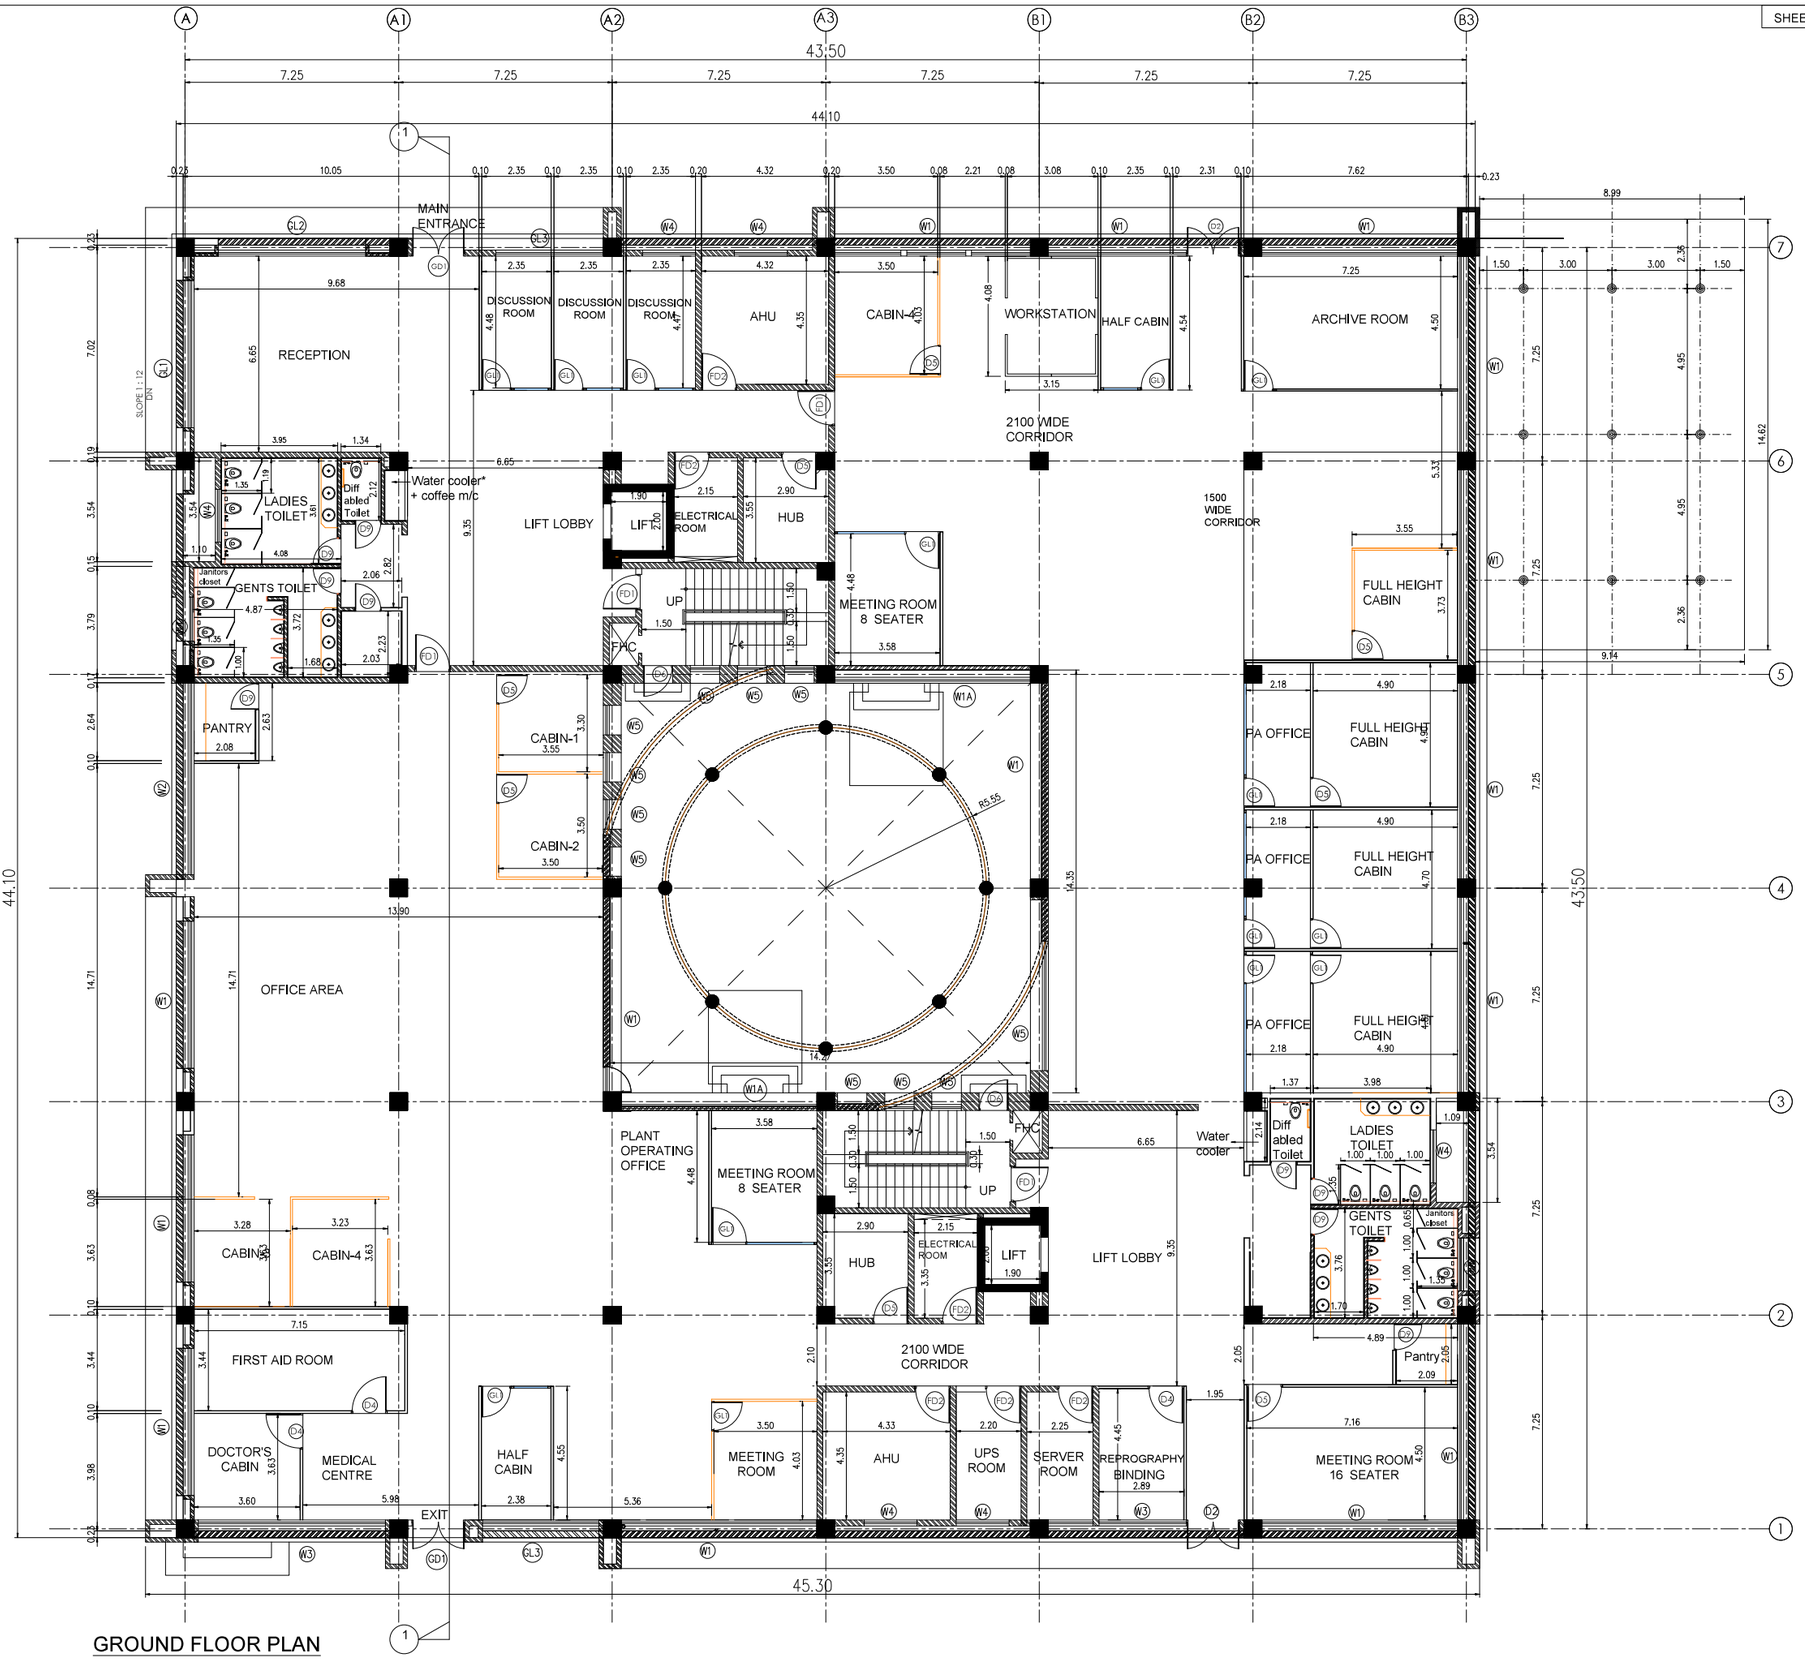

M/S ELGI EQUIPMENTS LIMITED,
(AIR COMPRESSOR PLANT AND GSC)

BLOCK - 03

PLANT ENGG OFFICE - GROUND FLOOR PLAN

PLAN SHOWING THE REVISED & PROPOSED CONSTRUCTION OF FACTORY UTILITY BUILDINGS LOCATED AT KOTHAVADI ROAD, KODANGIPALAYAM VILLAGE, KINATHUKKADAVU TALUK, COIMBATORE DISTRICT, PINCODE - 642109.
AT EXISTING APPROVED LAND IN SURVEY NOS: 221/1,2,3A,4,5, 222/1A,1B,2, 223/2, 225/1, 226/1,2C, 227/1,2A,2B,2C1, 228/1,2A, 229B/1,2,3, 232B/1B,2, 264B/1B, 2 AND ADDITIONAL LAND IN SURVEY NOS, 226/2B1 & 235/2A

MANUFACTURE OF AIR END, TOP BLOCK, COMPRESSOR SPARES AND COMPRESSOR PACKAGES.


GREEN CATEGORY

NOTE : ALL DIMENSIONS ARE IN METER

EXISTING DTCP APPROVAL NO: 147/2012, DATED: 26.10.2012

EXISTING PANCHAYAT APPROVAL NO: 4'A'/2012-2013,

DATED: 23.03.2013

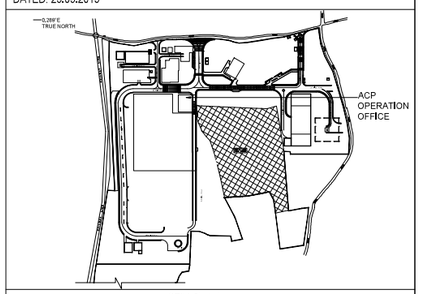

KEY PLAN

COLOUR INDEX :	REFERENCE :		
PROPOSED	SCALE : 1:100		North
BOUNDARY	DATE : 06.11.2025		W E
DRIVEWAY	DRAWN : V.M		S
EXISTING	CHECKED : DEV		
	APPROVED : H.A.E		

APPLICANT :

ELGI EQUIPMENTS LTD. Kinathukadavu


REGISTERED STRUCTURAL ENGINEER :

R.SARAVANAKUMAR M.E.,(Str.)M.I.E.,
Chartered Engineer (M 150473-2)
Coimbatore LPA / SE / GR-I / 031 / 2024
No: 1, Jawahar Nagar, SAHS P.O.
Coimbatore - 641 043, Tamil Nadu, India


ARCHITECT / REGISTERED ENGINEER :

RAJA SHYAM SUNDAR
Registration No: CA/93/16040
Council of Architecture
New Delhi


A1

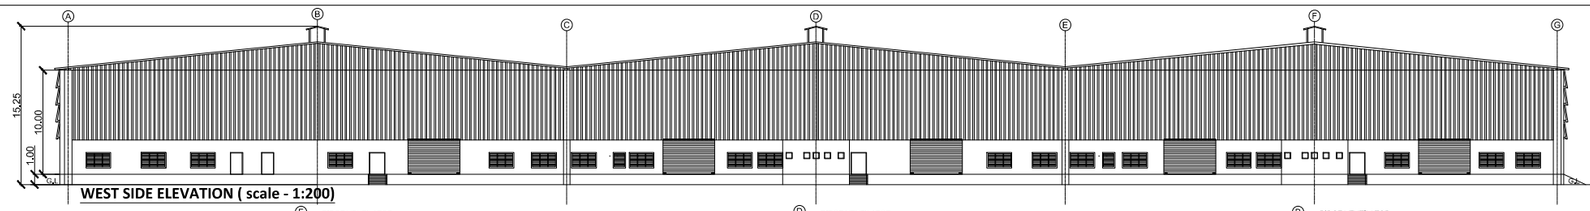

WEST SIDE ELEVATION (scale - 1:200)

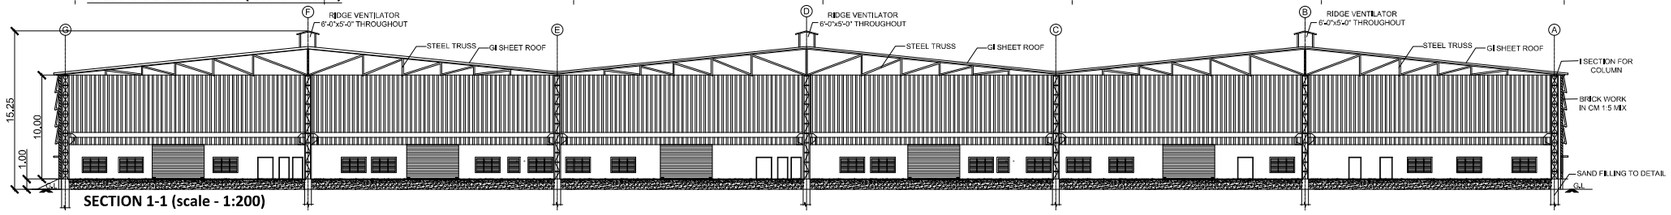

SECTION 1-1 (scale - 1:200)

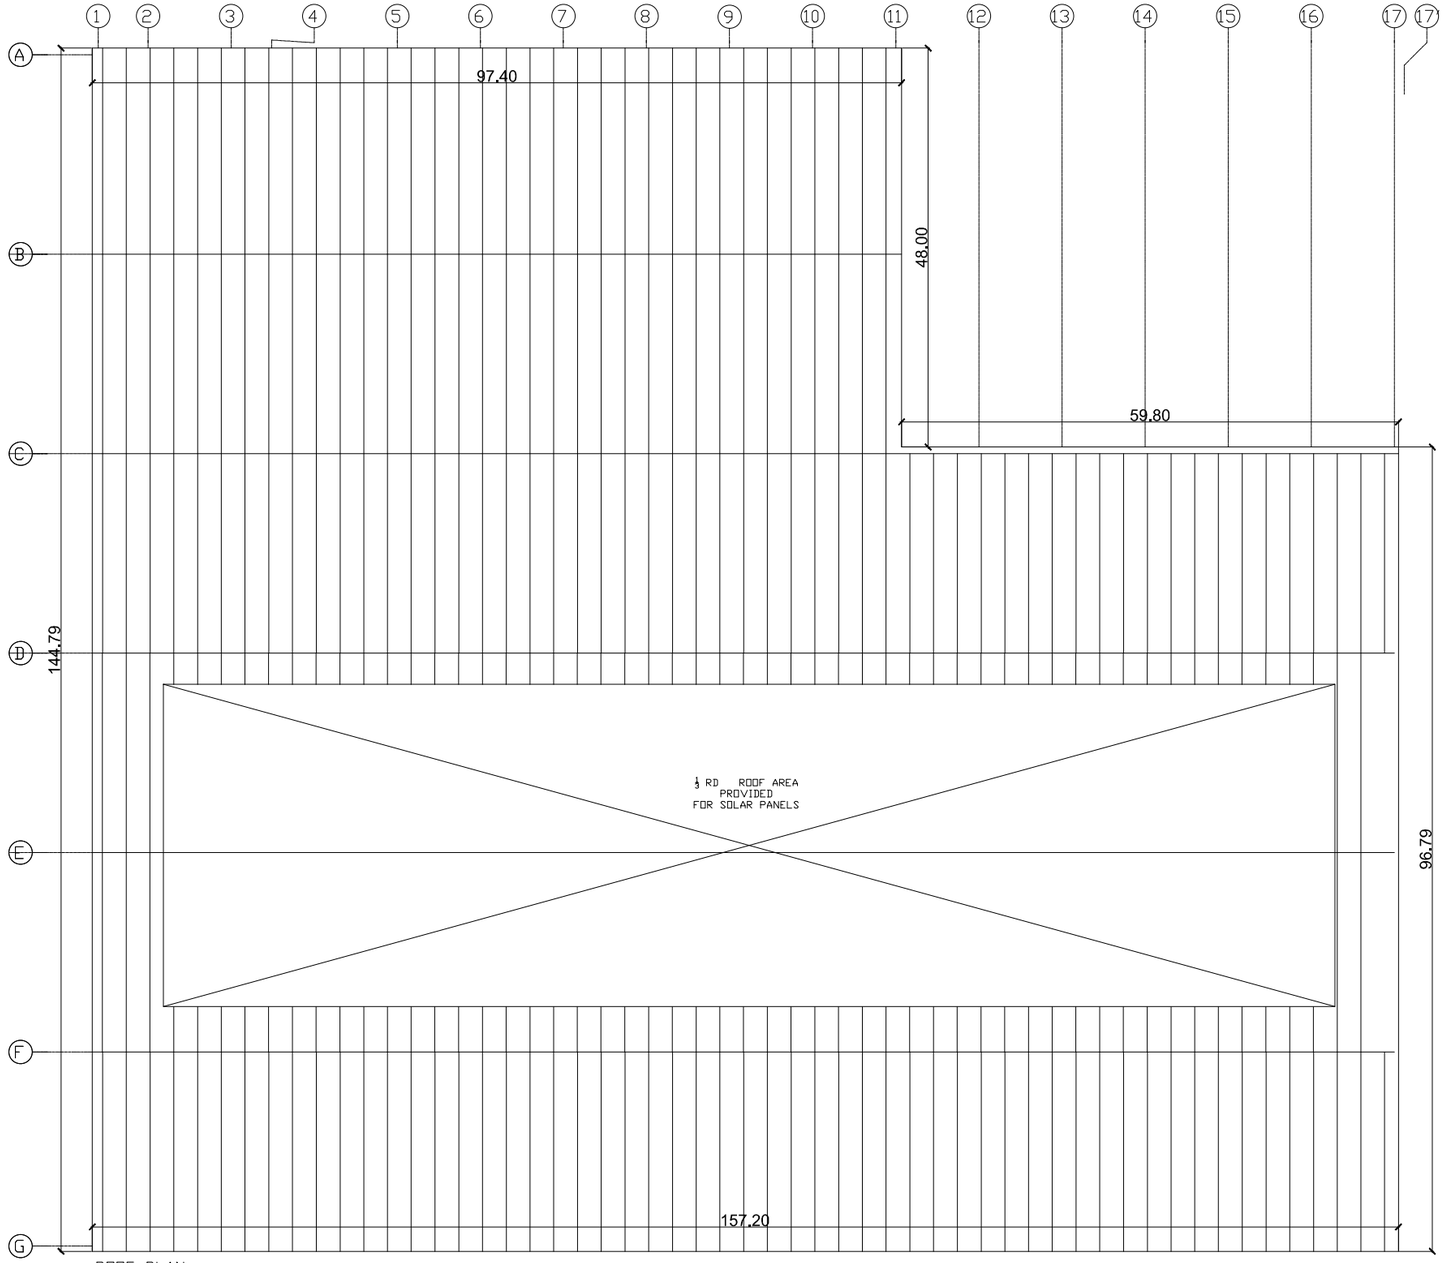

ROOF PLAN

NAME	DESCRIPTION	SIZE	
DOORS:			
D1	HIGH COMPRESSED LAMINATE PARTITION DOOR (TOILETS)	750	2150
D2	ALUMINIUM FRAMED SINGLE SHUTTER STEEL DOOR WITH PANEL	1200	2150
WINDOWS:			
AW01	ALUMINIUM FRAMED FIXED GLASS WINDOW	2400	1500
AW02	ALUMINIUM FRAMED FIXED GLASS WINDOW	8233	2850
ROLLING SHUTTER:			
RS1	PERFORATED MOTORIZED ROLLING SHUTTER	5000	6200
RS2	PERFORATED MOTORIZED ROLLING SHUTTER	3600	3000
RS3	PERFORATED MOTORIZED ROLLING SHUTTER	4000	4400

M/S ELGI EQUIPMENTS LIMITED
(AIR COMPRESSOR PLANT AND GSC),

BLOCK - 01
AIR COMPRESSOR PLANT AND CONNECTING CORRIDOR
ROOF PLAN

PLAN SHOWING THE REVISED AND PROPOSED CONSTRUCTION OF FACTORY UTILITY BUILDINGS LOCATED AT KOTHAVADI ROAD, KODANGIPALAYAM VILLAGE, KINATHUKKADAVU TALUK, COIMBATORE DISTRICT, PINCODE - 642109.
AT EXISTING APPROVED LAND IN SURVEY NOS: 221/1,2,3A,3B,4,5, 222/1A,1B,2, 223/2, 225/1, 226/1,2C, 227/1,2A,2B,2C1, 228/1,2A, 229B/1,2,3, 232B/1B,2, 264B/1B, 2 AND ADDITIONAL LAND IN SURVEY NOS. 226/2B1 & 235/2A

MANUFACTURE OF AIR END, TOP BLOCK, COMPRESSOR SPARES AND COMPRESSOR PACKAGES,

GREEN CATEGORY

NOTE : ALL DIMENSIONS ARE IN METER

EXISTING DTCP APPROVAL NO: 147/2012, DATED: 26.10.2012

EXISTING PANCHAYAT APPROVAL NO: 4'A'/2012-2013,

DATED: 23.03.2013

COLOUR INDEX :
PROPOSED
BOUNDARY
DRIVEWAY
EXISTING

REFERENCE :
SCALE : 1:250
DATE : 06.11.2025
DRAWN : V.M
CHECKED : DEV
APPROVED : H.A.E

North

APPLICANT :

REGISTERED STRUCTURAL ENGINEER :


R.SARAVANAKUMAR M.E.,(Str.)M.I.E.,
Chartered Engineer (M 150473-2)
Coimbatore LPA / SE / GR-I / 031 / 2024
No: 1, Jawahar Nagar, SAHS P.O.
Coimbatore - 641 043, Tamil Nadu, India

ARCHITECT / REGISTERED ENGINEER :

RAJA SHYAM SUNDAR
Registration No: CA/93/16040
Council of Architecture
New Delhi

A0

SHEET NO: 02 OF 27

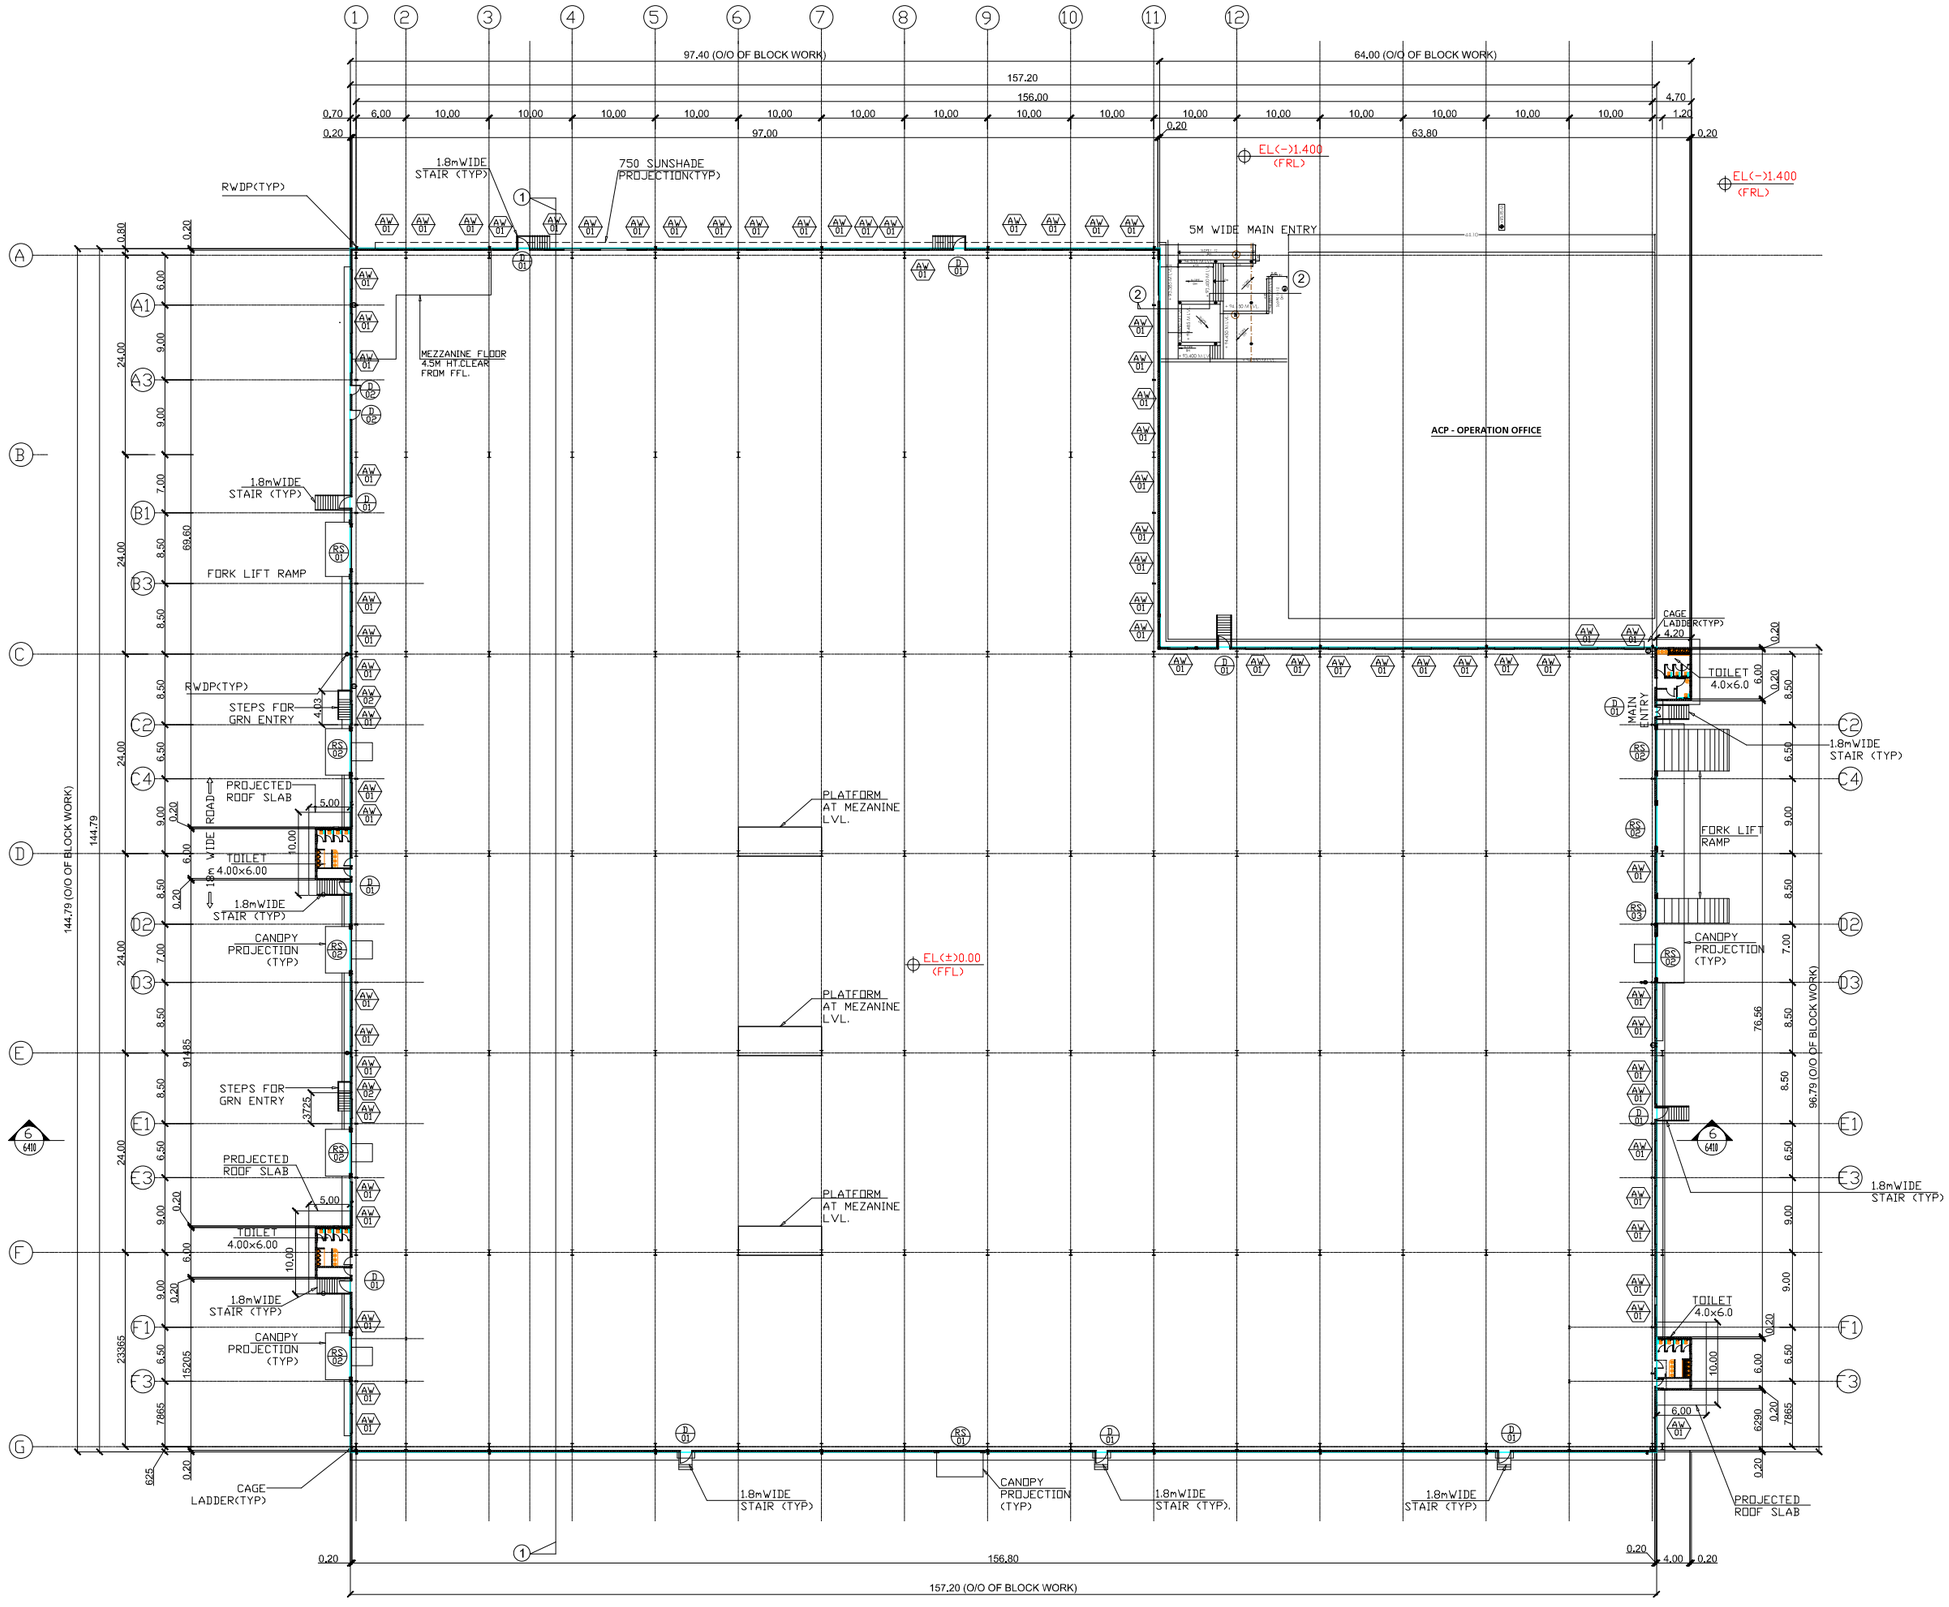

GROUND FLOOR PLAN

M/S ELGI EQUIPMENTS LIMITED (AIR COMPRESSOR PLANT AND GSC),

BLOCK - 01
AIR COMPRESSOR PLANT AND CONNECTING CORRIDOR
GROUND FLOOR PLAN

PLAN SHOWING THE REVISED AND PROPOSED CONSTRUCTION OF FACTORY UTILITY BUILDINGS LOCATED AT KOTHAVADI ROAD, KODANGIPALAYAM VILLAGE, KINATHUKKADAVU TALUK, COIMBATORE DISTRICT, PINCODE - 642109.
AT EXISTING APPROVED LAND IN SURVEY NOS: 221/1,2,3A,3B,4,5, 222/1A,1B,2, 223/2, 225/1, 226/1,2C, 227/1,2A,2B,2C1, 228/1,2A, 229B/1,2,3, 232B/1B,2, 264B/1B, 2 AND ADDITIONAL LAND IN SURVEY NOS. 226/2B1 & 235/2A

MANUFACTURE OF AIR END, TOP BLOCK, COMPRESSOR SPARES AND COMPRESSOR PACKAGES.

GREEN CATEGORY

NOTE : ALL DIMENSIONS ARE IN METER

EXISTING DTCP APPROVAL NO: 147/2012, DATED: 26.10.2012

EXISTING PANCHAYAT APPROVAL NO: 4'A'/2012-2013,
DATED: 23.03.2013

COLOUR INDEX :	REFERENCE :
PROPOSED	SCALE : 1:250
BOUNDARY	DATE : 06.11.2025
DRIVEWAY	DRAWN : V.M
EXISTING	CHECKED : DEV
	APPROVED : H.A.E

North

APPLICANT :

REGISTERED STRUCTURAL ENGINEER :

R.SARAVANAKUMAR M.E.,(Str.)M.I.E.,
Chartered Engineer (M 150473-2)
Coimbatore LPA / SE / GR-I / 031 / 2024
No: 1, Jawahar Nagar, SAHS P.O.
Coimbatore - 641 043, Tamil Nadu, India

ARCHITECT / REGISTERED ENGINEER :

RAJA SHYAM SUNDAR
Registration No: CA/93/16040
Council of Architecture
New Delhi


A0

M/S ELGI EQUIPMENTS LIMITED
(AIR COMPRESSOR PLANT AND GSC),


SITE PLAN

PLAN SHOWING THE EXISTING REVISED & PROPOSED CONSTRUCTING INDUSTRIAL BUILDING MANUFACTURING OF AIR END, TOP BLOCK, AIR COMPRESSOR AND COMPRESSOR PACKAGES) LOCATED AT KOTHVADI ROAD, KODANGIPALAYAM VILLAGE, KINATHUKKADAVU TALUK, COIMBATORE DISTRICT, PINCODE - 642109.
AT EXISTING APPROVED LAND IN SURVEY NOS: 221/1,2,3A,3B,4PT,5, 222/1A,1B,2, 223/2, 225/1, 226/1,2C, 227/1,2A,2B,2C1PT, 228/1,2A, 229B/1,2,3, 232B/1B,2, 264B/1B, 2 AND ADDITIONAL LAND IN SURVEY NOS. 226/2B1 & 235/2A


INDUSTRY CATEGORY: GREEN
NOTE : ALL DIMENSIONS ARE IN MILLIMETER
MECHANICAL VENTILATION AND FIRE PROTECTION SYSTEM PROVIDED FOR ENTIRE BUILDING
EXISTING DTCP APPROVAL NO: 147/2012, DATED: 26.10.2012
EXISTING PANCHAYAT APPROVAL NO: 4'A'/2012-2013,
DATED: 23.03.2013

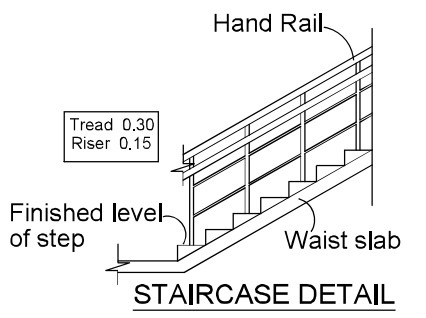



STAIRCASE DETAIL

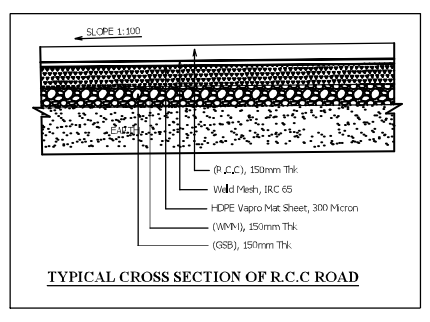


TYPICAL CROSS SECTION OF R.C.C ROAD

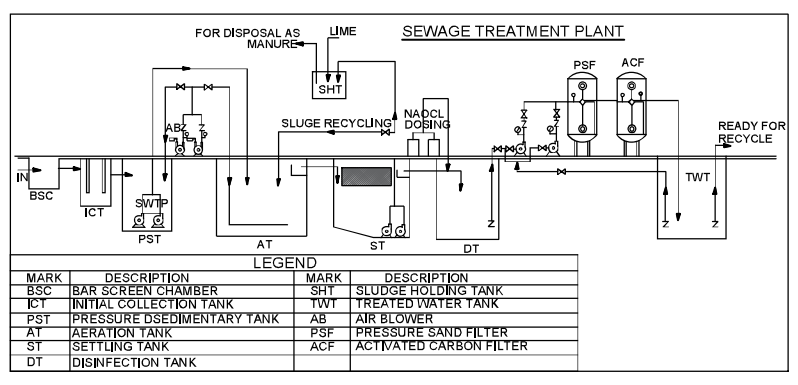

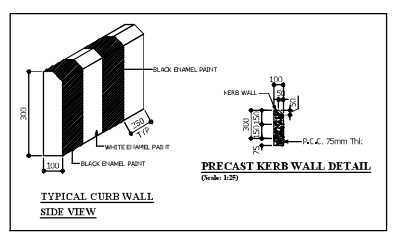


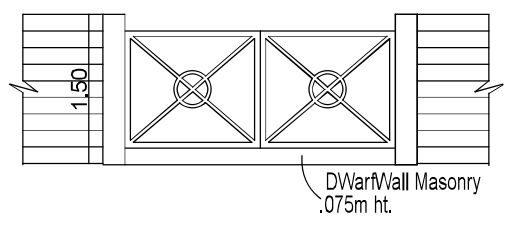

Gate Detail

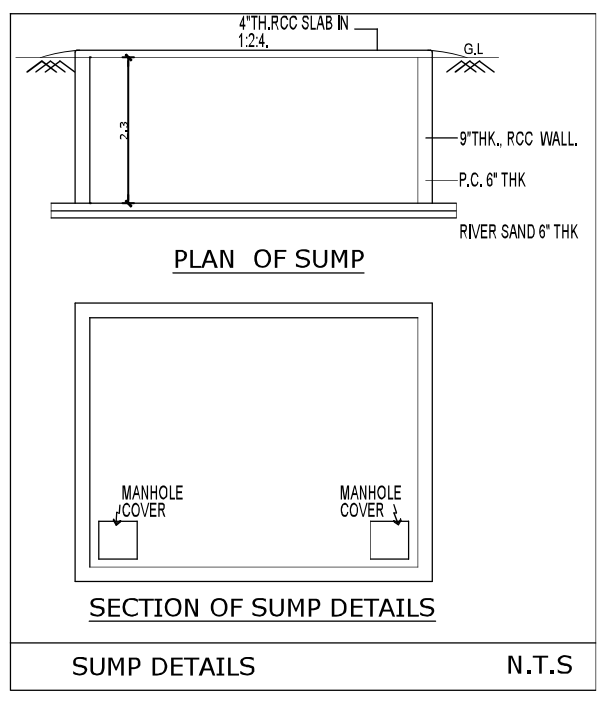

SUMP DETAILS N.T.S

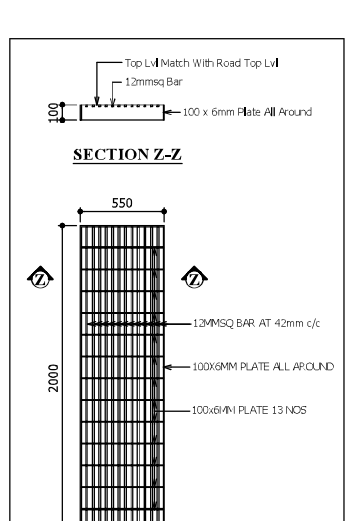

STEEL GRATING (WITH GALVANAISING) DETAIL

BLOCK NO.	BUILDING NAME	ALREADY APPROVED AREA FSI AREA (IN SQ.M)	ALREADY APPROVED AREA NON FSI AREA (IN SQ.M)	ADDITIONAL AREA FSI AREA (IN SQ.M)	ADDITIONAL AREA NON FSI AREA (IN SQ.M)	TOTAL FSI AREA (IN SQ.M)
1	AIR COMPRESSOR PLANT					
	GROUND FLOOR	19954.65	-	19.75	-	19974.40
	CANOPY	-	-	291.14	-	291.14
	CONNECTING CORRIDOR	-	-	218.41	-	218.41
2	CANTEEN / TRAINING CENTRE					
	GROUND FLOOR	1920.52	-	-282.91	-	1637.61
	CANOPY	-	-	715.69	-	715.69
	FIRST FLOOR	687.95	-	-687.95	-	0
3	PLANT ENGG OFFICE					
	GROUND FLOOR	1954.30	64.34	-9.49	-	1944.81
	CANOPY	-	-	237.81	-	237.81
	FIRST FLOOR	1954.30	-	-9.49	-	1944.81
	SECOND FLOOR	1954.30		9.49		1944.81
4	RMU BLOCK					
	GROUND FLOOR	60.54	-	-0.54	-	60.00
	CANOPY	-	-	7.5	-	7.50
7	DRIVER'S TOILET - 1					
	GROUND FLOOR	64.10	-	-32.10	-	32.00
9	SECURITY OFFICE					
	STILT FLOOR	-	-	112.5	-	112.50
	GROUND FLOOR	112.66	-	-0.16	-	112.50
	PROJECTION	-	-	22.08	-	22.08
10	EB SUBSTATION					
	GROUND FLOOR	459.95	-	0.05	-	460.00
	CANOPY	-	-	4.25	-	4.25
13	SCRAP YARD					
	GROUND FLOOR	658.71	-	22.82	-	681.53
14	HSD BUILDING					
	GROUND FLOOR	30.10	-	-10.10	-	20.00
TOTAL		29812.08	64.34	609.77	-	30421.85


ALREADY APPROVED NOT CONSTRUCTED AREA				
BLOCK NO.	BUILDING NAME	FSI AREA (IN SQ.M)	NON FSI AREA (IN SQ.M)	TOTAL FSI AREA (IN SQ.M)
5	COMMON FABRICATION SHOP			
	GROUND FLOOR	336.86	-	336.86
6	UTILITY AND OFFICE			
	GROUND FLOOR	433.57	-	433.57
	FIRST FLOOR	433.57	-	433.57
8	DRIVER'S TOILET - 2			
	GROUND FLOOR	31.85	-	31.85
11	PACKING GODOWN			
	GROUND FLOOR	249.48	-	249.48
12	COMPRESSOR ROOM			
	GROUND FLOOR	121.10	-	121.10
TOTAL		1606.43	-	1606.43

PROPOSED BUILDING AREA				
BLOCK NO.	BUILDING NAME	FSI AREA (IN SQ.M)	NON FSI AREA (IN SQ.M)	TOTAL FSI AREA (IN SQ.M)
15	PUMP HOUSE & COMPRESSOR ROOM			
	GROUND FLOOR	383.82	-	383.82
	CANOPY	8.70	-	8.70
	FIRST FLOOR	298.57	-	298.57
16	WTP SHED			
	GROUND FLOOR	218.88	-	218.88
17	SECURITY - 2			
	GROUND FLOOR	6.25	-	6.25
18	EMPLOYEES PARKING SHED			
	GROUND FLOOR	1313.61	-	1313.61
19	EVTS WORKSHOP			
	GROUND FLOOR	319.30	-	319.30
20	DRIVER'S DORMITORY			
	GROUND FLOOR	64.00	-	64.00
21	HW STORAGE			
	GROUND FLOOR	12.76	-	12.76
22	MAIN BUILDING - 2			
	GROUND FLOOR	13247.80	-	13247.80
	CANOPY	9.30	-	9.30
	FIRST FLOOR	1020.08	-	1020.08
23	UTILITY BUILDING			
	GROUND FLOOR	191.13	-	191.13
	CANOPY	26.78	-	26.78
	FIRST FLOOR	194.57	-	194.57
24	LOCKER & SECURITY 3			
	GROUND FLOOR	78.80	-	78.80
	CANOPY	96.15	-	96.15
25	VISITOR'S LOUNGE			
	GROUND FLOOR	83.88	-	83.88
	CANOPY	97.32	-	97.32
26	SECURITY - 4			
	GROUND FLOOR	24.84	-	24.84
	CANOPY	26.68	-	26.68
TOTAL		17723.22	0	17723.22

ALREADY APPROVED FSI AREA	31418.51 SQ.M
ALREADY APPROVED REMOVED FSI AREA (NOT CONSTRUCTED)	1606.43 SQ.M
ALREADY APPROVED RETAINED FSI AREA	29812.08 SQ.M
ADDITIONAL FSI AREA (609.77 + 17723.22)	18332.99 SQ.M
TOTAL FSI AREA	48145.07 SQ.M

$$F.S.I = \frac{48145.07\ SQ.M}{330360.00\ SQ.M} = 0.146$$


$$PLOT\ COVERAGE = \frac{40871.92\ SQ.M}{330360.00\ SQ.M} \times 100 = 12.37\%$$

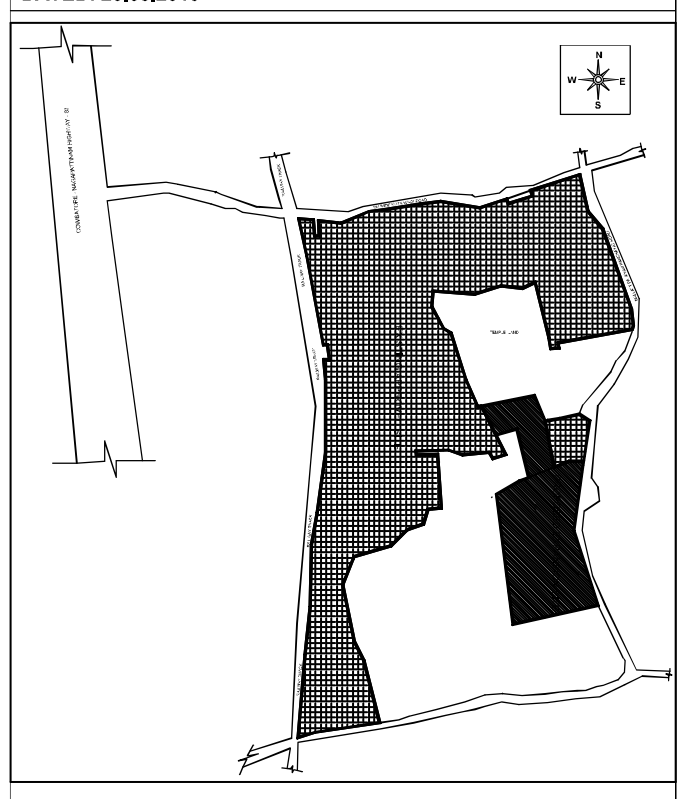

KEY PLAN

AREA STATEMENT

TOTAL APPROVED SITE AREA	: 290442.00 SQ.M (71.78 ½ ACRES)
RAILWAY AQUISITION AREA	: 3050.00 SQ.M (00.754 ACRES)
TOTAL EXISTING SITE AREA	: 287760.00 SQ.M (71.105 ACRES)
TOTAL PROPOSED SITE AREA	: 42600.00 SQ.M (10.53 ACRES)
TOTAL SITE AREA AS PER DOCUMENTS	: 330360.00 SQ.M (81.635 ACRES)
TOTAL SITE AREA AS PER PATTA	: 330360.00 SQ.M (81.635 ACRES)

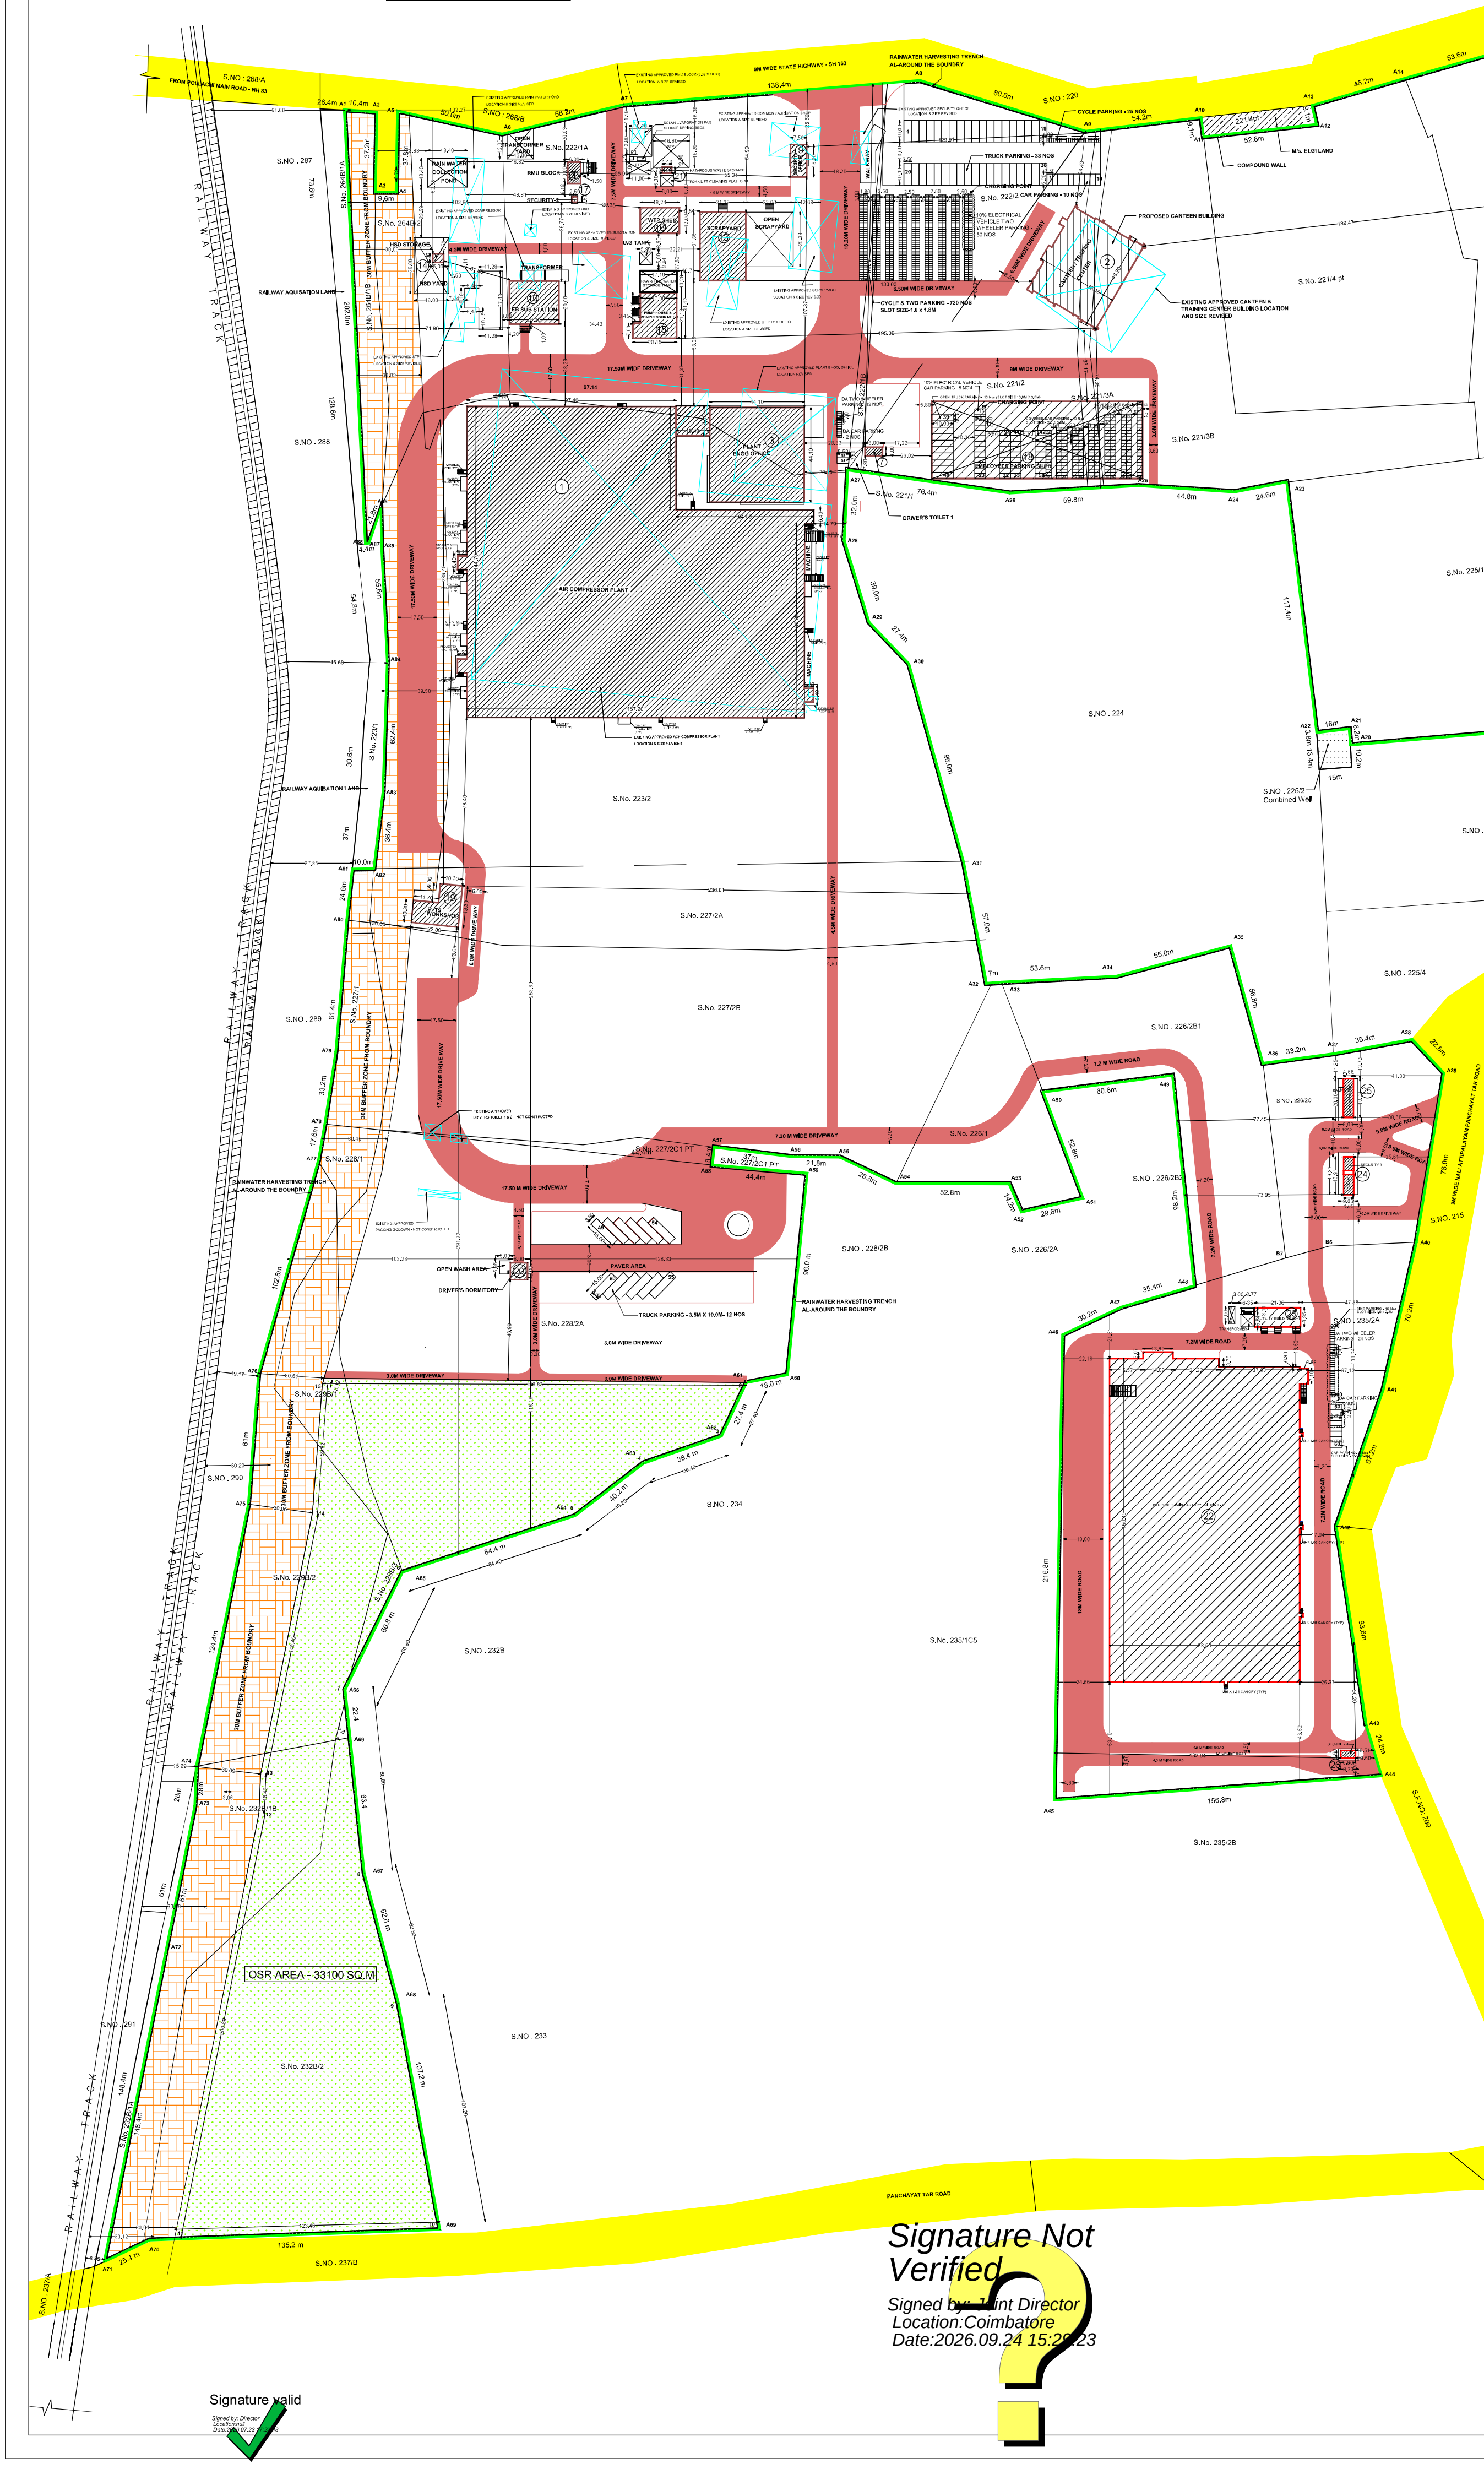

SANITATION DETAIL :

DESCRIPTION	PROVIDED MALE	PROVIDED FEMALE
AIR COMPRESSOR PLANT		
WC	15 NOS	1 NO
URINAL	16 NOS	-
WASH BASIN	16 NOS	1 NO
DRINKER WATER FOUNTAINS	4 NOS	-
PLANT ENGG OFFICE		
WC	19 NOS	18 NOS
URINAL	24 NOS	-
WASH BASIN	18 NOS	18 NOS
DRINKER WATER FOUNTAINS	6 NOS	-
MAIN FACTORY BUILDING - 2		
WC	9 NOS	2 NOS
URINAL	10 NOS	-
WASH BASIN	11 NOS	2 NOS
DRINKER WATER FOUNTAINS	4 NOS	-
CANTEEN		
WC	10 NOS	8 NOS
URINAL	11 NOS	-
WASH BASIN	11 NOS	11 NOS
DRINKER WATER FOUNTAINS	-	-
DRIVER'S TOILET 1		
WC	3 NOS	-
URINAL	-	-
WASH BASIN	-	-
DRINKER WATER FOUNTAINS	-	-
TRUCK DRIVER'S TOILET 2		
WC	2 NOS	-
URINAL	-	-
WASH BASIN	-	-
DRINKER WATER FOUNTAINS	-	-
LOCKER & SECURITY 3		
WC	2 NOS	1 NO
URINAL	-	-
WASH BASIN	-	-
DRINKER WATER FOUNTAINS	-	-
SECURITY 4		
WC	1 NO	-
URINAL	-	-
WASH BASIN	-	-
DRINKER WATER FOUNTAINS	-	-
PUMPHOUSE & COMPRESSOR ROOM		
WC	4 NOS	-
URINAL	3 NOS	-
WASH BASIN	2 NOS	-
DRINKER WATER FOUNTAINS	-	-
SECURITY 1		
WC	1 NO	-
URINAL	2 NOS	-
WASH BASIN	2 NOS	-
DRINKER WATER FOUNTAINS	-	-

OSR AREA DETAIL:

SITE AREA	: 330360.00 SQ.M
10% OSR AREA (REQUIRED)	: 33036.00 SQ.M
TOTAL OSR AREA (PROVIDED)	: 33100.00 SQ.M

RAILWAY ACQUISITION AREA DETAILS:

ALREADY APPROVED S.F NOS	AREA IN HECTARE
223/1 PART	0.11.33
232B/1	0.79.50
264B/1	0.36.50
RAILWAY ACQUISITION S.F NO.	**AREA IN HECTARE**
223/1	0.14.50
232B/1A	0.07.00
264B/1A	0.09.00
ELGI EQUIPMENTS S.F.NOS.	**AREA IN HECTARE**
232B/1B	0.72.50
264B/1B	0.27.50

MACHINERY LOAD DETAIL:

	EXISTING	PROPOSED	TOTAL
TOTAL MACHINERY LOAD	8690.31 HP	1163.39 HP	9853.70 HP


NO. OF WORKERS DETAILS:

DESCRIPTION	MALE	FEMALE	TOTAL
EXISTING	385 NOS	100 NOS	485 NOS
PROPOSED	80 NOS	25 NOS	115 NOS
TOTAL NO. OF EMPLOYEES			600 NOS


PARKING DETAILS :

S.NO	DESCRIPTION	SLOT SIZE	CONSIDERATION	REQUIRED	PROVIDED
1.	LORRY PARKING	3.5 x 10.0 3.5 x 15.0	750 SQ.M Workshop area	47 NOS	60 NOS
2.	CAR PARKING (INCLUDING DA & EV)	2.5 x 5.0	150 SQ.M Office area	47 NOS	60 NOS
3.	TWO WHEELER PARKING (INCLUDING DA & EV)	1.0 x 1.8	75 SQ.M Workshop area	472 NOS	500 NOS
4.	CYCLE PARKING	1.0 x 1.8	75 SQ.M Workshop area	472 NOS	500 NOS


1. TOTAL BUILTUP AREA - 48145.07 SQ.M
2. WORKSHOP AREA - 35354.59 SQ.M
3. OFFICE AREA - 7020.41 SQ.M
4. UTILITY AREA - 5770.07 SQ.M

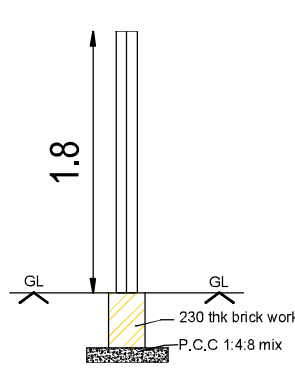


ENTRY GATE SECTION

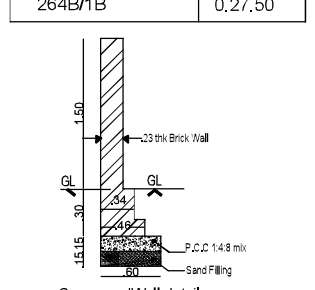


CompoundWall detail

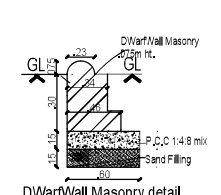

DWarfWall Masonry detail

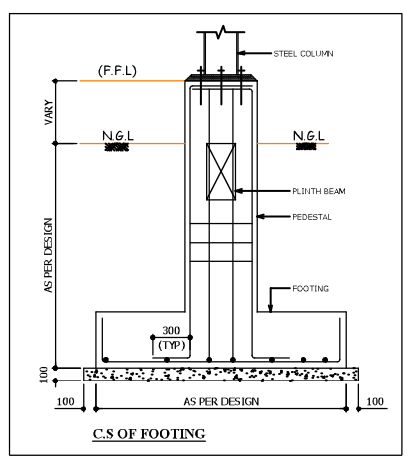

C.S OF FOOTING

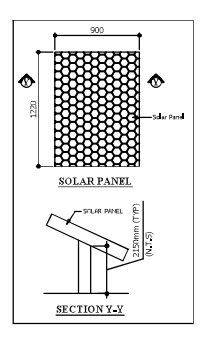

PATTA WISE AREA STATEMENT

S.No.	Survey No.	Village Name	Area (Hectare)	Patta No.
Already Approved Survey Nos.				
1.	221/1	Kodangipalayam	0.00.50	461
2.	221/2	Kodangipalayam	0.97.50	461
3.	221/3A	Kodangipalayam	0.12.00	461
4.	221/3B	Kodangipalayam	1.31.00	460
5.	221/4 Part	Kodangipalayam	1.41.60	460
6.	221/5	Kodangipalayam	1.12.00	460
7.	222/1A	Kodangipalayam	2.58.00	462
8.	222/1B	Kodangipalayam	0.05.00	461
9.	222/2	Kodangipalayam	0.81.00	461
10.	223/2	Kodangipalayam	4.96.00	462
11.	225/1	Kodangipalayam	2.12.00	460
12.	226/1	Kodangipalayam	0.47.00	462
13.	226/2C	Kodangipalayam	0.67.50	461
14.	227/1	Kodangipalayam	0.12.00	462
15.	227/2A	Kodangipalayam	1.00.50	462
16.	227/2B	Kodangipalayam	2.53.50	462
17.	227/2C1 Part	Kodangipalayam	0.06.50	461
18.	228/1	Kodangipalayam	0.08.50	461
19.	228/2A	Kodangipalayam	3.30.00	461
20.	229B/1	Kodangipalayam	0.26.00	461
21.	229B/2	Kodangipalayam	1.09.00	461
22.	229B/3	Kodangipalayam	0.01.00	311
23.	232B/1B	Kodangipalayam	0.72.50	461
24.	232B/2	Kodangipalayam	1.93.50	461
25.	264B/1B	Kodangipalayam	0.27.50	462
26.	264B/2	Kodangipalayam	0.76.00	462
	Total Area		28.77.60	
Additional Survey Nos.				
27.	226/2B1	Kodangipalayam	0.92.50	1904
28.	235/2A	Kodangipalayam	3.33.50	1932
	Total Area		4.26.00	
Total Site Area			33.03.60	

COLOUR INDEX :
- ALREADY APPROVED BUILDINGS
- EXISTING CONSTRUCTED BUILDINGS
- PROPOSED BUILDINGS
- SITE BOUNDRY
- APROACH ROAD
- DRIVEWAY
- 30M BUFFER ZONE FROM BOUNDRY

REFERENCE :

SCALE	: 1:1200
DATE	: 06.11.2025
DRAWN	: V.M
CHECKED	: DEV
APPROVED	: H.A.E

APPLICANT :

ELGI EQUIPMENTS LTD.

REGISTERED STRUCTURAL ENGINEER :

R.SARAVANAKUMAR M.E.,(Str.)M.I.E.,
Chartered Engineer (M 150473-2)
Coimbatore LPA / SE / GR-I / 031 / 2024
No: 1, Jawahar Nagar, SAHS P.O.
Coimbatore - 641 043, Tamil Nadu, India

ARCHITECT / REGISTERED ENGINEER :

RAJA SHYAM SUNDAR
Registration No: CA/93/16040
Council of Architecture
New Delhi

Signature Not Verified
Signed by: Joint Director
Location:Coimbatore
Date:2026.09.24 15:29:23

Signature valid
Signed by: Director
Location:null
Date:2025.07.23 17:29:18