**PLAN SHOWING THE DEMOLISHED & PROPOSED CONSTRUCTION OF GROUND & FIRST FLOOR RCC ROOF COMMERTIAL BUILDING IN NATHAM OLD S.F.NO: 852/2PT NATHAM NEW R.S.F.NO:1172/35 ,NATHAM PATTA NO:149 AT KUNNATHUR ROAD,MAJEETH STRRET, WARD NO:03, PERUNDURAI TOWN PANCHAYAT, PERUNDURAI TALUK, ERODE DISTRICT.**

**OFFICE USE:**

**SHEET NO: 1 / 1**


**APPLICANT NAME:**


**Mr.P.M.KAJAMAITHEEN(AADHAR NO: 7110 6872 7405)**

**S/o.Mr.MOHAMMED IBRAHIM**


N

NORTH POINT

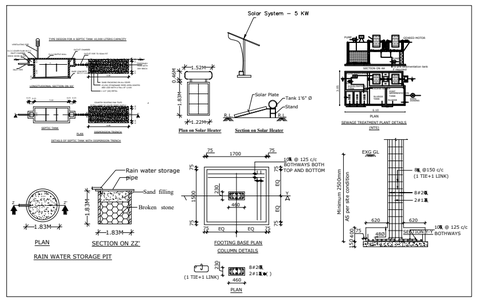


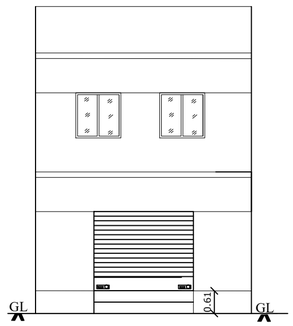

**ELEVATION**

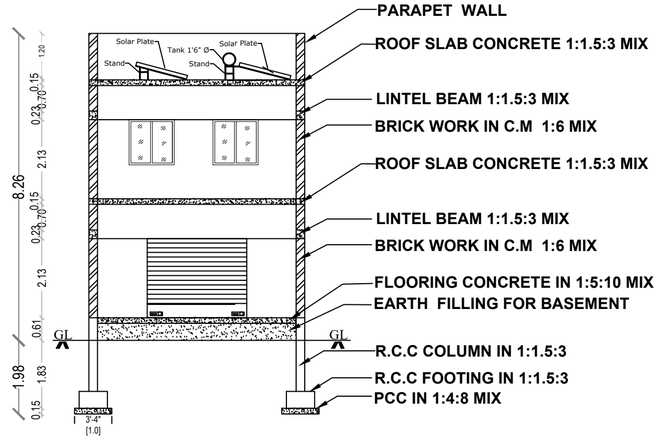



**SECTION ON "AB"**

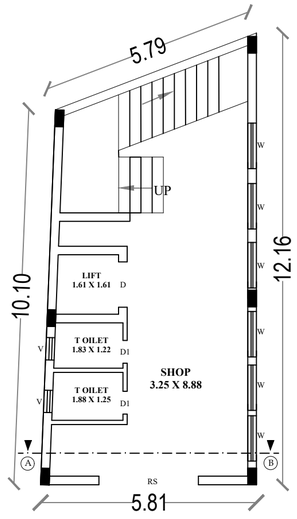



**GROUND FLOOR RCC PLAN**

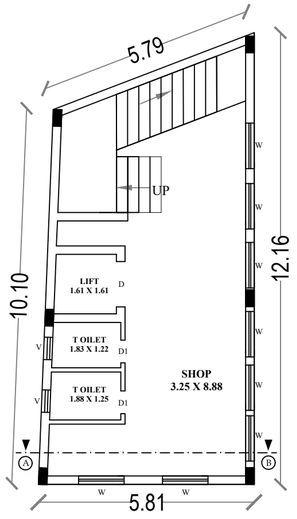


**FIRST FLOOR RCC PLAN**

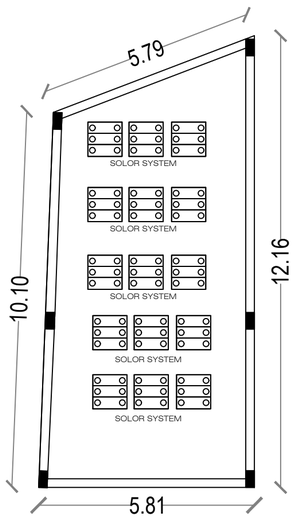


**TERRECE FLOOR RCC PLAN**

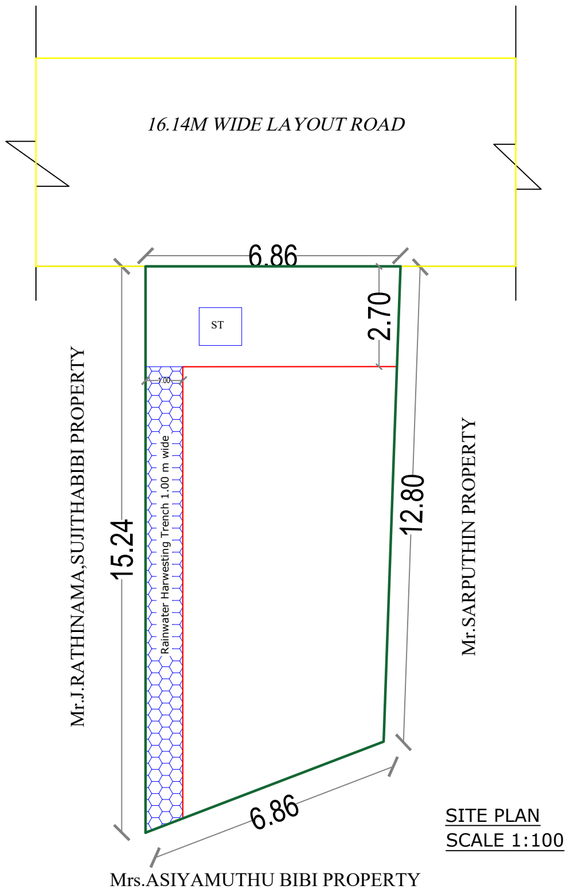


SITE PLAN
SCALE 1:100

**ALL DIMENSIONS ARE IN FEET AND METER SCALE 1:100**

Online Application No.SWP/BPA/0063171/2023

SWP/BUILDING APPROVAL NO.65/2023-24 (14.12.2023)
Date - 14.12.2023 To 14.12.2028

| AREA DETAILS | SQ.FT | SQ.MT |
|---|---|---|
| TOTAL LAND AREA | 1035.00 | 96.18 |
| PLINTH AREA OF THE GF RCC BUILDING | 669.05 | 62.18 |
| FLOORING AREA OF THE GF RCC BUILDING | 564.14 | 52.43 |
| PLINTH AREA OF THE FF RCC BUILDING | 669.05 | 62.18 |
| FLOORING AREA OF THE FF RCC BUILDING | 564.14 | 52.43 |
| AREA OF THE OPEN SPACE | 365.84 | 34.00 |

| JOINERIES | FEET | METRE |
|---|---|---|
| RS ROLLING SHUTTER | 8'9"X10'0" | 2.68X3.05 |
| D DOOR | 4'0"X7'0" | 1.22X2.13 |
| D1 DOOR | 3'0"X7'0" | 0.92X2.13 |
| W WINDOW | 4'0"X4'0" | 1.22X1.22 |

**COLOUR INDEX**

TOTAL LAND -

BUILDING -

ROAD -

RWH & ST -

**APPLICANT**

**ENGINEER**

Er.S.GOPALAKRISHNAN.,B.E.,M.E.,(Str)., AMIE.,CE(I).,FIV.,MISTE., REGISTERED ENGINEER (RE), REG. NO: RDO SALEM/RE-I/3008/2019, (VALID UPTO 31.03.2024), GK PLANNERS, 206, KANJIKOVIL ROAD, PERUNDURAI - 638 052.

**gk planners,pri**
**97509-66826**

Signature Not Verified
Signed by: Executive Officer
Location: Erode
Date:2023.12.14 15:41:31