

PLAN SHOWING THE PROPOSED CONSTRUCTION OF GROUND FLOOR RCC ROOF RESIDENTIAL BUILDING IN OLD S.F.NO:605,606,607/1, NEW R.S.F.NO:372/1, 372/1A, 372/1A1A, 372/1A1A1,373/2A1,373/2A1A, 373/2A2A1 AT SITE NO:13, DTCP APPROVAL NO ம.வ./ம (தே)எண்:83/2015, VASANTHAM PARK-III, SEELAMPATTI ,WARD NO:02, KARUMADICHELLIPALAYAM VILLAGE & TOWN PANCHAYAT, PERUNDURAI TALUK, ERODE DISTRICT.


APPLICANT NAME:
Mrs.S.NIRMALA,
(AADHAR NO: 837697892287)
W/o.Mr.R.SIVARAMAN,.

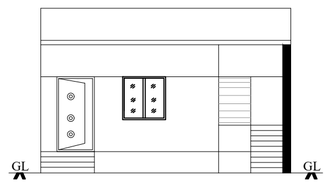


ELEVATION

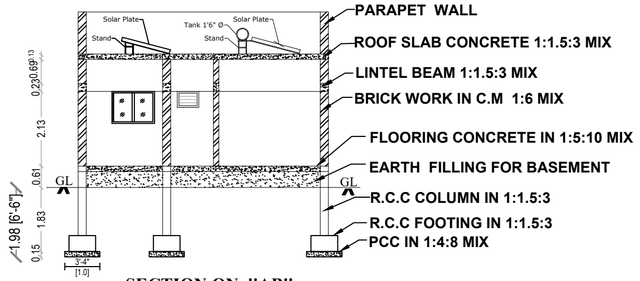


SECTION ON "AB"

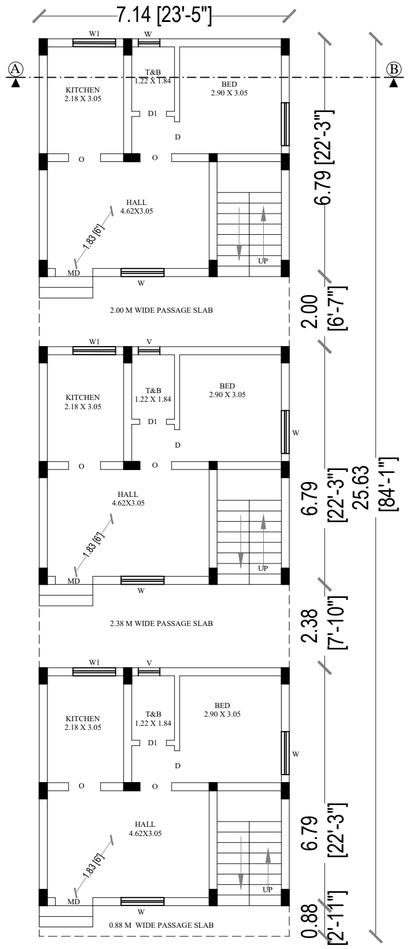

GROUND FLOOR RCC PLAN

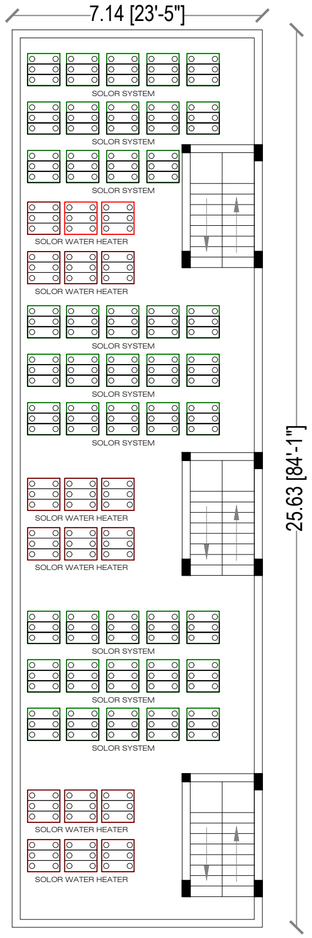


TERRACE FLOOR PLAN

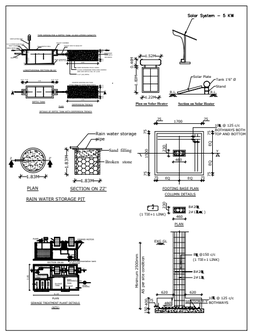

Signature Not Verified
Signed by Executive Officer
Location:Erode
Date:2024.01.02 11:50:03

ALL DIMENSIONS ARE IN FEET AND METER **SCALE 1:100**

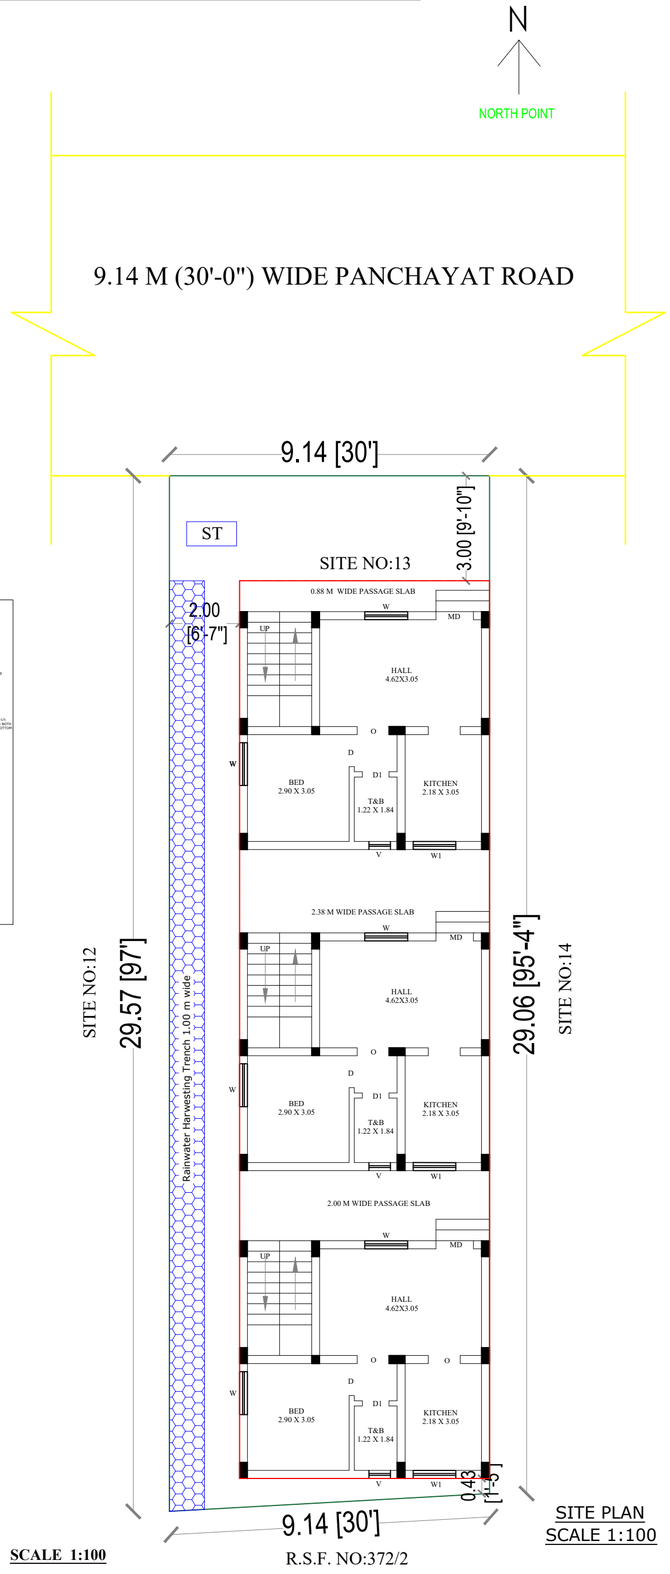

SITE PLAN
SCALE 1:100

OFFICE USE:

SHEET NO: 1 / 1

Online Application No.SWP/BPA/079544/2023

SWP/BUILDING APPROVAL NO.52/2023-24 (29.12.2023)
Date - 29.12.2023 To 29.12.2028

AREA DETAILS	SQ.FT	SQ.MT
TOTAL LAND AREA	2885.00	268.12
PLINTH AREA OF THE GF RCC BUILDING	1969.08	183.00
FLOORING AREA OF THE GF RCC BUILDING	1098.81	102.12
AREA OF THE OPEN SPACE	915.89	85.12

JOINERIES	FEET	METRE
MD MAINDOOR	3'6"X7'0"	1.06X2.13
D & O DOOR & OPEN	3'0"X7'0"	0.91X2.13
W WINDOW	4'0"X4'0"	1.22X1.22
W1 WINDOW	4'0"X3'0"	1.22X0.91
D1 DOOR	2'6"X7'0"	0.76X2.13
V VENTILATER	2'0"X1'6"	0.60X0.45

COLOUR INDEX

TOTAL LAND -
BUILDING -
ROAD -
RWH & ST -

APPLICANT

ENGINEER

Er.S.GOPALAKRISHNAN.,B.E.,M.E.,(Str).,
AMIE.,CE(I).,FIV.,MISTE.,
REGISTERED ENGINEER (RE).
REG. NO: RDB SALEMIRE-I/009/2019, (VALID UPTO 31.03.2024).
GK PLANNERS, 206, KANJIKOVIL ROAD,
PERUNDURAI - 638 052.

gk planners,pri
97509-66826