

PLAN SHOWING THE PROPOSED CONSTRUCTION OF GROUND & FIRST FLOOR RCC ROOF RESIDENTIAL BUILDING IN OLD S.F.NO: 8, R.S.F.NO: 482/4,NEW R.S.F.NO:482/4B,PATTA NO :6207, AT KALIYAMPUDHUR WARD NO:01, PERUNDURAI TOWN PANCHAYAT, PERUNDURAI TALUK, ERODE DISTRICT.


LAND DTCP APPROVAL NO:SWP/DTCP/ERODE/LAYOUT APPROVAL NO:282/2023

APPLICANT NAME:
Mrs.SASIKALA(AADHAR NO: 6445 4797 0996).,
W/o.Mr.JEGANATHAN.,

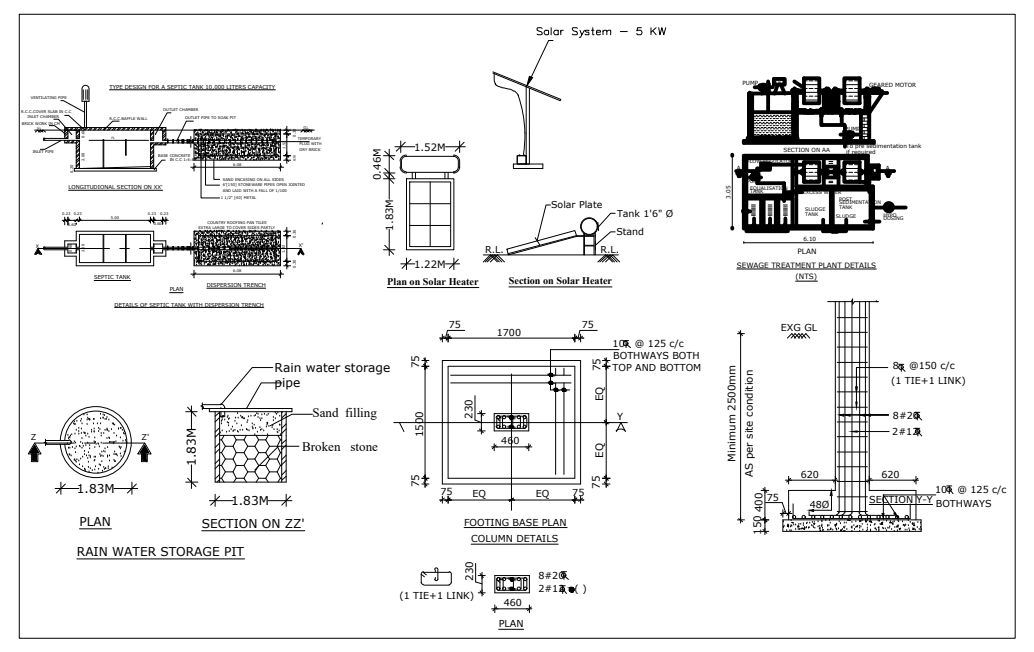


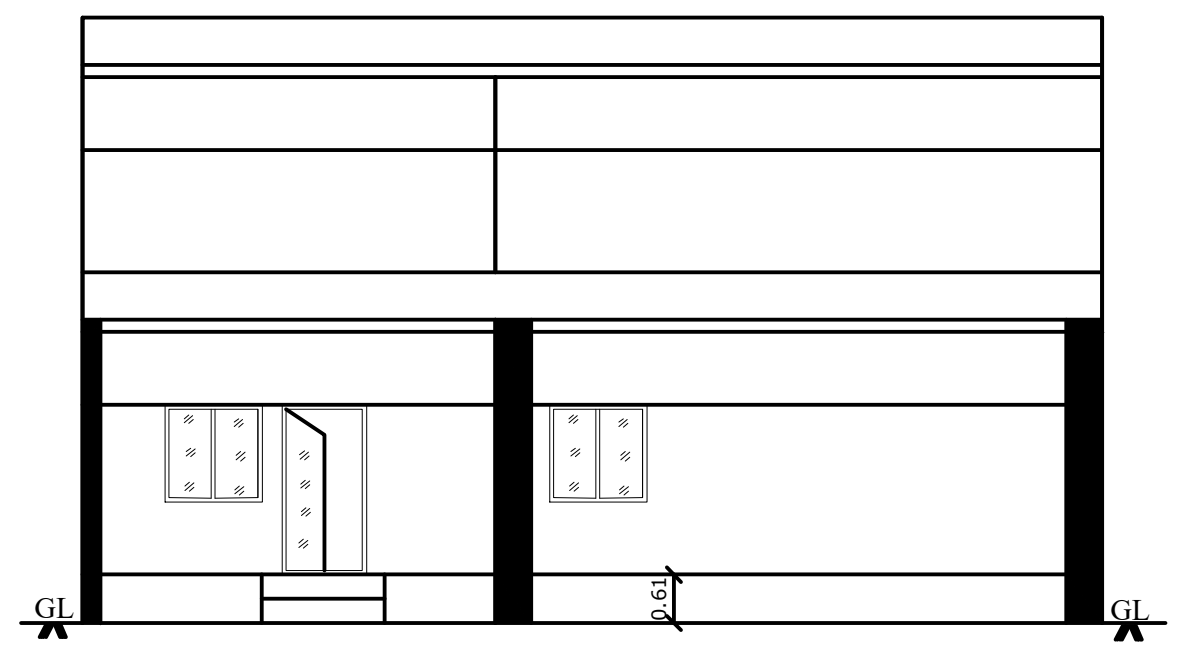


ELEVATION

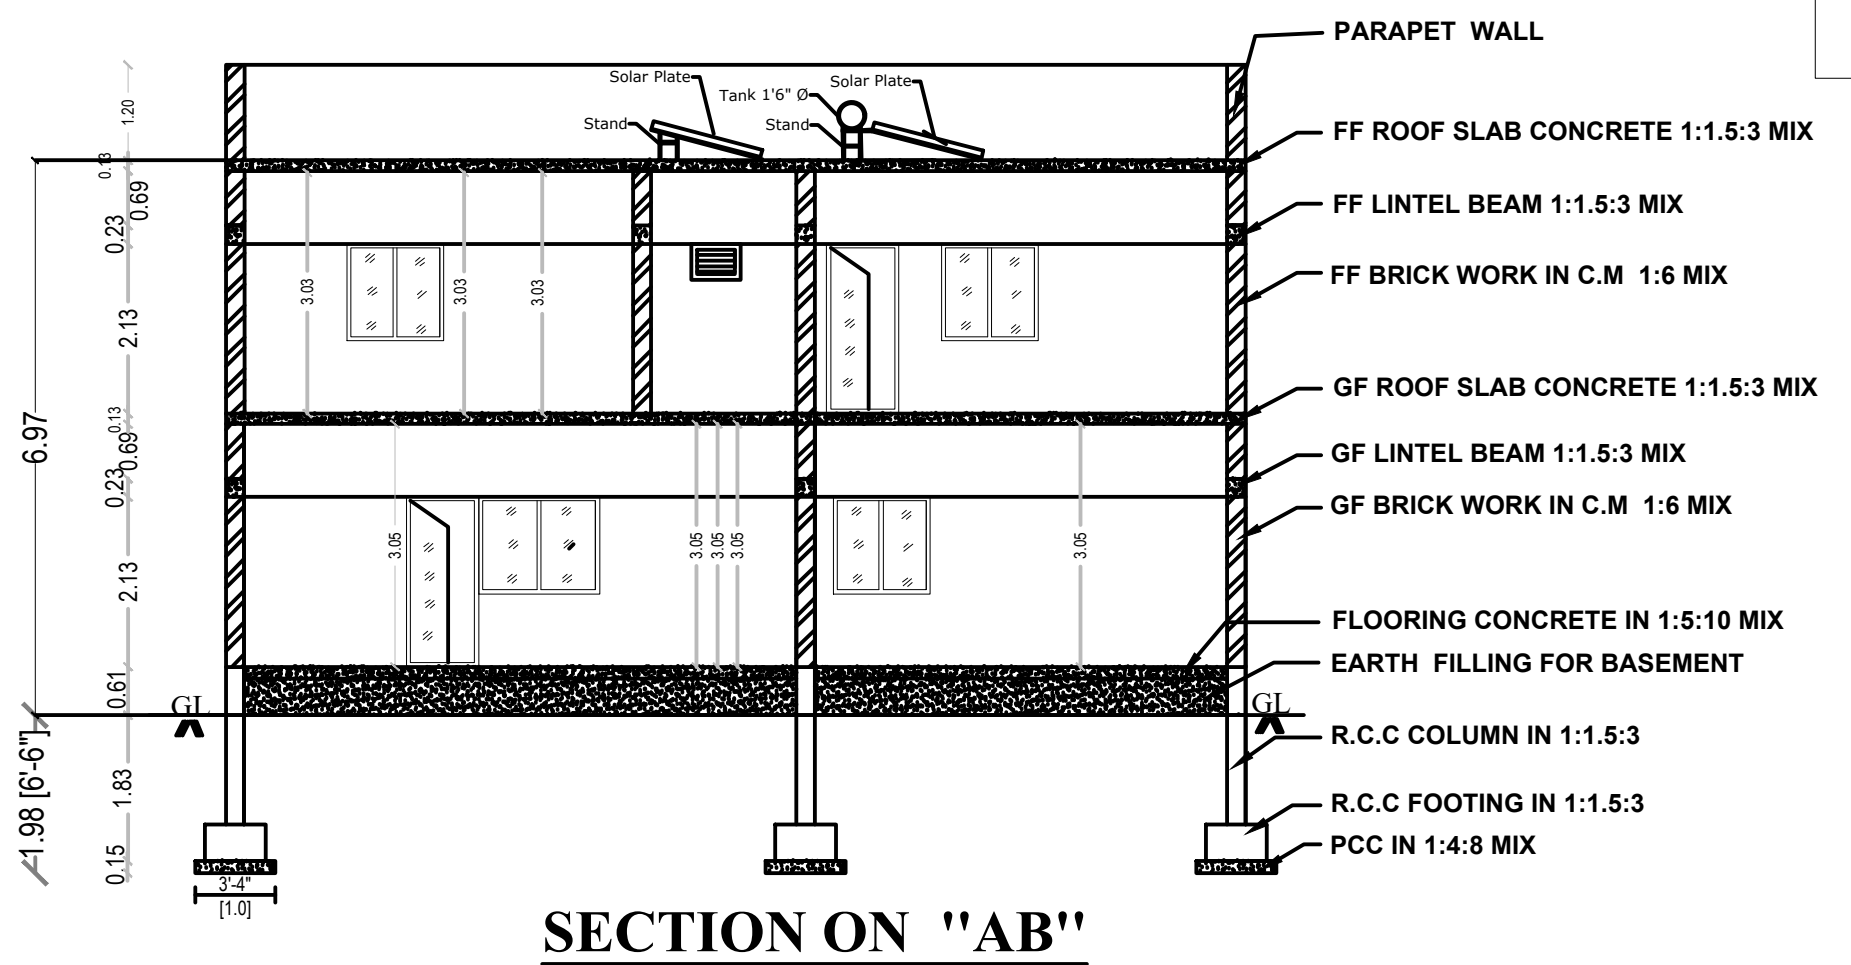


SECTION ON "AB"

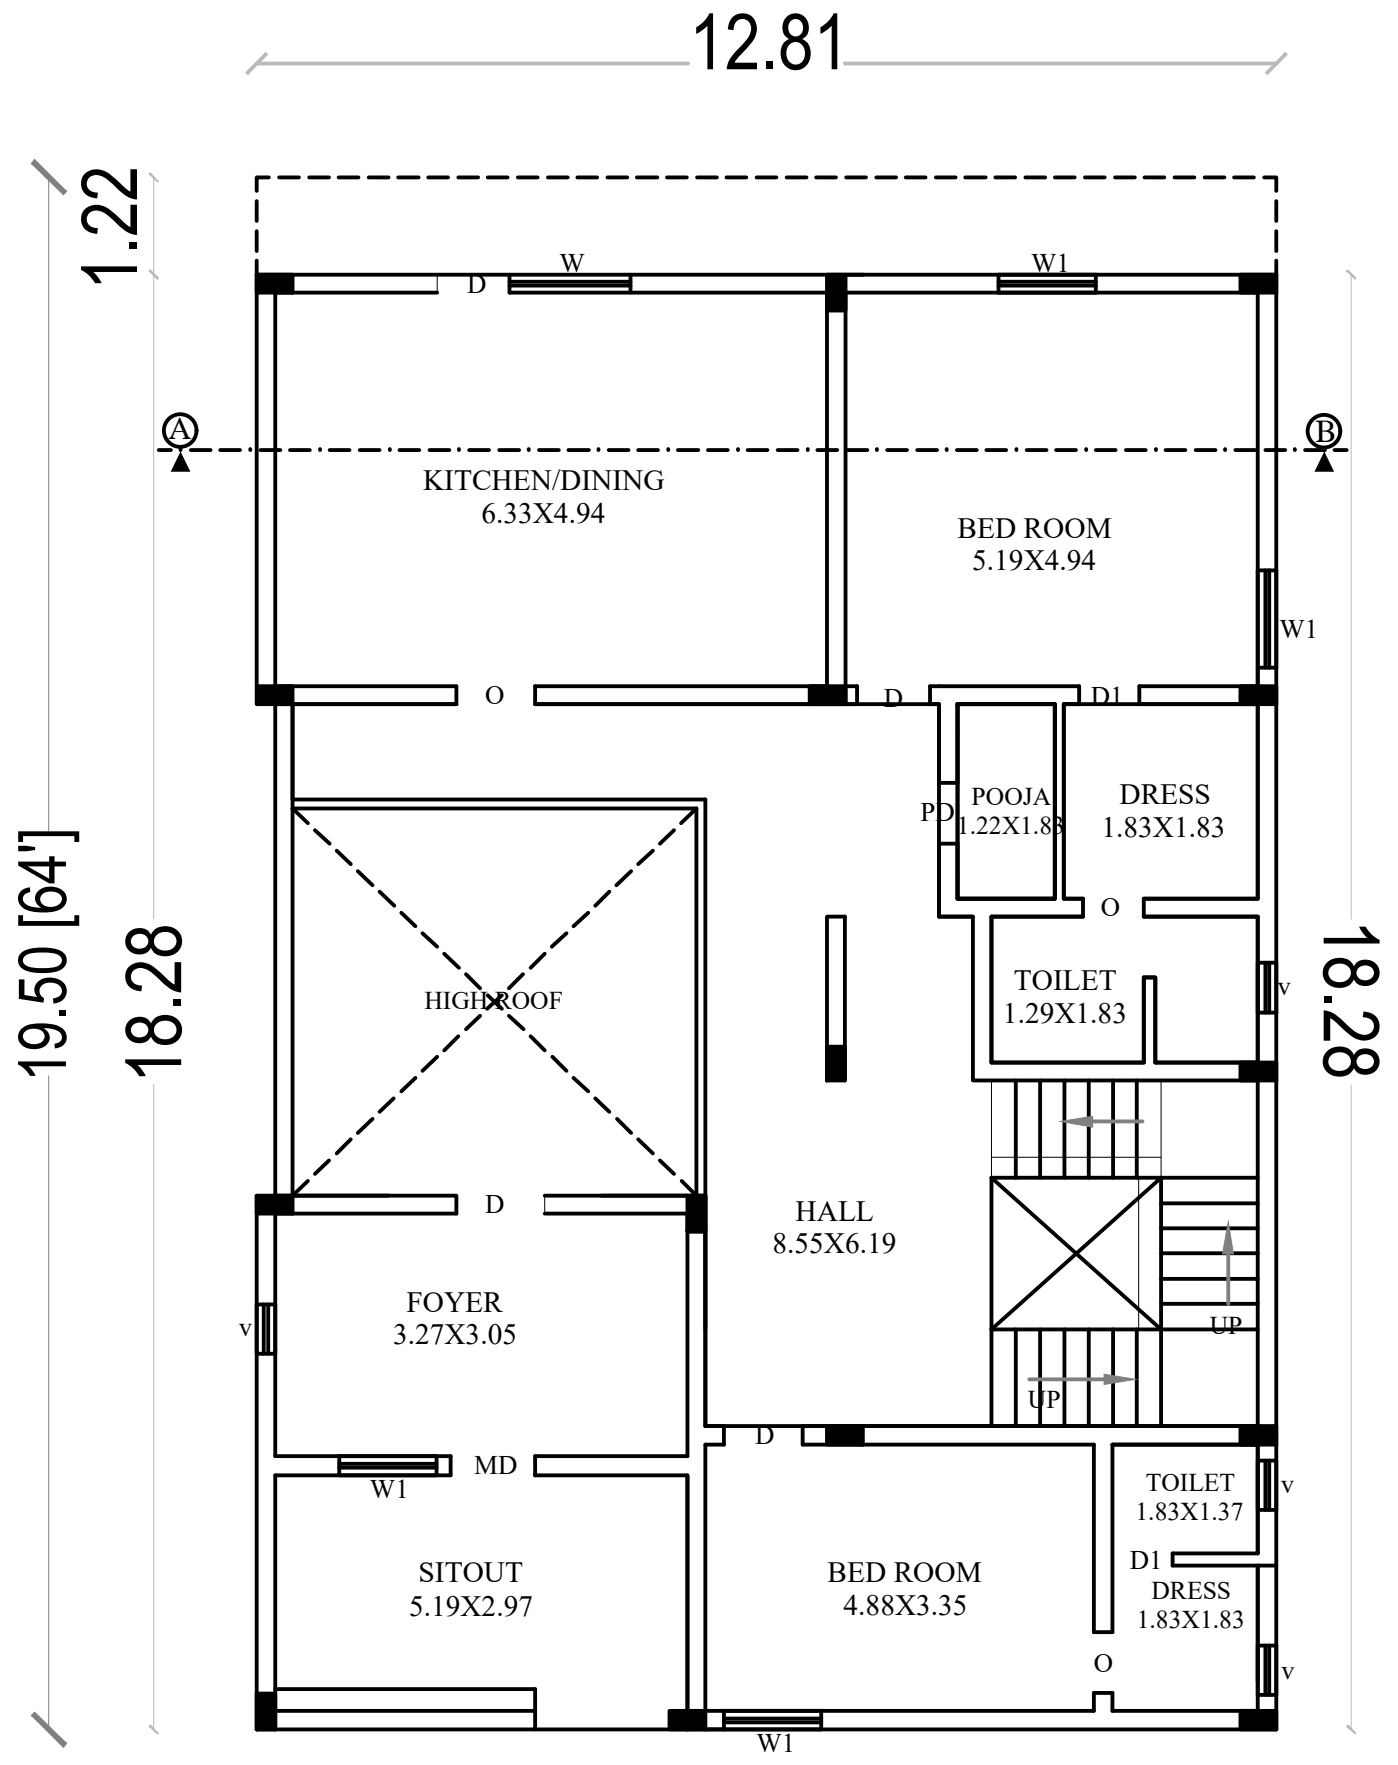

GROUND FLOOR RCC PLAN

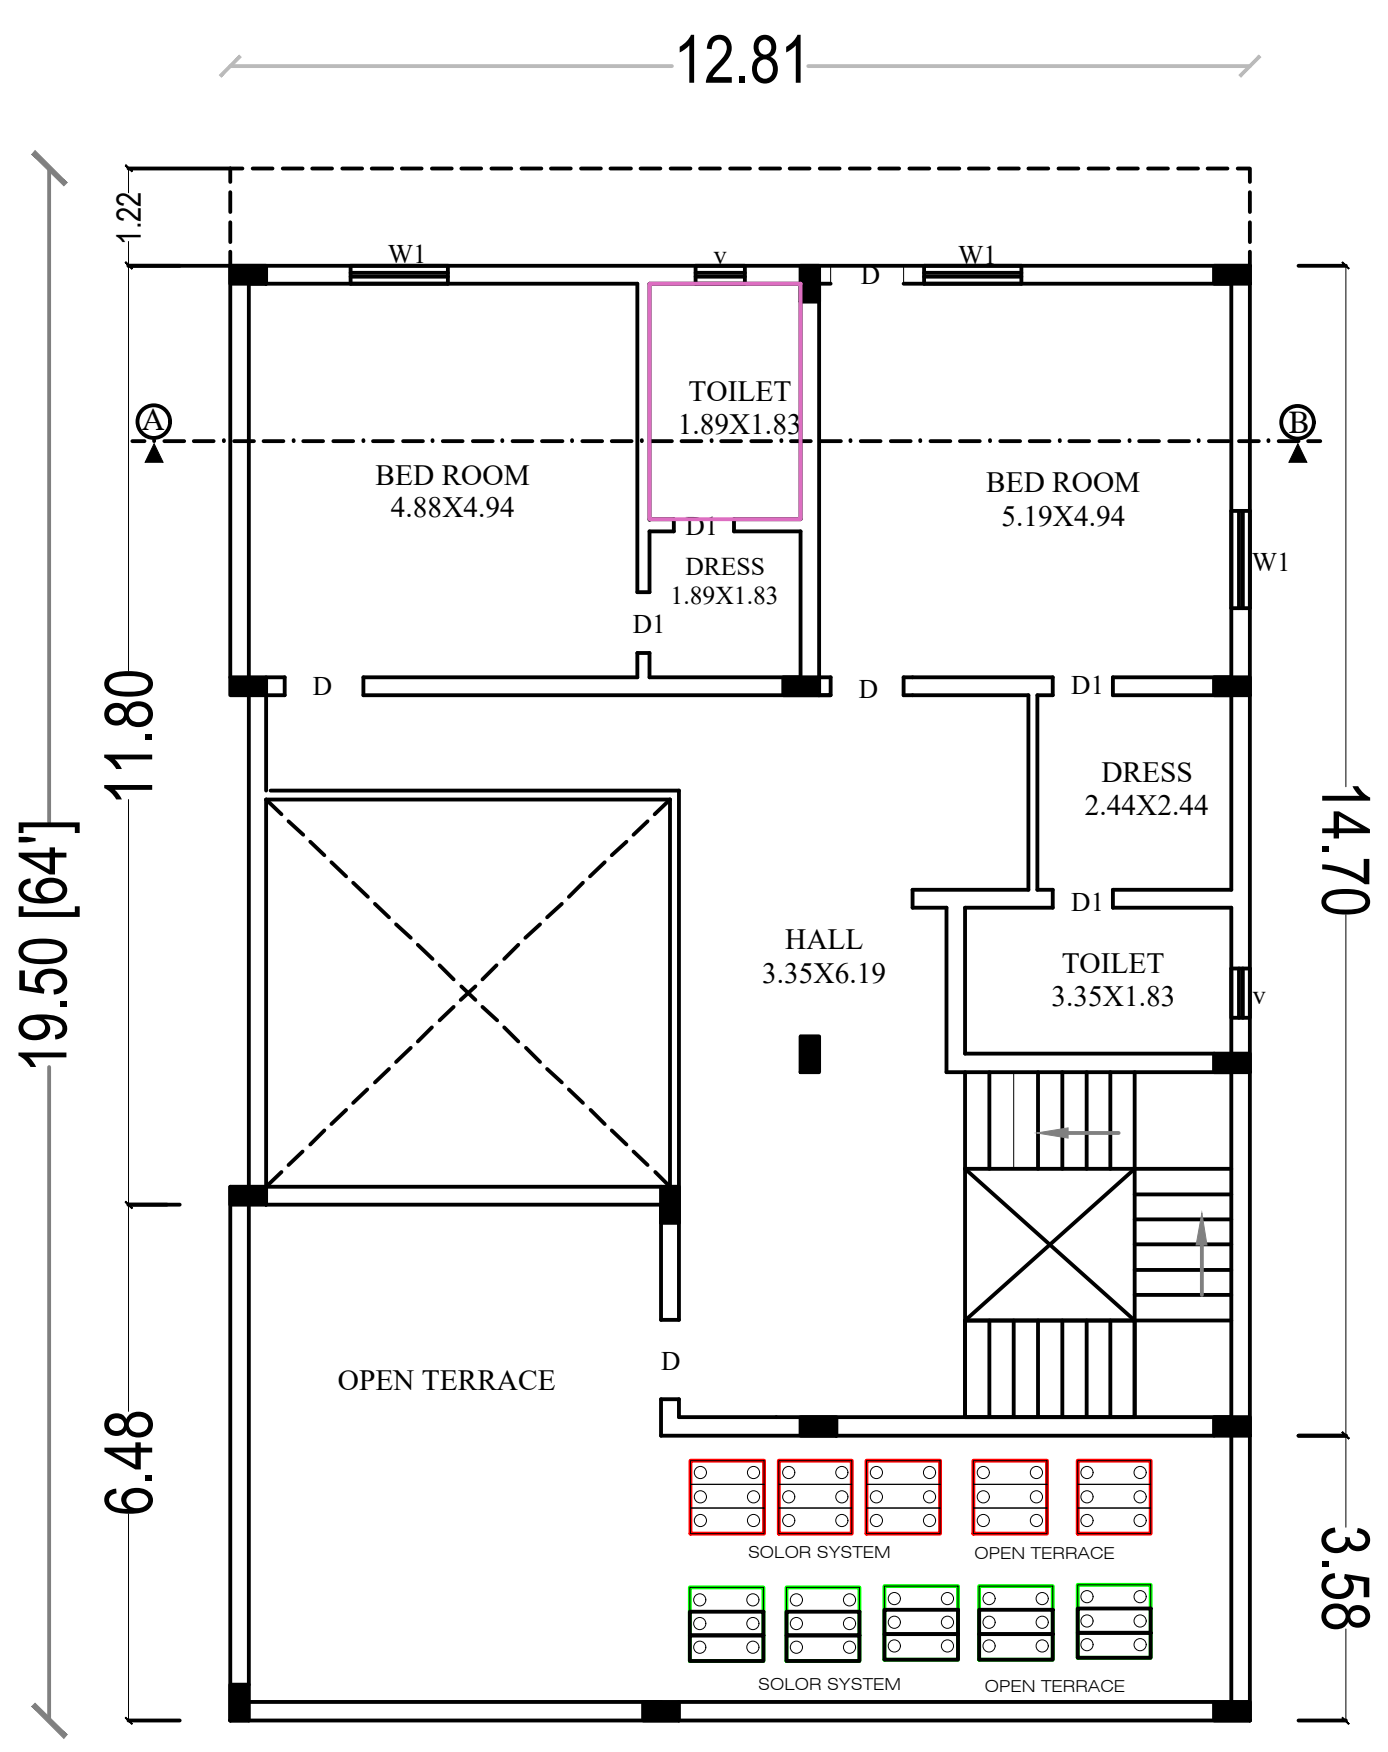


FIRST FLOOR RCC PLAN

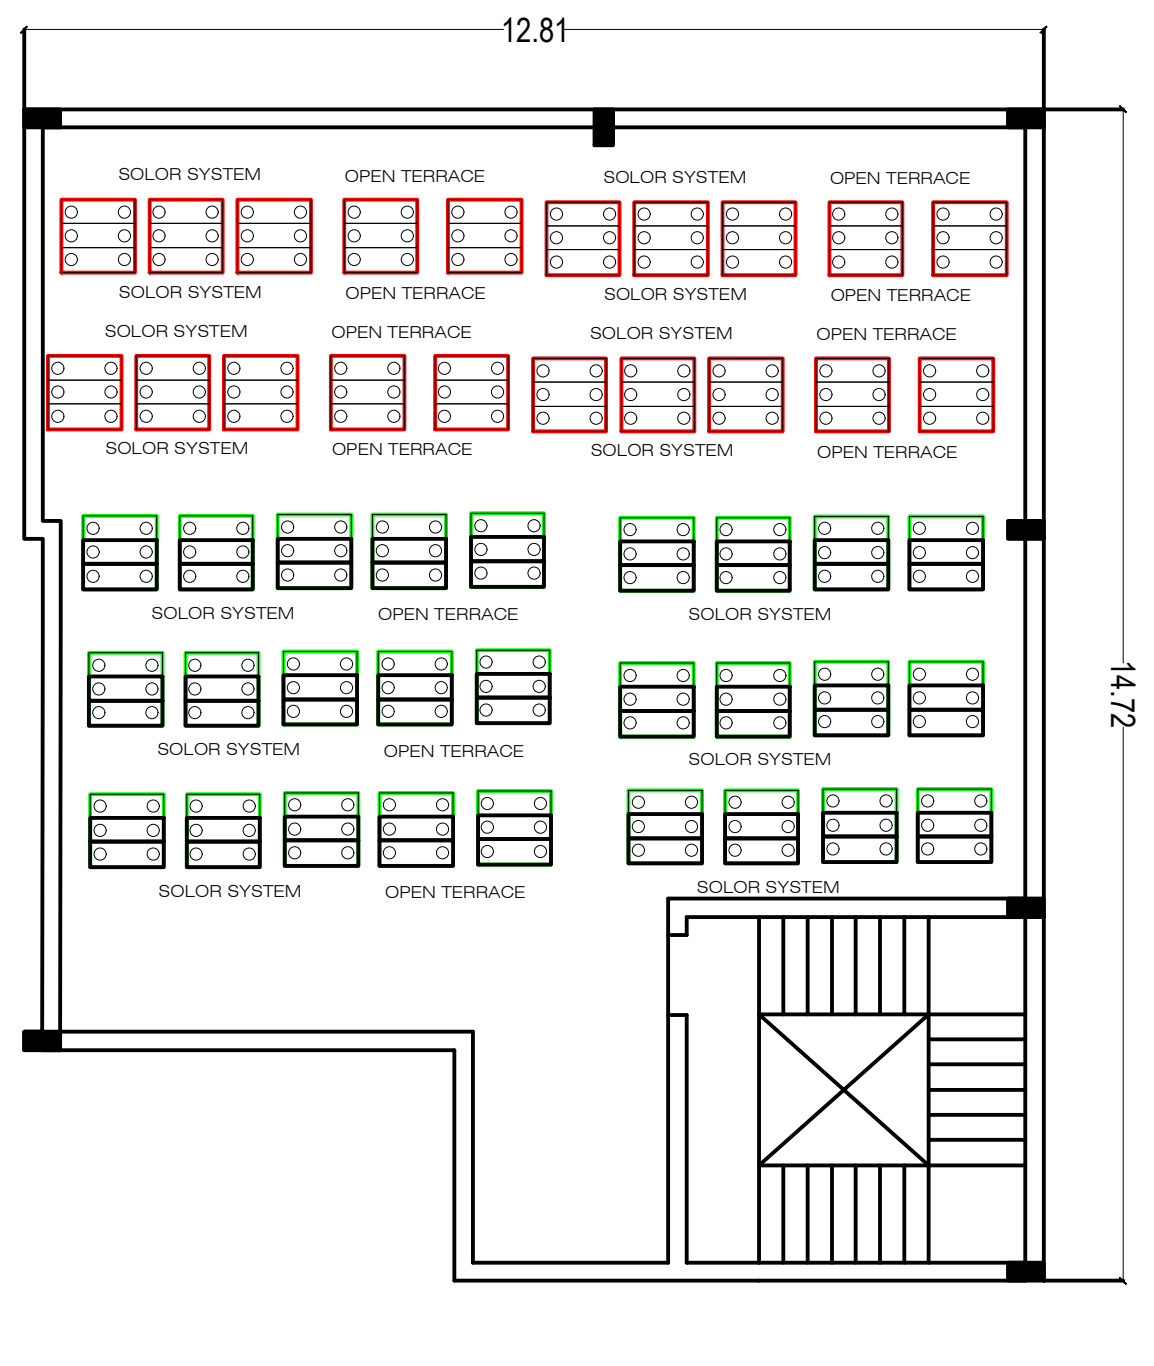

TERRECE FLOOR RCC PLAN

ALL DIMENSIONS ARE IN FEET AND METER SCALE 1:100

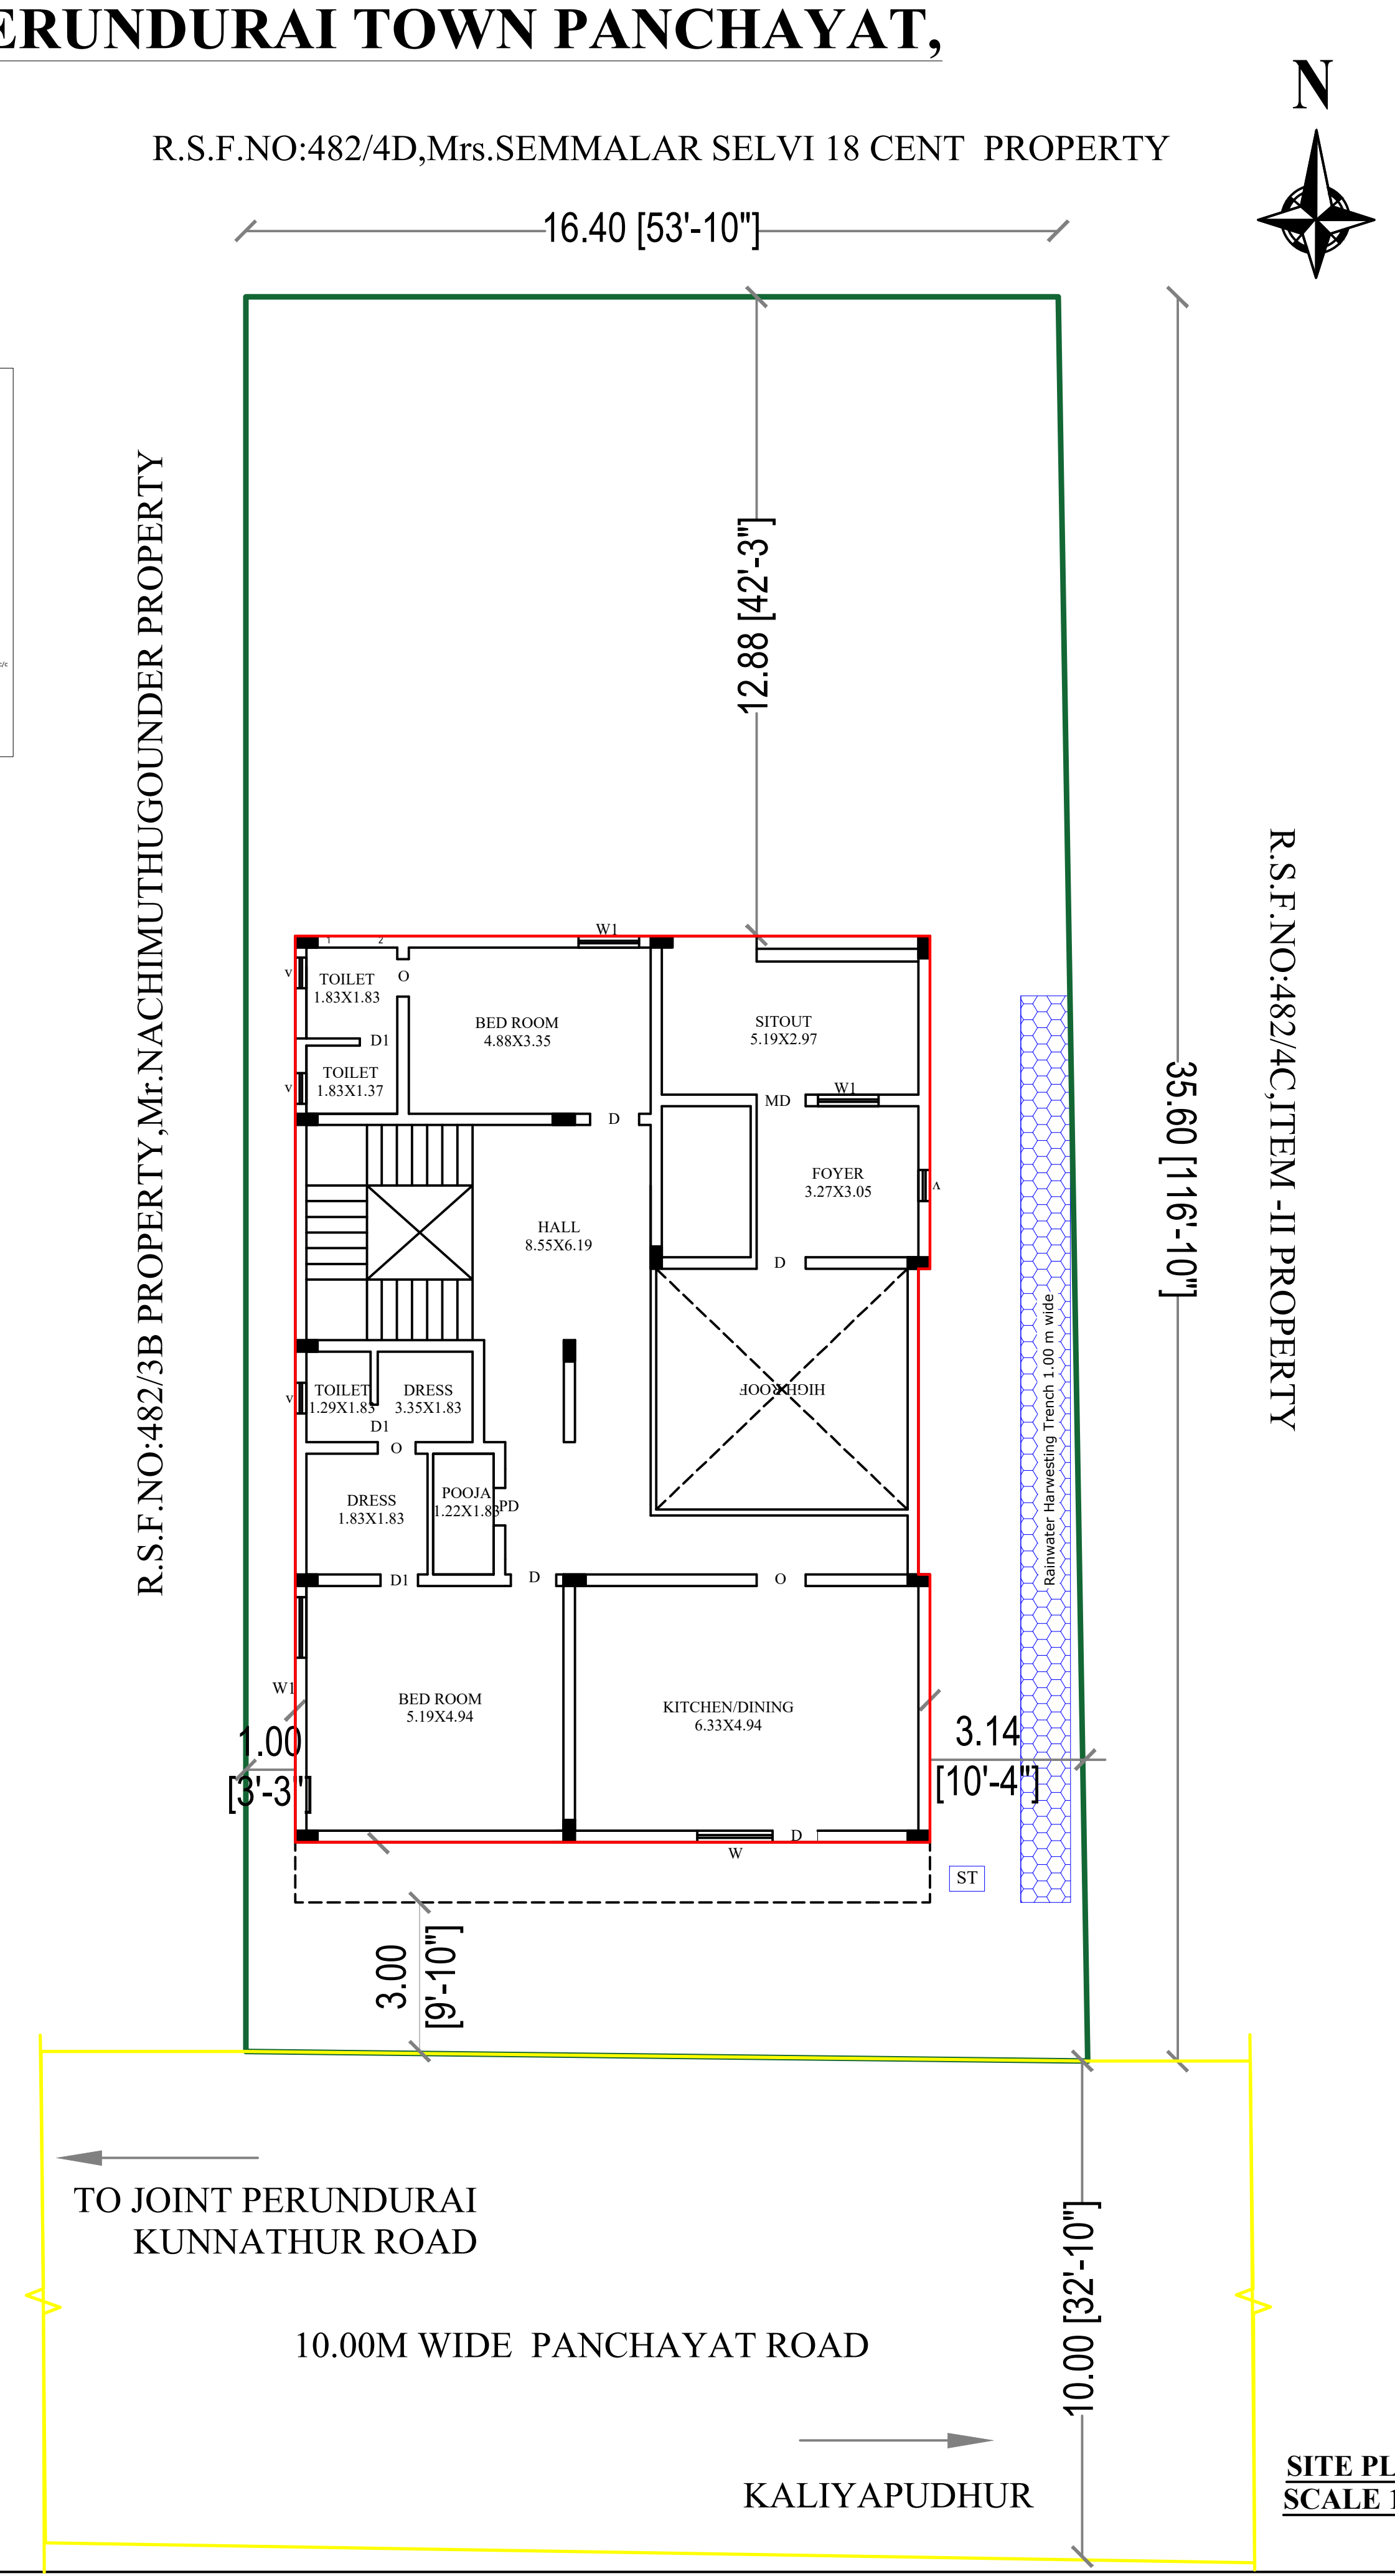

SITE PLAN SCALE 1:100

Online Application No.SWP/BPA/0101792/2024
SWP/BUILDING APPROVAL NO.75/2023-24 (06.02.2024)
Date - 06.02.2024 To 06.02.2029

AREA DETAILS	SQ.FT	SQ.MT
TOTAL LAND AREA (14.61 CENT)	6372.28	592.00
PLINTH AREA OF THE GF RCC BUILDING	2673.56	248.38
FLOORING AREA OF THE GF RCC BUILDING	2026.10	188.23
PLINTH AREA OF THE FF RCC BUILDING	2011.03	186.83
FLOORING AREA OF THE FF RCC BUILDING	1639.78	152.34
AREA OF THE OPEN SPACE	3698.72	343.62

JOINERIES	FEET	METRE
MD MAINDOOR	3'6"X7'0"	1.06X2.13
D & O DOOR & OPEN	3'0"X7'0"	0.91X2.13
W WINDOW	4'0"X4'0"	1.22X1.22
W1 WINDOW	5'0"X4'0"	1.52X1.22
D1 DOOR	2'6"X7'0"	0.75X2.13
V VENTILATER	2'0"X1'6"	0.60X0.45

COLOUR INDEX

TOTAL LAND - (green)
BUILDING - (red)
ROAD - (yellow)
RWH - (blue)

APPLICANT	ENGINEER
J. Sasi (signature)	Er.S.GOPALAKRISHNAN.,B.E.,M.E.,(Str)., AMIE.,CE(I).,FIV.,MISTE., REGISTERED ENGINEER (RE), REG. NO: RDD SALEM/RE-I/008/2019, (VALID UPTO 31.03.2024), GK PLANNERS, 206, KANJIKOVIL ROAD, PERUNDURAI - 638 052.

gk planners,pri
97509-66826

Signature Not Verified
Signed by: Executive Officer
Location:Erode
Date:2024.02.06 16:58:49