PLAN SHOWING THE DEMOLISHED & PROPOSED CONSTRUCTION OF GROUND AND FIRST FLOOR RCC ROOF RESIDENTIAL BUILDING IN

OLD S.F.NO:501, OLD RSF NO: 633/3,4, NEW R.S.F NO:633/4E2, AT PANDIYAN STREET, WARD NO: 05, KARUMADICHELLIPALAYAM TOWN PANCHAYAT, PERUNDURAI TALUK, ERODE DISTRICT.


DEMOLISHED MANGALORE TILE BUILDING DOOR NO : 136/15/7SR-3 ASS NO: 10600.

APPLICANT NAME:


Mrs.J.SANTHIYA,

W/O,Mr.S.GOPALAKRISHNAN,


AADHAR NO: 2763 7980 3811

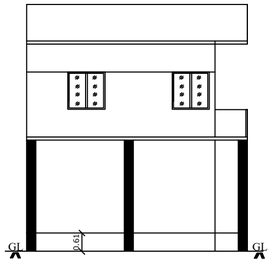


ELEVATION

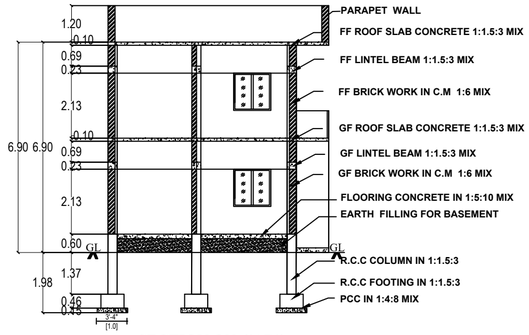


SECTION ON "AB"

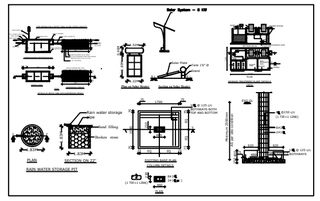


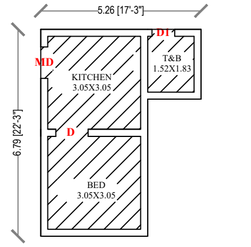


DEMOLISHED GROUND FLOOR MANGALORE TILE PLAN

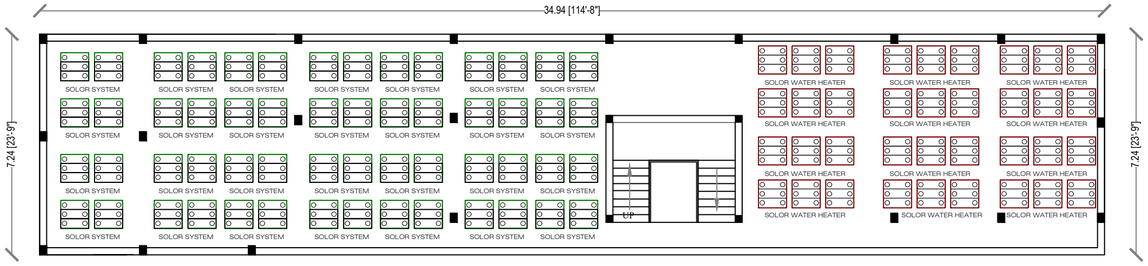

TERRACE FLOOR PLAN

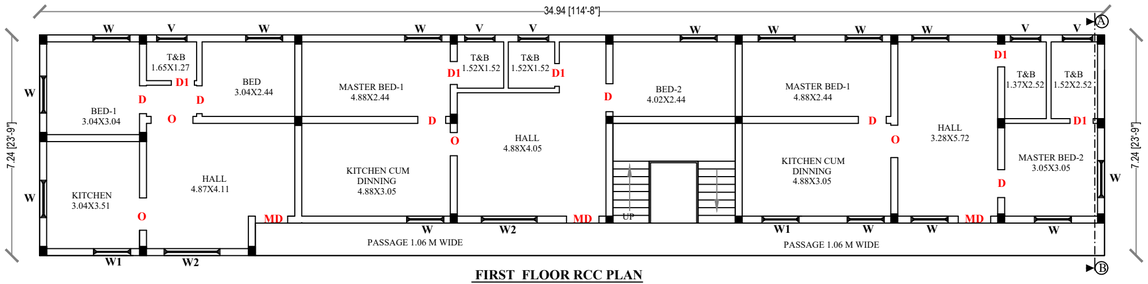


FIRST FLOOR RCC PLAN

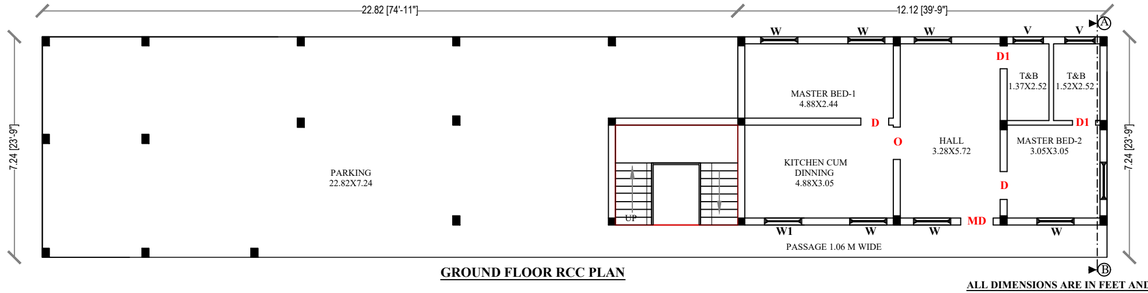

GROUND FLOOR RCC PLAN

ALL DIMENSIONS ARE IN FEET AND METER SCALE 1:100

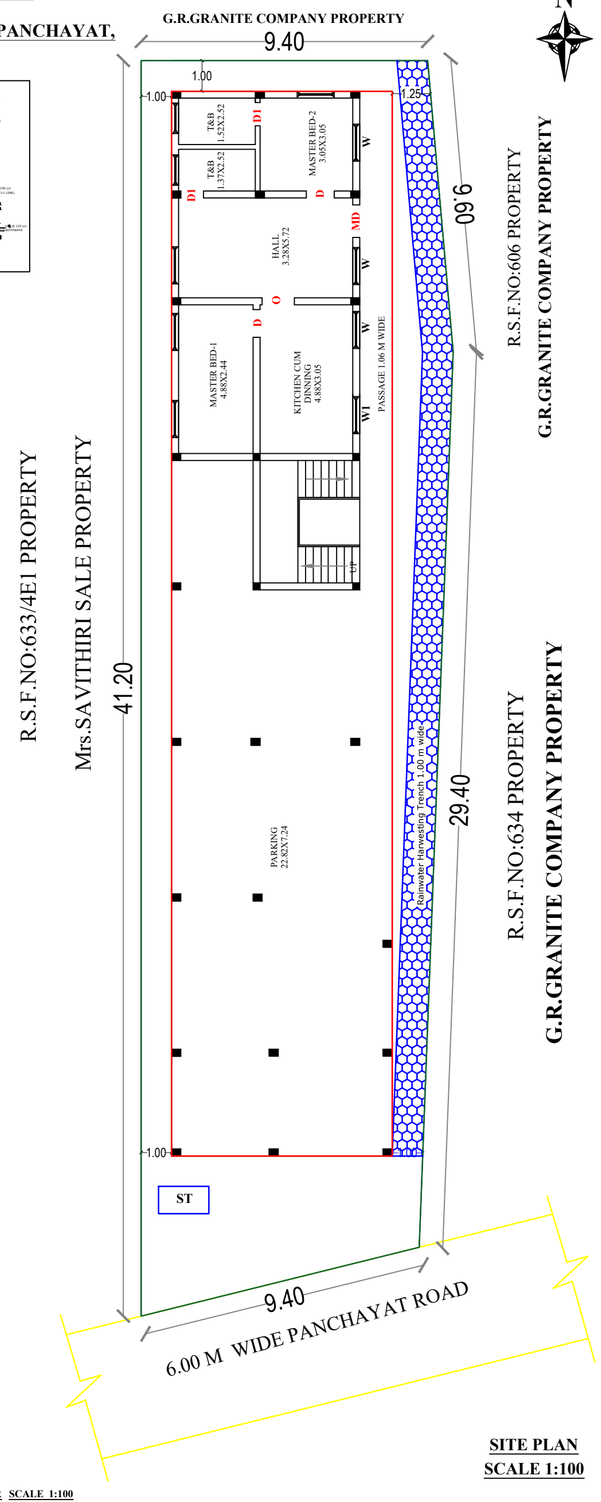

SITE PLAN
SCALE 1:100

OFFICE USE:

SHEET NO: 1 / 1

Online Application No.SWP/BPA/0109050/2024

SWP/BUILDING APPROVAL NO.56/2023-24 (06.02.2024)
Date - 06.02.2024 To 06.02.2029

AREA DETAILS	SQ.FT	SQ.MT
TOTAL LAND AREA	4036.50	375.00
PLINTH AREA OF THE GF RCC BUILDING	805.57	74.84
FLOORING AREA OF THE GF RCC BUILDING	678.45	63.03
AREA OF THE GF RCC PARKING & STAIRCASE	1917.50	178.14
PLINTH AREA OF THE FF RCC BUILDING	2262.05	210.15
FLOORING AREA OF THE FF RCC BUILDING	1915.56	177.96
AREA OF THE FF RCC PASSAGE & STAIRCASE	461.02	42.83
DEMOLISHED GF MANGALORE TILE BUILDING AREA	299.66	27.84
AREA OF THE OPEN SPACE	1313.42	122.02

JOINERIES	FEET	METRE
MD MAINDOOR	3'6"X7'0"	1.06X2.13
D & O DOOR & OPEN	3'0"X7'0"	0.91X2.13
W1 WINDOW	4'0"X3'0"	1.22X0.91
W WINDOW	4'0"X4'0"	1.22X1.22
W2 WINDOW	6'0"X4'0"	1.83X1.22
D1 DOOR	2'6"X7'0"	0.75X2.13
V VENTILATER	2'0"X1'6"	0.60X0.45

COLOUR INDEX

TOTAL LAND -
BUILDING -
ROAD -
RWH & ST -

APPLICANT

Mrs.J.SANTHIYA,
AADHAR NO: 2763 7980 3811

ENGINEER

Er.S.GOPALAKRISHNAN.,B.E.,M.E.,(Str).,
AMIE.,CE(I).,FIV.,MISTE.,
REGISTERED ENGINEER (RE),
REG. NO: RDD SALEM/RE-I/008/2019, (VALID UPTO 31.03.2024),
GK PLANNERS, 206, KANJIKOVIL ROAD,
PERUNDURAI - 638 052.

gk planners,pri
97509-66826

Signature Not Verified
Signed by Executive Officer
Location:Erode
Date:2024.02.06 15:37:07