
PLAN SHOWING THE PROPOSED CONSRUCTION OF GROUND & FIRST FLOOR RCC ROOF RESIDENTIAL BUILDING IN R.S.F.NO:955/1A1A1, AT SITE NO:189,190, SENTHUR GARDEN, R.S.ROAD, WARD NO:15, DTCP APPROVAL NO: ம.வ/ந.ஊ.இ.எண்: 58/2021, PERUNDURAI TOWN PANCHAYAT, PERUNDURAI TALUK, ERODE DISTRICT.

APPLICANT NAME:


Mr.R.BALASUBRAMANIAM, S/o.Mr.RANGASAMY.,

(AADHAAR NO:6618 5587 4005)

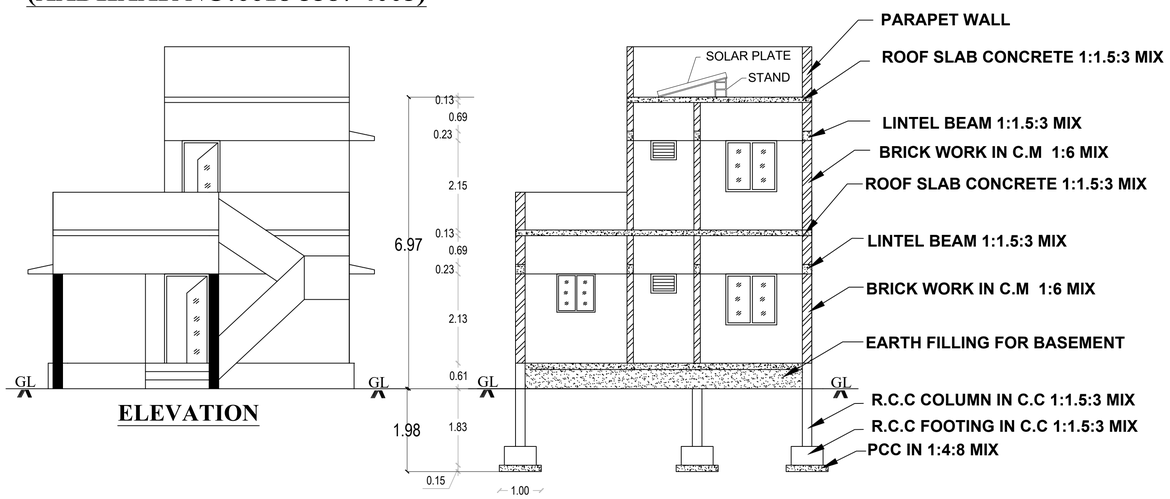


ELEVATION

SECTION ON 'AB'

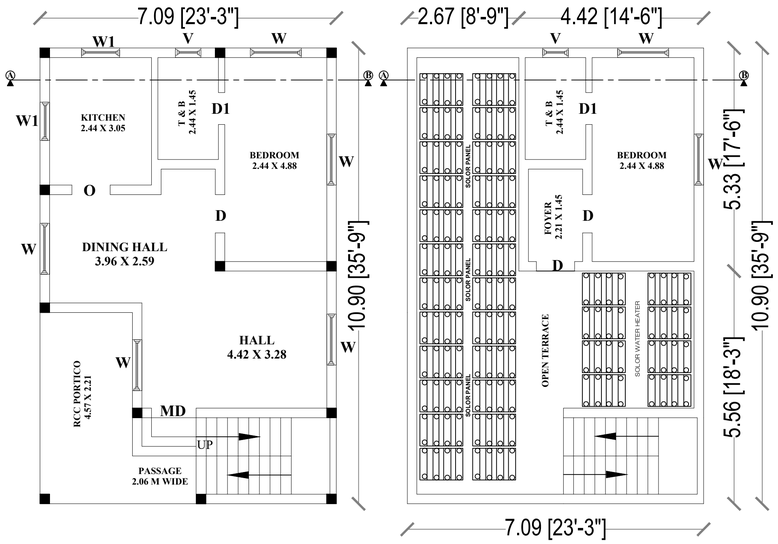


GROUND FLOOR RCC PLAN

FIRST FLOOR RCC PLAN

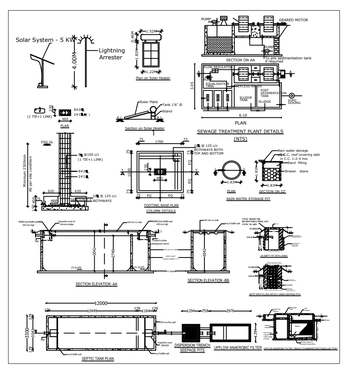

ALL DIMENSIONS ARE IN FEET AND METER
SCALE:1-100

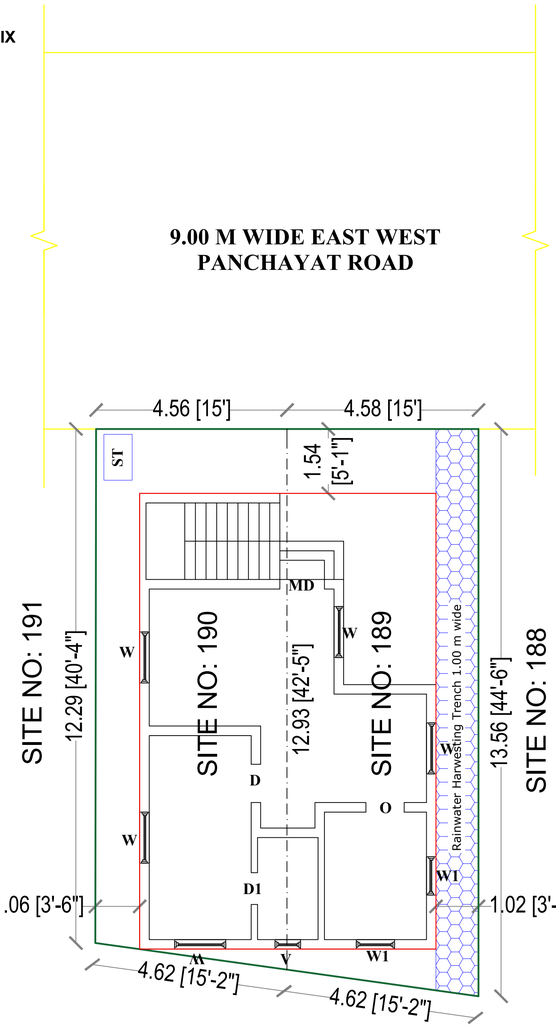

R.S.F. NO: 956

SITE PLAN
(SCALE 1:100)

OFFICE USE:

SHEET NO: 1 / 1

Online Application No.SWP/BPA/110513/2024

SWP/BUILDING APPROVAL NO.81/2023-24 (09.02.2024)

Date - 09.02.2024 To 09.02.2029

AREA DETAILS	SQ.FT	SQ.MT
TOTAL LAND AREA (652 + 620)	1272.00	118.17
PLINTH AREA OF THE GF RCC BUILDING	831.19	77.22
FLOORING AREA OF THE GF RCC BUILDING	525.71	48.84
PLINTH AREA OF THE FF RCC BUILDING	253.70	23.57
FLOORING AREA OF THE FF RCC BUILDING	202.58	18.82
AREA OF THE OPEN SPACE	440.79	40.95

JOINERIES	FEET	METRE
MD MAINDOOR	3'6"X7'0"	1.06X2.13
D/O DOOR/OPEN	3'0"X7'0"	0.91X2.13
W WINDOW	4'0"X4'0"	1.21X1.21
W1 WINDOW	3'0"X3'0"	0.30X0.91
D1 PLASTIC DOOR	2'6"X7'0"	0.76X2.13
V VENTILATOR	2'0"X1'6"	0.60X0.45

COLOUR INDEX

TOTAL LAND -

BUILDING -

ROAD -

RWH/ST -

APPLICANT

Mr.R.BALASUBRAMANIAM, S/o.Mr.RANGASAMY.,
(AADHAAR NO:6618 5587 4005)

ENGINEER

Er.S.GOPALAKRISHNAN.,B.E.,M.E.,(Str).,
AMIE.,CE(I).,FIV.,MISTE.,
REGISTERED ENGINEER (RE),
REG. NO: ROD SALEM/RE-1/008/2019, [VALID UPTO 31.03.2024],
GK PLANNERS, 206, KANJIKOVIL ROAD,
PERUNDURAI - 638 052.

gk planners,pri
97509-66826

Signature Not Verified
Signed by: Executive Officer
Location:Erode
Date:2024.02.09 17:33:08