

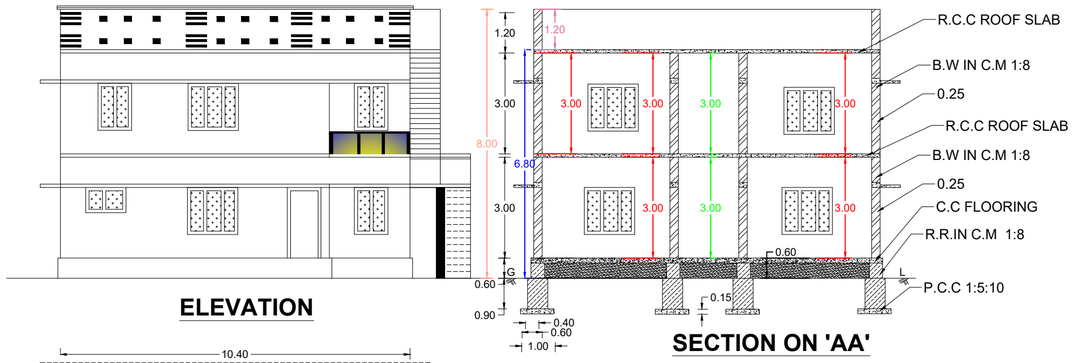


ELEVATION

SECTION ON 'AA'

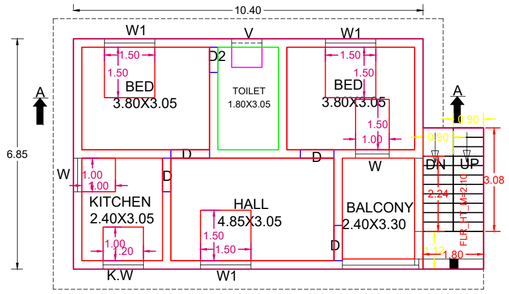


F.F.PLAN

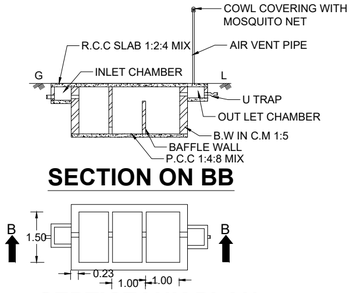


SECTION ON BB


SEPTICTANK PLAN

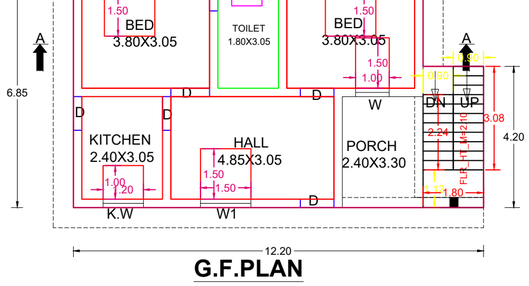


G.F.PLAN

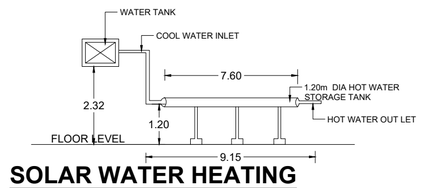


SOLAR WATER HEATING SYSTEM(S.W.H.S. DETAILS)

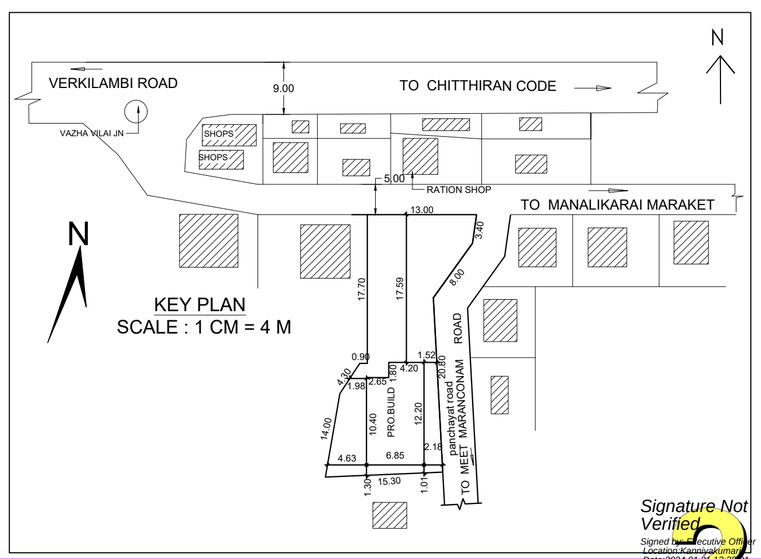


KEY PLAN
SCALE : 1 CM = 4 M

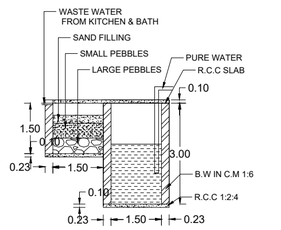


WASTE WATER RECYCLING SYSTEM

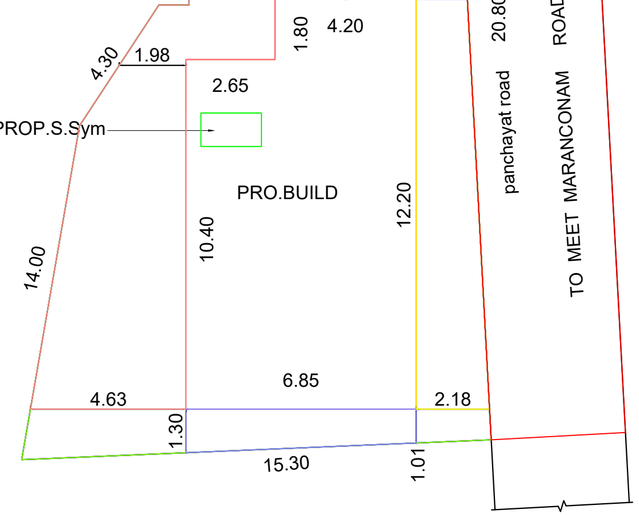

SITE PLAN
SCALE : 1:100

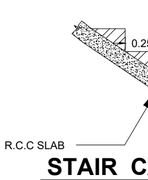


STAIR CASE SECTION

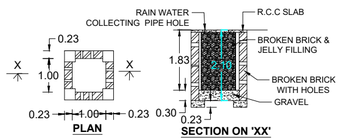


RAIN WATER HARVEST WELL


RWH_CAPACITY_L=5000LTRS

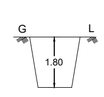

TRIAL-PIT

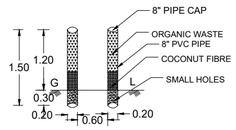

PIPE COMPOST PIT

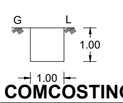

HOME COMCOSTING-PIT

Signature Not Verified
Signed by: Executive Officer
Location: Kanniyakumari
Date: 2024.01.31 13:33:01

PLAN SHOWING THE RE- CONSTRUCTION OF TERRACED HOUSE IN D.NO:2-14(R.SY.NO:275/27 OF KOTHANALLOOR VILLAGE) AT CHRISTHU PURAM, MARANCONAM, MANALIKARAI, KOTHANALLOOR TOWN PANCHAYAT.

OWNER'S ADDRESS
Mr.J.PAUL SAMUEL SEN
S/O.A.JAYA PAUL
CHRISTHU PURAM,
MANALIKARAI,
MANALIKARAI(P.O)

SCALE : 1 CM = 1 M

MERIDIAN CONSTRUCTIONS
MARAN CONAM
MEKKAMANDAPAM-629166
MOB NO:9486090055
MOB NO:9943959179

AREA DETAILS			DWG NO: 24/9/23
SITE AREA	333.87 SQ.M	8.250 CENTS	
PRO AREA(G.F)	78.80 SQ.M	847.88 SQ.FT	
PRO AREA(F.F)	78.80 SQ.M	847.88 SQ.FT	ROAD
TOTAL AREA	**157.60 SQ.M**	**1695.76 SQ.FT**	PROPOSED
FLOOR AREA(G.F)	52.62 SQ.M	566.19 SQ.FT	SITE-BOUNDARY
FLOOR AREA(F.F)	52.62 SQ.M	566.19 SQ.FT	EXG-BUILDING
TOTAL AREA	**105.24 SQ.M**	**1132.38 SQ.FT**	
VACANT AREA	255.07 SQ.M		

SCHEDULE OF JOINERIES

REF	DESCRIPTION	SIZE
D	DOOR	1.00X2.10
D2	DOOR	0.75X2.10
W1	WINDOW	1.50X1.40
W	WINDOW	1.00X1.40
K.W	KITCHEN WINDOW	1.20X0.75
V	VENTILATOR	0.90X0.60

SIGNATURE OF OWNER

Signature of the Licensed Building Surveyor
Er. R. Sterlin Fernald Sam., M.E,
Licenced Building Surveyor
Anberpuram, Maranconam,
Mekkamandapam- 629166.
cell: 9486090055

PLAN INFO
PLOT_AREA_M2=333.87
SINGLE_FAMILY_BLDG=YES
OSR_APPLICABLE=NO
OSR_SURR_BUYBACK_RETAIN=RETAIN
PREMIUM_FSI_REQUIRED=NO
OSR_SURRENDER_OR_BUYBACK=YES
IS_APPROVED_LAYOUT=YES
ORGANIZATION_TYPE=PRIVATE
CRZ=NO
ROAD_WIDTH=4.00
ROAD_LENGTH=100.00
AVG_PLOT_DEPTH= 14.00
AVG_PLOT_WIDTH= 20.80
LAND_USE_ZONE = RESIDENTIAL
PLOT_NO=0
DISTRICT=KANYAKUMARI
AREA_TYPE=OTHERS
SURVEY_NO=275/27
PATTA_NO=6906
TALUK=KALKULAM
AS_AT_SITE=333.78
FMB_OR_PLR=333.78
AS_PER_DOCUMENT=333.78
JURISDICTION_TYPE=TOWN PANCHAYAT
IS_SWIMMING_POOL_EXISTS=NO
RWH_DECLARED=YES
IF_HERITAGE_TOWN_LESSTHAN_1KM_RADIUS=YES

OFFICE USE