SITE PLAN SHOWING THE CONSTRUCTED HOSPITAL BUILDING IN

R.S.NO:140/4 & 140/6 , (OLD S.NO: 2058A, 2058B), POOCHUKADU,

KUNNATHOOR VILLAGE , VILLATHARAI VILLAGE PANCHAYAT,

MUNCHIRAI PANCHAYAT UNION, VILAVANCODE TALUK ,

KANYAKUMARI DISTRICT.

ALL DIMENSIONS ARE IN METRE, SCALE 1 : 100

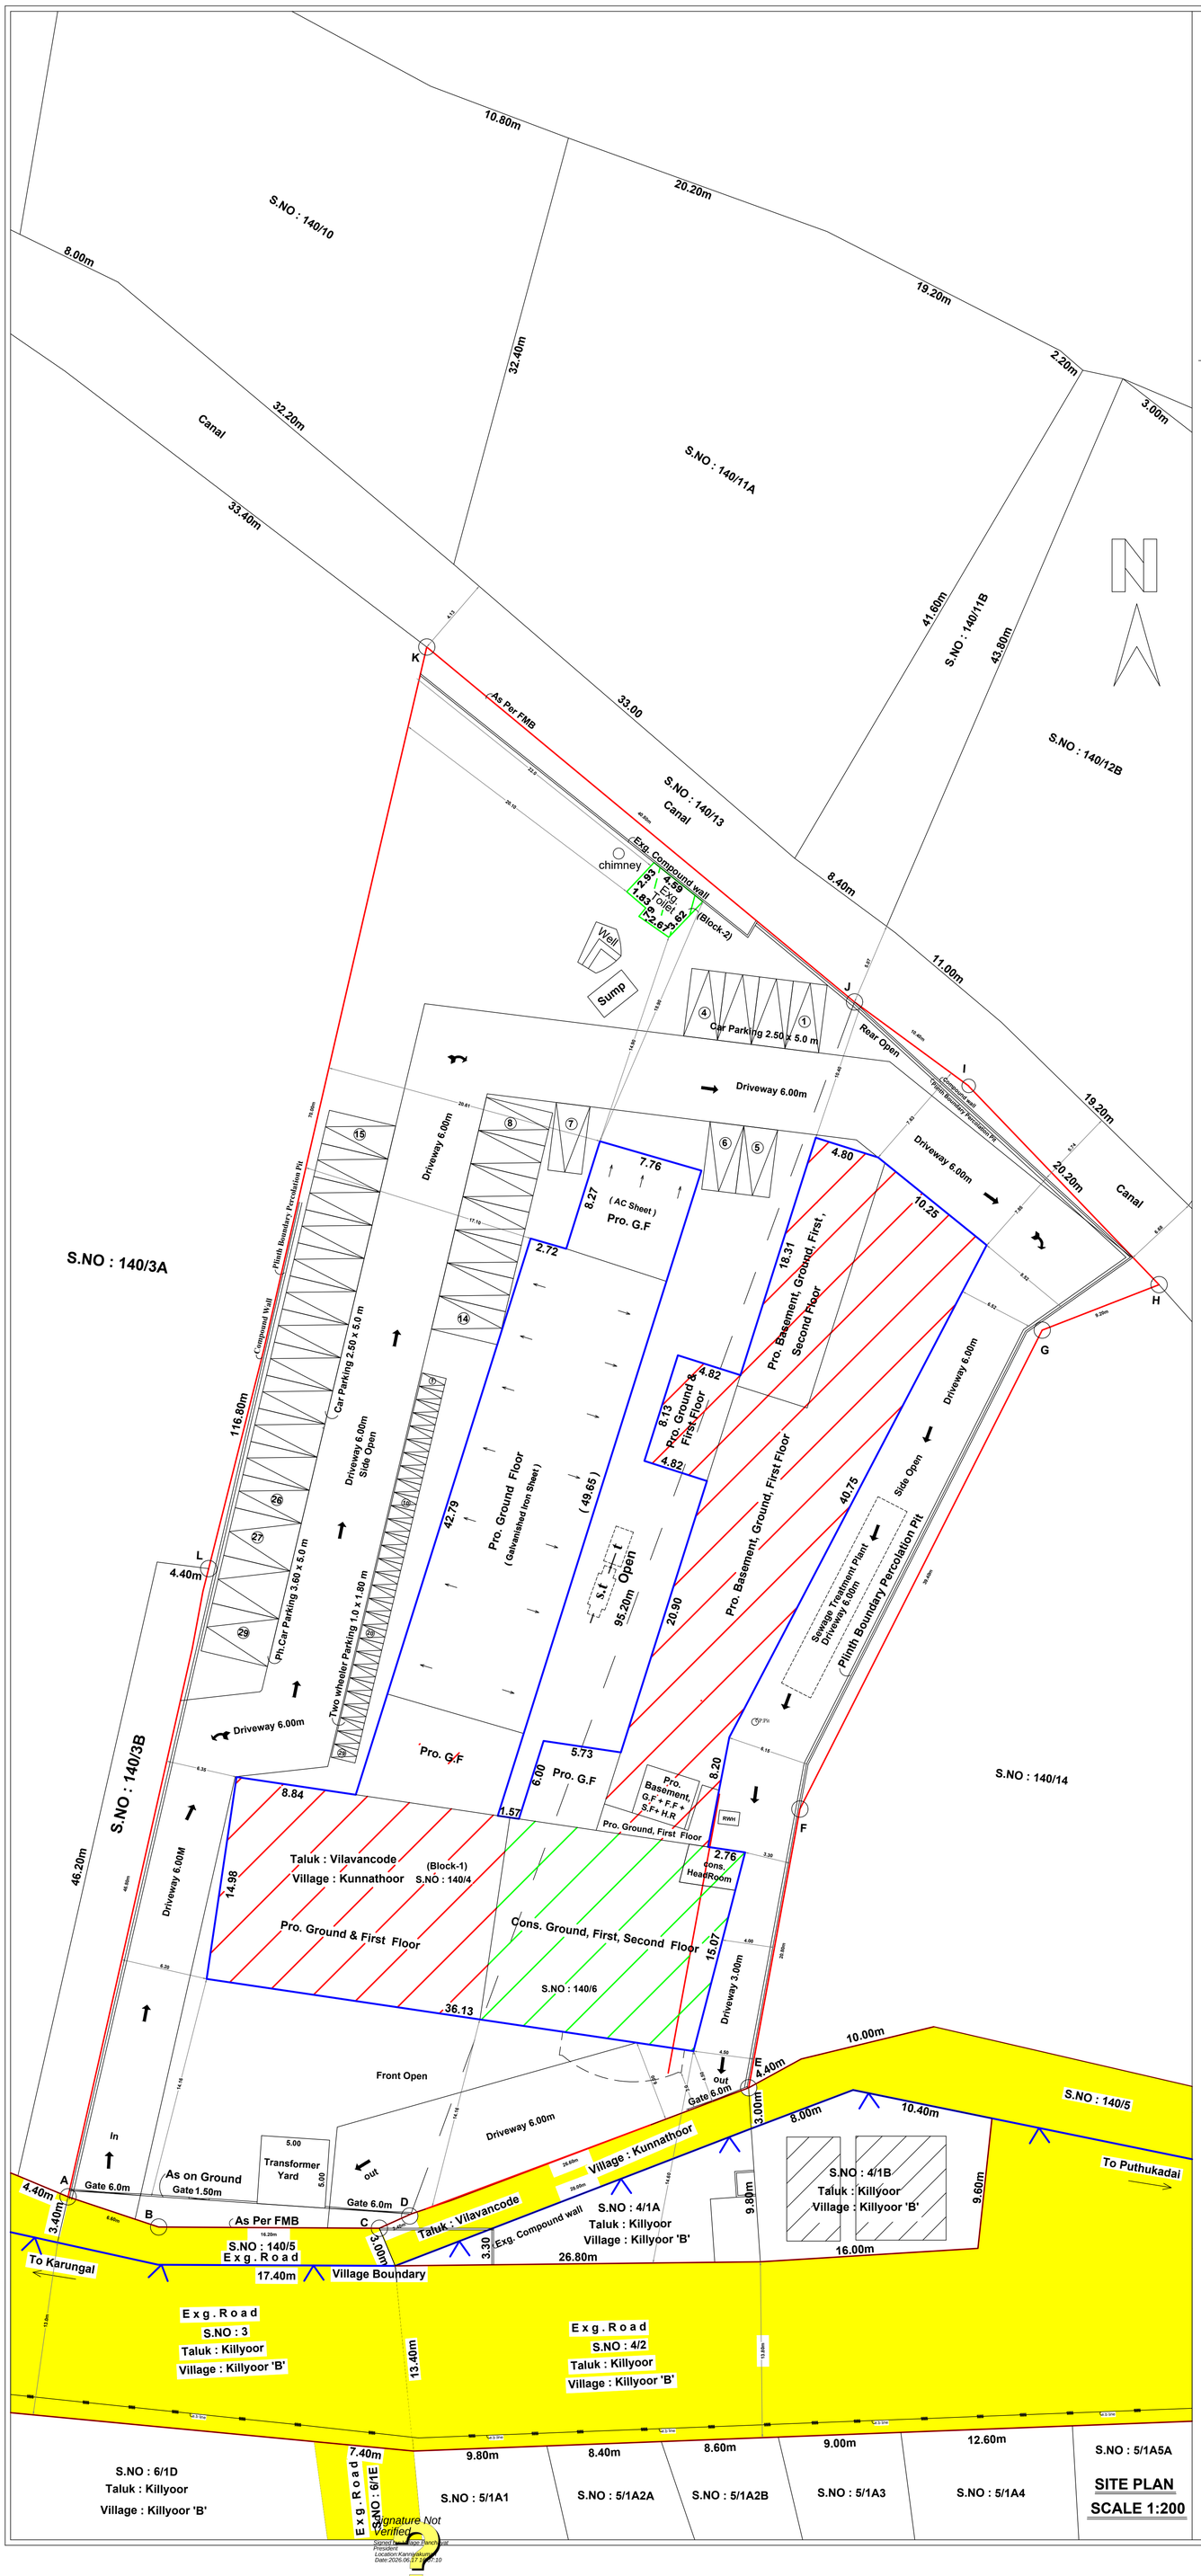

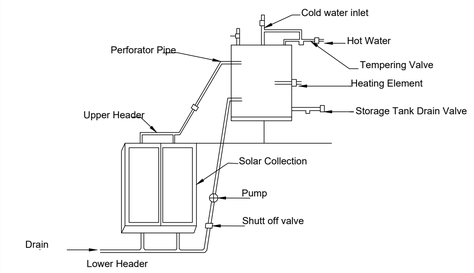

Details Of Solar Water Heater (NTS)

FIRE EXTINGUISHER DETAILS

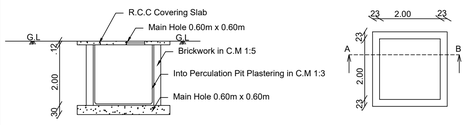

WATER SUMP

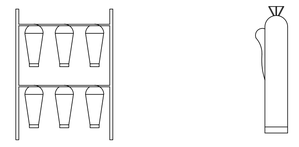

SAND BUCKETS DETAILS

FIRE EXTINGUISHER CYLINDER

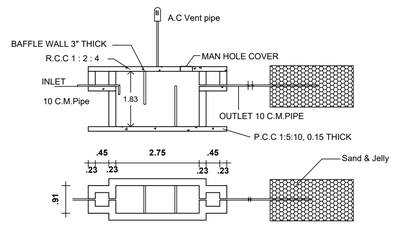

SEPTIC TANK AND TRENCH

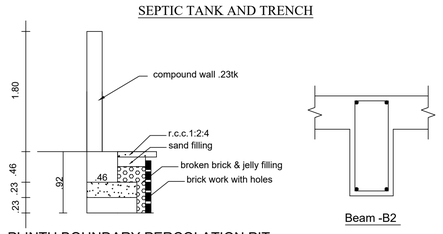

PLINTH BOUNDARY PERCOLATION PIT

SCALE (1:50)

Beam -B2

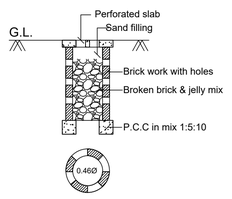

PERCOLATION PIT FOR 30 Sq. m.

(NOT FOR SCALE)

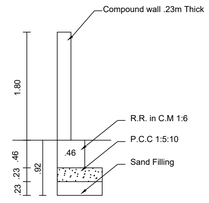

Compound Wall Detail

SCALE :(1:50)

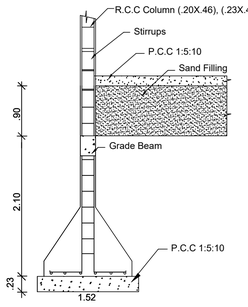

COLUMN DETAIL

SCALE (1:50)

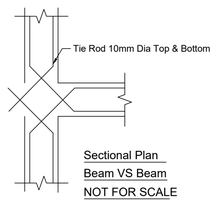

Sectional Plan

Beam VS Beam

NOT FOR SCALE

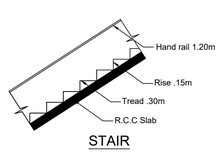

STAIR

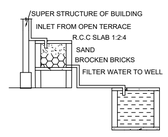

RAINWATER HARVESTING

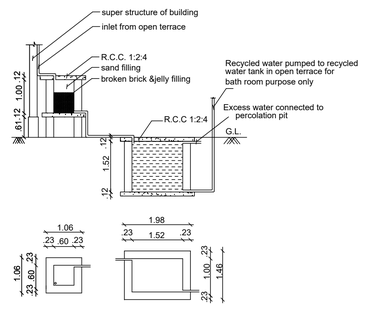

Sump and Filter Bed

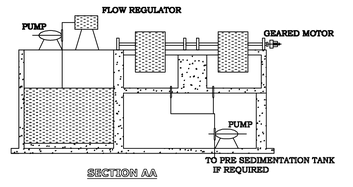

SECTION AA

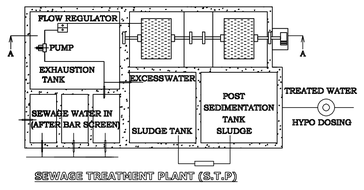

SEWAGE TREATMENT PLANT (S.T.P)

Legends :

- Site Boundary
- Cons. Building
- Pro. Building
- Exg. Road

SITE AREA DETAILS:-

As Per Document :

S.NO:140/4	= 3300.00 Sq.Mt
S.NO:140/6	= 1700.00 Sq.Mt
	= 5000.00 Sq.Mt

As Per Patta :

S.NO:140/4	= 3300.00 Sq.Mt
S.NO:140/6	= 1500.00 Sq.Mt
	= 4800.00 Sq.Mt

Taken Min As Per Patta Area : 4800.00 Sq.Mt

AREA DETAILS:-	Sq.Mt	Sq.Ft
SITE AREA (As Per Patta) (ABCDEFGHIJKL)	4800.00	51667
BASEMENT FLOOR AREA	521.26	5611
GROUND FLOOR AREA	1667.11	17945
FIRST FLOOR AREA	1130.12	12165
SECOND FLOOR AREA	249.50	2686
HEAD ROOM AREA	129.82	1397
OPEN SPACE AREA	3132.89	33722
Total Building Area In B.F, G.F, F.F, S.F & H.R	3697.81	39804

Area Details :-	Constructed		Proposed		Total Area in Sq.mt
	FSI	Non-FSI	FSI	Non-FSI	
Block-1 (Hospital Building)					
Basement Floor Area	-------	-------	-------	521.26	521.26
Ground Floor Area	249.50	-------	1402.12	-------	1651.62
First Floor Area	249.50	-------	880.62	-------	1130.12
Second Floor Area	249.50	-------	-------	-------	249.50
Head Room Area	-------	11.87	117.95	-------	129.82
Block-2 (Toilet)					
Ground Floor Area	-------	-------	15.49	-------	15.49
Total Area	748.50	11.87	2416.18	521.26	3697.81

FLOOR AREA CALCULATION

$$= \frac{G.F + F.F + S.F}{\text{Site Area}}$$

$$= \frac{1651.62 + 15.49 + 1130.12 + 249.50}{4800.00}$$

$$= \frac{3046.73}{4800.00} = 0.635 < 2.00$$

PARKING CALCULATION:- (HOSPITAL BUILDING) Panchayat Area

Floor Area upto 3000 sq.mt, Every 100 Sq.Mt } = 1 Car Space (2.5m X5.0m) & 1 Two Wheeler (1.0m X1.8m)

Total Builtup Area = 3697.81 sq.mt

= 3697.81 Sq.Mt x 75 %

$= \frac{2773.36}{100} = 28$ Nos

Required Parking = 28 Cars & 28 Two Wheeler

Available Parking = 29 Cars & 29 Two Wheeler

(Including 3 Physically Challenged (Car Parking & Two Wheeler))

SANITATION REQUIREMENTS FOR HOSPITAL (Staff & Out Patient)

Male : 50 Female : 45

Sanitary Unit/ Fittings	Required		Available		
	Gents	Ladies	Gents	Ladies	
Water Closet	2	3	11	20	OK
Ph.Water Closet	1		1		OK
Abultion Taps	6		32		OK
Urinals	3		4		OK
Wash Basin	4		5		OK

Note:

10% OSR = 480.00 Sq.mt

Guide line Value of OSR Area has been Paid)

Note:

- Waste Water Used for Garden
- Rain Water harvesting Details Provided
- Solar System Water tank Provided
- Fire Resistance to be Provided
- Emergency alarm to be Provided
- Drinking water to be Provided as per corporation norms
- Rain water harvesting tank to be Provided
- Waste water from recycled water tank & Trench connected to sullage disposal tank
- Solid waste tub to be Provided
- No Children shall Be Employed
- First Aid Box with all Equipment to be Provided

Lion Er. R. RAJU, ME (Struct.Eng.)
REGISTERED CONSTRUCTION ENGINEER
REG. NO: RCE/MLPA/2019/004
DTCP, KANYAKUMARI
M: (+91) 944 5444 911

Construction Engineer

Dr.G.S.VENKATASUBRAMANI
Ph.D.,M.E.(Struct.Engg),M.E.Engg(I),P.E.,
MISTE, M.Struct.E., MICI, FIV
Structural Engineer Grade I/SE/SE/GR-1/07/2025,
Professional Engineer,
Chartered Civil Engineer & Approved Valuer,
53, M.A.Palanisamy Street, K.K. Pudur Post
Coimbatore - 641 038

Structural Engineer

Applicant

ARAVINDH. A.S
Council of Architecture
Reg. No. CA/2005/36168

Registered Engineer / Architect

Office use

Sheet-1

82	2025
20 09	2025

Signature Not Verified
Signed by Thoppe Panchayat President
Location:Kanniyakumari
Date:2026.06.17 14:07:10