
. PLAN SHOWING THE PROPOSED CONSTRUCTION OF THE MAIN BLOCK BUILDING IN " M/S.GAINUP TECHNO TEK LTD UNIT-II." IN S.NOS:- 98/1A,1B,2,3,4,99/1,2A,2B,2C,3,4,5,6A,6B,6C,6D,6E,100/1,2A,2B,2C,2D,3,101/2,3, 102/13,14,16,179/2B,180/3B AT MOTHAGAM VILLAGE AND PANCHAYAT, PERAIYUR TALUK,MADURAI DISTRICT.

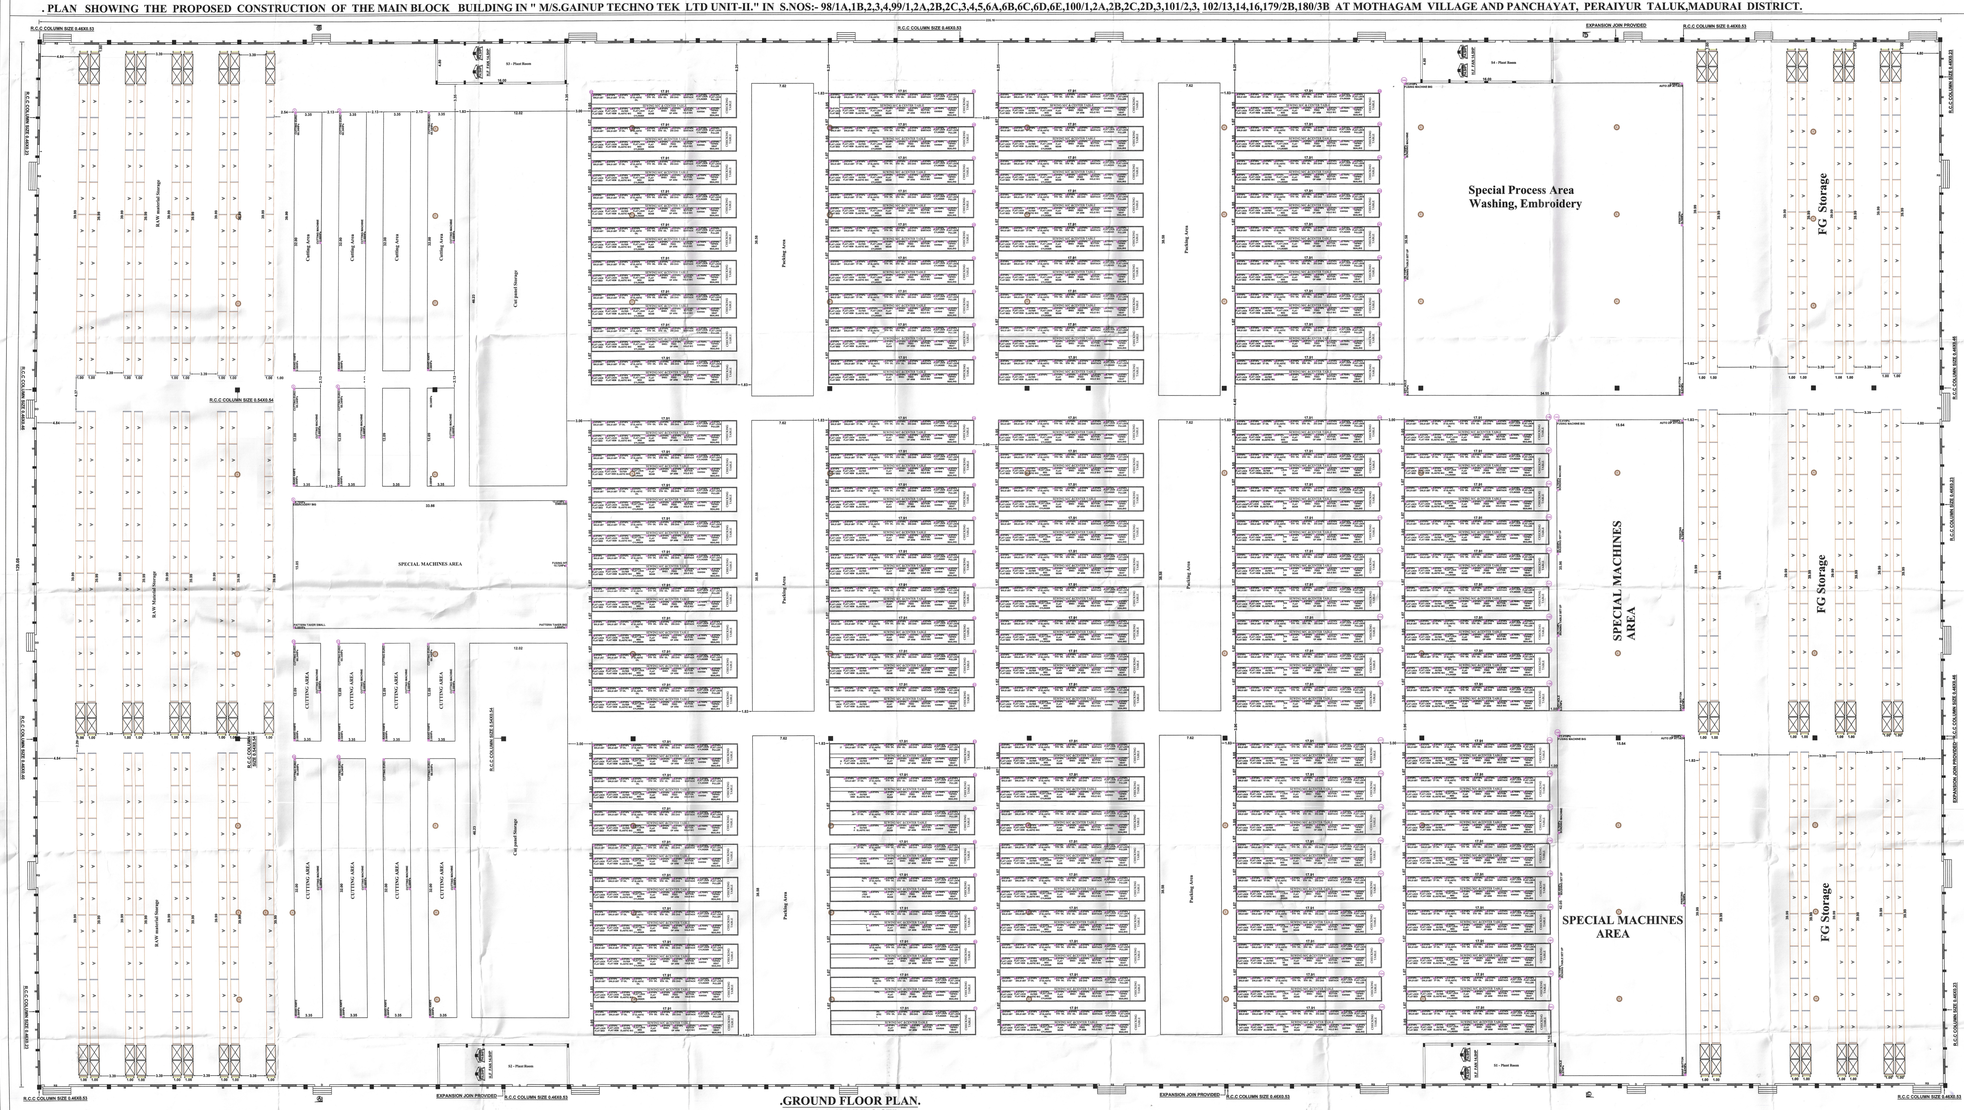

.GROUND FLOOR PLAN.
MAIN BLOCK

. SCALE : 1:100 .

All Dimensions Are In Meters



. SPECIFICATION .

. FOUNDATION	: R.C.C COLUMN FOOTING 1:2:4 MIX OVER A BED OF C.C 1:5:10 MIX.
. BASEMENT	: R.C.C COLUMN FOOTING 1:2:4 MIX, BRICK WORK IN C:M 1:6 MIX.
. SUPERSTRUCTURE	: BRICK WORK IN C:M 1:6 MIX.
. ROOFING	: GALVALUME SHEET ROOF OVER ANGLE IRON TRUSS.
. FLOORING	: C.C FLOORING 1:5:10 MIX 0.33 THICK AND TOP FINISHED WITH C:M 1:3 MIX, 0.23 TK.
. PLASTERING	: CEMENT PLASTERING 1:5 MIX, 0.15 TK.
. USE	: FACTORY BUILDINGS.

. MACHINERY DETAILS .

SL.No	NAME OF THE MACHINERY	PROPOSED HPs.
	MAINBLOCK	
1 TO 8	BAND KNIFE,CUTTING MACHINE, CUTTING EURO 8 NOS EACH [2.68+2.68+60.34]	525.60
9	PATTERN TAKER SMALL, PATTERN TAKER BIG,FUSING/HT,EMBOSS, EMBROIDERY BIG [2.68+2.68+10.72+13.41+6.70]	36.19
10 TO 17	BAND KNIFE,CUTTING MACHINE, CUTTING EURO 8 NOS EACH [2.68+2.68+60.34]	525.60
18 TO 143	SNLS UBT, DNLS UBT , 3T OIL , 4T ELASTIC OIL ,5TH OIL , 6TH OIL, ZIG ZAG , BARTACK , FLAT LOCK -CYLINDER , FLAT LOCK -PULLER, FLAT LOCK - FLAT BED, FLAT LOCK -HEM ,OUTER ELASTIC MC , FLAT LOCK -MIMI CYLINDER , FLAT SEAM, SNEC, FEED OF ARM, BUTTON HOLE MC , KANSAI , TAPING- HEAT SEALING 126 NOS EACH [0.67+0.67+0.67+0.67+0.67+0.67+0.67+0.67+ 0.67+0.67+0.67+0.67+0.67+0.67+0.67+0.67+ 0.67+0.67+6.70+14.75]	4222.26
144TO146	KEY HOLE, SNAP BUTTON , PRINTING , FUSING MACHINE , IRONING TABLE SET , WASHING SET UP, AUTO ZIP ATTACH , BONDING MACHINE 3 NOS EACH [0.67+0.67+6.70+13.41+20.11+80.46 +2.68+6.70	396.21
	MAIN BLOCK TOTAL HPs	5705.86 HPs.

. JOINERIES . : METER

. RS : ROLLING SHUTTER : 3.00X3.00

. DD : DOUBLE DOOR : 1.80X2.40

. W :STEEL WINDOW : 1.80X2.10

. REFERENCE.

. PROPOSED BUILDING

. PROPOSED MACHINERY

SL.NO	DESCRIPTION	NON FSI (SQ.MT)	FSI (SQ.MT)	TOTAL AREA (SQ.MT)
1.	MAIN BLOCK	-	30354.45	30354.45

. CONSTRUCTION ENGINEER .

Er. R. VINOTHKUMAR, D.C.E.,
Licensed Surveyor & Civil Engineering Contractor
Regd.No.LS/2010/1/0000 & LC/2010/1/0000
Mo. 97905 16660,Sidhan R. Gandhigram Post
THIRUMANGALAM & MADURAI-625 706
Cell: 9790227110

. STRUCTURAL ENGINEER .

Er. A. ARUL GNANAPRAKASAM
Regd. No. LS/2010/1/0000 & LC/2010/1/0000
Structural Engineer (M.E) (2003-05) 1)
Registered Engineer 91 13 0003 (M)
Registered Engineer (Civil) (2005-07) 2)
Doctoral Engineer (2017-19) 3)
Appraisal Valuer (I) 2020)
Mobile : 9443 0000 78 / 9715 0000 78
E.mail : arulmadurai@gmail.com

. APPLICANT.

For Gainup Technotex Limited


Managing Director

.REGISTERED ENGINEER.


B.BALASUNDAR, B.E.,M.E.,
Registered Engineer-Grade II
EPA Registration No: E0041/2020
EZHIL CONSTRUCTION
70/5, IVOB Mill Road,
Nagal Nagar, Dindigul-624 003
Cell: 93458 88407
85091 86585

. PLAN SHOWING THE PROPOSED CONSTRUCTION OF THE ELEVATION AND TERRACE FLOOR PLAN OF THE MAIN BLOCK BUILDING IN " M/S.GAINUP TECHNO TEK LTD UNIT-II." IN S.NOS:- 98/1A,1B,2,3,4,99/1,2A,2B,2C,3,4,5,6A,6B,6C,6D,6E,100/1,2A,2B,2C,2D,3,101/2,3,102/13,14,16,179/2B,180/3B AT MOTHAGAM VILLAGE AND PANCHAYAT, PERAIYUR TALUK,MADURAI DISTRICT.

- SCALE : 1:100 -
All Dimensions Are In Meters

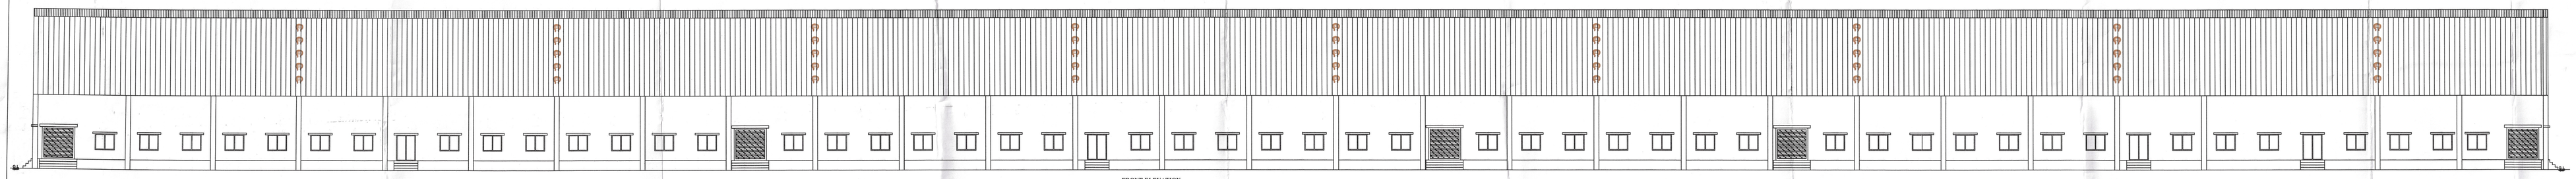

- FRONT ELEVATION -

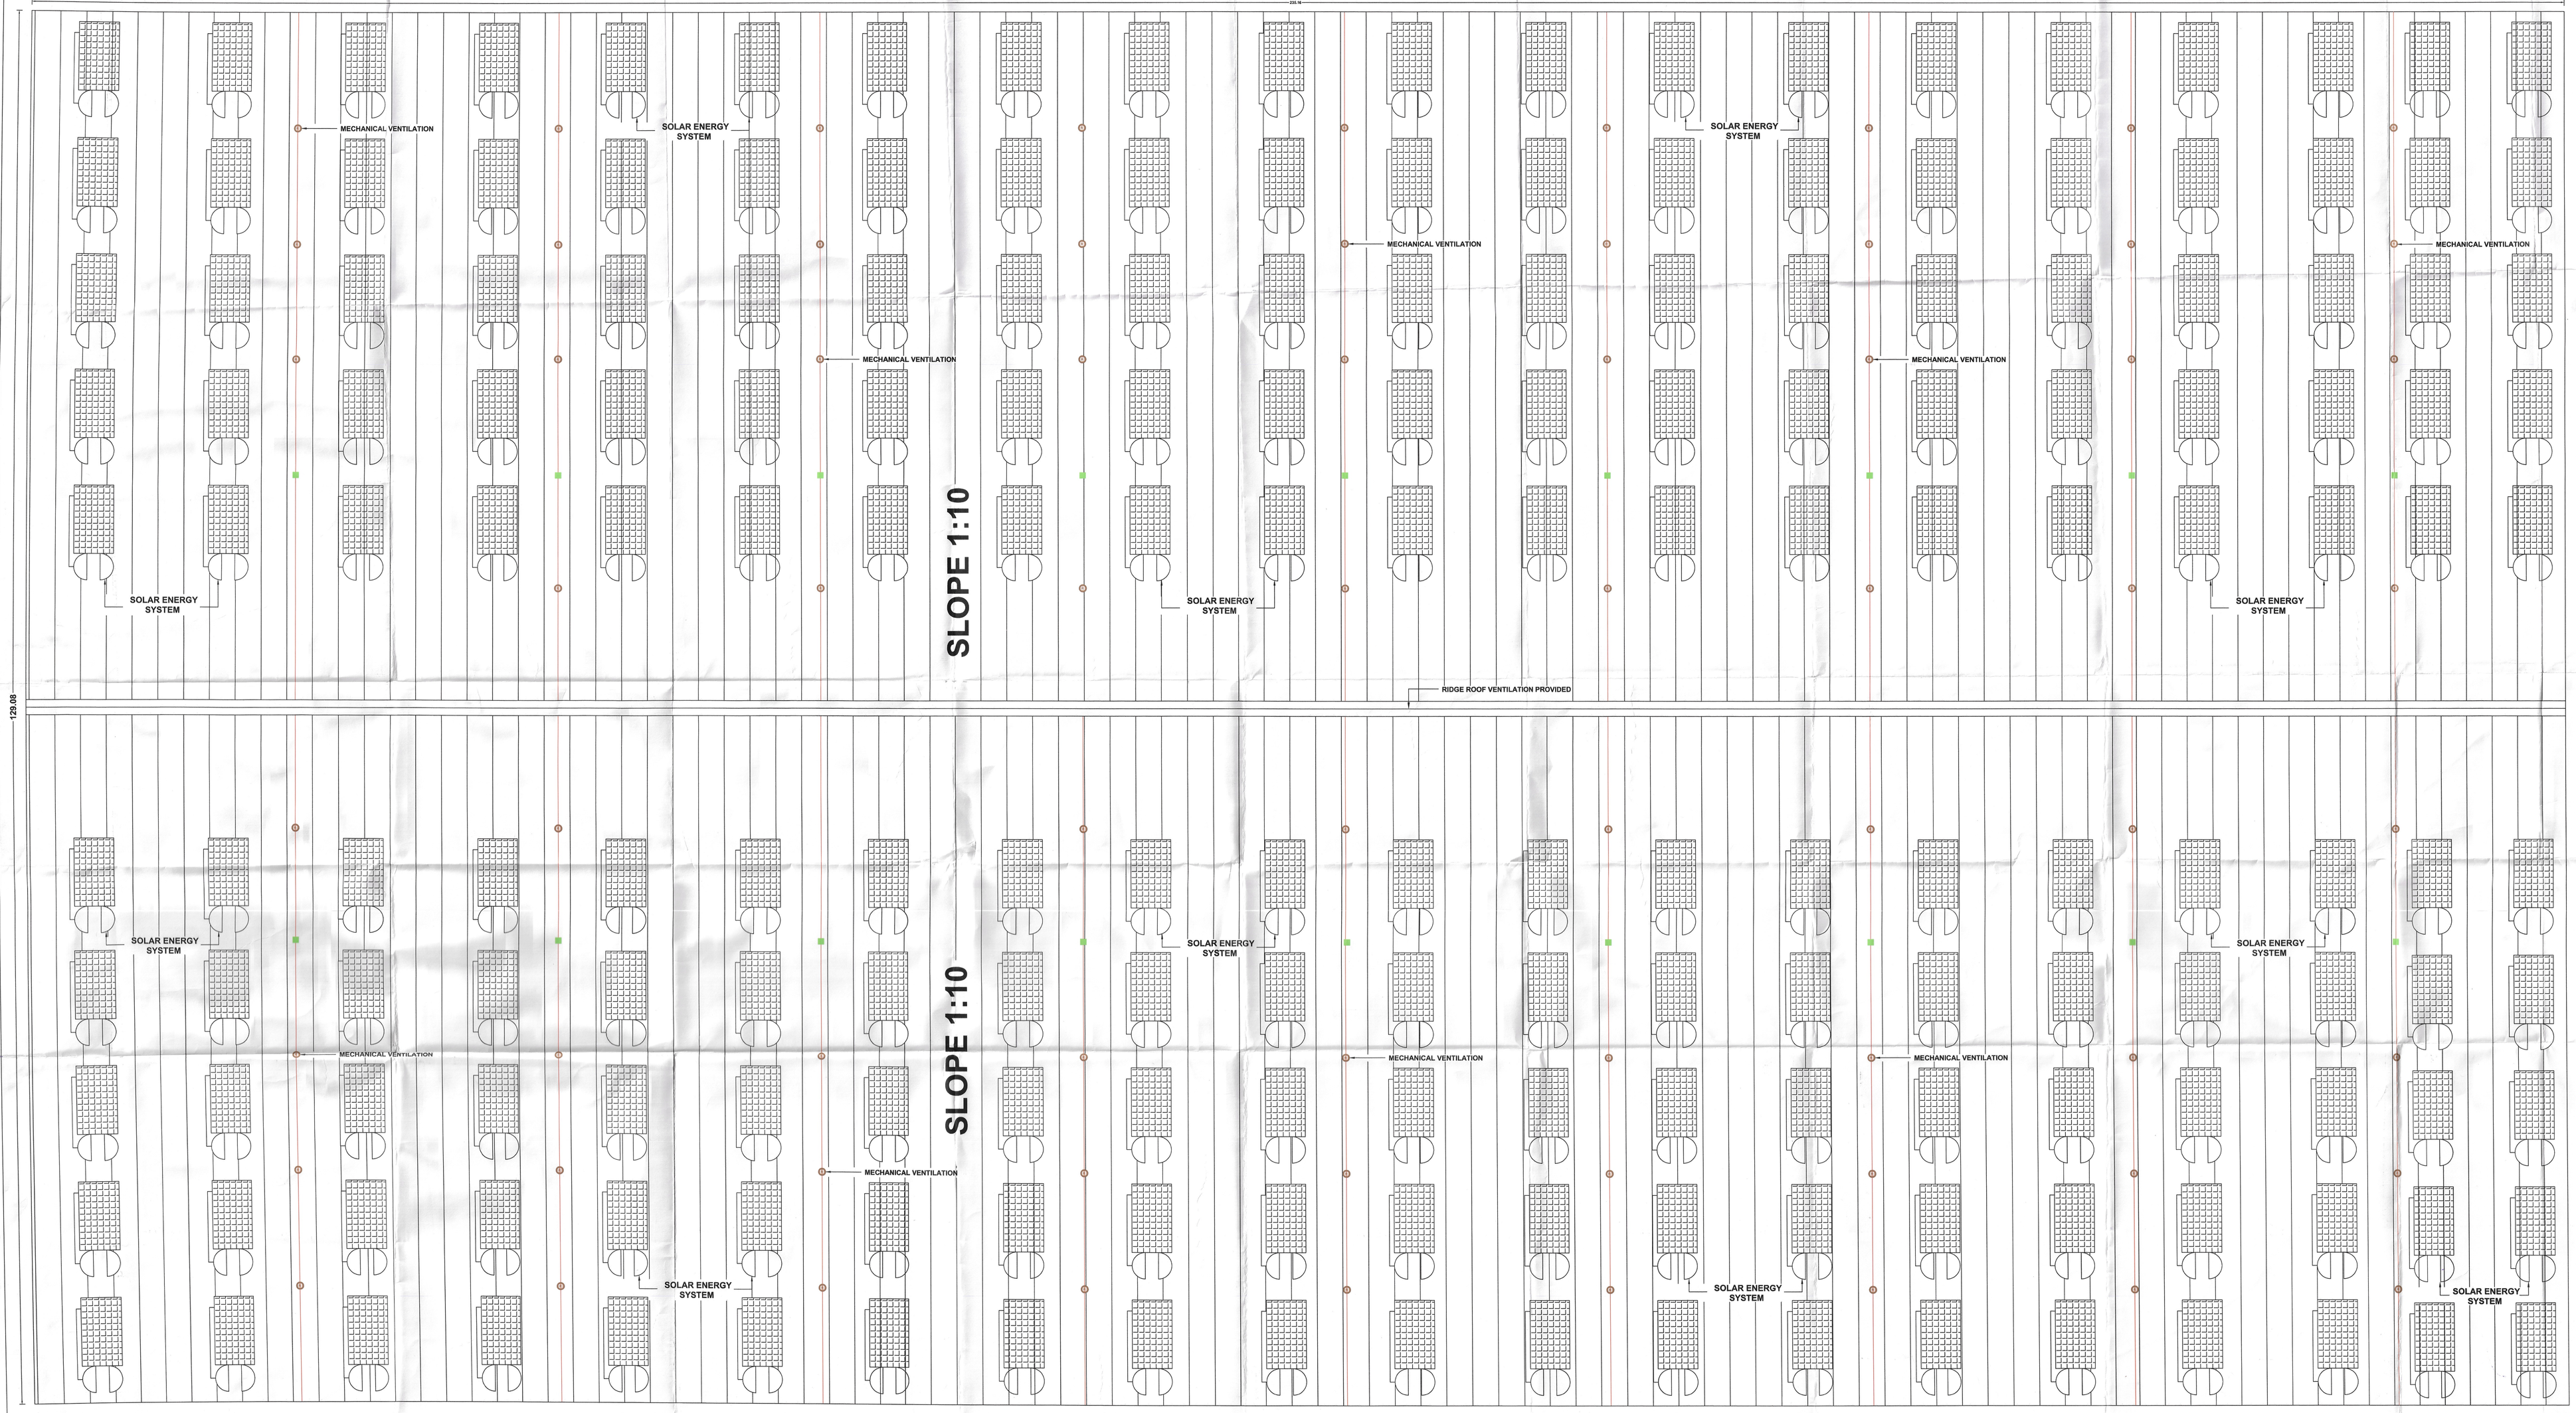

- TERRACE FLOOR PLAN -

. SPECIFICATION .

. FOUNDATION	: R.C.C COLUMN FOOTING 1:2:4 MIX OVER A BED OF C.C 1:5:10 MIX.
. BASEMENT	: R.C.C COLUMN FOOTING 1:2:4 MIX. BRICK WORK IN C:M 1:6 MIX.
. SUPERSTRUCTURE	: BRICK WORK IN C:M 1:6 MIX.
. ROOFING	: GALVALUME SHEET ROOF OVER ANGLE IRON TRUSS.
. FLOORING	: C.C FLOORING 1:5:10 MIX 0.33 THICK AND TOP FINISHED WITH C:M 1:3 MIX. 0.23 TK.
. PLASTERING	: CEMENT PLASTERING 1:5 MIX. 0.15 TK.
. USE	: FACTORY BUILDINGS.

. JOINERIES .		:	METER
. RS	: ROLLING SHUTTER	:	3.00X3.00
. DD	: DOUBLE DOOR	:	1.80X2.40
. W	:STEEL WINDOW	:	1.80X2.10

. REFERENCE.

PROPOSED BUILDING

. CONSTRUCTION ENGINEER .

Er. R. VINOTHKUMAR, D.C.E.,
Licensed Surveyor & Civil Engineering Contractor
REGISTRATION NO. CE/LIC/COT/2018/1009
No. 1/127, North Street, K. Kamarajapuram,
THOTTANAYAKKANUR & MADURAI-625 020
Cell: 9788271119

. STRUCTURAL ENGINEER .

Er.A.Ahh. SHAHULHAMID
M.E(Hons)-C.Engg.,MV.,MIE.,MISRE.,
Structural Engineer (L) 04/2019 (GR-1)
Registered Engineer (C) 15/2019 (GR-1)
Registered Structural Engineer (S) 03/2019 (GR-1)
Civil Contractor License 1097/17/2019-20
Approved Valuer (L-2)/2020
Mobile: 93444 80329 / 80729 91578
Email: architecturaldesign@gmail.com

. APPLICANT.


For Gainup Technotek Limited
Managing Director

.REGISTERED ENGINEER.


P. Balasundar
P. BALASUNDAR, B.E.,M.E.,
Registered Engineer Grade II
LCA Registration No. : RE04/2020
EZHIL CONSTRUCTION
70/5, NVOB Hall Road,
Nagal Nagar, Dindigul-624 003
Cell: 93454 55497
89081 88385

. PLAN SHOWING THE SECTION OF THE MAIN BLOCK BUILDING IN " M/S.GAINUP TECHNO TEK LTD UNIT-II." IN S.NOS:- 98/1A,1B,2,3,4, 99/1,2A,2B,2C,3,4,5,6A,6B,6C,6D,6E,100/1,2A,2B,2C,2D,3, 101/2,3, 102/13,14,16,179/2B,180/3B AT MOTHAGAM VILLAGE AND PANCHAYAT, PERAIYUR TALUK,MADURAI DISTRICT.

SHEET No : 3

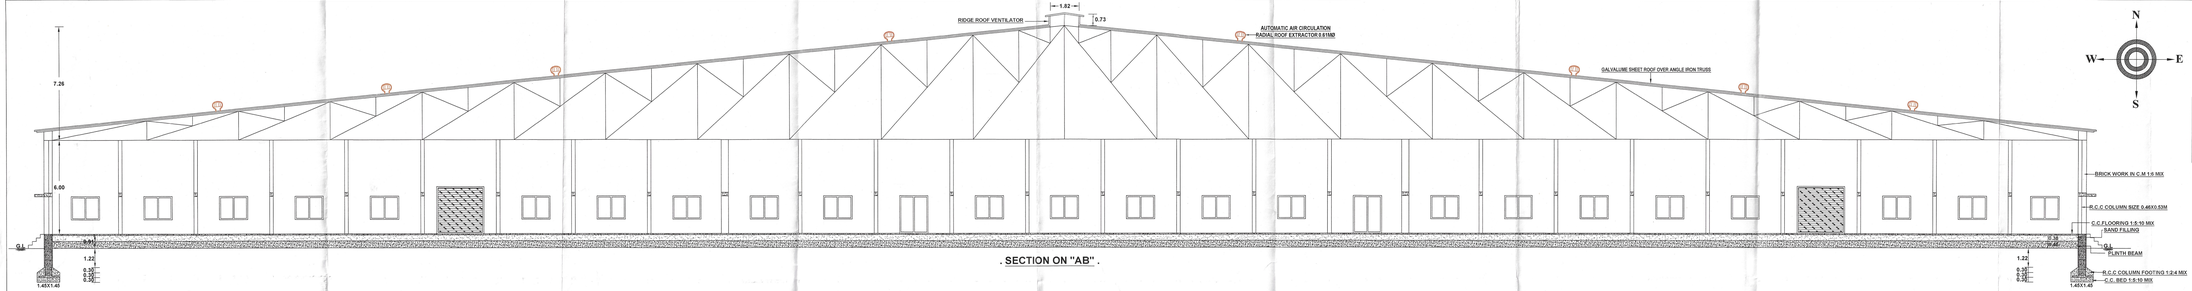

. SECTION ON "AB" .

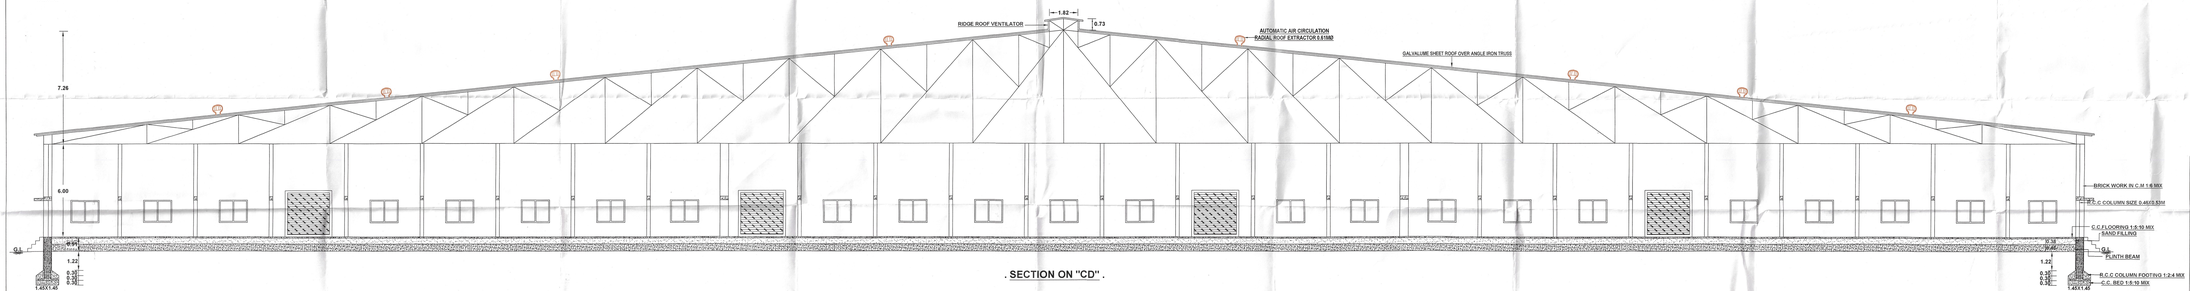

. SECTION ON "CD" .

. SCALE : 1:100 .

All Dimensions Are In Meters

. REFERENCE.

. PROPOSED BUILDING

. CONSTRUCTION ENGINEER .

Er. R. VINOTHKUMAR, D.C.E.,
Licensed Surveyor & Civil Engineering Contractor
REGISTRATION NO. CE / SEV / GCT/2019 / 1280
No. 5/120, North Street, K. Sivanasipatti,
THIRUMANGALAM & MADURAI-625 706
Cell: 9750277119

. STRUCTURAL ENGINEER .

A. and S. ANAND SHANMUGA RAJA
M.E.(Struct.Engg.and Architecture),
Structural Engineer 01 01/2013 (SR-1)
Registered Engineer IC 13/2019 (SR-1)
Member of Indian Concrete Institute (M-23140)
Structural Auditor (SR/STR/175)
Approved Valuer (A-25392)
Mobile: 99444 30328 / 80729 93578
E.mail : anandshanthimithra@rediffmail.com

. APPLICANT.

For Gainup Technotek Limited
Managing Director

.REGISTERED ENGINEER.

R.BALASUNDAR, B.E.M.E.,
Registered Engineer-Grade: II
LPC Registration No: R6041/2 9
Licence Category: 100
70/8, ROCB Mill Road,
Nagal Nagar, Madurai-624 003
Cell: 93464 85409
85081 88088


SHEET No : 4

. PLAN SHOWING THE PROPOSED CONSTRUCTION OF THE DINNING HALL - I,II,III,IV BUILDINGS IN " M/S.GAINUP TECHNO TEK LTD UNIT - II ." IN S.NOS:- 98/1A,1B,2,3,4,99/1,2A,2B,2C,3,4,5,6A,6B,6C,6D,6E,100/1,2A,2B,2C,2D,3,101/2,3, 102/13,14,16 AT MOTHAGAM VILLAGE AND PANCHAYAT, PERAIYUR TALUK,MADURAI DISTRICT.


. SCALE : 1:100 .

All Dimensions Are In Meters

DINING HALL - I

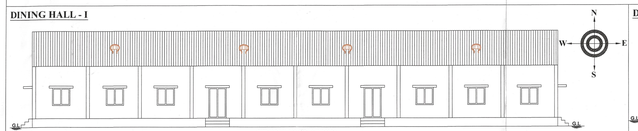


. FRONT ELEVATION .
[DINING HALL - I]

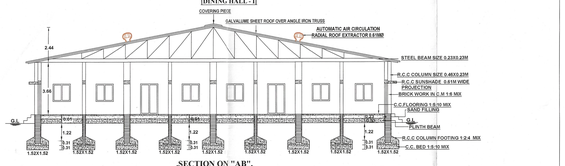


. SECTION ON "AB".

. GROUND PLAN .
[DINING HALL - I]

DINING HALL - II

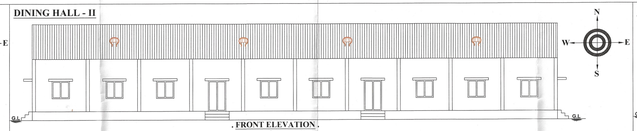


. FRONT ELEVATION .
[DINING HALL - II]

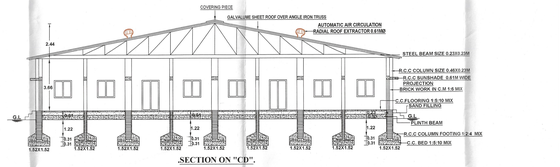


. SECTION ON "CD".

. GROUND PLAN .
[DINING HALL - II]

DINING HALL - III

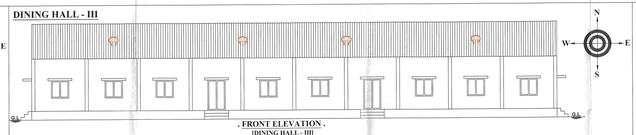


. FRONT ELEVATION .
[DINING HALL - III]

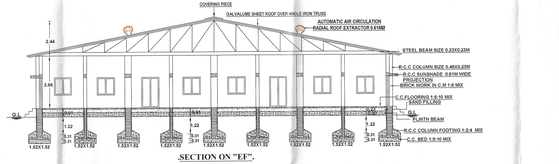


. SECTION ON "EF".

. GROUND PLAN .
[DINING HALL - III]

DINING HALL - IV

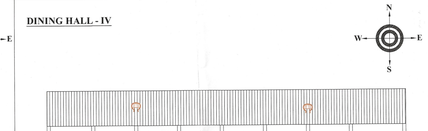

. FRONT ELEVATION .
[DINING HALL - IV]

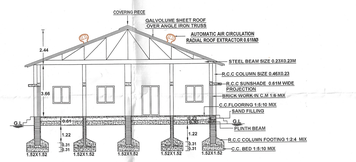

. SECTION ON "GH".

. GROUND PLAN .
[DINING HALL - IV]

SL.NO	DESCRIPTION	NON FSI (SQ.MT)	FSI (SQ.MT)	TOTAL AREA (SQ.MT)
1.	DINING HALL - I	-	891.82	891.82
2.	DINING HALL - II	-	891.82	891.82
3.	DINING HALL - III	-	891.82	891.82
4.	DINING HALL - IV	-	305.75	305.75
	TOTAL	-	2981.21	2981.21

. SPECIFICATION

FOUNDATION : R.C.C COLUMN FOOTING 1:2:4 MIX AND
BASEMENT : R.C.C COLUMN FOOTING 1:2:4 MIX.
SUPERSTRUCTURE : BRICK WORK IN C.M 1:6 MIX.
ROOFING : GALVALUME SHEET ROOF OVER ANGLE IRON TRUSS
FLOORING : C.C FLOORING 1:5:10 MIX 0.1M THICK AND TOP FINISHED WITH C.M 1:3 MIX, 0.02M THICK.
PLASTERING : CEMENT PLASTERING 1:6 MIX, 0.015M THICK.
USE : FACTORY BUILDINGS.

. JOINERIES :

D : DOOR : 1.02D2.14
W : WINDOW : 1.22X1.22

. REFERENCE.

PROPOSED BUILDING

. CONSTRUCTION ENGINEER .

R. V&S
Er. R. VIKOTHSUNDAR, B.E.C.E.,
Licensed Surveyor & Civil Engineering Contractor,
REGISTRATION NO. CC / 1851 / CCT / 2019 / 1020
No. 17/327, North Street, K. Kalvarpatti,
THIRUMANGALAM - 625 706 (TK), (DT).
Cell: 07904277156.

. STRUCTURAL ENGINEER .

Dr. A. ANBU, ME(Struct.Engg.), Ph.D.,
Structural Engineer & Consultant,
Resident Engineer-01 on (2019-20),
Registered Engineer-01 (CC/TN/338/2019-20E-5),
Registered Valuer-01 (CAT/TN/),
Accredited Valuer-01 (2017/TN/),
Accredited Valuer-01 (CAT/05/2019),
Mob: 9443222737, 9715319318,
E.mail: anbuarchitecture@gmail.com

. APPLICANT.

For Gainup Technotek Limited
Managing Director

. REGISTERED ENGINEER.

R.BALASUNDAR, B.E.,M.E.,
Registered Engineer-Grade II
TCPA Registration No: RD04/2020
EZHIL CONSTRUCTION
7/3/5, SVSS Hall Road,
Registered Engineer-624 003
Cell: 9715402
Mobile No:98


. PLAN SHOWING THE PROPOSED CONSTRUCTION OF THE TOILET BLOCK - I,II,III,IV BUILDINGS IN M/S.GAINUP TECHNO TEK LTD UNIT - II ." IN S.NOS:- 98/1A,1B,2,3,4,99/1,2A,2B,2C,3,4,5,6A,6B,6C,6D,6E,100/1,2A,2B,2C,2D,3,101/2,3, 102/13,14,16 AT MOTHAGAM VILLAGE AND PANCHAYAT, PERAIYUR TALUK,MADURAI DISTRICT.

. SCALE : 1:100 .


All Dimensions Are In Meters

SHEET No : 5


TOILET BLOCK - I

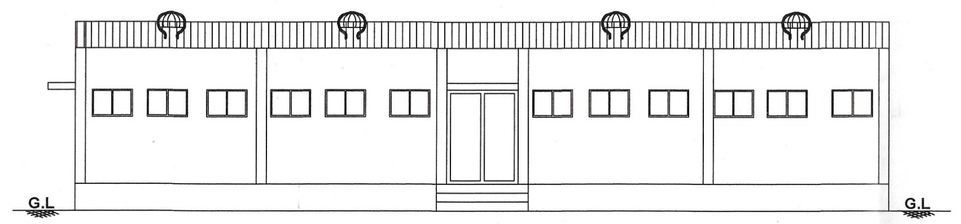


. FRONT ELEVATION .
[TOILET BLOCK - I]

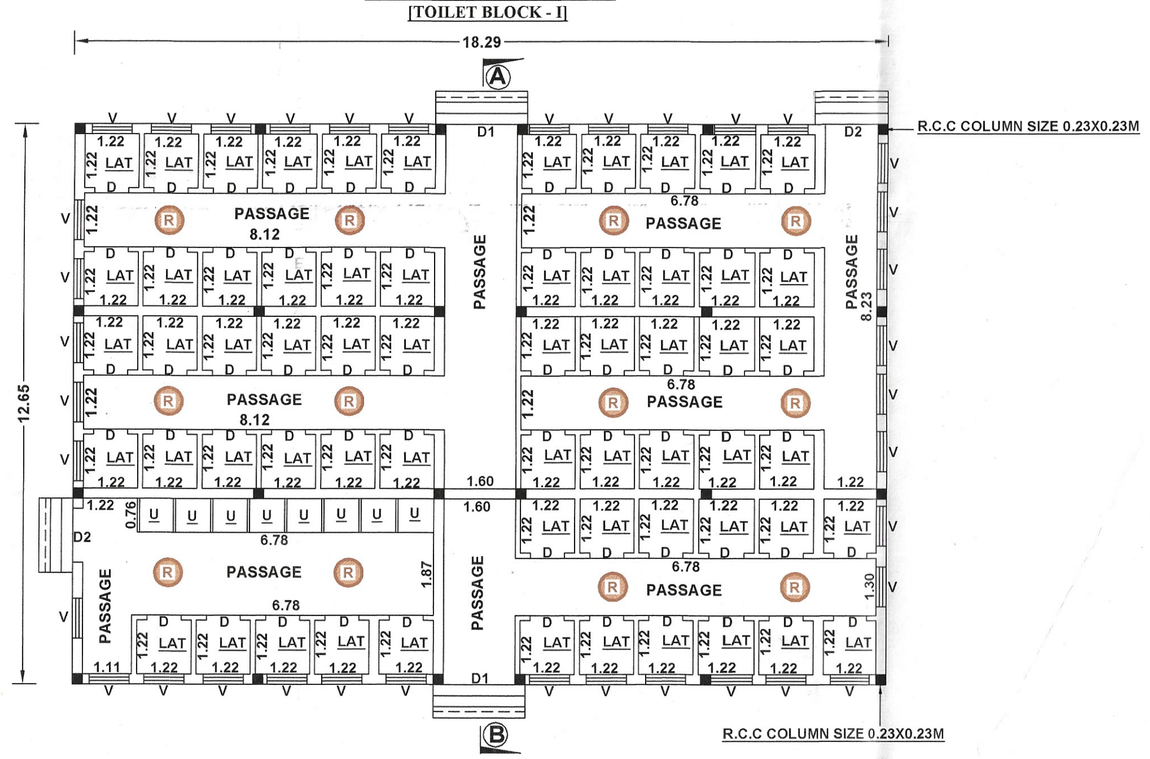


. GROUND PLAN .
[TOILET BLOCK - I]

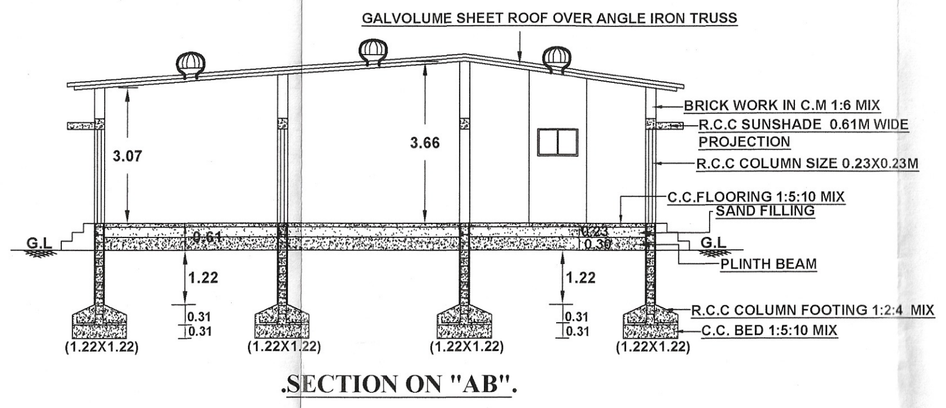

.SECTION ON "AB".

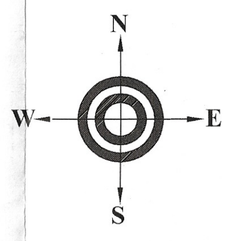


TOILET BLOCK - II

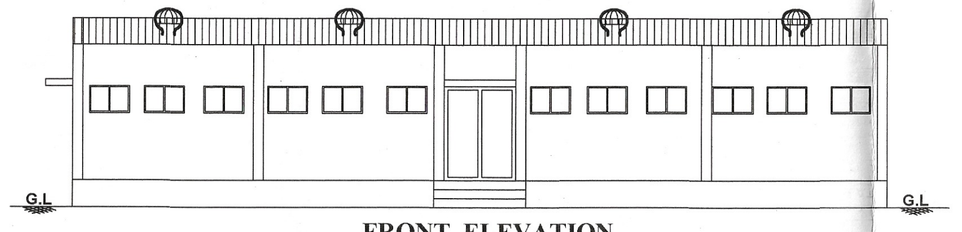


. FRONT ELEVATION .
[TOILET BLOCK - II]




. GROUND PLAN .
[TOILET BLOCK - II]

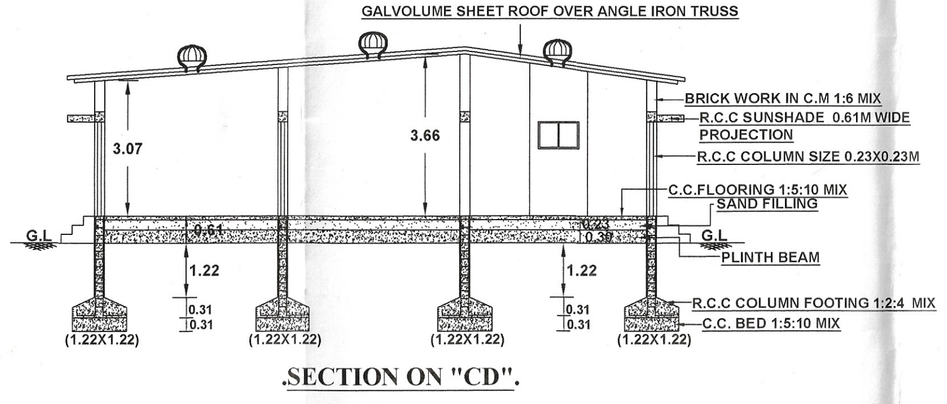


.SECTION ON "CD".

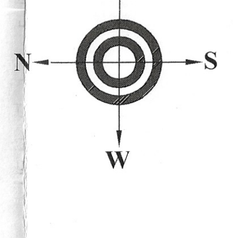


TOILET BLOCK - III

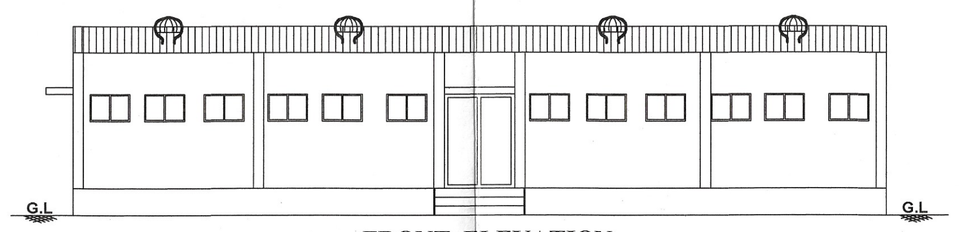


. FRONT ELEVATION .
[TOILET BLOCK - III]

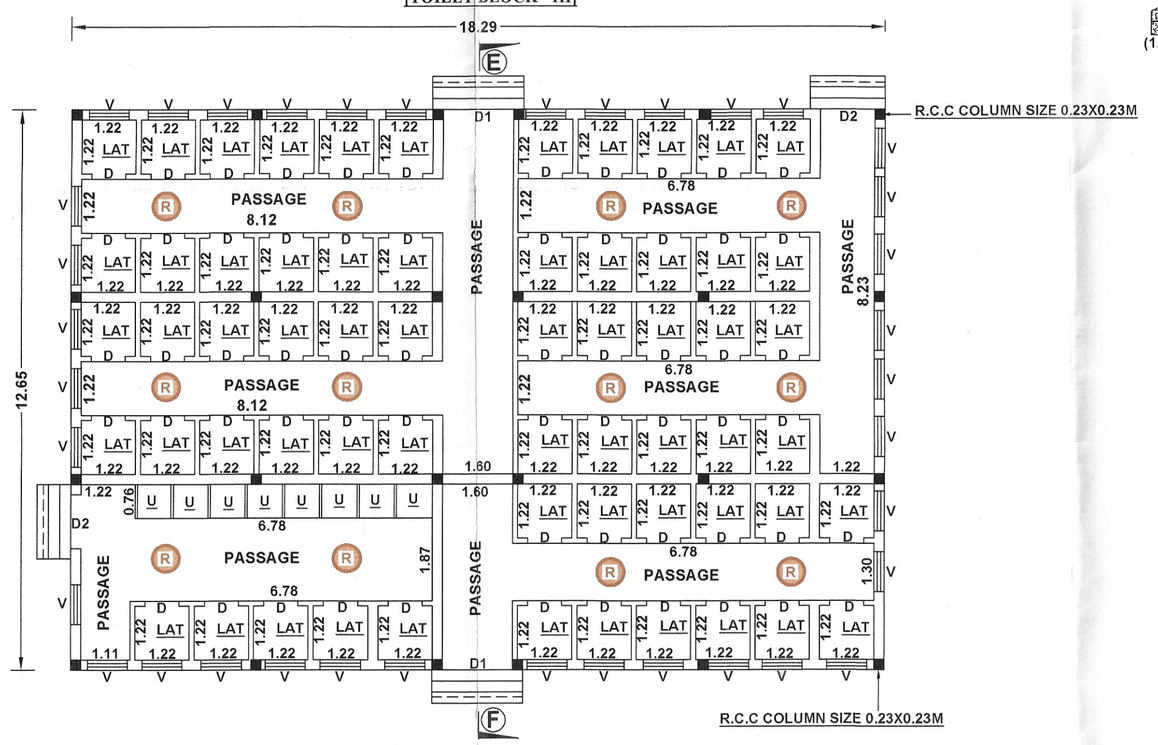

. GROUND PLAN .
[TOILET BLOCK - III]

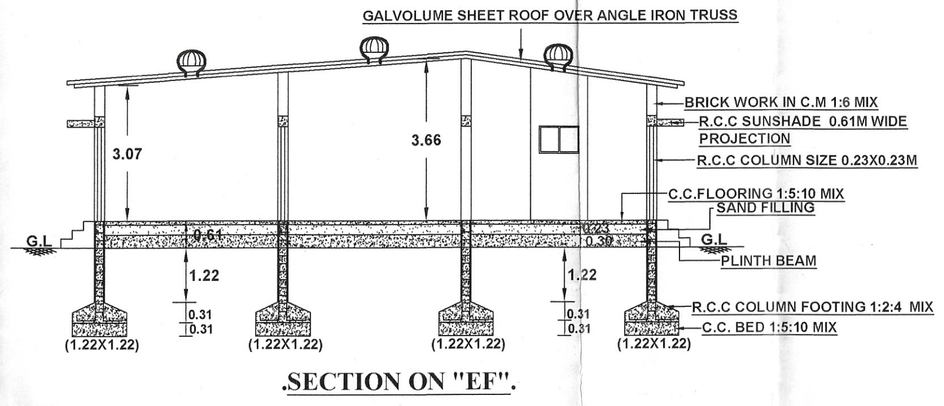


.SECTION ON "EF".

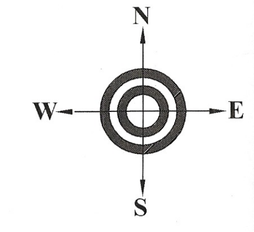


. REFERENCE.
PROPOSED BUILDING


TOILET BLOCK - IV

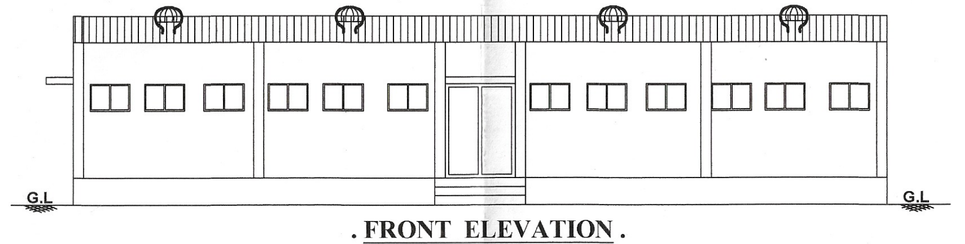


. FRONT ELEVATION .
[TOILET BLOCK - IV]

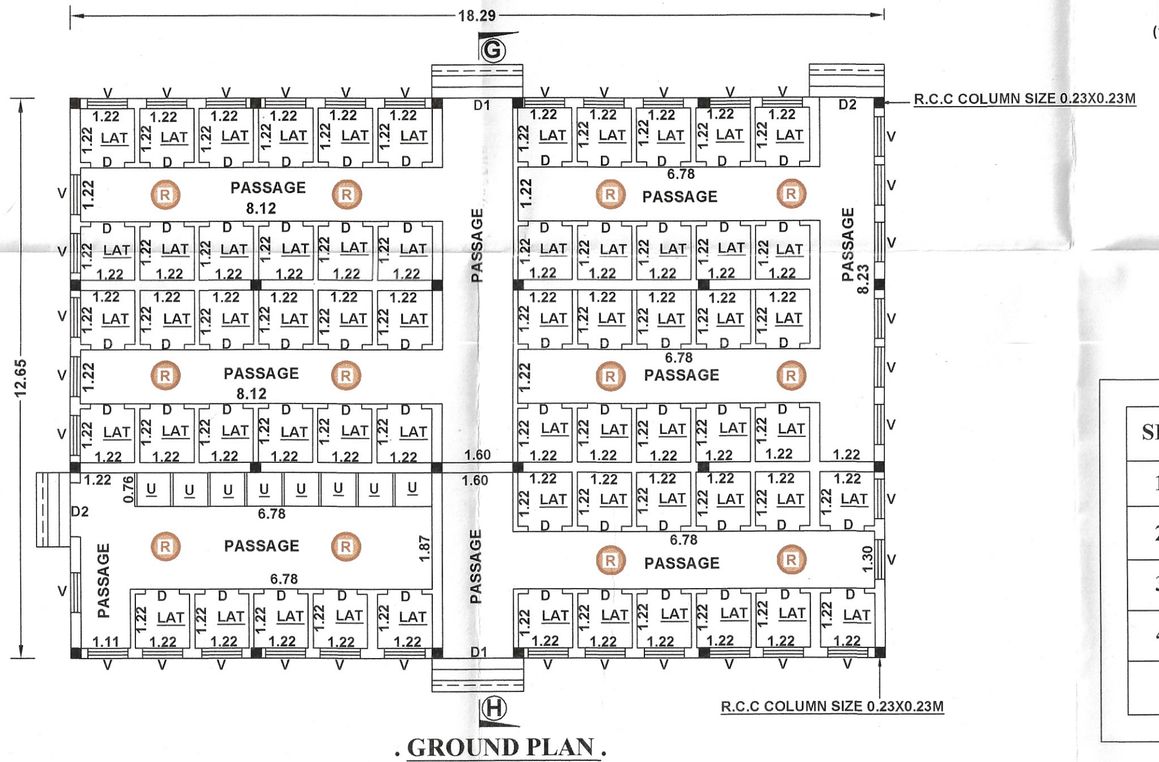

. GROUND PLAN .
[TOILET BLOCK - IV]

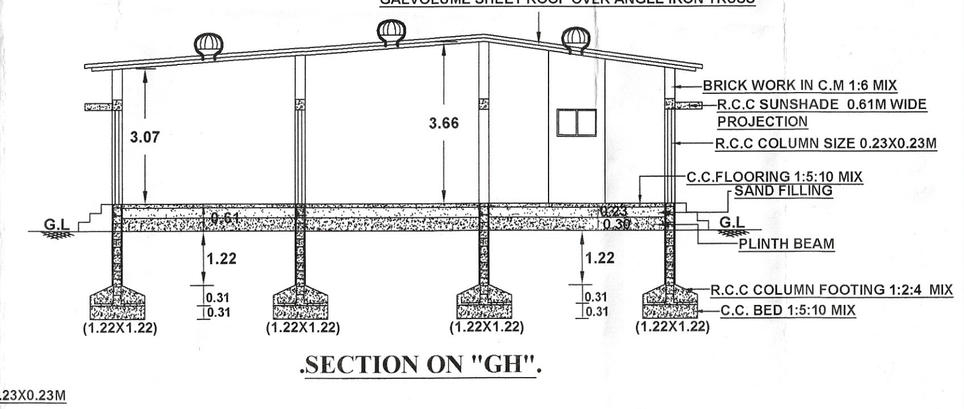

.SECTION ON "GH".

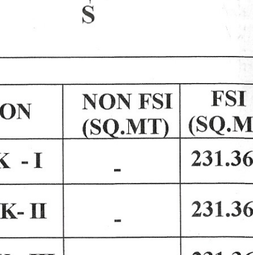

SL.NO	DESCRIPTION	NON FSI (SQ.MT)	FSI (SQ.MT)	TOTAL AREA (SQ.MT)
1.	TOILET BLOCK - I	-	231.36	231.36
2.	TOILET BLOCK- II	-	231.36	231.36
3.	TOILET BLOCK - III	-	231.36	231.36
4.	TOILET BLOCK - IV	-	231.36	231.36
	TOTAL	-	925.44	925.44

. SPECIFICATION

. FOUNDATION	:	R.C.C COLUMN FOOTING 1:2:4 MIX AND
. BASEMENT	:	R.C.C COLUMN FOOTING 1:2:4 MIX.
. SUPERSTRUCTURE	:	BRICK WORK IN C:M 1:6 MIX.
. ROOFING	:	GALVOLUME SHEET ROOF OVER ANGLE IRON TRUSS
. FLOORING	:	C.C FLOORING 1:5:10 MIX 0.1M THICK AND TOP FINISHED WITH C:M 1:3 MIX, 0.23M THICK.
. PLASTERING	:	CEMENT PLASTERING 1:5 MIX, 0.015M THICK.
. USE	:	FACTORY BUILDINGS.

JOINERIES .		METER
. D1 : DOOR	:	1.60X2.14
. D2 : DOOR	:	1.22X2.14
. V : VENTILATOR	:	0.90X0.61

. CONSTRUCTION ENGINEER .

Er. R. VINOTHKUMAR, D.C.E.,
Licensed Surveyor & Civil Engineering Contractor
REGISTRATION NO. CE / MR / OCT 2010 / 030
No. 1/127, North Street, K. Gennampatti,
THIRUMANGALAM & MADURAI-625 701
Cell: 9786271119

. STRUCTURAL ENGINEER .


Er. A. ARUL GNANAPRAGASAM
M.E.(Struct.),C.Engr.,F.I.E.,M.I.E.,M.I.S.T.E.,
Structural Engineer Lic 04/2019 (GR-1)
Registered Engineer RE 13/2019 (GR-1)
Registered Engineer 08/15/2021/00009 (GR-1)
Chartered Engineer (AM-157701-0)
Approved Valuer (A-2510)
Mobile : 99444 95338 / 80720 95578
E.mail : arulstructraldesigner@gmail.com

. APPLICANT .

For Gainup Technotek Limited
Managing Director

.REGISTERED ENGINEER.

R.BALASUNDAR, B.E.,M.E.,
Registered Engineer-Grade II
LPA Registration No: RE04/2020
EZHIL CONSTRUCTION
7C, S NVGB Hall Road,
Nagal [illegible]r. Dindigul-624 003
Ce[illegible]-92564 85407
85081 88585

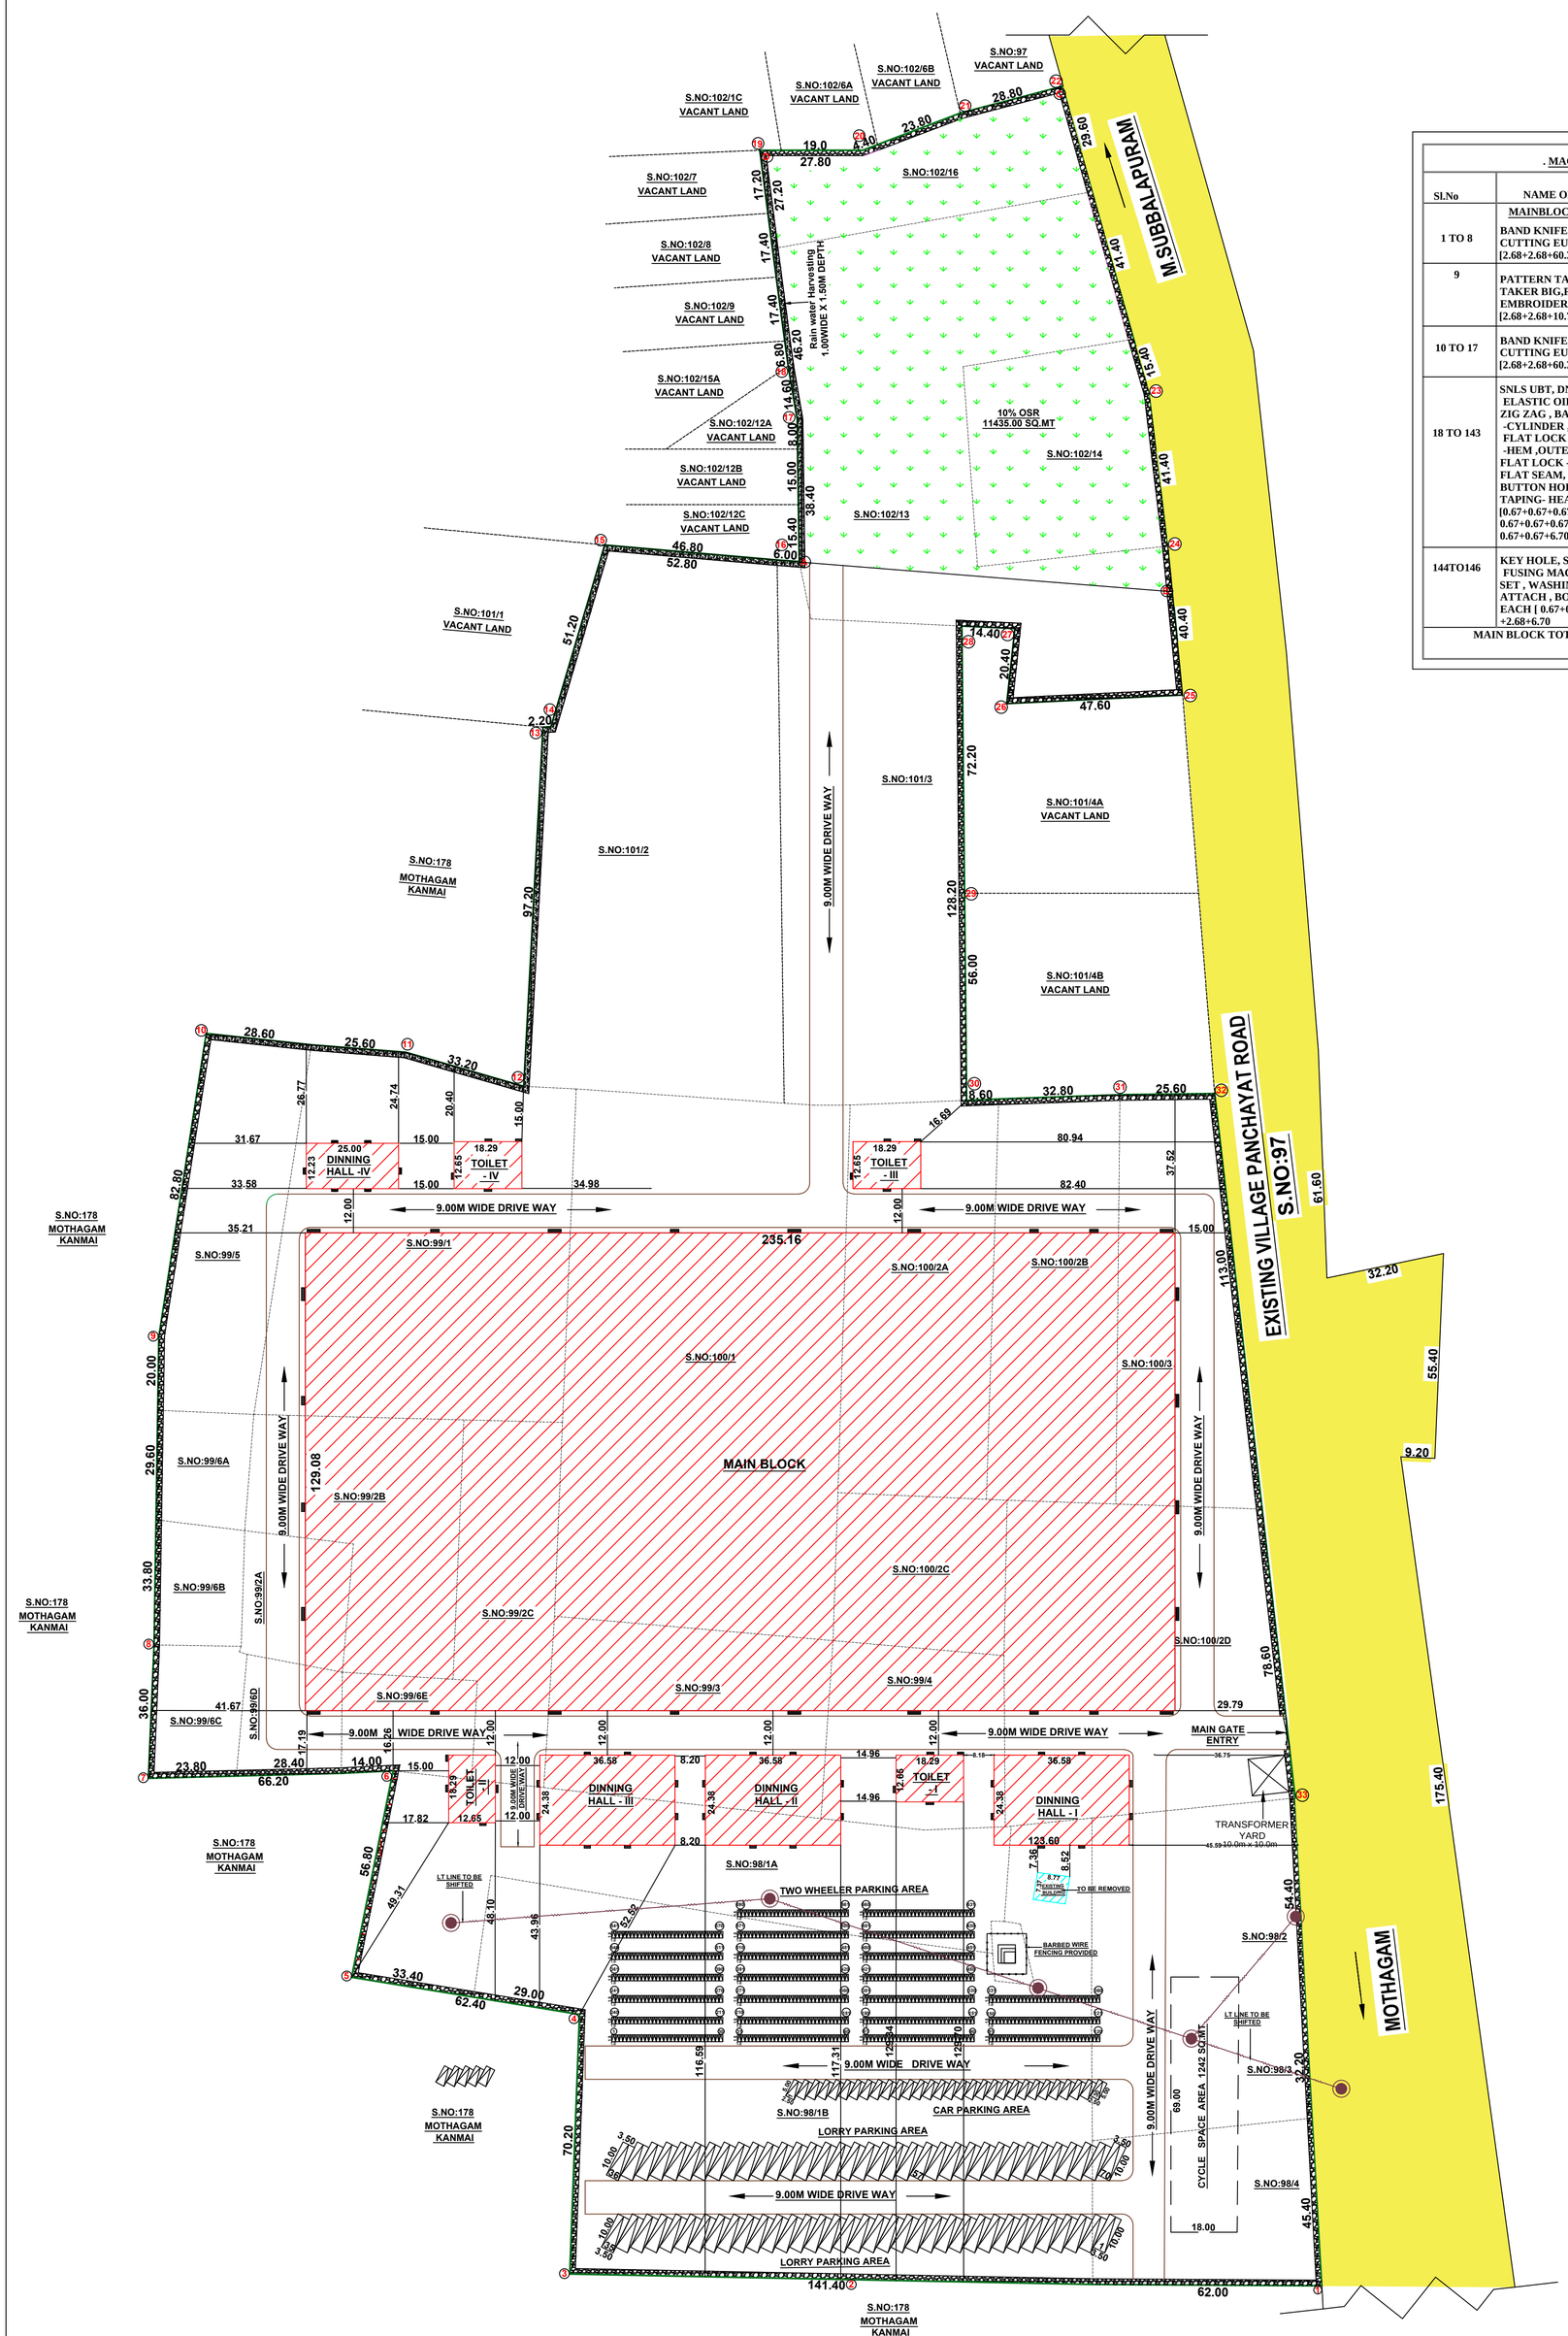

. MACHINERY DETAILS .

Sl.No	NAME OF THE MACHINERY	PROPOSED HPs.
1 TO 8	MAINBLOCK BAND KNIFE,CUTTING MACHINE, CUTTING EURO 8 NOS EACH [2.68+2.68+60.34]	525.60
9	PATTERN TAKER SMALL, PATTERN TAKER BIG,FUSING/HT,EMBOSS, EMBROIDERY BIG [2.68+2.68+10.72+13.41+6.70]	36.19
10 TO 17	BAND KNIFE,CUTTING MACHINE, CUTTING EURO 8 NOS EACH [2.68+2.68+60.34]	525.60
18 TO 143	SNLS UBT, DNLS UBT , 3T OIL , 4T ELASTIC OIL ,5TH OIL , 6TH OIL, ZIG ZAG , BARTACK , FLAT LOCK -CYLINDER , FLAT LOCK -PULLER, FLAT LOCK - FLAT BED, FLAT LOCK -HEM ,OUTER ELASTIC M/C , FLAT LOCK -MIMI CYLINDER , FLAT SEAM, SNEC, FEED OF ARM, BUTTON HOLE M/C , KANSAI , TAPING- HEAT SEALING 126 NOS EACH [0.67+0.67+0.67+0.67+0.67+0.67+0.67+0.67+0.67+0.67+0.67+0.67+0.67+0.67+0.67+0.67+0.67+0.67+0.67+6.70+14.75]	4222.26
144TO146	KEY HOLE, SNAP BUTTON , PRINTING , FUSING MACHINE , IRONING TABLE SET , WASHING SET UP, AUTO ZIP ATTACH , BONDING MACHINE 3 NOS EACH [0.67+0.67+6.70+13.41+20.11+80.46 +2.68+6.70	396.21
MAIN BLOCK TOTAL HPs		5705.86 HPs.

. SITE PLAN SHOWING THE PROPOSED CONSTRUCTION OF THE " M/S.GAINUP TECHNO TEK LTD UNIT - II ." INDUSTRIAL BUILDINGS IN S.NOS:- 98/1A,1B,2,3,4,99/1,2A,2B,2C,3,4,5,6A,6B,6C,6D,6E,100/1,2A,2B,2C,2D,3,101/2,3, 102/13,14,16, AT MOTHAGAM VILLAGE AND PANCHAYAT, PERAIYUR TALUK,MADURAI DISTRICT.

. SCALE : [1:800]

All Dimensions Are In Meters

N W E S

SITE EXTENT

AS PER DOCUMENT AREA : 1,14,290.50 SQ.MT
AS PER PATTA AREA : 1,14,350.00 SQ.MT

INDUSTRIAL TYPE : ORANGE
INDUSTRIAL CATEGORY : MANUFACTURING GARMENTS / PACKING INDUSTRIES

LAND AREA STATEMENT

S.No	VILLAGE NAME	SURVEY NO	HECTARE - ARES AS PER PATTA	ACRES AS PER DOC.	SQ.MT.
1	MODHAGAM	98/1A	0.58.50	1.44.49	5850.00
2	MODHAGAM	98/1B	1.49.50	3.69.26	14950.00
3	MODHAGAM	98/2	0.30.00	0.74.00	3000.00
4	MODHAGAM	98/3	0.19.50	0.48.16	1950.00
5	MODHAGAM	98/4	0.25.00	0.61.75	2500.00
6	MODHAGAM	99/1	0.74.50	1.84.00	7450.00
7	MODHAGAM	99/2A	0.10.00	0.24.70	1000.00
8	MODHAGAM	99/2B	0.29.00	0.71.63	2900.00
9	MODHAGAM	99/2C	0.24.50	0.60.51	2450.00
10	MODHAGAM	99/3	0.35.00	0.86.45	3500.00
11	MODHAGAM	99/4	0.23.50	0.58.00	2350.00
12	MODHAGAM	99/5	0.29.00	0.71.63	2900.00
13	MODHAGAM	99/6A	0.07.50	0.18.52	750.00
14	MODHAGAM	99/6B	0.07.50	0.18.52	750.00
15	MODHAGAM	99/6C	0.07.50	0.18.52	750.00
16	MODHAGAM	99/6D	0.07.50	0.18.52	750.00
17	MODHAGAM	99/6E	0.10.00	0.24.70	1000.00
18	MODHAGAM	100/1	1.04.50	2.58.11	10450.00
19	MODHAGAM	100/2A	0.43.00	1.06.21	4300.00
20	MODHAGAM	100/2B	0.37.00	0.91.39	3700.00
21	MODHAGAM	100/2C	0.19.00	0.46.93	1900.00
22	MODHAGAM	100/2D	0.59.50	1.47.00	5950.00
23	MODHAGAM	100/3	0.35.50	0.87.68	3550.00
24	MODHAGAM	101/2	0.96.50	2.38.35	9650.00
25	MODHAGAM	101/3	0.64.00	1.58.00	6400.00
26	MODHAGAM	102/13	0.86.00	2.12.42	8600.00
27	MODHAGAM	102/14	0.28.50	0.70.39	2850.00
28	MODHAGAM	102/16	0.22.00	0.54.34	2200.00
TOTAL LAND AREA			11.43.50 HECT	28.24.18 ACRES	114350.00 SQ.MT

PROPOSED BUILDINGS AREA DETAILS

SL.NO	DESCRIPTION	NON FSI (SQ.MT)	FSI (SQ.MT)	TOTAL AREA (SQ.MT)
1.	MAIN BLOCK	-	30354.45	30354.45
2.	DINING HALL - I	-	891.82	891.82
3.	DINING HALL - II	-	891.82	891.82
4.	DINING HALL - III	-	891.82	891.82
5.	DINING HALL - IV	-	305.75	305.75
6.	TOILET BLOCK - I	-	231.36	231.36
7.	TOILET BLOCK- II	-	231.36	231.36
8.	TOILET BLOCK - III	-	231.36	231.36
9.	TOILET BLOCK - IV	-	231.36	231.36
	TOTAL	-	34261.10	34261.10

EXISTING BUILDINGS AREA DETAILS

SL.NO	DESCRIPTION	NON FSI (SQ.MT)	FSI (SQ.MT)	TOTAL AREA (SQ.MT)
1.	EXISTING BUILDING	-	64.63	64.63
	TOTAL	-	64.63	64.63

. REFERENCE.

SITE BOUNDARY
EXISTING ROAD
DRIVE WAY
PROPOSED BUILDING
RWH TRENCH
OSR

NO. OF LORRY PARKING PROVIDED = 70 NOS
NO. OF CAR PARKING PROVIDED = 30 NOS
NO. OF TWO WHEELER PARKING PROVIDED = 690 NOS
NO. OF CYCLE SPACE PROVIDED = 1242.00 SQ.MT

PLOT COVERAGE AREA = 34261.10 / 114350.00 x 100 = 29.96 < 60 %

FLOOR SPACE INDEX = 34261.10 / 114350.00 = 0.29 < 1.5

OPEN SPACE RESERVATION

REQUIRED AREA = TOTAL AREA x 10/100
= 114350.00 x 10/100
= 11435.00 SQ.MT PROVIDED

. STRUCTURAL ENGINEER .

Er. A. ARUL GNANAPRAGASAM
M.E.(Struct),C.Eng.,AIV.,AMIE.,MISTE.,
Structural Engineer SE 04/2019 (GR-1)
Registered Engineer RE 13/2019 (GR-1)
Registered Engineer 08/LS/2021/00009 (GR-1)
Chartered Engineer (AM157701-0)
Approved Valuer (A-26395)
Mobile:99444 95338 / 80720 95578
E.mail:arulstructuraldesigner@gmail.com

. CONSTRUCTION ENGINEER .

Er. R. VINOTHKUMAR, D.C.E.,
Licensed Surveyor & Civil Engineering Contractor
REGISTRATION NO. CE / MR / OCT2013 / 030
No. 1/127, North Street, K. Sennampatti,
THIRUMANGALAM & MADURAI-625 701
Cell: 9788271119

. REGISTERED ENGINEER .

R.BALASUNDAR, B.E.,M.E.,
Registered Engineer-Grade II
LPA Registration No: RE04/2020
CONSTRUCTION
70/5, NVGB Hall Road,
Nagal Nagar, Dindigul-624 003
Cell: 93454 85407
85081 88585

. APPLICANT .

for Gainup Technotek Limited
Managing Director

NO. OF WORKERS = 3500 NOS

Signature Not Verified
Signed by: Assistant Director
Location:Madurai
Date:2023.06.06 10:50:32

Signature Not Verified
Signed by: Director
Location:null
Date:2023.04.25 11:48:08