

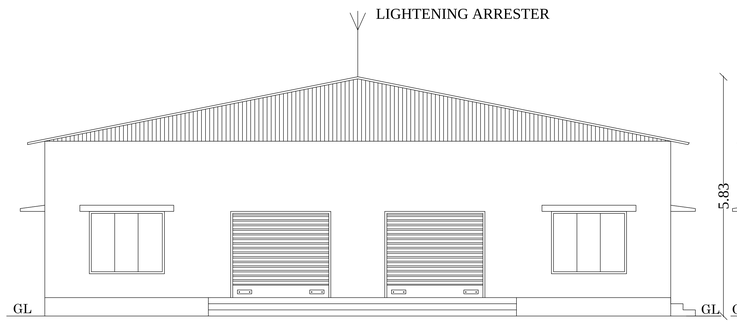



ELEVATION
(BLOCK -5)

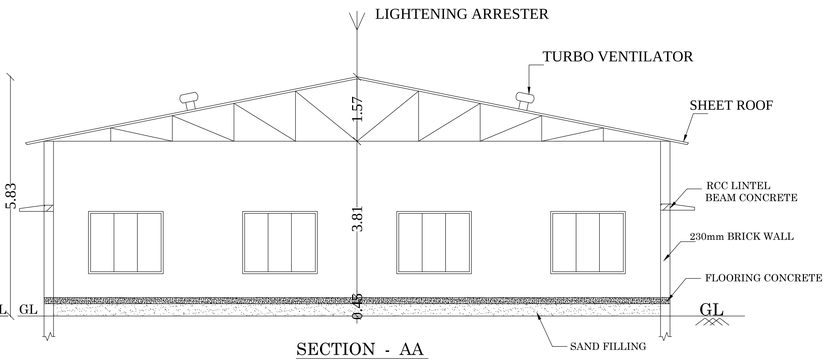

SECTION - AA
(BLOCK -5)

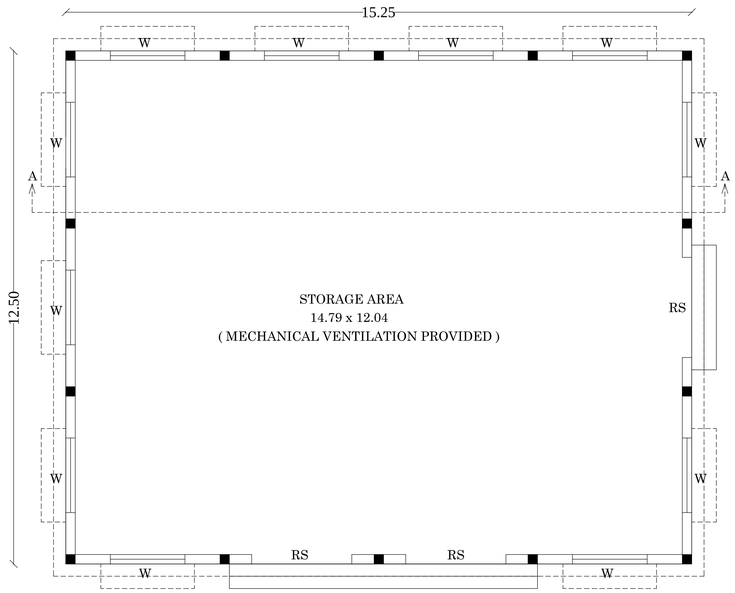

GROUND FLOOR PLAN
(BLOCK -5)

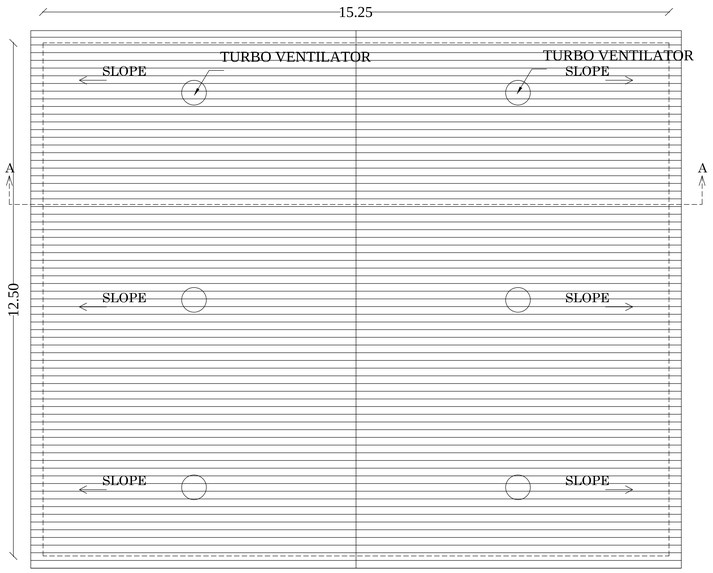

TERRACE FLOOR PLAN
(BLOCK -5)

OFFICE USE

திட்ட அனுமதி
மனை ஒப்புதல் மற்றும் திட்ட அனுமதி
மதுரை உள்ளூர் திட்ட குழுமம்
மதுரை-625017
ந.க.எண். SWP/BPA/007423/2023 உத்தரவில் கண்டுள்ளவாறு நிபந்தனைகளுக்குட்பட்டு 'A'முதல் 'H' வரை என எல்லையிட்டு மனையிட ஒப்புதலும், கட்டிடத்திற்கு திட்ட அனுமதியும் அளிக்கப்படுகிறது
ம.வ /ம.உ..தி.கு எண்:164 / 2023
திட்ட அனுமதி எண்:166 E /2023

SHEET NO:5

PLAN SHOWING THE PROPOSED CONSTRUCTION OF INDUSTRIAL BUILDING ("CRAYONS" COTTAGE CATEGORY) IN S.NO:85/1B,1C,1D, 1E,1F,1G, 1H,1I,1J, 85/ 2A2, 2B, 85/4A2,4B1, 4B2, AT THOTTIYAPATTI VILLAGE /PANCHAYAT, THIRUPARANKUNDRAM PANCHAYAT UNION /TALUK, MADURAI DISTRICT

(SCALE 1:100)

REFERENCE

RS	ROLLING SHUTTER	2.44 x 2.10
W	WINDOW	1.82 x 1.52

AREA DETAILS: (BLOCK -5)

Descriptions	Non FSI	FSI	Total Area
Area of the Ground Floor		190.63	190.63
Total Area		190.63	190.63

Er.N.BASKARAN
B.E. ME(Struc) AMIE AIV MACCE(I)
Registered Structural Engineer (LPA)
Reg.No.SE004, 2019 (Gr.II)
481-A, Kamarajar Salai, Madurai - 625001
Cell 9843053501 / 8248482729
Email baskaranm32@yahoo.com

STRUCTURAL ENGINEER


R. MUTHUGANESH, B.Arch., MCA.,
COA.....: 3747
No.38, Chandragandhi Nagar
By-Pass Road, Madurai-625 010.

ARCHITECT


APPLICANT

Er. T.BABU, B.E.,
PLAN CENTER
Registration No: RE 016/2019 (Grade.I)
No.25, South Street, Near Amma Mess
Tallakulam, Madurai - 2.
Ph: 8220044943, 9786348414


ENGINEER

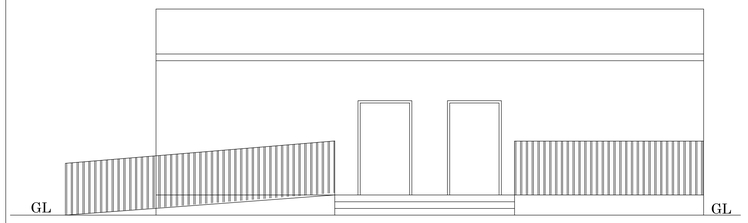


ELEVATION (BLOCK -4)

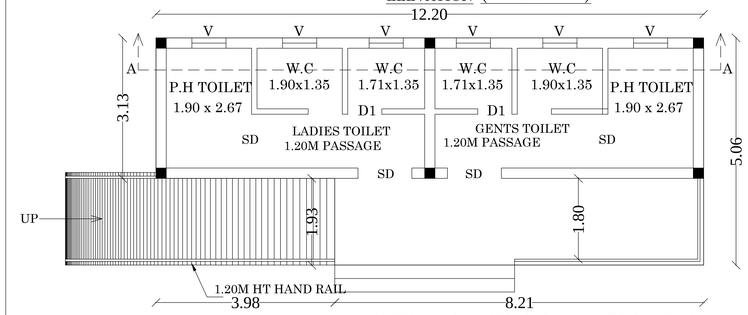


GROUND FLOOR PLAN (BLOCK -4)

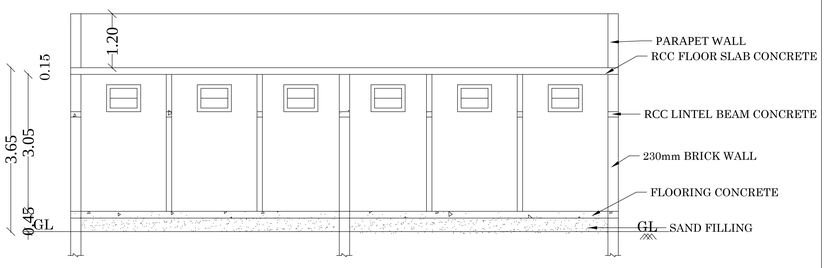


SECTION - AA
(BLOCK -4)

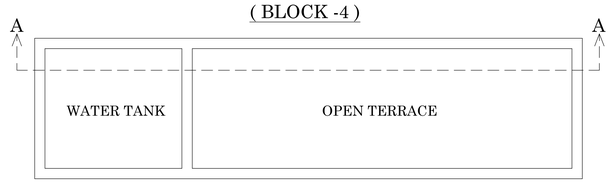


TERRACE FLOOR PLAN
(BLOCK -4)

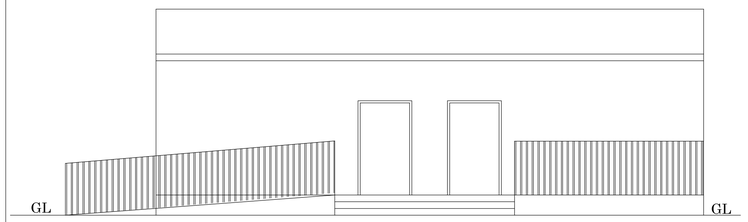


ELEVATION (BLOCK -3)

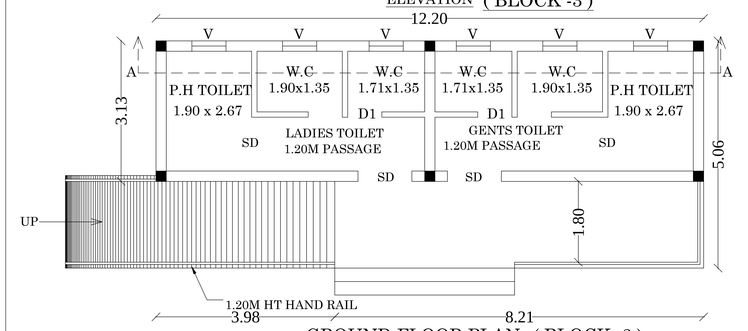

GROUND FLOOR PLAN (BLOCK -3)

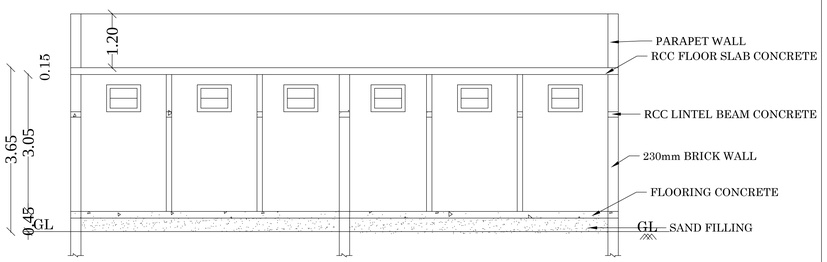

SECTION - AA
(BLOCK -3)

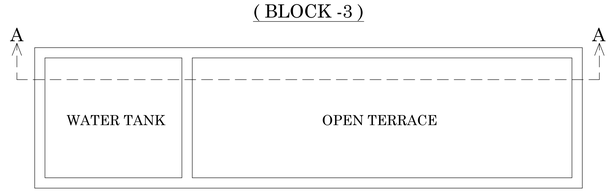

TERRACE FLOOR PLAN
(BLOCK -3)

OFFICE USE

திட்ட அனுமதி
மனை ஒப்புதல் மற்றும் திட்ட அனுமதி
மதுரை உள்ளூர் திட்ட குழுமம்
மதுரை-625017
ந.க.எண். SWP/BPA/007423/2023 உத்தரவில் கண்டுள்ளவாறு நிபந்தனைகளுக்குட்பட்டு 'A' முதல் 'H' வரை என எல்லையிட்டு மனையிட ஒப்புதலும், கட்டிடத்திற்கு திட்ட அனுமதியும் அளிக்கப்படுகிறது
ம.வ/ம.உ.தி.கு எண்:164/2023
திட்ட அனுமதி எண்:166D/2023

SHEET NO:4

PLAN SHOWING THE PROPOSED CONSTRUCTION OF INDUSTRIAL BUILDING ("CRAYONS" COTTAGE CATEGORY) IN S.NO:85/1B,1C,1D, 1E,1F, 1G, 1H,1I,1J, 85/ 2A2, 2B, 85/4A2,4B1, 4B2, AT THOTTIYAPATTI VILLAGE /PANCHAYAT, THIRUPARANKUNDRAM PANCHAYAT UNION /TALUK, MADURAI DISTRICT

(SCALE 1:100)

REFERENCE (BLOCK 3& 4)

SD	SLIDING DOOR	1.20 x 2.10
D1	DOOR	0.76 x 2.10
V	VENTILATOR	0.76 x 0.76

AREA DETAILS: (BLOCK -3)

Descriptions	Non FSI	FSI	Total Area
Area of the Ground Floor		54.01	54.01
Total Area		54.01	54.01

AREA DETAILS: (BLOCK -4)

Descriptions	Non FSI	FSI	Total Area
Area of the Ground Floor		54.01	54.01
Total Area		54.01	54.01

Er.N.BASKARAN
B.E.,ME(Struc), AMIE, AIV, MACCE(I)
Registered Structural Engineer (LPA)
Reg.No.SE004. 2019 (Gr.II)
#81-P, Kamarajar Salai, Madurai - 625009
Cell 9843053501 / 8248482729
Email oasparann32@yahoo.co.in

STRUCTURAL ENGINEER


R. MUTHUGANESH, B.Arch., MCA.,
COA.....: 3747/89
No.38, Chandragandhi Nagar
By-Pass Road, Madurai-625 010.

ARCHITECT


APPLICANT

Er. T. BABU, B.E.,
PLAN CENTER
Registration No: RE 016/2019 (Grade.I)
No.25, South Street, Near Amma Mess
Tallakulam, Madurai - 2.
Ph: 8220044943, 9786948414


ENGINEER

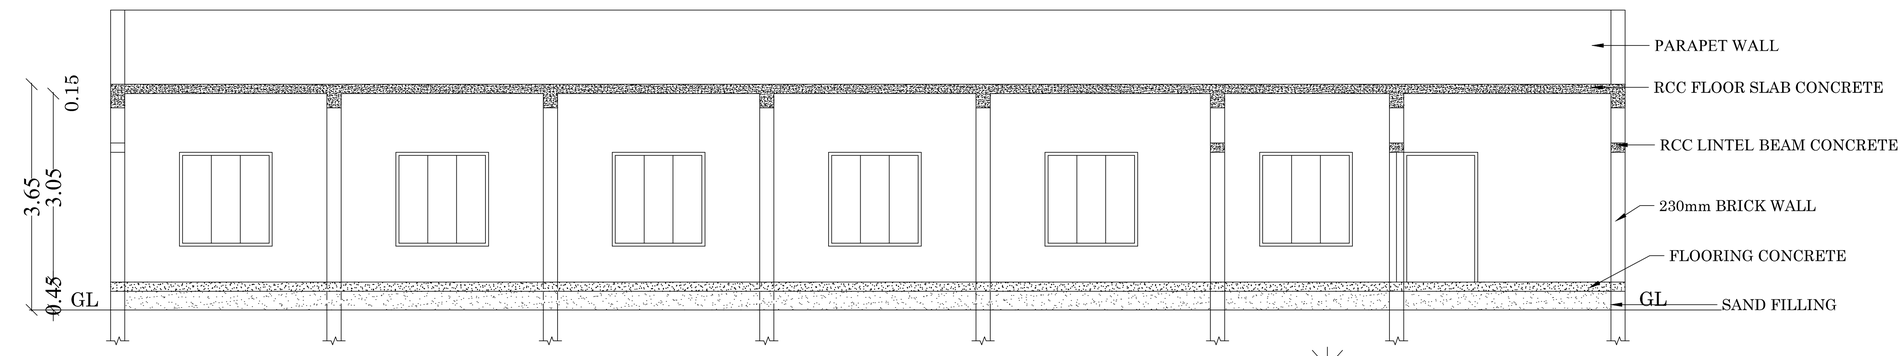


SECTION - AA
(BLOCK -2)

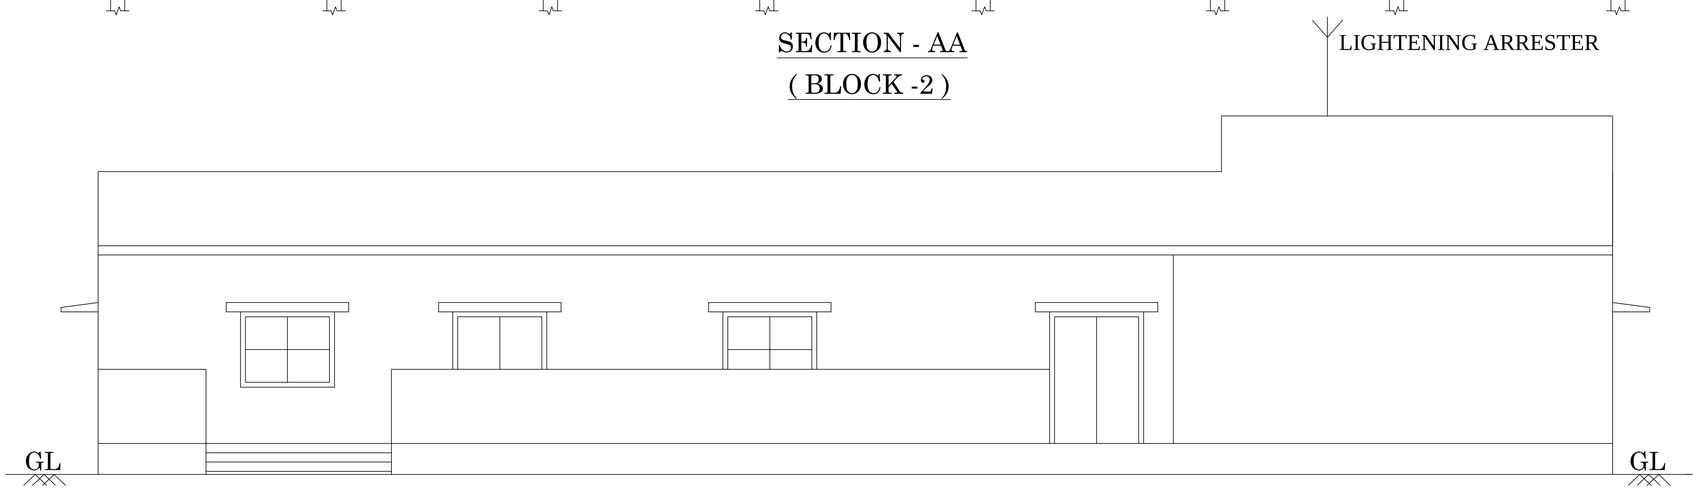

ELEVATION
(BLOCK -2)

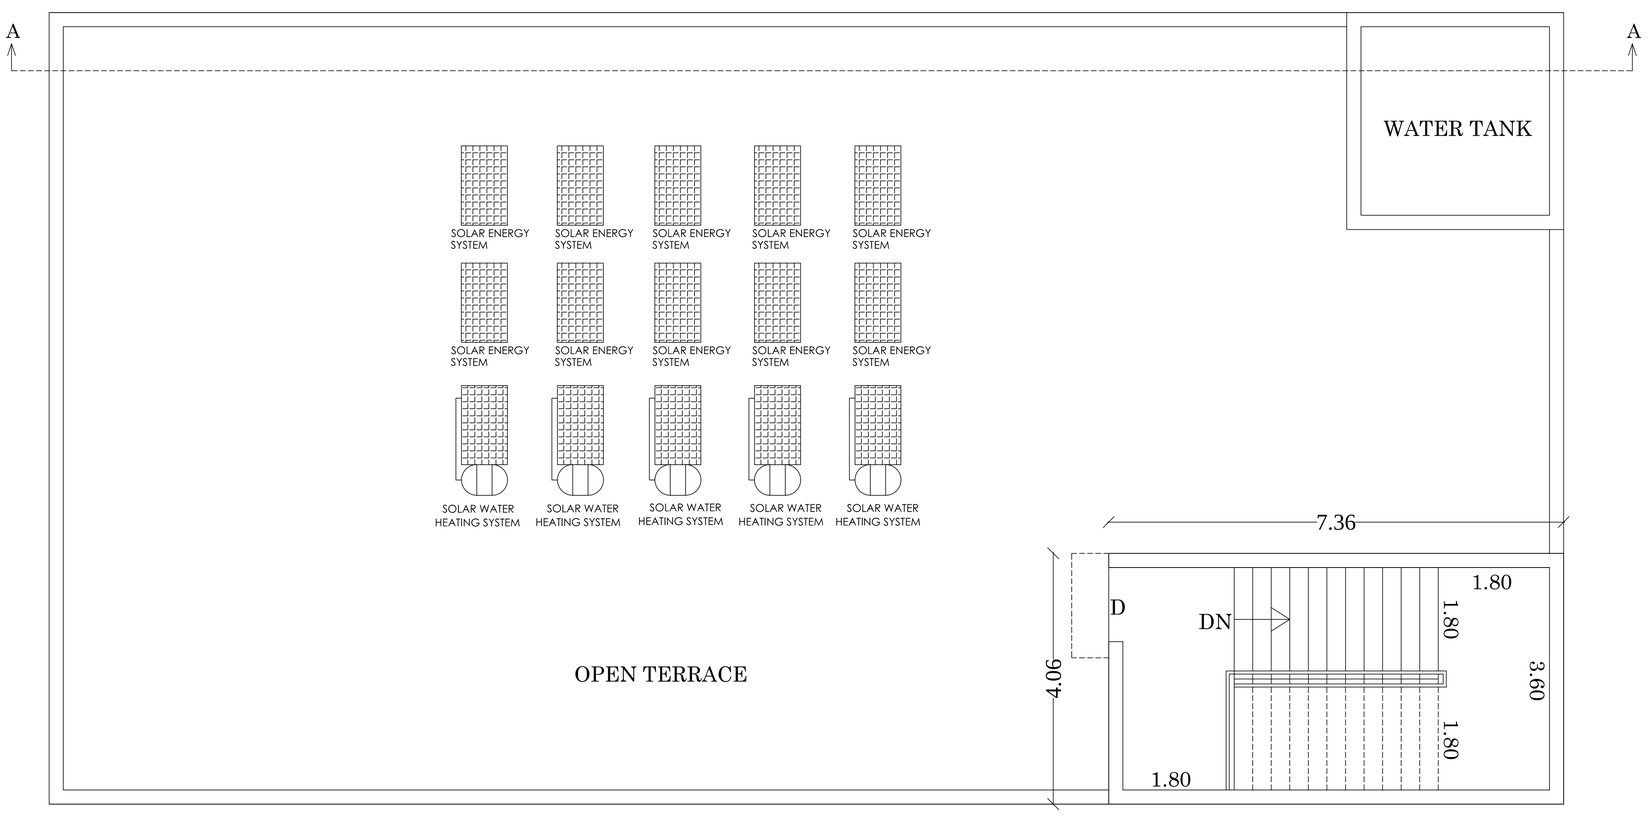

TERRACE FLOOR PLAN
(BLOCK -2)

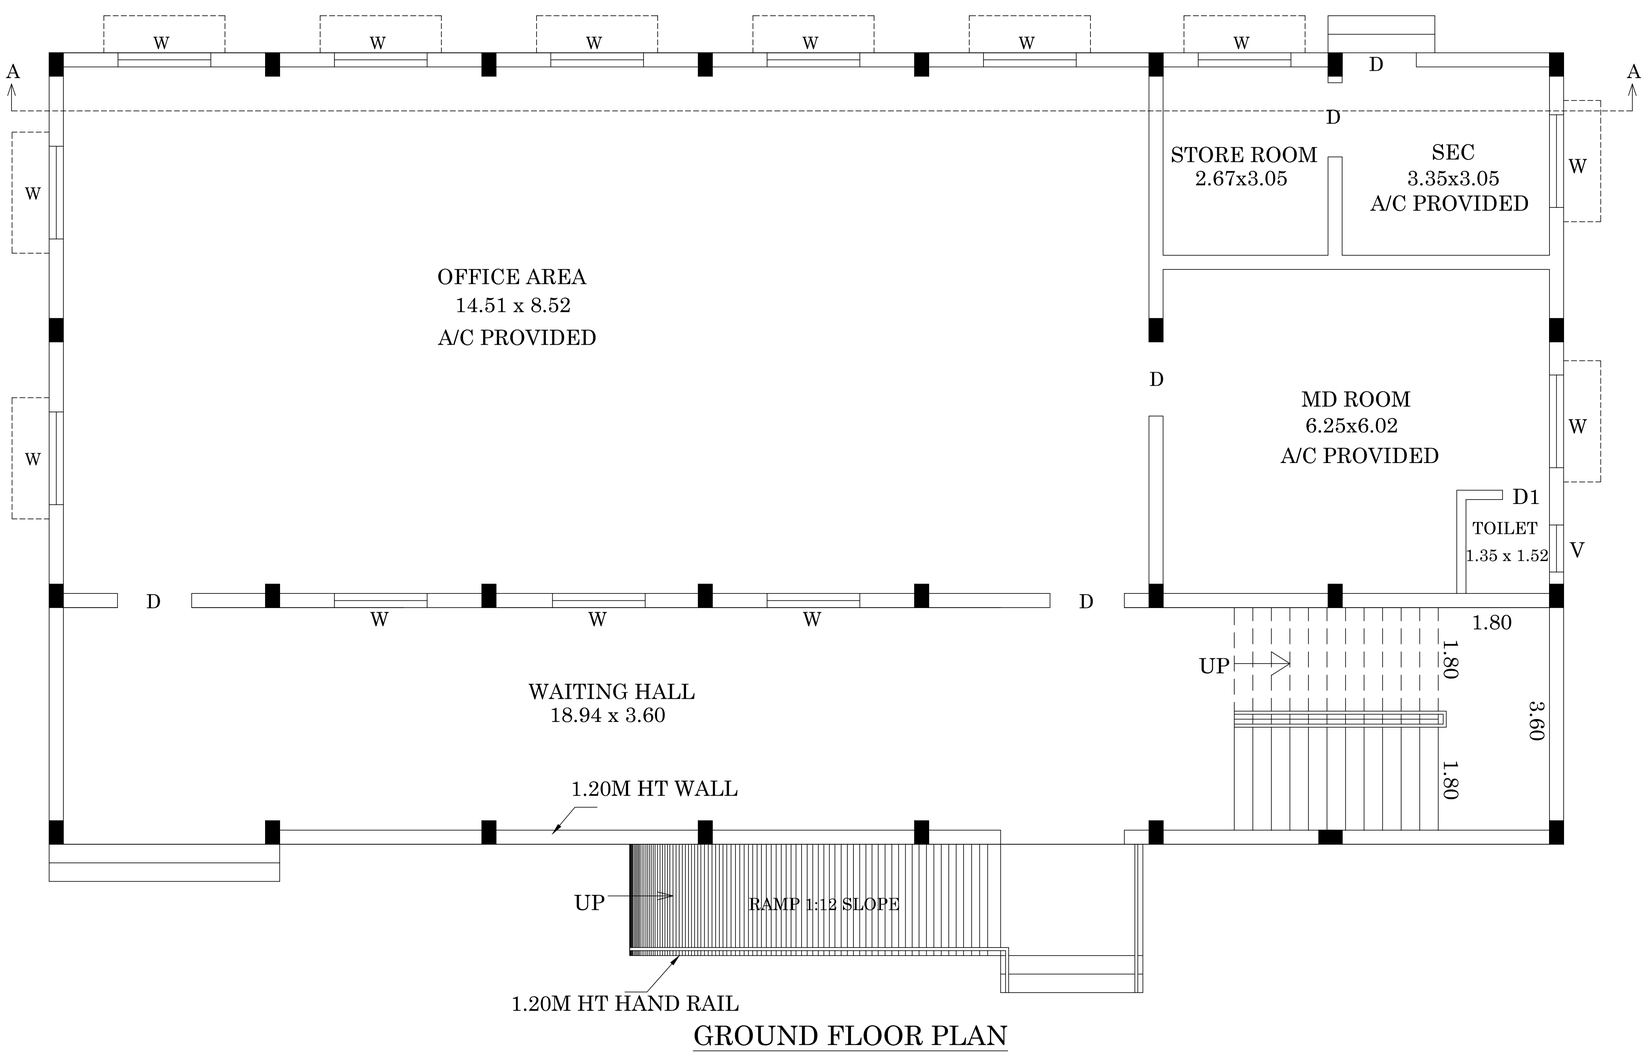

GROUND FLOOR PLAN
(BLOCK -2)

SHEET NO:3

PLAN SHOWING THE PROPOSED CONSTRUCTION OF INDUSTRIAL BUILDING ("CRAYONS" COTTAGE CATEGORY) IN S.NO:85/1B,1C,1D, 1E,1F, 1G, 1H,1I,1J, 85/ 2A2, 2B, 85/4A2,4B1, 4B2, AT THOTTIYAPATTI VILLAGE /PANCHAYAT, THIRUPARANKUNDRAM PANCHAYAT UNION /TALUK, MADURAI DISTRICT

(SCALE 1:100)

REFERENCE

D	DOOR	1.20 x 2.10
D1	DOOR	0.76 x 2.10
W	WINDOW	1.50 x 1.52

AREA DETAILS:

Descriptions	Non FSI	FSI	Total Area
Area of the Ground Floor		313.72	313.72
Area of the Terrace Floor	29.86		26.61
Total Area	29.86	313.72	343.58

OFFICE USE

திட்ட அனுமதி
மனை ஒப்புதல் மற்றும் திட்ட அனுமதி
மதுரை உள்ளூர் திட்ட குழுமம்
மதுரை-625017

ந.க.எண். SWP/BPA/007423/2023 உத்தரவில் கண்டுள்ளவாறு நிபந்தனைகளுக்குட்பட்டு 'A' முதல் 'H' வரை என எல்லையிட்டு மனையிட ஒப்புதலும், கட்டிடத்திற்கு திட்ட அனுமதியும் அளிக்கப்படுகிறது

ம.வ /ம.உ.தி.கு எண்:164 /2023

திட்ட அனுமதி எண்:166 C /2023

Er.N.BASKARAN
B.E.,ME(Struc), AMIE, AIV, MACCE(II).
Registered Structural Engineer (LPA)
Reg.No.SE004, 2019 (Gr.II)
481-A, Kamarajar Salai, Madurai - 625009
Cell 9843053501 / 8248482729
Email baskarann32@yahoo.co

STRUCTURAL ENGINEER


R. MUTHUGANESH, B.Arch., MCA.,
COA.....: 3>489.....
No.38, Chandragandhi Nagar
By-Pass Road, Madurai-625 010.

ARCHITECT


APPLICANT

Er. T.BABU, B.E.,
PLAN CENTER
Registration No: RE 016/2019 (Grade.I)
No.25, South Street, Near Amma Mess
Tallakulam, Madurai - 2.
Ph: 8220044943. 9786948414


ENGINEER

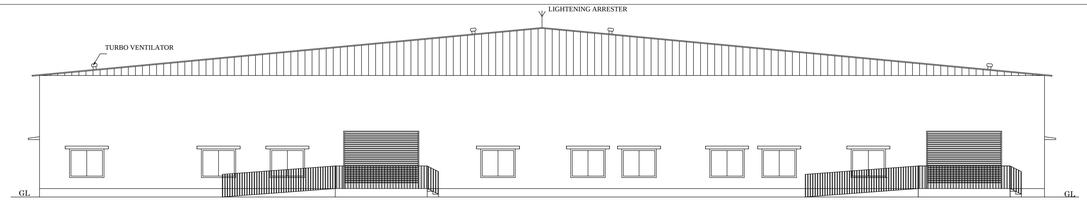

ELEVATION
(BLOCK -1)

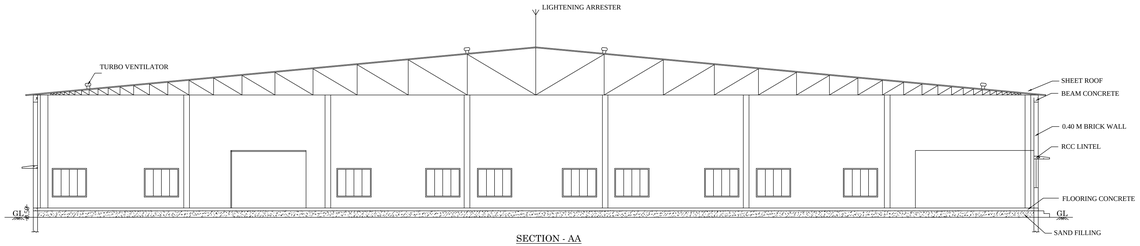

SECTION - AA
(BLOCK -1)

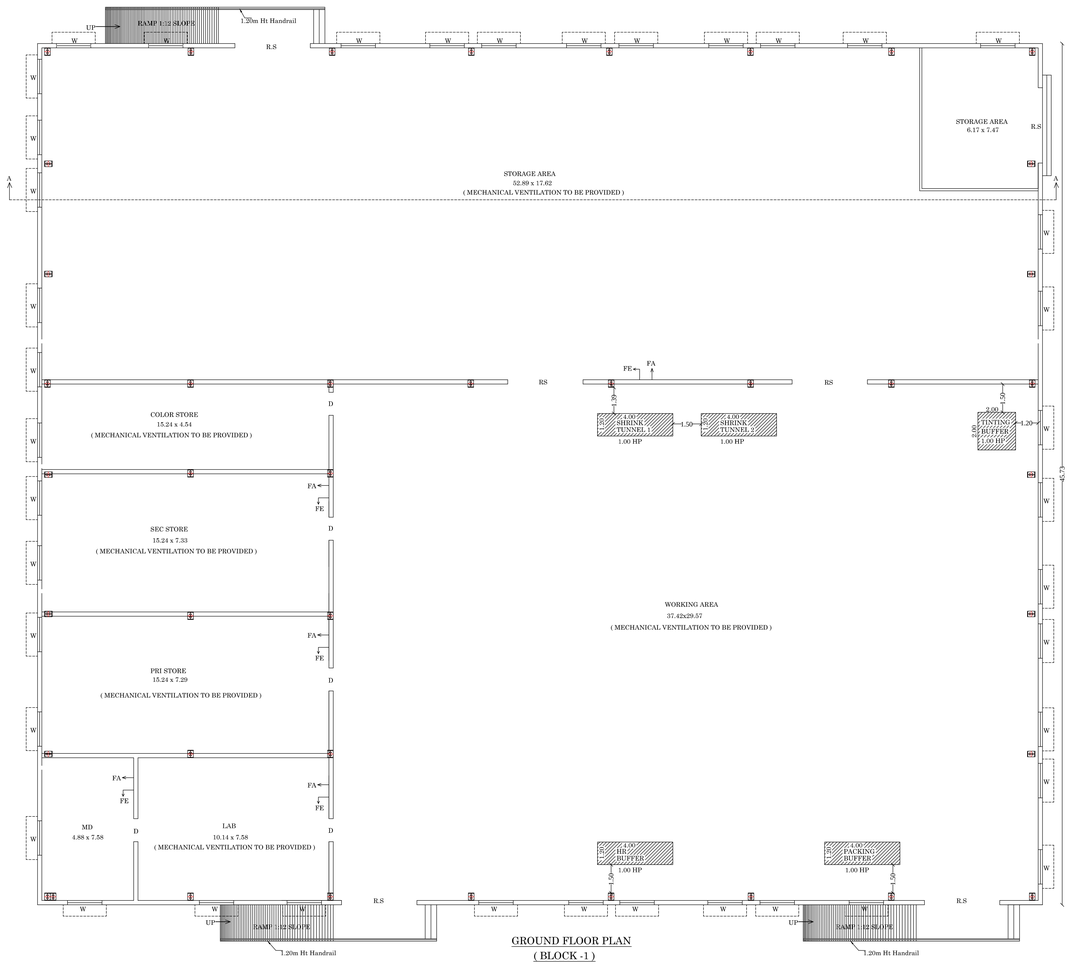

GROUND FLOOR PLAN
(BLOCK -1)



TERRACE FLOOR PLAN
(BLOCK -1)

SHEET NO:2

PLAN SHOWING THE PROPOSED CONSTRUCTION OF INDUSTRIAL BUILDING ("CRAYONS" COTTAGE CATEGORY) IN S.NO:85/1B,1C,1D, 1E,1F,1G, 1H,1I,1J, 85/ 2A2, 2B, 85/4A2,4B1, 4B2, AT THOTTIYAPATTI VILLAGE /PANCHAYAT, THIRUPARANKUNDRAM PANCHAYAT UNION /TALUK, MADURAI DISTRICT

(SCALE 1:100)

REFERENCE		
R.S	ROLLING SHUTTER	4.00 x 3.05
D	DOOR	1.22 x 2.10
W	WINDOW	1.83 x 1.52

AREA DETAILS:

Descriptions	Non FSI	FSI	Total Area
Area of the Ground Floor		2439.70	2439.70
Total Area		2439.70	2439.70

NOTE:
FE - FIRE EXTINGUISHER
FA - FIRE ALARM

MECHINERIE DETAILS

m/c no	Name of Mechineries	Mechineries HP
1	SHRINK TUNNEL 1	1.00
2	SHRINK TUNNEL 2	1.00
3	HR BUFFER	1.00
4	PACKING BUFFER	1.00
5	TINTING BUFFER	1.00
TOTAL HP		5.00

OFFICE USE

நிட்.ட. அனுமதி
மனை ஒப்புதல் மற்றும் நிட்.ட. அனுமதி
மதுரை உள்ளூர் நிட்.ட. குழுமம்
மதுரை-625017
ந.க.எண். SWPBPA/007423/2023 உத்தரவில் கண்டுள்ளவாறு நிபந்தனைகளுக்குட்பட்டு 'A'முதல் IV வரை என எல்லைபிட்டு மனைபிட. ஒப்புதலும், கட்டிடத்திற்கு நிட்.ட. அனுமதியும் அளிக்கப்படுகிறது
ம.வ/ம.உ.தி.கு எண்:164/2023
நிட்.ட. அனுமதி எண்:166 B /2023

Er.N.BASKARAN
B.E. MIE(Ind) AMIE AIV MACCES
Registered Structural Engineer (LSE)
Reg.No.SE/04 2019 (G.O)
481-A, Kamaraj Salai, Madurai - 625020.
Cell: 9443501027, 8248482729
Email: asptarans32@yahoo.co.in

STRUCTURAL ENGINEER

R. MUTHUGANESH, B.Arch., MCA.,
COA.... : 32489
No.38, Chandrasandhi Nagar
By-Pass Road, Madurai-625 010.

ARCHITECT


APPLICANT

Er.T.BABU, B.E.,
PLAN CENTER
Registration No: RE 016/2019 (Grade-I)
No.23, South Street, Near Amma Mess
Tallakulam, Madurai - 2.
Ph: 8220044943, 9786548414

ENGINEER

SITE PLAN SHOWING THE PROPOSED CONSTRUCTION OF INDUSTRIAL BUILDING ("CRAYONS" COTTAGE CATEGORY) IN S.NO:85/1B,1C,1D, 1E,1F,1G, 1H,1I,1J, 85/ 2A2, 2B, 85/4A2,4B1, 4B2, AT THOTTIYAPATTI VILLAGE / PANCHAYAT, THIRUPARANKUNDRAM PANCHAYAT UNION / TALUK, MADURAI DISTRICT

SCALE - 1:400

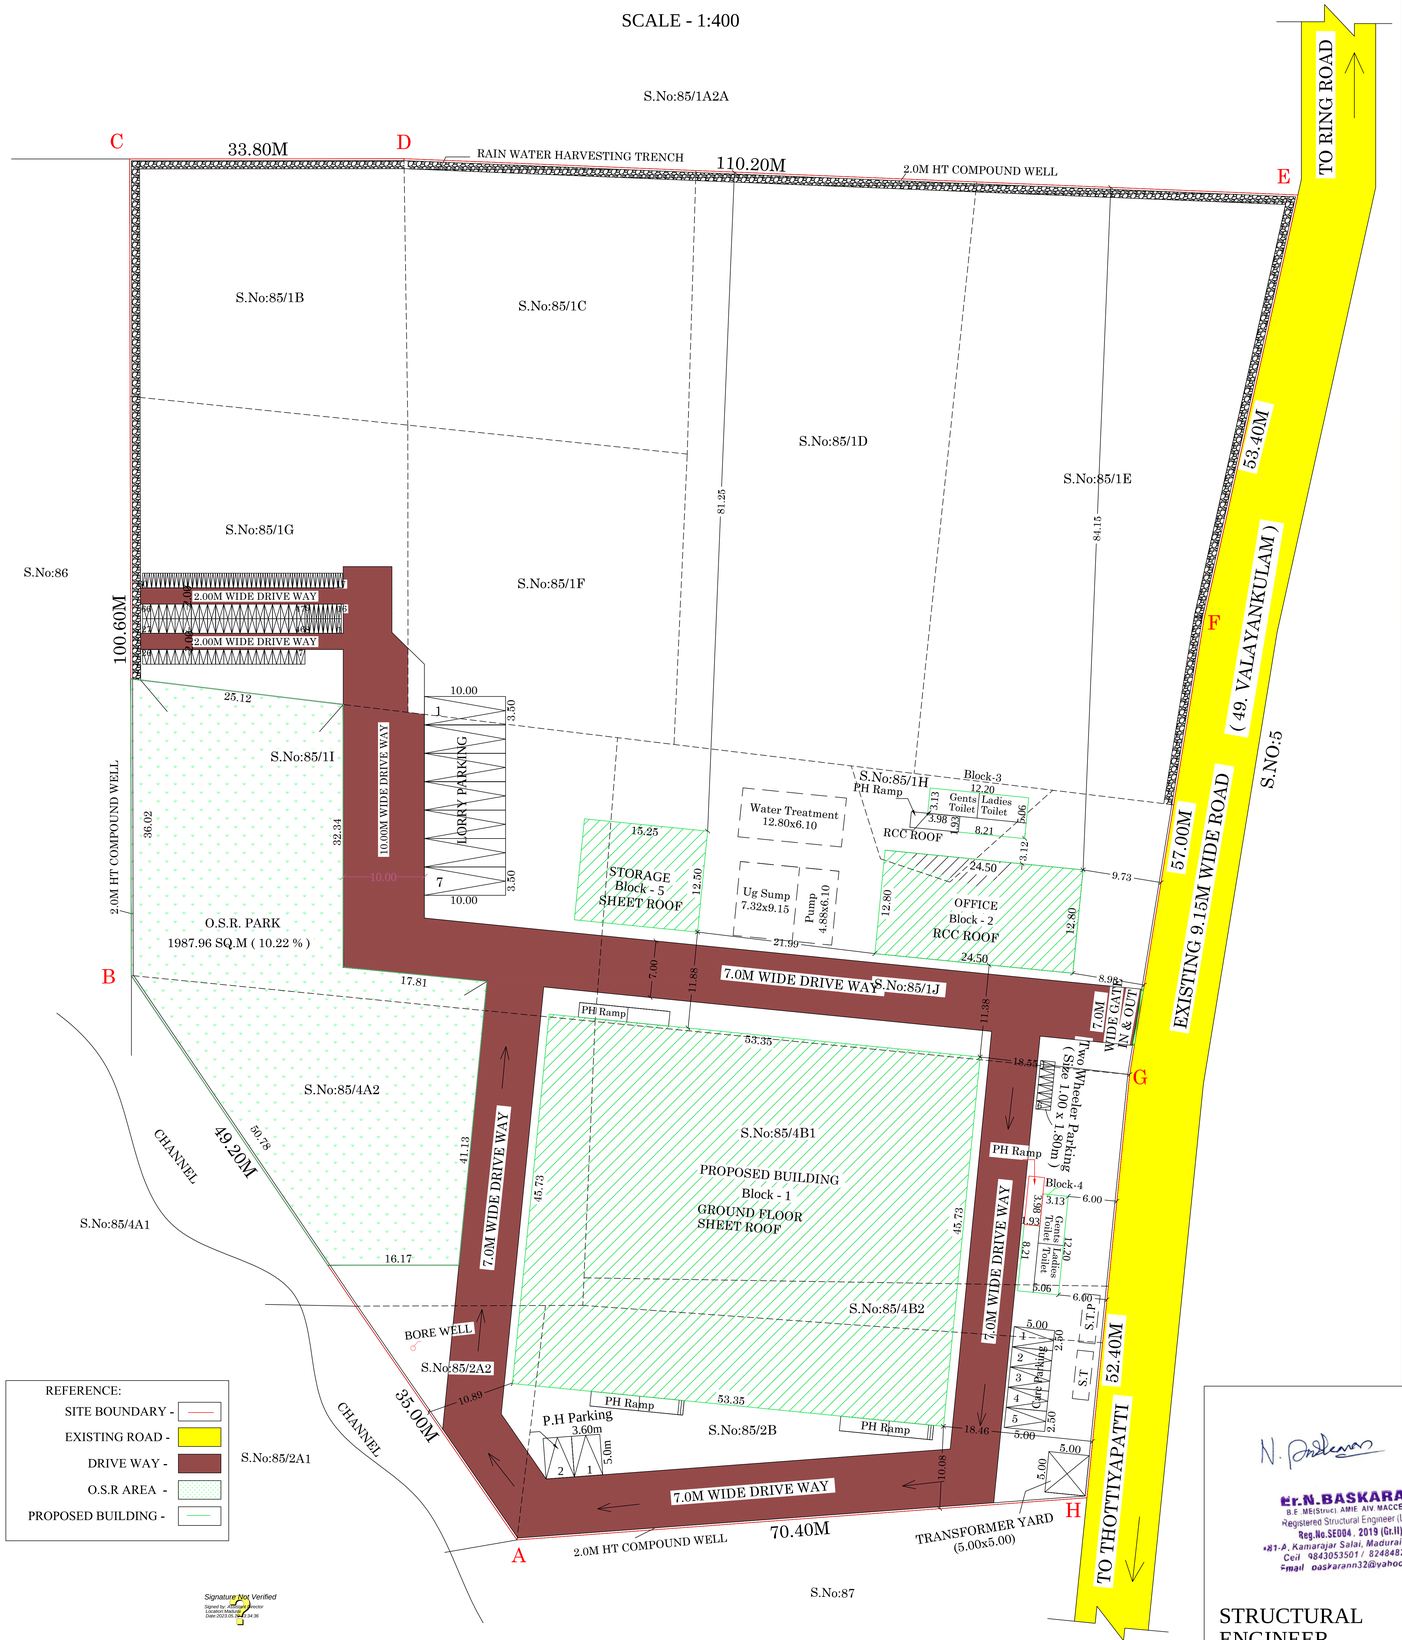

Signature Not Verified
Signed by: ADMINISTRATIVE OFFICER
Date:2023.03.16 14:54:56

OFFICE USE

திட்ட அனுமதி
மனை ஒப்புதல் மற்றும் திட்ட அனுமதி
மதுரை உள்ளூர் திட்ட குழுமம்
மதுரை-625017
ந.க.எண். SWP/BPA/007423/2023 உத்தரவில் கண்டுள்ளவாறு
நிபந்தனைகளுக்குட்பட்டு 'A'முதல் 'H' வரை என
எல்லையிட்டு மனையிட ஒப்புதலும், கட்டிடத்திற்கு
திட்ட அனுமதியும் அளிக்கப்படுகிறது
ம.வ /ம.உ..தி.கு எண்:164 / 2023
திட்ட அனுமதி எண்:166 A /2023

NOTE: (ENCLOSED)

YOUR OFFICE EXISTING FILE NO:614/2022, MASTER PLAN VARIATION ON RESIDENTIONAL USE TO INDUSTRIAL USE, APPROVED TO G.O (2U) NO 207, DATE 18-08-2022, PUBLISHED ON TAMILNADU GAZETTE NO 43 DATE 26-10-2022 PAGE 472, NO VI (1) 456/2022

N
W E
S

SHEET NO:1

SITE AREA DETAILS:

As Per Patta Area - 19450.00 SQ.M
As Per Document Area - 19450.00 SQ.M
As Per Superimposed Area - 19827.70 SQ.M

S.NO	Survey No	Document No	Document Area (sq.m)	Patta NO	Patta Area (sq.m)
1	85/1B	2104/2021	1100.00	924	1100.00
2	85/1C	2105/2021	1100.00	925	1100.00
3	85/1D	2104/2021	2400.00	924	2400.00
4	85/1E	2104/2021	2700.00	924	2700.00
5	85/1F	2105/2021	1100.00	925	1100.00
6	85/1G	2105/2021	1100.00	925	1100.00
7	85/1H	2104/2021	150.00	924	150.00
8	85/1I	2104/2021	2050.00	924	2050.00
9	85/1J	2104/2021	2150.00	924	2150.00
10	85/2A2	2105/2021	350.00	925	350.00
11	85/2B	2105/2021	1700.00	925	1700.00
12	85/4A2	2105/2021	1450.00	925	1450.00
13	85/4B1	2105/2021	1900.00	925	1900.00
14	85/4B2	2105/2021	200.00	925	200.00
TOTAL AREA			19450.00		19450.00

AREA DETAILS:

Descriptions	Non FSI	FSI	Total Area
Area of the Ground Floor Block - 1		2439.70	2439.70
Area of the Ground Floor Block - 2		313.72	313.72
Area of the Head Room Block - 2	29.86		29.86
Area of the Ground Floor Block - 3		54.01	54.01
Area of the Ground Floor Block - 4		54.01	54.01
Area of the Ground Floor Block - 5		190.63	190.63
Total Area	29.86	3052.07	3081.93

FLOOR SPACE INDEX = 3052.07 / 19450.00 = 0.156

10% O.S.R Area Required - 1945.00 Sq.m 10.00 %
10% O.S.R Area Provided - 1987.96 Sq.m 10.22 %

No Of Lorry Parking Required - 6 NOS
No Of Lorry Parking Provided - 7 NOS
No Of Care Parking Provided - 5 NOS
No Of Two Wheeler Parking Required - 52 NOS
No Of Two Wheeler Parking Provided - 66 NOS
No Of Cycle Parking Required - 52 NOS
No Of Cycle Parking Provided - 61 NOS

No Of Workers
GENTS - 15
LADIES - 4
TOTAL - 19

Total H.P - 5.00 hp

STRUCTURAL ENGINEER	ARCHITECT	APPLICANT	ENGINEER
Er.N.BASKARAN B.E ME(Struc), AMIE AIV, MACCE(II) Registered Structural Engineer (LPA) Reg.No.SE004, 2019 (Gr.II) 181-A, Kamarajar Salai, Madurai - 625009 Cell 9843053501 / 8248482729 Email baskaranm32@yahoo.com	R. MUTHUGANESH, B.Arch., MCA., COA.....: 8749 No.38, Chandragandhi Nagar By-Pass Road, Madurai-625 010.		Er. T.BABU, B.E., PLAN CENTER Registration No: RE 016/2019 (Grade.I) No.25, South Street, Near Amma Mess Tallakulam, Madurai - 2. Ph: 8220044943, 9786948414