PLAN SHOWING THE PROPOSED CONSTRUCTION OF GROUND FLOOR RCC ROOF RESIDENTIAL BUILDING IN S.NO: 11 / 3A1D2 , PLOT NO: 6 NORTH PART , CHAKKARATHALWAR NAGAR III , THIRUMOHUR VILLAGE PANCHAYAT , MADURAI NORTH TALUK , MADURAI DISTRICT.

NAME OF APPLICANT :- Mrs.S.UMASANKARI , W/O. Mr.S.MUTHUKUMAR.

N
W E
S

OFFICE USE:

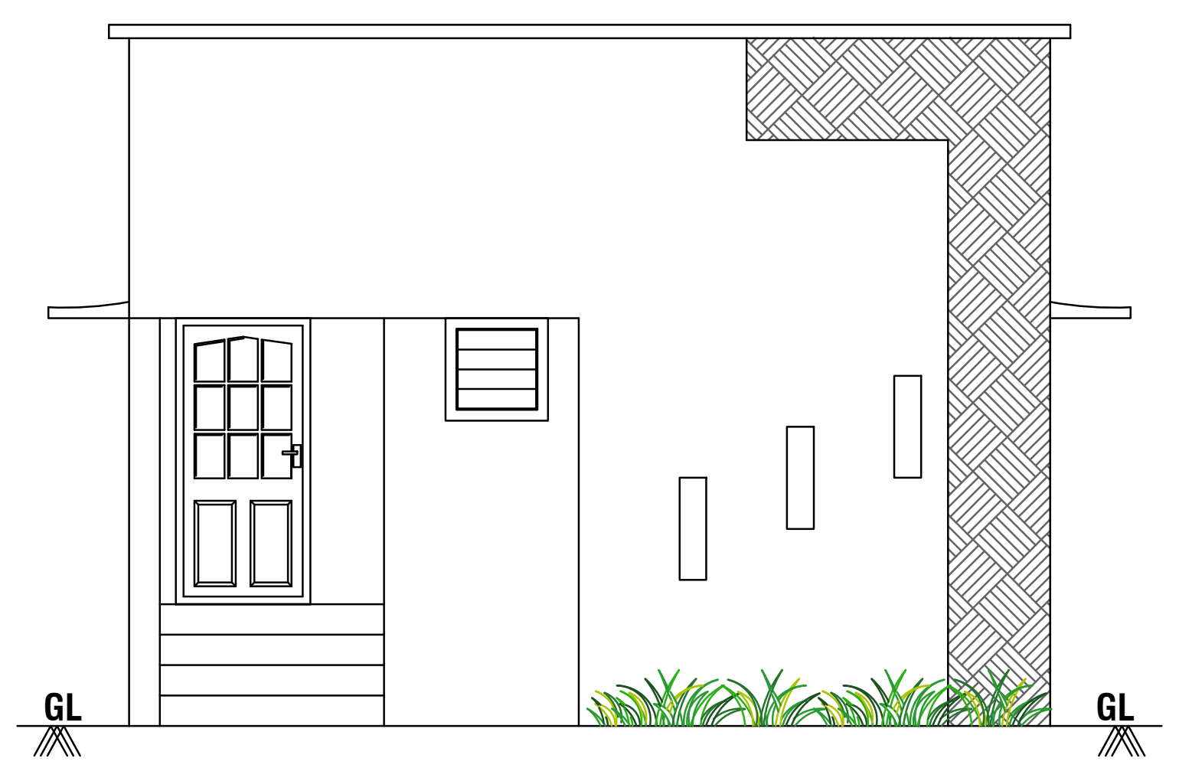

ELEVATION

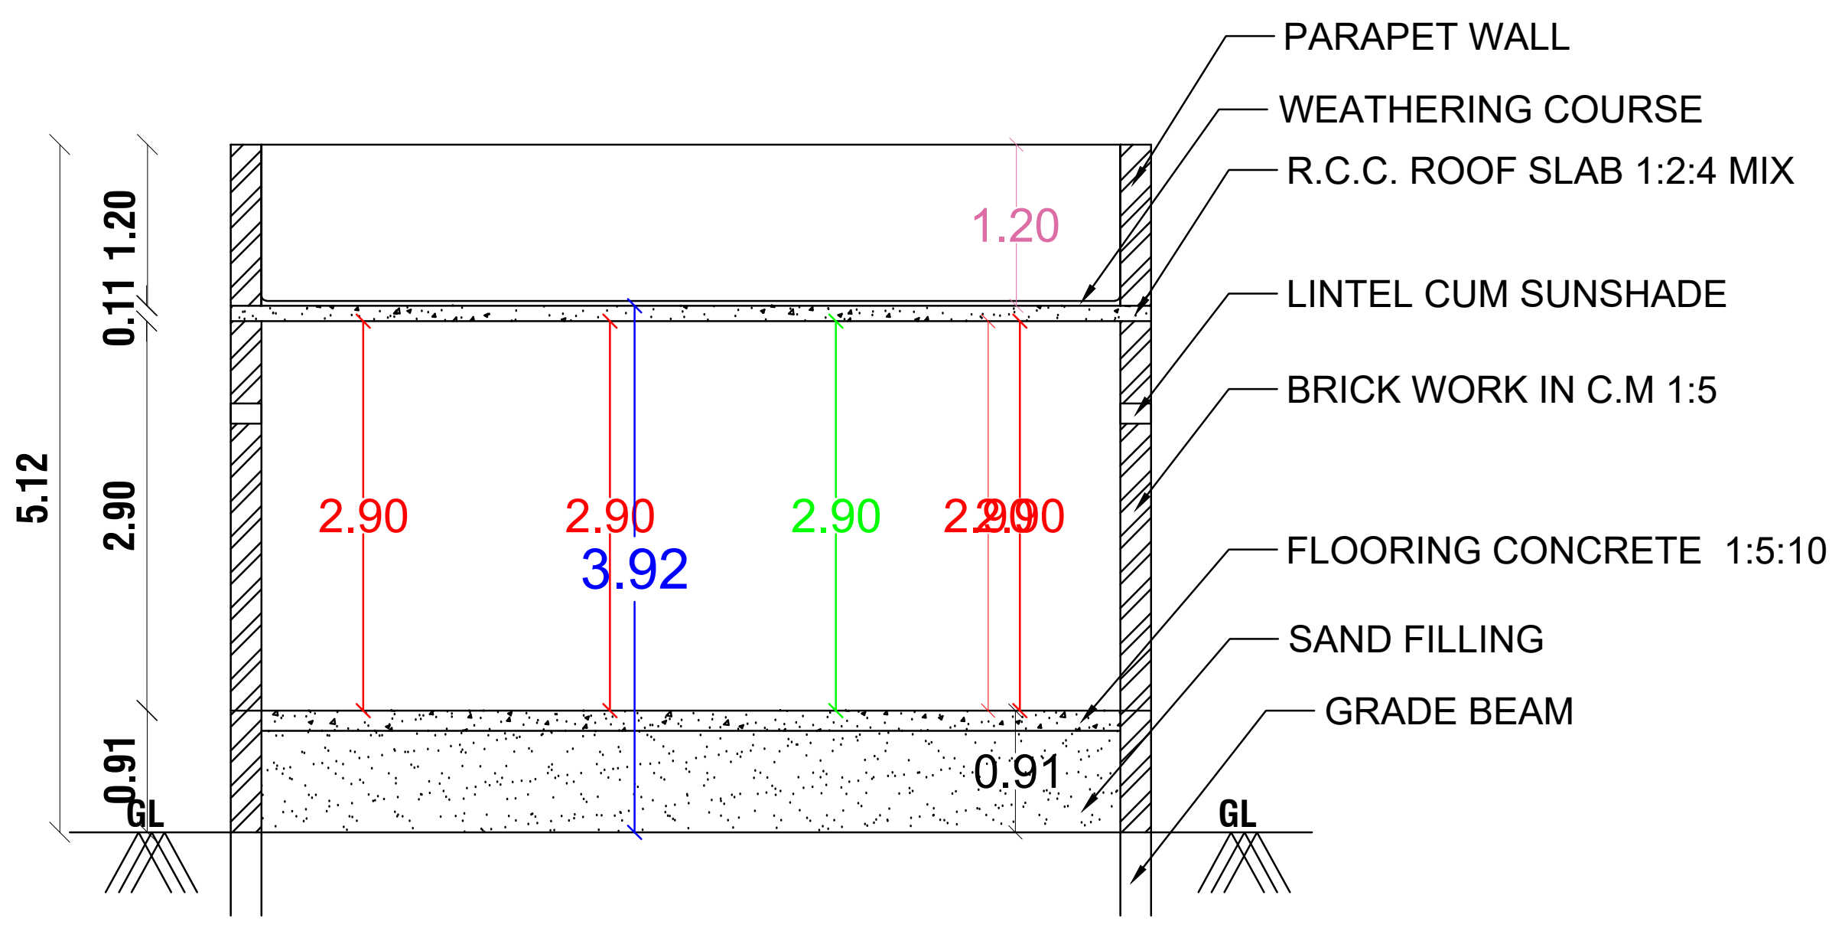

SECTION-AB

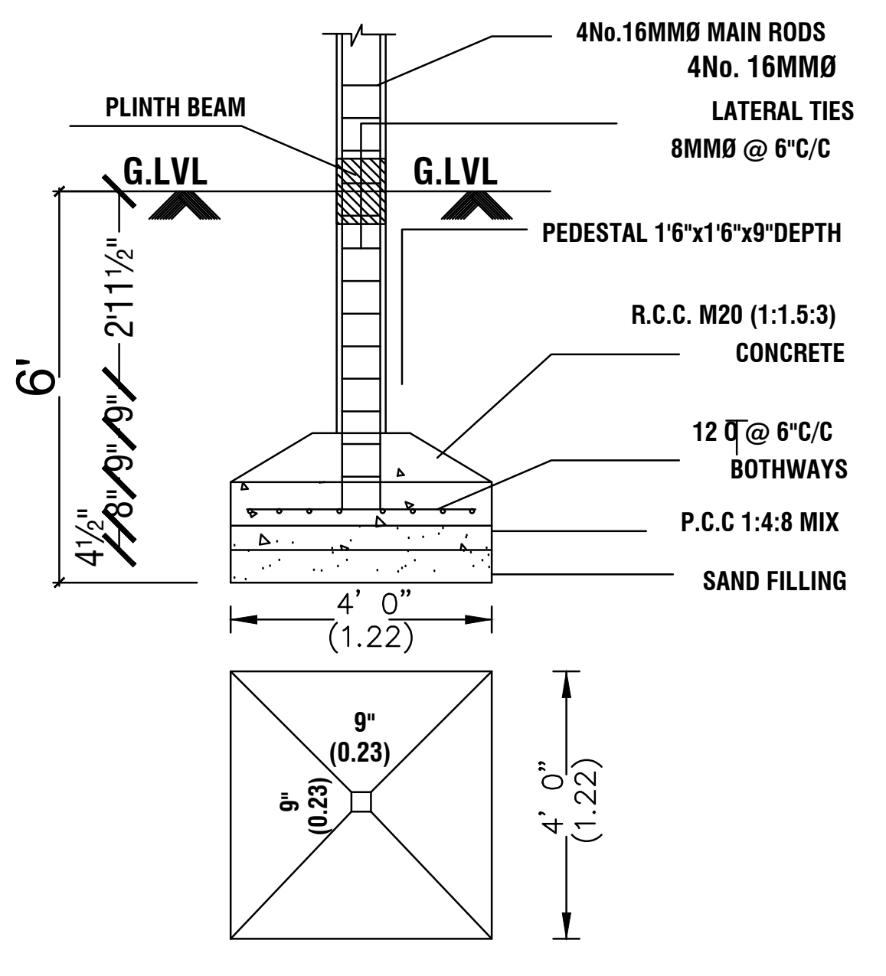

FOUNDATION DETAIL

[SCALE: 1:50]

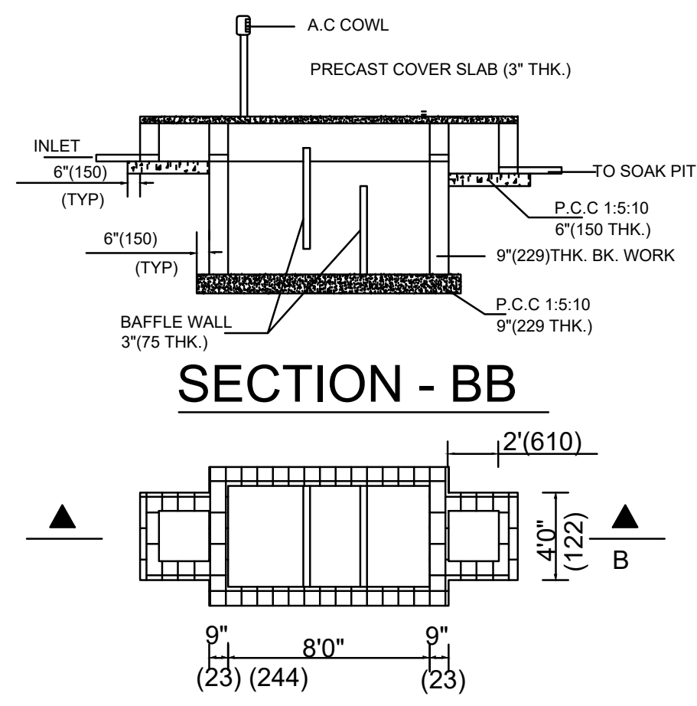

SECTION - BB

PLAN OF SEPTIC TANK

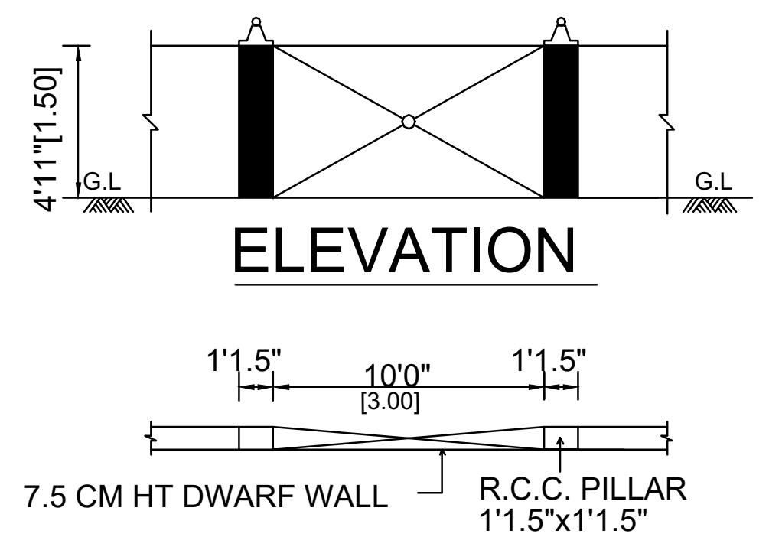

ELEVATION

COMPOUND WALL PLAN

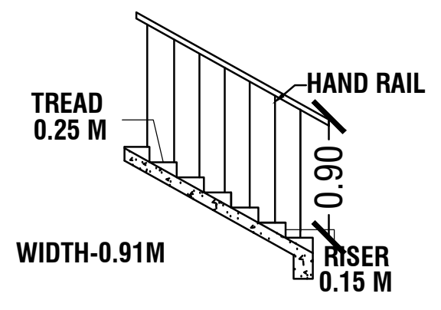

STAIRCASE DETAILS

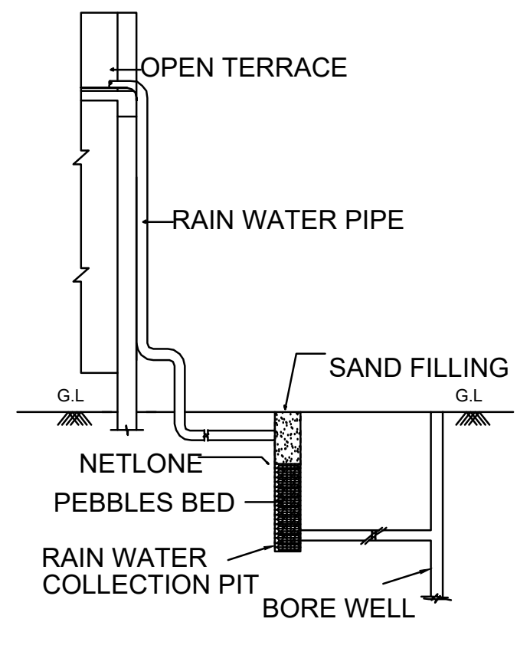

RAIN WATER
HARVESTING SYSTEM

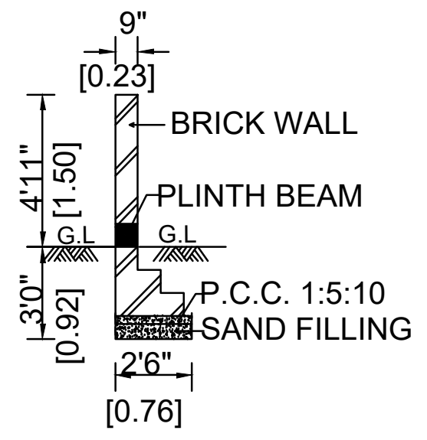

SECTION - CC

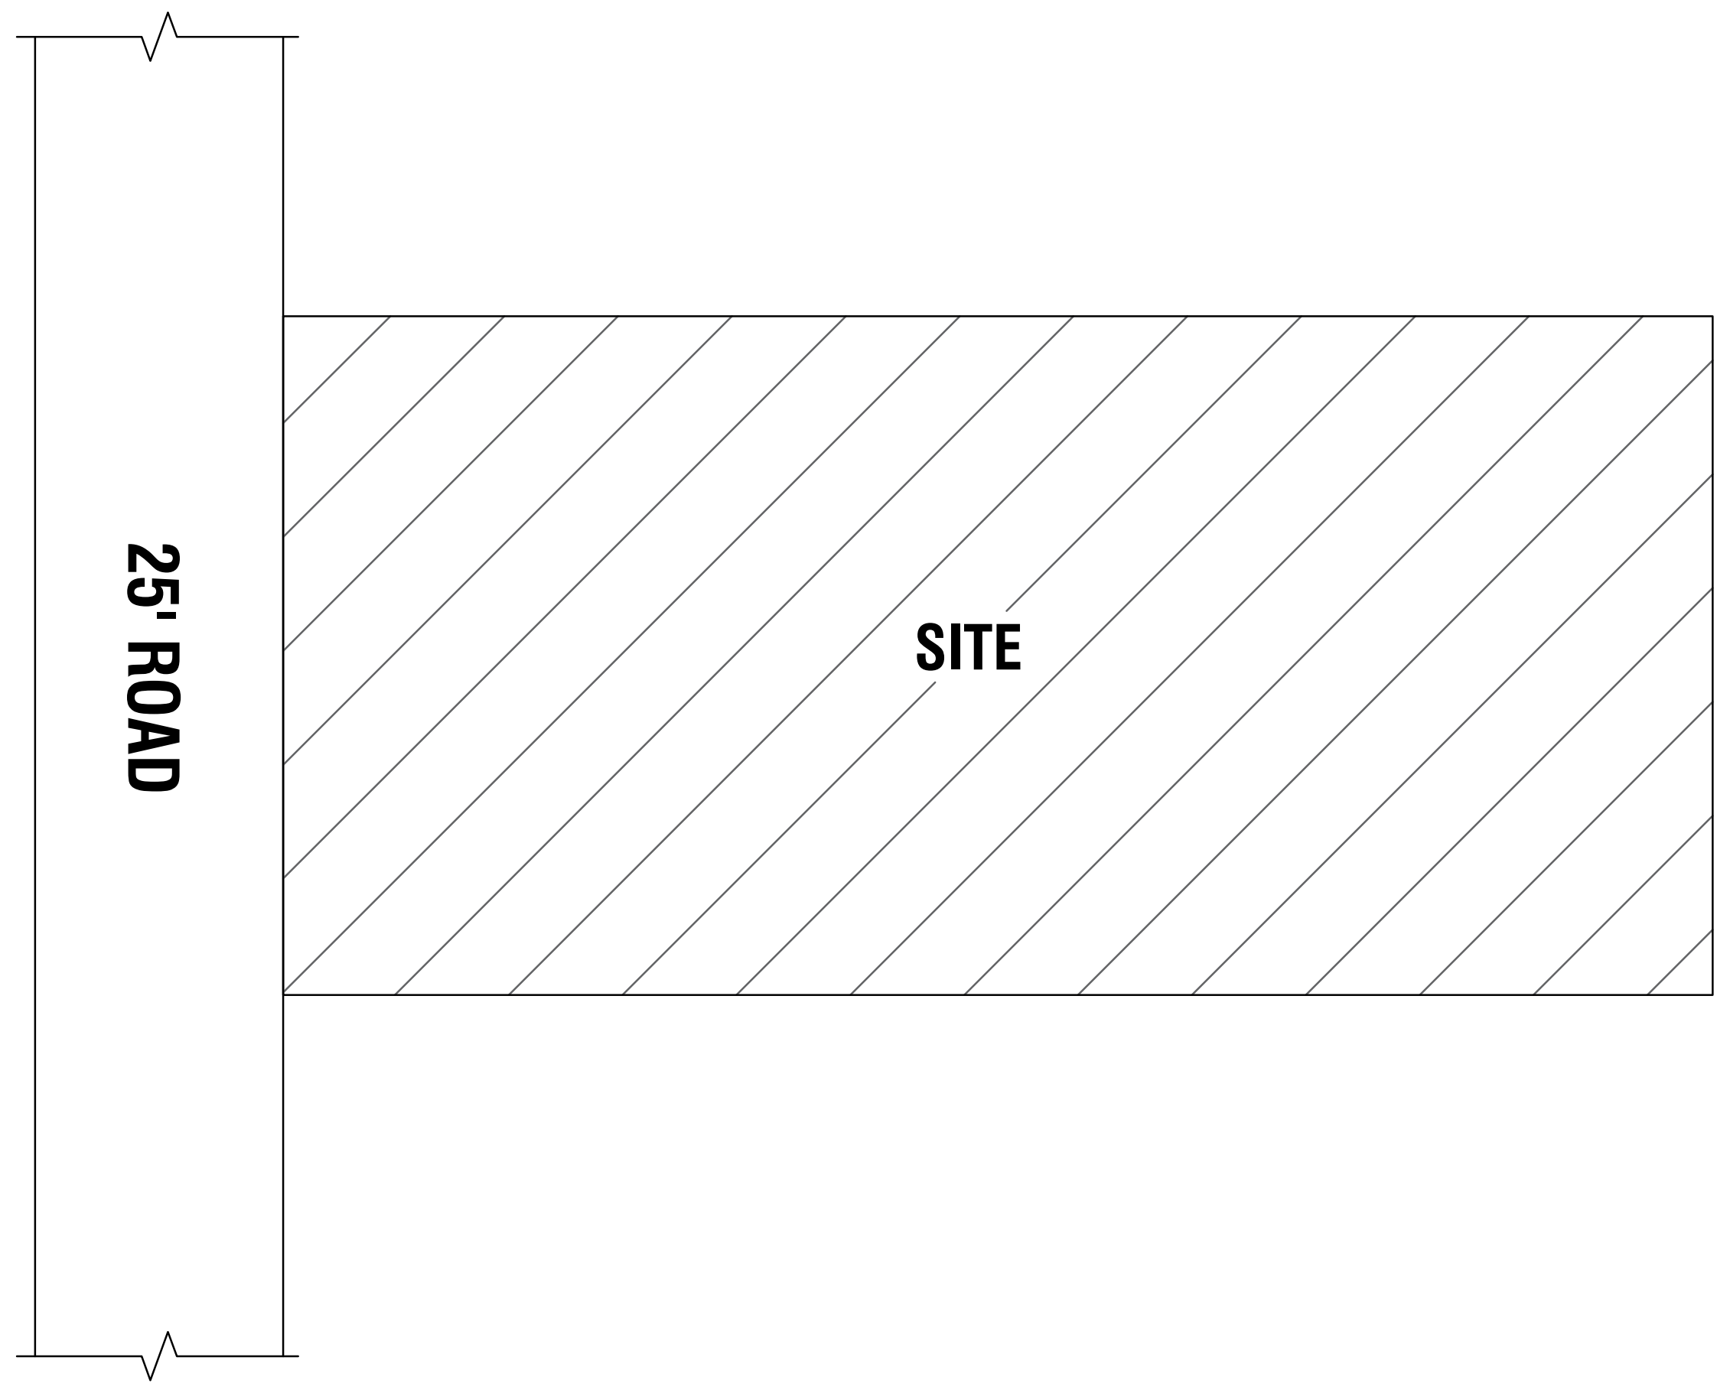

KEY PLAN (N.T.S)

SCHEDULE OF JOINERY		
MD	MAIN DOOR	1.00 X 2.13
A/O	ARCH OPEN	0.91 X 2.13
D1	DOOR	0.91 X 2.13
D2	DOOR	0.76 X 2.13
W	WINDOW	1.52 X 1.22
J	JOLLY	1.52 X 1.22
V	VENTILATOR	0.76 X 0.76

COLOUR INDEX	
PROPOSED	▭
ROAD	▭
SITE BOUNDARY	▭

AREA DETAILS	SQ.MT	SQ.FT
PLOT AREA(AS PER DOCUMENT)	154.58	1664.00
PLINTH AREA	114.97	1237.53
OPEN SPACE	39.61	426.47
F.S.I	0.74	

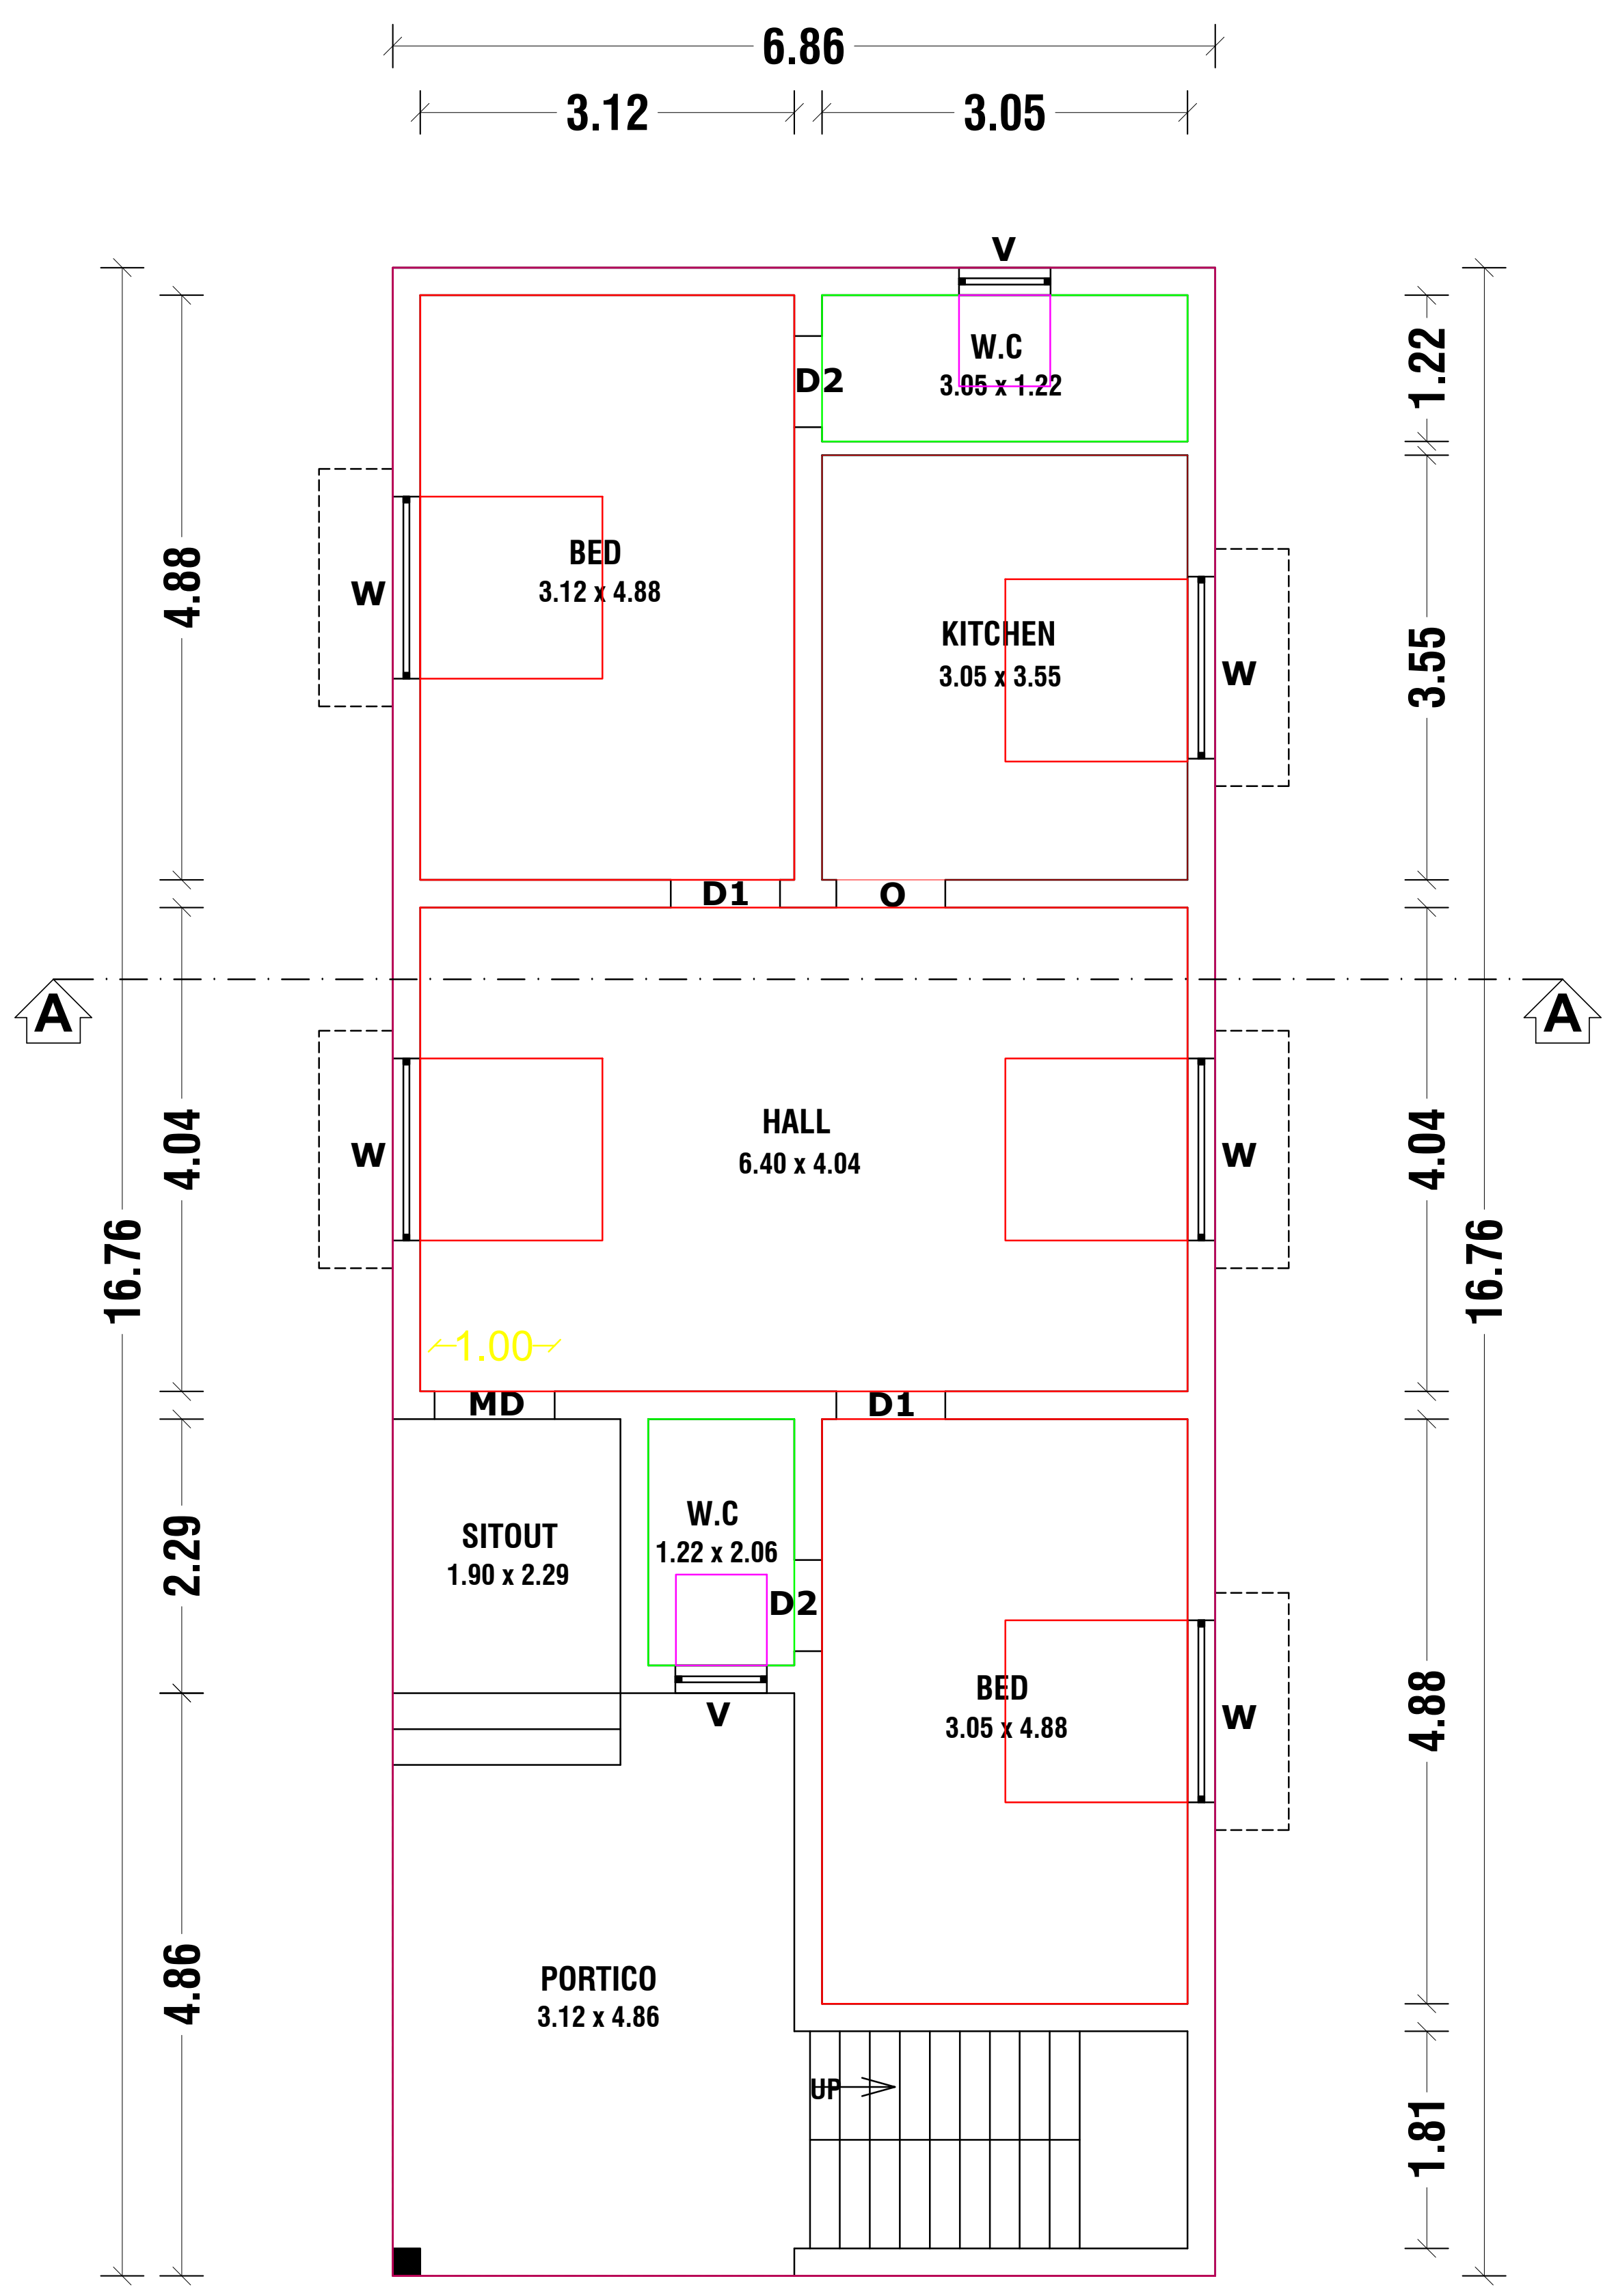

PLAN

Signature Not Verified
Signed by: Village Panchayat President
Location:Madurai
Date:2024.01.29 10:10:06

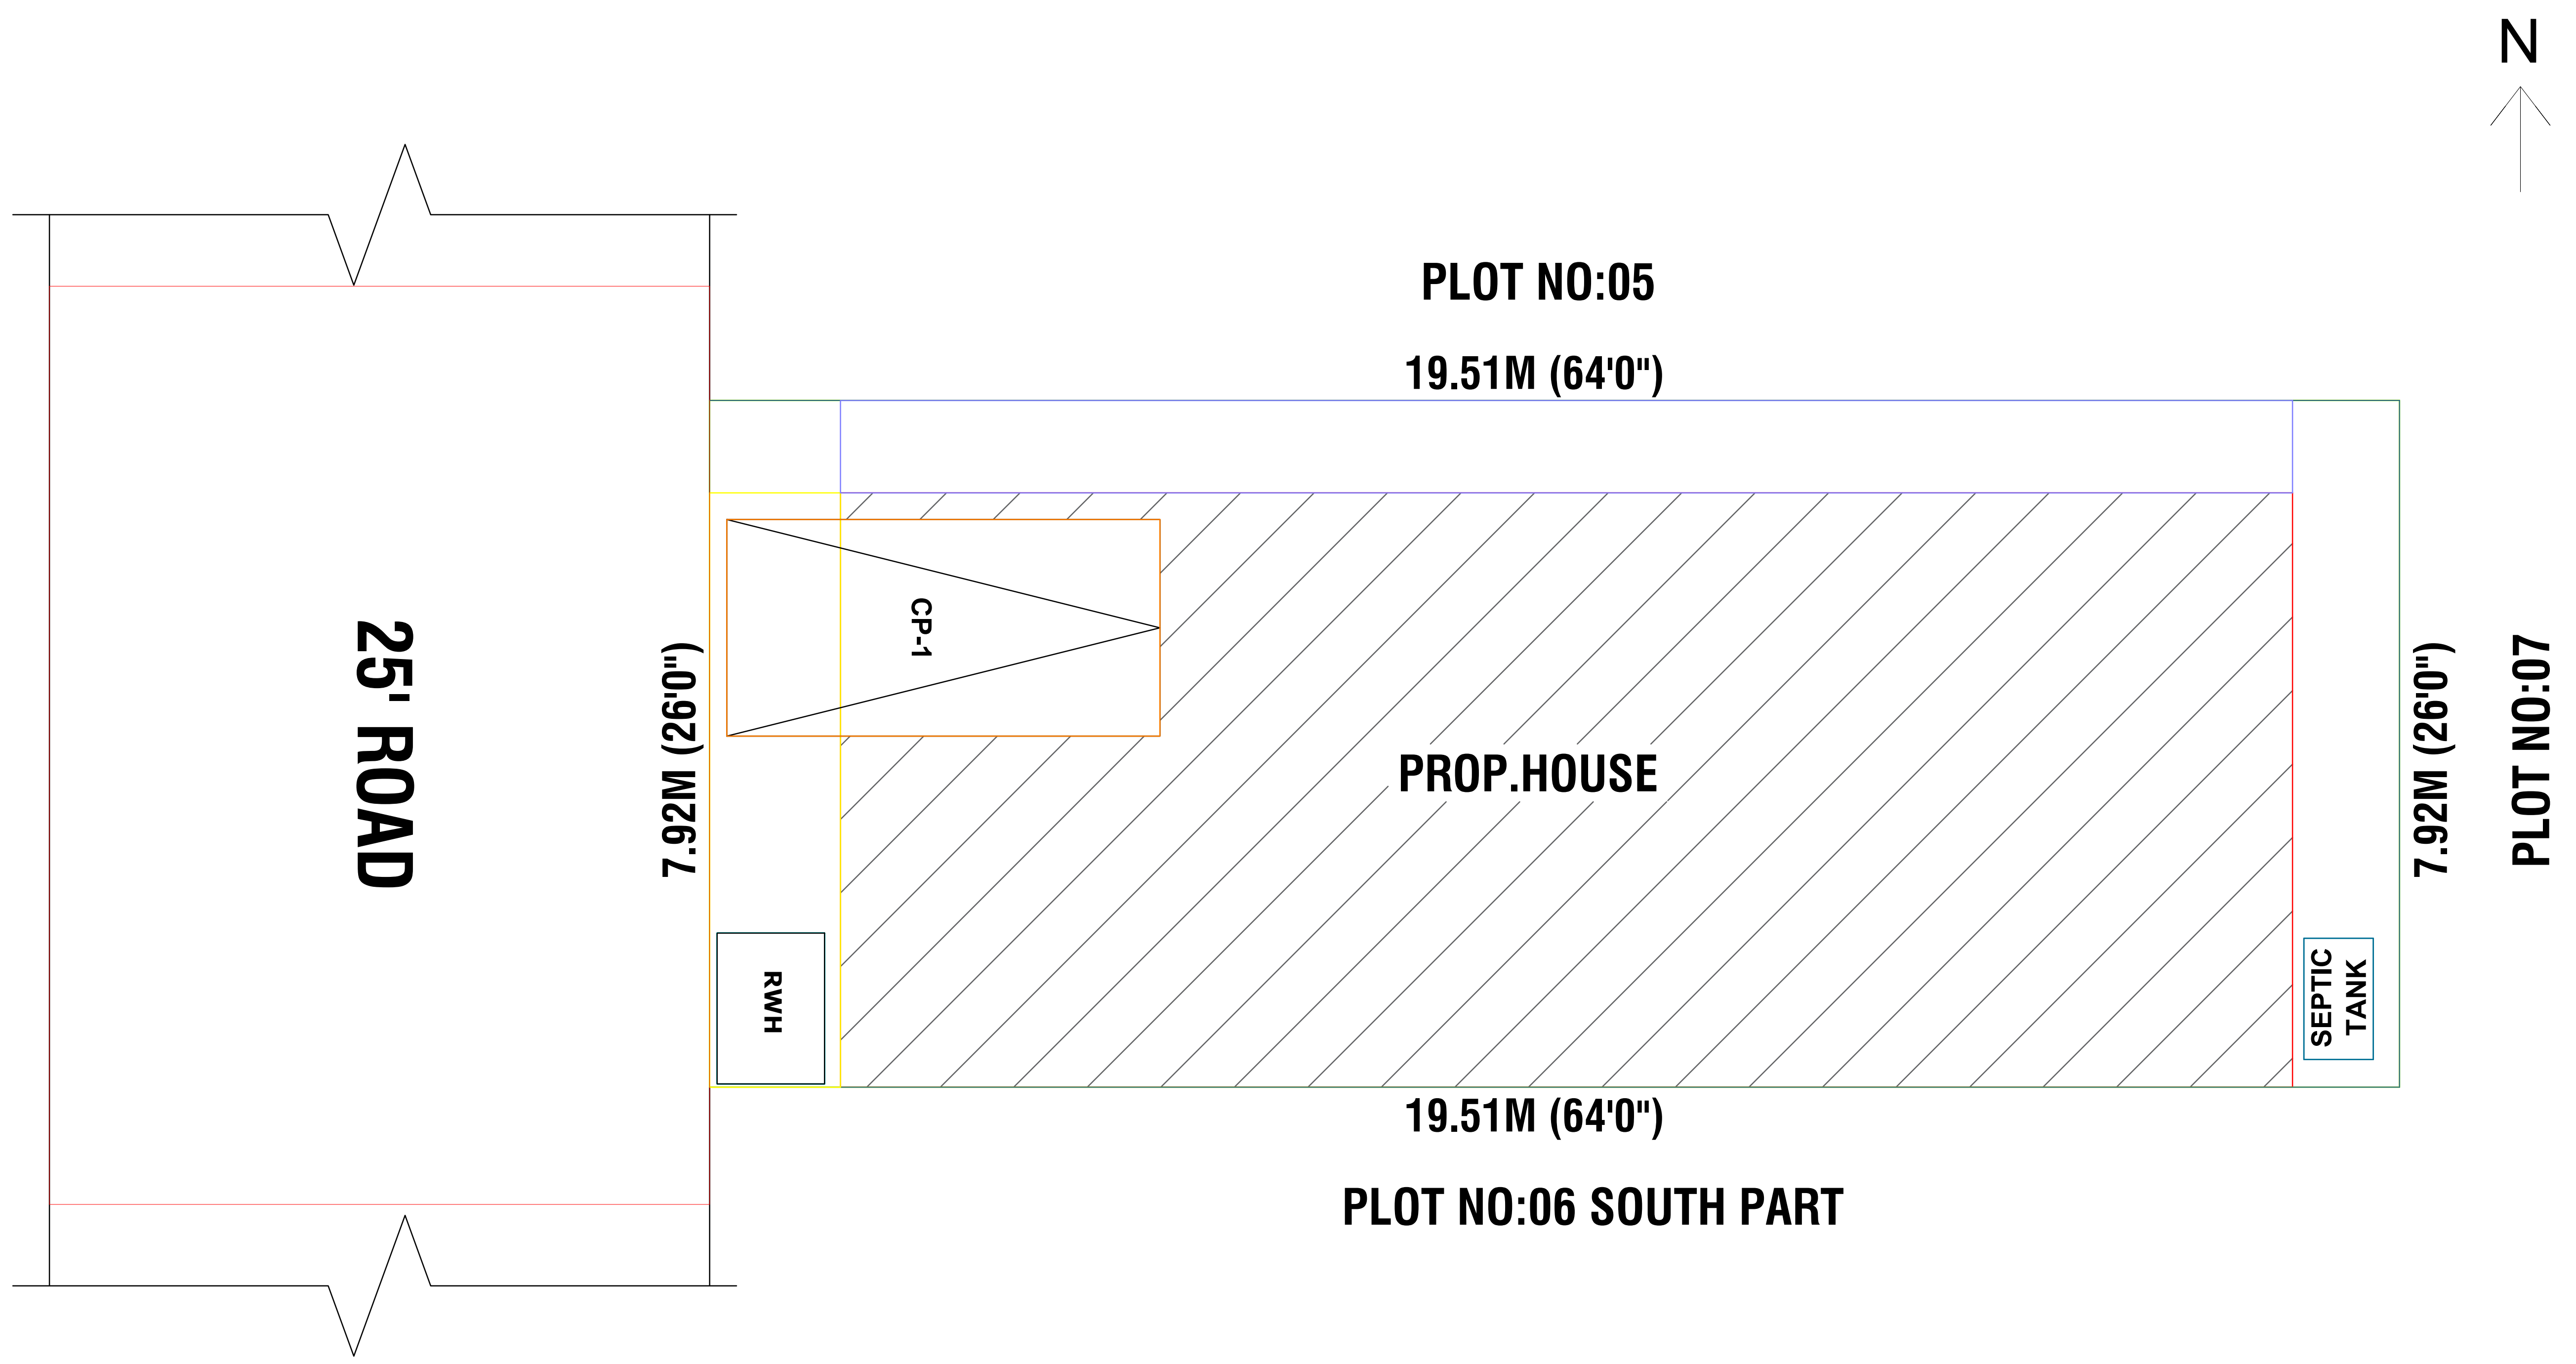

SITE PLAN
SCALE 1:100

OWNER'S SIGNATURE

REGISTERED ENGINEER