


PLAN SHOWING THE PROPOSED CONSTRUCTION OF GROUND AND FIRST FLOOR R.C.C. ROOF COMMERCIAL BUILDING IN S.F.NO.100/4B, PATTA NO.1393, AT SILLAKKUDI (SOUTH) VILLAGE AND PANCHAYAT OF AALATHUR TALUK , PERAMBALUR DISTRICT. **(SCALE 1:100)**

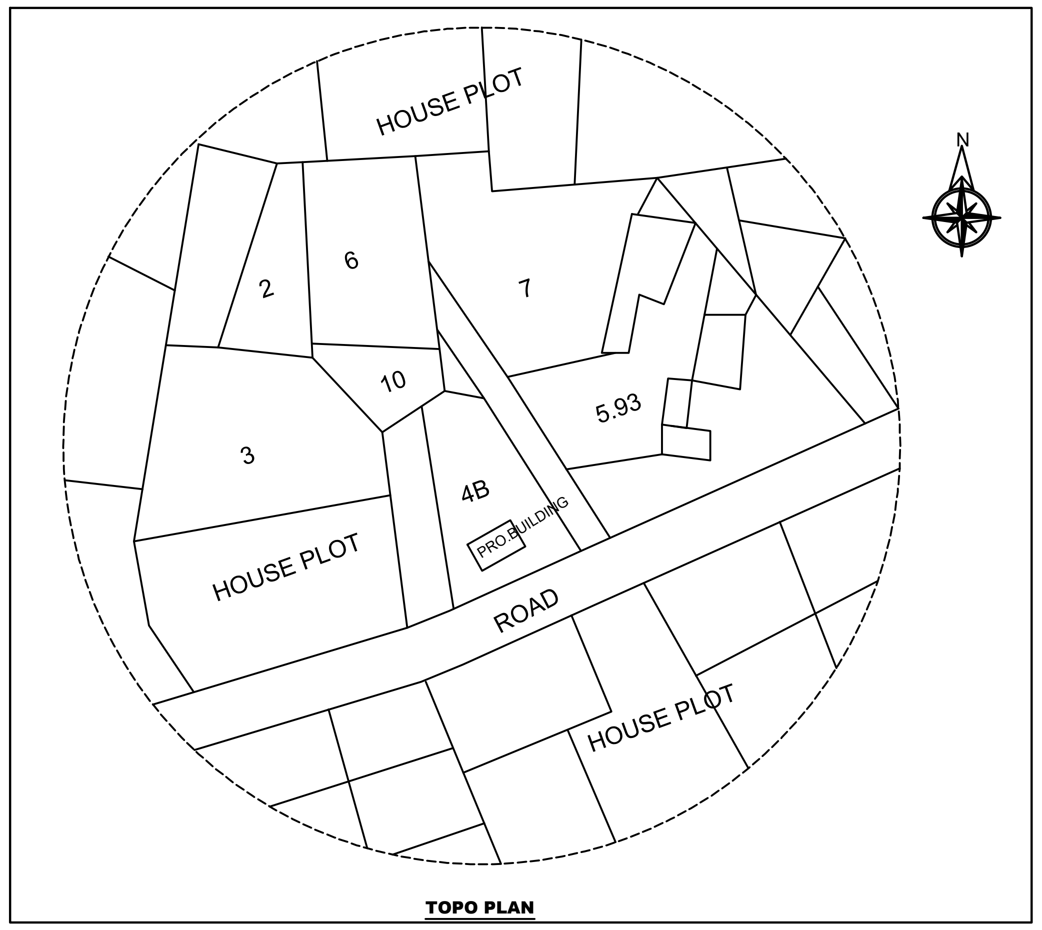


TOPO PLAN

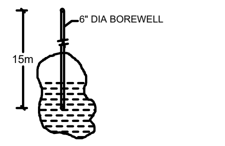


BORE WELL DETAIL

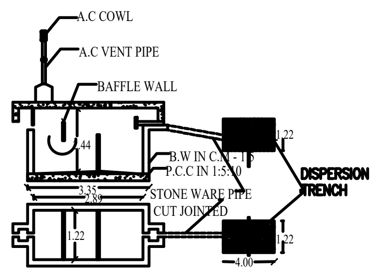


SEPTIC TANK DETAILS

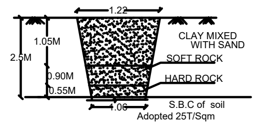


TRIAL PIT DETAILS

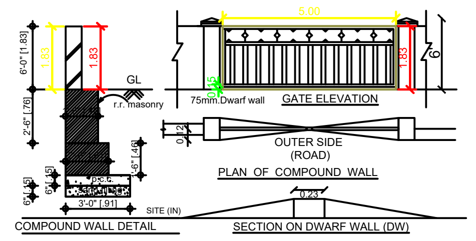


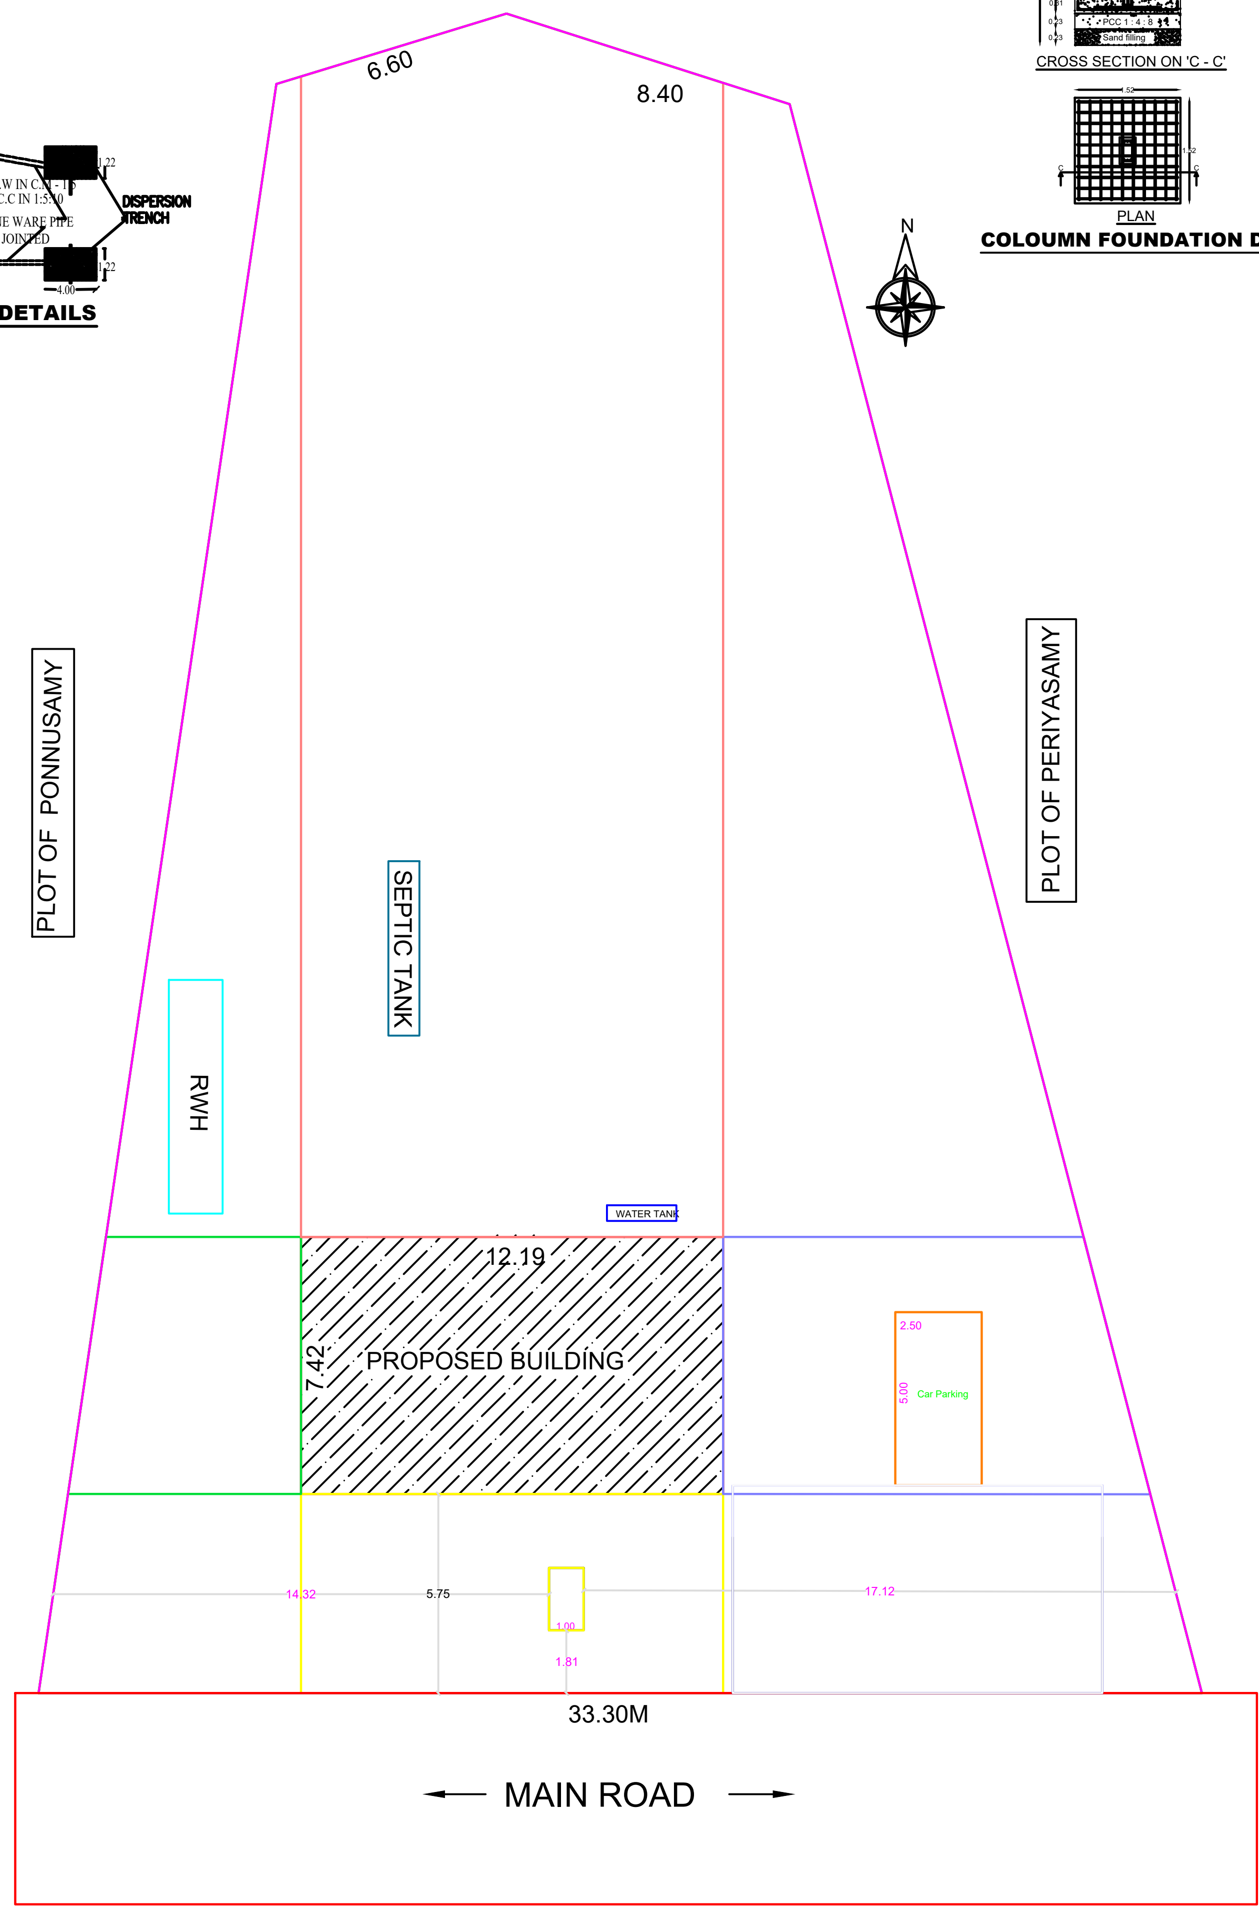


SITE PLAN

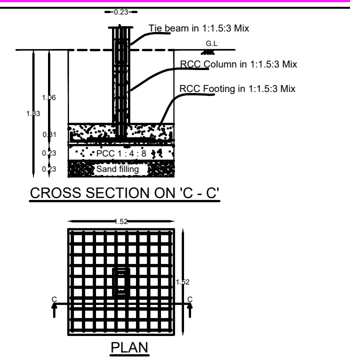

COLOUMN FOUNDATION DETAILS

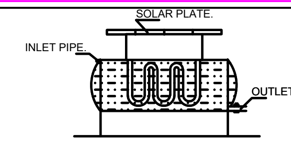

SOLAR WATER HEATER

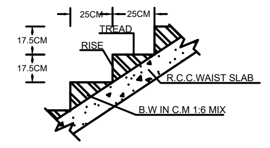


SECTION OF STAIRCASE


1. SULLAGE WASTE FROM TOILET WILL BE CONNECTED INTO STP.
2. BORE WELL WITH MOTAR WATER TANK AND CORPORATION WATER SUPPLY
3. RAIN WATER PERCOLATION PIT PROVIDED @1/30 Sqm OF PLINTH AREA@6M C/C
4. RAIN WATER PERCOLATION BED 1.0m WIDE WILL BE PROVIDED AROUND THE BUILDING AS PER GO (MS) NO: 138 DATED 11-10-02.
5. RAIN WATER TAKEN TO THE BORE WELL THROUGH 150MM DIA PIPES.
6. RAIN WATER COLLECTED FROM OPEN TERRACE SHALL BE COLLECTED THROUGH PIPES AND LED INTO A FILTER PIT (SIZE 60 X 60 X 60 CM) WITH APPROPRIATE FILTER MATERIAL AND THEN LED INTO COLLECTION TANK.
7. SOLAR WATER HEATER LINE ARRANGEMENTS WILL BE PROVIDED.
8. ALL DIMENSIONS ARE IN METRE & FEET.
9. FE - FIRE EXTINGUISHER PROVIDED.

SCHEDULE OF JOINERIES:


TYPE	REFERENCE	SIZE IN METER
MD	MAIN DOOR	1.06 x 2.13
D	FLUSH DOOR	1.00 x 2.13
D1	FLUSH DOOR	0.76 x 2.13
D2	FLUSH DOOR	1.00 x 1.98
O	OPEN	1.00 x 2.13
W1	WINDOW	1.53 x 1.52
W2	WINDOW	1.22 x 1.52
W3	WINDOW	0.91 x 1.52
KW	KITCHEN WINDOW	1.53 x 1.22
V	VENTILATOR	0.91 x 0.76
J	JALLY	0.91 x 1.83

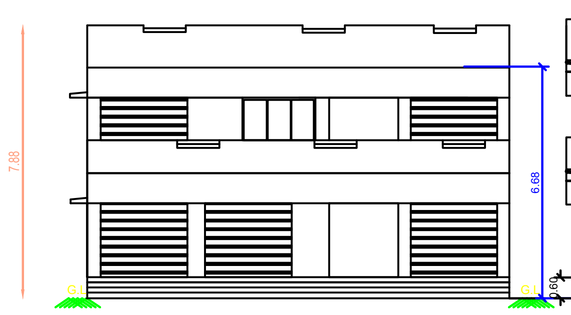


ELEVATION

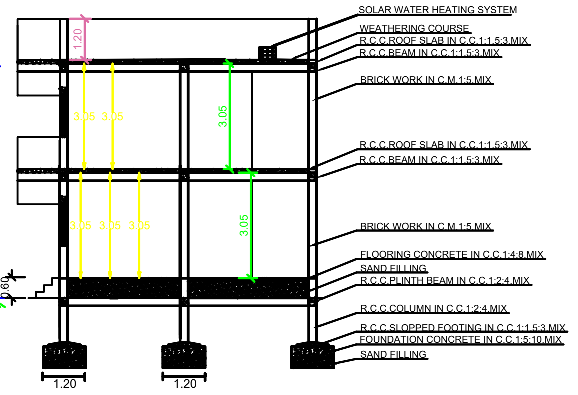


SECTION ON 'AA'

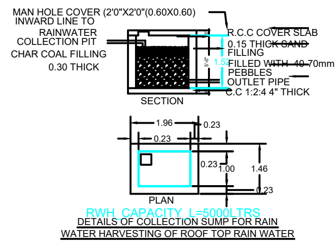


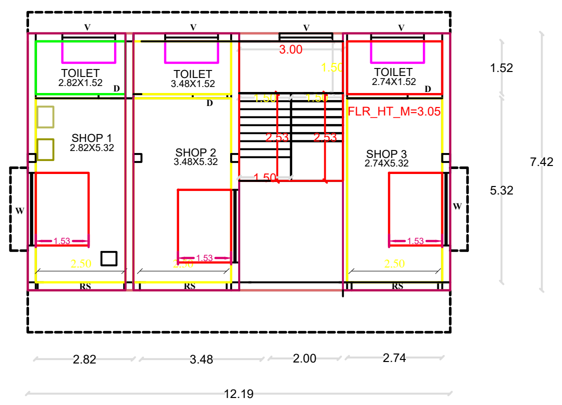

GROUND FLOOR PLAN

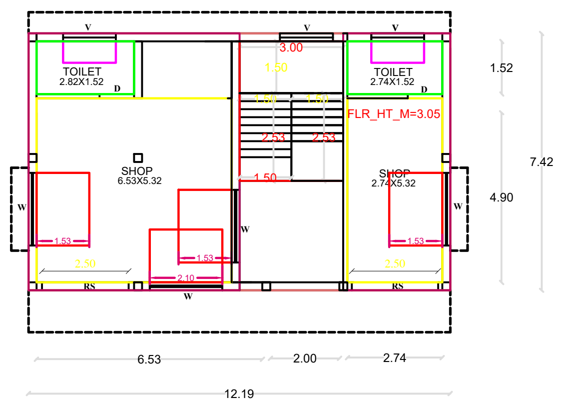

FIRST FLOOR PLAN

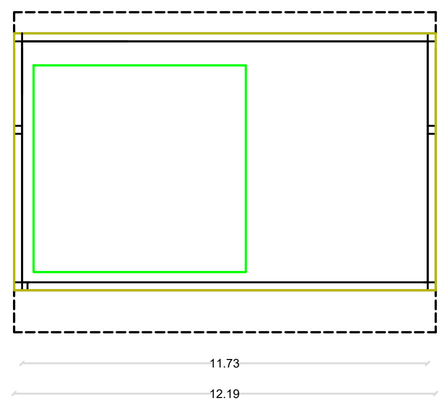

TERRACE FLOOR PLAN

AREA DETAILS

DESCRIPTION	SQ.M	
PLOT AREA (as per Document)	1134.15	
PLOT AREA (as per FMB)	1134.15	
SUPER IMPOSED PLOT AREA	1134.15	
DESCRIPTION	F.S.I AREA (in SQ.M)	NON F.S.I AREA (in SQ.M)
PROPOSED BUILDING PLINTH AREA		
GROUND FLOOR AREA	90.45	-
FIRST FLOOR AREA	90.45	-
HEAD ROOM AREA	-	-
TOTAL AREA	180.90	-
OPEN SPACE AREA	1043.70	

PLOT COVERAGE = $\frac{90.45}{1134.15}$ X 100 = 7.98%

F.S.I = $\frac{180.90}{1134.15}$ = 0.16

PARKING
1. TWO WHEELER PARKING SPACE 2 NOS PROVIDED.
2. CAR PARKING SPACE 1 NOS PROVIDED.

NOTES:
1. FIRE EXTINGUISHER FE
2. ALL DIMENSION ARE IN METER
3. SCALE - 1:100
4. WASTE WATER UTILISED FOR GARDEN PURPOSE.
5. SOLAR WATER HEATER PROVIDED IN TERRACE FLOOR.

COLOUR INDEX:
BOUNDARY SHOWN IN GREEN
PROPOSED BUILDING IN RED

A.S.A Constructions
Chinna Aranmanai Street, Ariyalur.
Mobile : 9443303157, 9943425641

APPLICANT

Mr.MANIVEL,
S/O.Mr.MARUDHAMUTHU.

ENGINEER

Er.D.SEETHA, M.E(Struct).,
LICENSED SURVEYOR NO:329
REGISTERED ENGINEER GRADE -1
RE/PLBR/APR 2019/014

PLAN INFO
BLOCK_1_B-SHOP_MEMBER_COUNT=5
SURVEY_NO=100/4B
PATTA_NO=1393
TALUK=ALATHUR
DISTRICT=PERAMBALUR
CRZ=NO
SECURITY_ZONE=NO
ACCESS_WIDTH_M=15.00
AVG_PLOT_DEPTH=47.40
AVG_PLOT_WIDTH=33.60
AREA_TYPE=OTHERS
ROAD_WIDTH=6.10
ROAD_LENGTH=250
AS_PER_DOCUMENT=1134.21
FMB_OR_PLR=1134.21
AS_AT_SITE=1134.21
LAND_USE_ZONE=B-SHOP
RWH_DECLARED=YES
PREMIUM_FSI_REQUIRED=NO
IS_APPROVED_LAYOUT=NO
IS_SWIMMING_POOL_EXISTS=NO
PLOT_AREA_M2=1134.21
AREA_TYPE_PLAN=OTHER
FIRE_PROTECTION_AND_FIRE_SAFETY_REQUIREMENTS=NO
IF_HERITAGE_TOWN_LESSTHAN_1KM_RADIUS=NO
OSR_APPLICABLE=NO
JURISDICTION_TYPE=RURAL

Signature Not Verified
Signed by: Village Panchayat President
Location:Perambalur
Date:2024.02.15 20:12:48