PP APPROVAL RECORD

Planning Permission

Pudukkottai district, Tamil Nadu

APPROVAL TYPE
Building Plan

ISSUING AUTHORITY
DTCP

The approval as the planning authority issued it, reproduced in full behind this page.


An approval speaks to what was sanctioned, not to what was built. Completion is a separate record.

Verified RealEstate™
3/350/2 Mettukuppam,
OMR Thoraipakkam,
Chennai 600 097, India

hello@verified.realestate
+91 9996 12 9996
verified.realestate


SHEET NO : 02 OF 18

PLAN SHOWING THE PROPOSED CONSTRUCTION OF WINWIND MANUFACTURING INDUSTRIAL BUILDING AT SURVEY No : 4/1, 4/2, 4/3, 4/4, 4/5, 4/6, 5/1, 5/2, 5/3, 5/4, 5/5, 5/6, 5/7, 5/8, 6/1B, 6/2, 6/3, 6/4, 6/6B, 6/7B, 6/8, 6/9, 6/10, 6/11B, 6/12B, 6/13B, 6/14, 6/15, 6/16, 6/17, 6/18, 6/19, 6/20, 6/21, 6/22, 6/23, 6/24, 6/25, 6/26, 6/27, 6/28, 6/29, 7/1A, 7/1B, 7/1C, 7/2A, 7/2B, 7/2C, 7/2D, 7/3, 7/4, 7/5, 7/6, 7/7, 7/8, 7/9, 7/10A, 7/10B, 7/10C, 7/10D, 7/10E, 7/11, 7/12, 7/13, 7/14, 7/15A, 7/15B, 7/16A, 7/16B, 7/17, 7/18, 7/19, 7/20, 7/21, 8, 9/2, 11/1, 11/2, 11/3, 11/4, 11/5, 11/6A, 11/6B, 11/7, 11/8, 11/9, 11/10, 11/27, 11/28, 11/29, 11/30, 11/31, 11/32, 11/33,11/34A, 11/34B, 11/35, 12/1A, 12/1B, 12/2A, 12/2B, 12/2C, 12/2D, 12/2E, 12/3A, 12/3B, 12/4A, 12/4B, 12/5, 12/6A, 12/6B, 12/7A, 12/7B, 12/8A, 12/8B, 13/2, 13/3, 13/4A, 13/4B, 13/5, 13/10, 13/11, 13/12, 13/13, 13/14, 13/15A, 13/15B, 13/15C, 13/16, 13/17, 13/18A, 13/18B, 13/18C, 13/19A, 13/19B, 13/19C, 13/20, 13/21, 13/22, 13/23, 13/24, 13/25, 13/26, 14/2, 14/3A, 14/3B, 14/4, 14/5, 14/6, 14/7, 14/8, 14/9, 14/10, 14/11, 14/12, 14/13, 14/14, 14/15, 14/16A, 14/16B, 14/17A, 14/17B, 14/17C, 14/18, 18/1G, 18/1H, 18/1I, 18/1J, 18/1K , 18/1L ,18/9A2,18/9B, 18/9C, 18/9D in BOOTHAGUDI VILLAGE & SURVEY NO : 199/6C, 199/8A, 200/1A, 200/1B, 200/1C, 200/1D, 200/1E, 200/2, 201/1, 201/2, 201/3, 201/4, 201/5A, 201/5B, 201/6, 201/7, 201/8, 202/1, 202/2, 202/3, 202/4, 202/5, 202/6, 202/7, 202/8, 202/9, 202/10, 202/11, 203, 208/1, 208/2, 208/3, 208/4, 208/5, 208/6A, 208/6B, 208/7A, 208/7B, 209/1, 209/2, 209/3A, 209/3B, 209/3C, 209/3D, 211, 213/1, 213/2A, 214/1 in MELAPACHAGUDI VILLAGE, VIRALIMALAI TALUK , PUDUKOTTAI DISTRICT.,

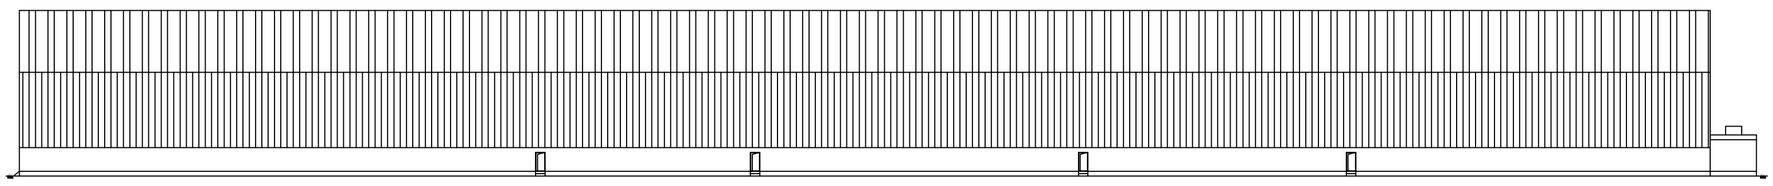


ELEVATION

(MOULDING AND FINISHING BAY)

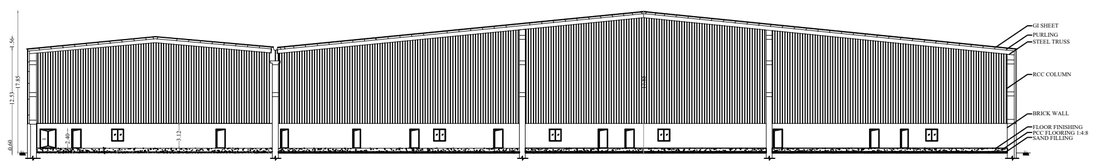

SECTION ON "A-A"

(MOULDING AND FINISHING BAY)

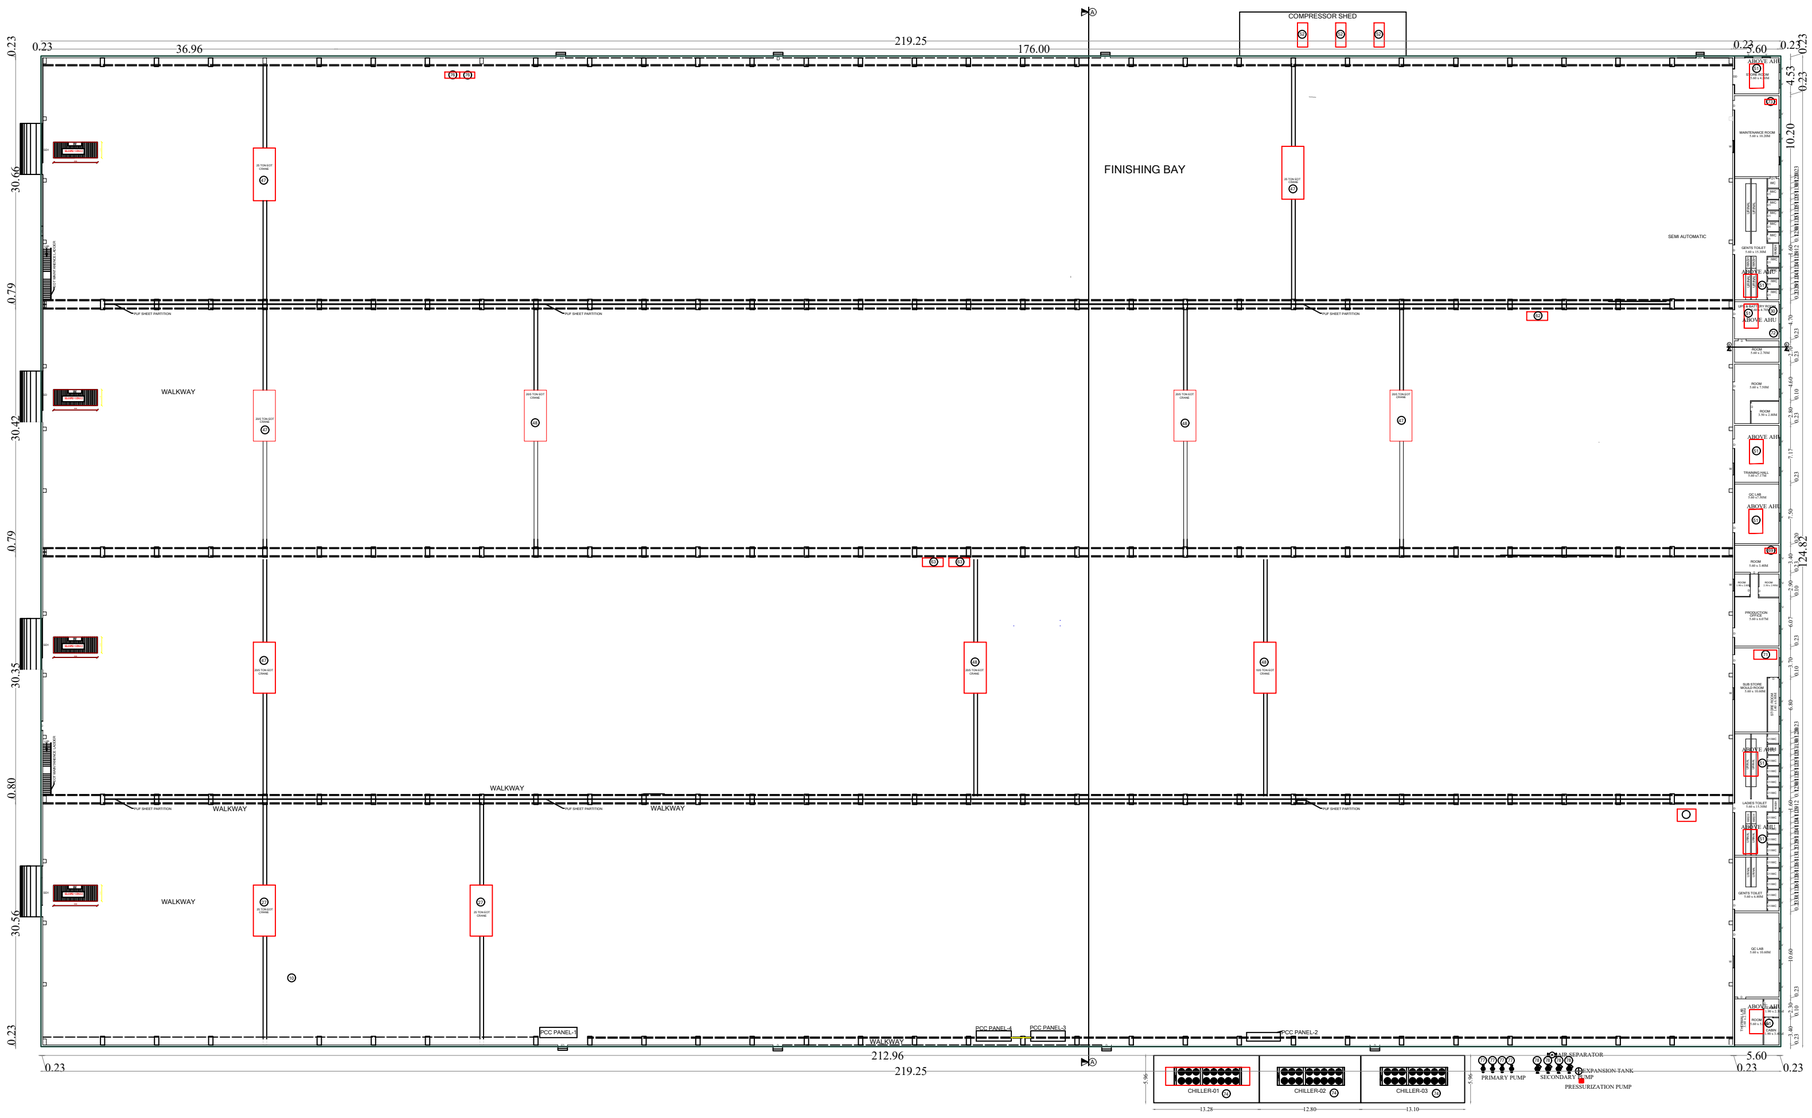

PLAN FOR MOULDING AND FINISHING BAY

(BLOCK NO : 1)

Category of Industry : Orange Category


Manufacturing Details : Winwind Manufacturing Industry

HP DETAILS:

Sl. No.	DESCRIPTION	EACH HP	NO OF M/C	ADD. TOTAL HP
1	MAIN MOULD SS & PS HEATING	1205.00	01	1205.00
2	MAIN MOULD ELECTRICAL SOCKET	241.00	01	241.00
3	MAIN MOULD POWER HINGE	77.00	02	154.00
4	MAIN GIRDER(SS & PS)HEATING	482.00	01	482.00
5	TE GIRDER (SS & PS)HEATING	289.00	01	289.00
6	TE UD (SS & PS)HEATING	289.00	01	289.00
7	ROOT JOINT (SS 7 PS)HEATING	96.00	01	96.00
8	SHEAR WEB LE & TE HEATING	482.00	01	482.00
9	RCO HEATING & BC MOULD	96.00	01	96.00
10	WEB ASSEMBLY GALACTICA & DUAL WEB FLIPPING STATION	96.00	01	96.00
11	SEMI AUTOMATIC SANDING M/C	31.00	01	31.00
12	ADHESIVE MIXING M/C	61.00	01	61.00
13	RESIN MIXING M/C (DIRECT INFUSION)	61.00	01	61.00
14	RESIN MIXING M/C (BUCKET INFUSION)	61.00	01	61.00
15	DEGASSING M/C	61.00	01	61.00
16	SAWING & DRILLING M/C	120.00	01	120.00
17	VACUUM PUMP RA305	1.75	08	14.00
18	VACUUM PUMP RA205	10.00	01	10.00
19	VACUUM PUMP RA100	2.00	03	6.00
20	VACUUM PUMP RA63	0.50	11	5.50
21	MULTITOOL	61.00	01	61.00
22	ROOT JOINT TRIMMING	61.00	01	61.00
23	EXTERNAL HEATING BLOWER	120.00	01	120.00
24	HEATING BLANKET	32.00	03	96.00
25	STATIC BALANCING M/C	31.00	01	31.00
26	BLADE TURNING DEVICE	31.00	01	31.00
27	E.O.T CRANE(25TON)	19.50	02	39.00
28	HAND TOOLS	96.00	01	96.00
29	DUST EXTRACTION UNIT FOR S&D M/C	96.00	01	96.00
30	UPS (200KVA)	386.00	01	386.00
31	MAIN MOULD - 1	482.00	01	482.00
32	MAIN MOULD - 2	482.00	01	482.00
33	MAIN MOULD - 3	482.00	01	482.00
34	LE WEB MOULD-1	193.00	01	193.00
35	LE WEB MOULD-2	193.00	01	193.00
36	TE WEB MOULD-1	120.00	01	120.00
37	TE WEB MOULD-2	120.00	01	120.00
38	MAIN GIRDER MOULD-1	241.00	01	241.00
39	MAIN GIRDER MOULD-2	241.00	01	241.00
40	ROOT MOULD 1&2	48.00	01	48.00
41	ROOT MOULD 3&4	48.00	01	48.00
42	RCO MOULD -1	31.00	01	31.00
43	RAIN DEFLECTOR-1	31.00	01	31.00
44	RAIN DEFLECTOR-2	31.00	01	31.00
45	RAIN DEFLECTOR-3	31.00	01	31.00
46	RAIN DEFLECTOR-4	31.00	01	31.00
47	E.O.T CRANE-1(20TON)	39.00	05	195.00
48	E.O.T CRANE-2(10TON)	31.00	06	186.00
49	S&D MACHINE	96.00	01	96.00
50	BLADE BALANCING M/C	31.00	01	31.00
51	AHU-1TO16	31.00	16	496.00
52	AIR COMPRESSOR	96.50	03	289.50
53	ROOT TRIMMING MACHINE	31.00	01	31.00
54	DEGASSING MACHINE-1&2	30.50	02	61.00
55	INFUSION MACHINE-1(SINPA)	241.00	01	241.00
56	INFUSION MACHINE-1(CANNON)	31.00	01	31.00
57	INFUSION MACHINE-1	31.00	03	93.00
58	PASTE MIXING MACHINE-1	31.00	03	93.00
59	VACUUM PUMP-REPAIR	24.00	02	48.00
60	VACUUM PUMP-REPAIR	31.00	01	31.00
61	VACUUM PUMP MAIN MOULD-1	72.00	03	216.00
62	VACUUM PUMP MAIN GIRDER MOULD-1	31.00	02	62.00
63	VACUUM PUMP-LE WEB MOULD-1	19.00	04	76.00
64	VACUUM PUMP-ROOT MOULD-1	10.00	02	20.00
65	VACUUM PUMP-ROOT MOULD-2	5.00	01	5.00
66	VACUUM PUMP-ROOT MOULD-4	6.00	01	6.00
67	VACUUM PUMP-RCO MOULD-1	6.00	02	12.00
68	VACUUM PUMP-RAIN DEFLECTOR	12.00	01	12.00
69	2XM QC LAB	61.00	01	61.00
70	ROOT HEATER-1	120.00	02	240.00
71	MAINTENANCE ROOM-1	31.00	01	31.00
72	UPS-200KVA	31.00	01	31.00
73	MAINTENANCE ROOM-2	61.00	01	61.00
74	CHILLER-1TO3	708.00	03	2124.00
75	DUST EXTRACTION UNIT(BAY-4)	61.00	01	61.00
76	PORTABLE DUST EXTRACTION	61.00	03	183.00
77	CHILLER PRIMARY PUMP	15.25	04	61.00
78	CHILLER SECONDARY PUMP	15.25	04	61.00
	TOTAL HP			12928.00


JOINERY DETAILS:

TYPE	DESCRIPTION	SIZE
RS	ROLLING SHUTTER	3.00 X 3.00M
DD	DOUBLE DOOR	6.50 X 6.00M
SD	SLIDING DOOR	6.50 X 8.30M
SD1	SLIDING DOOR	6.50 X 6.50M
D	DOOR	1.20 X 2.40M
D1	DOOR	1.00 X 2.10M
W	WINDOW	1.50 X 1.52M
LU	LOUVERS	1.20 X 1.52M
V	VENTILATOR	1.00 X 0.60M

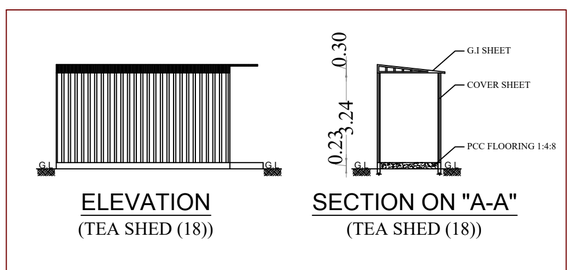


ELEVATION
(TEA SHED (18))

SECTION ON "A-A"
(TEA SHED (18))

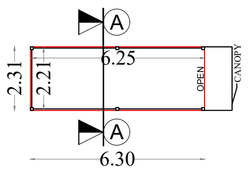


TEA SHED


(BLOCK NO : 2)

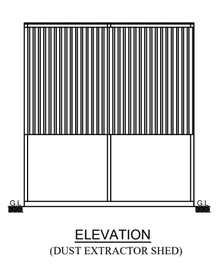

ELEVATION
(DUST EXTRACTOR SHED)

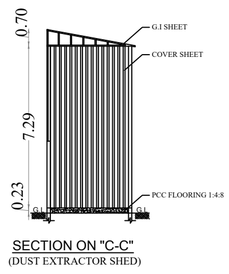

SECTION ON "C-C"
(DUST EXTRACTOR SHED)

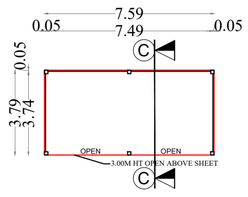

DUST EXTRACTOR SHED

(BLOCK NO : 3)

COLOUR INDEX

ROAD

PLOT BOUNDARY

PROP.BUILDING

Ar.HARISH.G
Regd. Architect - CMDA
Regn. No : RA/Gr.I/19/10/370
Ref. No : CA/2004/34434
K-95,16th Street, Anna Nagar East,
Chennai - 600 102.
Email:design@bluecube.co.in

REGISTER ENGINEER :

For WINWIND POWER ENERGY PRIVATE LIMITED

Authorised Signatory


OWNER/APPLICANT:

SHEET NO : 03 OF 18


PLAN SHOWING THE PROPOSED CONSTRUCTION OF WINWIND MANUFACTURING INDUSTRIAL BUILDING AT SURVEY No : 4/1, 4/2, 4/3, 4/4, 4/5, 4/6, 5/1, 5/2, 5/3, 5/4, 5/5, 5/6, 5/7, 5/8, 6/1B, 6/2, 6/3, 6/4, 6/6B, 6/7B, 6/8, 6/9, 6/10, 6/11B, 6/12B, 6/13B, 6/14, 6/15, 6/16, 6/17, 6/18, 6/19, 6/20, 6/21, 6/22, 6/23, 6/24, 6/25, 6/26, 6/27, 6/28, 6/29, 7/1A, 7/1B, 7/1C, 7/2A, 7/2B, 7/2C, 7/2D, 7/3, 7/4, 7/5, 7/6, 7/7, 7/8, 7/9, 7/10A, 7/10B, 7/10C, 7/10D, 7/10E, 7/11, 7/12, 7/13, 7/14, 7/15A, 7/15B, 7/16A, 7/16B, 7/17, 7/18, 7/19, 7/20, 7/21, 8, 9/2, 11/1, 11/2, 11/3, 11/4, 11/5, 11/6A, 11/6B, 11/7, 11/8, 11/9, 11/10, 11/27, 11/28, 11/29, 11/30, 11/31, 11/32, 11/33,11/34A, 11/34B, 11/35, 12/1A, 12/1B, 12/2A, 12/2B, 12/2C, 12/2D, 12/2E, 12/3A, 12/3B, 12/4A, 12/4B, 12/5, 12/6A, 12/6B, 12/7A, 12/7B, 12/8A, 12/8B, 13/2, 13/3, 13/4A, 13/4B, 13/5, 13/10, 13/11, 13/12, 13/13, 13/14, 13/15A, 13/15B, 13/15C, 13/16, 13/17, 13/18A, 13/18B, 13/18C, 13/19A, 13/19B, 13/19C, 13/20, 13/21, 13/22, 13/23, 13/24, 13/25, 13/26, 14/2, 14/3A, 14/3B, 14/4, 14/5, 14/6, 14/7, 14/8, 14/9, 14/10, 14/11, 14/12, 14/13, 14/14, 14/15, 14/16A, 14/16B, 14/17A, 14/17B, 14/17C, 14/18, 18/1G, 18/1H, 18/1I, 18/1J, 18/1K , 18/1L ,18/9A2,18/9B, 18/9C, 18/9D in BOOTHAGUDI VILLAGE & SURVEY NO : 199/6C, 199/8A, 200/1A, 200/1B, 200/1C, 200/1D, 200/1E, 200/2, 201/1, 201/2, 201/3, 201/4, 201/5A, 201/5B, 201/6, 201/7, 201/8, 202/1, 202/2, 202/3, 202/4, 202/5, 202/6, 202/7, 202/8, 202/9, 202/10, 202/11, 203, 208/1, 208/2, 208/3, 208/4, 208/5, 208/6A, 208/6B, 208/7A, 208/7B, 209/1, 209/2, 209/3A, 209/3B, 209/3C, 209/3D, 211, 213/1, 213/2A, 214/1 in MELAPACHAGUDI VILLAGE, VIRALIMALAI TALUK , PUDUKOTTAI DISTRICT.,

Category of Industry : Orange Category


Manufacturing Details : Winwind Manufacturing Industry

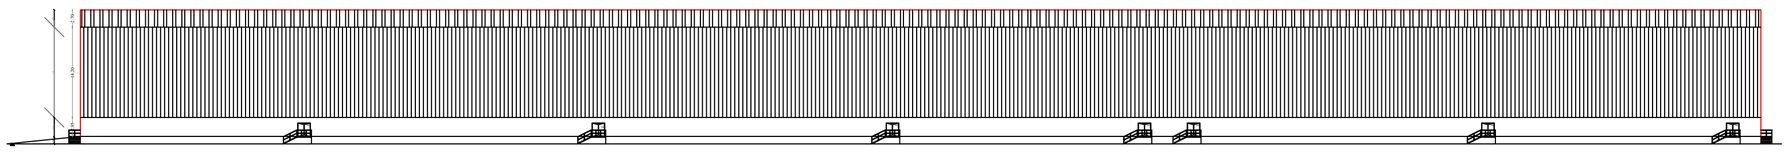

ELEVATION

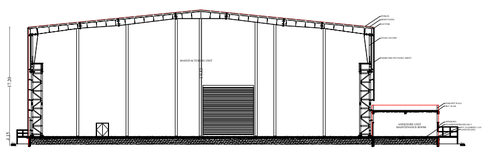

SECTION ON "D-D"

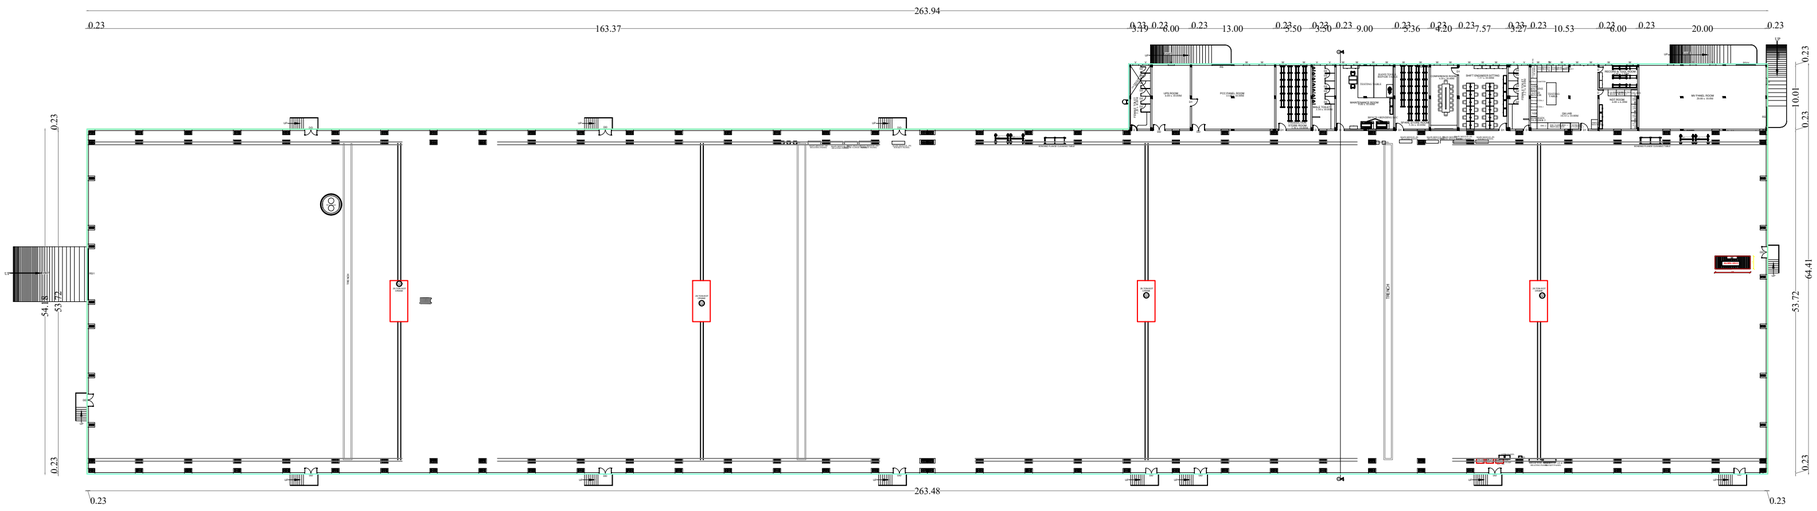

PLAN FOR MOULDING AND FINISHING BAY


(BLOCK NO : 4)

HP DETAILS:

SL. No.	DESCRIPTION	EACH HP	NO OF M/C	ADD. TOTAL HP
1	MAIN MOULD SS & PS HEATING	1205.00	01	1205.00
2	25 TON EOT CRANE	39.00	04	156.00
3	AC LOAD	134.00	01	134.00
	TOTAL HP			1495.00


JOINERY DETAILS:

TYPE	DESCRIPTION	SIZE
RS	ROLLING SHUTTER	8.00 X 8.00M
RS	ROLLING SHUTTER	3.00 X 3.00M
DD	DOUBLE DOOR	2.00 X 2.10M
D	DOOR	1.00 X 2.10M
D1	DOOR	1.20 X 2.10M
D2	DOOR	0.75 X 2.10M
W	WINDOW	1.00 X 1.35M
V	VENTILATOR	1.00 X 0.60M

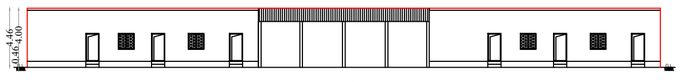

ELEVATION

(HAZARDOUS WASTE STORAGE SHED)

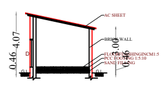


SECTION ON "E-E"

(HAZARDOUS WASTE STORAGE SHED)




PLAN FOR HAZARDOUS WASTE STORAGE SHED

(BLOCK NO : 05)

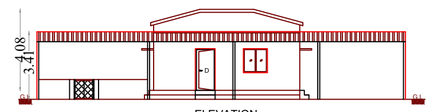


ELEVATION

(SECURITY OFFICE)

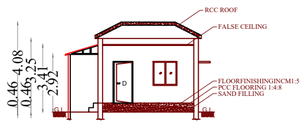

SECTION ON "G-G"

(SECURITY OFFICE)

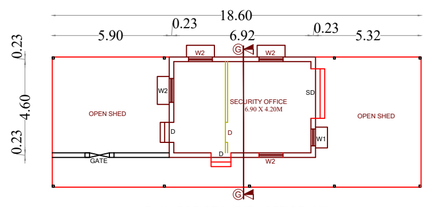

PLAN FOR SECURITY OFFICE (02)

(BLOCK NO : 07)

COLOUR INDEX

ROAD

PLOT BOUNDARY

PROP.BUILDING

Ar.HARISH.G
Regd. Architect - CMDA
Regn. No : RA/Gr.I/19/10/370
Ref. No : CA/2004/34434
K-95,16th Street, Anna Nagar East,
Chennai - 600 102.
Email:design@bluecube.co.in

REGISTER ENGINEER :

For WINWIND POWER ENERGY PRIVATE LIMITED

Authorised Signatory


OWNER/APPLICANT:

SHEET NO : 04 OF 18

PLAN SHOWING THE PROPOSED CONSTRUCTION OF WINWIND MANUFACTURING INDUSTRIAL BUILDING AT SURVEY No : 4/1, 4/2, 4/3, 4/4, 4/5, 4/6, 5/1, 5/2, 5/3, 5/4, 5/5, 5/6, 5/7, 5/8, 6/1B, 6/2, 6/3, 6/4, 6/6B, 6/7B, 6/8, 6/9, 6/10, 6/11B, 6/12B, 6/13B, 6/14, 6/15, 6/16, 6/17, 6/18, 6/19, 6/20, 6/21, 6/22, 6/23, 6/24, 6/25, 6/26, 6/27, 6/28, 6/29, 7/1A, 7/1B, 7/1C, 7/2A, 7/2B, 7/2C, 7/2D, 7/3, 7/4, 7/5, 7/6, 7/7, 7/8, 7/9, 7/10A, 7/10B, 7/10C, 7/10D, 7/10E, 7/11, 7/12, 7/13, 7/14, 7/15A, 7/15B, 7/16A, 7/16B, 7/17, 7/18, 7/19, 7/20, 7/21, 8, 9/2, 11/1, 11/2, 11/3, 11/4, 11/5, 11/6A, 11/6B, 11/7, 11/8, 11/9, 11/10, 11/27, 11/28, 11/29, 11/30, 11/31, 11/32, 11/33,11/34A, 11/34B, 11/35, 12/1A, 12/1B, 12/2A, 12/2B, 12/2C, 12/2D, 12/2E, 12/3A, 12/3B, 12/4A, 12/4B, 12/5, 12/6A, 12/6B, 12/7A, 12/7B, 12/8A, 12/8B, 13/2, 13/3, 13/4A, 13/4B, 13/5, 13/10, 13/11, 13/12, 13/13, 13/14, 13/15A, 13/15B, 13/15C, 13/16, 13/17, 13/18A, 13/18B, 13/18C, 13/19A, 13/19B, 13/19C, 13/20, 13/21, 13/22, 13/23, 13/24, 13/25, 13/26, 14/2, 14/3A, 14/3B, 14/4, 14/5, 14/6, 14/7, 14/8, 14/9, 14/10, 14/11, 14/12, 14/13, 14/14, 14/15, 14/16A, 14/16B, 14/17A, 14/17B, 14/17C, 14/18, 18/1G, 18/1H, 18/1I, 18/1J, 18/1K , 18/1L ,18/9A2,18/9B, 18/9C, 18/9D in BOOTHAGUDI VILLAGE & SURVEY NO : 199/6C, 199/8A, 200/1A, 200/1B, 200/1C, 200/1D, 200/1E, 200/2, 201/1, 201/2, 201/3, 201/4, 201/5A, 201/5B, 201/6, 201/7, 201/8, 202/1, 202/2, 202/3, 202/4, 202/5, 202/6, 202/7, 202/8, 202/9, 202/10, 202/11, 203, 208/1, 208/2, 208/3, 208/4, 208/5, 208/6A, 208/6B, 208/7A, 208/7B, 209/1, 209/2, 209/3A, 209/3B, 209/3C, 209/3D, 211, 213/1, 213/2A, 214/1 in MELAPACHAGUDI VILLAGE, VIRALIMALAI TALUK , PUDUKOTTAI DISTRICT.,


Category of Industry : Orange Category

Manufacturing Details : Winwind Manufacturing Industry

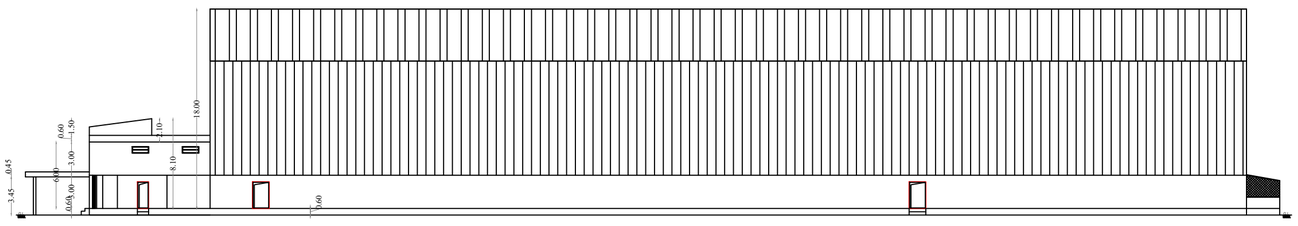

ELEVATION

(ADMIN AND STORE)

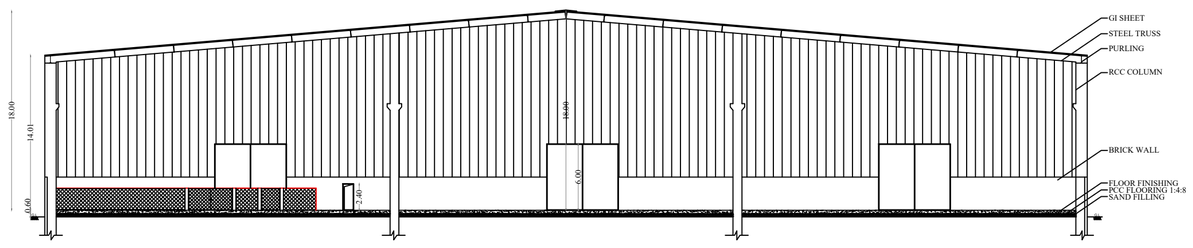


SECTION ON "C-C"


(ADMIN AND STORE)



PLAN FOR ADMIN AND STORE GROUND FLOOR

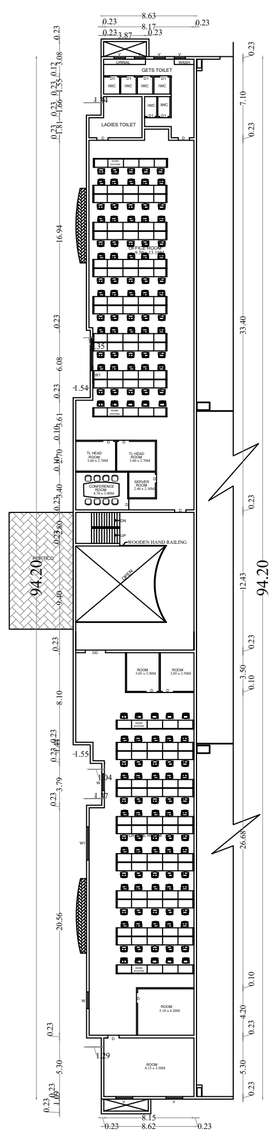

PLAN FOR ADMIN AND STORE FIRST FLOOR

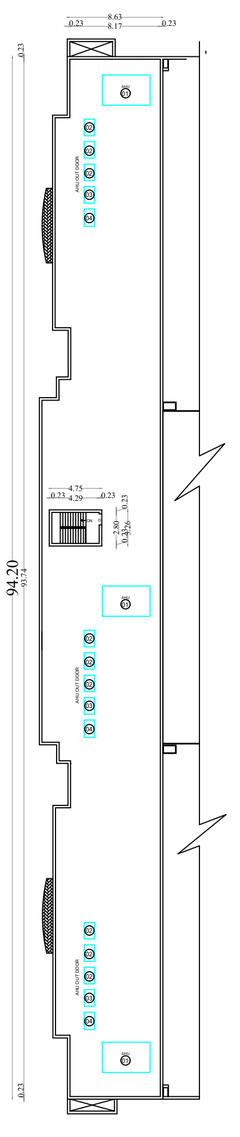

PLAN FOR ADMIN AND STORE TERRACE FLOOR

JOINERY DETAILS:

TYPE	DESCRIPTION	SIZE
RS	ROLLING SHUTTER	4.50 X 5.00M
DD	DOUBLE DOOR	6.50 X 6.00M
DD1	DOUBLE DOOR	1.80 X 2.40M
SD	SLIDING DOOR	6.50 X 8.30M
SD	SLIDING DOOR	6.50 X 6.50M
D	DOOR	1.00 X 2.40M
D1	DOOR	1.00 X 2.10M
W	WINDOW	1.50 X 1.52M
W1	WINDOW	3.00 X 1.52M
W2	WINDOW	0.60 X 1.52M
LU	LOUVERS	1.20 X 1.52M
V	VENTILATOR	1.00 X 0.60M

COLOUR INDEX

ROAD

PLOT BOUNDARY

PROP.BUILDING

(BLOCK NO : 06)

Ar.HARISH.G
Regd. Architect - CMDA
Regn. No : RA/Gr.I/19/10/370
Ref. No : CA/2004/34434
K-95,16th Street, Anna Nagar East,
Chennai - 600 102.
Email:design@bluecube.co.in

REGISTER ENGINEER :

For WINWIND POWER ENERGY PRIVATE LIMITED

Authorised Signatory


OWNER/APPLICANT:

SHEET NO : 05 OF 18


PLAN SHOWING THE PROPOSED CONSTRUCTION OF WINWIND MANUFACTURING INDUSTRIAL BUILDING AT SURVEY No : 4/1, 4/2, 4/3, 4/4, 4/5, 4/6, 5/1, 5/2, 5/3, 5/4, 5/5, 5/6, 5/7, 5/8, 6/1B, 6/2, 6/3, 6/4, 6/6B, 6/7B, 6/8, 6/9, 6/10, 6/11B, 6/12B, 6/13B, 6/14, 6/15, 6/16, 6/17, 6/18, 6/19, 6/20, 6/21, 6/22, 6/23, 6/24, 6/25, 6/26, 6/27, 6/28, 6/29, 7/1A, 7/1B, 7/1C, 7/2A, 7/2B, 7/2C, 7/2D, 7/3, 7/4, 7/5, 7/6, 7/7, 7/8, 7/9, 7/10A, 7/10B, 7/10C, 7/10D, 7/10E, 7/11, 7/12, 7/13, 7/14, 7/15A, 7/15B, 7/16A, 7/16B, 7/17, 7/18, 7/19, 7/20, 7/21, 8, 9/2, 11/1, 11/2, 11/3, 11/4, 11/5, 11/6A, 11/6B, 11/7, 11/8, 11/9, 11/10, 11/27, 11/28, 11/29, 11/30, 11/31, 11/32, 11/33,11/34A, 11/34B, 11/35, 12/1A, 12/1B, 12/2A, 12/2B, 12/2C, 12/2D, 12/2E, 12/3A, 12/3B, 12/4A, 12/4B, 12/5, 12/6A, 12/6B, 12/7A, 12/7B, 12/8A, 12/8B, 13/2, 13/3, 13/4A, 13/4B, 13/5, 13/10, 13/11, 13/12, 13/13, 13/14, 13/15A, 13/15B, 13/15C, 13/16, 13/17, 13/18A, 13/18B, 13/18C, 13/19A, 13/19B, 13/19C, 13/20, 13/21, 13/22, 13/23, 13/24, 13/25, 13/26, 14/2, 14/3A, 14/3B, 14/4, 14/5, 14/6, 14/7, 14/8, 14/9, 14/10, 14/11, 14/12, 14/13, 14/14, 14/15, 14/16A, 14/16B, 14/17A, 14/17B, 14/17C, 14/18, 18/1G, 18/1H, 18/1I, 18/1J, 18/1K , 18/1L ,18/9A2,18/9B, 18/9C, 18/9D in BOOTHAGUDI VILLAGE & SURVEY NO : 199/6C, 199/8A, 200/1A, 200/1B, 200/1C, 200/1D, 200/1E, 200/2, 201/1, 201/2, 201/3, 201/4, 201/5A, 201/5B, 201/6, 201/7, 201/8, 202/1, 202/2, 202/3, 202/4, 202/5, 202/6, 202/7, 202/8, 202/9, 202/10, 202/11, 203, 208/1, 208/2, 208/3, 208/4, 208/5, 208/6A, 208/6B, 208/7A, 208/7B, 209/1, 209/2, 209/3A, 209/3B, 209/3C, 209/3D, 211, 213/1, 213/2A, 214/1 in MELAPACHAGUDI VILLAGE, VIRALIMALAI TALUK , PUDUKOTTAI DISTRICT.,

Category of Industry : Orange Category


Manufacturing Details : Winwind Manufacturing Industry

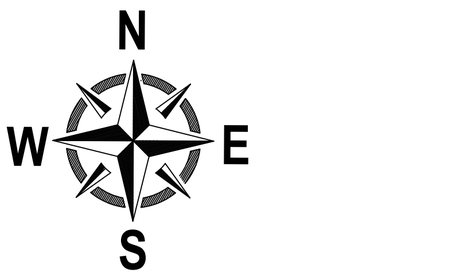

ELEVATION

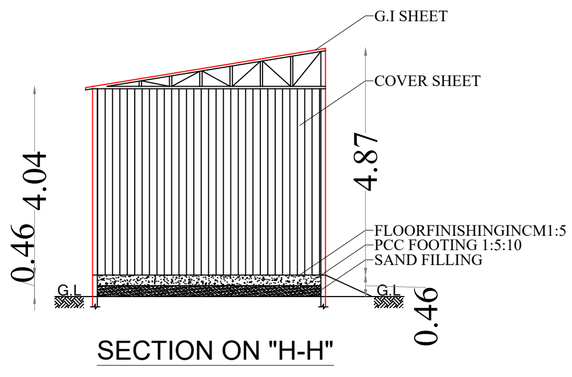


SECTION ON "H-H"

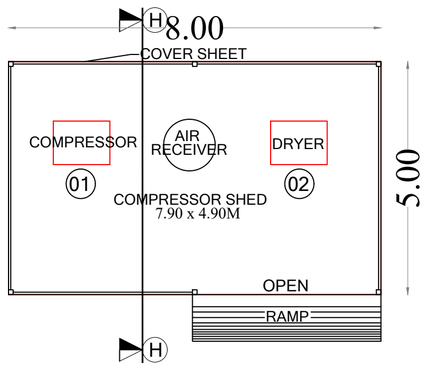

PLAN FOR COMPRESSOR SHED

(BLOCK NO : 08)

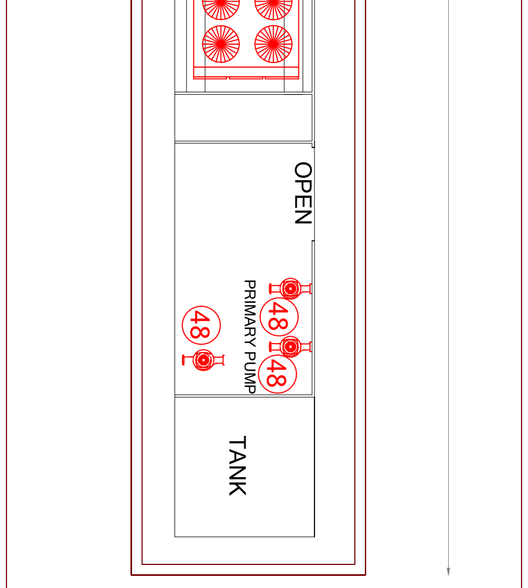

PLAN FOR CHILLER


(BLOCK NO : 10)

HP DETAILS:


Sl. No.	DESCRIPTION	EACH HP	NO OF M/C	ADD. TOTAL HP
	COMPRESSOR SHED			
1	COMPRESSOR	73.75	01	73.75
2	DRYER	25.00	01	25.00
3	HIGH PRESSURE PUMP	3.00	01	3.00

HP DETAILS:


Sl. No.	DESCRIPTION	EACH HP	NO OF M/C	ADD. TOTAL HP
4	FILTER	0.50	02	1.00
5	CIP PUMP	1.00	01	1.00

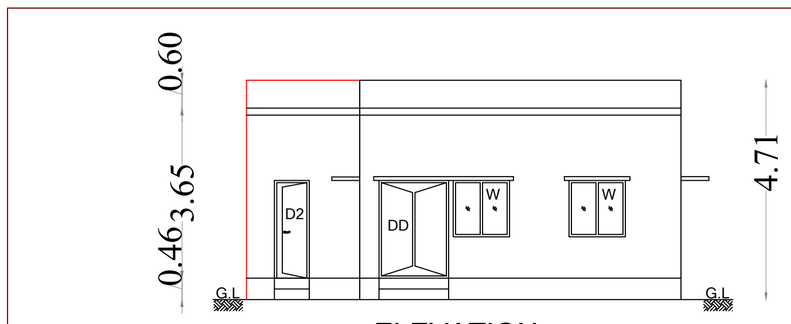

ELEVATION
(OFFICE ROOM)

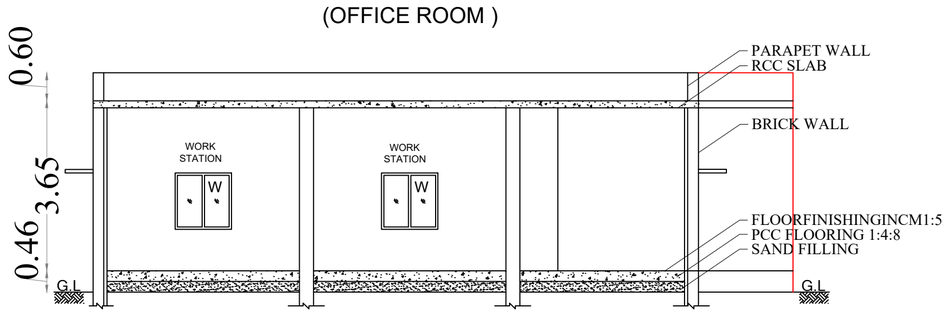


SECTION ON "I-I"
(OFFICE ROOM)

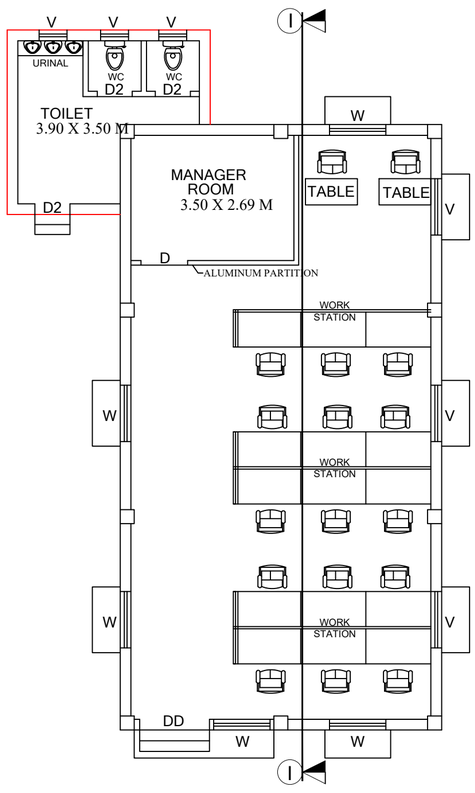


PLAN FOR OFFICE ROOM

(BLOCK NO : 09)

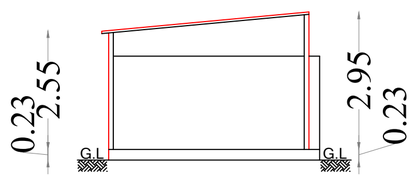

ELEVATION CUM SECTION

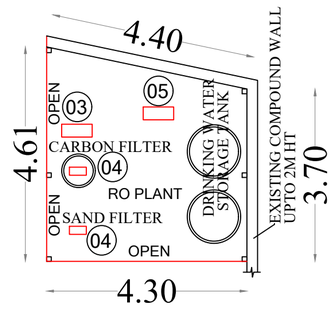

PLAN FOR RO PLANT

(BLOCK NO : 11)

COLOUR INDEX

ROAD

PLOT BOUNDARY

PROP.BUILDING

Ar.HARISH.G
Regd. Architect - CMDA
Regn. No : RA/Gr.I/19/10/370
Ref. No : CA/2004/34434
K-95,15th Street, Anna Nagar East,
Chennai - 600 102.
Email:design@bluecube.co.in

REGISTER ENGINEER :

For WINWIND POWER ENERGY PRIVATE LIMITED

Authorised Signatory


OWNER/APPLICANT:

SHEET NO : 06 OF 18

PLAN SHOWING THE PROPOSED CONSTRUCTION OF WINWIND MANUFACTURING INDUSTRIAL BUILDING AT SURVEY No : 4/1, 4/2, 4/3, 4/4, 4/5, 4/6, 5/1, 5/2, 5/3, 5/4, 5/5, 5/6, 5/7, 5/8, 6/1B, 6/2, 6/3, 6/4, 6/6B, 6/7B, 6/8, 6/9, 6/10, 6/11B, 6/12B, 6/13B, 6/14, 6/15, 6/16, 6/17, 6/18, 6/19, 6/20, 6/21, 6/22, 6/23, 6/24, 6/25, 6/26, 6/27, 6/28, 6/29, 7/1A, 7/1B, 7/1C, 7/2A, 7/2B, 7/2C, 7/2D, 7/3, 7/4, 7/5, 7/6, 7/7, 7/8, 7/9, 7/10A, 7/10B, 7/10C, 7/10D, 7/10E, 7/11, 7/12, 7/13, 7/14, 7/15A, 7/15B, 7/16A, 7/16B, 7/17, 7/18, 7/19, 7/20, 7/21, 8, 9/2, 11/1, 11/2, 11/3, 11/4, 11/5, 11/6A, 11/6B, 11/7, 11/8, 11/9, 11/10, 11/27, 11/28, 11/29, 11/30, 11/31, 11/32, 11/33,11/34A, 11/34B, 11/35, 12/1A, 12/1B, 12/2A, 12/2B, 12/2C, 12/2D, 12/2E, 12/3A, 12/3B, 12/4A, 12/4B, 12/5, 12/6A, 12/6B, 12/7A, 12/7B, 12/8A, 12/8B, 13/2, 13/3, 13/4A, 13/4B, 13/5, 13/10, 13/11, 13/12, 13/13, 13/14, 13/15A, 13/15B, 13/15C, 13/16, 13/17, 13/18A, 13/18B, 13/18C, 13/19A, 13/19B, 13/19C, 13/20, 13/21, 13/22, 13/23, 13/24, 13/25, 13/26, 14/2, 14/3A, 14/3B, 14/4, 14/5, 14/6, 14/7, 14/8, 14/9, 14/10, 14/11, 14/12, 14/13, 14/14, 14/15, 14/16A, 14/16B, 14/17A, 14/17B, 14/17C, 14/18, 18/1G, 18/1H, 18/1I, 18/1J, 18/1K , 18/1L ,18/9A2,18/9B, 18/9C, 18/9D in BOOTHAGUDI VILLAGE & SURVEY NO : 199/6C, 199/8A, 200/1A, 200/1B, 200/1C, 200/1D, 200/1E, 200/2, 201/1, 201/2, 201/3, 201/4, 201/5A, 201/5B, 201/6, 201/7, 201/8, 202/1, 202/2, 202/3, 202/4, 202/5, 202/6, 202/7, 202/8, 202/9, 202/10, 202/11, 203, 208/1, 208/2, 208/3, 208/4, 208/5, 208/6A, 208/6B, 208/7A, 208/7B, 209/1, 209/2, 209/3A, 209/3B, 209/3C, 209/3D, 211, 213/1, 213/2A, 214/1 in MELAPACHAGUDI VILLAGE, VIRALIMALAI TALUK , PUDUKOTTAI DISTRICT.,


Category of Industry : Orange Category

Manufacturing Details : Winwind Manufacturing Industry

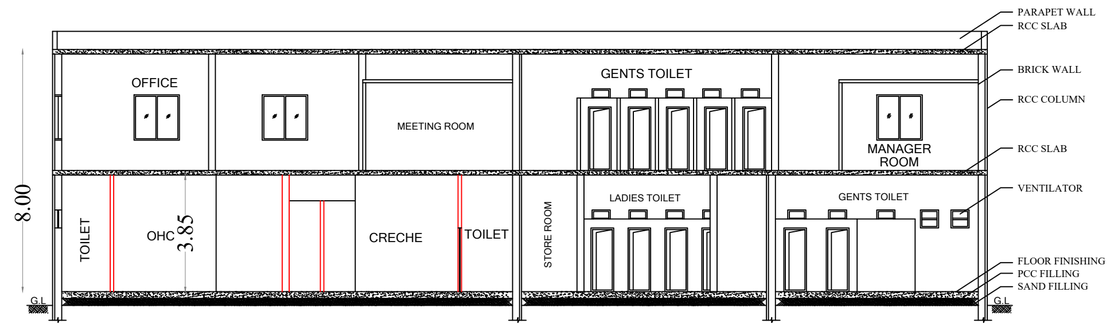


SECTION ON "J-J"

(OFFICE BUILDING)

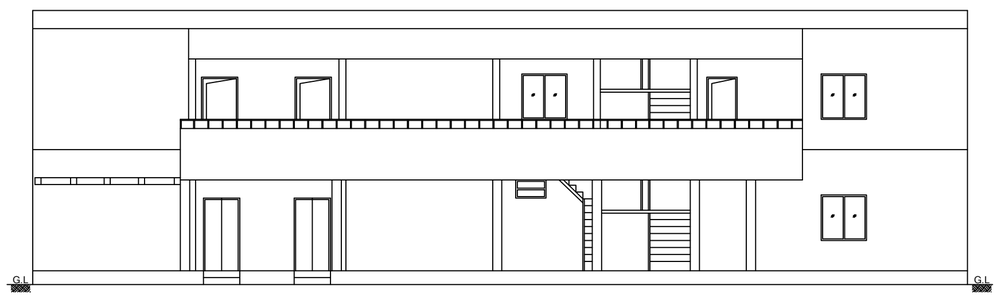


ELEVATION

(OFFICE BUILDING)

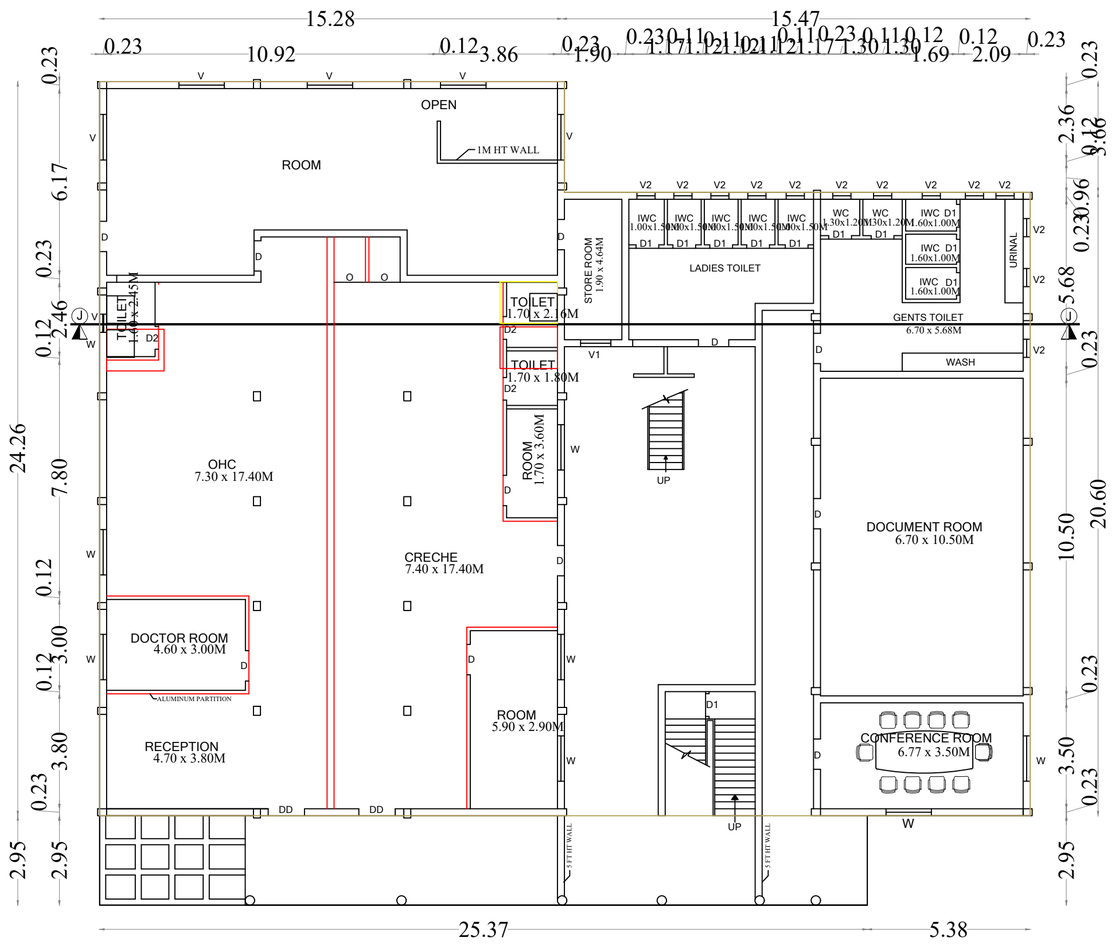

PLAN FOR OFFICE BUILDING GROUND FLOOR

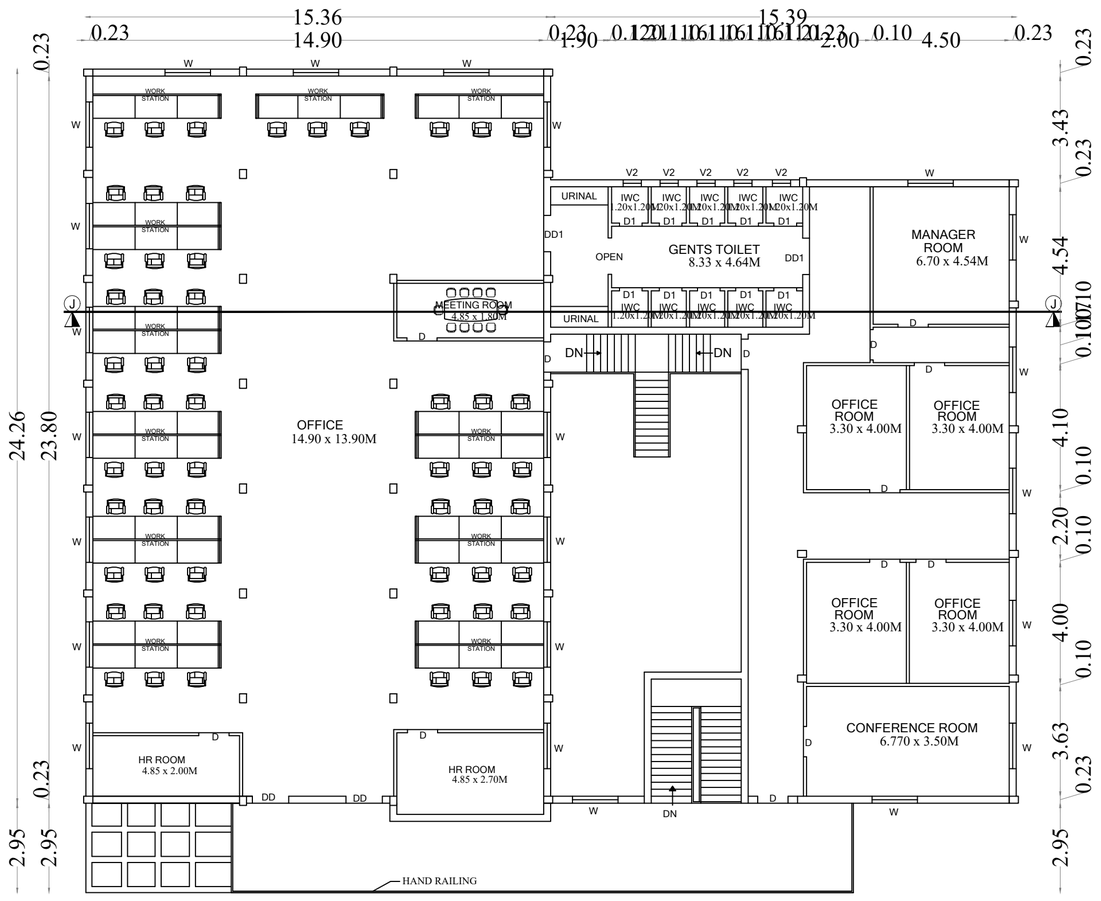

PLAN FOR OFFICE BUILDING FIRST FLOOR

(BLOCK NO : 12)

JOINERY DETAILS:

TYPE	DESCRIPTION	SIZE
RS	ROLLING SHUTTER	4.50 X 5.00M
DD	DOUBLE DOOR	6.50 X 6.00M
DD1	DOUBLE DOOR	1.80 X 2.40M
SD	SLIDING DOOR	6.50 X 8.30M
SD	SLIDING DOOR	6.50 X 6.50M
D	DOOR	1.00 X 2.40M
D1	DOOR	1.00 X 2.10M
W	WINDOW	1.50 X 1.52M
W1	WINDOW	3.00 X 1.52M
W2	WINDOW	0.60 X 1.52M
LU	LOUVERS	1.20 X 1.52M
V	VENTILATOR	1.00 X 0.60M

COLOUR INDEX

ROAD

PLOT BOUNDARY

PROP.BUILDING

Ar.HARISH.G
Regd. Architect - CMDA
Regn. No : RA/Gr.I/19/10/370
Ref. No : CA/2004/34434
K-95,16th Street, Anna Nagar East,
Chennai - 600 102.
Email:design@bluecube.co.in

REGISTER ENGINEER :

For WINWIND POWER ENERGY PRIVATE LIMITED

Authorised Signatory


OWNER/APPLICANT:

SHEET NO : 07 OF 18

PLAN SHOWING THE PROPOSED CONSTRUCTION OF WINWIND MANUFACTURING INDUSTRIAL BUILDING AT SURVEY No : 4/1, 4/2, 4/3, 4/4, 4/5, 4/6, 5/1, 5/2, 5/3, 5/4, 5/5, 5/6, 5/7, 5/8, 6/1B, 6/2, 6/3, 6/4, 6/6B, 6/7B, 6/8, 6/9, 6/10, 6/11B, 6/12B, 6/13B, 6/14, 6/15, 6/16, 6/17, 6/18, 6/19, 6/20, 6/21, 6/22, 6/23, 6/24, 6/25, 6/26, 6/27, 6/28, 6/29, 7/1A, 7/1B, 7/1C, 7/2A, 7/2B, 7/2C, 7/2D, 7/3, 7/4, 7/5, 7/6, 7/7, 7/8, 7/9, 7/10A, 7/10B, 7/10C, 7/10D, 7/10E, 7/11, 7/12, 7/13, 7/14, 7/15A, 7/15B, 7/16A, 7/16B, 7/17, 7/18, 7/19, 7/20, 7/21, 8, 9/2, 11/1, 11/2, 11/3, 11/4, 11/5, 11/6A, 11/6B, 11/7, 11/8, 11/9, 11/10, 11/27, 11/28, 11/29, 11/30, 11/31, 11/32, 11/33,11/34A, 11/34B, 11/35, 12/1A, 12/1B, 12/2A, 12/2B, 12/2C, 12/2D, 12/2E, 12/3A, 12/3B, 12/4A, 12/4B, 12/5, 12/6A, 12/6B, 12/7A, 12/7B, 12/8A, 12/8B, 13/2, 13/3, 13/4A, 13/4B, 13/5, 13/10, 13/11, 13/12, 13/13, 13/14, 13/15A, 13/15B, 13/15C, 13/16, 13/17, 13/18A, 13/18B, 13/18C, 13/19A, 13/19B, 13/19C, 13/20, 13/21, 13/22, 13/23, 13/24, 13/25, 13/26, 14/2, 14/3A, 14/3B, 14/4, 14/5, 14/6, 14/7, 14/8, 14/9, 14/10, 14/11, 14/12, 14/13, 14/14, 14/15, 14/16A, 14/16B, 14/17A, 14/17B, 14/17C, 14/18, 18/1G, 18/1H, 18/1I, 18/1J, 18/1K , 18/1L ,18/9A2,18/9B, 18/9C, 18/9D in BOOTHAGUDI VILLAGE & SURVEY NO : 199/6C, 199/8A, 200/1A, 200/1B, 200/1C, 200/1D, 200/1E, 200/2, 201/1, 201/2, 201/3, 201/4, 201/5A, 201/5B, 201/6, 201/7, 201/8, 202/1, 202/2, 202/3, 202/4, 202/5, 202/6, 202/7, 202/8, 202/9, 202/10, 202/11, 203, 208/1, 208/2, 208/3, 208/4, 208/5, 208/6A, 208/6B, 208/7A, 208/7B, 209/1, 209/2, 209/3A, 209/3B, 209/3C, 209/3D, 211, 213/1, 213/2A, 214/1 in MELAPACHAGUDI VILLAGE, VIRALIMALAI TALUK , PUDUKOTTAI DISTRICT.,


Category of Industry : Orange Category

Manufacturing Details : Winwind Manufacturing Industry

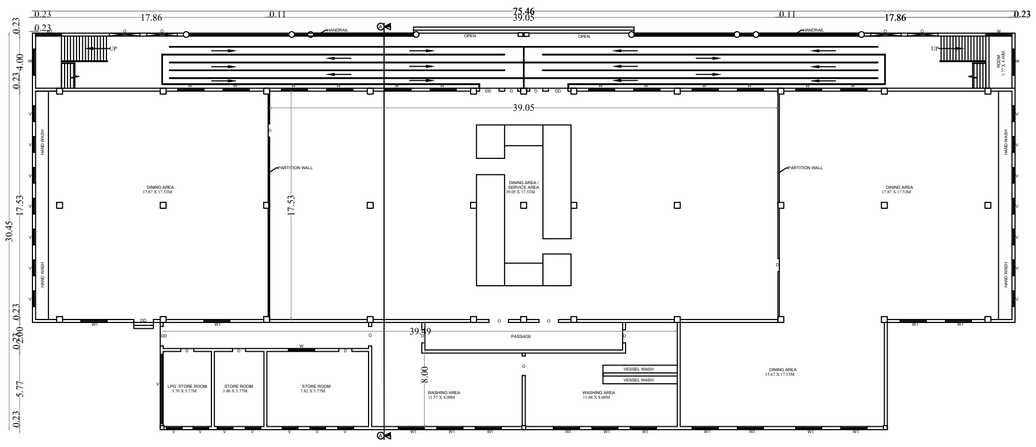


PLAN FOR CANTEEN

(PLAN FOR GROUND FLOOR)

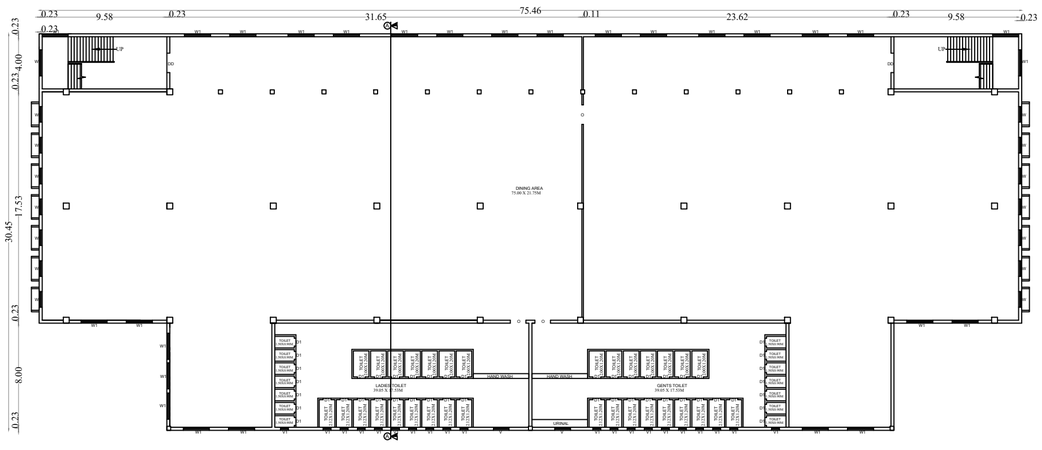

PLAN FOR CANTEEN


(PLAN FOR FIRST FLOOR)

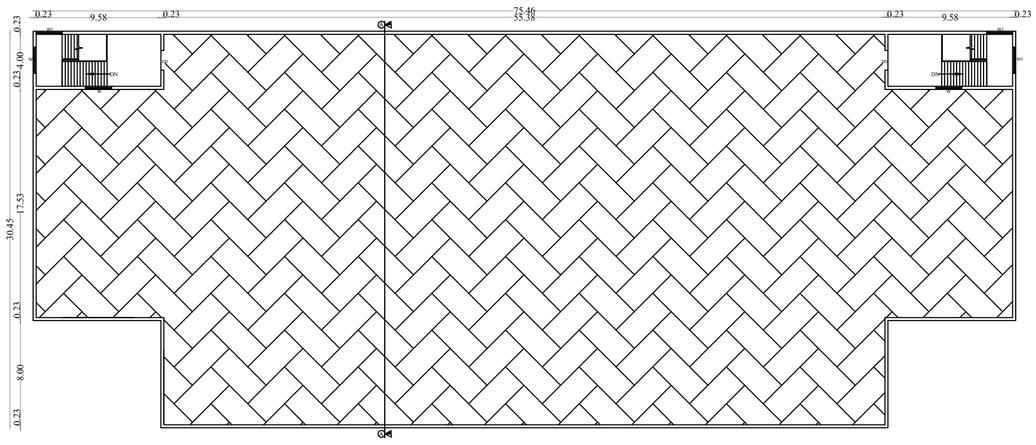

PLAN FOR CANTEEN


(PLAN FOR TERRACE FLOOR)

(BLOCK NO : 13)

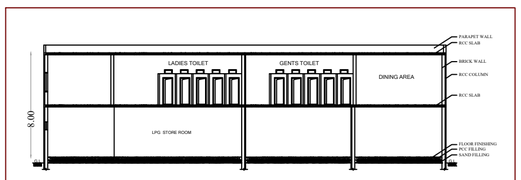

SECTION ON "J-J"

(CANTEEN)

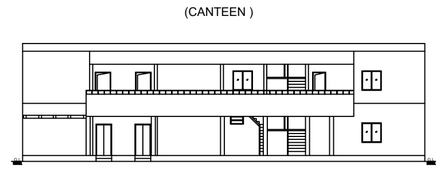


ELEVATION


(CANTEEN)

JOINERY DETAILS:

TYPE	DESCRIPTION	SIZE
DD	DOOR	1.50 x 2.44M
D	DOOR	1.00 x 2.44M
W	WINDOW	2.00 x 1.21M
W1	WINDOW	1.20 x 1.21M
V	VENTILATOR	1.20 x 0.60M
V1	VENTILATOR	0.60 x 0.60M

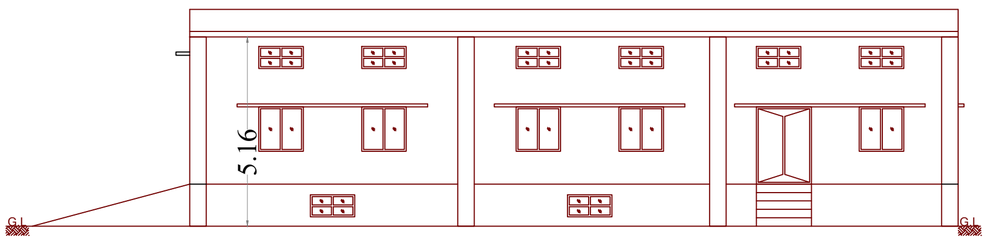

ELEVATION

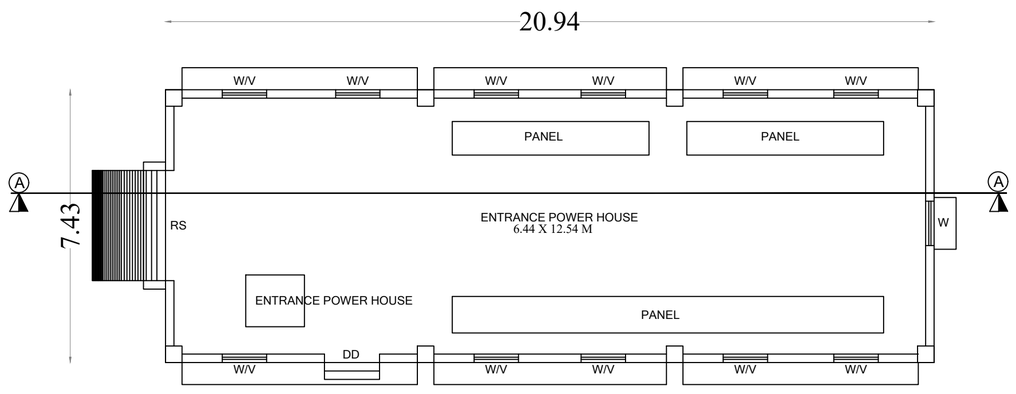

PLAN FOR POWER HOUSE - I

(BLOCK -15)

COLOUR INDEX

ROAD

PLOT BOUNDARY

PROP.BUILDING

Ar.HARISH.G
Regd. Architect - CMDA
Regn. No : RA/Gr.I/19/10/370
Ref. No : CA/2004/34434
K-95,16th Street, Anna Nagar East,
Chennai - 600 102.
Email:design@bluecube.co.in

REGISTER ENGINEER :

For WINWIND POWER ENERGY PRIVATE LIMITED

Authorised Signatory


OWNER/APPLICANT:


SHEET NO : 08 OF 18

PLAN SHOWING THE PROPOSED CONSTRUCTION OF WINWIND MANUFACTURING INDUSTRIAL BUILDING AT SURVEY No : 4/1, 4/2, 4/3, 4/4, 4/5, 4/6, 5/1, 5/2, 5/3, 5/4, 5/5, 5/6, 5/7, 5/8, 6/1B, 6/2, 6/3, 6/4, 6/6B, 6/7B, 6/8, 6/9, 6/10, 6/11B, 6/12B, 6/13B, 6/14, 6/15, 6/16, 6/17, 6/18, 6/19, 6/20, 6/21, 6/22, 6/23, 6/24, 6/25, 6/26, 6/27, 6/28, 6/29, 7/1A, 7/1B, 7/1C, 7/2A, 7/2B, 7/2C, 7/2D, 7/3, 7/4, 7/5, 7/6, 7/7, 7/8, 7/9, 7/10A, 7/10B, 7/10C, 7/10D, 7/10E, 7/11, 7/12, 7/13, 7/14, 7/15A, 7/15B, 7/16A, 7/16B, 7/17, 7/18, 7/19, 7/20, 7/21, 8, 9/2, 11/1, 11/2, 11/3, 11/4, 11/5, 11/6A, 11/6B, 11/7, 11/8, 11/9, 11/10, 11/27, 11/28, 11/29, 11/30, 11/31, 11/32, 11/33,11/34A, 11/34B, 11/35, 12/1A, 12/1B, 12/2A, 12/2B, 12/2C, 12/2D, 12/2E, 12/3A, 12/3B, 12/4A, 12/4B, 12/5, 12/6A, 12/6B, 12/7A, 12/7B, 12/8A, 12/8B, 13/2, 13/3, 13/4A, 13/4B, 13/5, 13/10, 13/11, 13/12, 13/13, 13/14, 13/15A, 13/15B, 13/15C, 13/16, 13/17, 13/18A, 13/18B, 13/18C, 13/19A, 13/19B, 13/19C, 13/20, 13/21, 13/22, 13/23, 13/24, 13/25, 13/26, 14/2, 14/3A, 14/3B, 14/4, 14/5, 14/6, 14/7, 14/8, 14/9, 14/10, 14/11, 14/12, 14/13, 14/14, 14/15, 14/16A, 14/16B, 14/17A, 14/17B, 14/17C, 14/18, 18/1G, 18/1H, 18/1I, 18/1J, 18/1K , 18/1L ,18/9A2,18/9B, 18/9C, 18/9D in BOOTHAGUDI VILLAGE & SURVEY NO : 199/6C, 199/8A, 200/1A, 200/1B, 200/1C, 200/1D, 200/1E, 200/2, 201/1, 201/2, 201/3, 201/4, 201/5A, 201/5B, 201/6, 201/7, 201/8, 202/1, 202/2, 202/3, 202/4, 202/5, 202/6, 202/7, 202/8, 202/9, 202/10, 202/11, 203, 208/1, 208/2, 208/3, 208/4, 208/5, 208/6A, 208/6B, 208/7A, 208/7B, 209/1, 209/2, 209/3A, 209/3B, 209/3C, 209/3D, 211, 213/1, 213/2A, 214/1 in MELAPACHAGUDI VILLAGE, VIRALIMALAI TALUK , PUDUKOTTAI DISTRICT.,

Category of Industry : Orange Category


Manufacturing Details : Winwind Manufacturing Industry

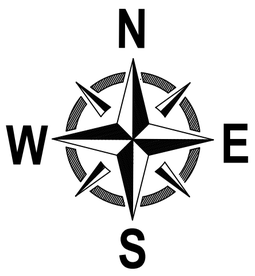

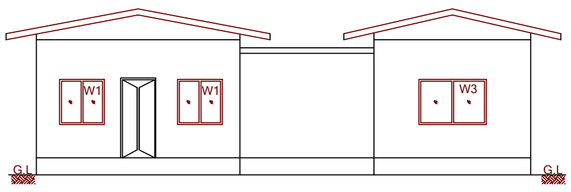


ELEVATION

(OHC & CRECHE)

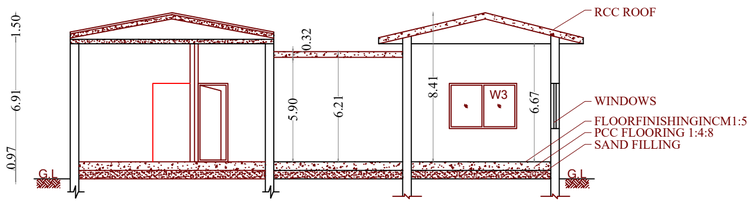


SECTION ON "P-P"

(OHC & CRECHE)

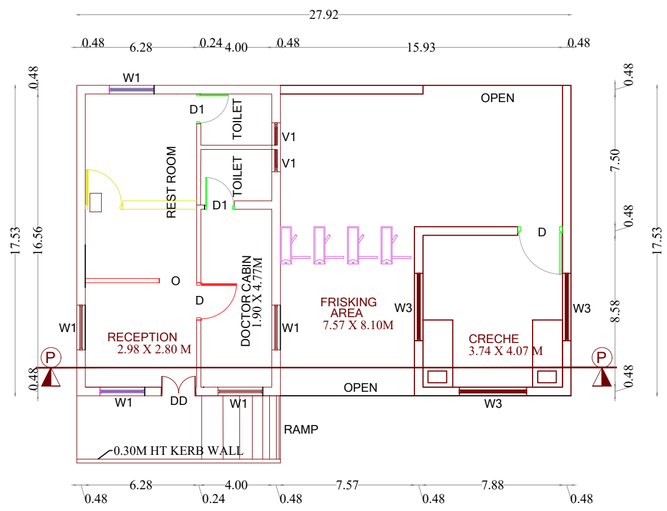

PLAN FOR OHC & CRECHE


(BLOCK NO : 17)

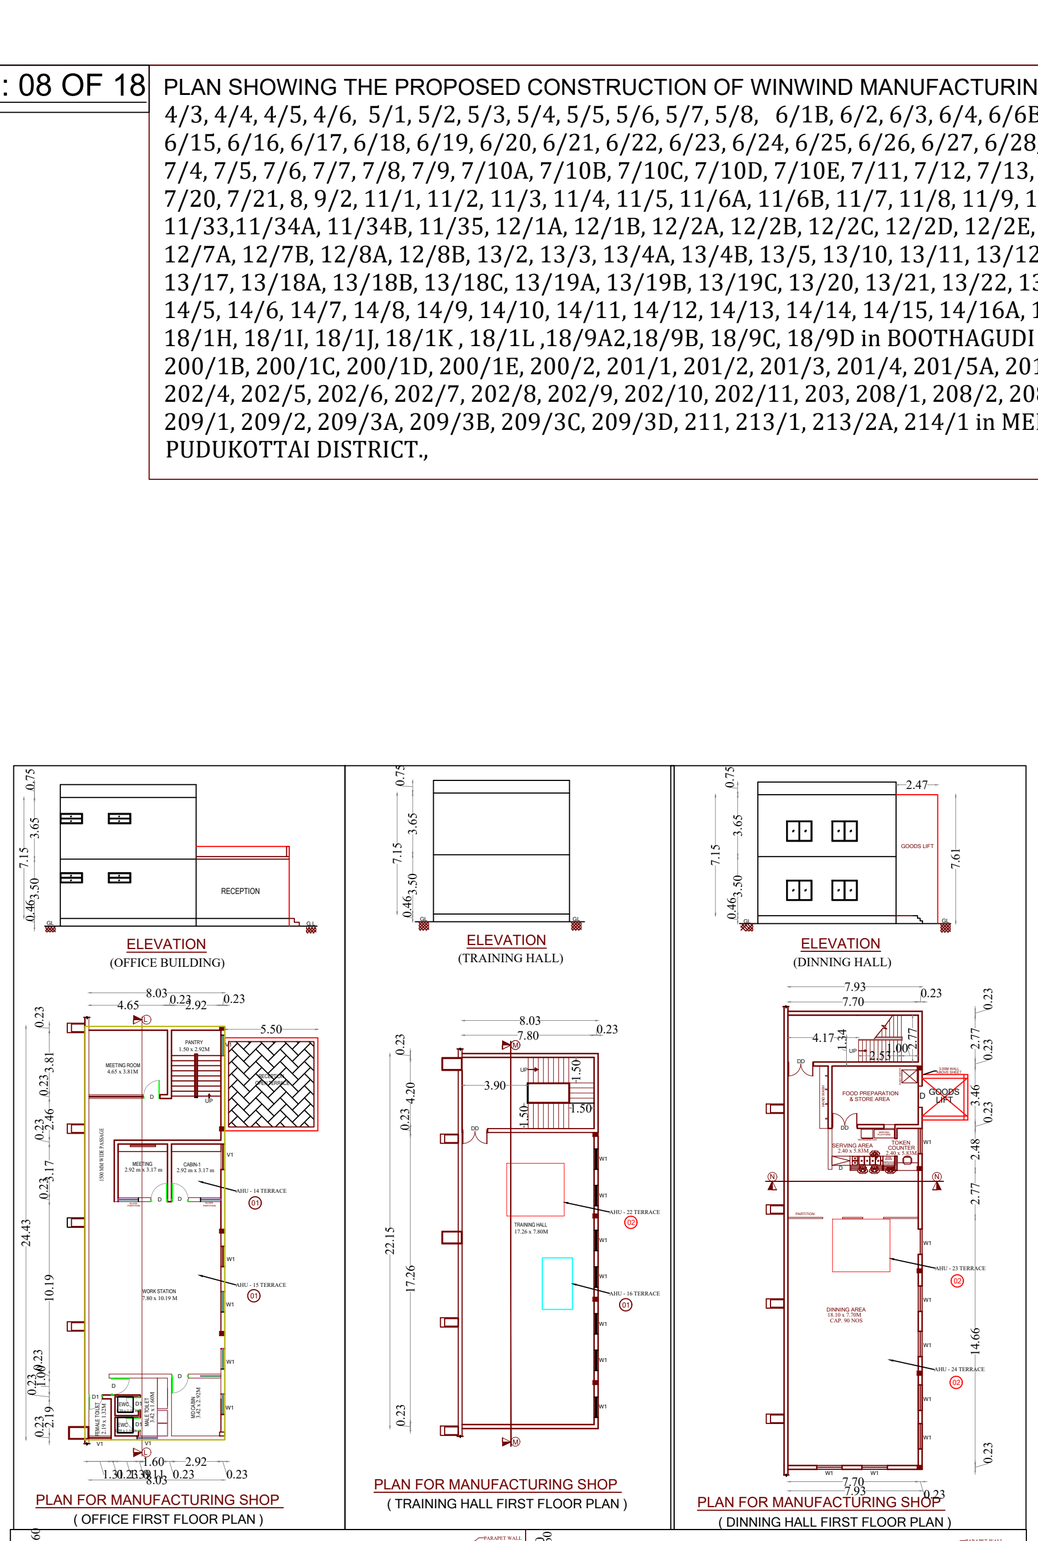

(BLOCK NO : 18)


JOINERY DETAILS:

TYPE	DESCRIPTION	SIZE
DD	DOOR	1.50 x 2.44M
D	DOOR	1.00 x 2.44M
W	WINDOW	2.00 x 1.21M
W1	WINDOW	1.20 x 1.21M
V	VENTILATOR	1.20 x 0.60M
V1	VENTILATOR	0.60 x 0.60M

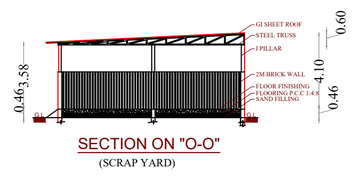

SECTION ON "O-O"

(SCRAP YARD)

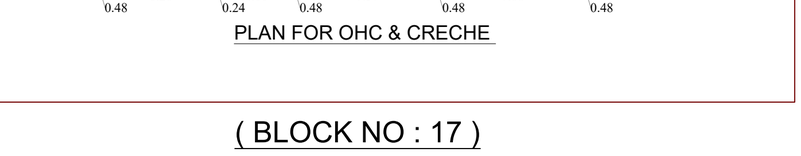


ELEVATION

(SCRAP YARD)


PLAN FOR SCRAP YARD - I

(BLOCK NO : 19)

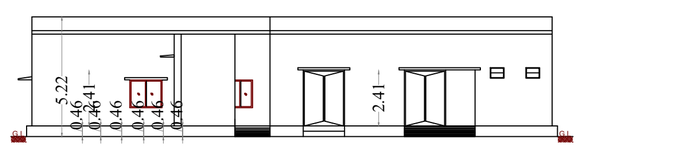

SECTION ON "L-L"

(ADMIN BLOCK)

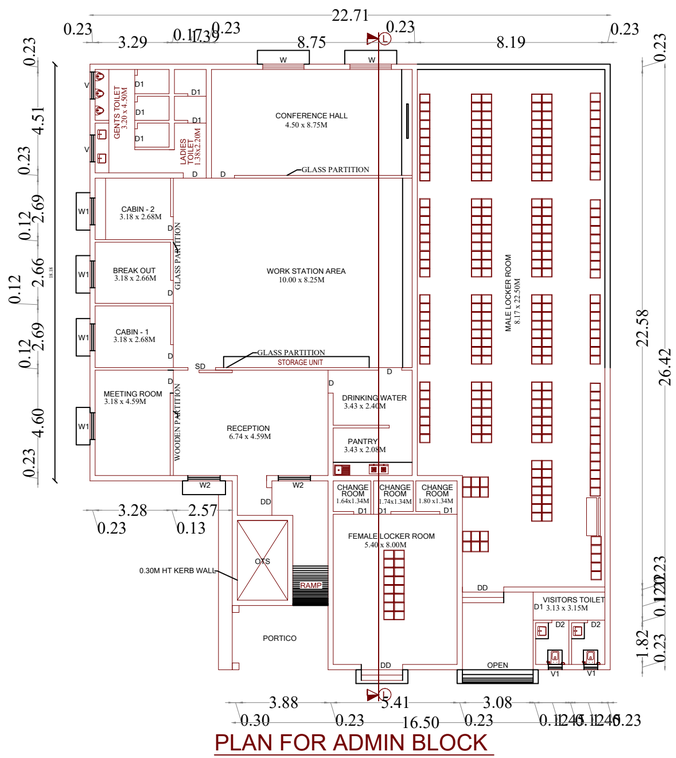

PLAN FOR ADMIN BLOCK

(BLOCK NO : 20)

COLOUR INDEX

ROAD

PLOT BOUNDARY

PROP.BUILDING

Ar.HARISH.G
Regd. Architect - CMDA
Regn. No : RA/Gr.I/19/10/370
Ref. No : CA/2004/34434
K-95,16th Street, Anna Nagar East,
Chennai - 600 102.
Email:design@gbharecube.co.in

REGISTER ENGINEER :


For WINWIND POWER ENERGY PRIVATE LIMITED

Authorised Signatory

OWNER/APPLICANT:


SHEET NO : 09 OF 18

PLAN SHOWING THE PROPOSED CONSTRUCTION OF WINWIND MANUFACTURING INDUSTRIAL BUILDING AT SURVEY No : 4/1, 4/2, 4/3, 4/4, 4/5, 4/6, 5/1, 5/2, 5/3, 5/4, 5/5, 5/6, 5/7, 5/8, 6/1B, 6/2, 6/3, 6/4, 6/6B, 6/7B, 6/8, 6/9, 6/10, 6/11B, 6/12B, 6/13B, 6/14, 6/15, 6/16, 6/17, 6/18, 6/19, 6/20, 6/21, 6/22, 6/23, 6/24, 6/25, 6/26, 6/27, 6/28, 6/29, 7/1A, 7/1B, 7/1C, 7/2A, 7/2B, 7/2C, 7/2D, 7/3, 7/4, 7/5, 7/6, 7/7, 7/8, 7/9, 7/10A, 7/10B, 7/10C, 7/10D, 7/10E, 7/11, 7/12, 7/13, 7/14, 7/15A, 7/15B, 7/16A, 7/16B, 7/17, 7/18, 7/19, 7/20, 7/21, 8, 9/2, 11/1, 11/2, 11/3, 11/4, 11/5, 11/6A, 11/6B, 11/7, 11/8, 11/9, 11/10, 11/27, 11/28, 11/29, 11/30, 11/31, 11/32, 11/33,11/34A, 11/34B, 11/35, 12/1A, 12/1B, 12/2A, 12/2B, 12/2C, 12/2D, 12/2E, 12/3A, 12/3B, 12/4A, 12/4B, 12/5, 12/6A, 12/6B, 12/7A, 12/7B, 12/8A, 12/8B, 13/2, 13/3, 13/4A, 13/4B, 13/5, 13/10, 13/11, 13/12, 13/13, 13/14, 13/15A, 13/15B, 13/15C, 13/16, 13/17, 13/18A, 13/18B, 13/18C, 13/19A, 13/19B, 13/19C, 13/20, 13/21, 13/22, 13/23, 13/24, 13/25, 13/26, 14/2, 14/3A, 14/3B, 14/4, 14/5, 14/6, 14/7, 14/8, 14/9, 14/10, 14/11, 14/12, 14/13, 14/14, 14/15, 14/16A, 14/16B, 14/17A, 14/17B, 14/17C, 14/18, 18/1G, 18/1H, 18/1I, 18/1J, 18/1K , 18/1L ,18/9A2,18/9B, 18/9C, 18/9D in BOOTHAGUDI VILLAGE & SURVEY NO : 199/6C, 199/8A, 200/1A, 200/1B, 200/1C, 200/1D, 200/1E, 200/2, 201/1, 201/2, 201/3, 201/4, 201/5A, 201/5B, 201/6, 201/7, 201/8, 202/1, 202/2, 202/3, 202/4, 202/5, 202/6, 202/7, 202/8, 202/9, 202/10, 202/11, 203, 208/1, 208/2, 208/3, 208/4, 208/5, 208/6A, 208/6B, 208/7A, 208/7B, 209/1, 209/2, 209/3A, 209/3B, 209/3C, 209/3D, 211, 213/1, 213/2A, 214/1 in MELAPACHAGUDI VILLAGE, VIRALIMALAI TALUK , PUDUKOTTAI DISTRICT.,

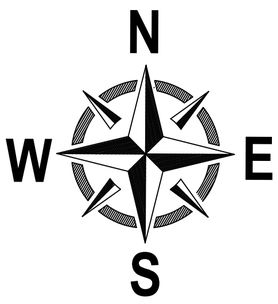


SECTION ON "A-A"

(MANUFACTURING SHOP)

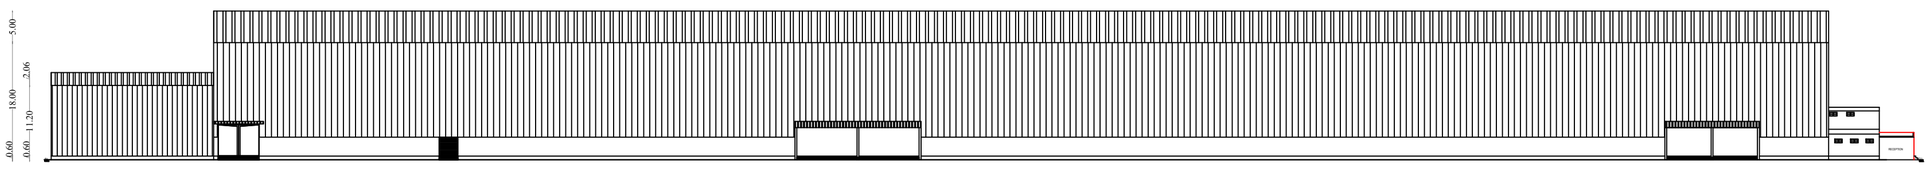

ELEVATION

(MANUFACTURING SHOP)

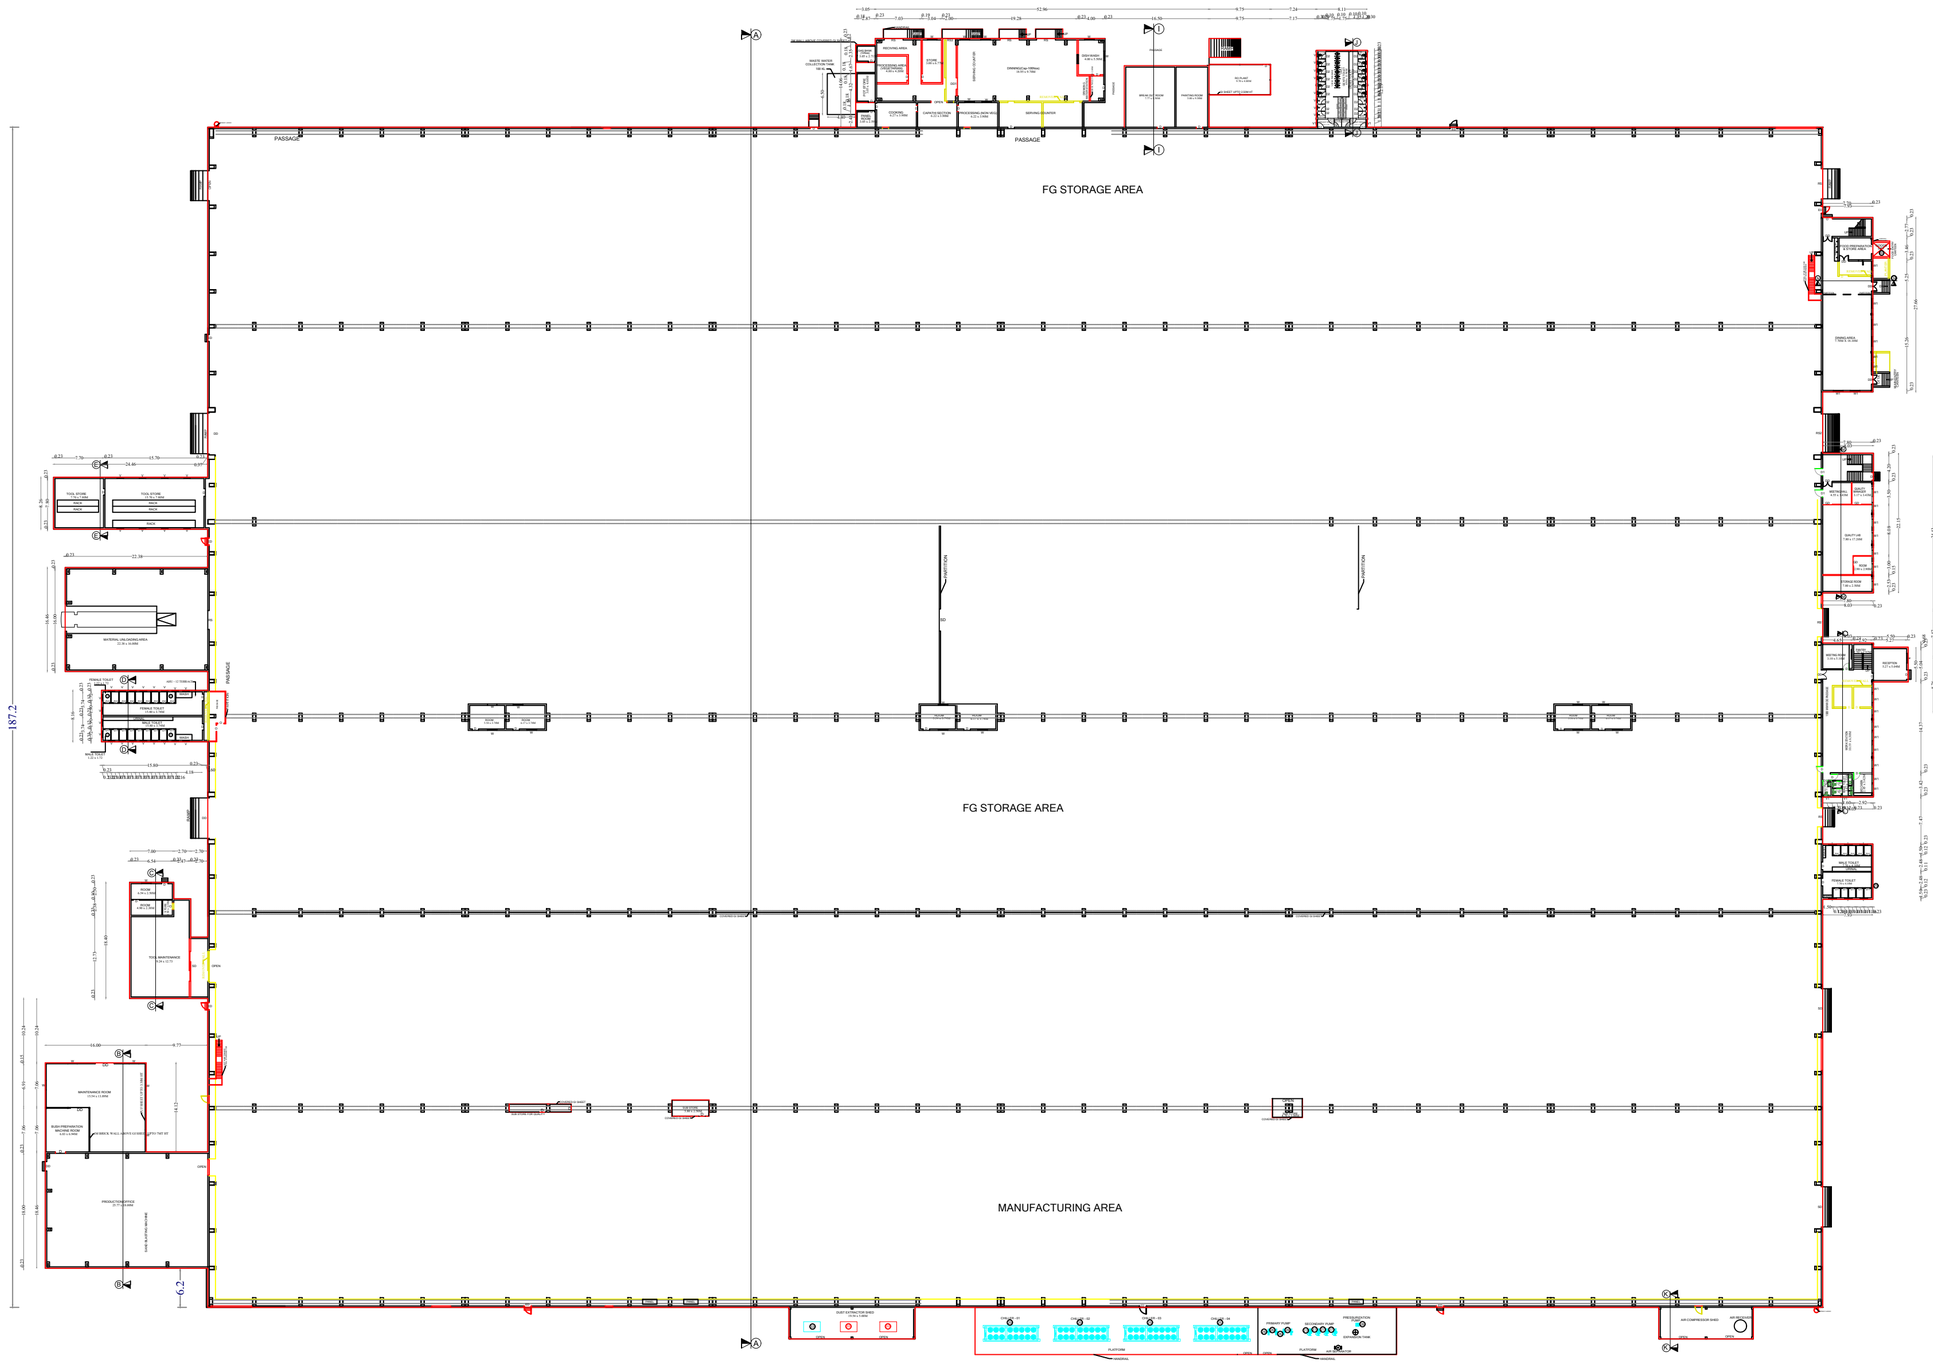

PLAN FOR MANUFACTURING SHOP

(BLOCK NO : 18)

Category of Industry : Orange Category

Manufacturing Details : Winwind Manufacturing Industry

HP DETAILS:

Sl. No.	DESCRIPTION	EACH HP	NO OF M/C	EXIST HP	REM HP	PRO HP	TOTAL HP
1	MAIN MOULD -SS HEATING	174.50	06	698.00	--	349.00	1047.00
2	MAIN MOULD - PS HEATING	174.50	06	698.00	--	349.00	1047.00
3	MAIN MOULD - TUNNING SYSTEM	67.00	06	268.00	--	134.00	402.00
4	SS CAP MOULD - HEATING	53.50	05	214.00	107.00	53.50	160.50
5	PS CAP MOULD - HEATING	53.50	05	214.00	107.00	53.50	160.50
6	LE WEB MOULD - HEATING	96.50	05	386.00	193.00	96.50	289.50
7	TE WEB MOULD - HEATING	48.00	05	192.00	96.00	48.00	144.00
8	WEB GANTRY	40.00	05	80.00	--	40.00	120.00
9	DEGASSING UNIT	12.00	04	48.00	48.00	--	--
10	HEATING & COOLING	60.50	04	242.00	242.00	--	--
11	INFUSION MACHINE MOULD	20.00	08	160.00	160.00	--	--
12	ADHESIVE MACHINE	24.00	08	192.00	192.00	--	--
13	INFUSION MACHINE CAP	20.00	02	40.00	40.00	--	--
14	INFUSION MACHINE WEB	20.00	02	40.00	40.00	--	--
15	VACUM PUMP MOULD - 1	40.00	04	160.00	160.00	--	--
16	VACUM PUMP MOULD - 2	6.00	04	24.00	24.00	--	--
17	VACCUM PUMP LEW	7.50	02	15.00	15.00	--	--
18	VACCUM PUMP TEW	3.00	02	6.00	6.00	--	--
19	VACCUM PUMP CAP MOULD	15.00	42	30.00	--	600.00	630.00
20	DUST EXTRACTION SYSTEM	301.50	01	301.50	301.50	--	--
21	MILLING MACHINE	20.00	01	20.00	20.00	--	--
22	VACCUM PUMP	15.00	01	15.00	15.00	--	--
23	PATTY MACHINE	7.50	01	7.50	7.50	--	--
24	HLU MACHINE	6.00	01	6.00	6.00	--	--
25	AIR COOLED CHILLER	519.50	04	3374.00	1296.00	--	2078.00
26	PRIMARY PUMP	60.00	04	126.00	--	114.00	240.00
27	SECONDARY PUMP	60.00	04	160.00	--	80.00	240.00
28	PRESSURIZATION PUMP	1.00	01	1.00	--	--	1.00
29	AHU - 1 TO 13	25.00	13	643.50	318.50	--	325.00
30	25/25 TON DOUBLE HOIST	61.00	11	366.00	183.00	305.00	488.00
31	25 TON SINGLE HOIST	33.50	10	201.00	--	134.00	335.00
32	AIR COMPRESSOR	47.50	07	190.00	--	142.50	332.50
33	DUST EXTRACTOR MACHINE	94.00	06	94.00	--	470.00	564.00
34	SAND BLASTING MACHINE	13.50	01	--	--	13.50	13.50
35	WINDING MACHINE	1.00	02	--	--	2.00	2.00
36	CLAY MIXING MACHINE	10.00	01	--	--	10.00	10.00
37	ADHESIVE MACHINE	27.00	10	--	--	270.00	270.00
38	INFUSION MACHINE CAP	100.00	03	--	--	300.00	300.00
39	INFUSION MACHINE WEB	100.00	01	--	--	100.00	100.00
40	VACCUM PUMP WEB	10.00	13	--	--	130.00	130.00
41	VACCUM PUMP SPARE CAP	10.00	12	--	--	120.00	120.00
42	VACCUM PUMP FINISHING	7.50	08	--	--	60.00	60.00
43	HLU MACHINE	7.00	04	--	--	28.00	28.00
44	INFUSION MACHINE MOULD	100.00	06	--	--	600.00	600.00
45	MILLING MACHINE	13.50	02	--	--	27.00	27.00
46	AHU - 17 TO 21	29.50	05	--	--	147.50	147.50
47	AIR COOLED CHILLER	438.00	02	--	--	876.00	876.00
48	PRIMARY PUMP	49.50	03	--	--	148.50	148.50
49	GOODS LIFT	5.00	01	--	--	5.00	5.00
	QUALITY LAB A/C LOAD			38.00	--	--	38.00
	TOTAL HP			9250.50	3577.50	5806.50	11479.50

JOINERY DETAILS:

TYPE	DESCRIPTION	SIZE
RS	ROLLING SHUTTER	4.70 X 4.50M
RS1	ROLLING SHUTTER	4.50 X 4.50M
RS2	ROLLING SHUTTER	3.00 X 4.50M
MD	MAIN DOOR	2.00 X 2.10M
DD	DOUBLE DOOR	2.00 X 2.10M
D	DOOR	1.20 X 2.10M
D1	DOOR	1.00 X 2.10M
D2	DOOR	0.75 X 2.10M
W	WINDOW	5.50 X 2.00M
W1	WINDOW	5.00 X 2.00M
W2	WINDOW	2.70 X 1.25M
FG	FIXED GLASS	3.20 X 0.60M
FG1	FIXED GLASS	3.70 X 2.70M
V	VENTILATOR	4.70 X 0.60M
V1	VENTILATOR	2.40 X 0.60M
V2	VENTILATOR	0.90 X 0.60M
J	JOLLY	2.70 X 0.60M

COLOUR INDEX

ROAD

PLOT BOUNDARY

PROP.BUILDING

Ar.HARISH.G
Regd. Architect - CMDA
Regn. No : RA/Gr.I/19/10/370
Ref. No : CA/2004/34434
K-95,16th Street, Anna Nagar East,
Chennai - 600 102.
Email:design@bluecube.co.in

REGISTER ENGINEER :

For WINWIND POWER ENERGY PRIVATE LIMITED

Authorised Signatory


OWNER/APPLICANT:

SHEET NO : 10 OF 18

PLAN SHOWING THE PROPOSED CONSTRUCTION OF WINWIND MANUFACTURING INDUSTRIAL BUILDING AT SURVEY No : 4/1, 4/2, 4/3, 4/4, 4/5, 4/6, 5/1, 5/2, 5/3, 5/4, 5/5, 5/6, 5/7, 5/8, 6/1B, 6/2, 6/3, 6/4, 6/6B, 6/7B, 6/8, 6/9, 6/10, 6/11B, 6/12B, 6/13B, 6/14, 6/15, 6/16, 6/17, 6/18, 6/19, 6/20, 6/21, 6/22, 6/23, 6/24, 6/25, 6/26, 6/27, 6/28, 6/29, 7/1A, 7/1B, 7/1C, 7/2A, 7/2B, 7/2C, 7/2D, 7/3, 7/4, 7/5, 7/6, 7/7, 7/8, 7/9, 7/10A, 7/10B, 7/10C, 7/10D, 7/10E, 7/11, 7/12, 7/13, 7/14, 7/15A, 7/15B, 7/16A, 7/16B, 7/17, 7/18, 7/19, 7/20, 7/21, 8, 9/2, 11/1, 11/2, 11/3, 11/4, 11/5, 11/6A, 11/6B, 11/7, 11/8, 11/9, 11/10, 11/27, 11/28, 11/29, 11/30, 11/31, 11/32, 11/33,11/34A, 11/34B, 11/35, 12/1A, 12/1B, 12/2A, 12/2B, 12/2C, 12/2D, 12/2E, 12/3A, 12/3B, 12/4A, 12/4B, 12/5, 12/6A, 12/6B, 12/7A, 12/7B, 12/8A, 12/8B, 13/2, 13/3, 13/4A, 13/4B, 13/5, 13/10, 13/11, 13/12, 13/13, 13/14, 13/15A, 13/15B, 13/15C, 13/16, 13/17, 13/18A, 13/18B, 13/18C, 13/19A, 13/19B, 13/19C, 13/20, 13/21, 13/22, 13/23, 13/24, 13/25, 13/26, 14/2, 14/3A, 14/3B, 14/4, 14/5, 14/6, 14/7, 14/8, 14/9, 14/10, 14/11, 14/12, 14/13, 14/14, 14/15, 14/16A, 14/16B, 14/17A, 14/17B, 14/17C, 14/18, 18/1G, 18/1H, 18/1I, 18/1J, 18/1K , 18/1L ,18/9A2,18/9B, 18/9C, 18/9D in BOOTHAGUDI VILLAGE & SURVEY NO : 199/6C, 199/8A, 200/1A, 200/1B, 200/1C, 200/1D, 200/1E, 200/2, 201/1, 201/2, 201/3, 201/4, 201/5A, 201/5B, 201/6, 201/7, 201/8, 202/1, 202/2, 202/3, 202/4, 202/5, 202/6, 202/7, 202/8, 202/9, 202/10, 202/11, 203, 208/1, 208/2, 208/3, 208/4, 208/5, 208/6A, 208/6B, 208/7A, 208/7B, 209/1, 209/2, 209/3A, 209/3B, 209/3C, 209/3D, 211, 213/1, 213/2A, 214/1 in MELAPACHAGUDI VILLAGE, VIRALIMALAI TALUK , PUDUKOTTAI DISTRICT.,


Category of Industry : Orange Category

Manufacturing Details : Winwind Manufacturing Industry

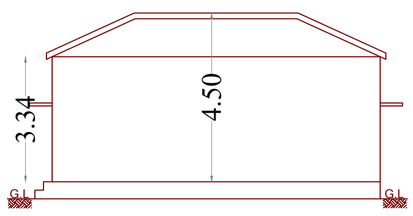


ELEVATION

(SECURITY OFFICE)

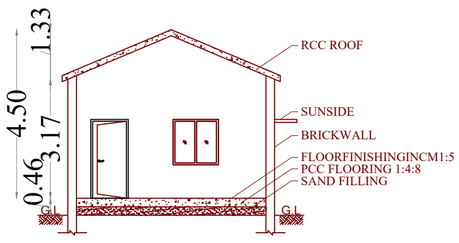


SECTION ON "N-N"

(SECURITY OFFICE)

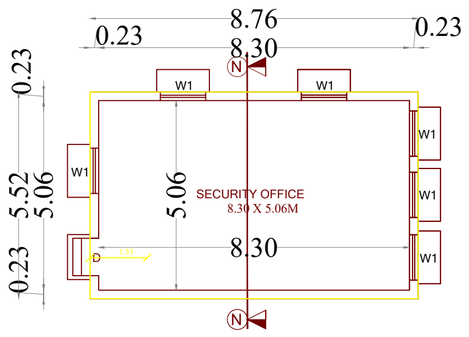


PLAN FOR SECURITY OFFICE

(BLOCK NO : 21)

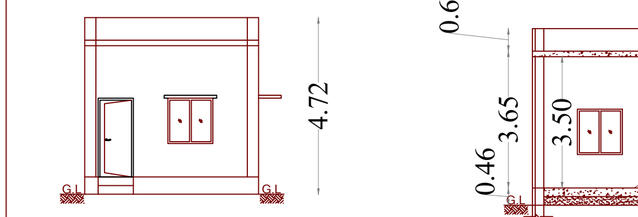


ELEVATION

(SECURITY CABIN)

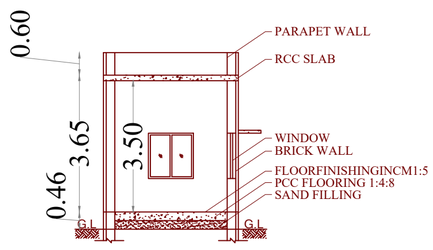


SECTION ON "P-P"

(SECURITY CABIN)

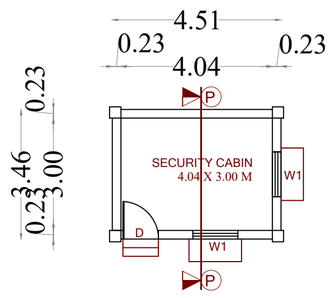


PLAN FOR SECURITY CABIN

(BLOCK NO : 22)

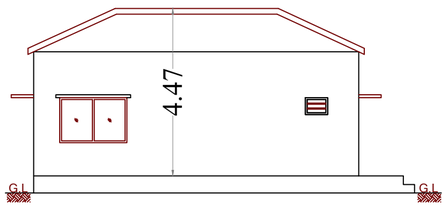


ELEVATION

(LOGISTICS OFFICE)

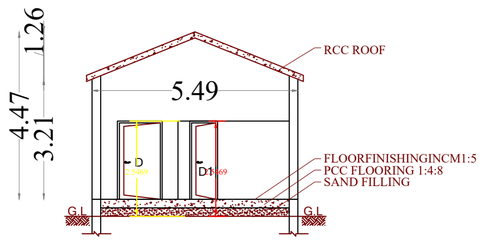


SECTION ON "K-K"

(LOGISTICS OFFICE)

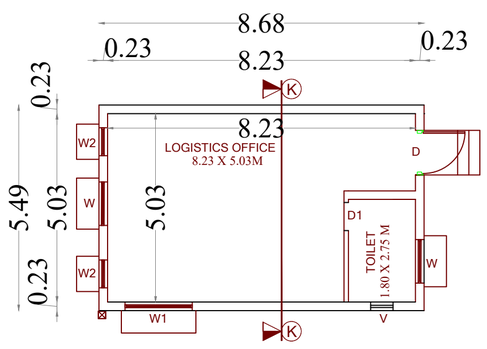


PLAN FOR LOGISTICS OFFICE

(BLOCK NO : 23)

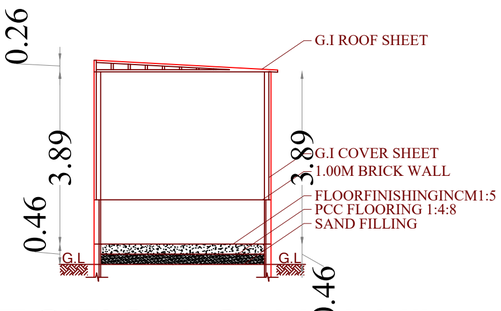

SECTION ON "H-H"

(UTILITY PANEL)

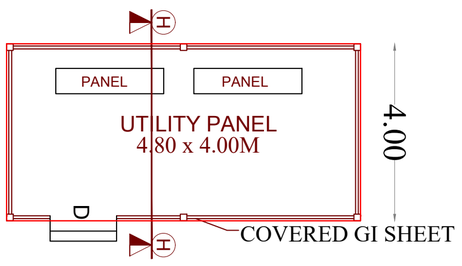

PLAN FOR UTILITY PANEL

(BLOCK NO : 37)

JOINERY DETAILS:

TYPE	DESCRIPTION	SIZE
DD	DOOR	1.50 x 2.44M
D	DOOR	1.00 x 2.44M
W	WINDOW	2.00 x 1.21M
W1	WINDOW	1.20 x 1.21M
V	VENTILATOR	1.20 x 0.60M
V1	VENTILATOR	0.60 x 0.60M

COLOUR INDEX

ROAD

PLOT BOUNDARY

PROP.BUILDING

Ar.HARISH.G
Regd. Architect - CMDA
Regn. No : RA/Gr.I/19/10/370
Ref. No : CA/2004/34434
K-95,15th Street, Anna Nagar East,
Chennai - 600 102.
Email:design@blueecube.co.in

REGISTER ENGINEER :

For WINWIND POWER ENERGY PRIVATE LIMITED

Authorised Signatory


OWNER/APPLICANT:

SHEET NO : 11 OF 18

PLAN SHOWING THE PROPOSED CONSTRUCTION OF WINWIND MANUFACTURING INDUSTRIAL BUILDING AT SURVEY No : 4/1, 4/2, 4/3, 4/4, 4/5, 4/6, 5/1, 5/2, 5/3, 5/4, 5/5, 5/6, 5/7, 5/8, 6/1B, 6/2, 6/3, 6/4, 6/6B, 6/7B, 6/8, 6/9, 6/10, 6/11B, 6/12B, 6/13B, 6/14, 6/15, 6/16, 6/17, 6/18, 6/19, 6/20, 6/21, 6/22, 6/23, 6/24, 6/25, 6/26, 6/27, 6/28, 6/29, 7/1A, 7/1B, 7/1C, 7/2A, 7/2B, 7/2C, 7/2D, 7/3, 7/4, 7/5, 7/6, 7/7, 7/8, 7/9, 7/10A, 7/10B, 7/10C, 7/10D, 7/10E, 7/11, 7/12, 7/13, 7/14, 7/15A, 7/15B, 7/16A, 7/16B, 7/17, 7/18, 7/19, 7/20, 7/21, 8, 9/2, 11/1, 11/2, 11/3, 11/4, 11/5, 11/6A, 11/6B, 11/7, 11/8, 11/9, 11/10, 11/27, 11/28, 11/29, 11/30, 11/31, 11/32, 11/33,11/34A, 11/34B, 11/35, 12/1A, 12/1B, 12/2A, 12/2B, 12/2C, 12/2D, 12/2E, 12/3A, 12/3B, 12/4A, 12/4B, 12/5, 12/6A, 12/6B, 12/7A, 12/7B, 12/8A, 12/8B, 13/2, 13/3, 13/4A, 13/4B, 13/5, 13/10, 13/11, 13/12, 13/13, 13/14, 13/15A, 13/15B, 13/15C, 13/16, 13/17, 13/18A, 13/18B, 13/18C, 13/19A, 13/19B, 13/19C, 13/20, 13/21, 13/22, 13/23, 13/24, 13/25, 13/26, 14/2, 14/3A, 14/3B, 14/4, 14/5, 14/6, 14/7, 14/8, 14/9, 14/10, 14/11, 14/12, 14/13, 14/14, 14/15, 14/16A, 14/16B, 14/17A, 14/17B, 14/17C, 14/18, 18/1G, 18/1H, 18/1I, 18/1J, 18/1K , 18/1L ,18/9A2,18/9B, 18/9C, 18/9D in BOOTHAGUDI VILLAGE & SURVEY NO : 199/6C, 199/8A, 200/1A, 200/1B, 200/1C, 200/1D, 200/1E, 200/2, 201/1, 201/2, 201/3, 201/4, 201/5A, 201/5B, 201/6, 201/7, 201/8, 202/1, 202/2, 202/3, 202/4, 202/5, 202/6, 202/7, 202/8, 202/9, 202/10, 202/11, 203, 208/1, 208/2, 208/3, 208/4, 208/5, 208/6A, 208/6B, 208/7A, 208/7B, 209/1, 209/2, 209/3A, 209/3B, 209/3C, 209/3D, 211, 213/1, 213/2A, 214/1 in MELAPACHAGUDI VILLAGE, VIRALIMALAI TALUK , PUDUKOTTAI DISTRICT.,


Category of Industry : Orange Category

Manufacturing Details : Winwind Manufacturing Industry

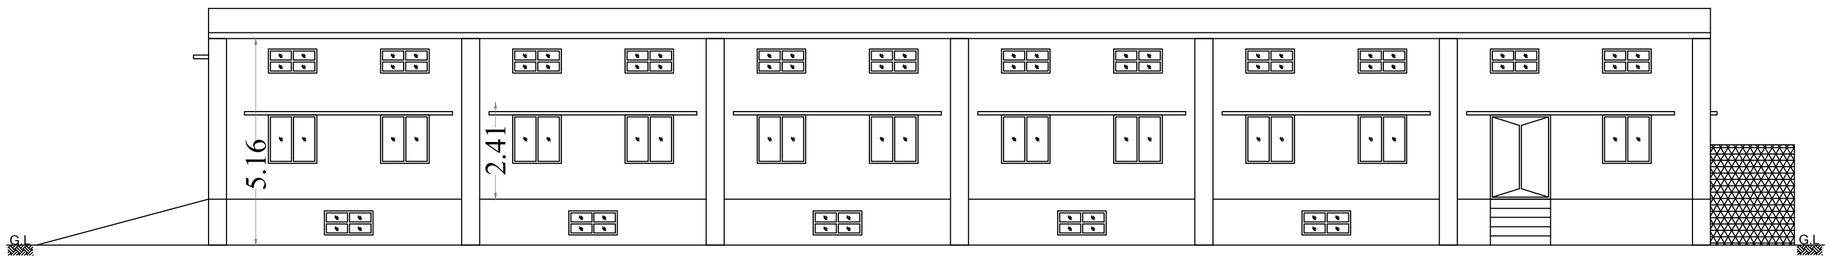

ELEVATION

(POWER HOUSE)

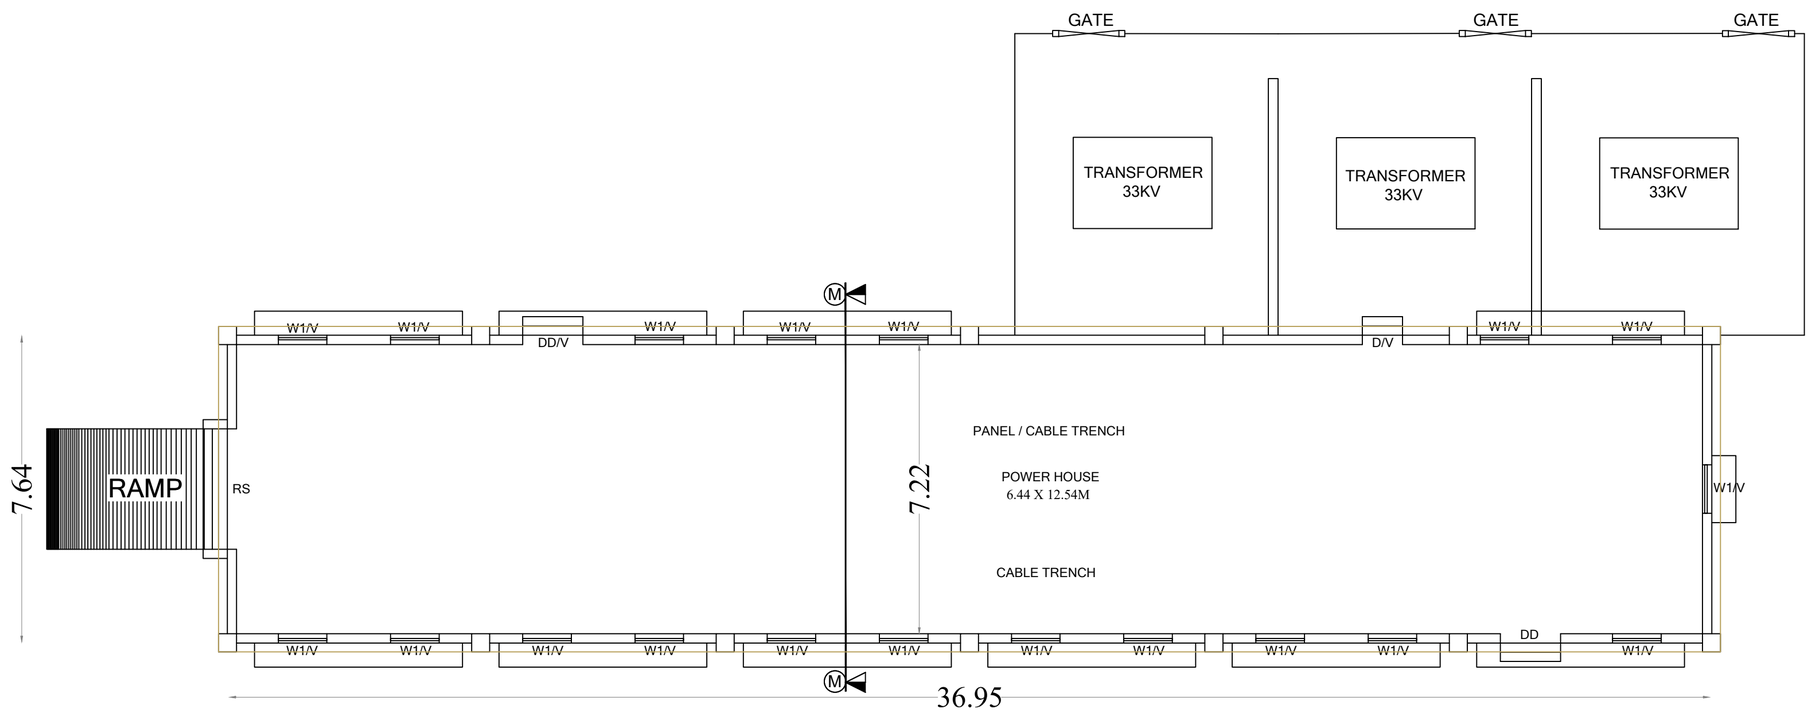


PLAN FOR POWER HOUSE - II

(BLOCK NO : 24)

JOINERY DETAILS:

TYPE	DESCRIPTION	SIZE
DD	DOOR	1.50 x 2.44M
D	DOOR	1.00 x 2.44M
W	WINDOW	2.00 x 1.21M
W1	WINDOW	1.20 x 1.21M
V	VENTILATOR	1.20 x 0.60M
V1	VENTILATOR	0.60 x 0.60M

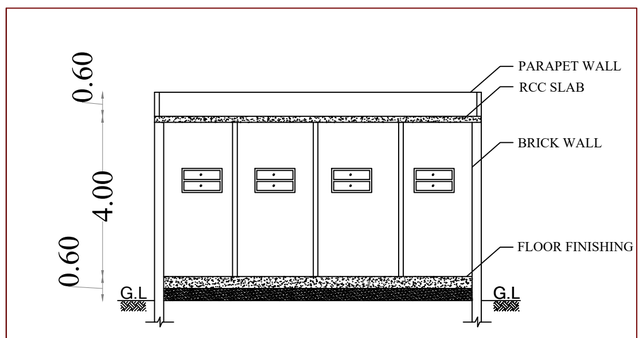

SECTION ON "C-C"

(MALE & FEMALE TOILET)

JOINERY DETAILS:

TYPE	DESCRIPTION	SIZE
D1	DOOR	0.75 x 2.10M
V	VENTILATOR	0.60 x 0.45M

JOINERY DETAILS:


TYPE	DESCRIPTION	SIZE
D	DOOR	1.00 x 2.10M
D1	DOOR	0.75 x 2.10M
V	VENTILATOR	0.60 x 0.45M

COLOUR INDEX

ROAD


PLOT BOUNDARY

PROP.BUILDING

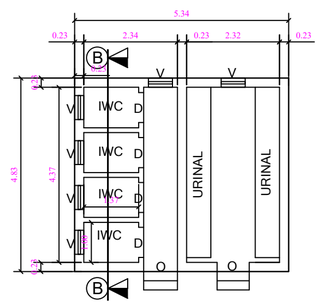

PLAN FOR LADIES TOILET

(BLOCK NO : 28)

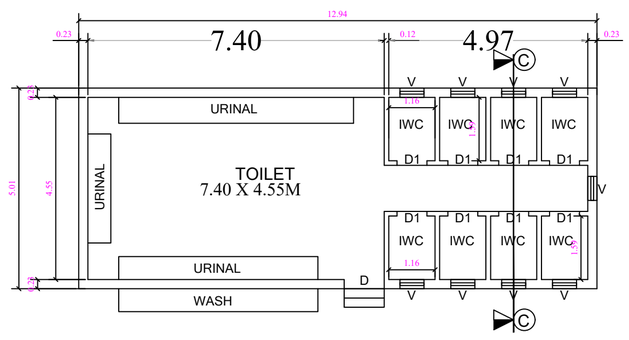

PLAN FOR GENTS TOILET

(BLOCK NO : 27)

Ar.HARISH.G
Regd. Architect - CMDA
Regn. No : RA/Gr.I/19/10/370
Ref. No : CA/2004/34434
K-95,18th Street, Anna Nagar East,
Chennai - 600 102.
Email:design@bluecube.co.in

REGISTER ENGINEER :

For WINWIND POWER ENERGY PRIVATE LIMITED

Authorised Signatory


OWNER/APPLICANT:

SHEET NO : 12 OF 18


PLAN SHOWING THE PROPOSED CONSTRUCTION OF WINWIND MANUFACTURING INDUSTRIAL BUILDING AT SURVEY No : 4/1, 4/2, 4/3, 4/4, 4/5, 4/6, 5/1, 5/2, 5/3, 5/4, 5/5, 5/6, 5/7, 5/8, 6/1B, 6/2, 6/3, 6/4, 6/6B, 6/7B, 6/8, 6/9, 6/10, 6/11B, 6/12B, 6/13B, 6/14, 6/15, 6/16, 6/17, 6/18, 6/19, 6/20, 6/21, 6/22, 6/23, 6/24, 6/25, 6/26, 6/27, 6/28, 6/29, 7/1A, 7/1B, 7/1C, 7/2A, 7/2B, 7/2C, 7/2D, 7/3, 7/4, 7/5, 7/6, 7/7, 7/8, 7/9, 7/10A, 7/10B, 7/10C, 7/10D, 7/10E, 7/11, 7/12, 7/13, 7/14, 7/15A, 7/15B, 7/16A, 7/16B, 7/17, 7/18, 7/19, 7/20, 7/21, 8, 9/2, 11/1, 11/2, 11/3, 11/4, 11/5, 11/6A, 11/6B, 11/7, 11/8, 11/9, 11/10, 11/27, 11/28, 11/29, 11/30, 11/31, 11/32, 11/33,11/34A, 11/34B, 11/35, 12/1A, 12/1B, 12/2A, 12/2B, 12/2C, 12/2D, 12/2E, 12/3A, 12/3B, 12/4A, 12/4B, 12/5, 12/6A, 12/6B, 12/7A, 12/7B, 12/8A, 12/8B, 13/2, 13/3, 13/4A, 13/4B, 13/5, 13/10, 13/11, 13/12, 13/13, 13/14, 13/15A, 13/15B, 13/15C, 13/16, 13/17, 13/18A, 13/18B, 13/18C, 13/19A, 13/19B, 13/19C, 13/20, 13/21, 13/22, 13/23, 13/24, 13/25, 13/26, 14/2, 14/3A, 14/3B, 14/4, 14/5, 14/6, 14/7, 14/8, 14/9, 14/10, 14/11, 14/12, 14/13, 14/14, 14/15, 14/16A, 14/16B, 14/17A, 14/17B, 14/17C, 14/18, 18/1G, 18/1H, 18/1I, 18/1J, 18/1K , 18/1L ,18/9A2,18/9B, 18/9C, 18/9D in BOOTHAGUDI VILLAGE & SURVEY NO : 199/6C, 199/8A, 200/1A, 200/1B, 200/1C, 200/1D, 200/1E, 200/2, 201/1, 201/2, 201/3, 201/4, 201/5A, 201/5B, 201/6, 201/7, 201/8, 202/1, 202/2, 202/3, 202/4, 202/5, 202/6, 202/7, 202/8, 202/9, 202/10, 202/11, 203, 208/1, 208/2, 208/3, 208/4, 208/5, 208/6A, 208/6B, 208/7A, 208/7B, 209/1, 209/2, 209/3A, 209/3B, 209/3C, 209/3D, 211, 213/1, 213/2A, 214/1 in MELAPACHAGUDI VILLAGE, VIRALIMALAI TALUK , PUDUKOTTAI DISTRICT.,

Category of Industry : Orange Category

Manufacturing Details : Winwind Manufacturing Industry

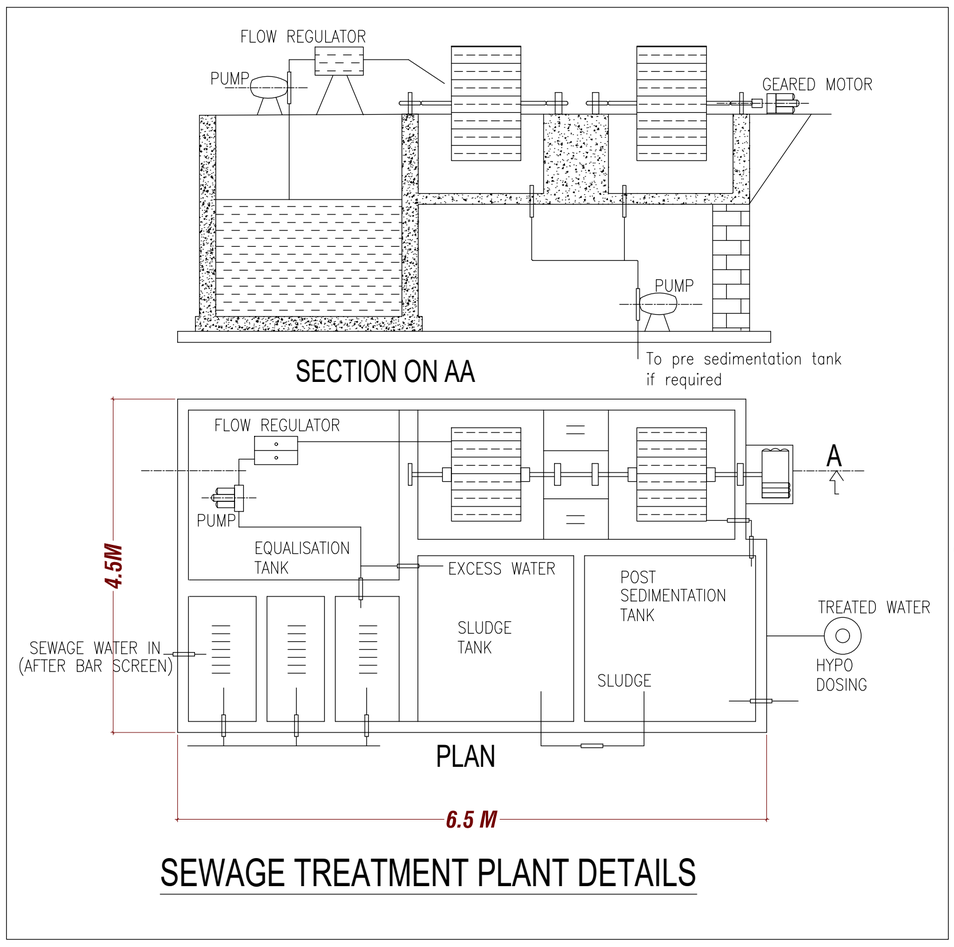


SEWAGE TREATMENT PLANT DETAILS

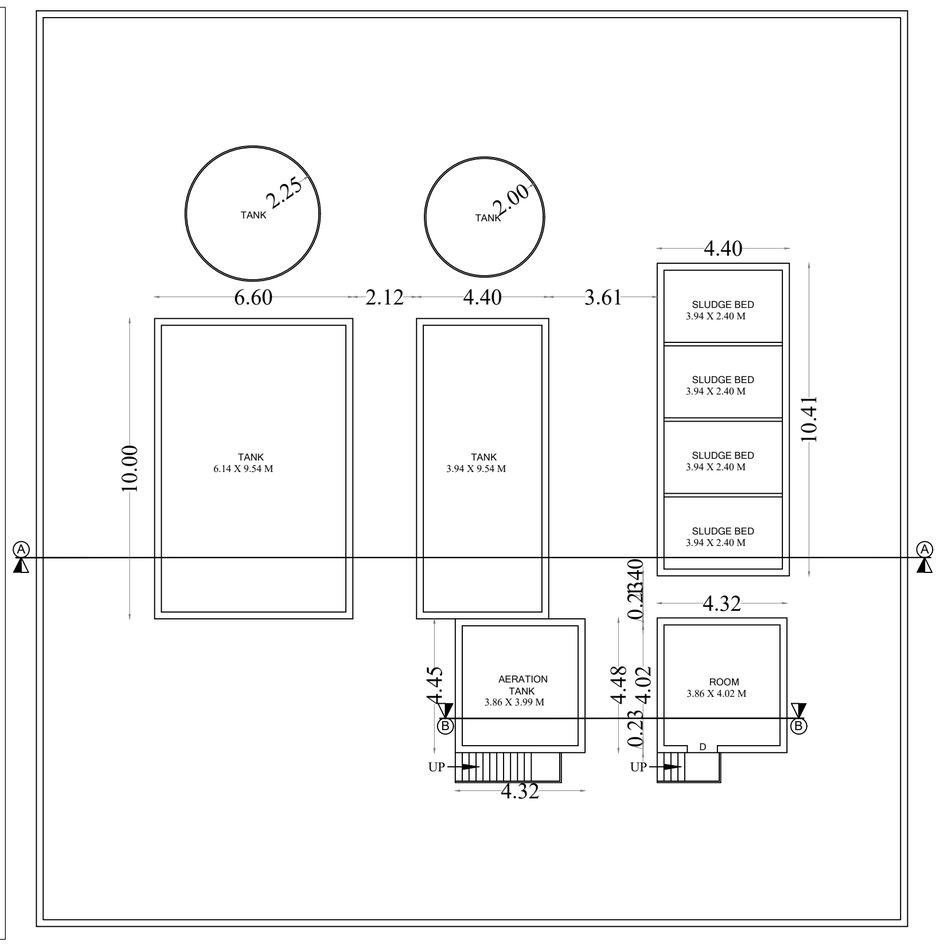


PLAN FOR STP

(BLOCK NO : 29)

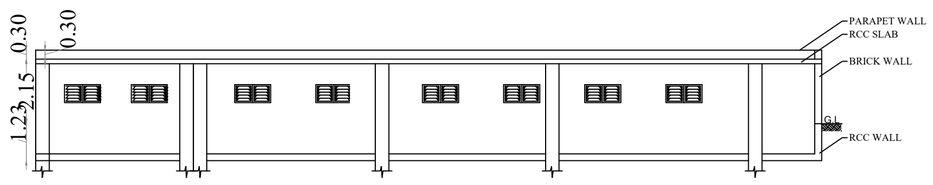

SECTION ON "F-F"
(UNDER GROUND PARKING)

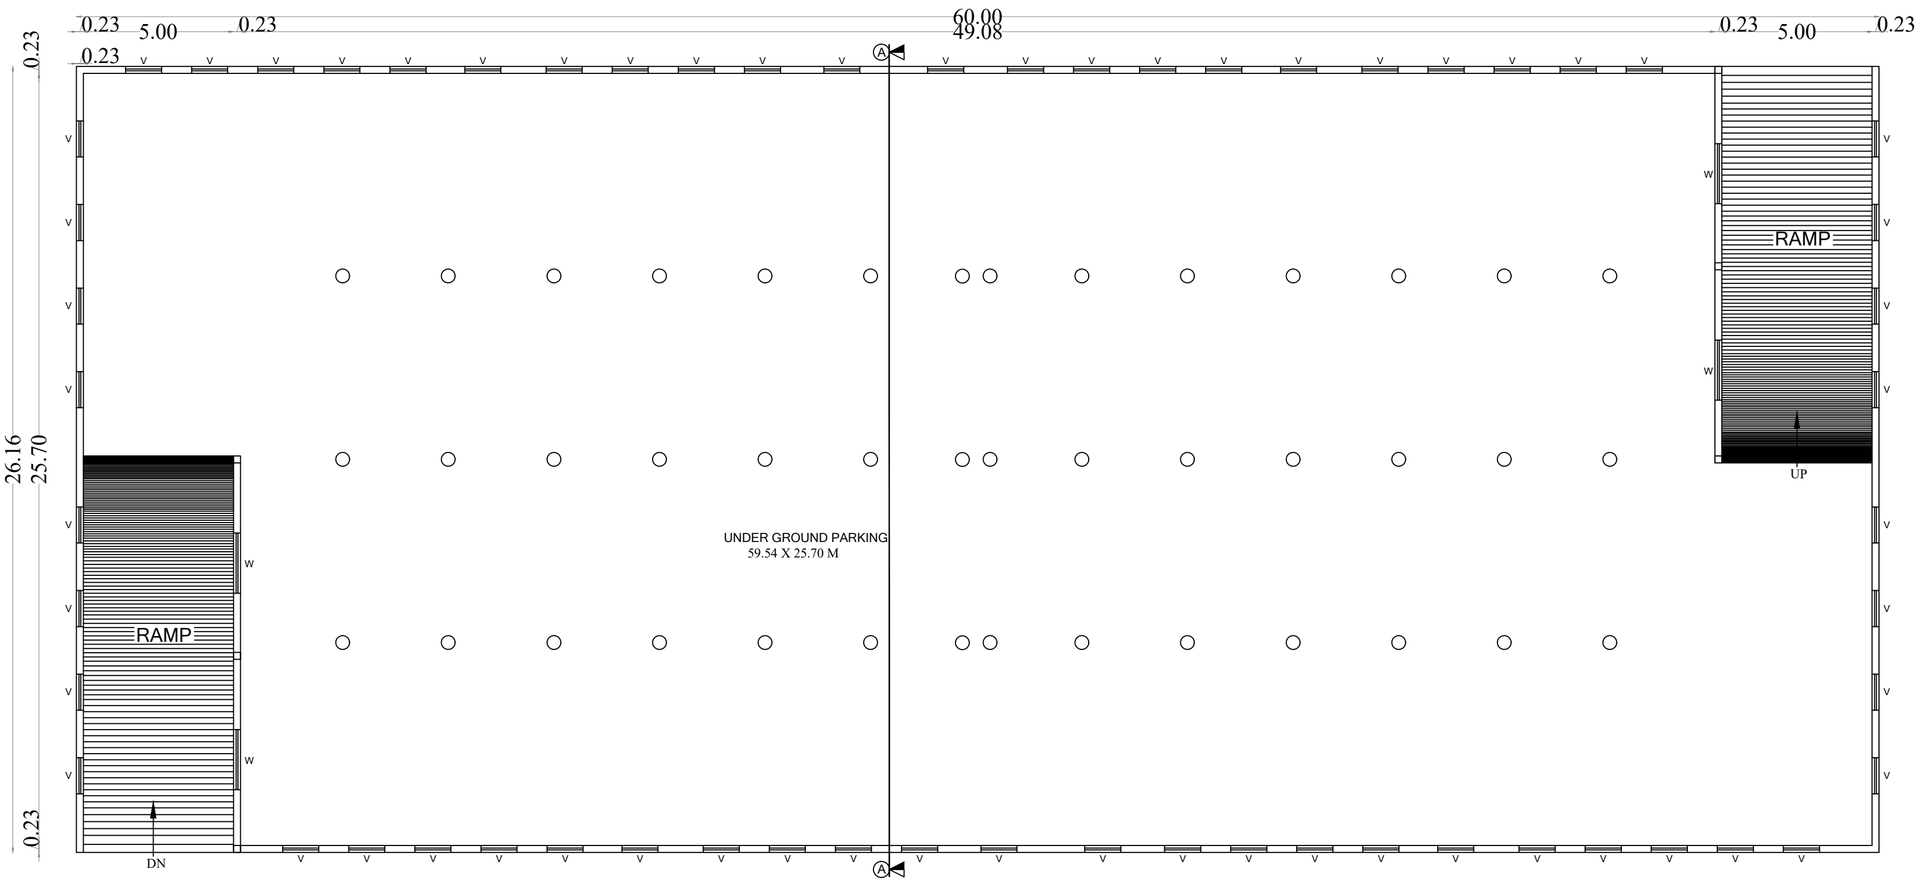

PLAN FOR UNDER GROUND PARKING

(BLOCK NO : 30)

JOINERY DETAILS:

TYPE	DESCRIPTION	SIZE
L	LOUVERS	2.00 X 1.21M
V	VENTILATOR	1.20 X 0.60M

COLOUR INDEX

ROAD

PLOT BOUNDARY

PROP.BUILDING

Ar.HARISH.G
Regd. Architect - CMDA
Regn. No : RA/Gr.I/19/10/370
Ref. No : CA/2004/34434
K-95,16th Street, Anna Nagar East,
Chennai - 600 102.
Email:design@bluecube.co.in


REGISTER ENGINEER :

For WINWIND POWER ENERGY PRIVATE LIMITED


Authorised Signatory

OWNER/APPLICANT:

PLAN SHOWING THE PROPOSED CONSTRUCTION OF WINWIND MANUFACTURING INDUSTRIAL BUILDING AT SURVEY No : 4/1, 4/2, 4/3, 4/4, 4/5, 4/6, 5/1, 5/2, 5/3, 5/4, 5/5, 5/6, 5/7, 5/8, 6/1B, 6/2, 6/3, 6/4, 6/6B, 6/7B, 6/8, 6/9, 6/10, 6/11B, 6/12B, 6/13B, 6/14, 6/15, 6/16, 6/17, 6/18, 6/19, 6/20, 6/21, 6/22, 6/23, 6/24, 6/25, 6/26, 6/27, 6/28, 6/29, 7/1A, 7/1B, 7/1C, 7/2A, 7/2B, 7/2C, 7/2D, 7/3, 7/4, 7/5, 7/6, 7/7, 7/8, 7/9, 7/10A, 7/10B, 7/10C, 7/10D, 7/10E, 7/11, 7/12, 7/13, 7/14, 7/15A, 7/15B, 7/16A, 7/16B, 7/17, 7/18, 7/19, 7/20, 7/21, 8, 9/2, 11/1, 11/2, 11/3, 11/4, 11/5, 11/6A, 11/6B, 11/7, 11/8, 11/9, 11/10, 11/27, 11/28, 11/29, 11/30, 11/31, 11/32, 11/33,11/34A, 11/34B, 11/35, 12/1A, 12/1B, 12/2A, 12/2B, 12/2C, 12/2D, 12/2E, 12/3A, 12/3B, 12/4A, 12/4B, 12/5, 12/6A, 12/6B, 12/7A, 12/7B, 12/8A, 12/8B, 13/2, 13/3, 13/4A, 13/4B, 13/5, 13/10, 13/11, 13/12, 13/13, 13/14, 13/15A, 13/15B, 13/15C, 13/16, 13/17, 13/18A, 13/18B, 13/18C, 13/19A, 13/19B, 13/19C, 13/20, 13/21, 13/22, 13/23, 13/24, 13/25, 13/26, 14/2, 14/3A, 14/3B, 14/4, 14/5, 14/6, 14/7, 14/8, 14/9, 14/10, 14/11, 14/12, 14/13, 14/14, 14/15, 14/16A, 14/16B, 14/17A, 14/17B, 14/17C, 14/18, 18/1G, 18/1H, 18/1I, 18/1J, 18/1K , 18/1L ,18/9A2,18/9B, 18/9C, 18/9D in BOOTHAGUDI VILLAGE & SURVEY NO : 199/6C, 199/8A, 200/1A, 200/1B, 200/1C, 200/1D, 200/1E, 200/2, 201/1, 201/2, 201/3, 201/4, 201/5A, 201/5B, 201/6, 201/7, 201/8, 202/1, 202/2, 202/3, 202/4, 202/5, 202/6, 202/7, 202/8, 202/9, 202/10, 202/11, 203, 208/1, 208/2, 208/3, 208/4, 208/5, 208/6A, 208/6B, 208/7A, 208/7B, 209/1, 209/2, 209/3A, 209/3B, 209/3C, 209/3D, 211, 213/1, 213/2A, 214/1 in MELAPACHAGUDI VILLAGE, VIRALIMALAI TALUK , PUDUKOTTAI DISTRICT.,

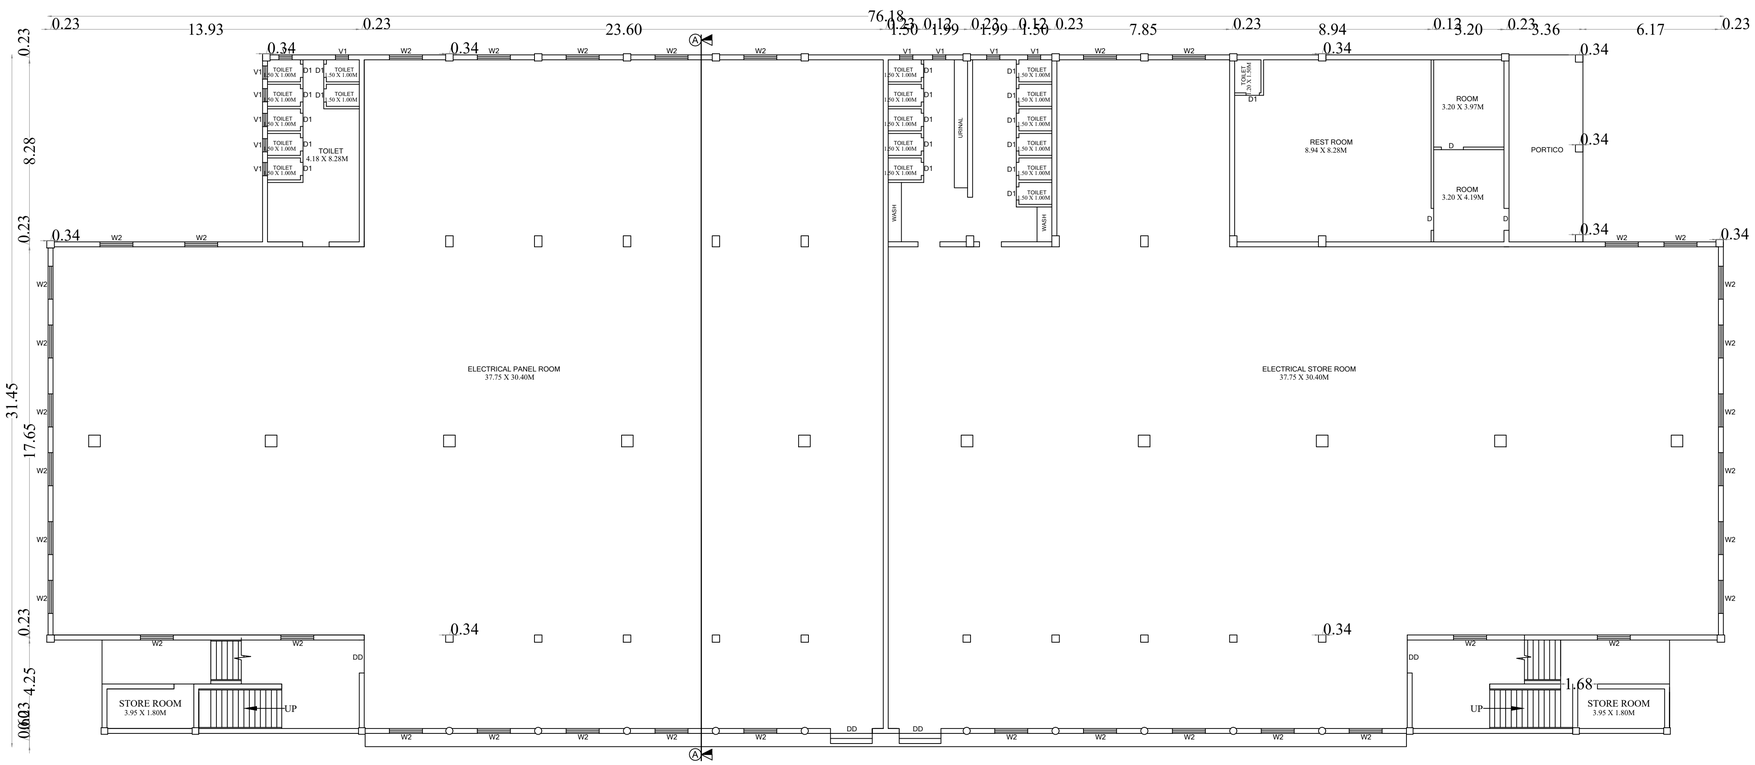

PLAN FOR MV PANEL ROOM
(BLOCK NO : 36)

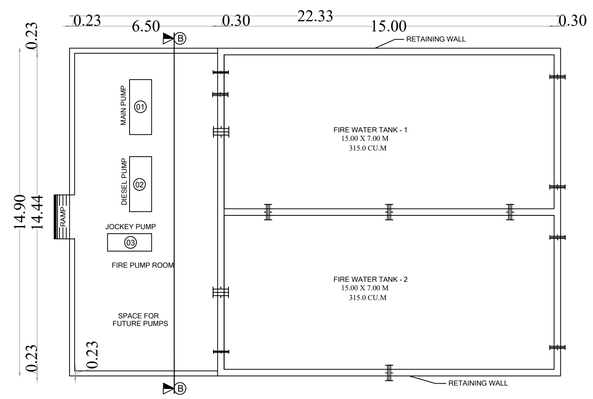

PLAN FOR PUMP ROOM & FIRE WATER TANK
(BLOCK NO : 34)

Category of Industry : Orange Category

Manufacturing Details : Winwind Manufacturing Industry

JOINERY DETAILS:

TYPE	DESCRIPTION	SIZE
DD	DOOR	1.50 x 2.44M
D	DOOR	1.00 x 2.44M
D1	DOOR	0.60 x 2.44M
W2	WINDOW	1.50 x 1.21M
V1	VENTILATOR	0.60 x 0.60M

COLOUR INDEX

ROAD

PLOT BOUNDARY

PROP.BUILDING

Ar.HARISH.G
Regd. Architect - CMDA
Regn. No : RA/Gr.I/19/10/370
Ref. No : CA/2004/34434
P-95,16th Street, Anna Nagar East,
Chennai - 600 102.
Email:design@gr.jecube.co.in

REGISTER ENGINEER :

For WINWIND POWER ENERGY PRIVATE LIMITED


Authorised Signatory

OWNER/APPLICANT:


PLAN SHOWING THE PROPOSED CONSTRUCTION OF WINWIND MANUFACTURING INDUSTRIAL BUILDING AT SURVEY No : 4/1, 4/2, 4/3, 4/4, 4/5, 4/6, 5/1, 5/2, 5/3, 5/4, 5/5, 5/6, 5/7, 5/8, 6/1B, 6/2, 6/3, 6/4, 6/6B, 6/7B, 6/8, 6/9, 6/10, 6/11B, 6/12B, 6/13B, 6/14, 6/15, 6/16, 6/17, 6/18, 6/19, 6/20, 6/21, 6/22, 6/23, 6/24, 6/25, 6/26, 6/27, 6/28, 6/29, 7/1A, 7/1B, 7/1C, 7/2A, 7/2B, 7/2C, 7/2D, 7/3, 7/4, 7/5, 7/6, 7/7, 7/8, 7/9, 7/10A, 7/10B, 7/10C, 7/10D, 7/10E, 7/11, 7/12, 7/13, 7/14, 7/15A, 7/15B, 7/16A, 7/16B, 7/17, 7/18, 7/19, 7/20, 7/21, 8, 9/2, 11/1, 11/2, 11/3, 11/4, 11/5, 11/6A, 11/6B, 11/7, 11/8, 11/9, 11/10, 11/27, 11/28, 11/29, 11/30, 11/31, 11/32, 11/33,11/34A, 11/34B, 11/35, 12/1A, 12/1B, 12/2A, 12/2B, 12/2C, 12/2D, 12/2E, 12/3A, 12/3B, 12/4A, 12/4B, 12/5, 12/6A, 12/6B, 12/7A, 12/7B, 12/8A, 12/8B, 13/2, 13/3, 13/4A, 13/4B, 13/5, 13/10, 13/11, 13/12, 13/13, 13/14, 13/15A, 13/15B, 13/15C, 13/16, 13/17, 13/18A, 13/18B, 13/18C, 13/19A, 13/19B, 13/19C, 13/20, 13/21, 13/22, 13/23, 13/24, 13/25, 13/26, 14/2, 14/3A, 14/3B, 14/4, 14/5, 14/6, 14/7, 14/8, 14/9, 14/10, 14/11, 14/12, 14/13, 14/14, 14/15, 14/16A, 14/16B, 14/17A, 14/17B, 14/17C, 14/18, 18/1G, 18/1H, 18/1I, 18/1J, 18/1K , 18/1L ,18/9A2,18/9B, 18/9C, 18/9D in BOOTHAGUDI VILLAGE & SURVEY NO : 199/6C, 199/8A, 200/1A, 200/1B, 200/1C, 200/1D, 200/1E, 200/2, 201/1, 201/2, 201/3, 201/4, 201/5A, 201/5B, 201/6, 201/7, 201/8, 202/1, 202/2, 202/3, 202/4, 202/5, 202/6, 202/7, 202/8, 202/9, 202/10, 202/11, 203, 208/1, 208/2, 208/3, 208/4, 208/5, 208/6A, 208/6B, 208/7A, 208/7B, 209/1, 209/2, 209/3A, 209/3B, 209/3C, 209/3D, 211, 213/1, 213/2A, 214/1 in MELAPACHAGUDI VILLAGE, VIRALIMALAI TALUK , PUDUKOTTAI DISTRICT.,

Category of Industry : Orange Category


Manufacturing Details : Winwind Manufacturing Industry

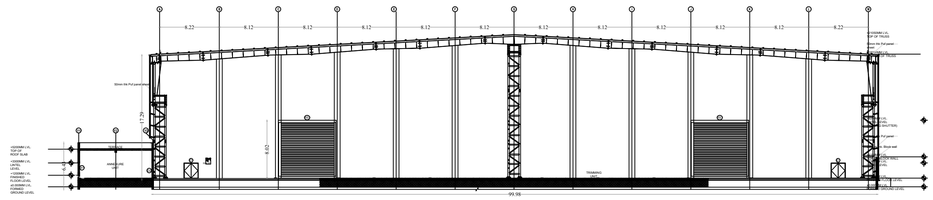

SECTION

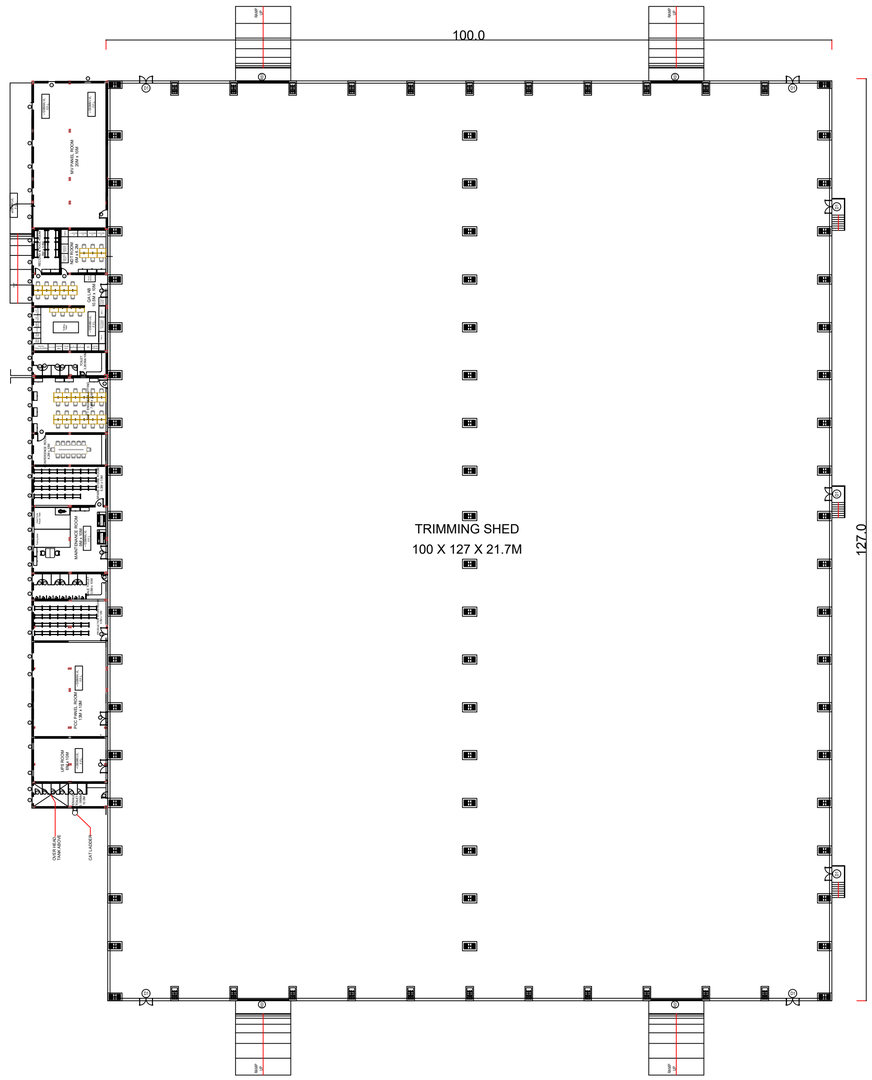

LAYOUT OF BASEPLATE / COLUMNS

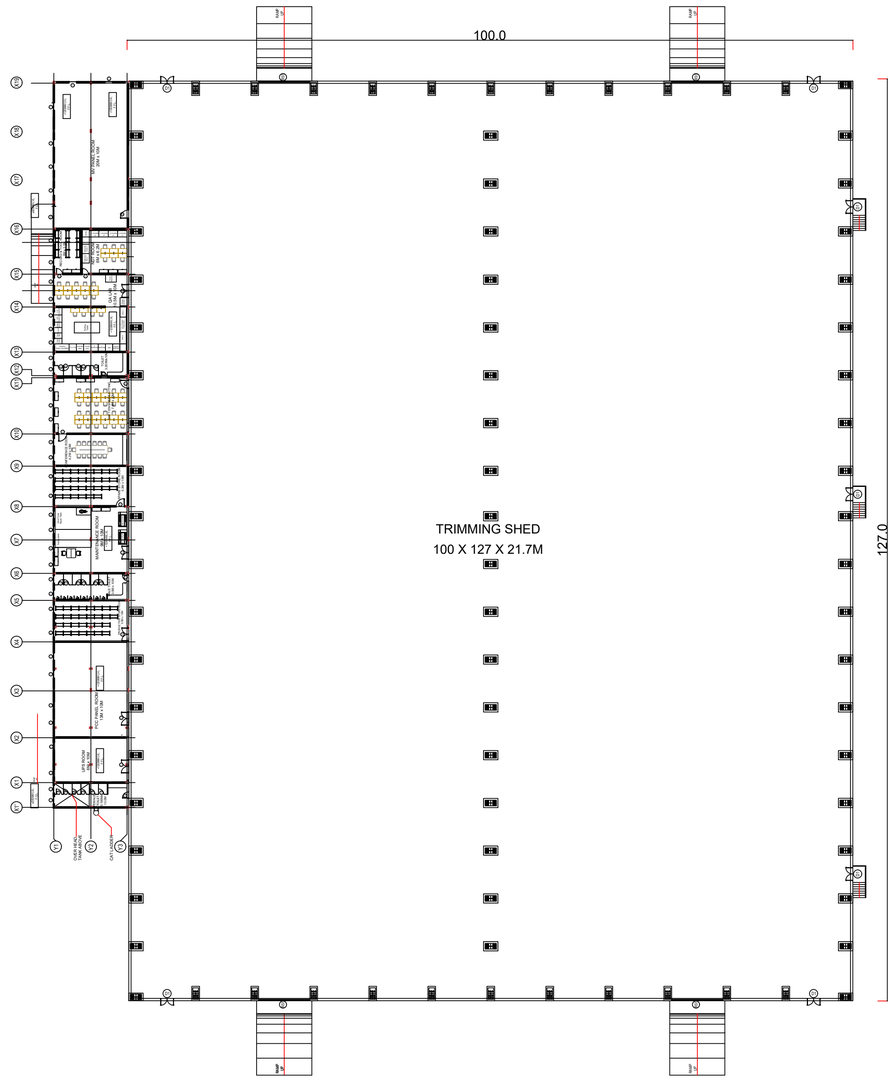

LAYOUT OF BASEPLATE / COLUMNS

PLAN FOR TRIMMING SHED

(BLOCK NO : 25)

JOINERY DETAILS:

TYPE	DESCRIPTION	SIZE
RS	ROLLING SHUTTER	4.50 X 5.00M
DD	DOUBLE DOOR	6.50 X 6.00M
DD1	DOUBLE DOOR	1.80 X 2.40M
SD	SLIDING DOOR	6.50 X 8.30M
SD	SLIDING DOOR	6.50 X 6.50M
D	DOOR	1.00 X 2.40M
D1	DOOR	1.00 X 2.10M
W	WINDOW	1.50 X 1.52M
W1	WINDOW	3.00 X 1.52M
W2	WINDOW	0.60 X 1.52M
LU	LOUVERS	1.20 X 1.52M
V	VENTILATOR	1.00 X 0.60M

COLOUR INDEX

ROAD

PLOT BOUNDARY

PROP.BUILDING

Ar.HARISH.S
Regd. Architect - CMDA
Regn. No : RA/Gr.I/19/10/370
Ref. No : CA/2004/34454
K-95,15th Street, Anna Nagar East,
Chennai - 600 102.
Email:design@bluecube.co.in

REGISTER ENGINEER :

For WINWIND POWER ENERGY PRIVATE LIMITED

Authorised Signatory


OWNER/APPLICANT:

SHEET NO : 15 OF 18

PLAN SHOWING THE PROPOSED CONSTRUCTION OF WINWIND MANUFACTURING INDUSTRIAL BUILDING AT SURVEY No : 4/1, 4/2, 4/3, 4/4, 4/5, 4/6, 5/1, 5/2, 5/3, 5/4, 5/5, 5/6, 5/7, 5/8, 6/1B, 6/2, 6/3, 6/4, 6/6B, 6/7B, 6/8, 6/9, 6/10, 6/11B, 6/12B, 6/13B, 6/14, 6/15, 6/16, 6/17, 6/18, 6/19, 6/20, 6/21, 6/22, 6/23, 6/24, 6/25, 6/26, 6/27, 6/28, 6/29, 7/1A, 7/1B, 7/1C, 7/2A, 7/2B, 7/2C, 7/2D, 7/3, 7/4, 7/5, 7/6, 7/7, 7/8, 7/9, 7/10A, 7/10B, 7/10C, 7/10D, 7/10E, 7/11, 7/12, 7/13, 7/14, 7/15A, 7/15B, 7/16A, 7/16B, 7/17, 7/18, 7/19, 7/20, 7/21, 8, 9/2, 11/1, 11/2, 11/3, 11/4, 11/5, 11/6A, 11/6B, 11/7, 11/8, 11/9, 11/10, 11/27, 11/28, 11/29, 11/30, 11/31, 11/32, 11/33,11/34A, 11/34B, 11/35, 12/1A, 12/1B, 12/2A, 12/2B, 12/2C, 12/2D, 12/2E, 12/3A, 12/3B, 12/4A, 12/4B, 12/5, 12/6A, 12/6B, 12/7A, 12/7B, 12/8A, 12/8B, 13/2, 13/3, 13/4A, 13/4B, 13/5, 13/10, 13/11, 13/12, 13/13, 13/14, 13/15A, 13/15B, 13/15C, 13/16, 13/17, 13/18A, 13/18B, 13/18C, 13/19A, 13/19B, 13/19C, 13/20, 13/21, 13/22, 13/23, 13/24, 13/25, 13/26, 14/2, 14/3A, 14/3B, 14/4, 14/5, 14/6, 14/7, 14/8, 14/9, 14/10, 14/11, 14/12, 14/13, 14/14, 14/15, 14/16A, 14/16B, 14/17A, 14/17B, 14/17C, 14/18, 18/1G, 18/1H, 18/1I, 18/1J, 18/1K , 18/1L ,18/9A2,18/9B, 18/9C, 18/9D in BOOTHAGUDI VILLAGE & SURVEY NO : 199/6C, 199/8A, 200/1A, 200/1B, 200/1C, 200/1D, 200/1E, 200/2, 201/1, 201/2, 201/3, 201/4, 201/5A, 201/5B, 201/6, 201/7, 201/8, 202/1, 202/2, 202/3, 202/4, 202/5, 202/6, 202/7, 202/8, 202/9, 202/10, 202/11, 203, 208/1, 208/2, 208/3, 208/4, 208/5, 208/6A, 208/6B, 208/7A, 208/7B, 209/1, 209/2, 209/3A, 209/3B, 209/3C, 209/3D, 211, 213/1, 213/2A, 214/1 in MELAPACHAGUDI VILLAGE, VIRALIMALAI TALUK , PUDUKOTTAI DISTRICT.,


Category of Industry : Orange Category

Manufacturing Details : Winwind Manufacturing Industry

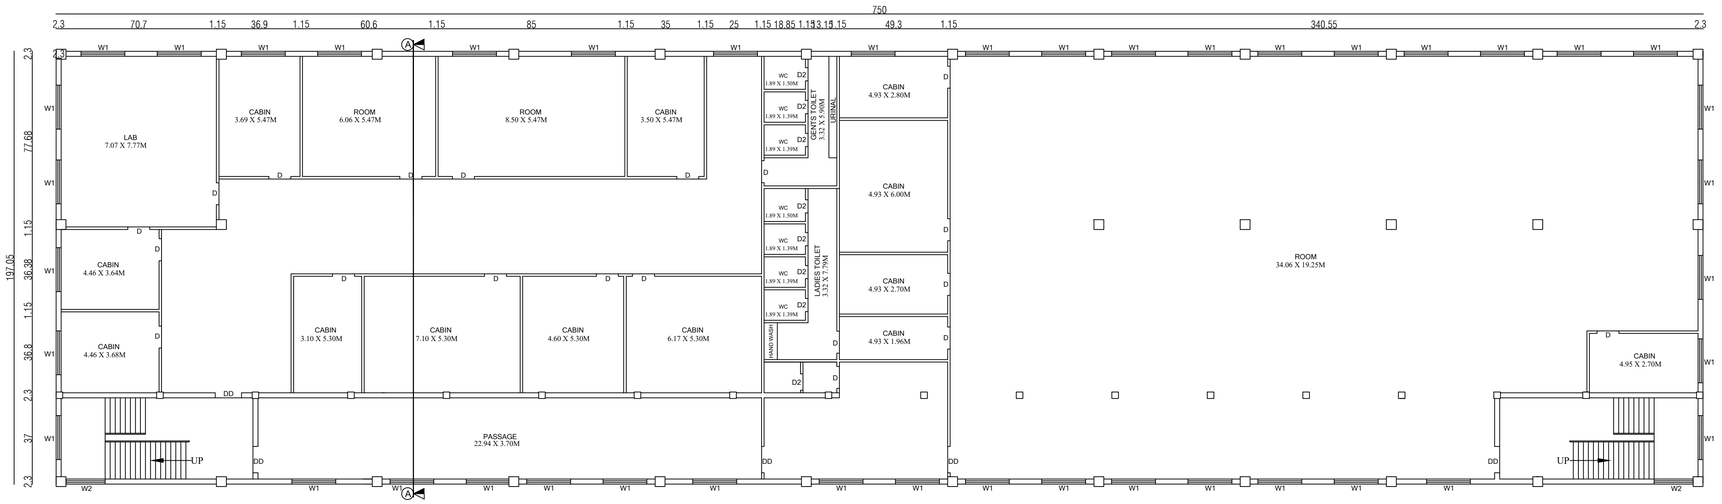

PLAN FOR WORK SHOP AND LAB

(FIRST FLOOR PLAN)

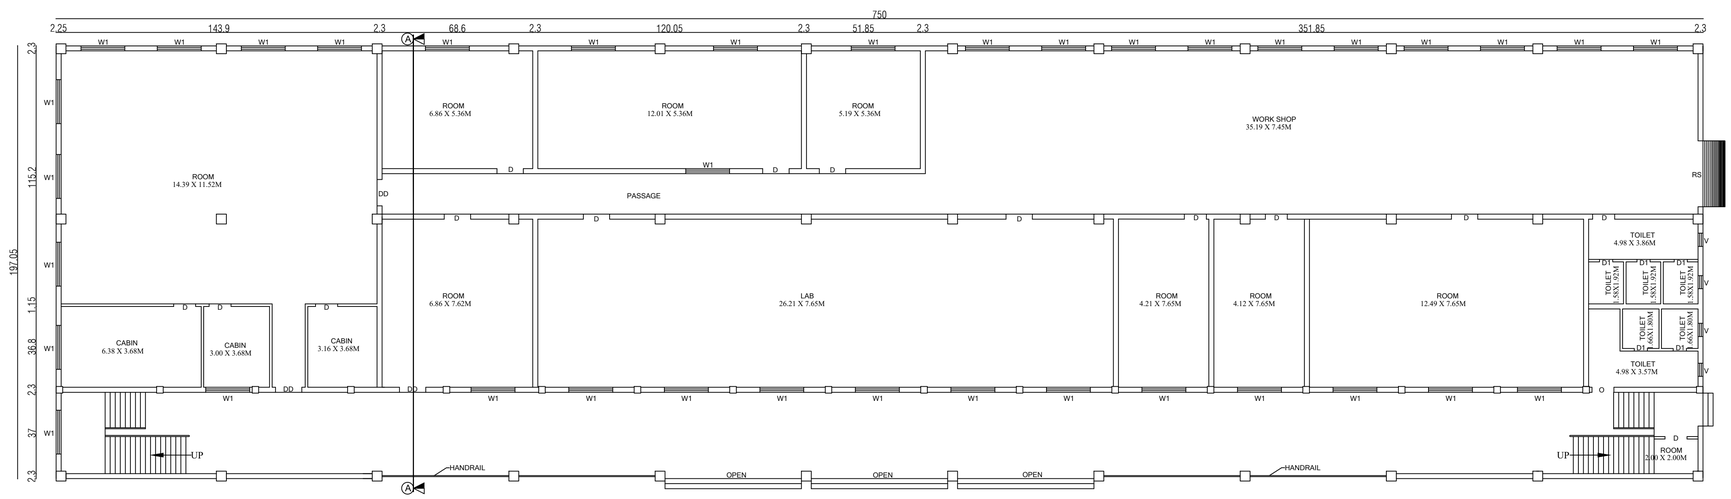

PLAN FOR WORK SHOP AND LAB

(GROUND FLOOR PLAN)

(BLOCK NO : 31)

COLOUR INDEX

ROAD

PLOT BOUNDARY

PROP.BUILDING

Ar.HARISH.G
Regd. Architect - CMDA
Regn. No : RA/Gr.I/9110/370
Ref. No : CA/2004/34434
P-95,16th Street, Anna Nagar East,
Chennai - 600 102.
Email:design@cubecube.co.in

REGISTER ENGINEER :


For WINWIND POWER ENERGY PRIVATE LIMITED

Authorised Signatory

OWNER/APPLICANT:


PLAN SHOWING THE PROPOSED CONSTRUCTION OF WINWIND MANUFACTURING INDUSTRIAL BUILDING AT SURVEY No : 4/1, 4/2, 4/3, 4/4, 4/5, 4/6, 5/1, 5/2, 5/3, 5/4, 5/5, 5/6, 5/7, 5/8, 6/1B, 6/2, 6/3, 6/4, 6/6B, 6/7B, 6/8, 6/9, 6/10, 6/11B, 6/12B, 6/13B, 6/14, 6/15, 6/16, 6/17, 6/18, 6/19, 6/20, 6/21, 6/22, 6/23, 6/24, 6/25, 6/26, 6/27, 6/28, 6/29, 7/1A, 7/1B, 7/1C, 7/2A, 7/2B, 7/2C, 7/2D, 7/3, 7/4, 7/5, 7/6, 7/7, 7/8, 7/9, 7/10A, 7/10B, 7/10C, 7/10D, 7/10E, 7/11, 7/12, 7/13, 7/14, 7/15A, 7/15B, 7/16A, 7/16B, 7/17, 7/18, 7/19, 7/20, 7/21, 8, 9/2, 11/1, 11/2, 11/3, 11/4, 11/5, 11/6A, 11/6B, 11/7, 11/8, 11/9, 11/10, 11/27, 11/28, 11/29, 11/30, 11/31, 11/32, 11/33,11/34A, 11/34B, 11/35, 12/1A, 12/1B, 12/2A, 12/2B, 12/2C, 12/2D, 12/2E, 12/3A, 12/3B, 12/4A, 12/4B, 12/5, 12/6A, 12/6B, 12/7A, 12/7B, 12/8A, 12/8B, 13/2, 13/3, 13/4A, 13/4B, 13/5, 13/10, 13/11, 13/12, 13/13, 13/14, 13/15A, 13/15B, 13/15C, 13/16, 13/17, 13/18A, 13/18B, 13/18C, 13/19A, 13/19B, 13/19C, 13/20, 13/21, 13/22, 13/23, 13/24, 13/25, 13/26, 14/2, 14/3A, 14/3B, 14/4, 14/5, 14/6, 14/7, 14/8, 14/9, 14/10, 14/11, 14/12, 14/13, 14/14, 14/15, 14/16A, 14/16B, 14/17A, 14/17B, 14/17C, 14/18, 18/1G, 18/1H, 18/1I, 18/1J, 18/1K , 18/1L ,18/9A2,18/9B, 18/9C, 18/9D in BOOTHAGUDI VILLAGE & SURVEY NO : 199/6C, 199/8A, 200/1A, 200/1B, 200/1C, 200/1D, 200/1E, 200/2, 201/1, 201/2, 201/3, 201/4, 201/5A, 201/5B, 201/6, 201/7, 201/8, 202/1, 202/2, 202/3, 202/4, 202/5, 202/6, 202/7, 202/8, 202/9, 202/10, 202/11, 203, 208/1, 208/2, 208/3, 208/4, 208/5, 208/6A, 208/6B, 208/7A, 208/7B, 209/1, 209/2, 209/3A, 209/3B, 209/3C, 209/3D, 211, 213/1, 213/2A, 214/1 in MELAPACHAGUDI VILLAGE, VIRALIMALAI TALUK , PUDUKOTTAI DISTRICT.,



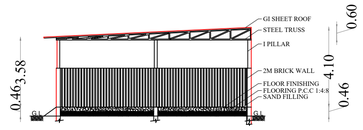


SECTION ON "O-O"

(SCRAP YARD - II)

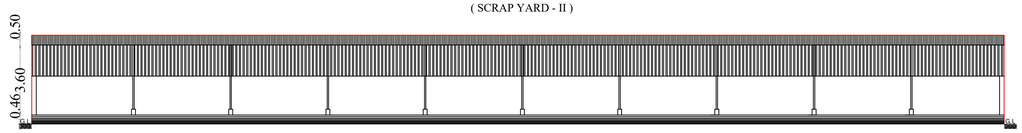


ELEVATION

(SCRAP YARD - II)

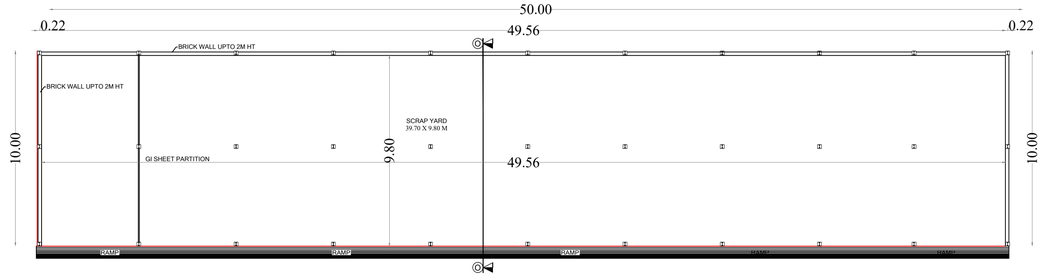


PLAN FOR SCRAP YARD - III

(BLOCK NO : 32)

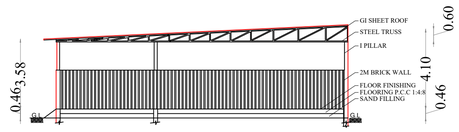


SECTION ON "O-O"

(SCRAP YARD- III)

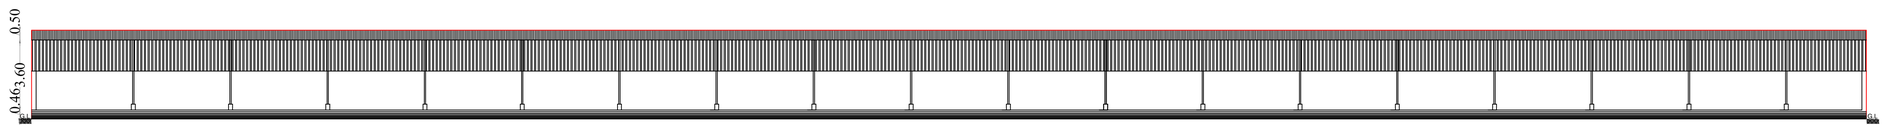

ELEVATION

(SCRAP YARD - III)

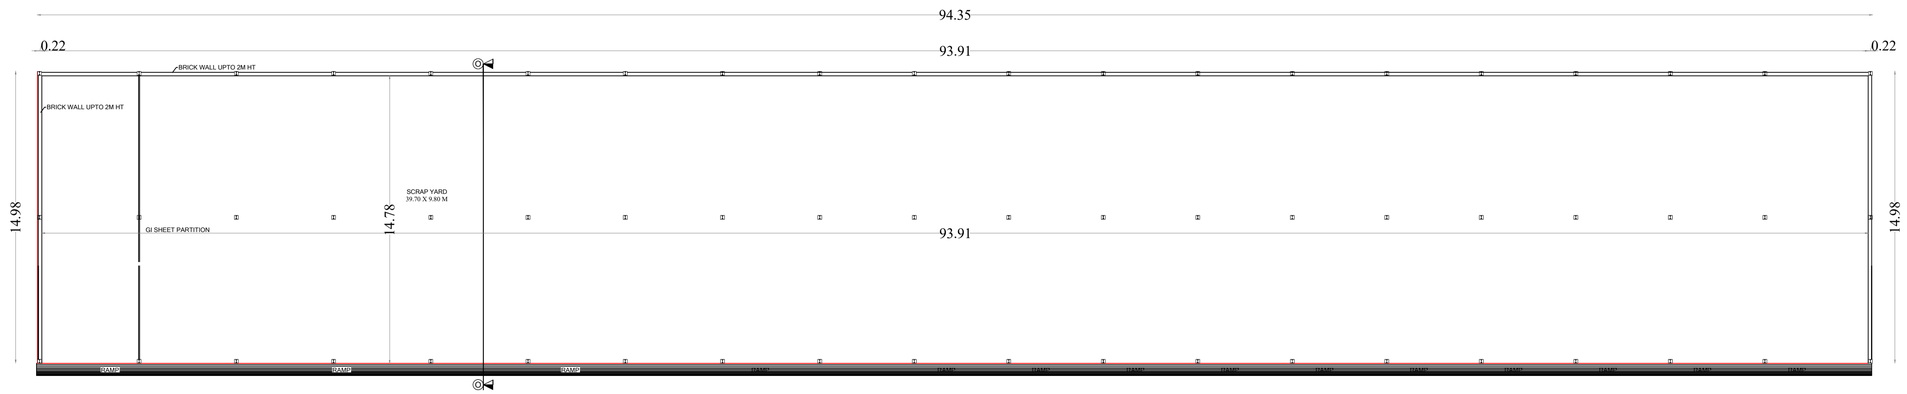

PLAN FOR SCRAP YARD - III

(BLOCK NO : 33)

Category of Industry : Orange Category

Manufacturing Details : Winwind Manufacturing Industry

JOINERY DETAILS:

TYPE	DESCRIPTION	SIZE
DD	DOOR	1.50 x 2.44M
D	DOOR	1.00 x 2.44M
W	WINDOW	2.00 x 1.21M
W1	WINDOW	1.20 x 1.21M
V	VENTILATOR	1.20 x 0.60M
V1	VENTILATOR	0.60 x 0.60M

COLOUR INDEX

ROAD

PLOT BOUNDARY

PROP.BUILDING

Ar.HARISH.G
Regd. Architect - CMDA
Regn. No : RA/Gr.I/19/10/370
Ref. No : CA/2004/34434
P-95,16th Street,Anna Nagar East,
Chennai - 600 102.
Email:design@10arcube.co.in

REGISTER ENGINEER :

For WINWIND POWER ENERGY PRIVATE LIMITED

Authorised Signatory


OWNER/APPLICANT:


SHEET NO : 17 OF 18

PLAN SHOWING THE PROPOSED CONSTRUCTION OF WINWIND MANUFACTURING INDUSTRIAL BUILDING AT SURVEY No : 4/1, 4/2, 4/3, 4/4, 4/5, 4/6, 5/1, 5/2, 5/3, 5/4, 5/5, 5/6, 5/7, 5/8, 6/1B, 6/2, 6/3, 6/4, 6/6B, 6/7B, 6/8, 6/9, 6/10, 6/11B, 6/12B, 6/13B, 6/14, 6/15, 6/16, 6/17, 6/18, 6/19, 6/20, 6/21, 6/22, 6/23, 6/24, 6/25, 6/26, 6/27, 6/28, 6/29, 7/1A, 7/1B, 7/1C, 7/2A, 7/2B, 7/2C, 7/2D, 7/3, 7/4, 7/5, 7/6, 7/7, 7/8, 7/9, 7/10A, 7/10B, 7/10C, 7/10D, 7/10E, 7/11, 7/12, 7/13, 7/14, 7/15A, 7/15B, 7/16A, 7/16B, 7/17, 7/18, 7/19, 7/20, 7/21, 8, 9/2, 11/1, 11/2, 11/3, 11/4, 11/5, 11/6A, 11/6B, 11/7, 11/8, 11/9, 11/10, 11/27, 11/28, 11/29, 11/30, 11/31, 11/32, 11/33,11/34A, 11/34B, 11/35, 12/1A, 12/1B, 12/2A, 12/2B, 12/2C, 12/2D, 12/2E, 12/3A, 12/3B, 12/4A, 12/4B, 12/5, 12/6A, 12/6B, 12/7A, 12/7B, 12/8A, 12/8B, 13/2, 13/3, 13/4A, 13/4B, 13/5, 13/10, 13/11, 13/12, 13/13, 13/14, 13/15A, 13/15B, 13/15C, 13/16, 13/17, 13/18A, 13/18B, 13/18C, 13/19A, 13/19B, 13/19C, 13/20, 13/21, 13/22, 13/23, 13/24, 13/25, 13/26, 14/2, 14/3A, 14/3B, 14/4, 14/5, 14/6, 14/7, 14/8, 14/9, 14/10, 14/11, 14/12, 14/13, 14/14, 14/15, 14/16A, 14/16B, 14/17A, 14/17B, 14/17C, 14/18, 18/1G, 18/1H, 18/1I, 18/1J, 18/1K , 18/1L ,18/9A2,18/9B, 18/9C, 18/9D in BOOTHAGUDI VILLAGE & SURVEY NO : 199/6C, 199/8A, 200/1A, 200/1B, 200/1C, 200/1D, 200/1E, 200/2, 201/1, 201/2, 201/3, 201/4, 201/5A, 201/5B, 201/6, 201/7, 201/8, 202/1, 202/2, 202/3, 202/4, 202/5, 202/6, 202/7, 202/8, 202/9, 202/10, 202/11, 203, 208/1, 208/2, 208/3, 208/4, 208/5, 208/6A, 208/6B, 208/7A, 208/7B, 209/1, 209/2, 209/3A, 209/3B, 209/3C, 209/3D, 211, 213/1, 213/2A, 214/1 in MELAPACHAGUDI VILLAGE, VIRALIMALAI TALUK , PUDUKOTTAI DISTRICT.,

Category of Industry : Orange Category

Manufacturing Details : Winwind Manufacturing Industry

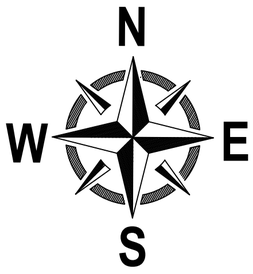

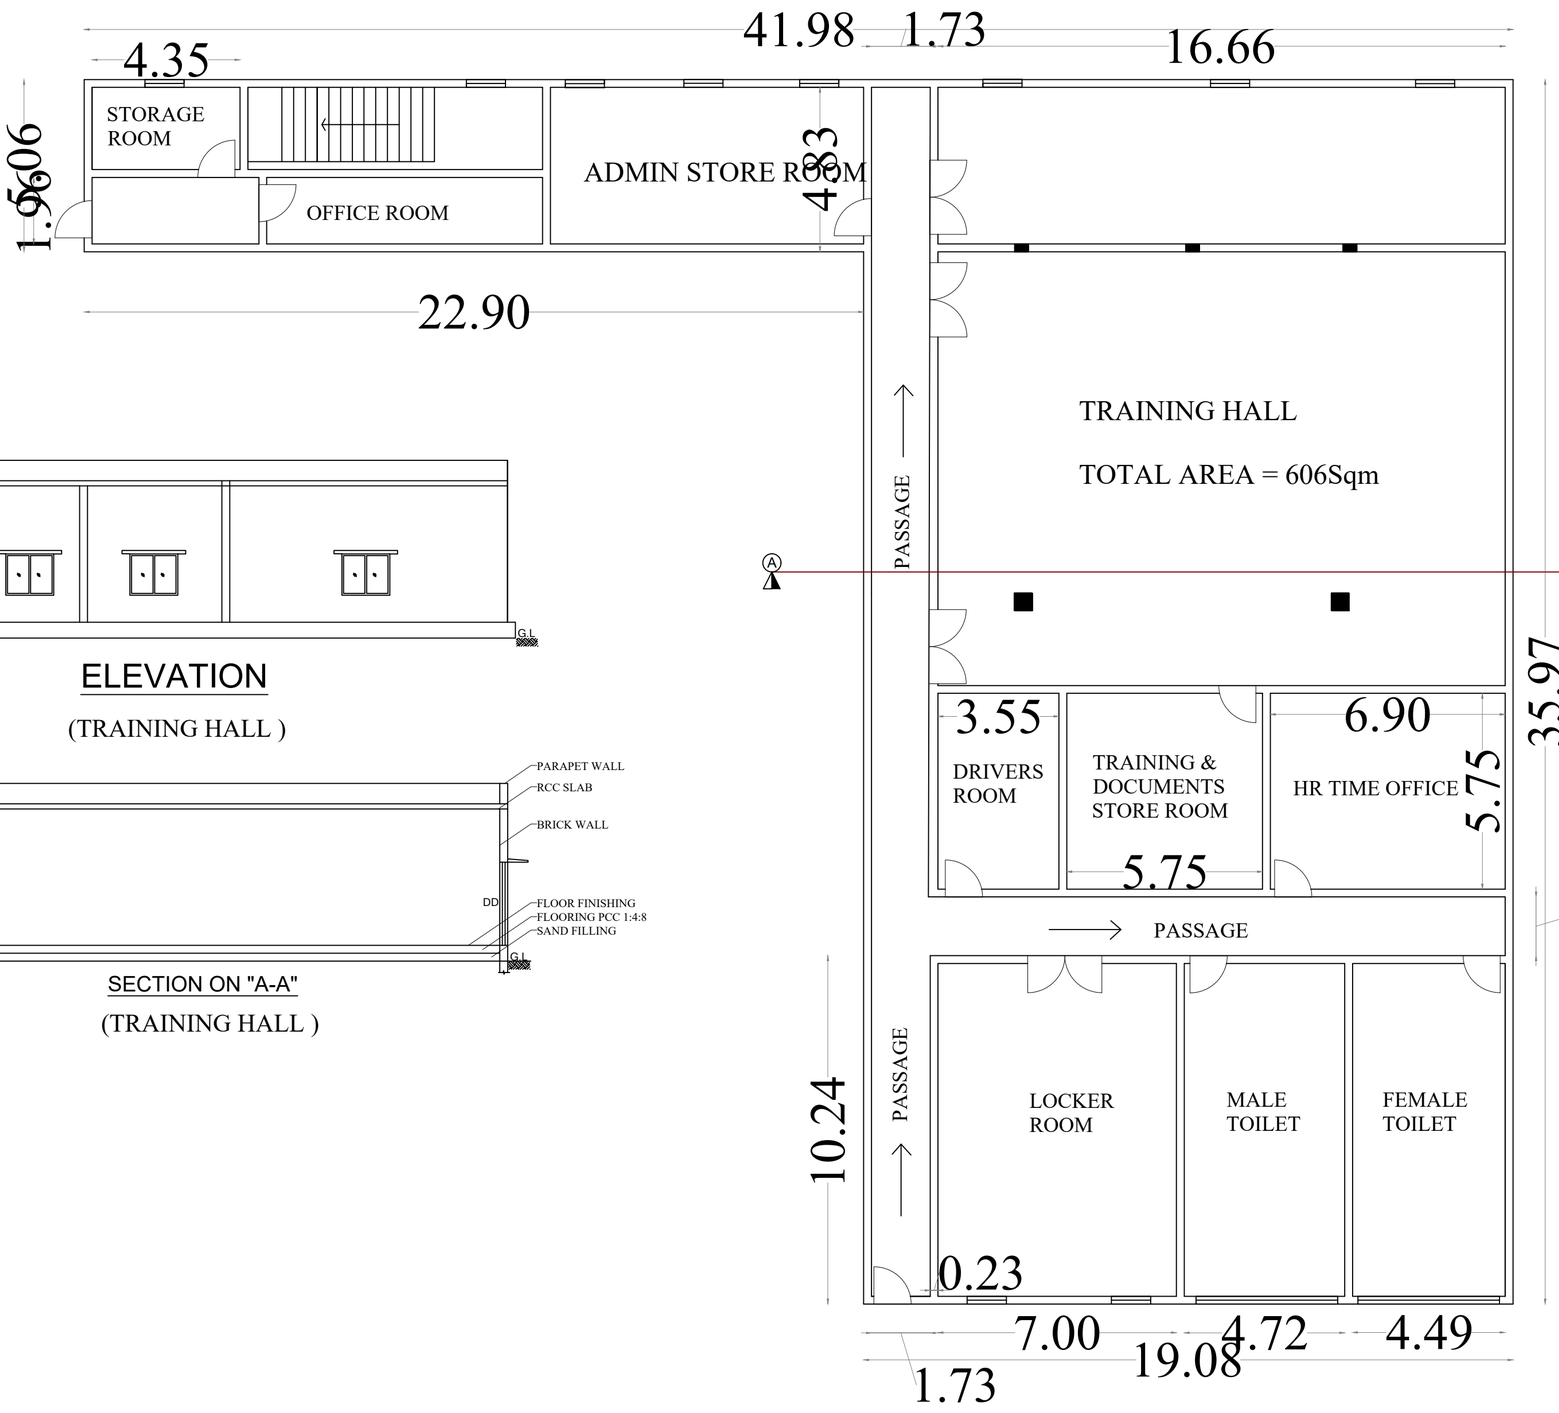

ELEVATION

(TRAINING HALL)

SECTION ON "A-A"


(TRAINING HALL)

PLAN FOR TRAINING HALL

(BLOCK NO : 16)


JOINERY DETAILS:

TYPE	DESCRIPTION	SIZE
DD	DOOR	1.50 x 2.44M
D	DOOR	1.00 x 2.44M
W	WINDOW	2.00 x 1.21M
W1	WINDOW	1.20 x 1.21M
V	VENTILATOR	1.20 x 0.60M
V1	VENTILATOR	0.60 x 0.60M

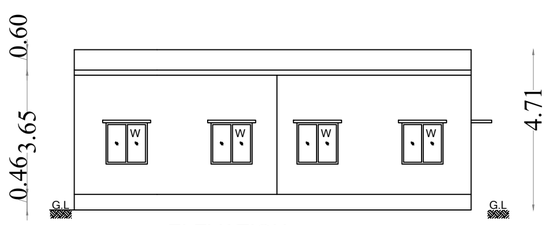


ELEVATION

(OFFICE ROOM)

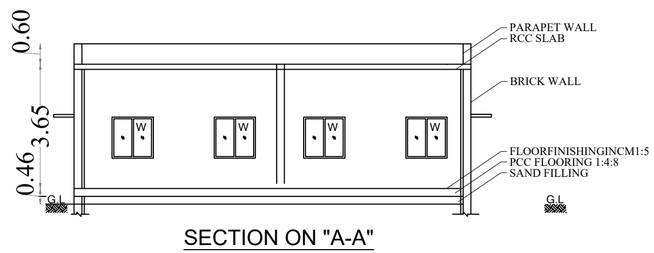

SECTION ON "A-A"

(STORE ROOM)

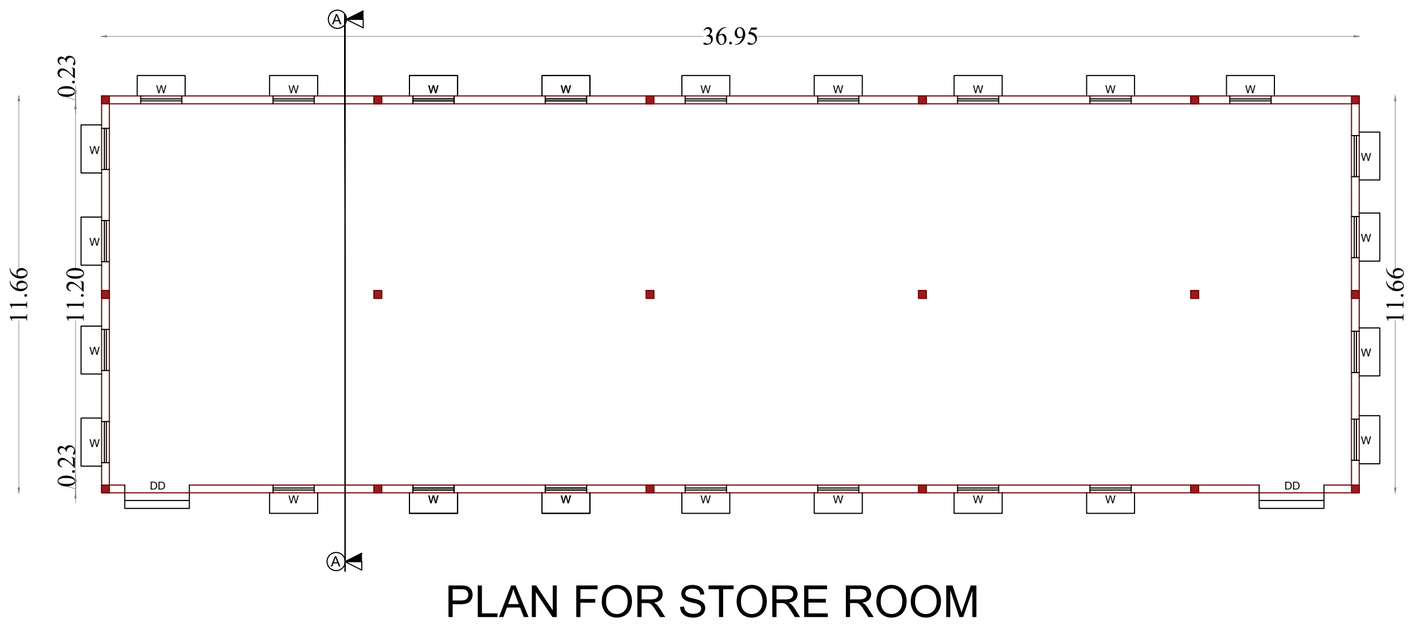

PLAN FOR STORE ROOM

(BLOCK NO : 35)

COLOUR INDEX

ROAD

PLOT BOUNDARY

PROP.BUILDING

Ar.HARISH.G
Regd. Architect - CMDA
Regn. No : RA/Gr.I/19/10/370
Ref. No : CA/2004/34434
K-95,15th Street, Anna Nagar East,
Chennai - 600 102.
Email:design@bluecube.co.in

REGISTER ENGINEER :

For WINWIND POWER ENERGY PRIVATE LIMITED


Authorised Signatory

OWNER/APPLICANT:

PLAN SHOWING THE PROPOSED CONSTRUCTION OF WINWIND MANUFACTURING INDUSTRIAL BUILDING AT SURVEY No : 4/1, 4/2, 4/3, 4/4, 4/5, 4/6, 5/1, 5/2, 5/3, 5/4, 5/5, 5/6, 5/7, 5/8, 6/1B, 6/2, 6/3, 6/4, 6/6B, 6/7B, 6/8, 6/9, 6/10, 6/11B, 6/12B, 6/13B, 6/14, 6/15, 6/16, 6/17, 6/18, 6/19, 6/20, 6/21, 6/22, 6/23, 6/24, 6/25, 6/26, 6/27, 6/28, 6/29, 7/1A, 7/1B, 7/1C, 7/2A, 7/2B, 7/2C, 7/2D, 7/3, 7/4, 7/5, 7/6, 7/7, 7/8, 7/9, 7/10A, 7/10B, 7/10C, 7/10D, 7/10E, 7/11, 7/12, 7/13, 7/14, 7/15A, 7/15B, 7/16A, 7/16B, 7/17, 7/18, 7/19, 7/20, 7/21, 8, 9/2, 11/1, 11/2, 11/3, 11/4, 11/5, 11/6A, 11/6B, 11/7, 11/8, 11/9, 11/10, 11/27, 11/28, 11/29, 11/30, 11/31, 11/32, 11/33,11/34A, 11/34B, 11/35, 12/1A, 12/1B, 12/2A, 12/2B, 12/2C, 12/2D, 12/2E, 12/3A, 12/3B, 12/4A, 12/4B, 12/5, 12/6A, 12/6B, 12/7A, 12/7B, 12/8A, 12/8B, 13/2, 13/3, 13/4A, 13/4B, 13/5, 13/10, 13/11, 13/12, 13/13, 13/14, 13/15A, 13/15B, 13/15C, 13/16, 13/17, 13/18A, 13/18B, 13/18C, 13/19A, 13/19B, 13/19C, 13/20, 13/21, 13/22, 13/23, 13/24, 13/25, 13/26, 14/2, 14/3A, 14/3B, 14/4, 14/5, 14/6, 14/7, 14/8, 14/9, 14/10, 14/11, 14/12, 14/13, 14/14, 14/15, 14/16A, 14/16B, 14/17A, 14/17B, 14/17C, 14/18, 18/1G, 18/1H, 18/1I, 18/1J, 18/1K , 18/1L ,18/9A2,18/9B, 18/9C, 18/9D in BOOTHAGUDI VILLAGE & SURVEY NO : 199/6C, 199/8A, 200/1A, 200/1B, 200/1C, 200/1D, 200/1E, 200/2, 201/1, 201/2, 201/3, 201/4, 201/5A, 201/5B, 201/6, 201/7, 201/8, 202/1, 202/2, 202/3, 202/4, 202/5, 202/6, 202/7, 202/8, 202/9, 202/10, 202/11, 203, 208/1, 208/2, 208/3, 208/4, 208/5, 208/6A, 208/6B, 208/7A, 208/7B, 209/1, 209/2, 209/3A, 209/3B, 209/3C, 209/3D, 211, 213/1, 213/2A, 214/1 in MELAPACHAGUDI VILLAGE, VIRALIMALAI TALUK , PUDUKOTTAI DISTRICT.,


Category of Industry : Orange Category

Manufacturing Details : Winwind Manufacturing Industry

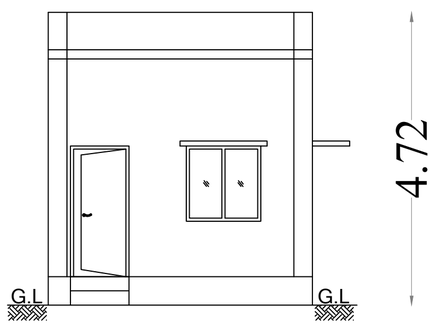


ELEVATION

(LPG CYLINDER STORAGE ROOM)

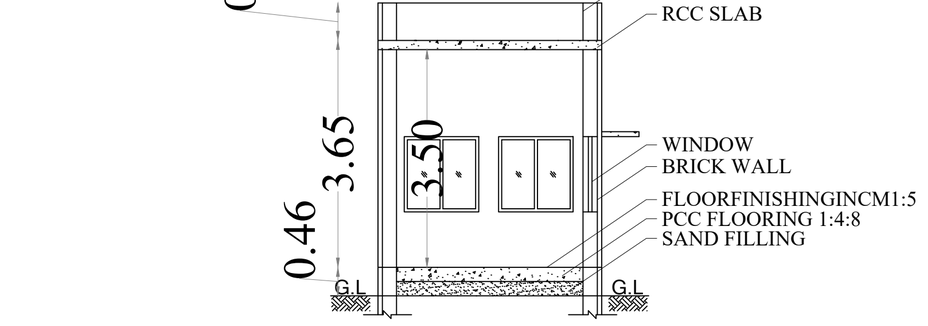


SECTION ON "A-A"

(LPG CYLINDER STORAGE ROOM)

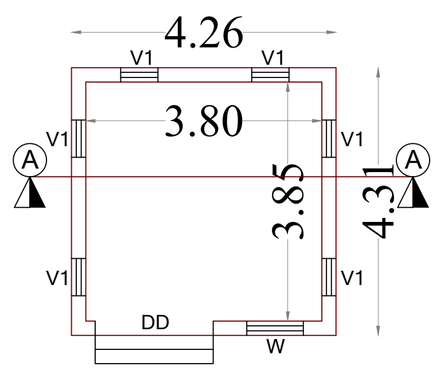


PLAN FOR LPG CYLINDER STORAGE ROOM

(BLOCK NO : 14)

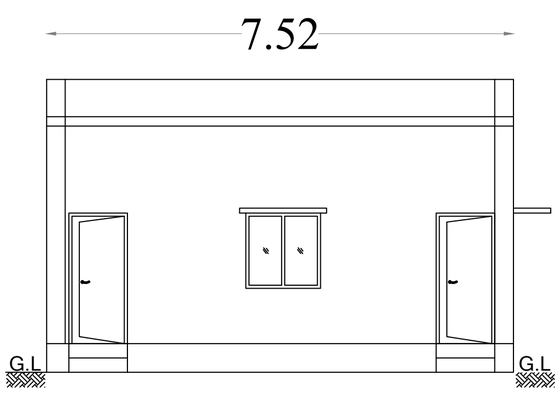


ELEVATION

(PRAYER HALL)

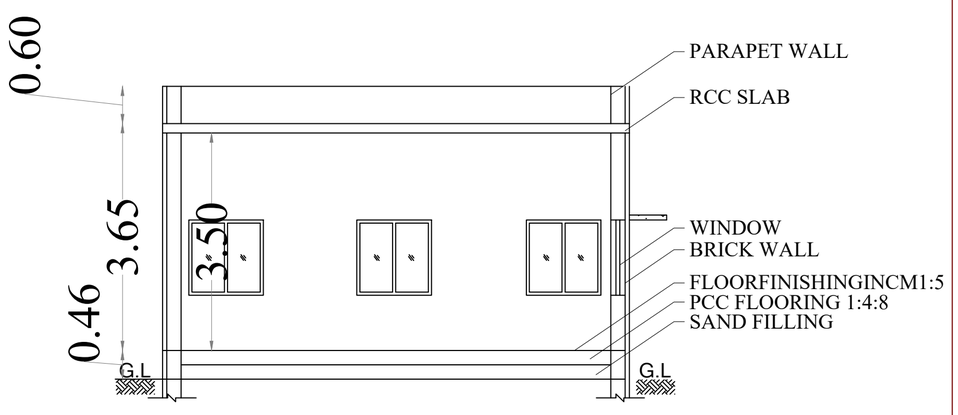

SECTION "A-A"

(PRAYER HALL)

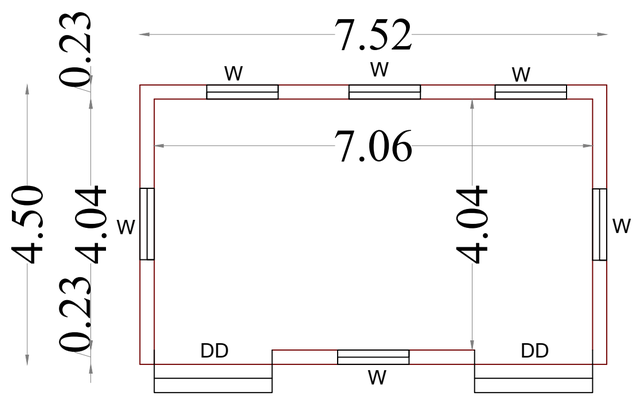

PLAN FOR PRAYER HALL

(BLOCK NO : 26)

JOINERY DETAILS:

TYPE	DESCRIPTION	SIZE
DD	DOOR	1.50 x 2.44M
D	DOOR	1.00 x 2.44M
W	WINDOW	2.00 x 1.21M
W1	WINDOW	1.20 x 1.21M
V	VENTILATOR	1.20 x 0.60M
V1	VENTILATOR	0.60 x 0.60M

COLOUR INDEX

ROAD

PLOT BOUNDARY

PROP.BUILDING

Ar.HARISH.G
Regd. Architect - CMDA
Regn. No : RA/Gr.I/19/10/370
Ref. No : CA/2004/34434
K-95,16th Street, Anna Nagar East,
Chennai - 600 102.
Email:design@bluecube.co.in

REGISTER ENGINEER :


For WINWIND POWER ENERGY PRIVATE LIMITED

Authorised Signatory

OWNER/APPLICANT:

SHEET NO : 01 OF 18

PLAN SHOWING THE PROPOSED CONSTRUCTION OF WINWIND MANUFACTURING INDUSTRIAL BUILDING AT SURVEY No : 4/1, 4/2, 4/3, 4/4, 4/5, 4/6, 5/1, 5/2, 5/3, 5/4, 5/5, 5/6, 5/7, 5/8, 6/1B, 6/2, 6/3, 6/4, 6/6B, 6/7B, 6/8, 6/9, 6/10, 6/11B, 6/12B, 6/13B, 6/14, 6/15, 6/16, 6/17, 6/18, 6/19, 6/20, 6/21, 6/22, 6/23, 6/24, 6/25, 6/26, 6/27, 6/28, 6/29, 7/1A, 7/1B, 7/1C, 7/2A, 7/2B, 7/2C, 7/2D, 7/3, 7/4, 7/5, 7/6, 7/7, 7/8, 7/9, 7/10A, 7/10B, 7/10C, 7/10D, 7/10E, 7/11, 7/12, 7/13, 7/14, 7/15A, 7/15B, 7/16A, 7/16B, 7/17, 7/18, 7/19, 7/20, 7/21, 8, 9/2, 11/1, 11/2, 11/3, 11/4, 11/5, 11/6A, 11/6B, 11/7, 11/8, 11/9, 11/10, 11/27, 11/28, 11/29, 11/30, 11/31, 11/32, 11/33,11/34A, 11/34B, 11/35, 12/1A, 12/1B, 12/2A, 12/2B, 12/2C, 12/2D, 12/2E, 12/3A, 12/3B, 12/4A, 12/4B, 12/5, 12/6A, 12/6B, 12/7A, 12/7B, 12/8A, 12/8B, 13/2, 13/3, 13/4A, 13/4B, 13/5, 13/10, 13/11, 13/12, 13/13, 13/14, 13/15A, 13/15B, 13/15C, 13/16, 13/17, 13/18A, 13/18B, 13/18C, 13/19A, 13/19B, 13/19C, 13/20, 13/21, 13/22, 13/23, 13/24, 13/25, 13/26, 14/2, 14/3A, 14/3B, 14/4, 14/5, 14/6, 14/7, 14/8, 14/9, 14/10, 14/11, 14/12, 14/13, 14/14, 14/15, 14/16A, 14/16B, 14/17A, 14/17B, 14/17C, 14/18, 18/1G, 18/1H, 18/1I, 18/1J, 18/1K , 18/1L ,18/9A2,18/9B, 18/9C, 18/9D in BOOTHAGUDI VILLAGE & SURVEY NO : 199/6C, 199/8A, 200/1A, 200/1B, 200/1C, 200/1D, 200/1E, 200/2, 201/1, 201/2, 201/3, 201/4, 201/5A, 201/5B, 201/6, 201/7, 201/8, 202/1, 202/2, 202/3, 202/4, 202/5, 202/6, 202/7, 202/8, 202/9, 202/10, 202/11, 203, 208/1, 208/2, 208/3, 208/4, 208/5, 208/6A, 208/6B, 208/7A, 208/7B, 209/1, 209/2, 209/3A, 209/3B, 209/3C, 209/3D, 211, 213/1, 213/2A, 214/1 in MELAPACHAGUDI VILLAGE, VIRALIMALAI TALUK , PUDUKOTTAI DISTRICT.,

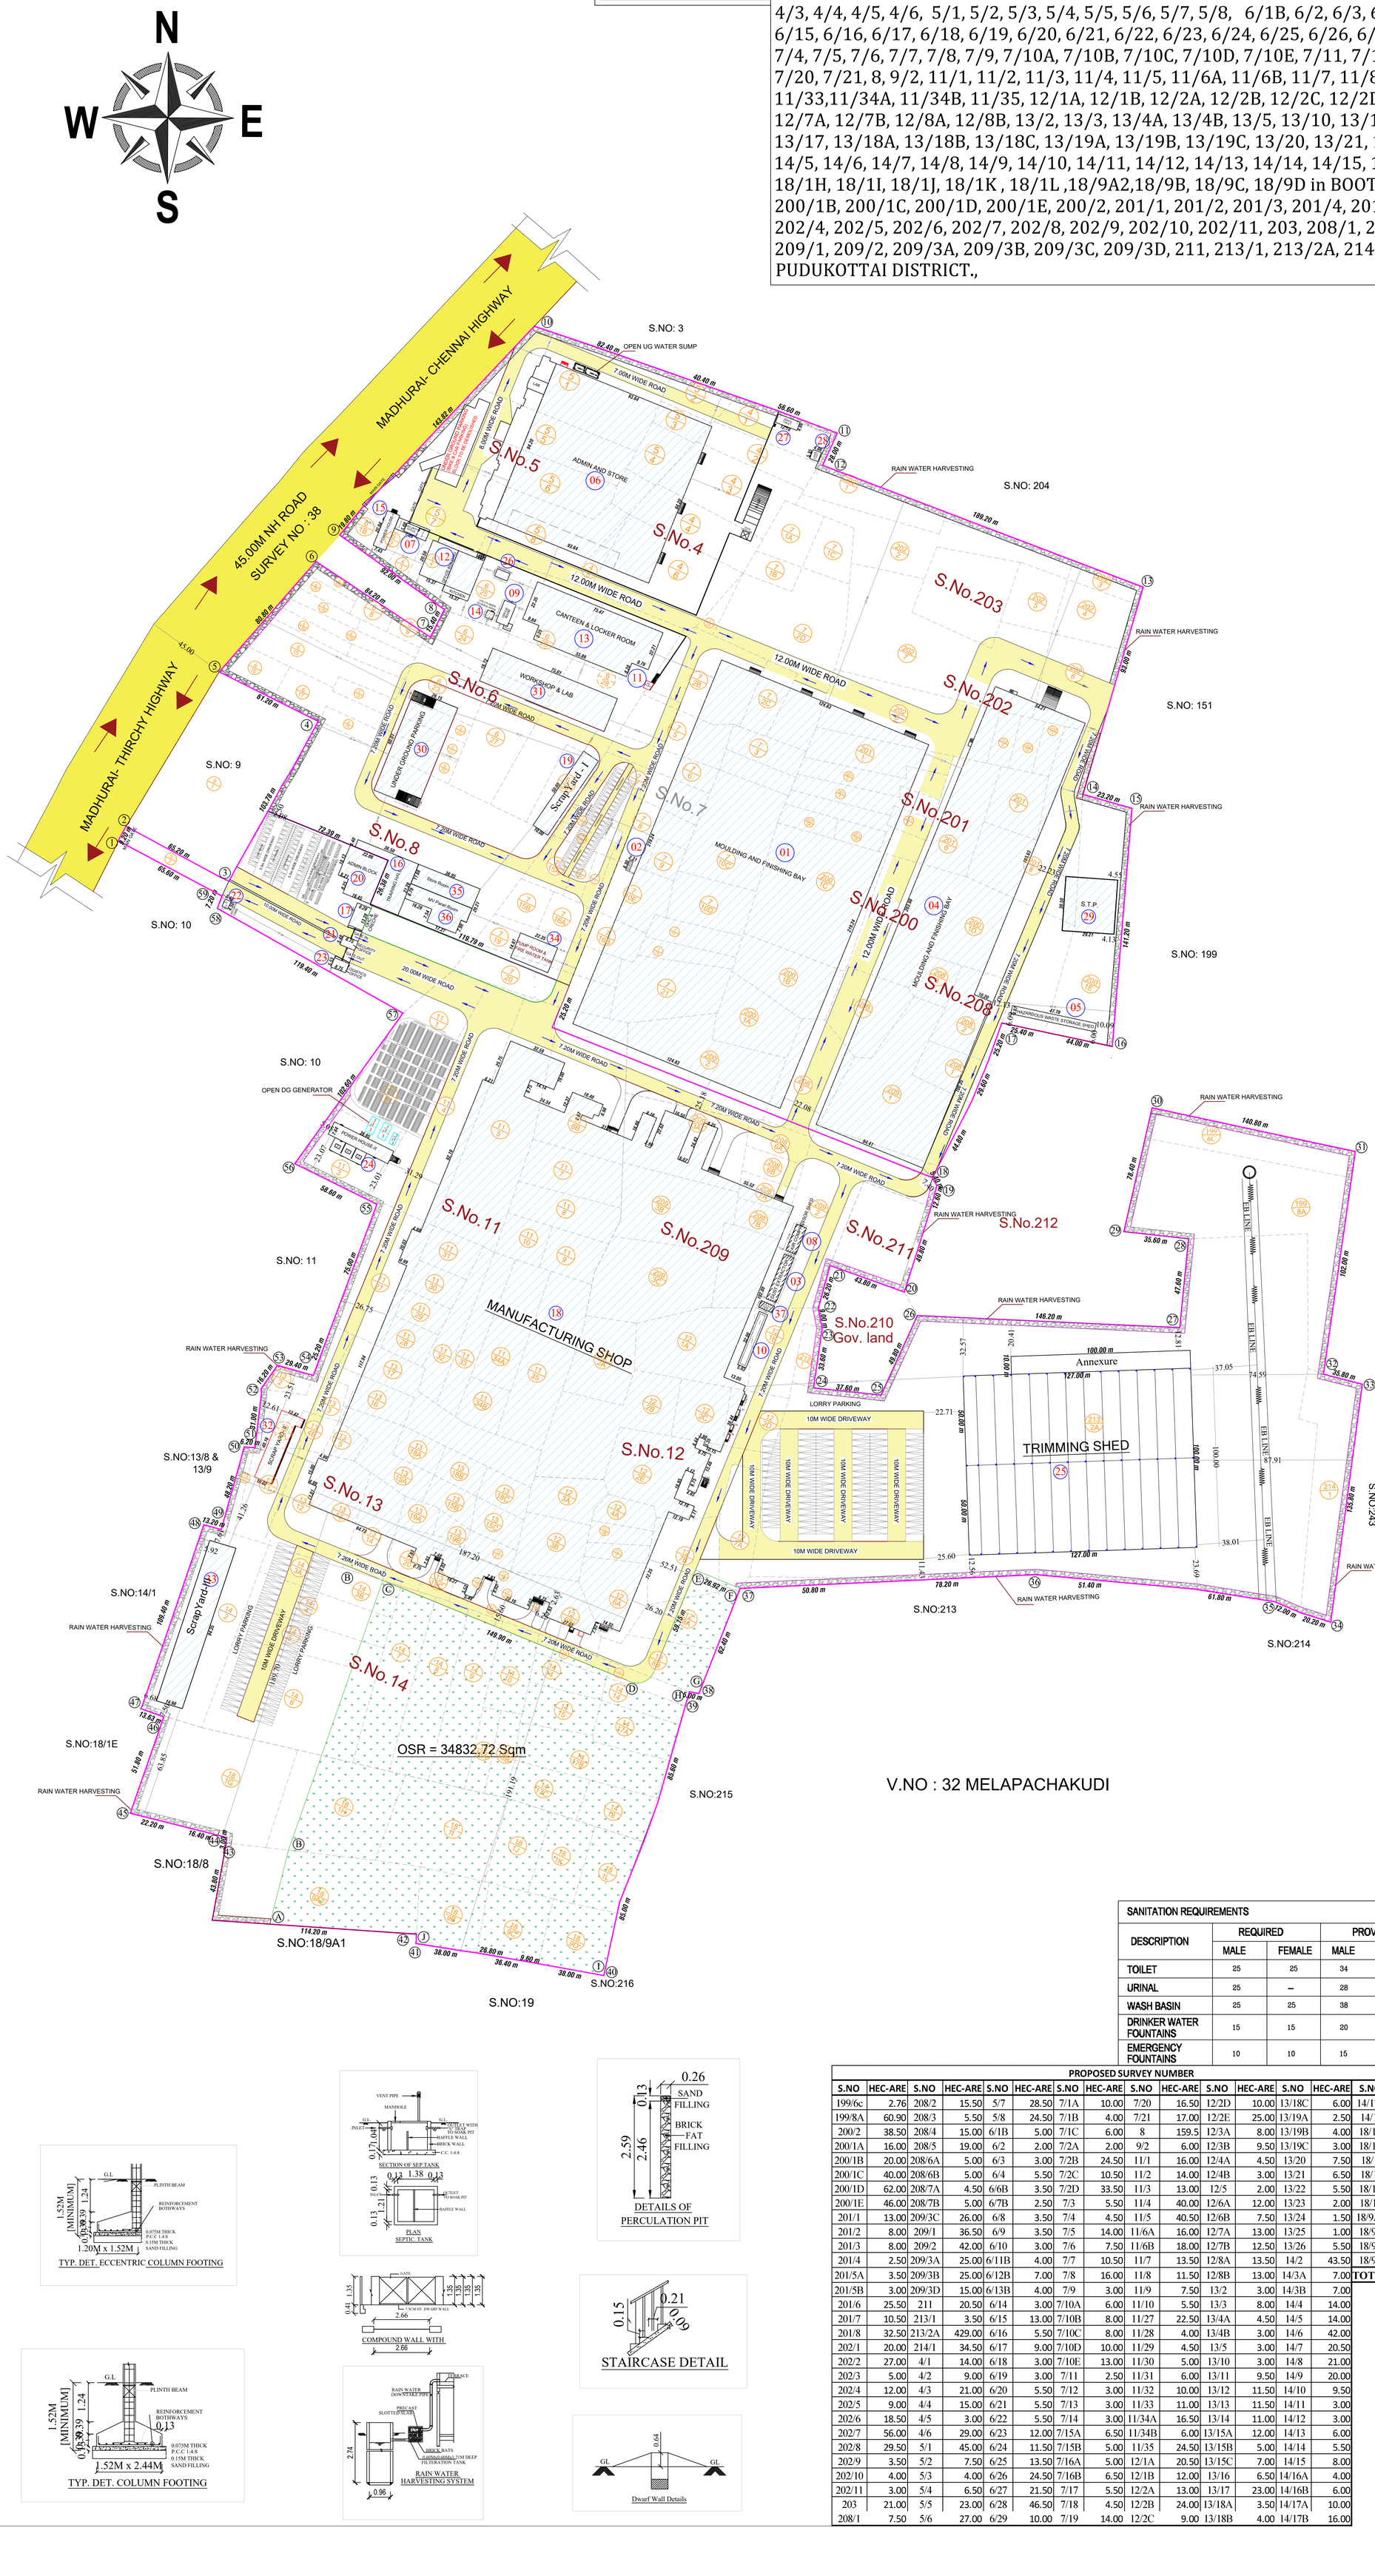

Category of Industry	: Orange Category
Manufacturing Details	: Winwind Manufacturing Industry
PLOT EXTENT (AS PER PATTA)	348016.00 Sq.m

BLOCK NO	DESCRIPTION	FSI	NON FSI	TOTAL BUILDUP REA
1	MOULDING AND FINISHING BAY	27367.19	-	27367.19
2	TEA SHED	14.49	-	14.49
3	DUST EXTRACTOR SHED	28.88	-	28.88
4	MOULDING AND FINISHING BAY	15333.51	-	15333.51
5	HAZARDOUS WASTE STORAGE SHED	224.18	-	224.18
6	ADMIN AND STORE (G.F & F.F)	10838.32	-	10838.32
7	SECURITY OFFICE	122.01	-	122.01
8	COMPRESSOR SHED	40	-	40
9	OFFICE ROOM	103.24	-	103.24
10	CHILLER	161.00	-	161.00
11	RO PLANT	17.85	-	17.85
12	OFFICE BUILDING (G.F & F.F)	1529.22	-	1529.22
13	CANTEEN & LOCKER ROOM	2140.84	-	2140.84
14	LPG CYLINDER STORAGE ROOM	18.35	-	18.35
15	POWER HOUSE - I	156.3	-	156.3
16	TRAINING HALL	606.57	-	606.57
17	OHC & CRECHE	110.3	-	110.3
18	MANUFACTURING SHOP (G.F)	51250.9	-	51250.9
	MANUFACTURING SHOP OFFICE (F.F)	196.01	-	196.01
	MANUFACTURING SHOP TRAINING HALL (F.F)	196.01	-	196.01
	MANUFACTURING SHOP DINING HALL (F.F)	196.01	-	196.01
19	SCRAP YARD - I	423.03	-	423.03
20	ADMIN BLOCK	546.61	-	546.61
21	SECURITY OFFICE	48.35	-	48.35
22	SECURITY CABIN	15.57	-	15.57
23	LOGISTICS OFFICE	48.18	-	48.18
24	POWER HOUSE - II	447.43	-	447.43
25	TRIMMING SHED	13699.94	-	13699.94
26	PRAYER HALL	33.08	-	33.08
27	GENTS TOILET	63.48	-	63.48
28	LADIES TOILET	25.88	-	25.88
29	S.T.P	890.14	-	890.14
30	UNDER GROUND PARKING	1569.48	-	1569.48
31	WORKSHOP & LAB	1479.04	-	1479.04
32	SCARP YARD - II	500	-	500
33	SCRAP YARD - III	1427.4	-	1427.4
34	PUMPROOM & FIRE WATER TANK	332.72	-	332.72
35	STORE ROOM	431.57	-	431.57
36	MV PANEL ROOM	454.73	-	454.73
37	UTILITY PANEL	31.82	-	31.82
	TOTAL BUILDUP AREA			**133119.63**

FSI AREA = FSI AREA / PLOT EXTENT = 133119.63 / 348016.00 = 0.382

PLOT COVERAGE = 51838.93 / 348016.00 X 100 = 14.89%

OSR AREA :- - OSR (34832.72 Sqm - 10.00 %)

PARKING DETAILS

DESCRIPTION		REQUIRED	PROVIDED
LORRY PARKING	1 PARKING FOR EVERY 750 Sqm OF WORKSHOP AREA 109130.54 sq.m/750 sq.m	145 NO's	145 NO's
TWO WHEELER PARKING	1 PARKING FOR EVERY 75 Sqm OF WORKSHOP AREA 133119.63 sq.m/75 sq.m	1775 NO's	1775 NO's
CYCLE WHEELER PARKING	1 PARKING FOR EVERY 75 Sqm OF WORKSHOP AREA 133119.63 sq.m/75 sq.m	1775 NO's	1775 NO's
CAR PARKING	1 PARKING FOR EVERY 150 Sqm OF WORKSHOP AREA 15600.13 sq.m/150 sq.m	104 NO's	104 NO's

COLOUR INDEX

ROAD

PLOT BOUNDARY (AS PER FMB)

BLOCKS

OSR

SPECIFICATIONS

1. SAND FILLING IN FOUNDATION 150 MM THICK
2. P.C.C 1:4:8 USING 40MM HBG METAL FOR FOUNDATION& BASEMENT
3. R.C.C 1:2:4 USING 20MM HBG METAL FOR FOLLOWING WORKS
   - A)COLUMNS
   - B)BEAMS
   - C)LINTELS,LOFT,SUNSHADE
   - D)ROOF SLAB
4. PLASTERING IN C.M 1:4 12MM THICK
5. BRICK WORK IN C.M 1:5 USING ICLASS CHAMBER BURNT BRICKS
6. WEATHERING COURSE WITH B.J.C TOP FINISHED

SANITATION REQUIREMENTS				
DESCRIPTION	REQUIRED		PROVIDED	
	MALE	FEMALE	MALE	FEMALE
TOILET	25	25	34	34
URINAL	25	–	28	-
WASH BASIN	25	25	38	38
DRINKER WATER FOUNTAINS	15	15	20	20
EMERGENCY FOUNTAINS	10	10	15	15

PROPOSED SURVEY NUMBER															
S.NO	HEC-ARE	S.NO	HEC-ARE	S.NO	HEC-ARE	S.NO	HEC-ARE	S.NO	HEC-ARE	S.NO	HEC-ARE	S.NO	HEC-ARE	S.NO	HEC-ARE
199/6c	2.76	208/2	15.50	5/7	28.50	7/1A	10.00	7/20	16.50	12/2D	10.00	13/18C	6.00	14/17C	10.00
199/8A	60.90	208/3	5.50	5/8	24.50	7/1B	4.00	7/21	17.00	12/2E	25.00	13/19A	2.50	14/18	9.00
200/2	38.50	208/4	15.00	6/1B	5.00	7/1C	6.00	8	159.5	12/3A	8.00	13/19B	4.00	18/1G	32.50
200/1A	16.00	208/5	19.00	6/2	2.00	7/2A	2.00	9/2	6.00	12/3B	9.50	13/19C	3.00	18/1H	31.00
200/1B	20.00	208/6A	5.00	6/3	3.00	7/2B	24.50	11/1	16.00	12/4A	4.50	13/20	7.50	18/1I	24.00
200/1C	40.00	208/6B	5.00	6/4	5.50	7/2C	10.50	11/2	14.00	12/4B	3.00	13/21	6.50	18/1J	11.00
200/1D	62.00	208/7A	4.50	6/6B	3.50	7/2D	33.50	11/3	13.00	12/5	2.00	13/22	5.50	18/1K	11.50
200/1E	46.00	208/7B	5.00	6/7B	2.50	7/3	5.50	11/4	40.00	12/6A	12.00	13/23	2.00	18/1L	11.50
201/1	13.00	209/3C	26.00	6/8	3.50	7/4	4.50	11/5	40.50	12/6B	7.50	13/24	1.50	18/9A2	48.00
201/2	8.00	209/1	36.50	6/9	3.50	7/5	14.00	11/6A	16.00	12/7A	13.00	13/25	1.00	18/9B	18.00
201/3	8.00	209/2	42.00	6/10	3.00	7/6	7.50	11/6B	18.00	12/7B	12.50	13/26	5.50	18/9C	16.00
201/4	2.50	209/3A	25.00	6/11B	4.00	7/7	10.50	11/7	13.50	12/8A	13.50	14/2	43.50	18/9D	16.00
201/5A	3.50	209/3B	25.00	6/12B	7.00	7/8	16.00	11/8	11.50	12/8B	13.00	14/3A	7.00	**TOTAL**	**3480.16**
201/5B	3.00	209/3D	15.00	6/13B	4.00	7/9	3.00	11/9	7.50	13/2	3.00	14/3B	7.00		
201/6	25.50	211	20.50	6/14	3.00	7/10A	6.00	11/10	5.50	13/3	8.00	14/4	14.00		
201/7	10.50	213/1	3.50	6/15	13.00	7/10B	8.00	11/27	22.50	13/4A	4.50	14/5	14.00		
201/8	32.50	213/2A	429.00	6/16	5.50	7/10C	8.00	11/28	4.00	13/4B	3.00	14/6	42.00		
202/1	20.00	214/1	34.50	6/17	9.00	7/10D	10.00	11/29	4.50	13/5	3.00	14/7	20.50		
202/2	27.00	4/1	14.00	6/18	3.00	7/10E	13.00	11/30	5.00	13/10	3.00	14/8	21.00		
202/3	5.00	4/2	9.00	6/19	3.00	7/11	2.50	11/31	6.00	13/11	9.50	14/9	20.00		
202/4	12.00	4/3	21.00	6/20	5.50	7/12	3.00	11/32	10.00	13/12	11.50	14/10	9.50		
202/5	9.00	4/4	15.00	6/21	5.50	7/13	3.00	11/33	11.00	13/13	11.50	14/11	3.00		
202/6	18.50	4/5	3.00	6/22	5.50	7/14	3.00	11/34A	16.50	13/14	11.00	14/12	3.00		
202/7	56.00	4/6	29.00	6/23	12.00	7/15A	6.50	11/34B	6.00	13/15A	12.00	14/13	6.00		
202/8	29.50	5/1	45.00	6/24	11.50	7/15B	5.00	11/35	24.50	13/15B	5.00	14/14	5.50		
202/9	3.50	5/2	7.50	6/25	13.50	7/16A	5.00	12/1A	20.50	13/15C	7.00	14/15	8.00		
202/10	4.00	5/3	4.00	6/26	24.50	7/16B	6.50	12/1B	12.00	13/16	6.50	14/16A	4.00		
202/11	3.00	5/4	6.50	6/27	21.50	7/17	5.50	12/2A	13.00	13/17	23.00	14/16B	6.00		
203	21.00	5/5	23.00	6/28	46.50	7/18	4.50	12/2B	24.00	13/18A	3.50	14/17A	10.00		
208/1	7.50	5/6	27.00	6/29	10.00	7/19	14.00	12/2C	9.00	13/18B	4.00	14/17B	16.00		

TYP. DET. ECCENTRIC COLUMN FOOTING

DETAILS OF PERCULATION PIT

COMPOUND WALL WITH

STAIRCASE DETAIL

TYP. DET. COLUMN FOOTING

A/HARISH.G
Regd. Architect - CMDA
Regn. No : RAA/Gr.III/10/370
Ref. No : CA/2004/34434
K-95,15th Street, Anna Nagar East, Chennai - 600 102.
Email.design@gmail.com

REGISTER ENGINEER :

For WINWIND POWER ENERGY PRIVATE LIMITED
Authorised Signatory

OWNER/APPLICANT:

THE LANDLENS SUITE

Eight ways to know a piece of land before you pay for it.

This report covers one part of the picture. These cover the rest, drawn from the same government records, for any property in Tamil Nadu.

LandLens One
Ask anything about a property and get an answer grounded in live government records, with the sources shown.
/landlens/one

Verify My Land
Every record check run on one property and returned as a single report.
/landlens/verify-my-land

Legal Opinion
An advocate's written opinion on the title, built on the records we pull for it.
/landlens

One Map
Every layer on one map: the parcel, its boundary, zoning, water bodies and what sits around it.
/landlens/one/map

PriceMap
What land actually changed hands for around this plot, taken from the registered deeds.
/landlens/pricemap

Build Scope
What you are allowed to build here: floor space, height, coverage and setbacks.
/landlens/build-scope

Property Tracker
Watch a property and hear about it when something new is registered against it.
/landlens/property-tracker

Deal Room
Run the transaction in one place: documents, stamping, signatures and the parties.
/landlens/deal-room

FREE TOOLS · NO ACCOUNT NEEDED

Twenty-four checks you can run yourself, at no cost.

Records and verification

The registers themselves, read for you.

- Encumbrance Certificate
- Patta and Chitta
- Field Measurement Sketch
- EC Analyzer
- Bank charge check
- Court case search
- Seller background check
- Approval check by survey

Value and duty

What it is worth and what it costs to register.

- Guideline value by street
- Guideline value by survey
- Stamp duty and registration fees
- Capital gains
- Floor space index
- Area unit converter

Zoning and land use

What the plan says can happen on this land.

- Land use zone finder
- CMDA land use check
- Coastal regulation zone
- Master plan check
- Water bodies finder
- Airport height clearance

Registers and directories

Who holds it, and which office keeps the record.

- Find your registering office
- Temple property check
- Waqf property check
- RERA register

Every free tool
/tools

Services we run for you
/services

The LandLens suite
/landlens/one

Verified RealEstate™

Every claim in this document traces back to a government record.

- Legal opinions, due diligence and title verification
- Building plan, layout and sub-division approvals
- Completion and occupancy certificates, regularisation
- Escrow, negotiation and NRI property management
- Land survey, soil testing, architecture and construction

Verified RealEstate
3/350/2 Mettukuppam,
OMR Thoraipakkam,
Chennai 600 097, India
hello@verified.realestate
+91 9996 12 9996

Prepared from the registers named on the page each finding sits on. Where a register could not be read, this document says so in its place rather than leaving the gap to be read as a clean result.