S.NO	AREA (Sq.Mt)	AREA (Sq.Mt) (PATTA)	AREA (Sq.Ft) (DOC.)	AREA (Sq.Mt) (SUPER IMPOSED PLOT)
1	546.82	546.82	5886.00	546.82

PLAN SHOWING THE PROPOSED ADDITIONAL CONSTRUCTION OF FIRST FLOOR R.C.C ROOF RESIDENTIAL BUILDING IN S NO:172/2B1,PATTA NO :9078 AT SETHURASTHA MAIN ROAD, 1ST STREET, MANDAPAM TOWN PANCHAYAT, RAMANATHAPURAM DISTRICT.

APPLICANTS: Mrs.ESWARI.K

BUILTUP AREA DETAILS:-


SL.NO	FLOOR DETAILS	(Sq.Mt)	(Sq.FT)	TOTAL (Sq.Mt)
(i)	Ext.Ground Floor	84.04	904.60	84.04
(ii)	Pro.Frist Floor	61.14	658.10	64.14
(iii)	OPEN SPACE	462.78	4981.4	462.78

REFERENCE	
M.D DOOR	3'3"X7'0"
D DOOR	3'0"X7'0"
D1 DOOR	2'5"X7'0"
W WINDOW	5'0"X4'0"
W2 WINDOW	3'0"X4'0"
O OPENING	3'5"X7'0"
V VENTILATOR	2'0"X2'0"
MAIN GATE	8'0"X5'0"


NOTES:-
1. Rain Water Harvesting System to be Provided.
2. Bath ,Kitchen waste water to be used for Garden purpose.
3. Solar Energy System to be Provided.
4. W/C water to be connected with Septic Tank.

All Dimensions are in Metre


REFERENCES:
- SITE BOUNDARY
- Pro. BUILDING

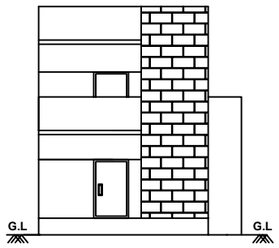


FRONT ELEVATION "A"

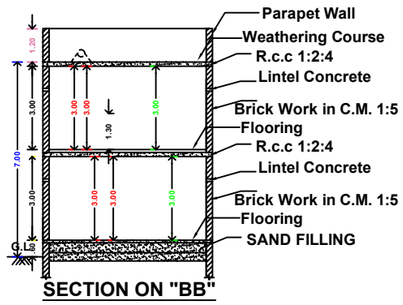


SECTION ON "BB"

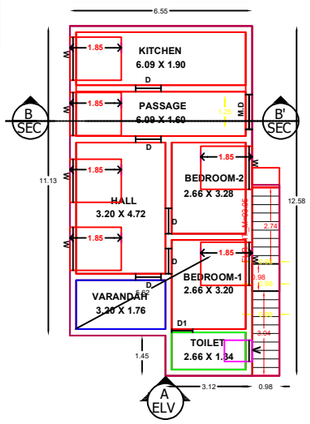


EXISTING GROUND FLOOR

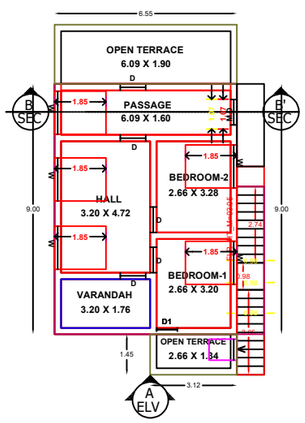


PROPOSED FIRST FLOOR

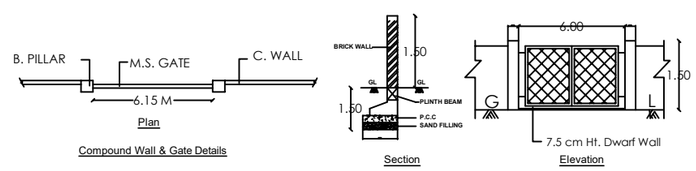


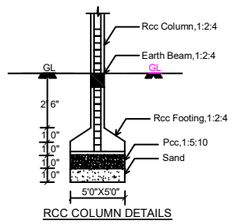


RCC COLUMN DETAILS

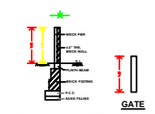

COMPOUND WALL DETAIL

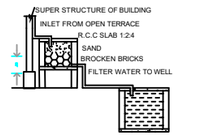

RAINWATER HARVESTING

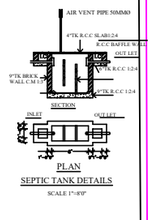

SEPTIC TANK DETAILS
SCALE 1"=1'0"


OFFICE USE

Applicant

Er. R. RAJESWARAN, B.E
Consulting Engg & Licensed Bldg Surveyor
2/175.1, Maikundu,
Mandapam - 623519,
Cell : 7598021345.

REGISTERED ENGINEER

SITE PLAN
SCALE : 1:100

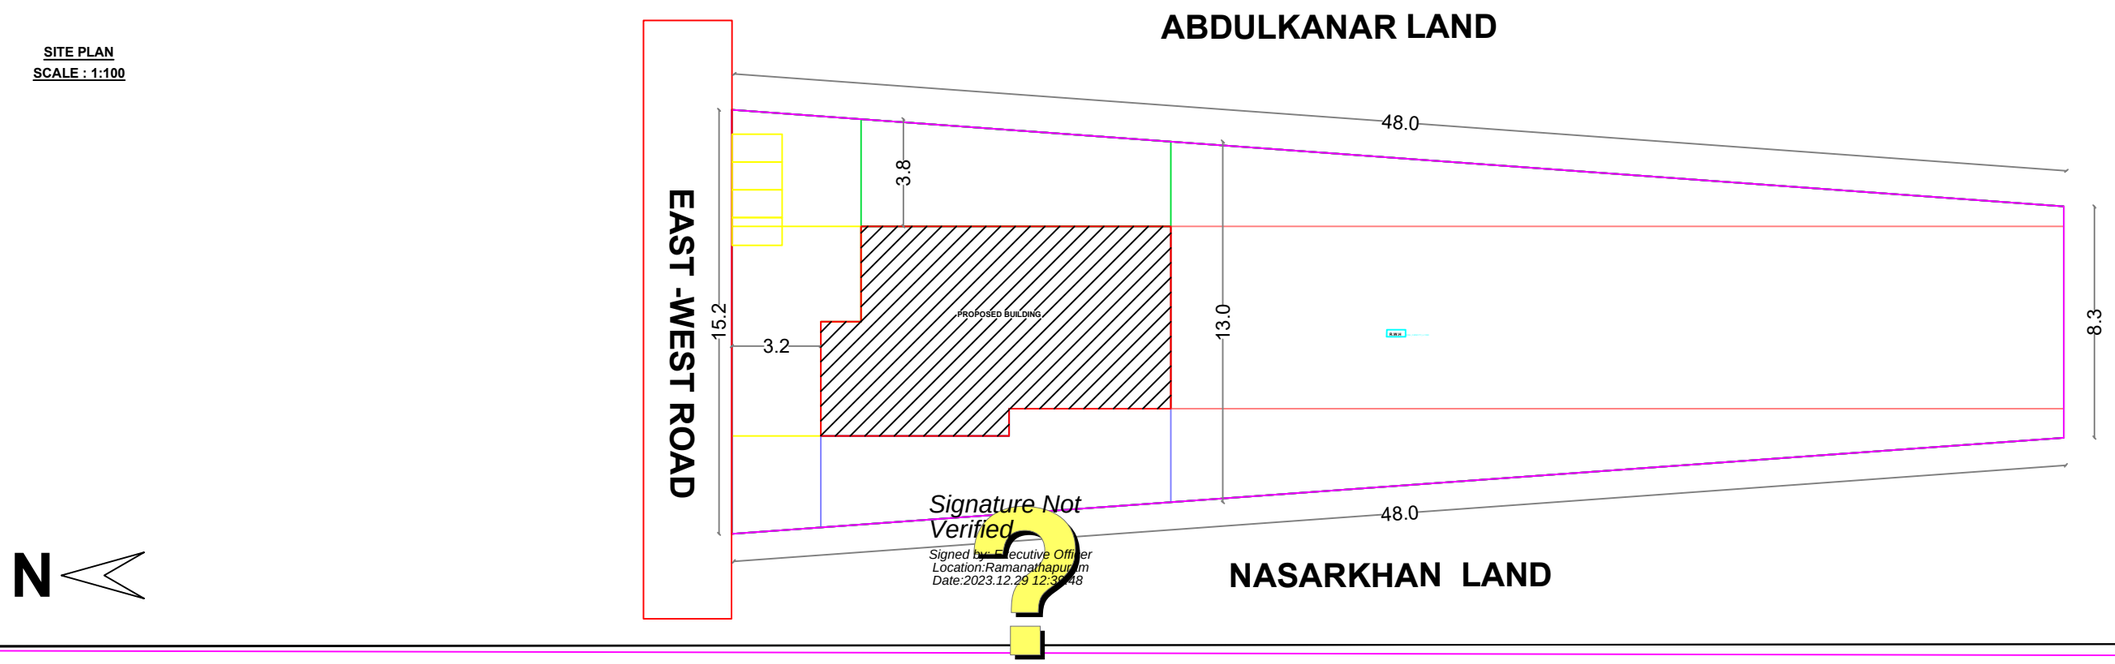

Signature Not Verified
Signed by: Executive Officer
Location:Ramanathapuram
Date:2023.12.29 12:36:48