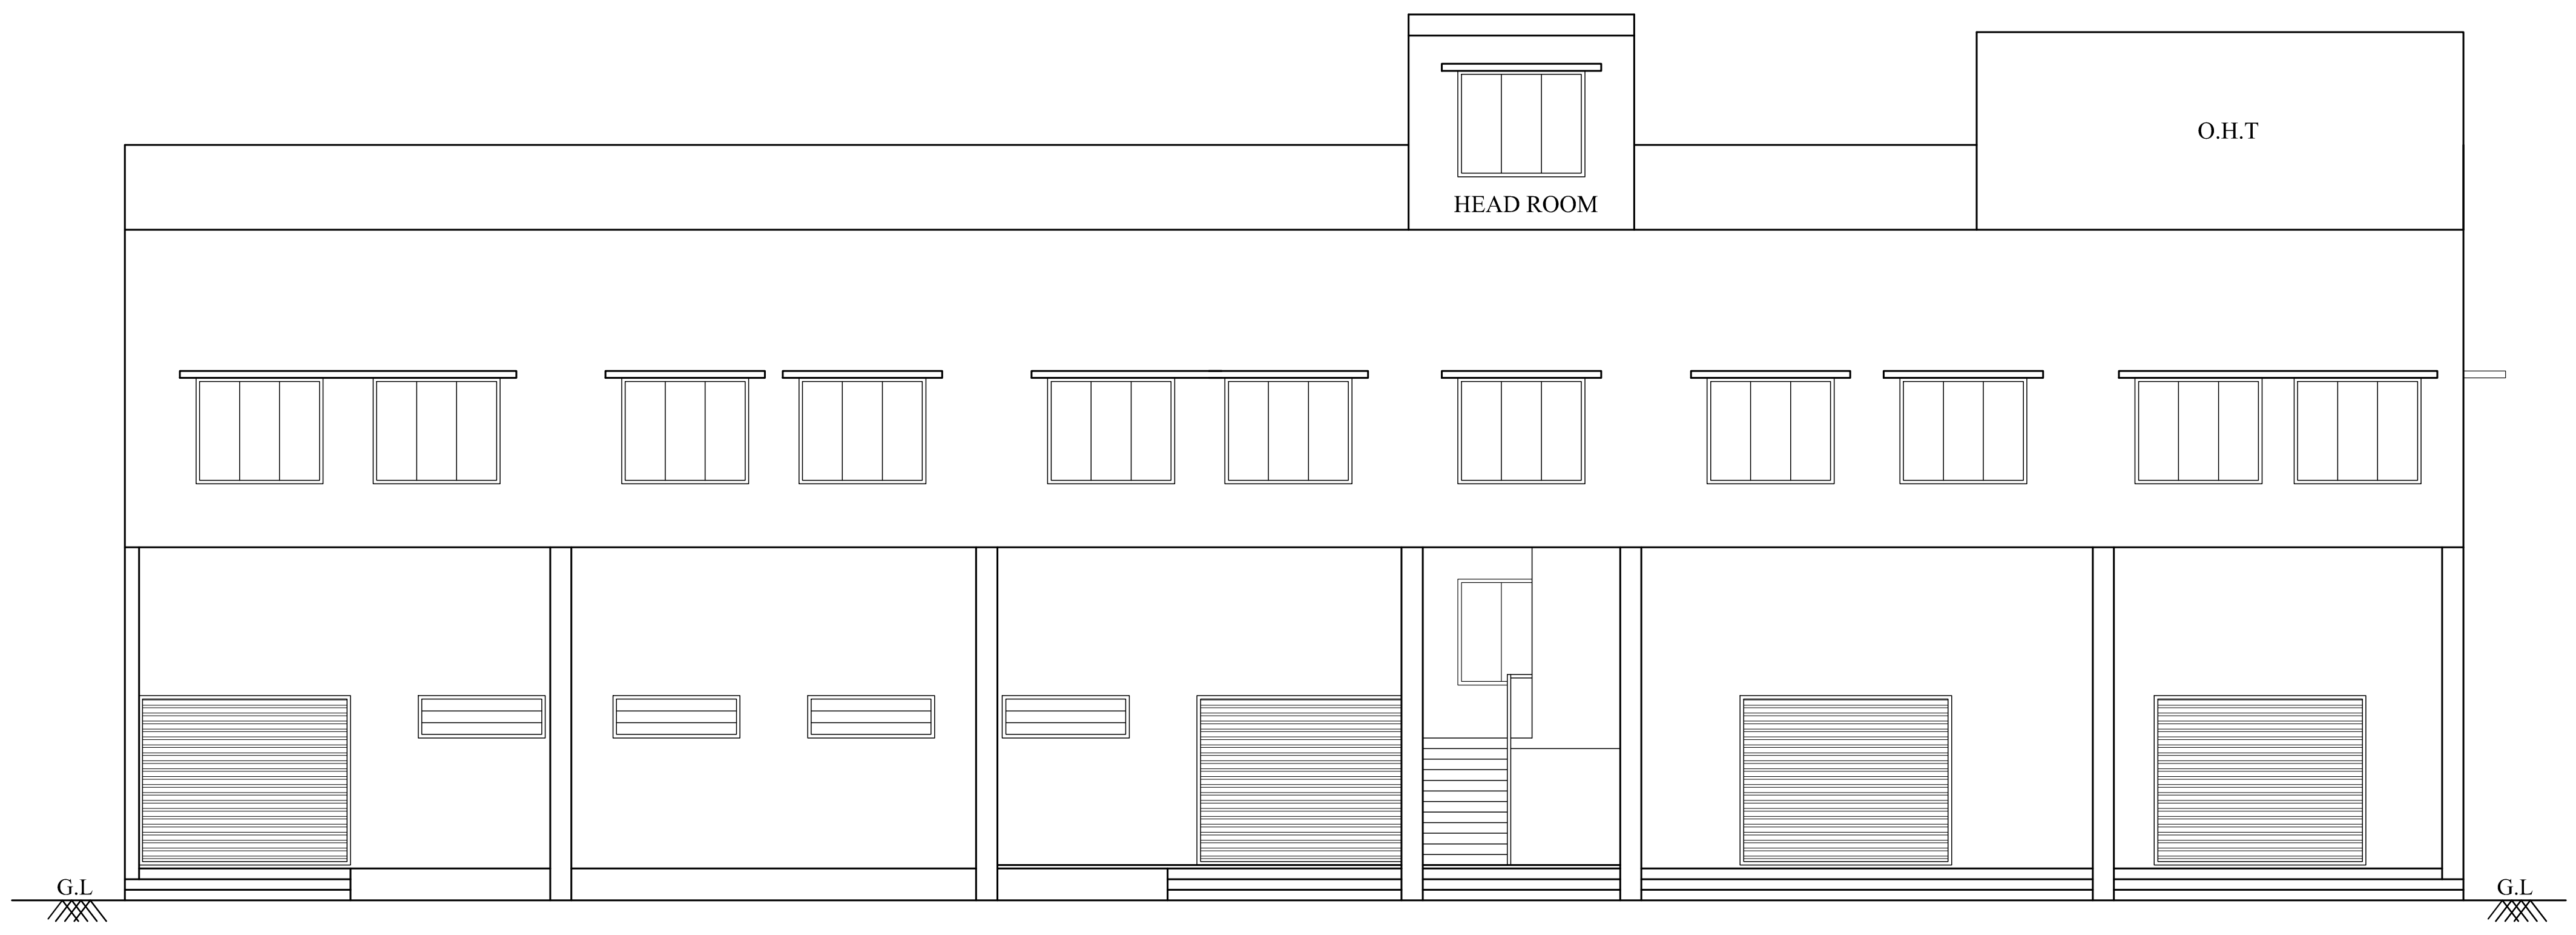

FRONT ELEVATION

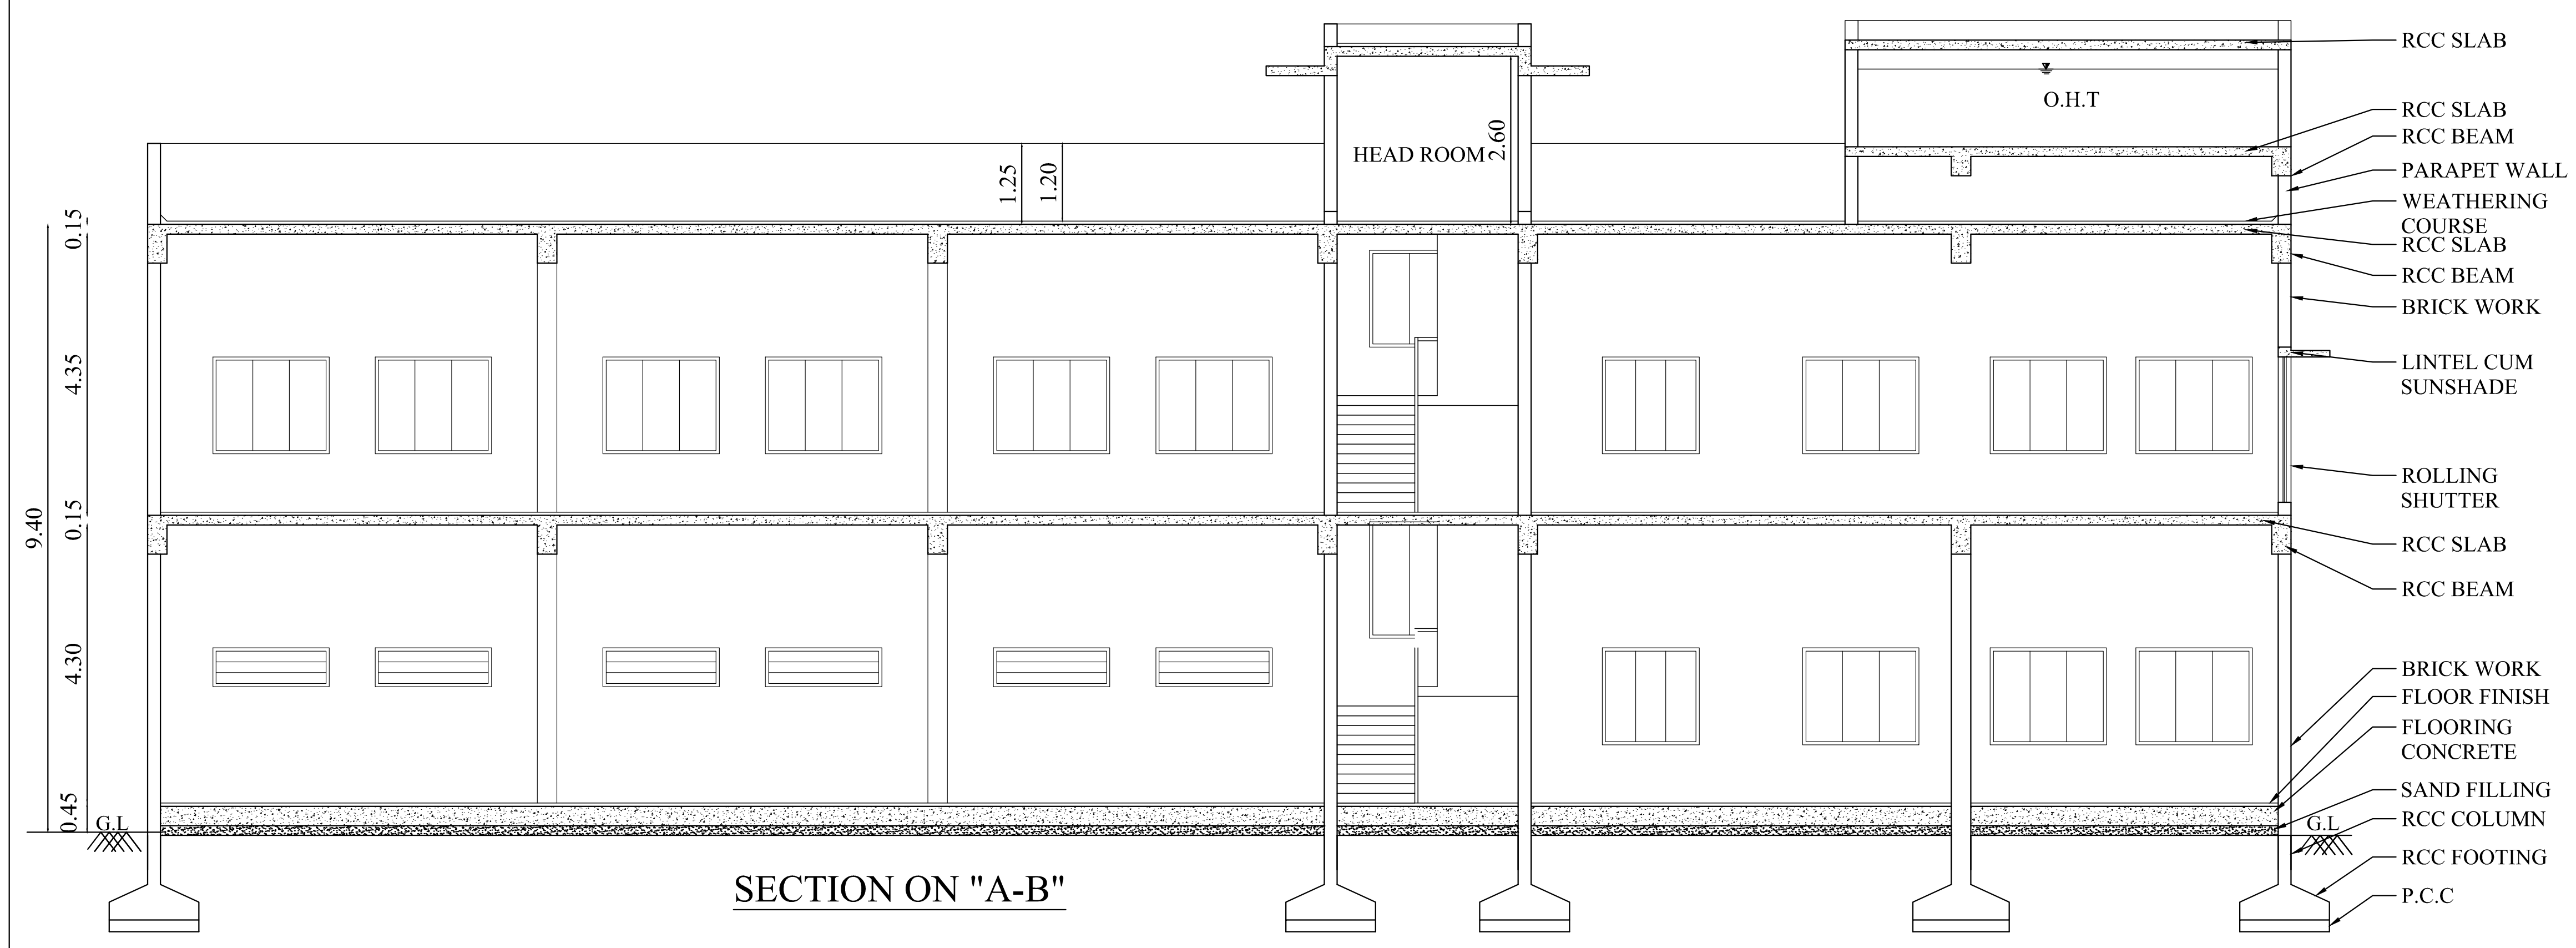

SECTION ON "A-B"

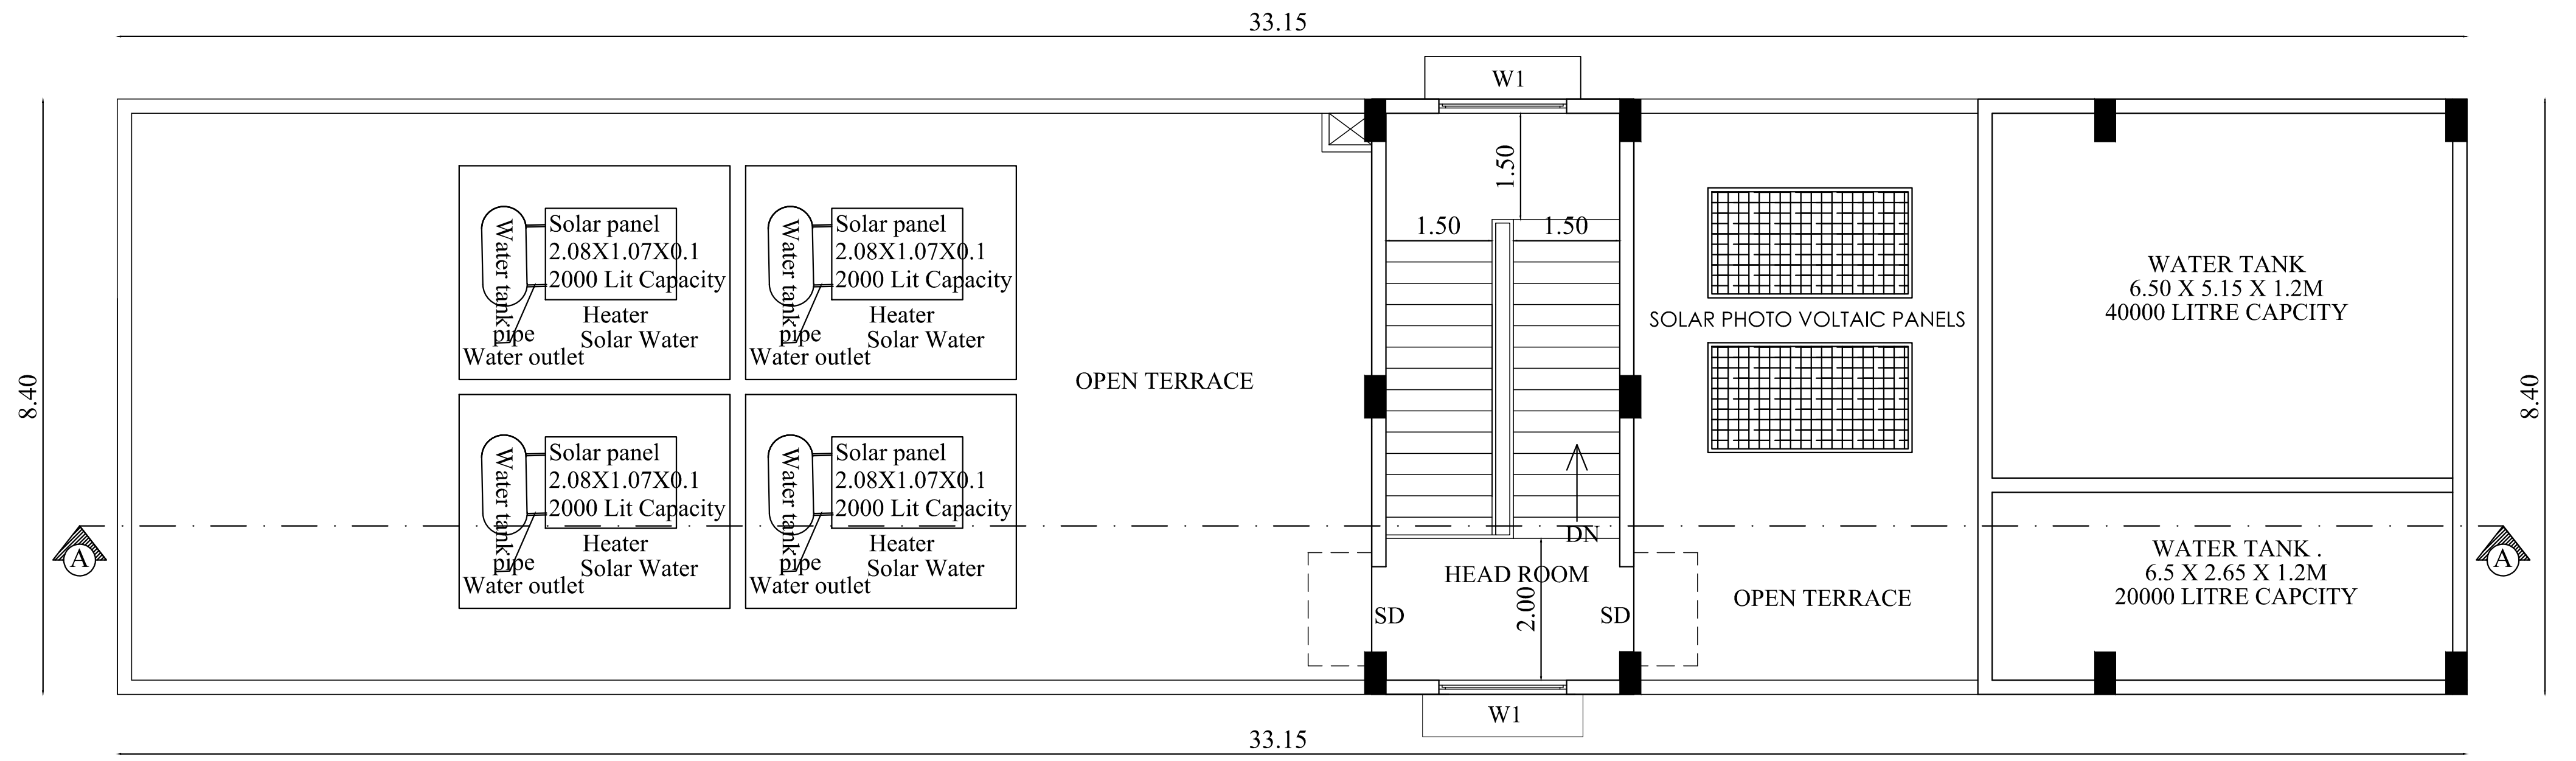

TERRACE FLOOR PLAN

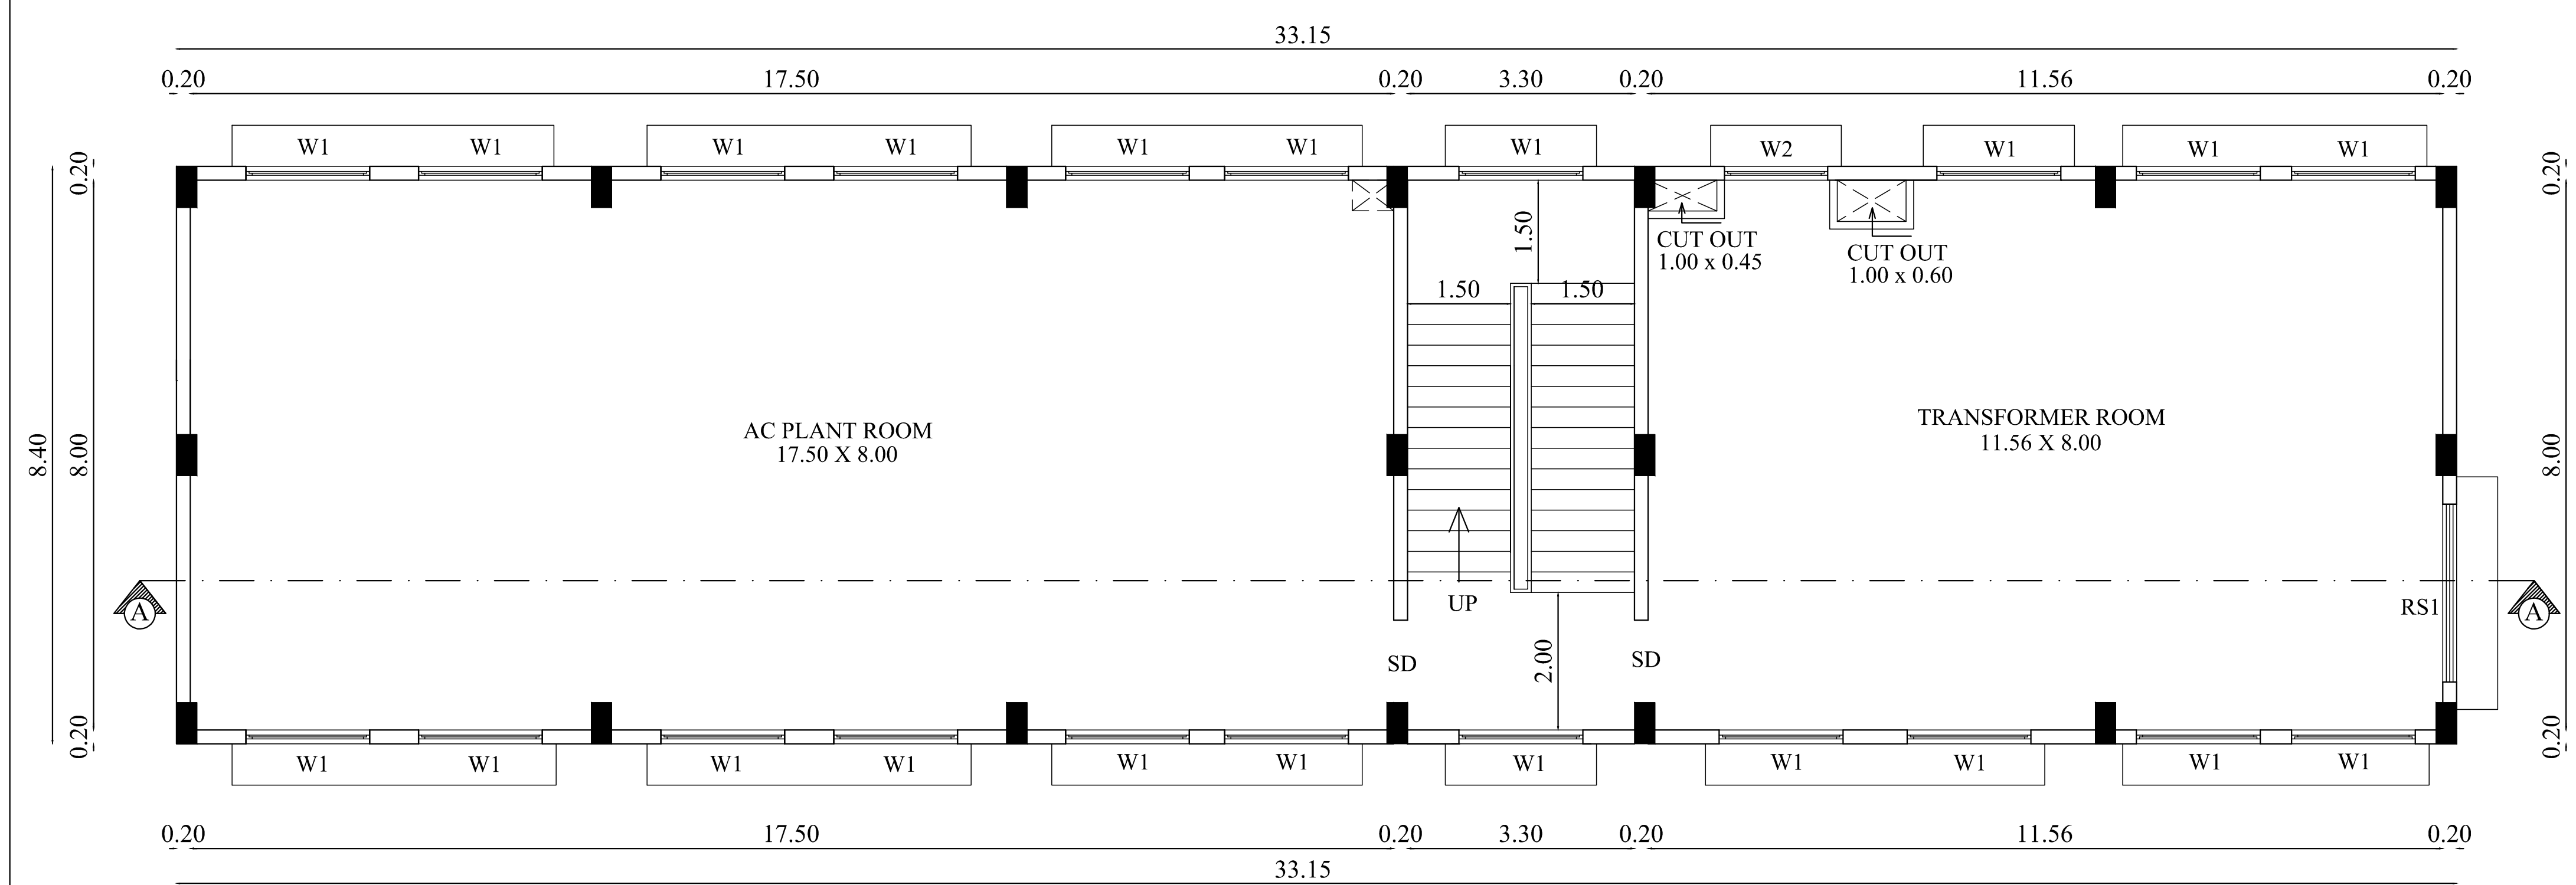

FIRST FLOOR PLAN

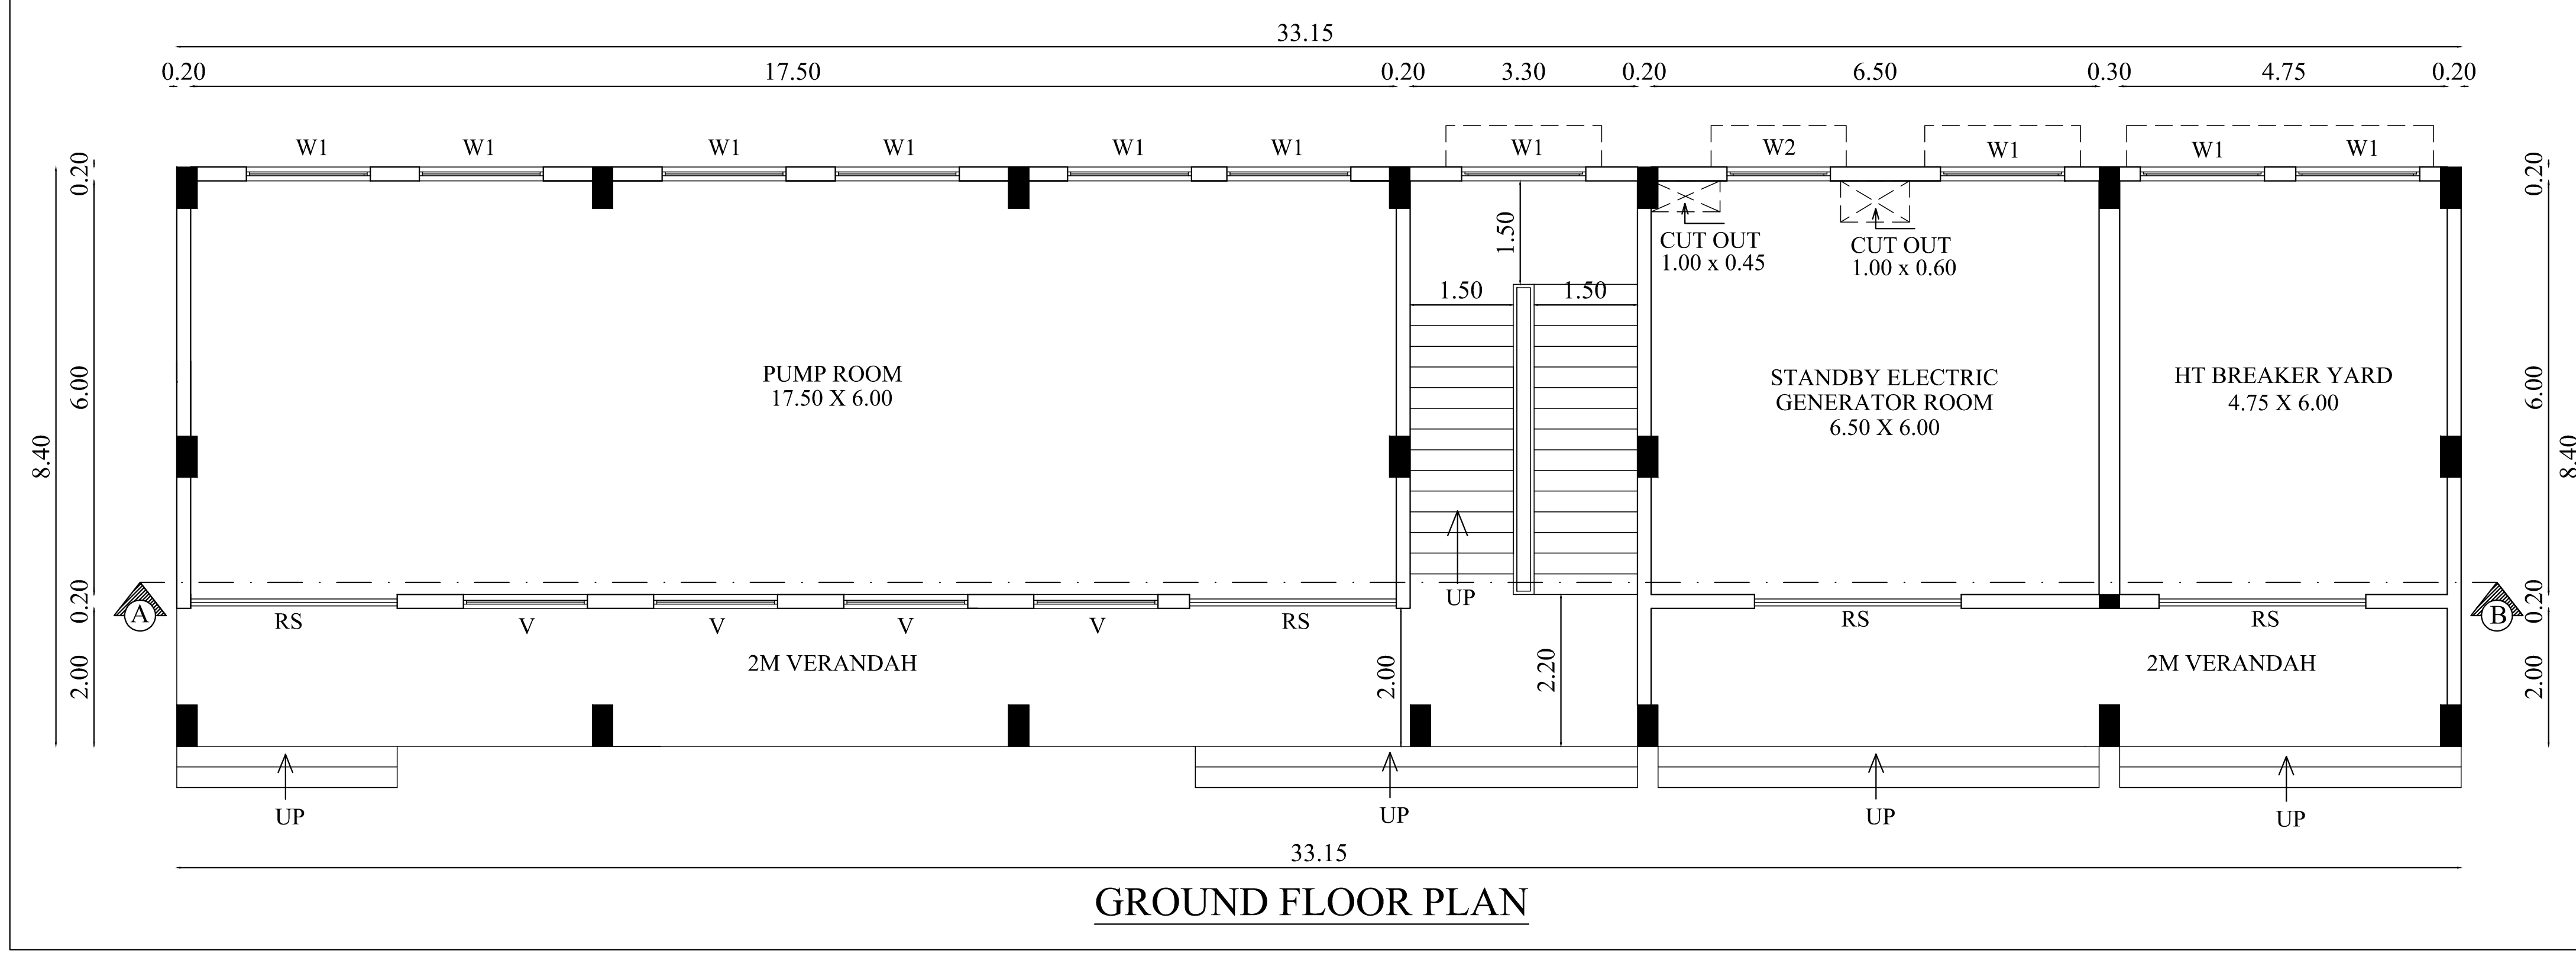

GROUND FLOOR PLAN

BLOCK - 4 SHEET NO - 15/15

**PLAN SHOWING THE PROPOSED CONSTRUCTION OF PUMP & POWER ROOM BUILDING IN S.F.NO:65/1A1B,65/1F,65/1G1B, 67/1A1,67/1A2A,67/1A2B,67/1B,67/2A,67/2B, 67/2C1,67/2C2,67/2C3,67/2C4,67/2C5,67/2C6, 67/2C7,67/2C8,67/2C9,67/2D,67/3A2A,69/19A, 69/20A,69/6A1,69/16A,69/16B,69/17 AT UTHAMASOLAPURAM VILLAGE, SALEM SOUTH TALUK, SALEM DISTRICT.**

North

Scale 1 : 100

## AREA DETAILS:

| Floor Name | FSI Area (in Sqm) | Non-FSI Area (in Sqm) | Total Buildup Area (in Sqm) |
|---|---|---|---|
| GROUND FLOOR | 278.50 | - | 278.50 |
| FIRST FLOOR | 278.50 | - | 278.50 |
| TERRACE FLOOR | - | 31.08 | 31.08 |
| TOTAL | 557.00 | 31.08 | 588.08 |

JOINERY DETAILS

| TYPE | DESCRIPTION | SIZE |
|---|---|---|
| RS | ROLLING SHUTTER | 3.00 X 2.25 |
| RS1 | ROLLING SHUTTER | 1.50 X 2.25 |
| SD | STEEL DOOR | 1.20 X 2.10 |
| W1 | WINDOW 1 | 1.80 X 1.50 |
| W2 | WINDOW 2 | 1.50 X 1.50 |
| V | VENTILATOR | 1.80 X 0.60 |

All metric dimensions are in metre

T. GUNASEKAR. B.E..
REGISTERED QUALITY AUDITOR
DTCP REGISTRATION No. QA / 003 / 2022 dtd 05 / 04 / 2022
104 A, LAKSHMIPURAM 6TH STREET,
PEELAMEDU EAST POST,CBE - 641004
MOB - 9300903739

Quality Auditor

R.N.Krishna Kumar B.Arch.,
CA / 2015 / 73097
LPA / CE / 19 / 07 / 089
GK ASSOCIATES
No : 603, 100 Feet Road, Gandhipuram
Coimbatore - 641 012.
Ph : 0422 - 4220046, 99442 11111

Construction Engineer

R.N.Krishna Kumar B.Arch.,
CA / 2015 / 73097
LPA / RA / GR.I / 19 / 03 / 006
GK ASSOCIATES
No : 603, 100 Feet Road, Gandhipuram
Coimbatore - 641 012.
Ph : 0422 - 4220046, 99442 11111

Architect

R.PRAKASH M.E., (Structural)
LPA/SE/Gr-I/19/05/044
GK ASSOCIATES
No : 603, 100 FEET ROAD, GANDHIPURAM
COIMBATORE - 641 012.
PHONE : 0422-4220046, 97503 40046

Structural Engineer

GOVEL TRUST
S. Kalpa
TRUSTEE

Applicant

| BLOCK-3 | TERRACE FLOOR, SECTION & ELEVATION | SHEET NO- 14/15 |
|---|---|---|

# PLAN SHOWING THE PROPOSED CONSTRUCTION OF QUARTERS BUILDING IN S.F.NO:65/1A1B,65/1F,65/1G1B, 67/1A1,67/1A2A,67/1A2B,67/1B,67/2A,67/2B, 67/2C1,67/2C2,67/2C3,67/2C4,67/2C5,67/2C6, 67/2C7,67/2C8,67/2C9,67/2D,67/3A2A,69/19A, 69/20A,69/6A1,69/16A,69/16B,69/17 AT UTHAMASOLAPURAM VILLAGE, SALEM SOUTH TALUK, SALEM DISTRICT.

North

Scale 1 : 100

## AREA DETAILS:

| Floor Name | FSI Area (in Sqm) | Non-FSI Area (in Sqm) | Total Buildup Area (in Sqm) |
|---|---|---|---|
| TERRACE FLOOR | - | 45.36 | 45.36 |

JOINERY DETAILS

| TYPE | DESCRIPTION | SIZE |
|---|---|---|
| RS | ROLLING SHUTTER | 1.80 X 2.10 |
| D1 | DOOR | 1.20 X 2.10 |
| D2 | DOOR | 1.20 X 2.10 |
| D3 | DOOR | 0.90 X 2.10 |
| D4 | DOOR | 0.80 X 2.10 |
| DD | DOUBLE DOOR | 0.60 X 2.10 |
| FRD1 | FIRE RATED DOOR | 1.20 X 2.10 |
| FRD2 | FIRE RATED DOOR | 1.00 X 2.10 |
| FSD | FIRE SHAFT DOOR | 1.05 X 2.10 |
| LO | LIFT OPEN | 1.00 X 2.10 |
| O1 | OPEN | 1.22 X 2.10 |
| FW | FRENCH WINDOW | 1.84 X 1.84 |
| W1 | WINDOW 1 | 2.00 X 1.35 |
| W2 | WINDOW 2 | 1.80 X 1.35 |
| W3 | WINDOW 3 | 1.50 X 1.35 |
| W4 | WINDOW 4 | 1.20 X 1.35 |
| W5 | WINDOW 5 | 0.91 X 1.35 |
| KW | KITCHEN WINDOW | 1.50 X 1.35 |
| G | GRILL | 4.20 X 1.84 |
| GO1 | GRILL OPEN 1 | 1.20 X 2.10 |
| GO2 | GRILL OPEN 2 | 1.20 X 2.10 |
| V1 | VENTILATOR | 0.75 X 0.91 |

All metric dimensions are in metre

T. GUNASEKAR. B.E..
REGISTERED QUALITY AUDITOR
DTCP REGISTRATION No. QA / 003 / 2022 dtd 05 / 04 / 2022
104 A, LAKSHMIPURAM 6TH STREET,
PEELAMEDU EAST POST,CBE - 641004
MOB - 8300903739

Quality Auditor

R.N.Krishna Kumar B.Arch.,
CA / 2015 / 73097
LPA / CE / 19 / 07 / 089
GK ASSOCIATES
No : 603, 100 Feet Road, Gandhipuram
Coimbatore - 641 012.
Ph : 0422 - 4220046, 99442 11111

Construction Engineer

R.N.Krishna Kumar B.Arch.,
CA / 2015 / 73097
LPA / RA / GR.I / 19 / 03 / 006
GK ASSOCIATES
No : 603, 100 Feet Road, Gandhipuram
Coimbatore - 641 012.
Ph : 0422 - 4220046, 99442 11111

Architect

R.PRAKASH M.E., (Structural)
LPA/SE/Gr-I/19/05/044
GK ASSOCIATES
No : 603, 100 FEET ROAD, GANDHIPURAM
COIMBATORE - 641 012.
PHONE : 0422-4220046, 97503 40046

Structural Engineer

GOVEL TRUST
S. Kalpana
TRUSTEE

Applicant

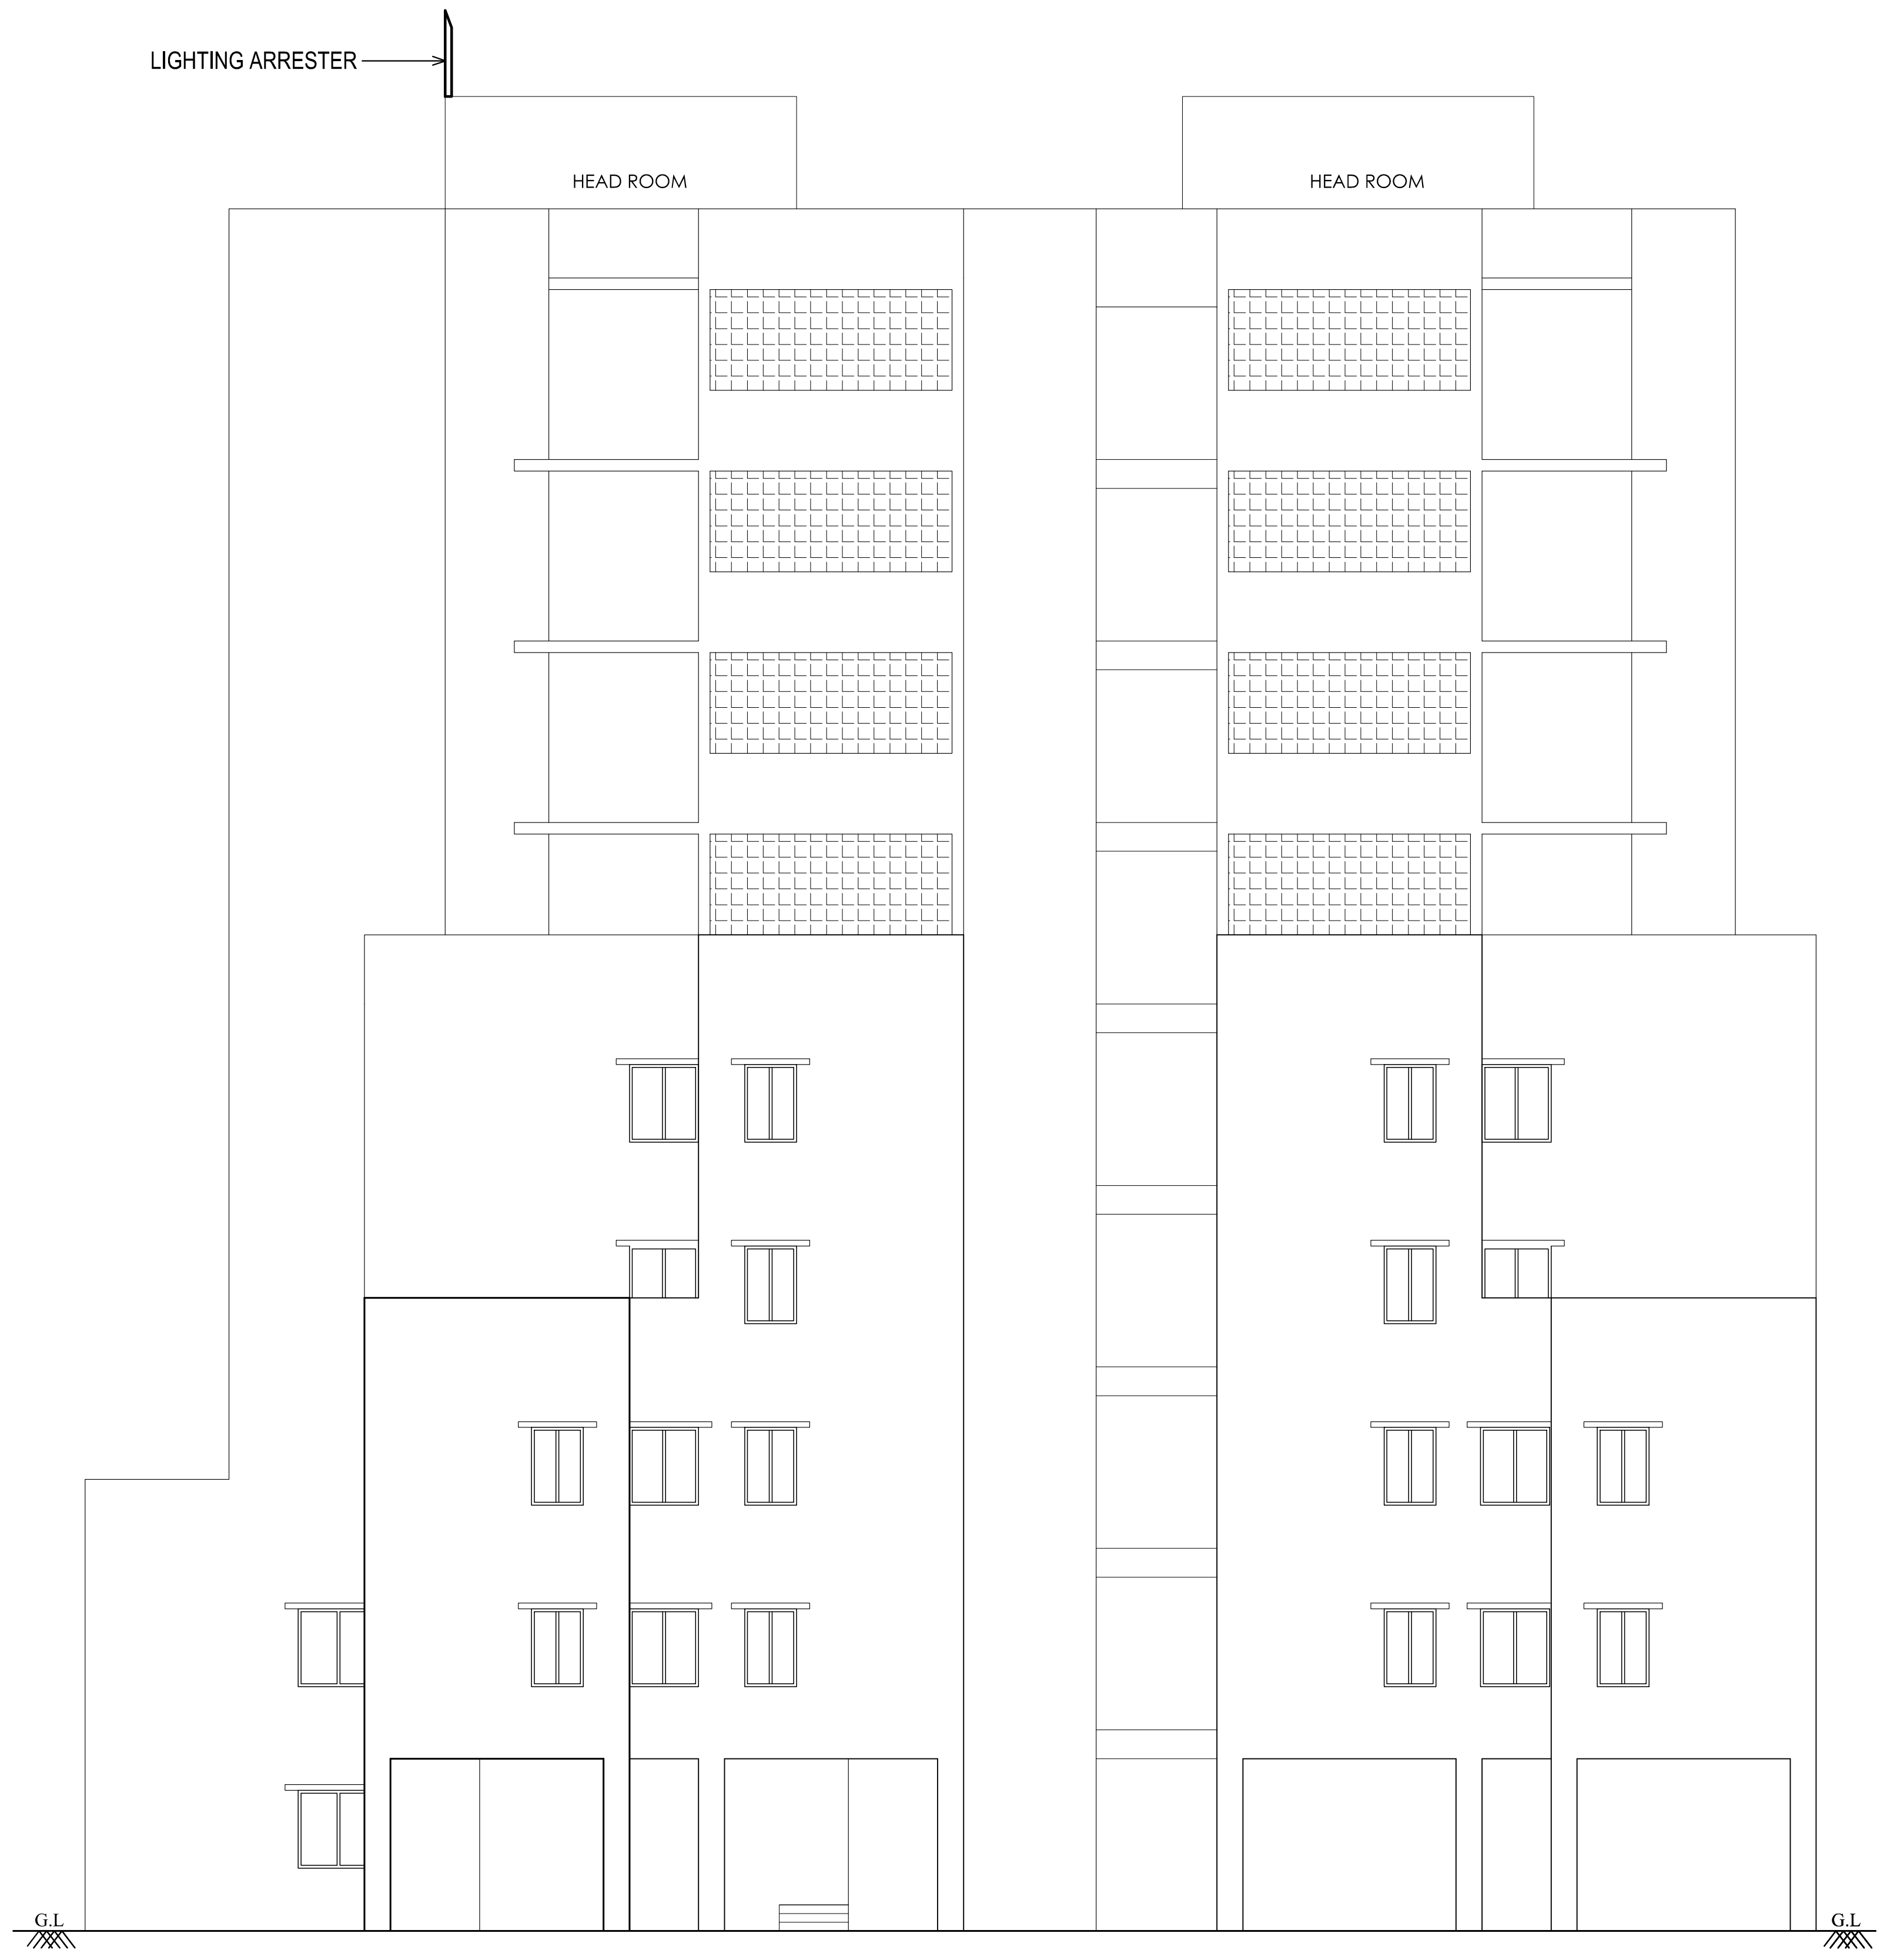

ELEVATION

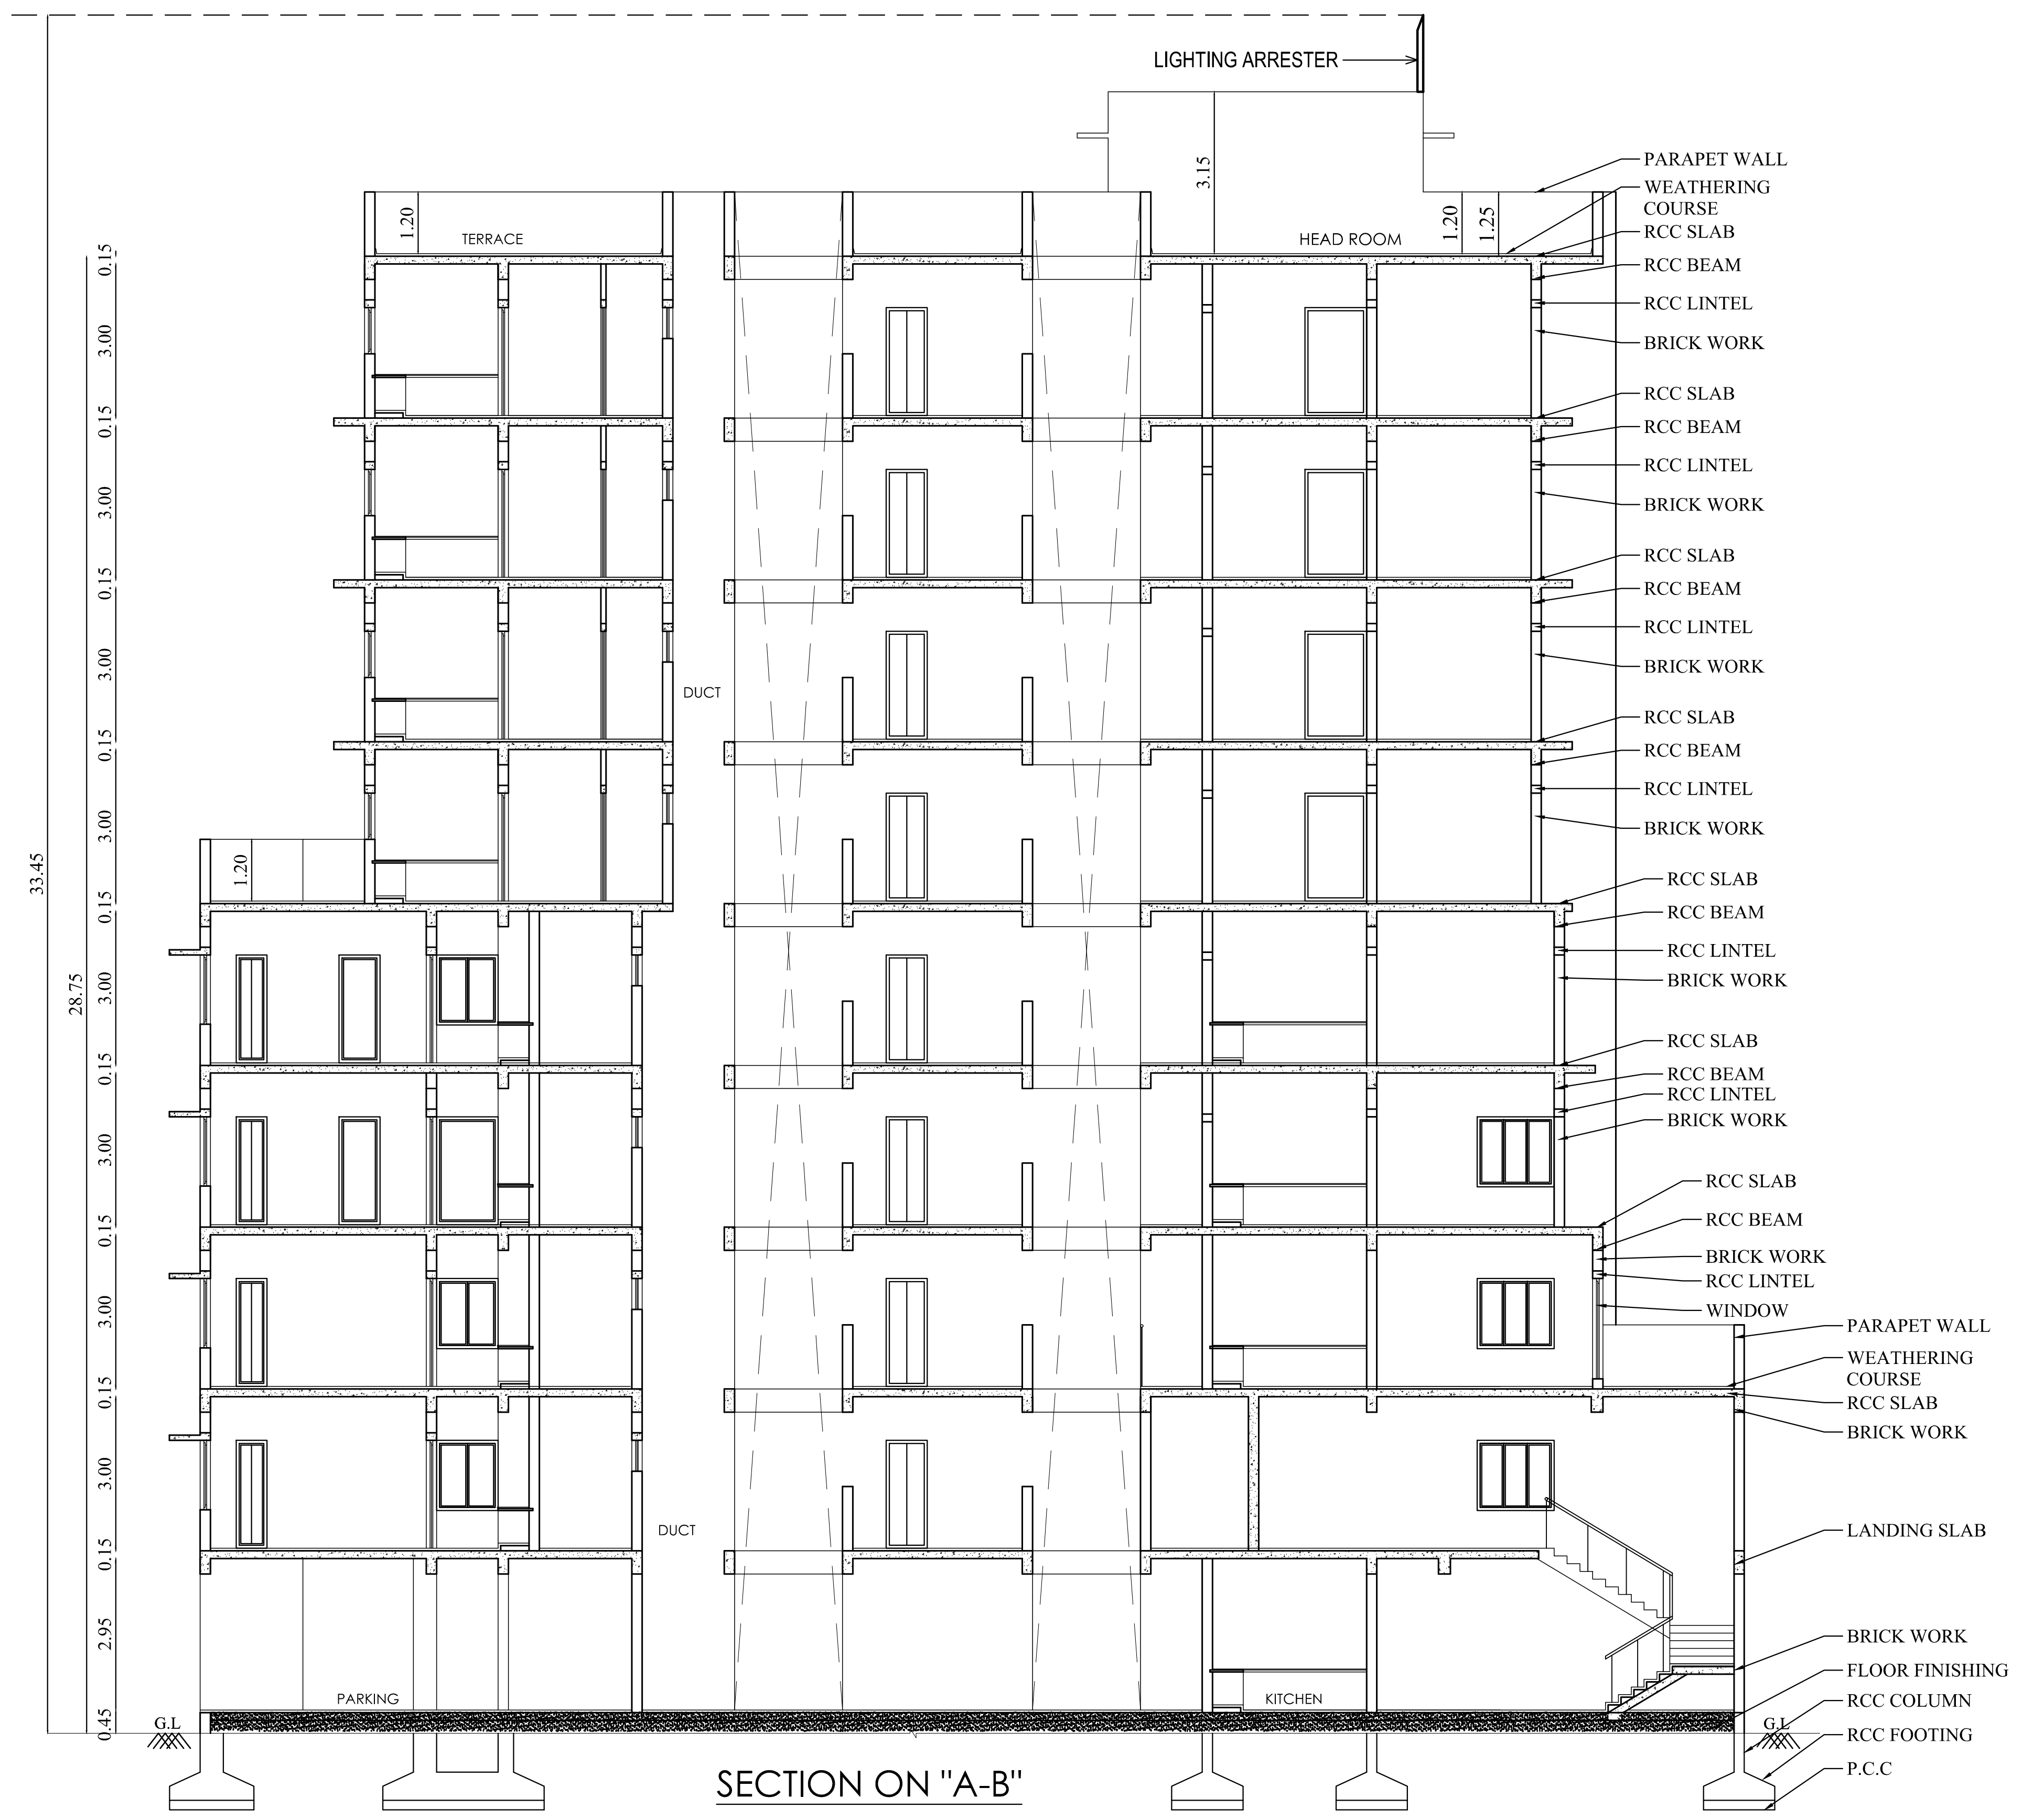

SECTION ON "A-B"

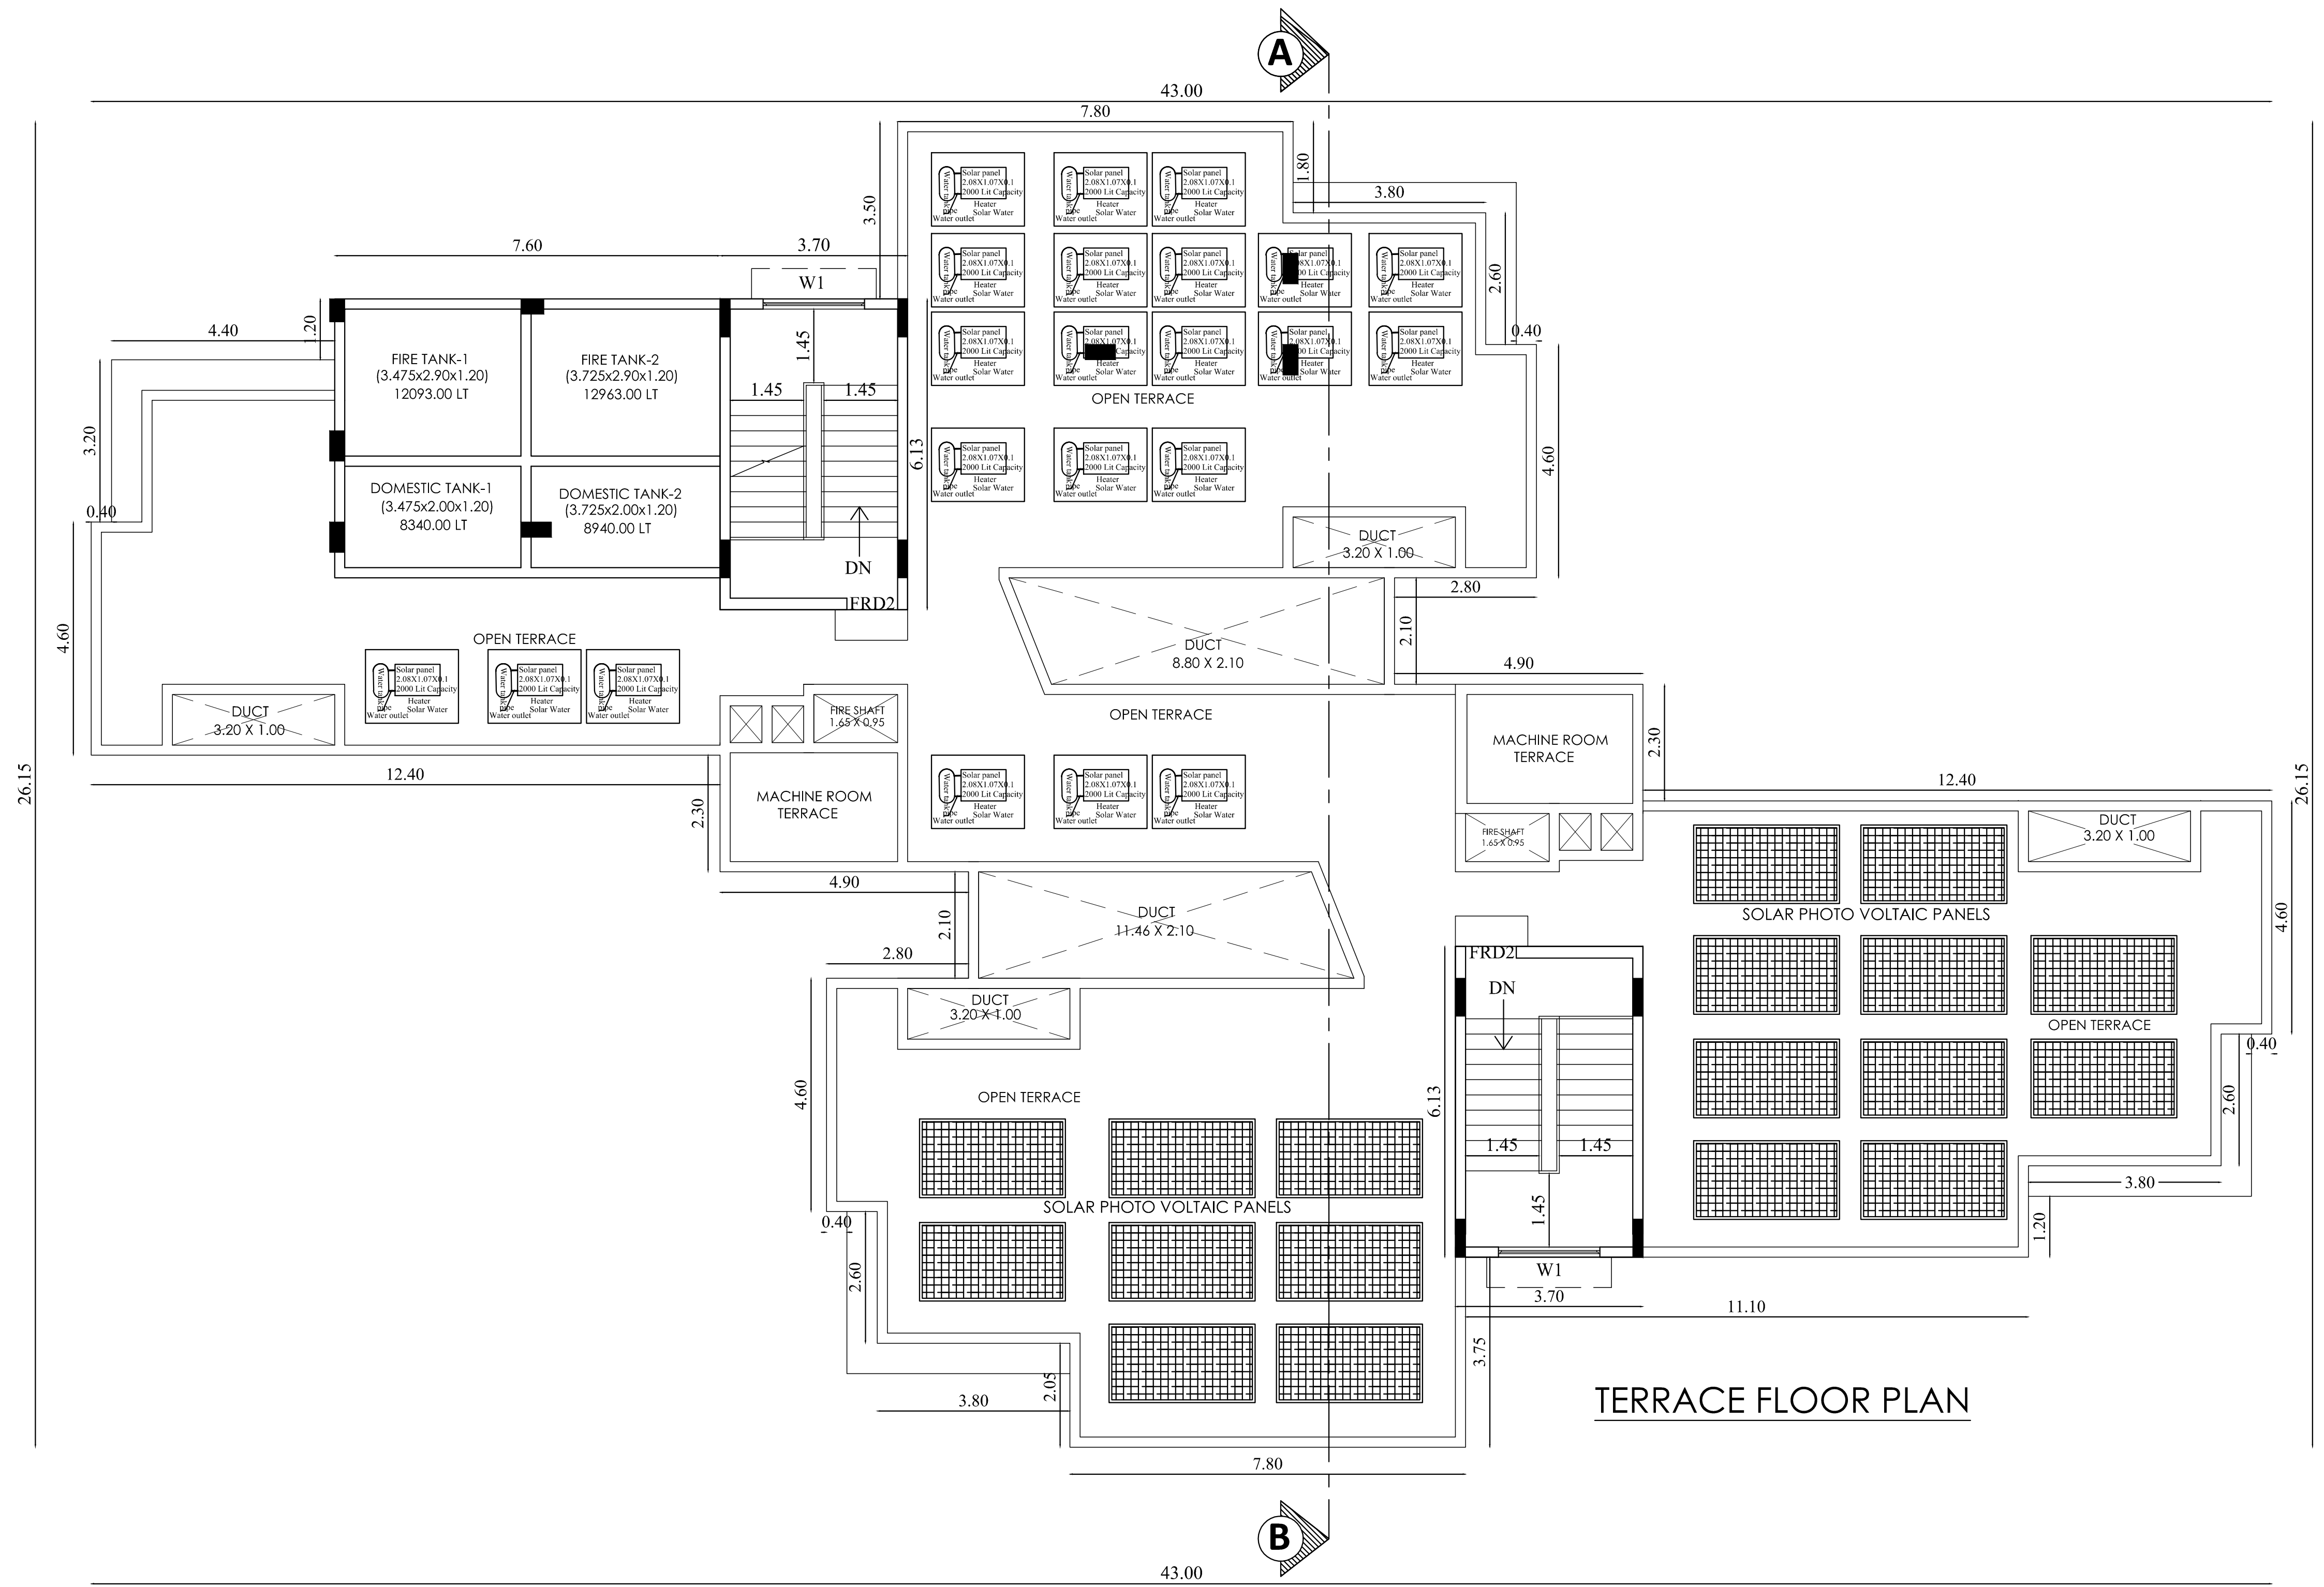

TERRACE FLOOR PLAN

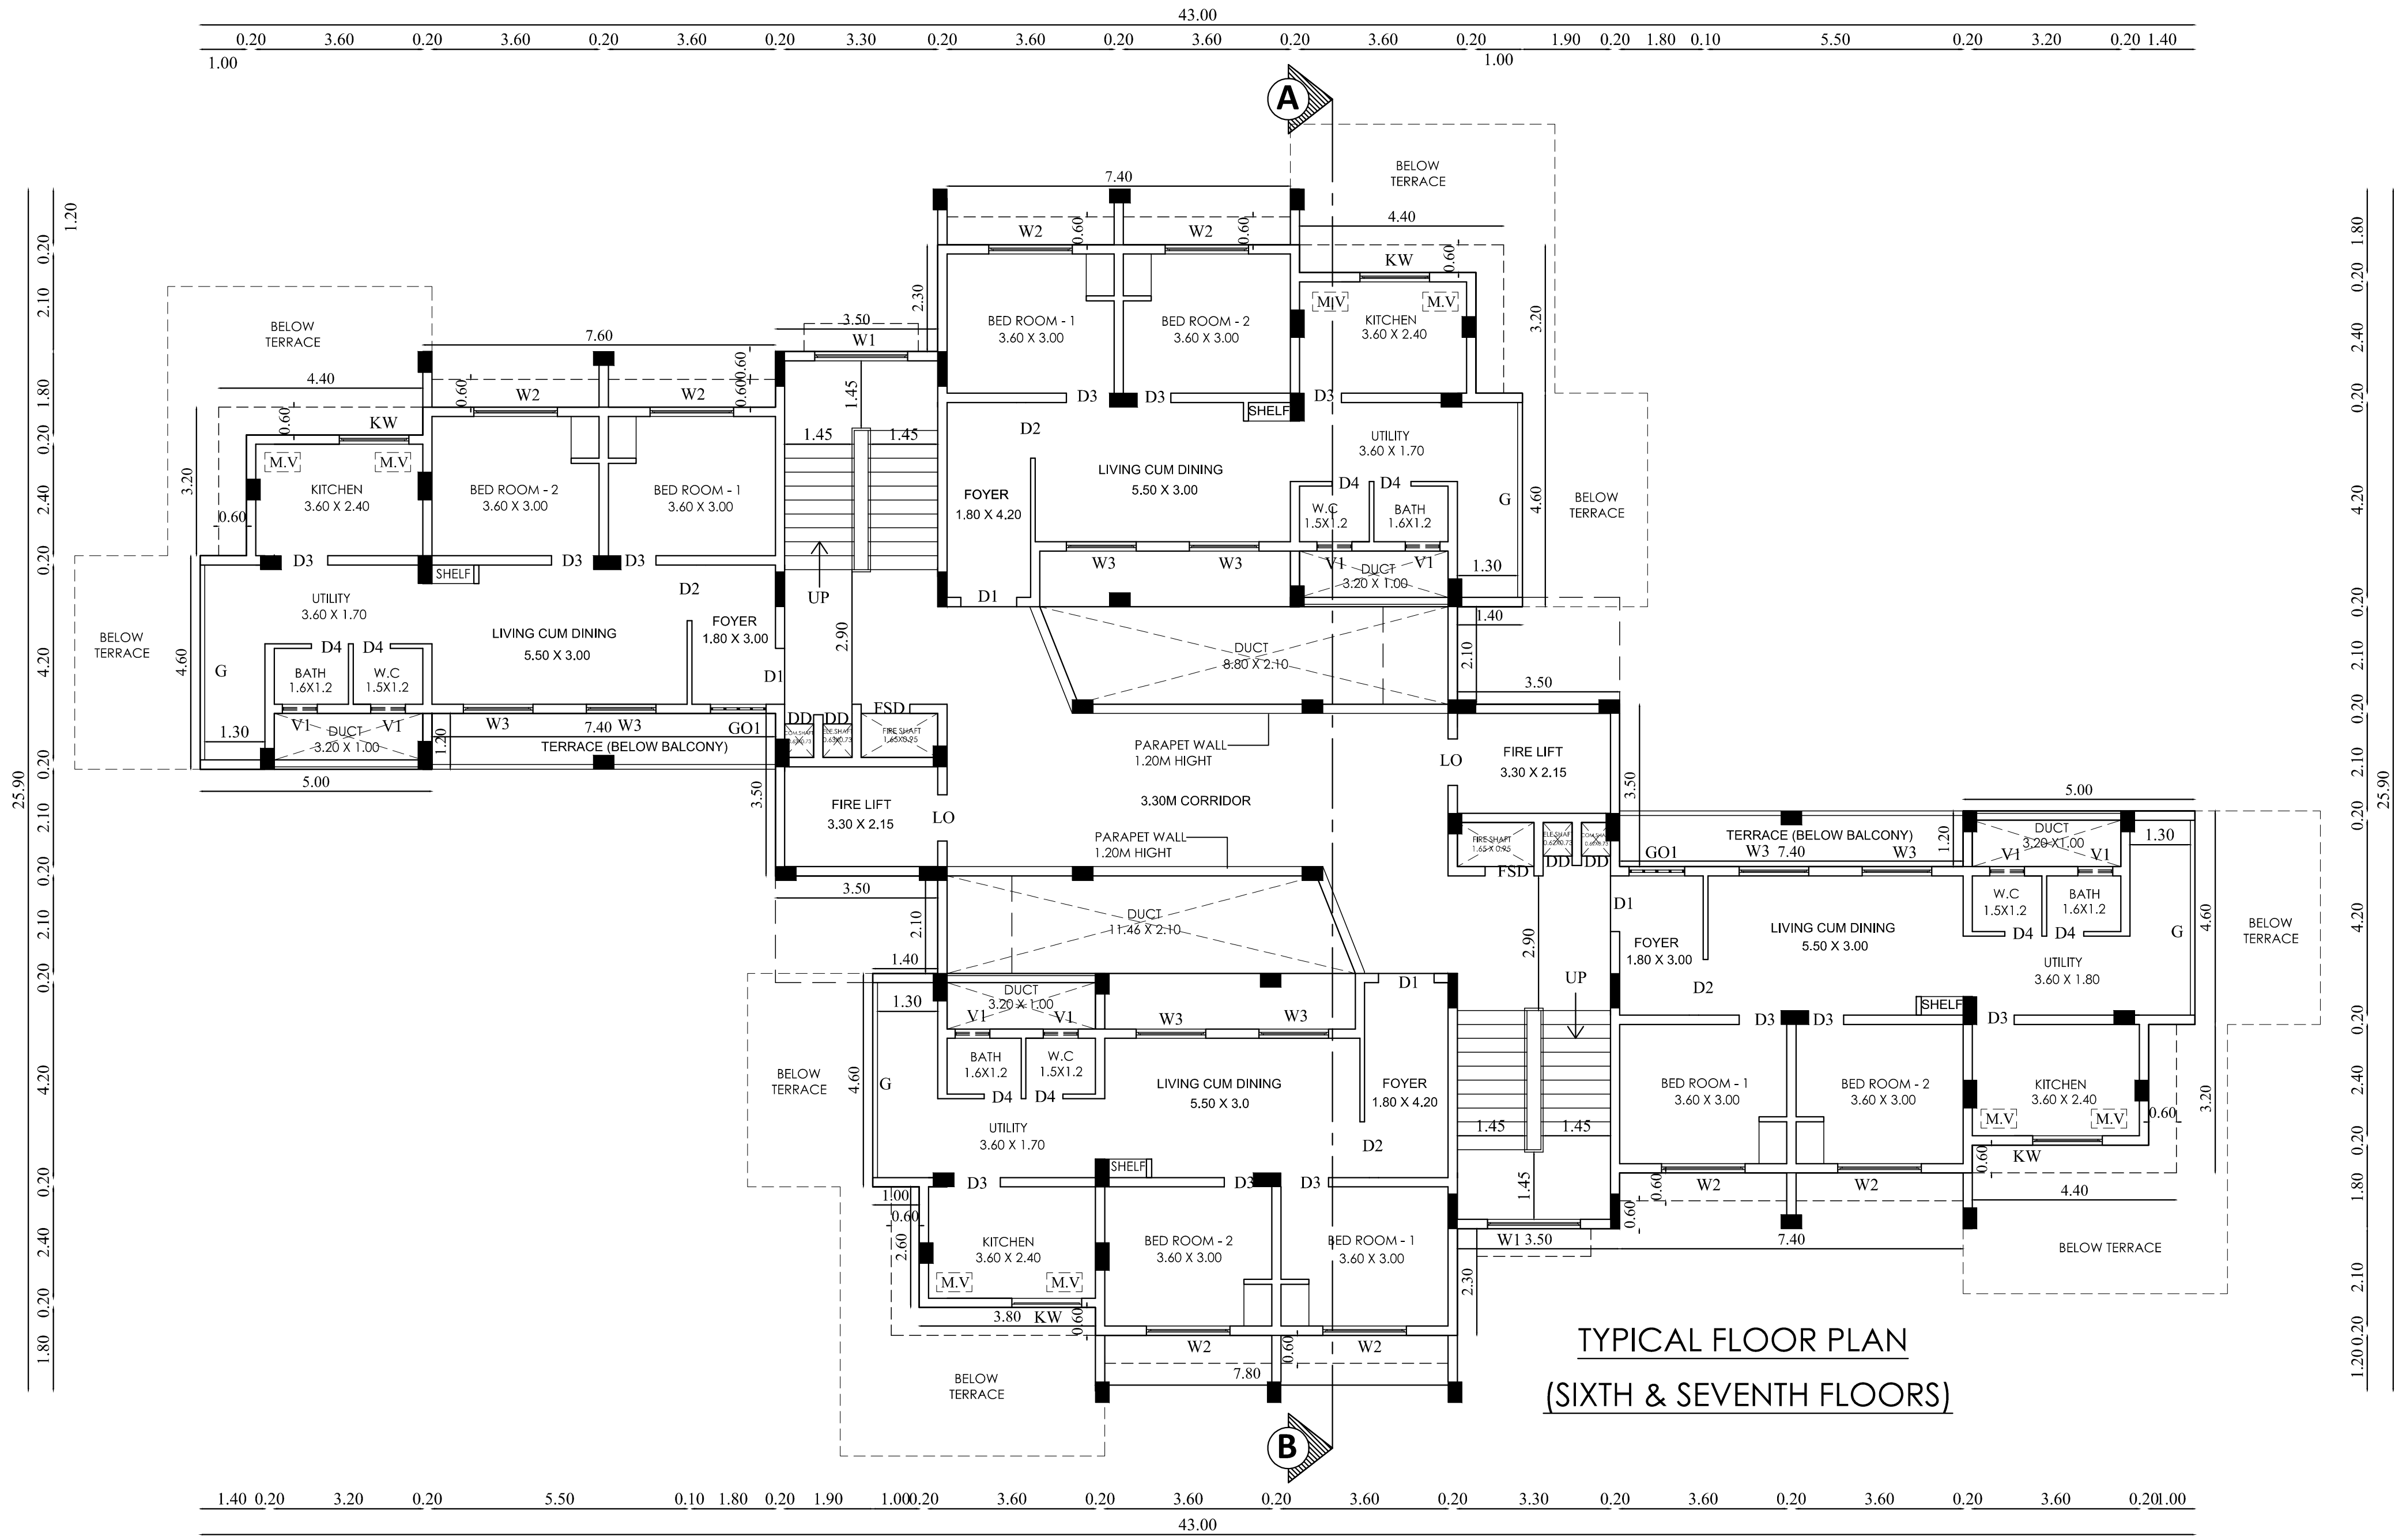

TYPICAL FLOOR PLAN
(SIXTH & SEVENTH FLOORS)

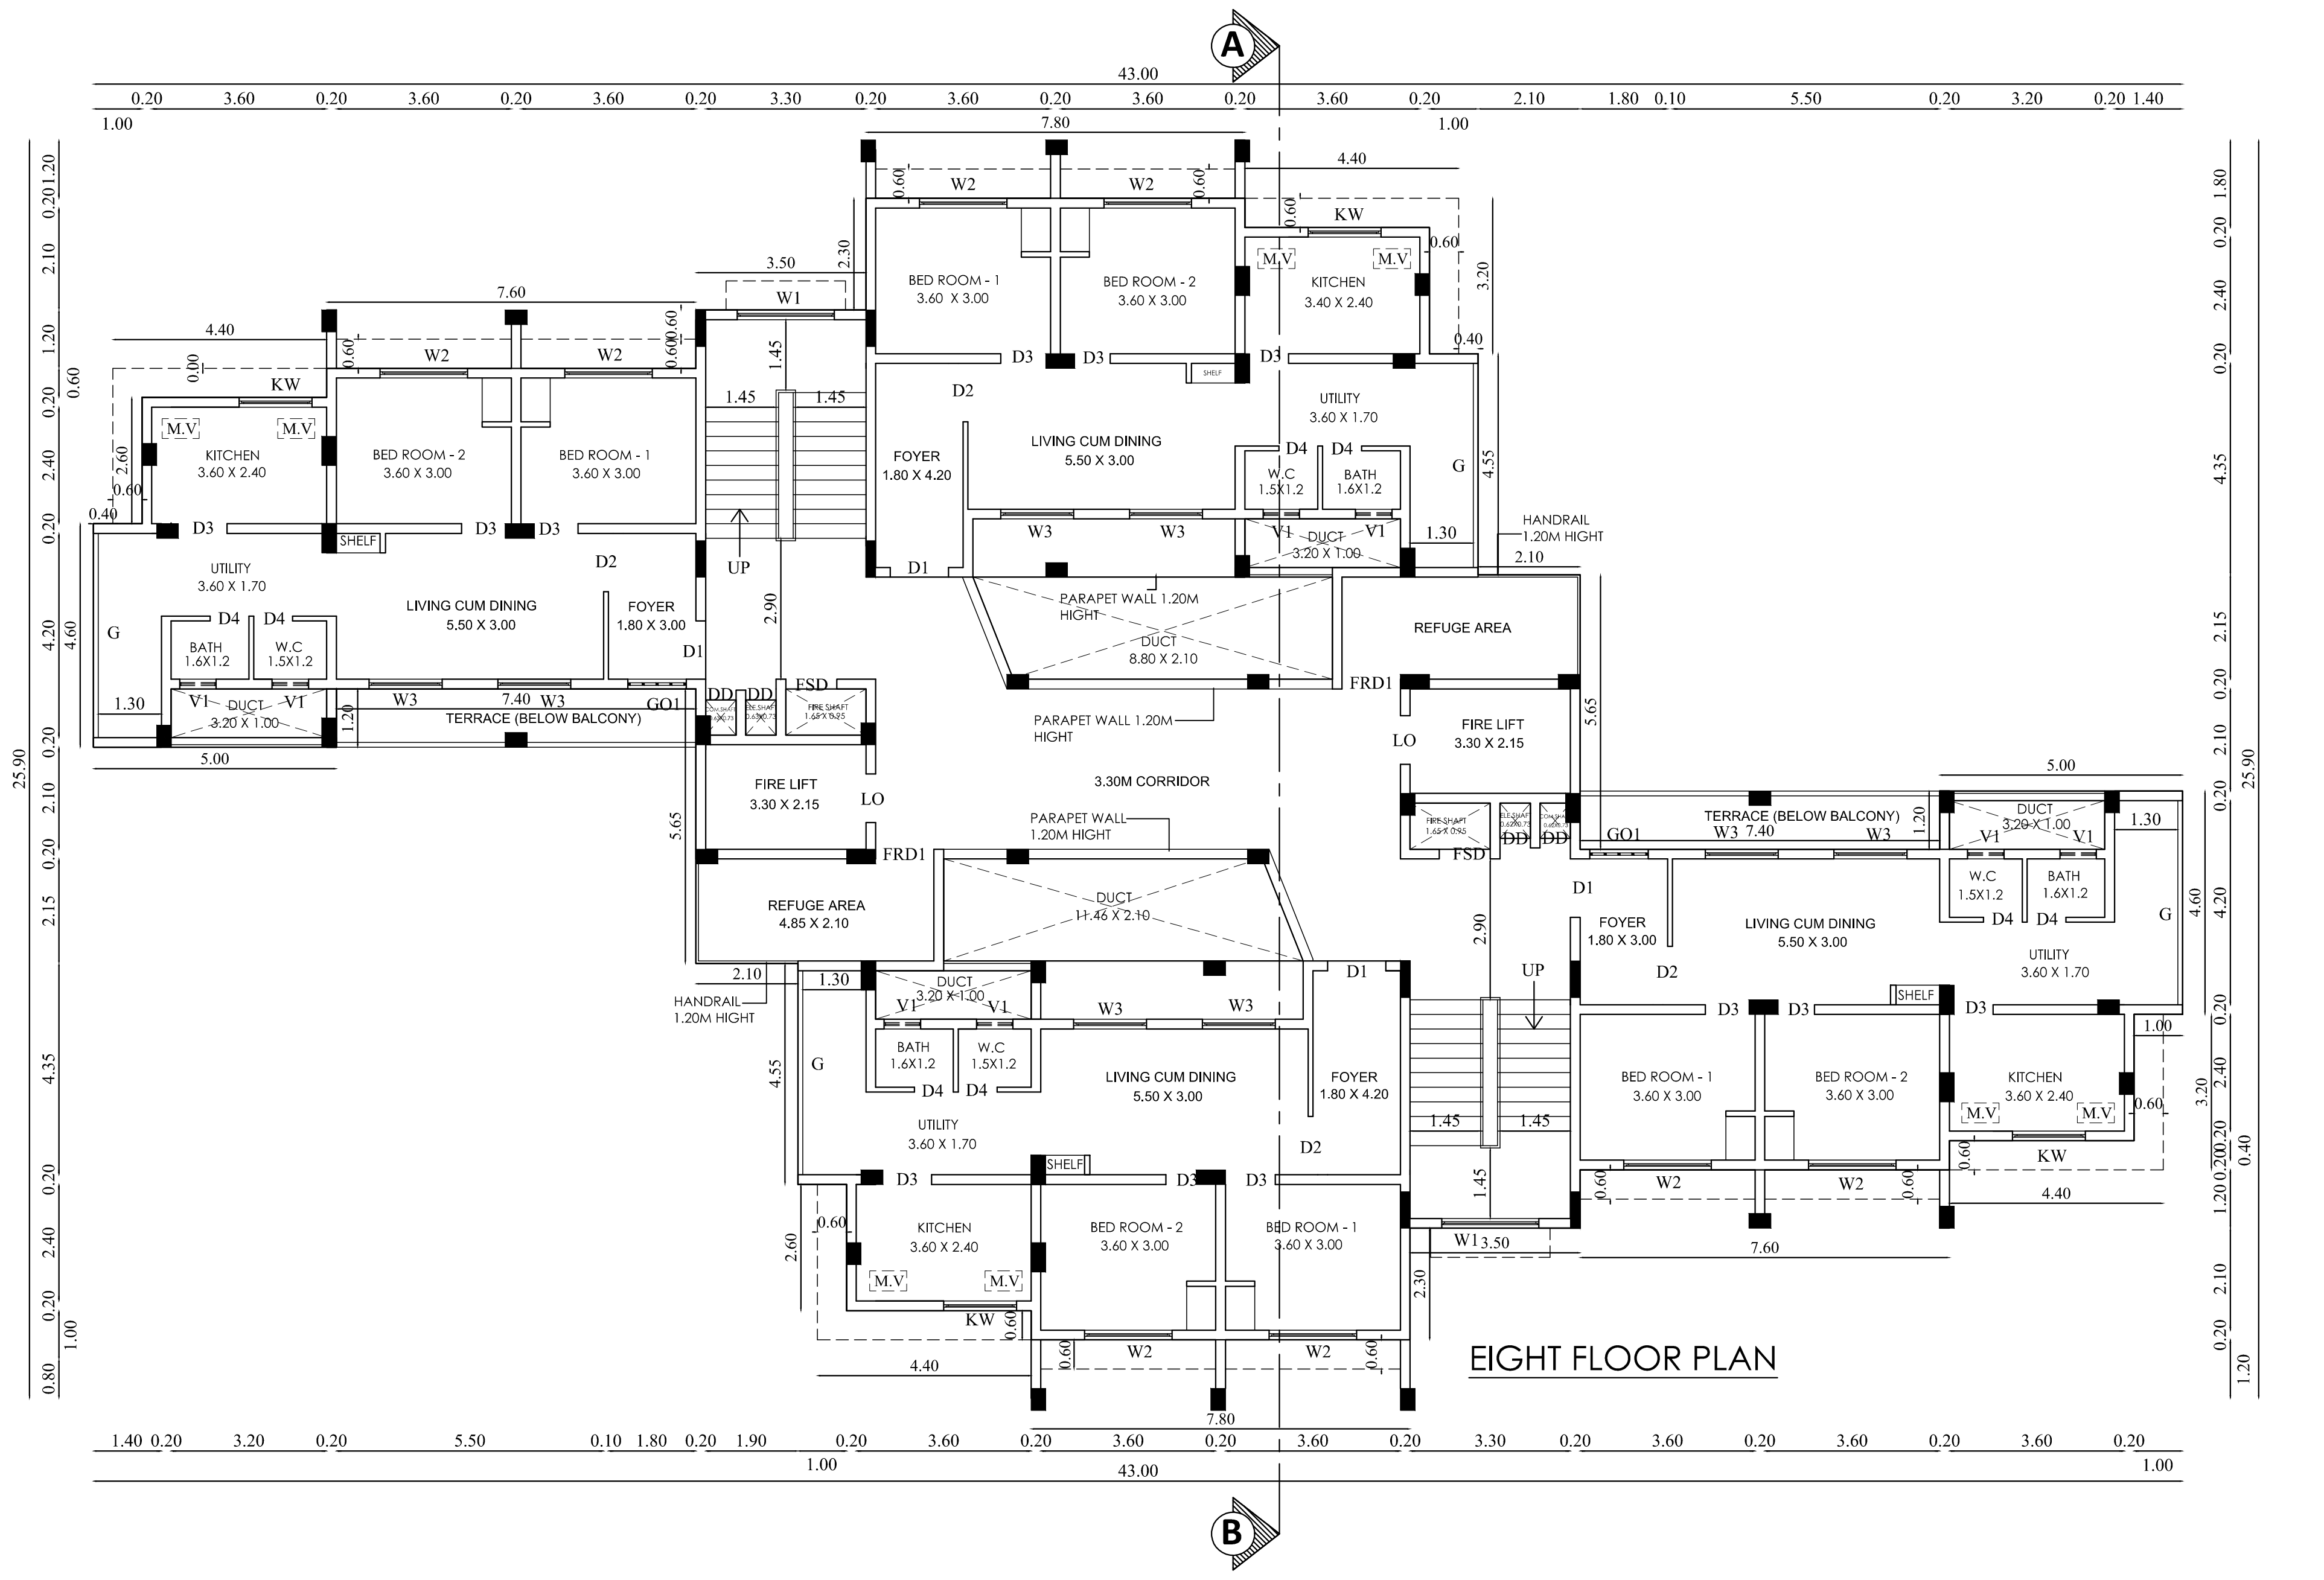

EIGHT FLOOR PLAN

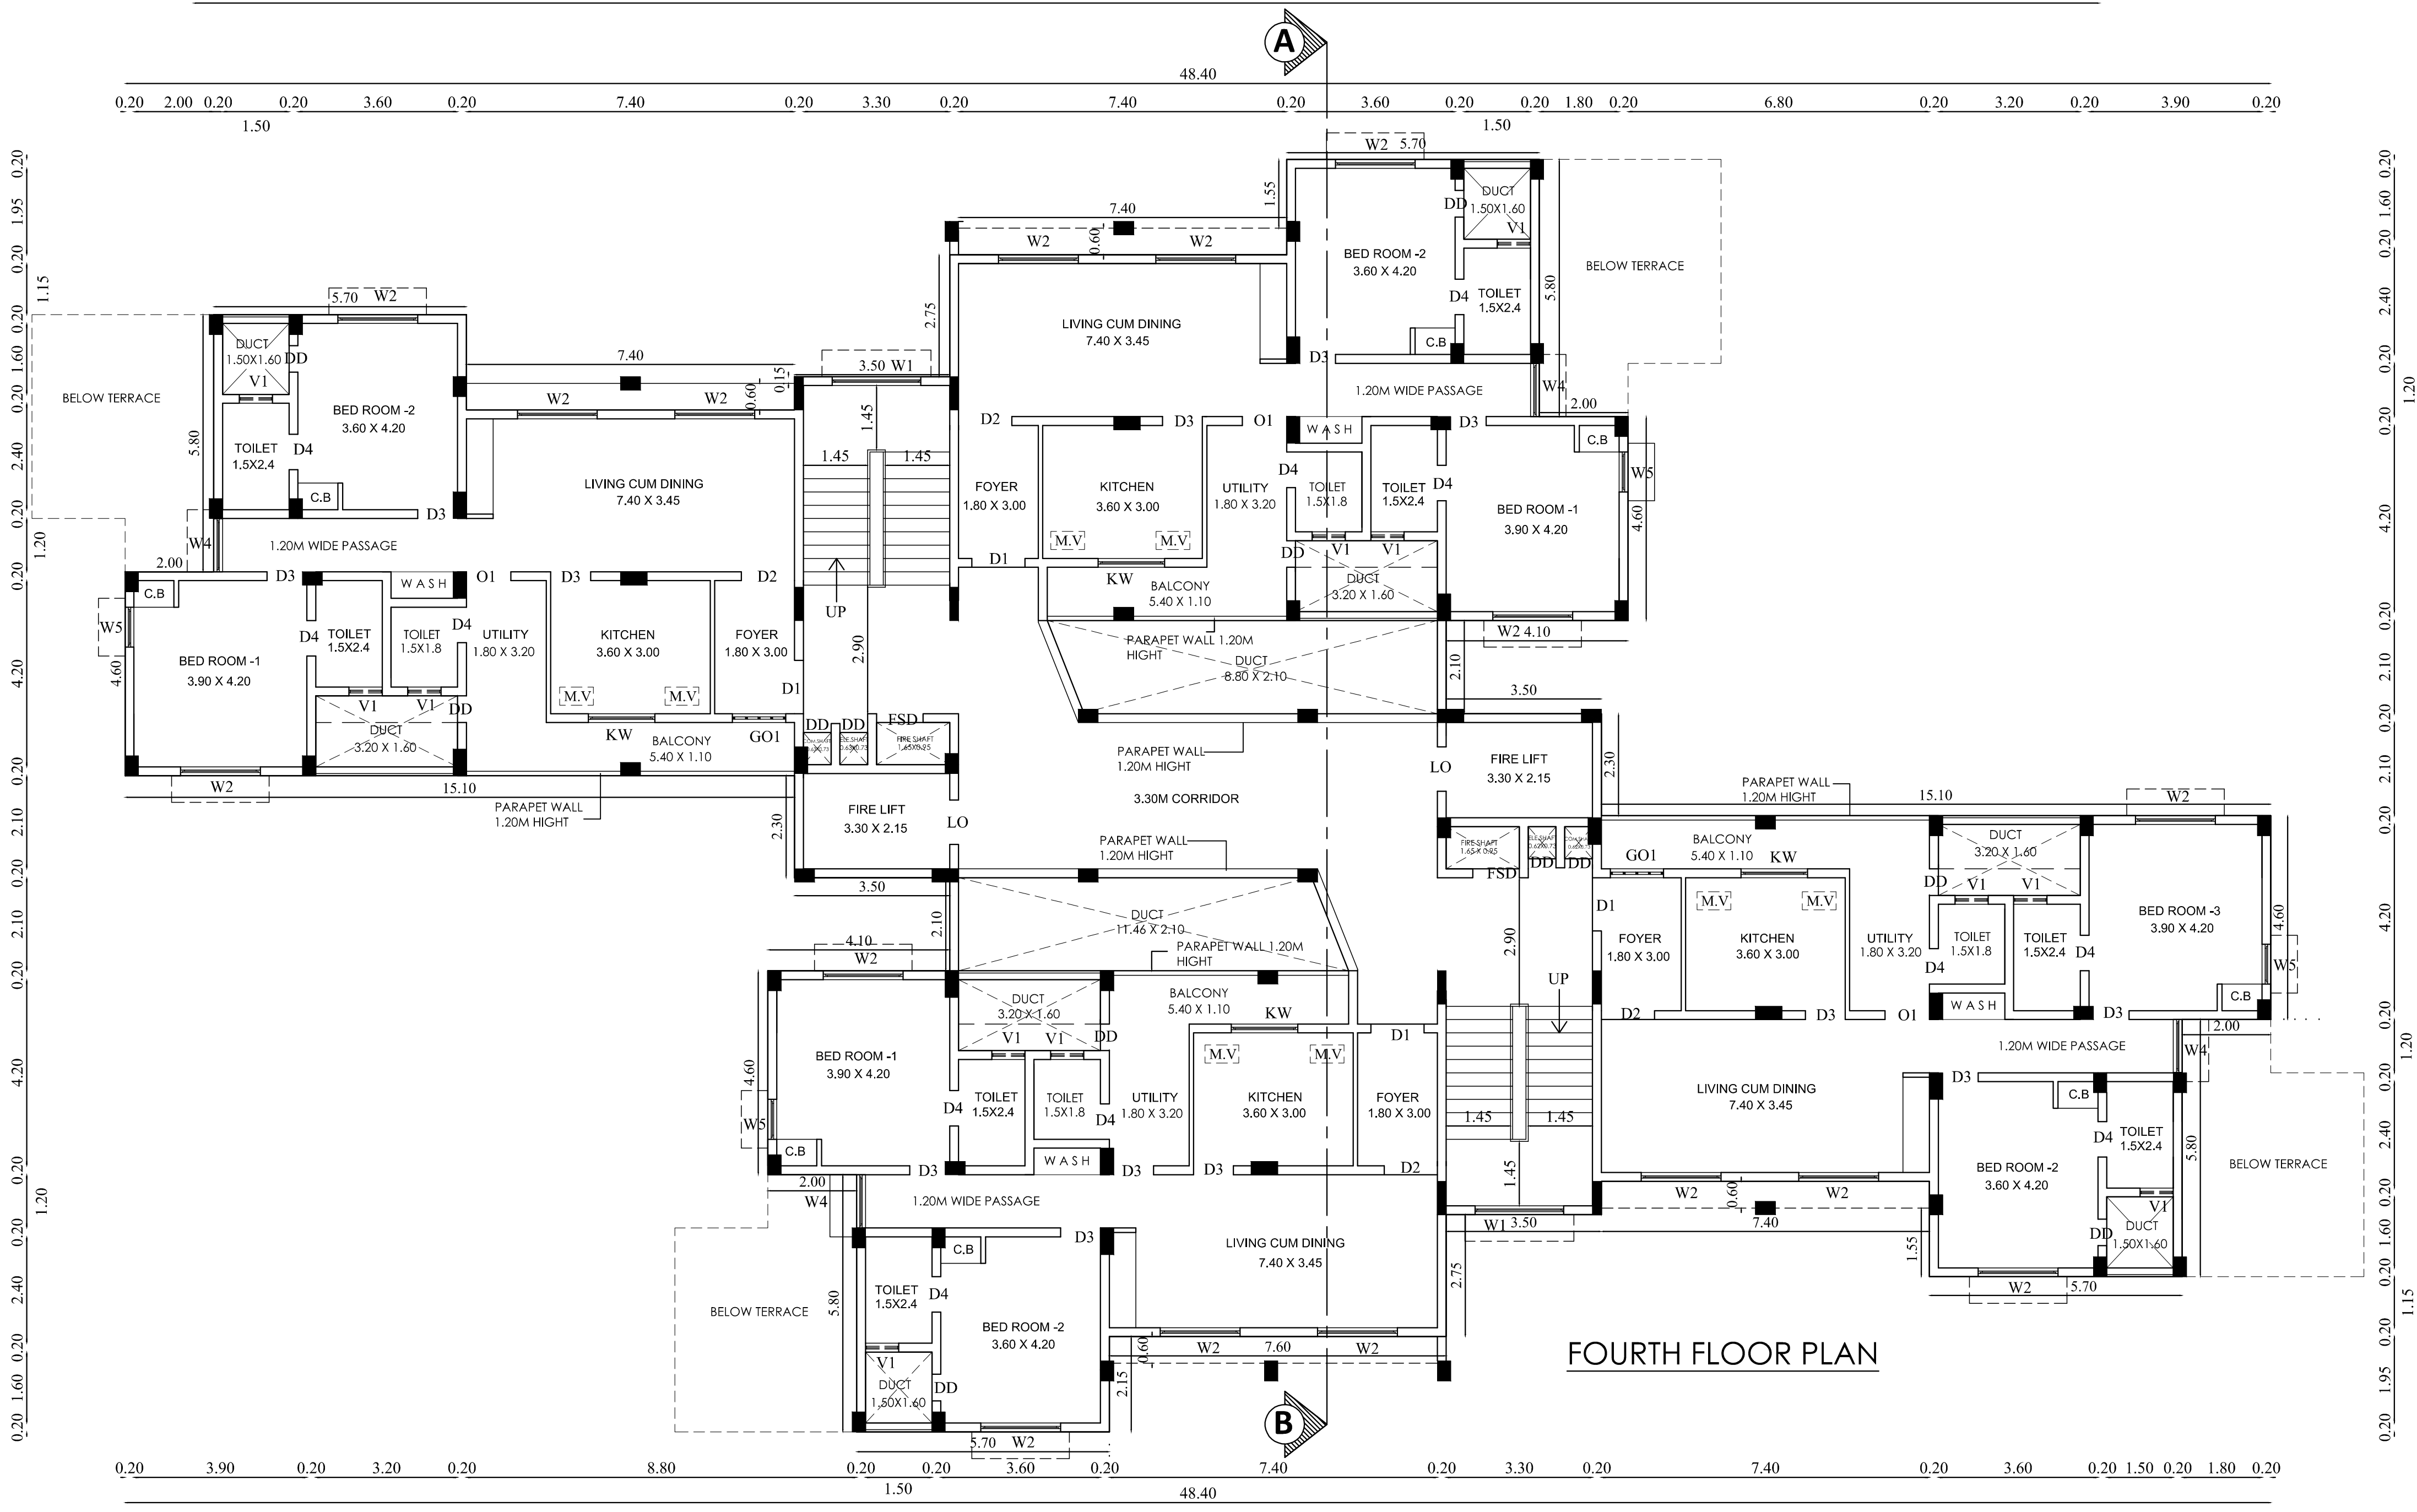

FOURTH FLOOR PLAN

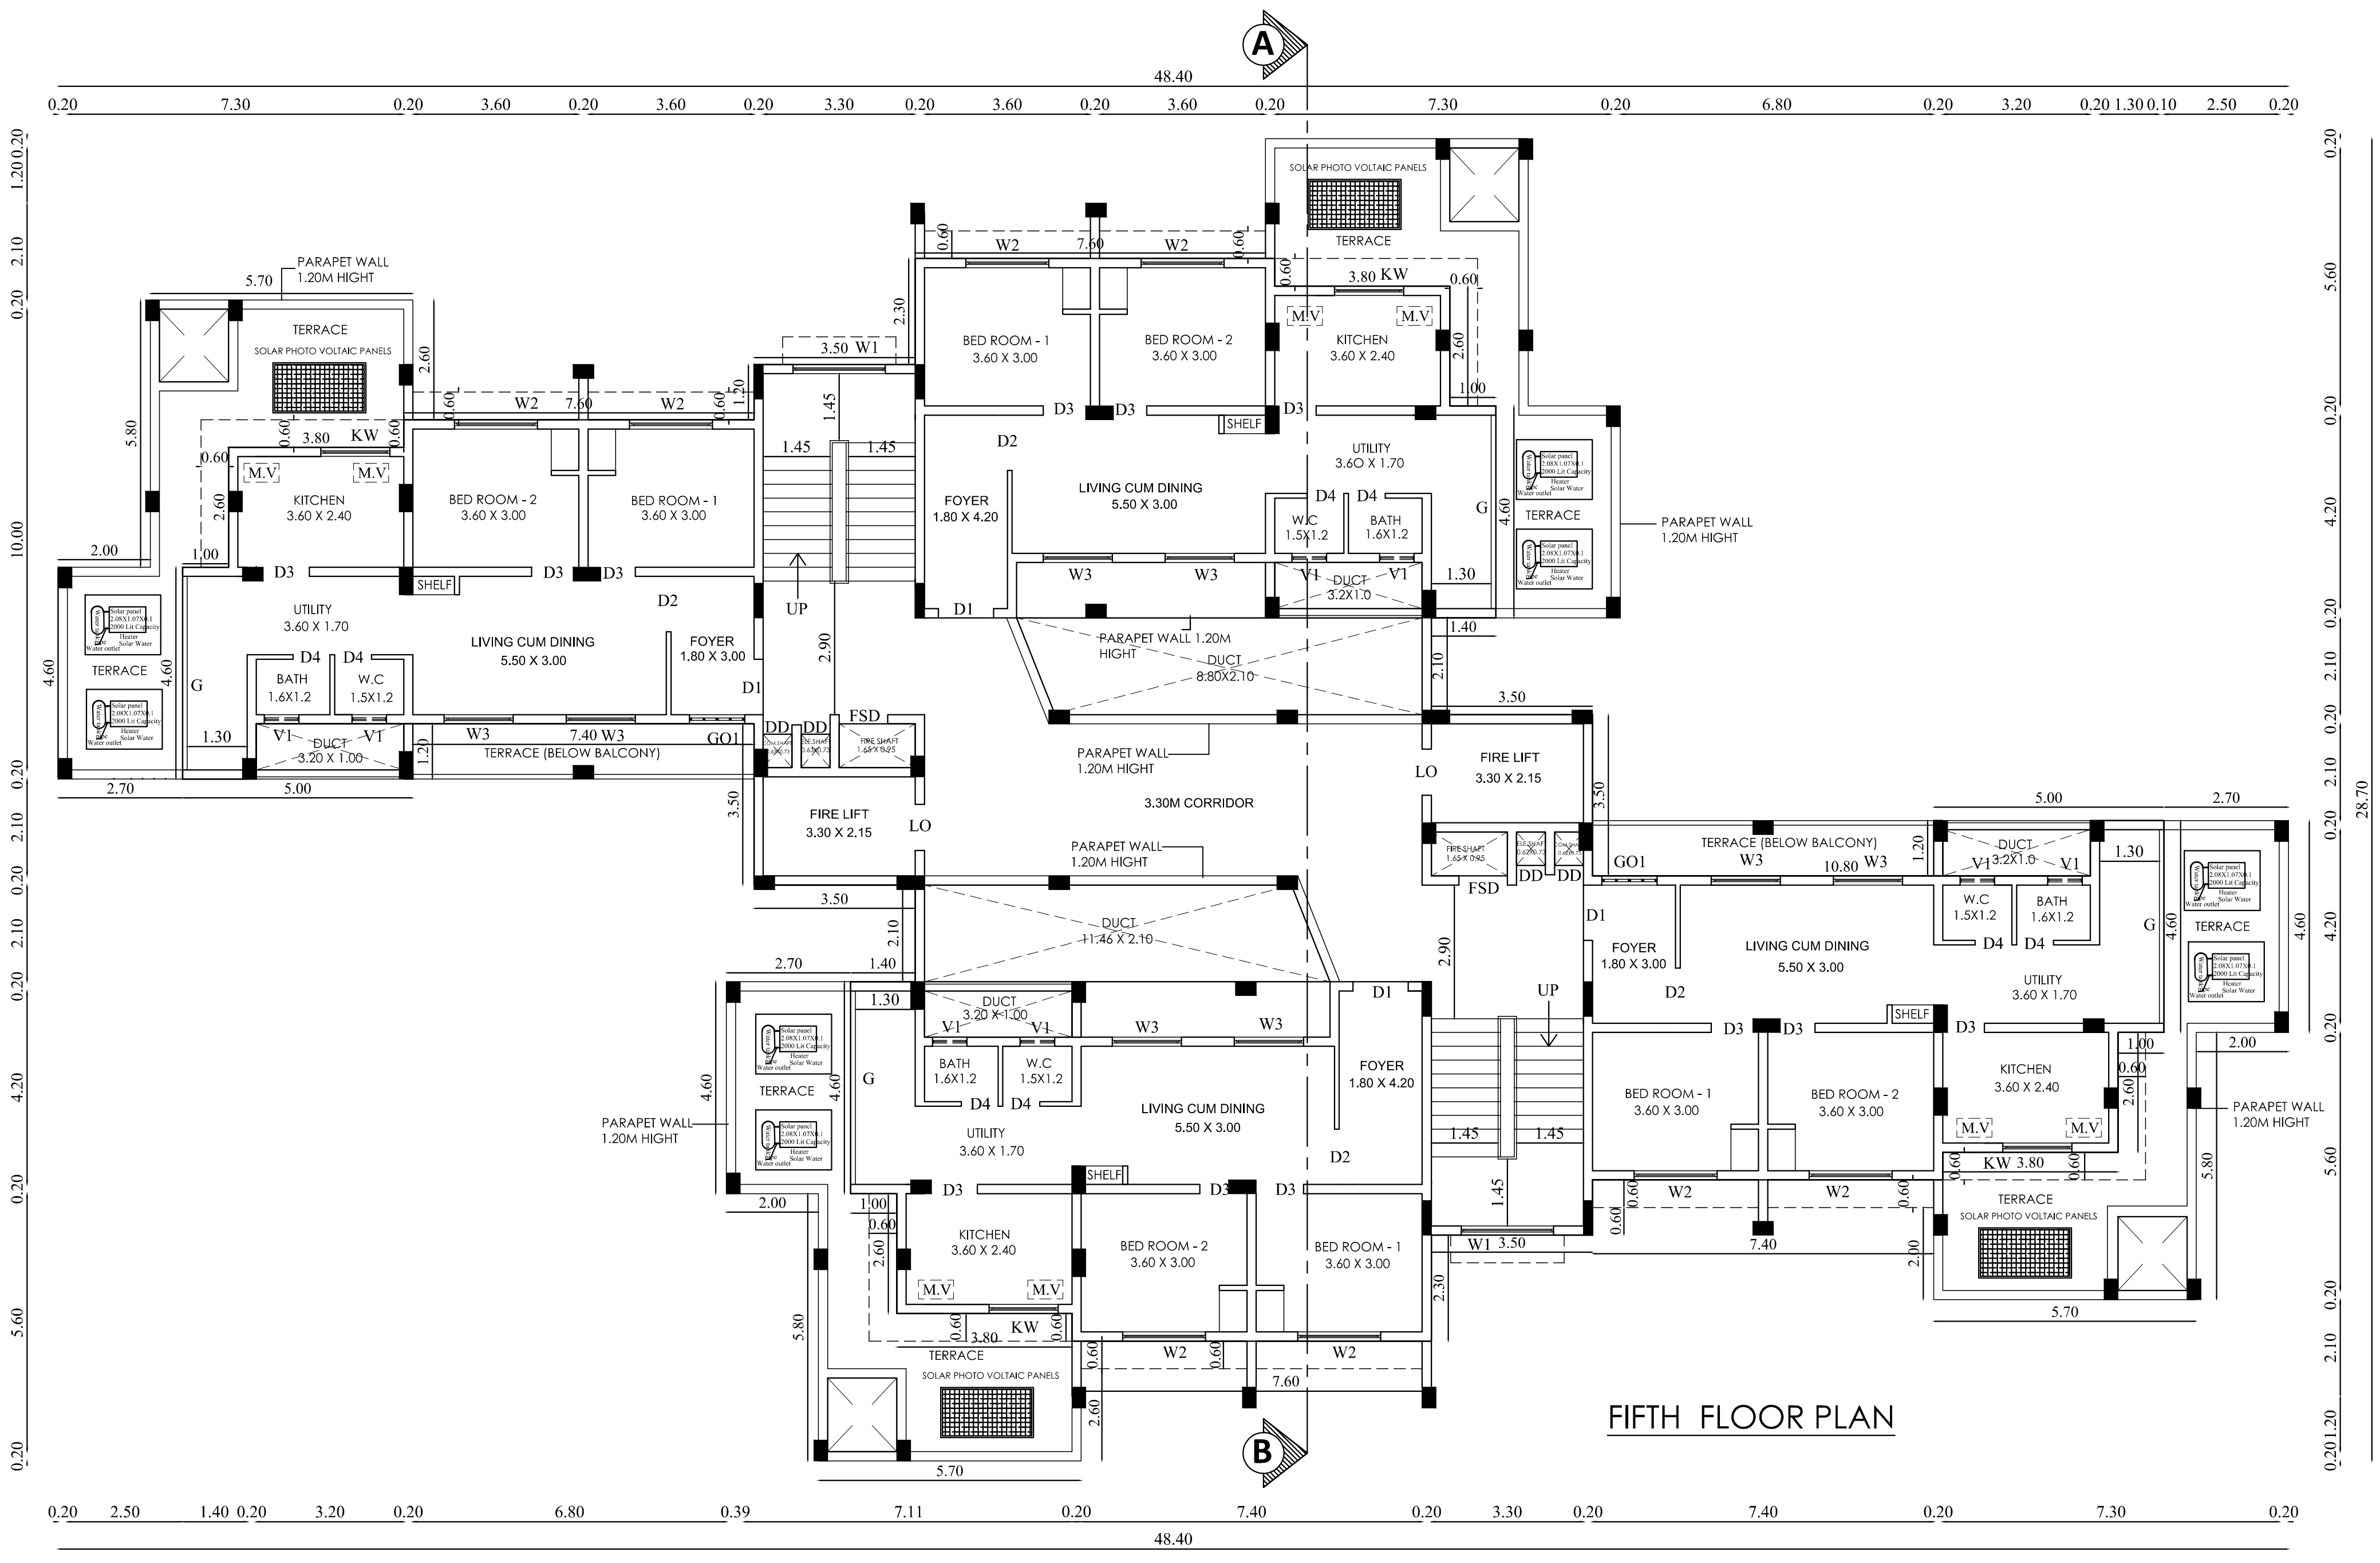

FIFTH FLOOR PLAN

| BLOCK-3 | FOURTH TO EIGHT FLOOR | SHEET NO - 13/15 |
|---|---|---|

**PLAN SHOWING THE PROPOSED CONSTRUCTION OF QUARTERS BUILDING IN S.F.NO:65/1A1B,65/1F,65/1G1B, 67/1A1,67/1A2A,67/1A2B,67/1B,67/2A,67/2B, 67/2C1,67/2C2,67/2C3,67/2C4,67/2C5,67/2C6, 67/2C7,67/2C8,67/2C9,67/2D,67/3A2A,69/19A, 69/20A,69/6A1,69/16A,69/16B,69/17 AT UTHAMASOLAPURAM VILLAGE, SALEM SOUTH TALUK, SALEM DISTRICT.**

North

Scale 1 : 100

## AREA DETAILS:

| Floor Name | FSI Area (in Sqm) | Non-FSI Area (in Sqm) | Total Buildup Area (in Sqm) |
|---|---|---|---|
| FOURTH FLOOR | 618.78 | - | 618.78 |
| FIFTH FLOOR | 463.20 | - | 463.20 |
| SIXTH FLOOR | 464.96 | - | 464.96 |
| SEVENTH FLOOR | 464.96 | - | 464.96 |
| EIGHT FLOOR | 485.75 | - | 485.75 |

JOINERY DETAILS

| TYPE | DESCRIPTION | SIZE |
|---|---|---|
| RS | ROLLING SHUTTER | 1.80 X 2.10 |
| D1 | DOOR | 1.20 X 2.10 |
| D2 | DOOR | 1.20 X 2.10 |
| D3 | DOOR | 0.90 X 2.10 |
| D4 | DOOR | 0.80 X 2.10 |
| DD | DOUBLE DOOR | 0.60 X 2.10 |
| FRD1 | FIRE RATED DOOR | 1.20 X 2.10 |
| FRD2 | FIRE RATED DOOR | 1.00 X 2.10 |
| FSD | FIRE SHAFT DOOR | 1.05 X 2.10 |
| LO | LIFT OPEN | 1.00 X 2.10 |
| O1 | OPEN | 1.22 X 2.10 |
| FW | FRENCH WINDOW | 1.84 X 1.84 |
| W1 | WINDOW 1 | 2.00 X 1.35 |
| W2 | WINDOW 2 | 1.80 X 1.35 |
| W3 | WINDOW 3 | 1.50 X 1.35 |
| W4 | WINDOW 4 | 1.20 X 1.35 |
| W5 | WINDOW 5 | 0.91 X 1.35 |
| KW | KITCHEN WINDOW | 1.50 X 1.35 |
| G | GRILL | 4.20 X 1.84 |
| GO1 | GRILL OPEN 1 | 1.20 X 2.10 |
| GO2 | GRILL OPEN 2 | 1.20 X 2.10 |
| V1 | VENTILATOR | 0.75 X 0.91 |

All metric dimensions are in metre

**DWELLING DETAILS**

| Floor Name | Flat Name | No of Dwelling unit | Carpet Area |
|---|---|---|---|
| GROUND FLOOR | 1 (Duplex) | 1 | 326.86 |
| FLOOR01 | 1 (Duplex) | | |
| | 2 | 1 | 148.22 |
| | 3 | 1 | 149.95 |
| | 4 | 1 | 149.95 |
| FLOOR02 | 1 | 1 | 149.95 |
| | 2 | 1 | 148.22 |
| | 3 | 1 | 149.95 |
| | 4 | 1 | 148.22 |
| FLOOR03 | 1 | 1 | 123.66 |
| | 2 | 1 | 121.26 |
| | 3 | 1 | 123.66 |
| | 4 | 1 | 121.26 |
| FLOOR04 | 1 | 1 | 123.66 |
| | 2 | 1 | 121.26 |
| | 3 | 1 | 123.66 |
| | 4 | 1 | 121.26 |
| FLOOR05 | 1 | 1 | 79.60 |
| | 2 | 1 | 82.24 |
| | 3 | 1 | 79.60 |
| | 4 | 1 | 82.24 |
| FLOOR06 | 1 | 1 | 79.60 |
| | 2 | 1 | 82.24 |
| | 3 | 1 | 79.60 |
| | 4 | 1 | 82.24 |
| FLOOR07 | 1 | 1 | 79.60 |
| | 2 | 1 | 82.24 |
| | 3 | 1 | 79.60 |
| | 4 | 1 | 82.24 |
| FLOOR08 | 1 | 1 | 79.60 |
| | 2 | 1 | 82.24 |
| | 3 | 1 | 79.60 |
| | 4 | 1 | 82.24 |
| TOTAL NO. OF DWELLINGS | | 32 | |

**NO. OF CAR PARKING REQUIRED = 35**
**VISITOR PARKING REQUIRED = 04**
**TOTAL CAR PARKING REQUIRED = 39**

T. GUNASEKAR. B.E.,
REGISTERED QUALITY AUDITOR
DTCP REGISTRATION No. QA / 003 / 2022 dtd 05 / 04 / 2022
104 A, LAKSHMIPURAM 6TH STREET,
PEELAMEDU EAST POST,CBE - 641004
MOB - 8300903739

Quality Auditor

R.N.Krishna Kumar B.Arch.,
CA / 2015 / 73097
LPA / CE / 19 / 07 / 089
GK ASSOCIATES
No : 603, 100 Feet Road, Gandhipuram
Coimbatore - 641 012.
Ph : 0422 - 4220046, 99442 11111

Construction Engineer

R.N.Krishna Kumar B.Arch.,
CA / 2015 / 73097
LPA / RA / GR.I / 19 / 03 / 006
GK ASSOCIATES
No : 603, 100 Feet Road, Gandhipuram
Coimbatore - 641 012.
Ph : 0422 - 4220046, 99442 11111

Architect

R.PRAKASH M.E., (Structural)
LPA/SE/Gr-I/19/05/044
GK ASSOCIATES
No : 603, 100 FEET ROAD, GANDHIPURAM
COIMBATORE - 641 012.
PHONE : 0422-4220046, 97503 40046

Structural Engineer

GOVEL TRUST
S. Kalpa
TRUSTEE

Applicant

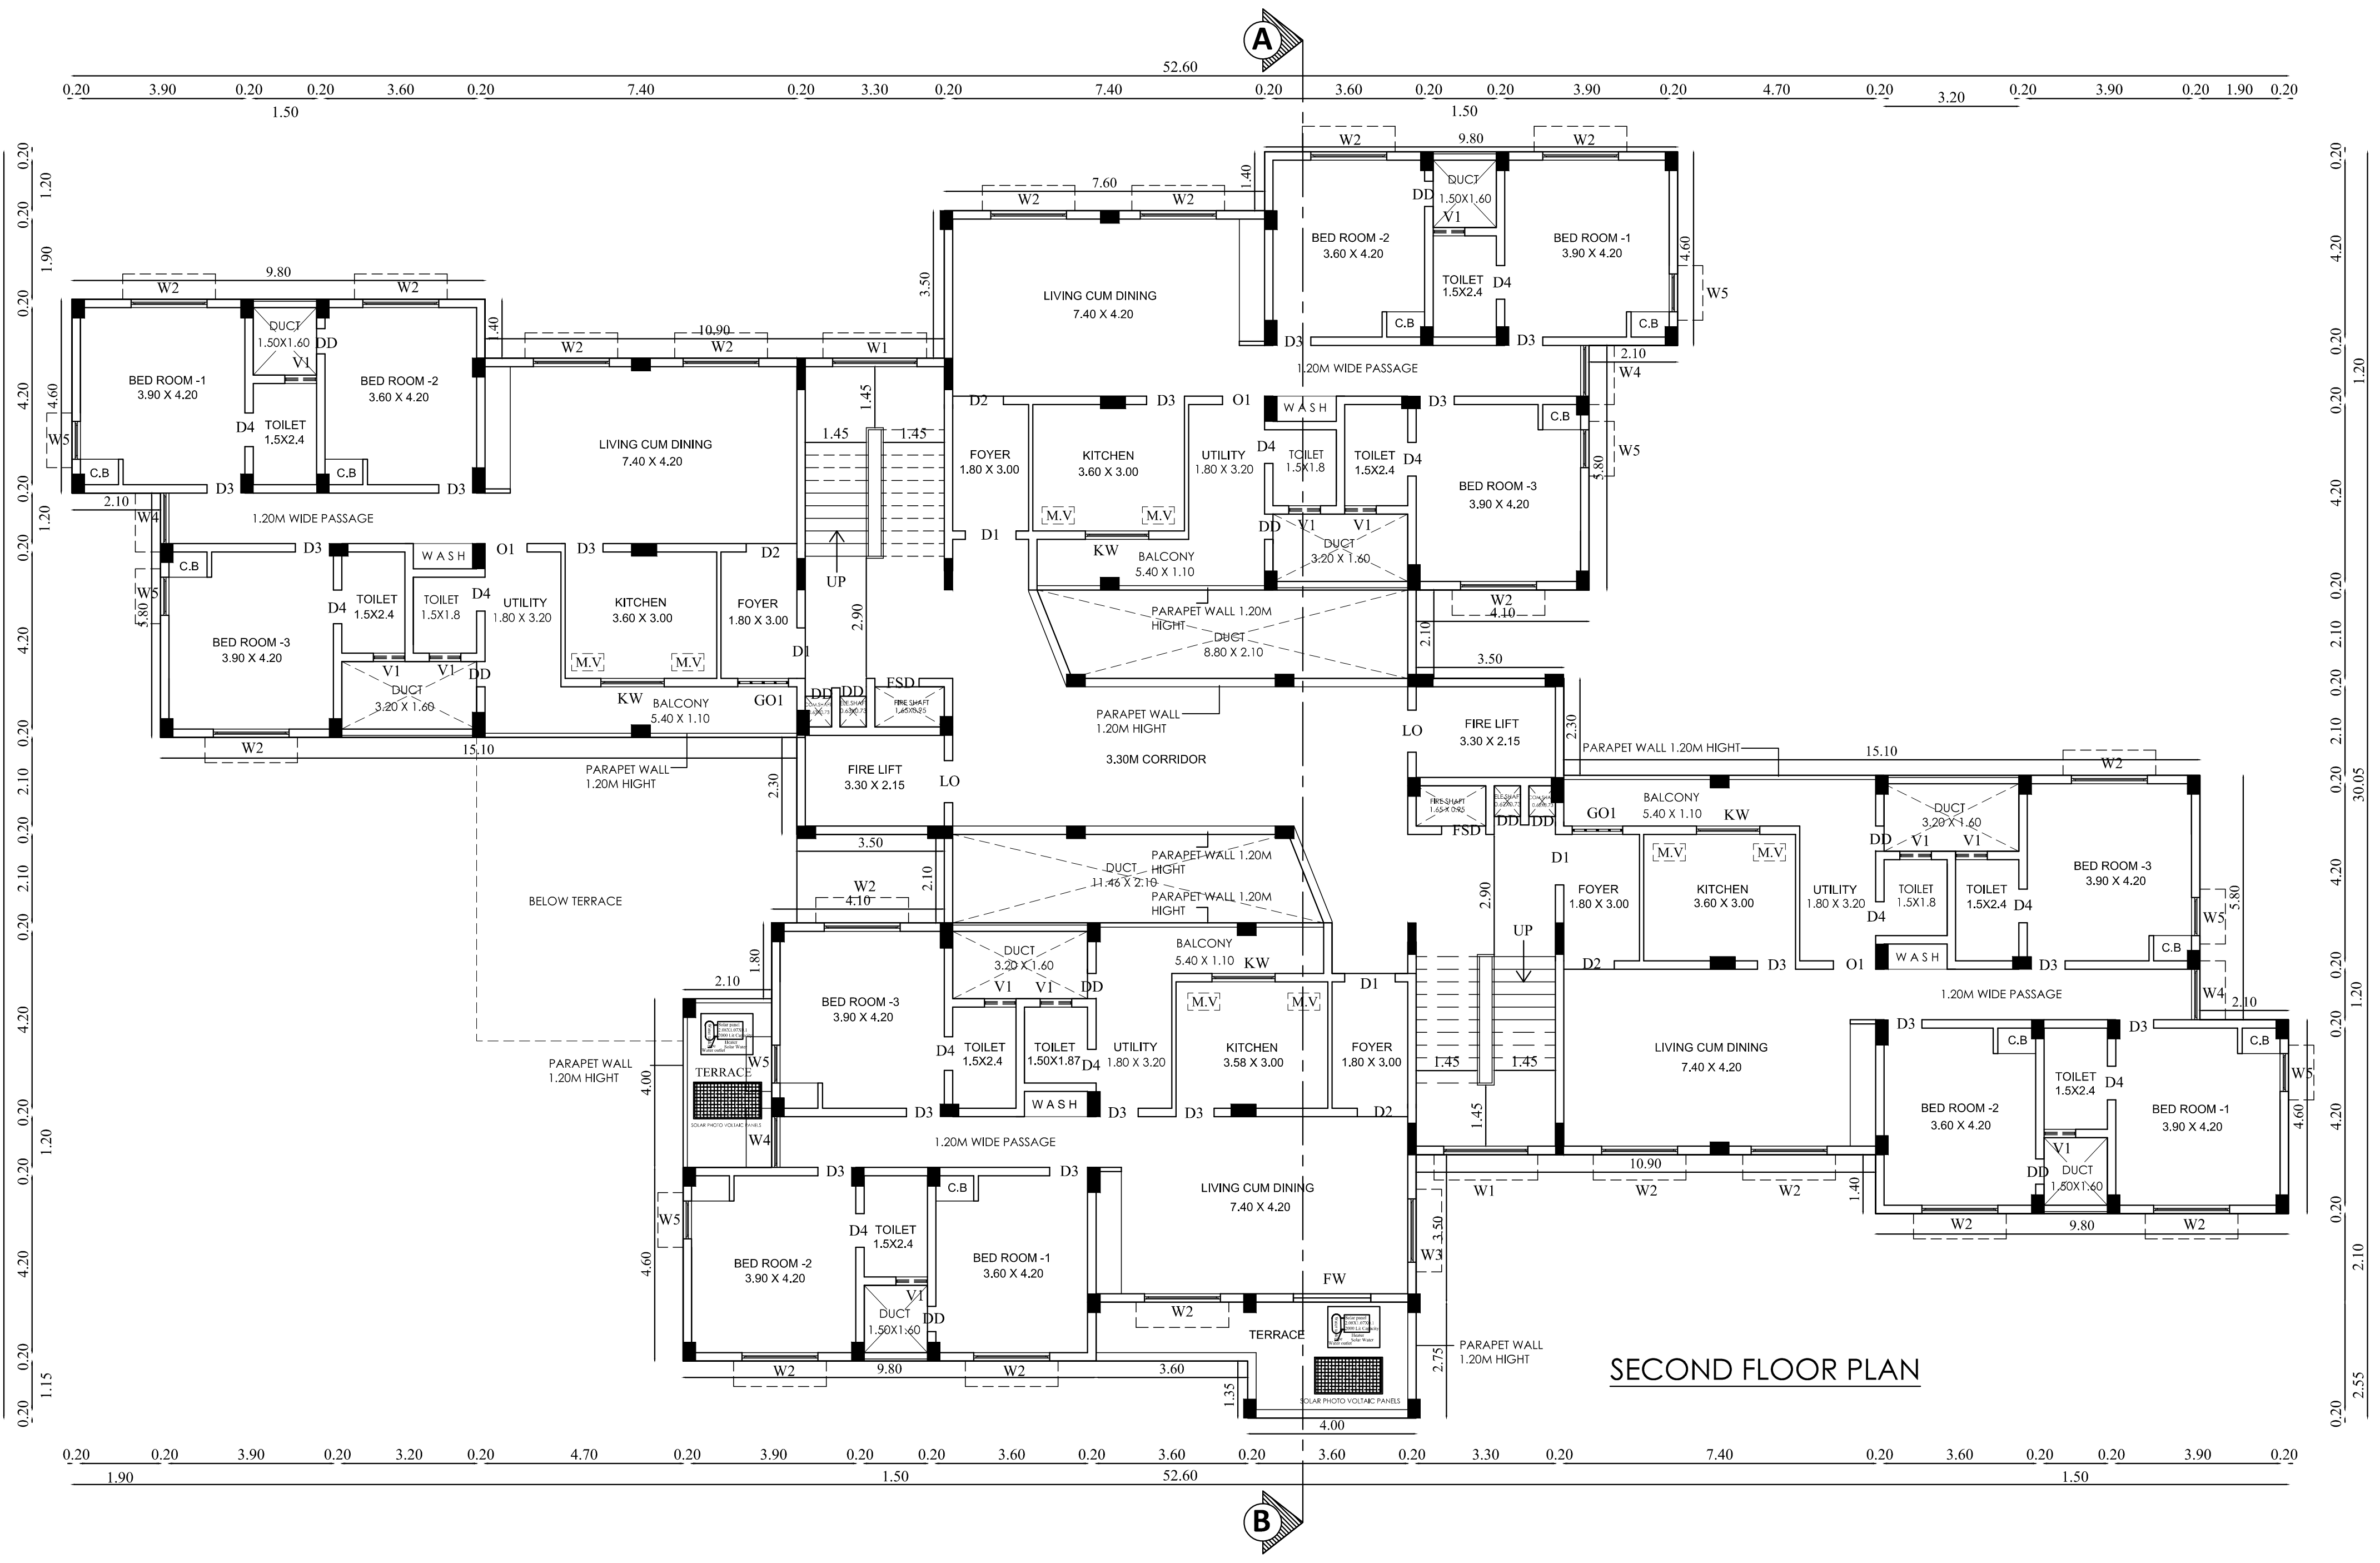

SECOND FLOOR PLAN

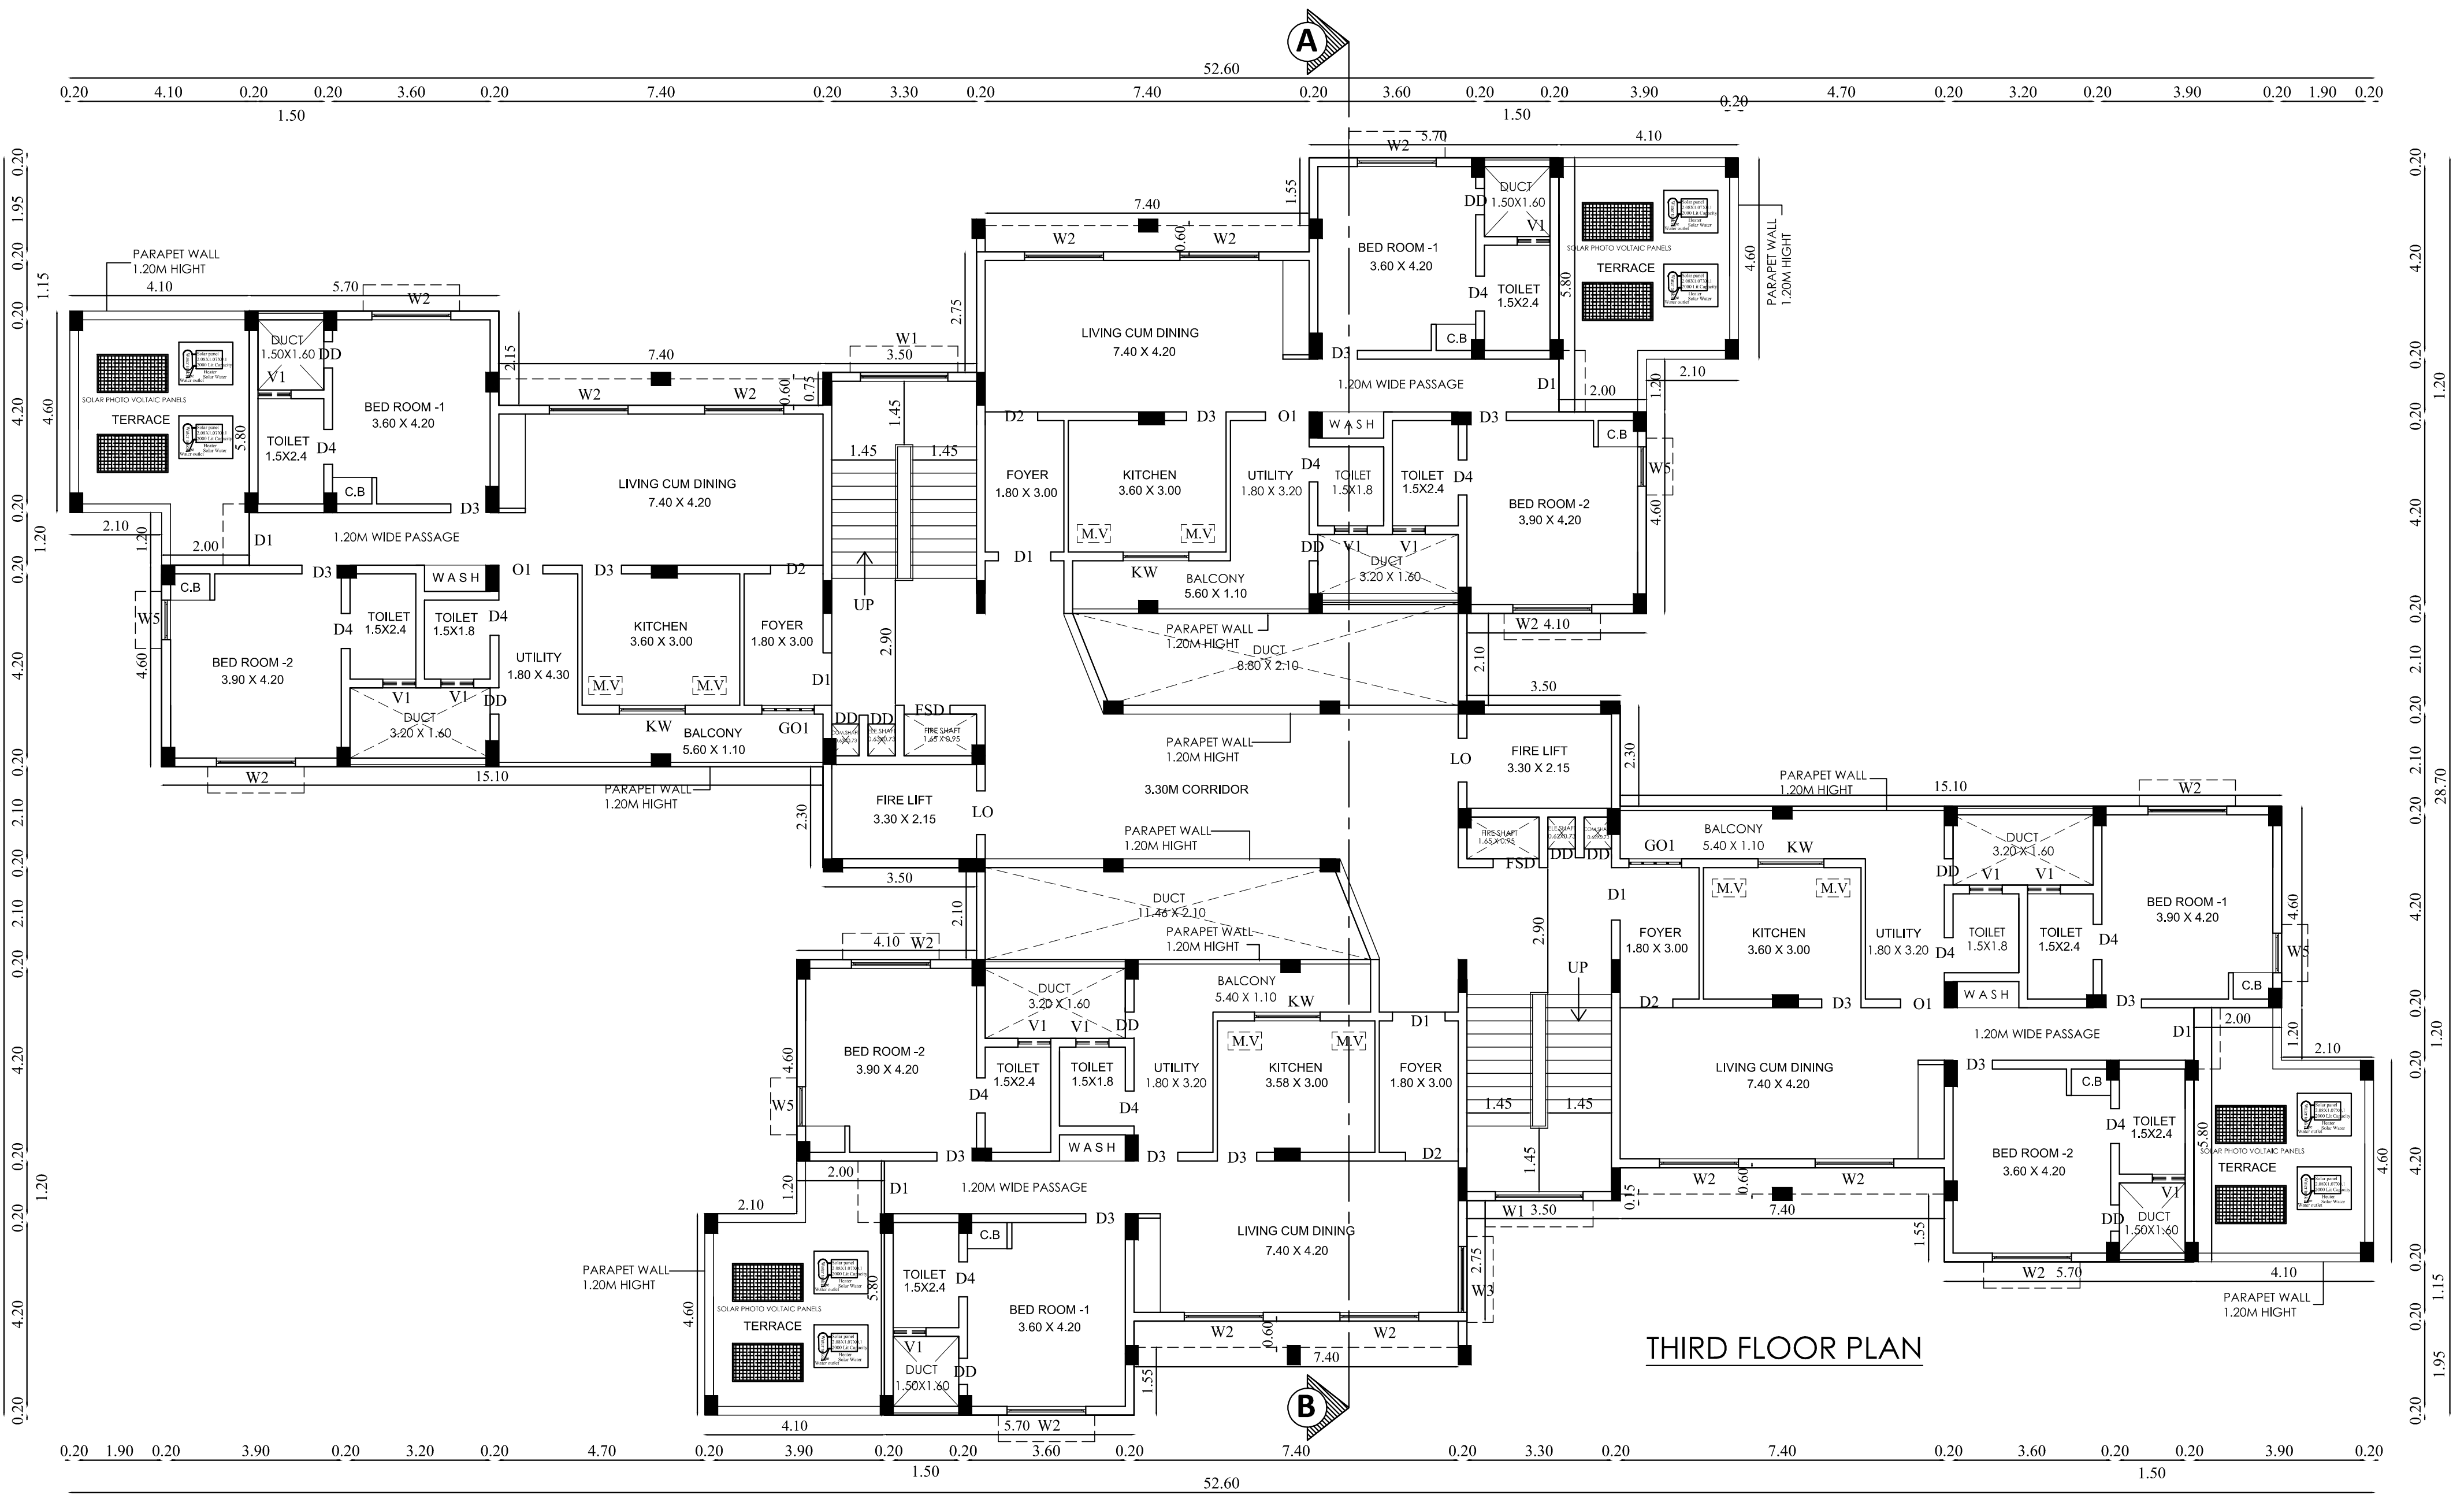

THIRD FLOOR PLAN

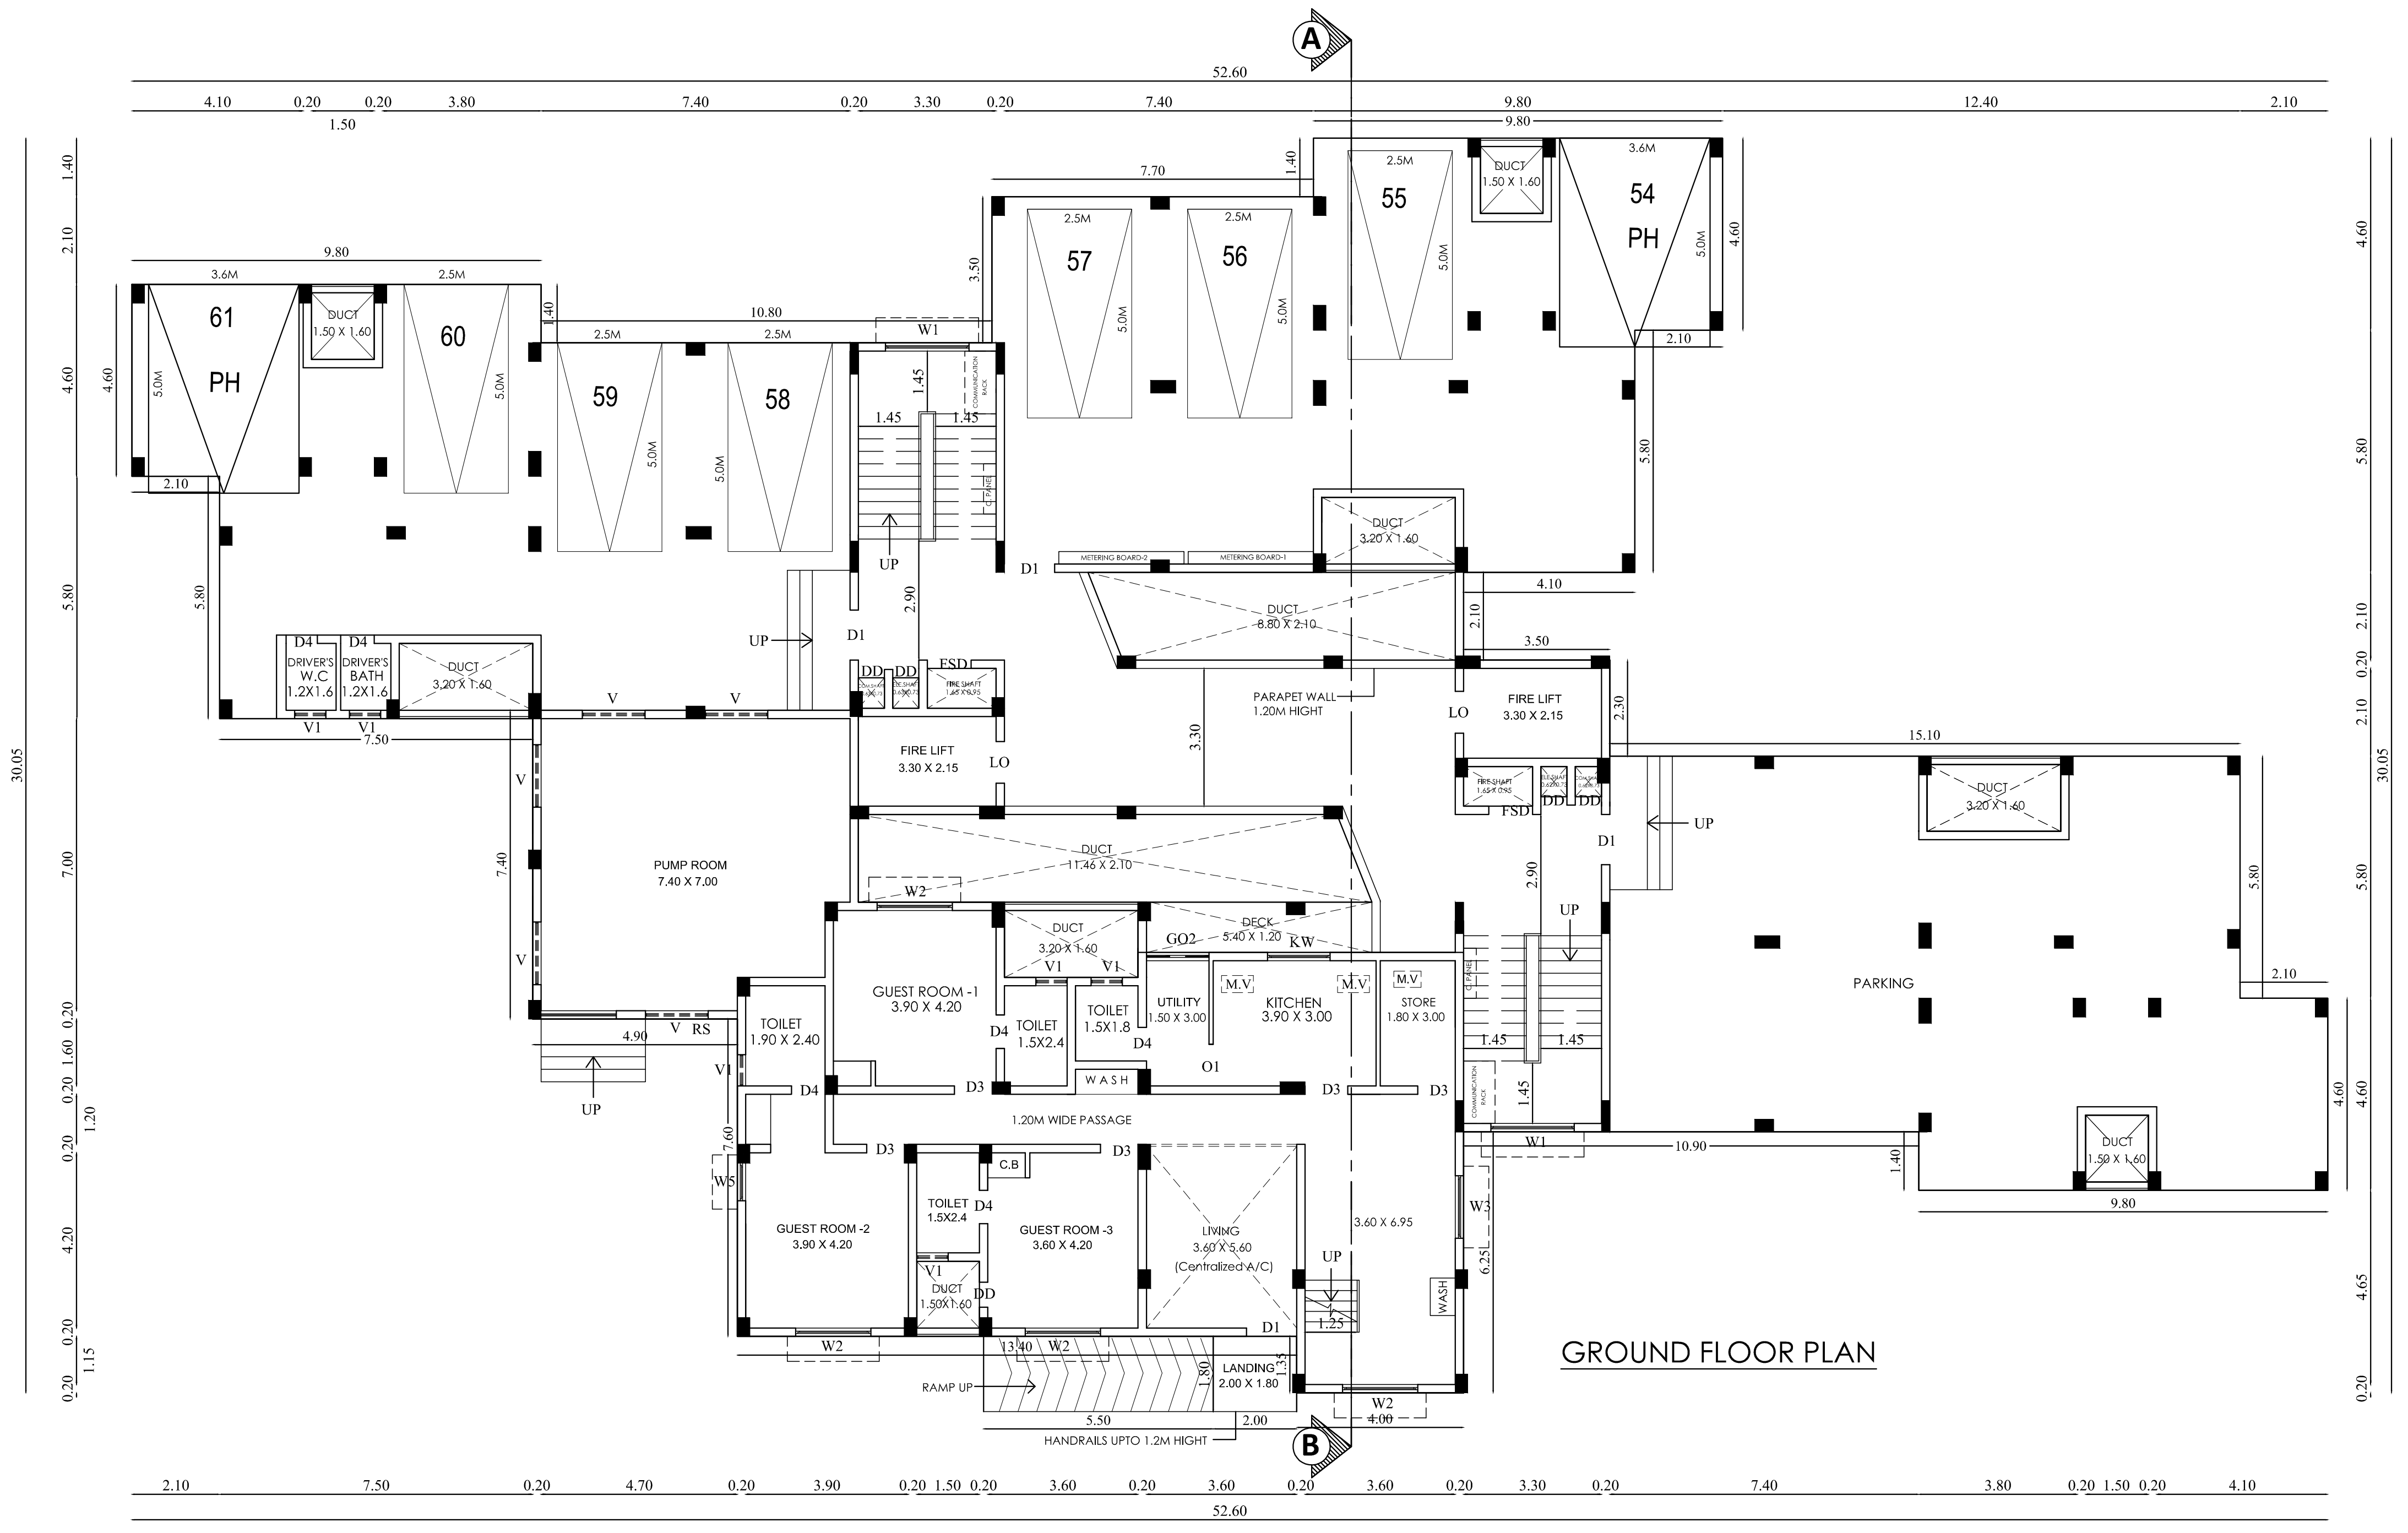

GROUND FLOOR PLAN

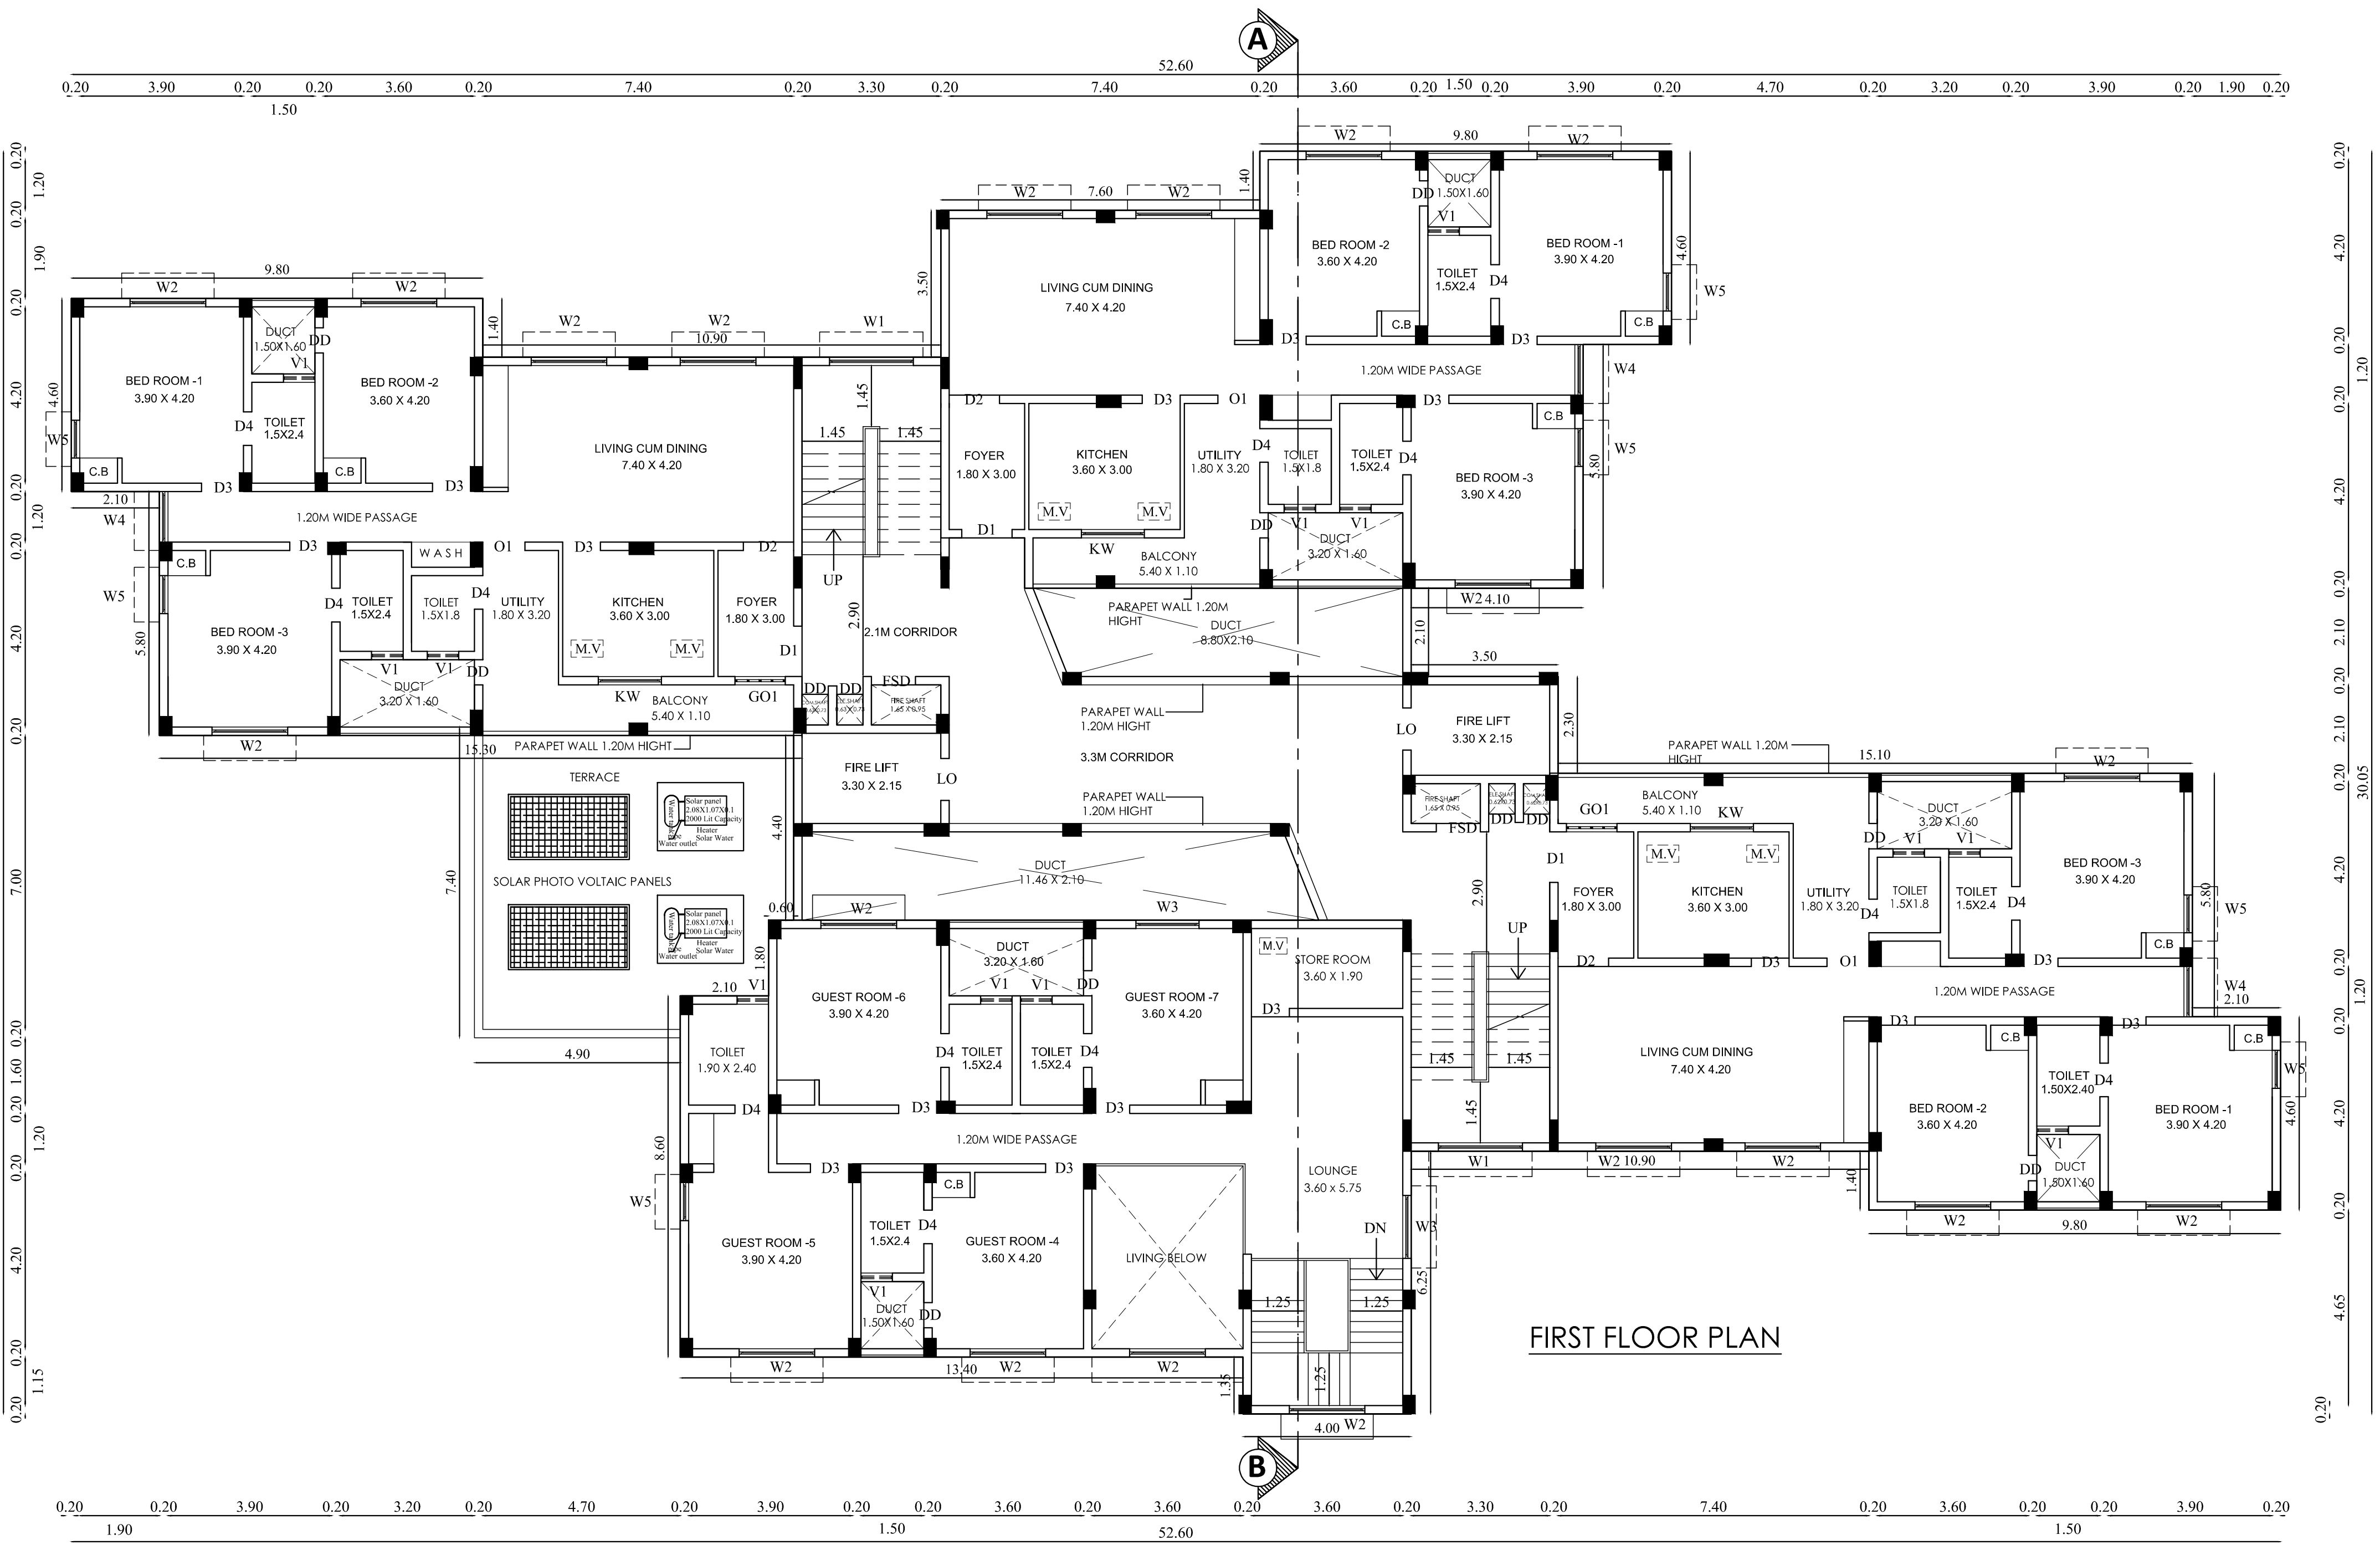

FIRST FLOOR PLAN

| BLOCK-3 | GROUND TO THIRD FLOOR | SHEET NO - 12/15 |
|---|---|---|

**PLAN SHOWING THE PROPOSED CONSTRUCTION OF QUARTERS BUILDING IN S.F.NO:65/1A1B,65/1F,65/1G1B, 67/1A1,67/1A2A,67/1A2B,67/1B,67/2A,67/2B, 67/2C1,67/2C2,67/2C3,67/2C4,67/2C5,67/2C6, 67/2C7,67/2C8,67/2C9,67/2D,67/3A2A,69/19A, 69/20A,69/6A1,69/16A,69/16B,69/17 AT UTHAMASOLAPURAM VILLAGE, SALEM SOUTH TALUK, SALEM DISTRICT.**

North

Scale 1 : 100

## AREA DETAILS:

| Floor Name | FSI Area (in Sqm) | Non-FSI Area (in Sqm) | Total Buildup Area (in Sqm) |
|---|---|---|---|
| GROUND FLOOR | 786.39 | - | 786.39 |
| FIRST FLOOR | 750.76 | - | 750.76 |
| SECOND FLOOR | 726.32 | - | 726.32 |
| THIRD FLOOR | 618.78 | - | 618.78 |

JOINERY DETAILS

| TYPE | DESCRIPTION | SIZE |
|---|---|---|
| RS | ROLLING SHUTTER | 1.80 X 2.10 |
| D1 | DOOR | 1.20 X 2.10 |
| D2 | DOOR | 1.20 X 2.10 |
| D3 | DOOR | 0.90 X 2.10 |
| D4 | DOOR | 0.80 X 2.10 |
| DD | DOUBLE DOOR | 0.60 X 2.10 |
| FRD1 | FIRE RATED DOOR | 1.20 X 2.10 |
| FRD2 | FIRE RATED DOOR | 1.00 X 2.10 |
| FSD | FIRE SHAFT DOOR | 1.05 X 2.10 |
| LO | LIFT OPEN | 1.00 X 2.10 |
| O1 | OPEN | 1.22 X 2.10 |
| FW | FRENCH WINDOW | 1.84 X 1.84 |
| W1 | WINDOW 1 | 2.00 X 1.35 |
| W2 | WINDOW 2 | 1.80 X 1.35 |
| W3 | WINDOW 3 | 1.50 X 1.35 |
| W4 | WINDOW 4 | 1.20 X 1.35 |
| W5 | WINDOW 5 | 0.91 X 1.35 |
| KW | KITCHEN WINDOW | 1.50 X 1.35 |
| G | GRILL | 4.20 X 1.84 |
| GO1 | GRILL OPEN 1 | 1.20 X 2.10 |
| GO2 | GRILL OPEN 2 | 1.20 X 2.10 |
| V1 | VENTILATOR | 0.75 X 0.91 |

All metric dimensions are in metre

## DWELLING DETAILS

| Floor Name | Flat Name | No of Dwelling unit | Carpet Area |
|---|---|---|---|
| **GROUND FLOOR** | **1 (Duplex)** | **1** | **326.86** |
| **FLOOR01** | **1 (Duplex)** | | |
| | **2** | **1** | **148.22** |
| | **3** | **1** | **150.62** |
| | **4** | **1** | **150.62** |
| **FLOOR02** | **1** | **1** | **150.62** |
| | **2** | **1** | **148.22** |
| | **3** | **1** | **150.62** |
| | **4** | **1** | **148.22** |
| **FLOOR03** | **1** | **1** | **123.66** |
| | **2** | **1** | **121.26** |
| | **3** | **1** | **123.66** |
| | **4** | **1** | **121.26** |
| **FLOOR04** | **1** | **1** | **123.66** |
| | **2** | **1** | **121.26** |
| | **3** | **1** | **123.66** |
| | **4** | **1** | **121.26** |
| **FLOOR05** | **1** | **1** | **79.60** |
| | **2** | **1** | **82.24** |
| | **3** | **1** | **79.60** |
| | **4** | **1** | **82.24** |
| **FLOOR06** | **1** | **1** | **79.60** |
| | **2** | **1** | **82.24** |
| | **3** | **1** | **79.60** |
| | **4** | **1** | **82.24** |
| **FLOOR07** | **1** | **1** | **79.60** |
| | **2** | **1** | **82.24** |
| | **3** | **1** | **79.60** |
| | **4** | **1** | **82.24** |
| **FLOOR08** | **1** | **1** | **79.60** |
| | **2** | **1** | **82.24** |
| | **3** | **1** | **79.60** |
| | **4** | **1** | **82.24** |
| **TOTAL NO. OF DWELLINGS** | | **32** | |

**NO. OF CAR PARKING REQUIRED = 35**
**VISITOR PARKING REQUIRED = 04**
**TOTAL CAR PARKING REQUIRED = 39**

T. GUNASEKAR. B.E..
REGISTERED QUALITY AUDITOR
DTCP REGISTRATION No. QA / 003 / 2022 dtd 05 / 04 / 2022
104 A, LAKSHMIPURAM 6TH STREET,
PEELAMEDU EAST POST,CBE - 641004
MOB - 8300909739

Quality Auditor

R.N.Krishna Kumar B.Arch.,
CA / 2015 / 73097
LPA / CE / 19 / 07 / 089
GK ASSOCIATES
No : 603, 100 Feet Road, Gandhipuram
Coimbatore - 641 012.
Ph : 0422 - 4220046, 99442 11111

Construction Engineer

R.N.Krishna Kumar B.Arch.,
CA / 2015 / 73097
LPA / RA / GR.I / 19 / 03 / 006
GK ASSOCIATES
No : 603, 100 Feet Road, Gandhipuram
Coimbatore - 641 012.
Ph : 0422 - 4220046, 99442 11111

Architect

R.PRAKASH M.E., (Structural)
LPA/SE/Gr-I/19/05/044
GK ASSOCIATES
No : 603, 100 FEET ROAD, GANDHIPURAM
COIMBATORE - 641 012.
PHONE : 0422-4220046, 97503 40046

Structural Engineer

GOVEL TRUST
S. Kalpa
TRUSTEE

Applicant

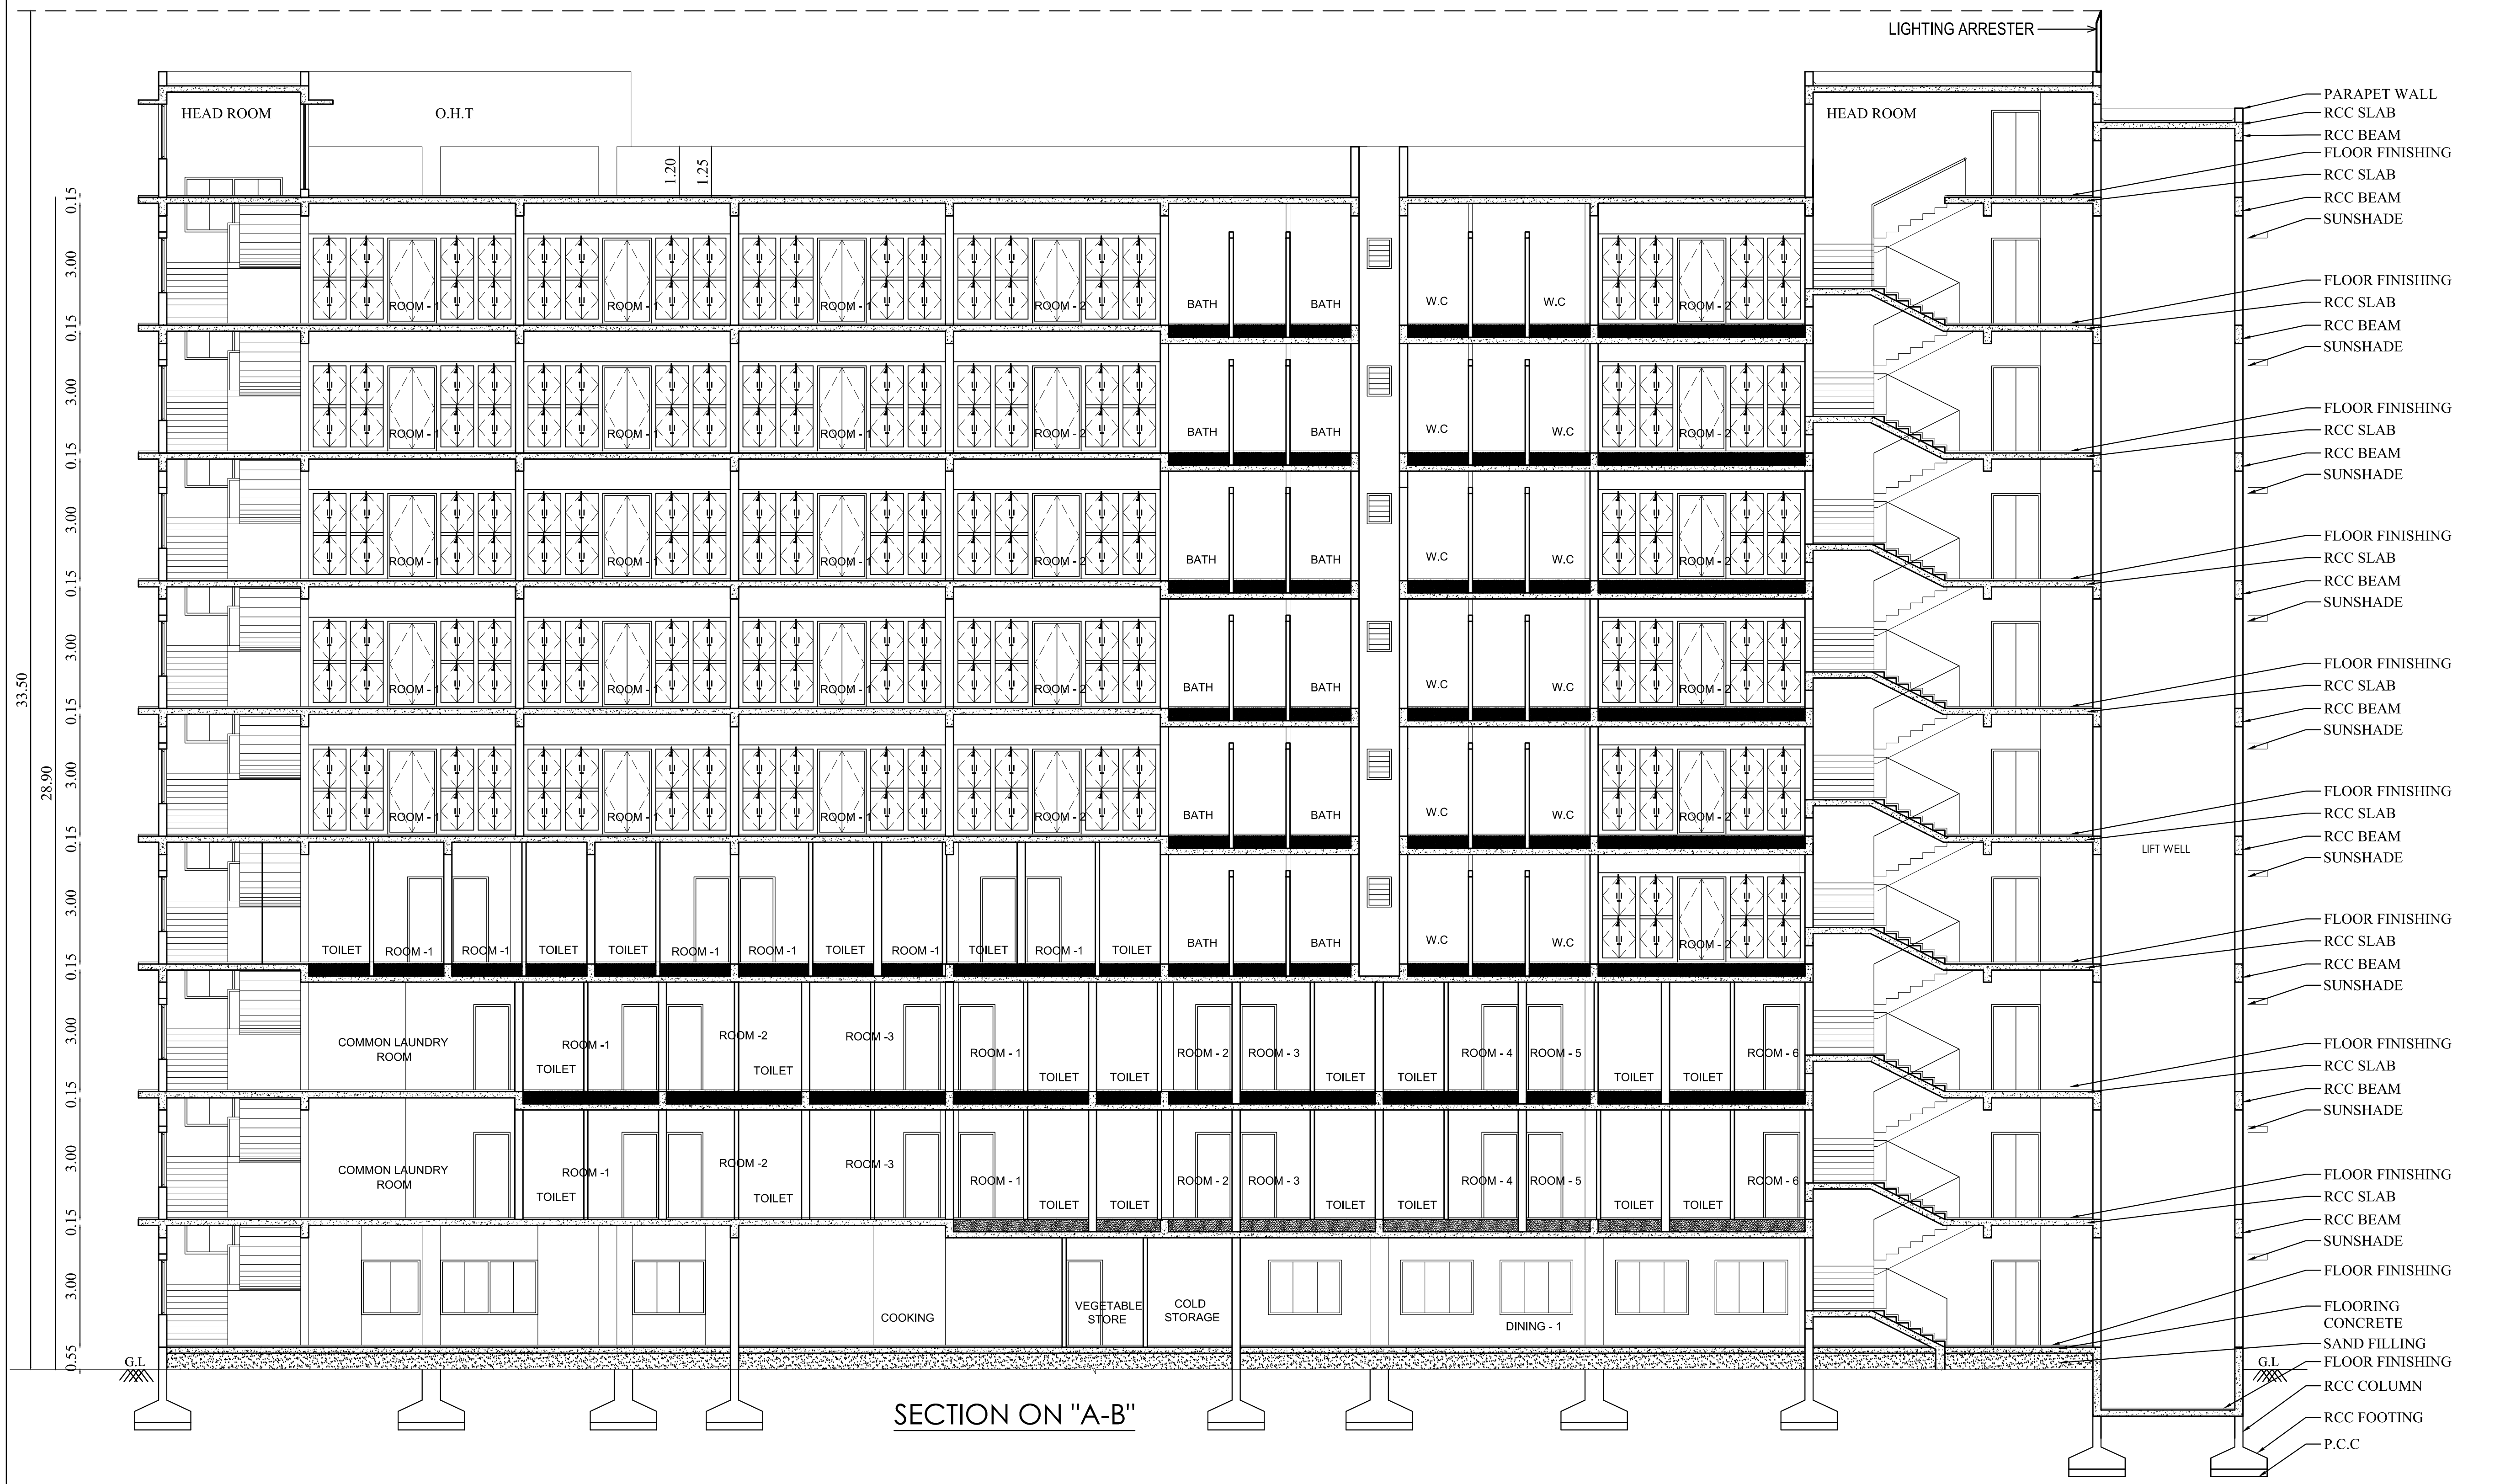

SECTION ON "A-B"

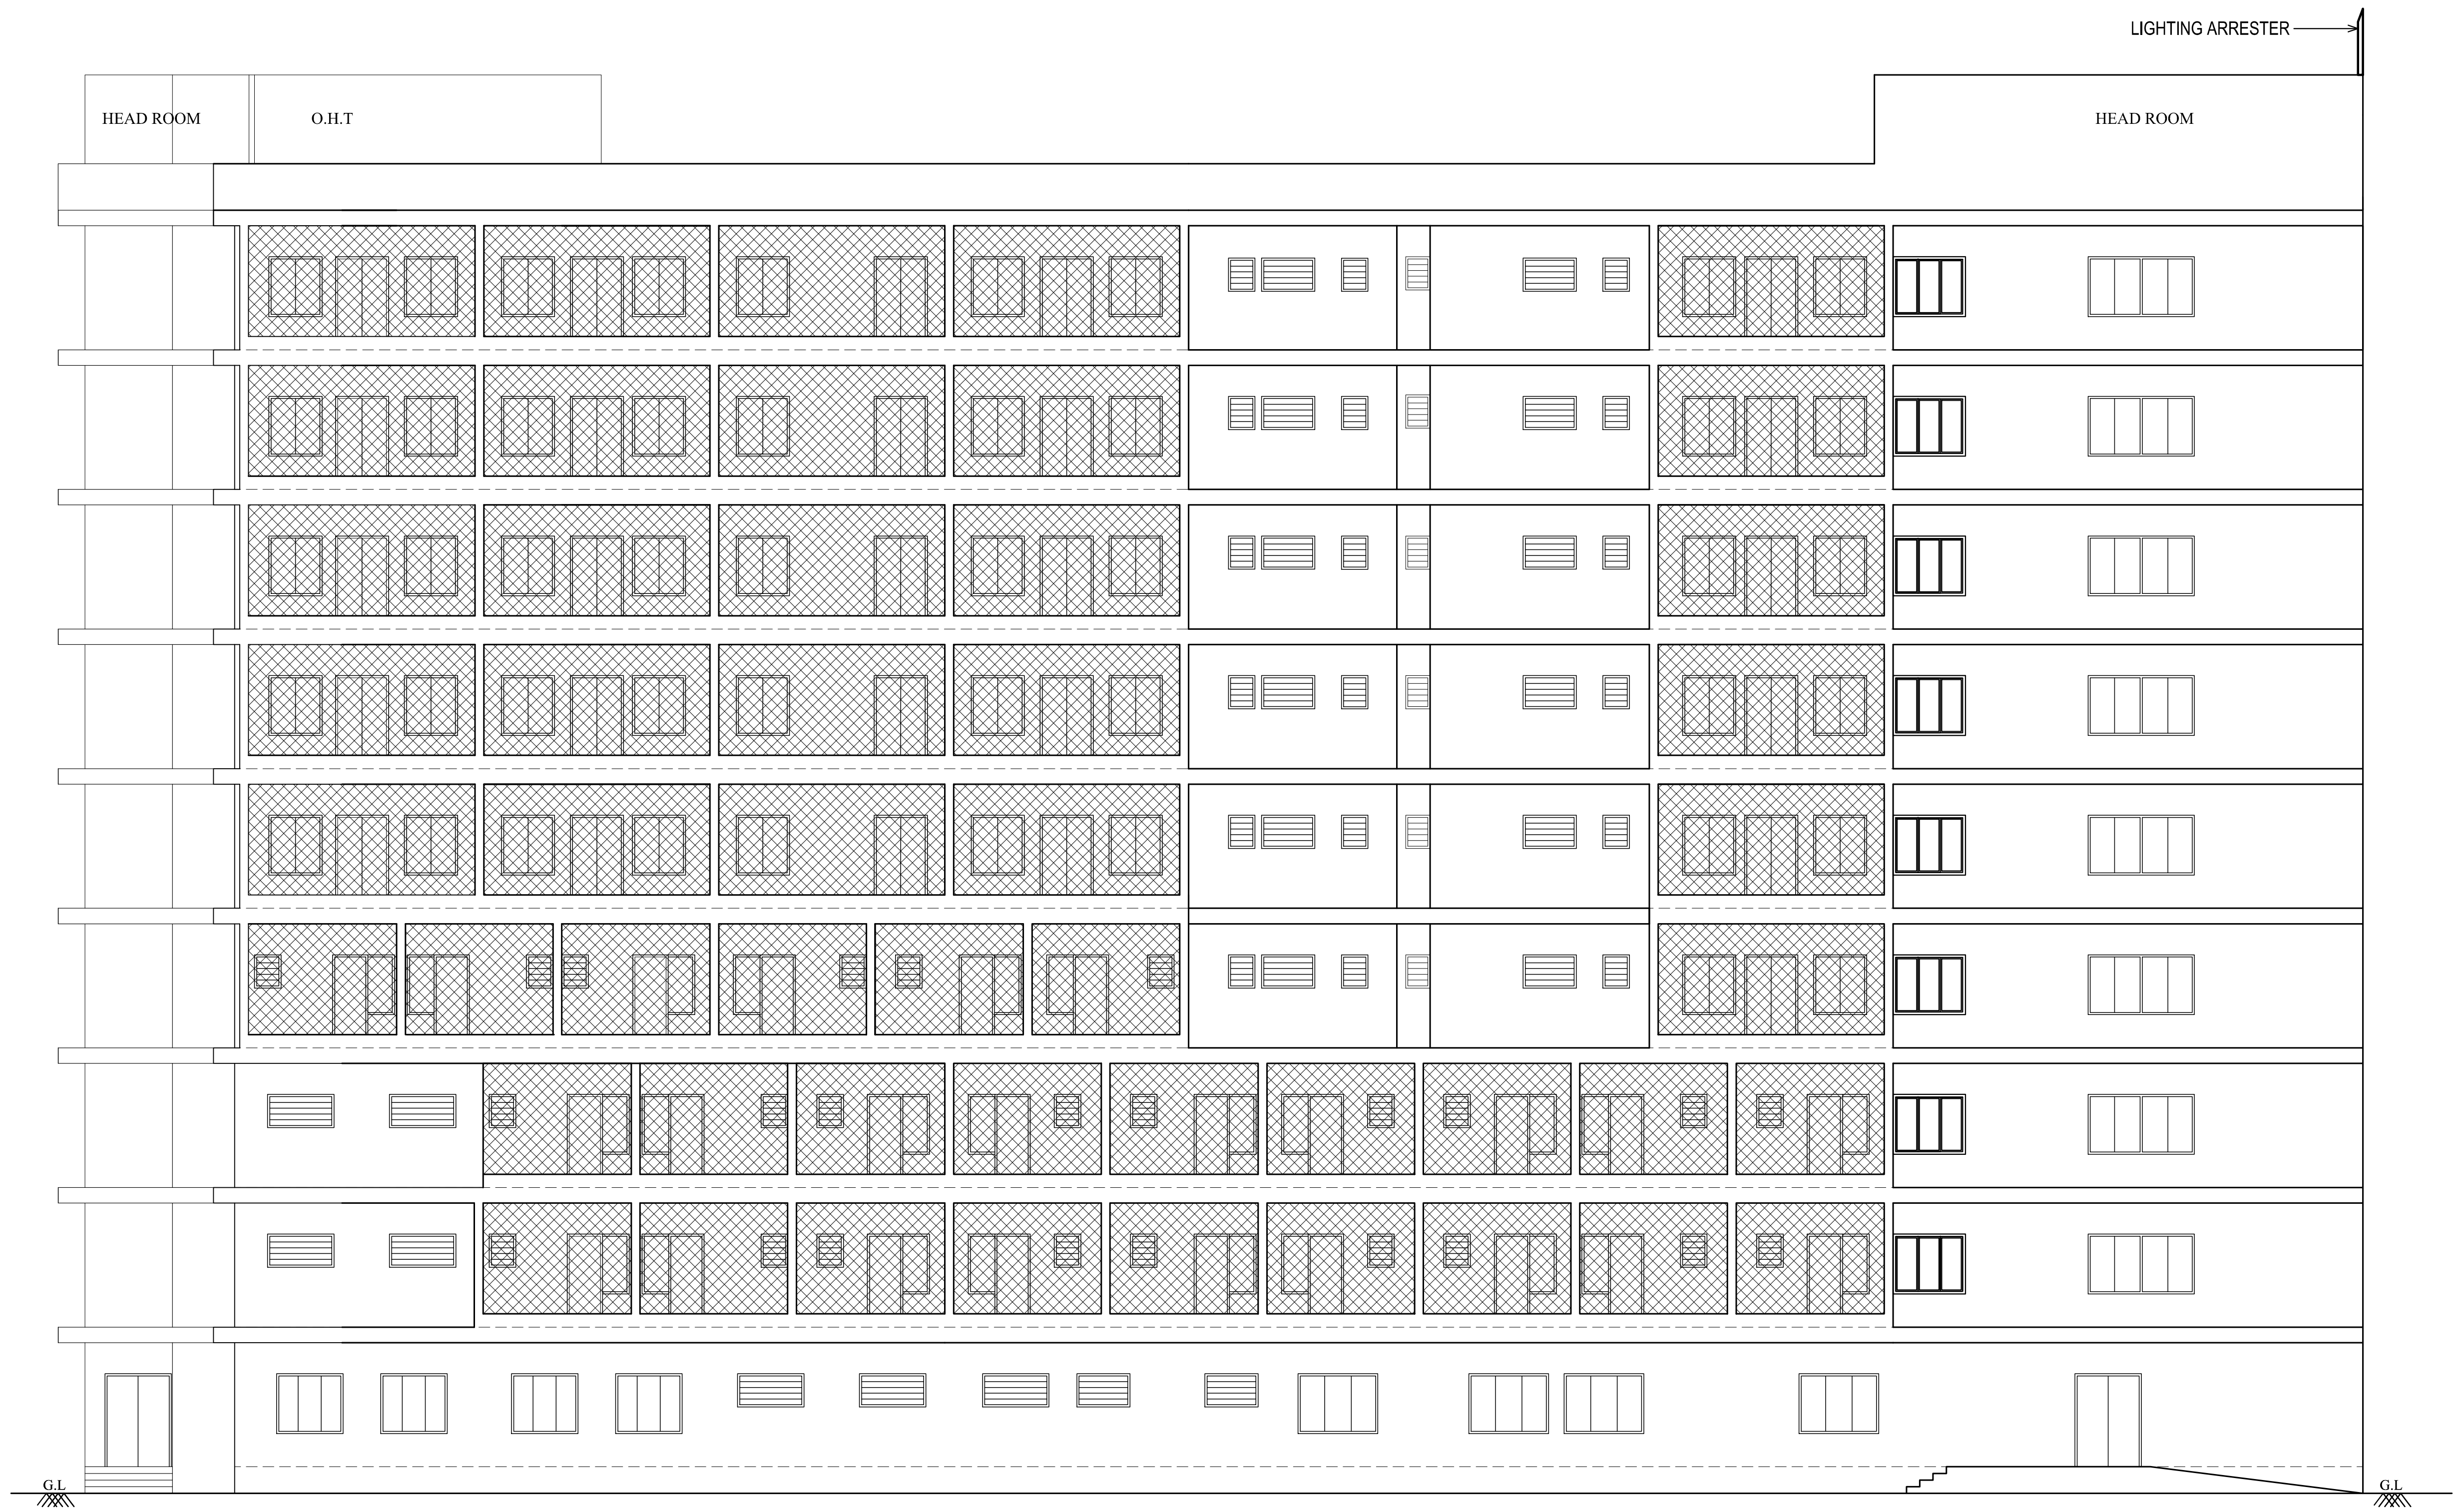

FRONT ELEVATION

| BLOCK-2 | SECTION & ELEVATION | SHEET NO - 11/15 |
|---|---|---|

**PLAN SHOWING THE PROPOSED CONSTRUCTION OF HOSTEL BUILDING IN S.F.NO:65/1A1B,65/1F,65/1G1B, 67/1A1,67/1A2A,67/1A2B,67/1B,67/2A,67/2B, 67/2C1,67/2C2,67/2C3,67/2C4,67/2C5,67/2C6, 67/2C7,67/2C8,67/2C9,67/2D,67/3A2A,69/19A, 69/20A,69/6A1,69/16A,69/16B,69/17 AT UTHAMASOLAPURAM VILLAGE, SALEM SOUTH TALUK, SALEM DISTRICT.**

North

Scale 1 : 100

JOINERY DETAILS

| TYPE | DESCRIPTION | SIZE |
|---|---|---|
| D1 | DOUBLE DOOR | 1.50 X 2.10 |
| D2 | DOUBLE DOOR | 1.20 X 2.10 |
| D3 | SINGLE DOOR | 0.90 X 2.10 |
| D4 | SINGLE DOOR | 0.75 X 2.10 |
| D5 | SINGLE DOOR | 1.25 X 2.10 |
| SD | SLIDING DOOR | 0.90 X 2.10 |
| FED | FIRE EXIT DOOR | 1.50 X 2.10 |
| FRD1 | FIRE RATED DOOR | 1.20 X 2.10 |
| FSD | FIRE SHAFT DOOR | 1.20 X 2.10 |
| FSD1 | FIRE SHAFT DOOR | 1.00 X 2.10 |
| LO | LIFT OPEN | 0.90 X 2.10 |
| O1 | OPEN | 1.25 X 2.10 |
| O2 | OPEN | 0.90 X 2.10 |
| W1 | WINDOW 1 | 2.40X 1.35 |
| W2 | WINDOW 2 | 1.80 X 1.35 |
| W3 | WINDOW 3 | 1.50 X 1.35 |
| W4 | WINDOW 4 | 1.20 X 1.35 |
| W5 | WINDOW 5 | 0.91 X 1.35 |
| W6 | WINDOW 6 | 0.65 X 1.35 |
| V1 | VENTILATOR 1 | 1.80 X 0.61 |
| V2 | VENTILATOR 2 | 1.50 X 0.61 |
| V3 | VENTILATOR 3 | 1.20 X0.61 |
| V4 | VENTILATOR 4 | 0.60 X 0.91 |
| V5 | VENTILATOR 5 | 0.80 X 0.91 |
| J | JALI | 3.34 |

All metric dimensions are in metre

T. GUNASEKAR. B.E..
REGISTERED QUALITY AUDITOR
DTCP REGISTRATION No. QA / 003 / 2022 dtd 05 / 04 / 2022
104 A, LAKSHMIPURAM 6TH STREET,
PEELAMEDU EAST POST,CBE - 641004
MOB - 8300909739

Quality Auditor

R.N.Krishna Kumar B.Arch.,
CA / 2015 / 73097
LPA / CE / 19 / 07 / 089
GK ASSOCIATES
No : 603, 100 Feet Road, Gandhipuram
Coimbatore - 641 012.
Ph : 0422 - 4220046, 99442 11111

Construction Engineer

R.N.Krishna Kumar B.Arch.,
CA / 2015 / 73097
LPA / RA / GR.I / 19 / 03 / 006
GK ASSOCIATES
No : 603, 100 Feet Road, Gandhipuram
Coimbatore - 641 012.
Ph : 0422 - 4220046, 99442 11111

Architect

R.PRAKASH M.E., (Structural)
LPA/SE/Gr-I/19/05/044
GK ASSOCIATES
No : 603, 100 FEET ROAD, GANDHIPURAM
COIMBATORE - 641 012.
PHONE : 0422-4220046, 97503 40046

Structural Engineer

GOVEL TRUST
S. Kalpa
TRUSTEE

Applicant

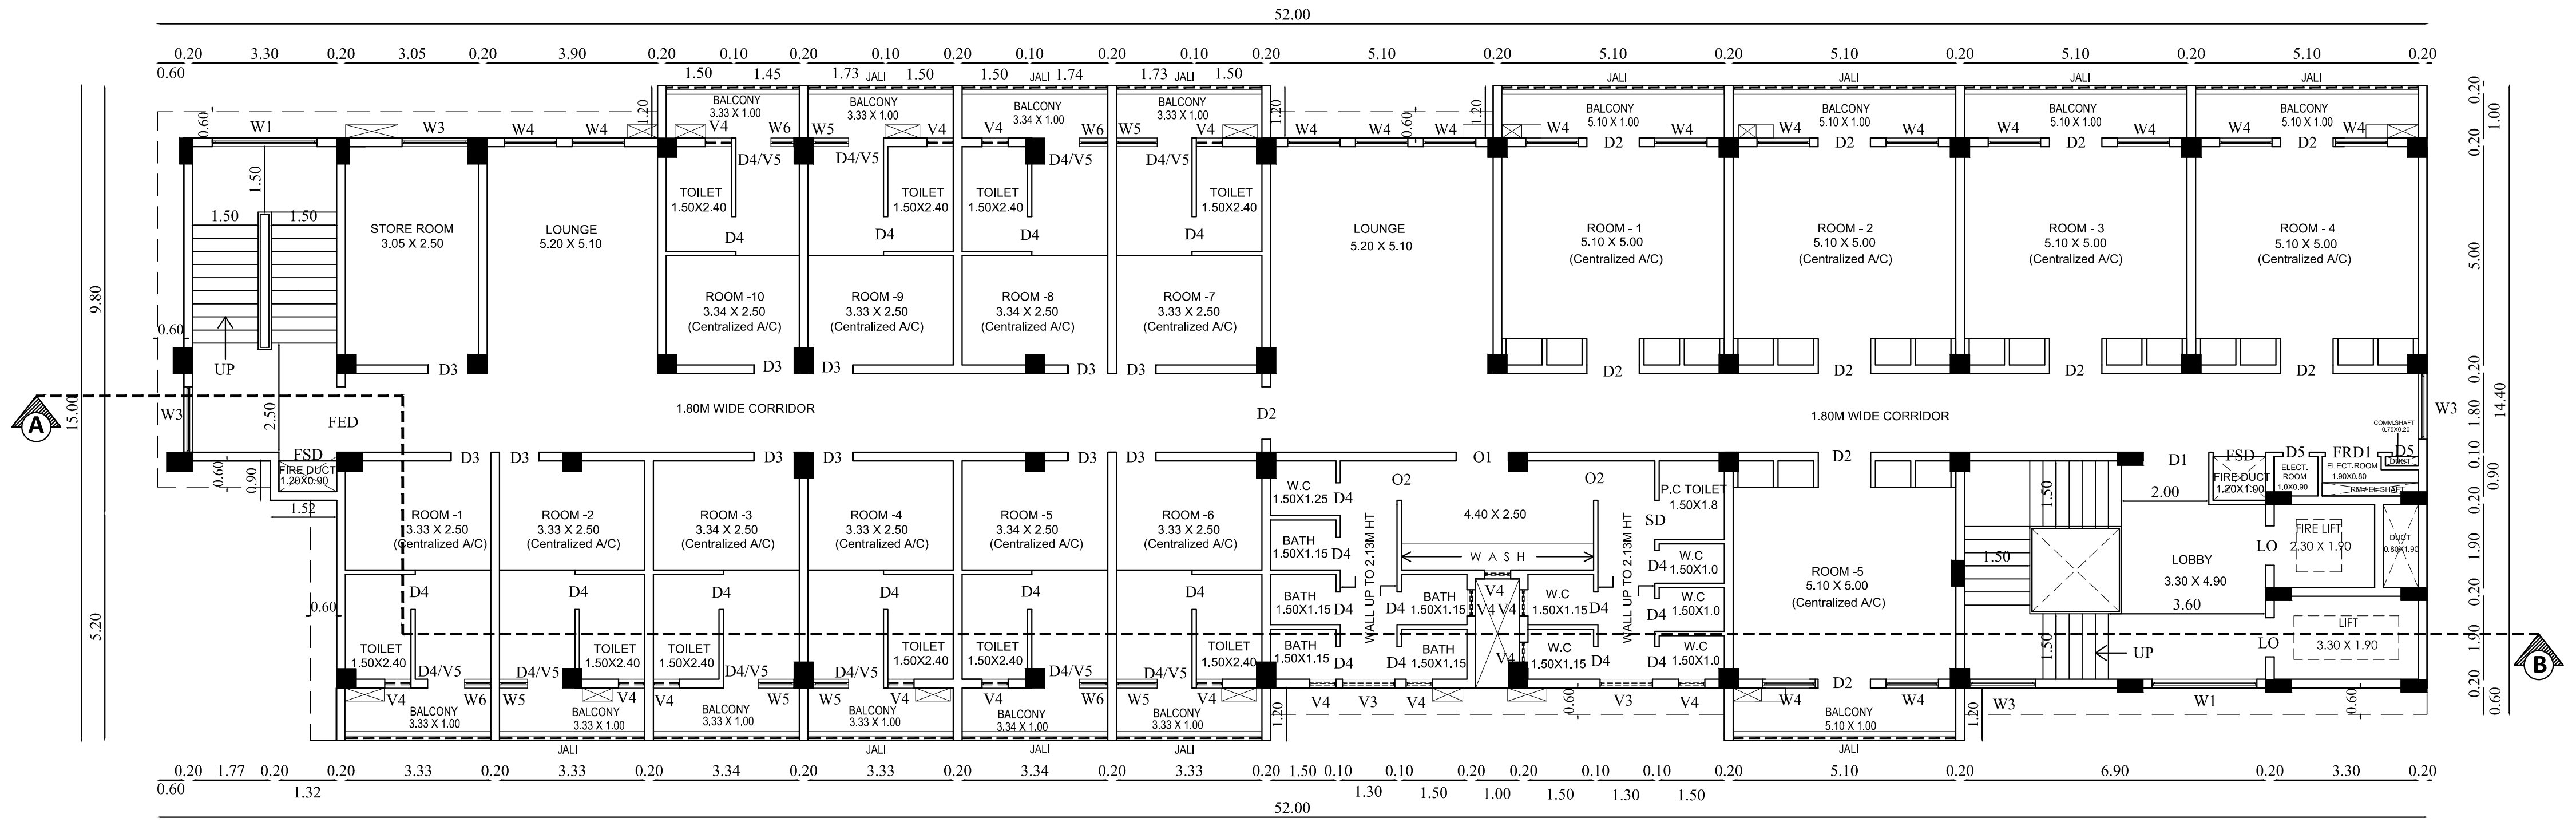

## THIRD FLOOR PLAN

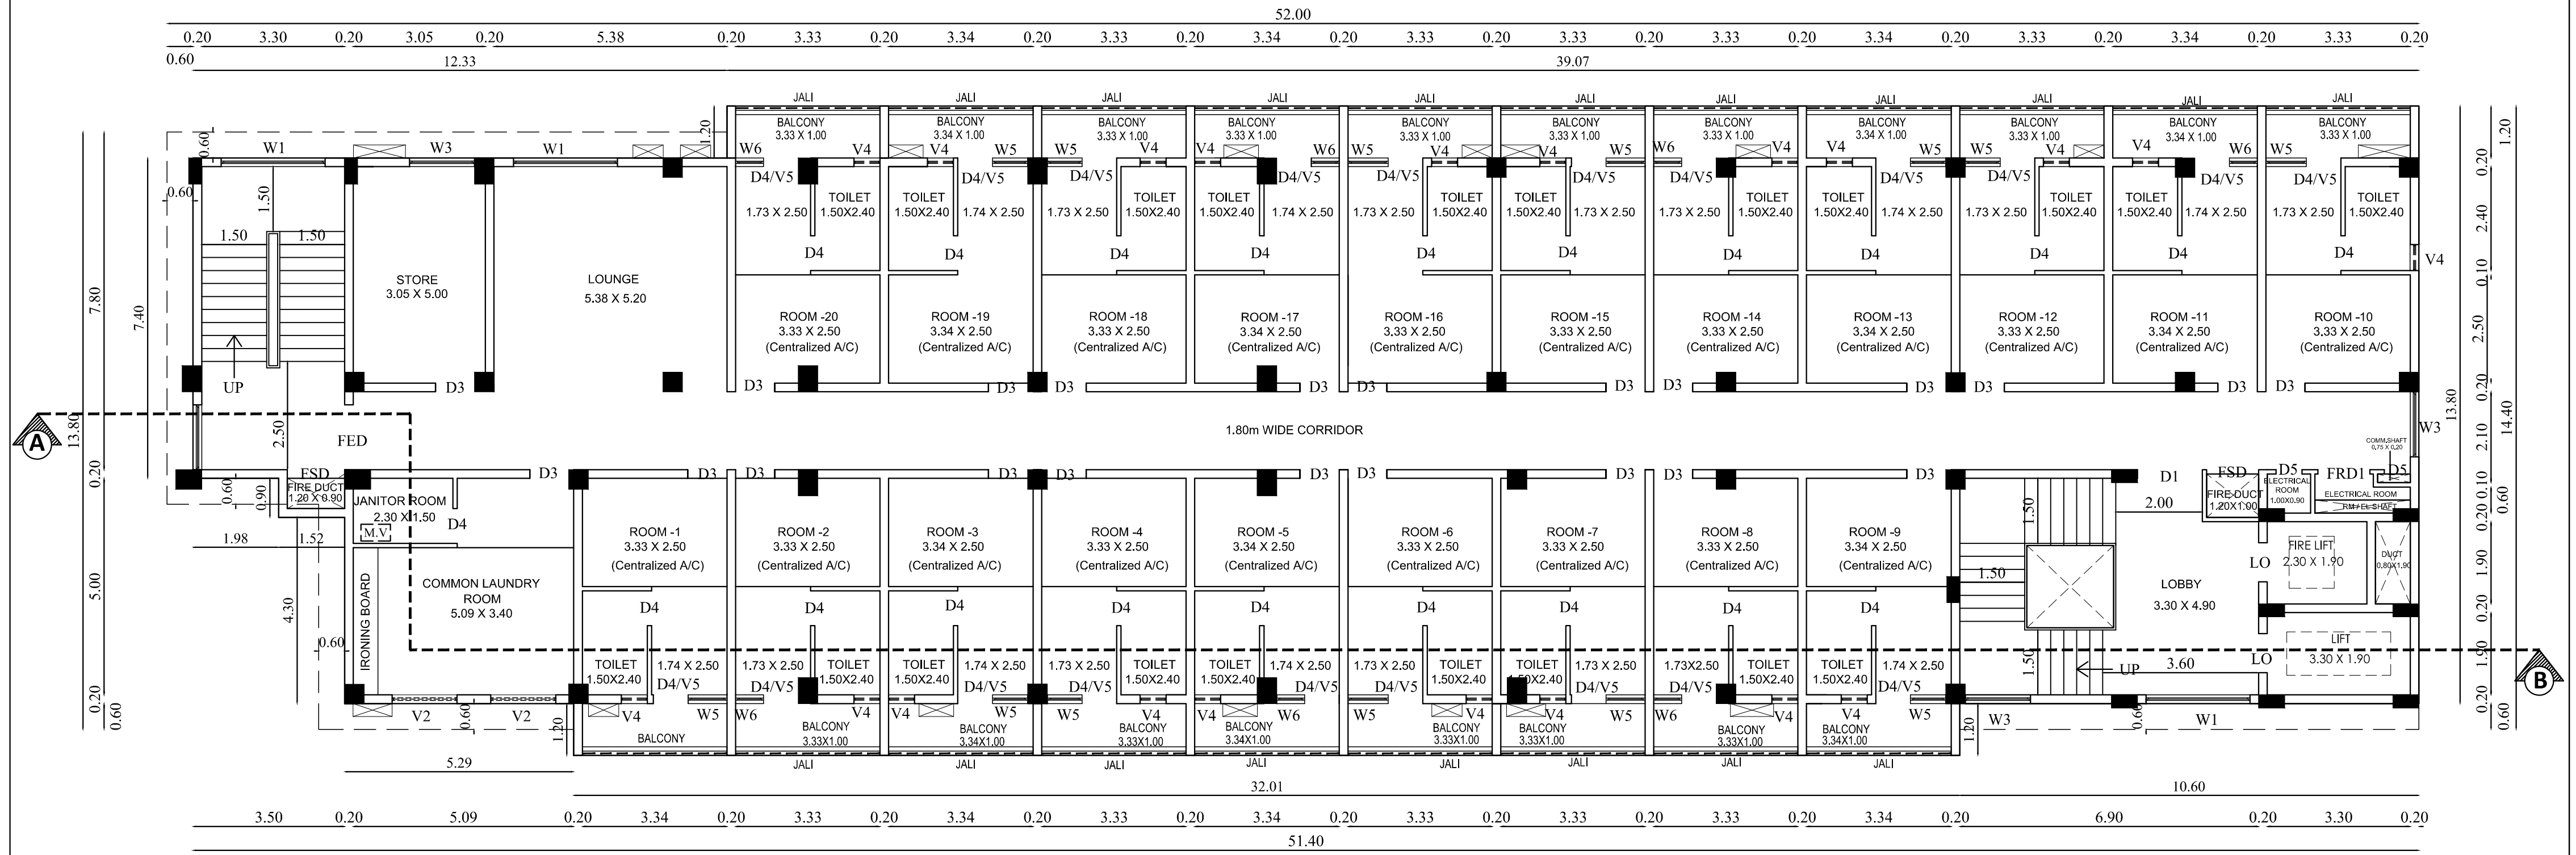

## TYPICAL FLOOR PLAN
## (FIRST & SECOND FLOORS)

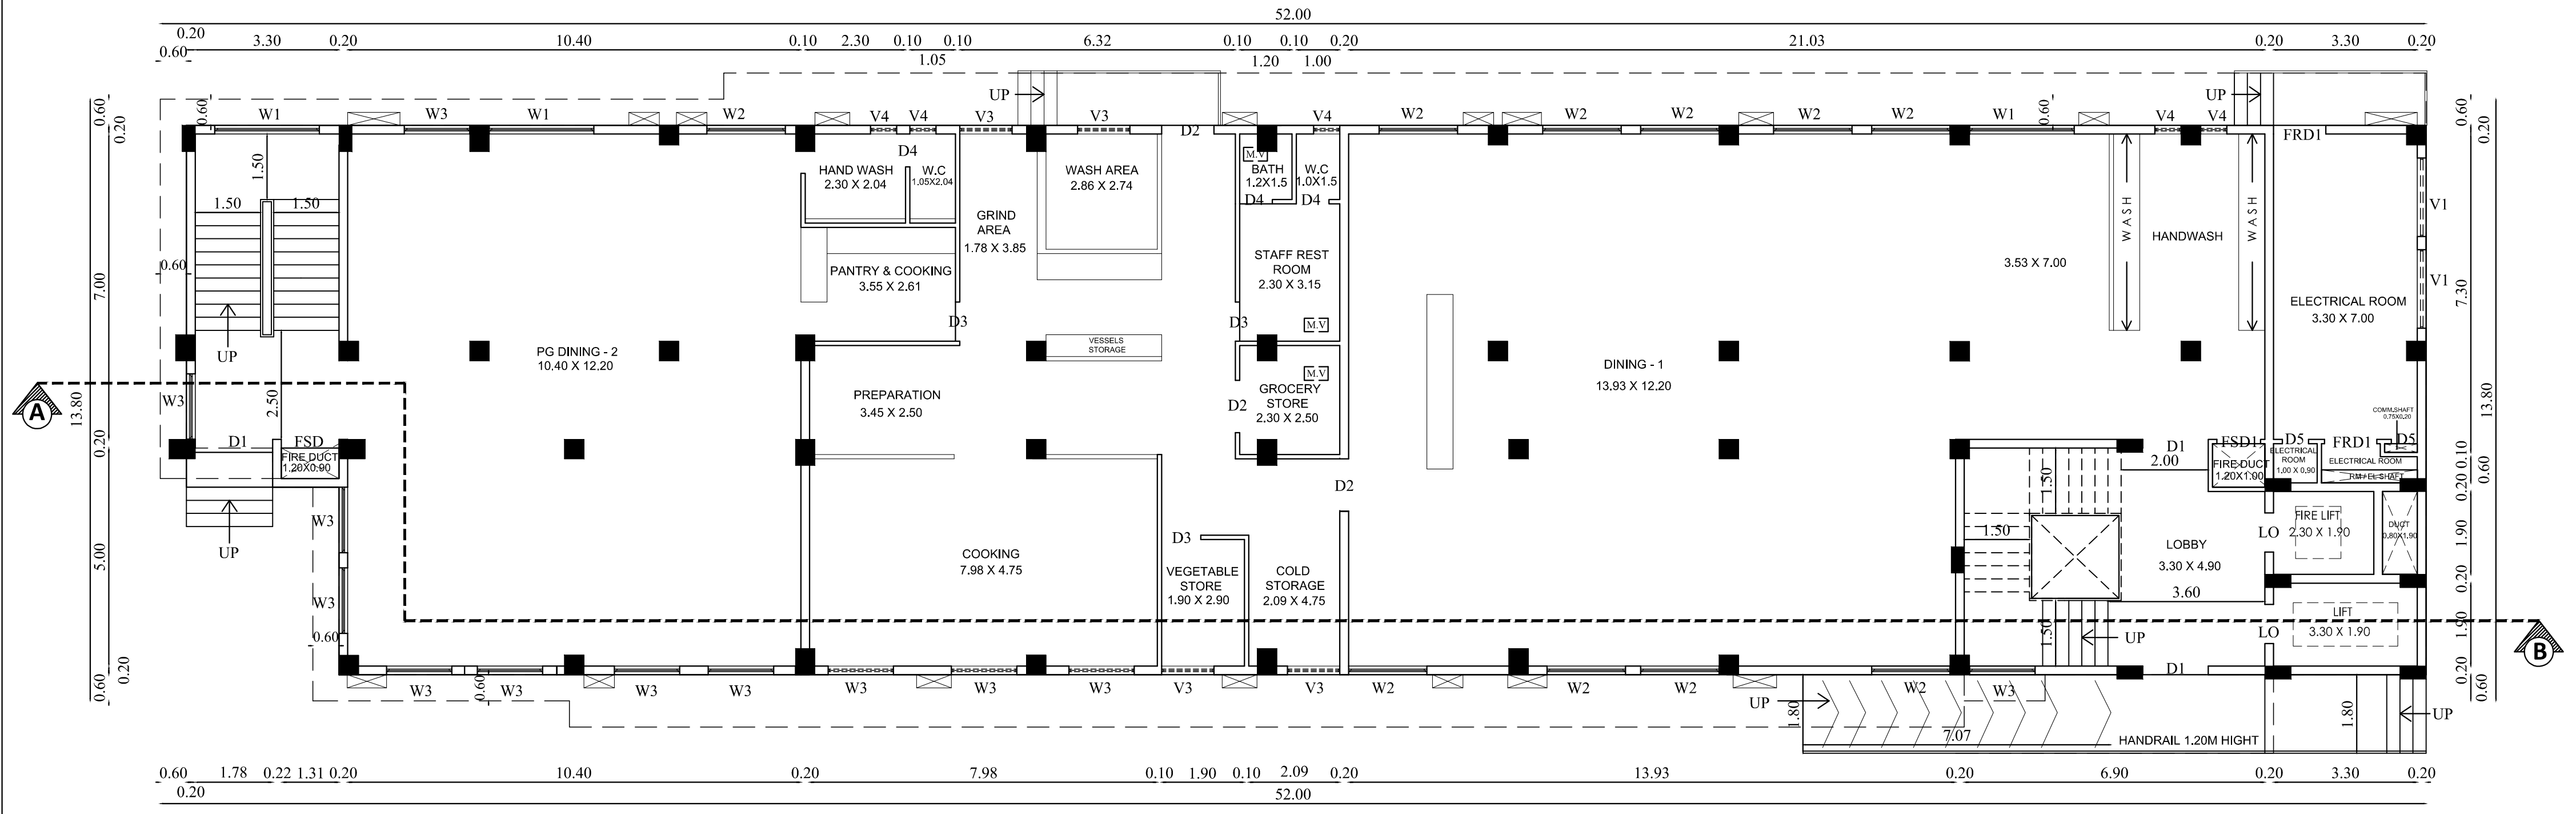

## GROUND FLOOR PLAN

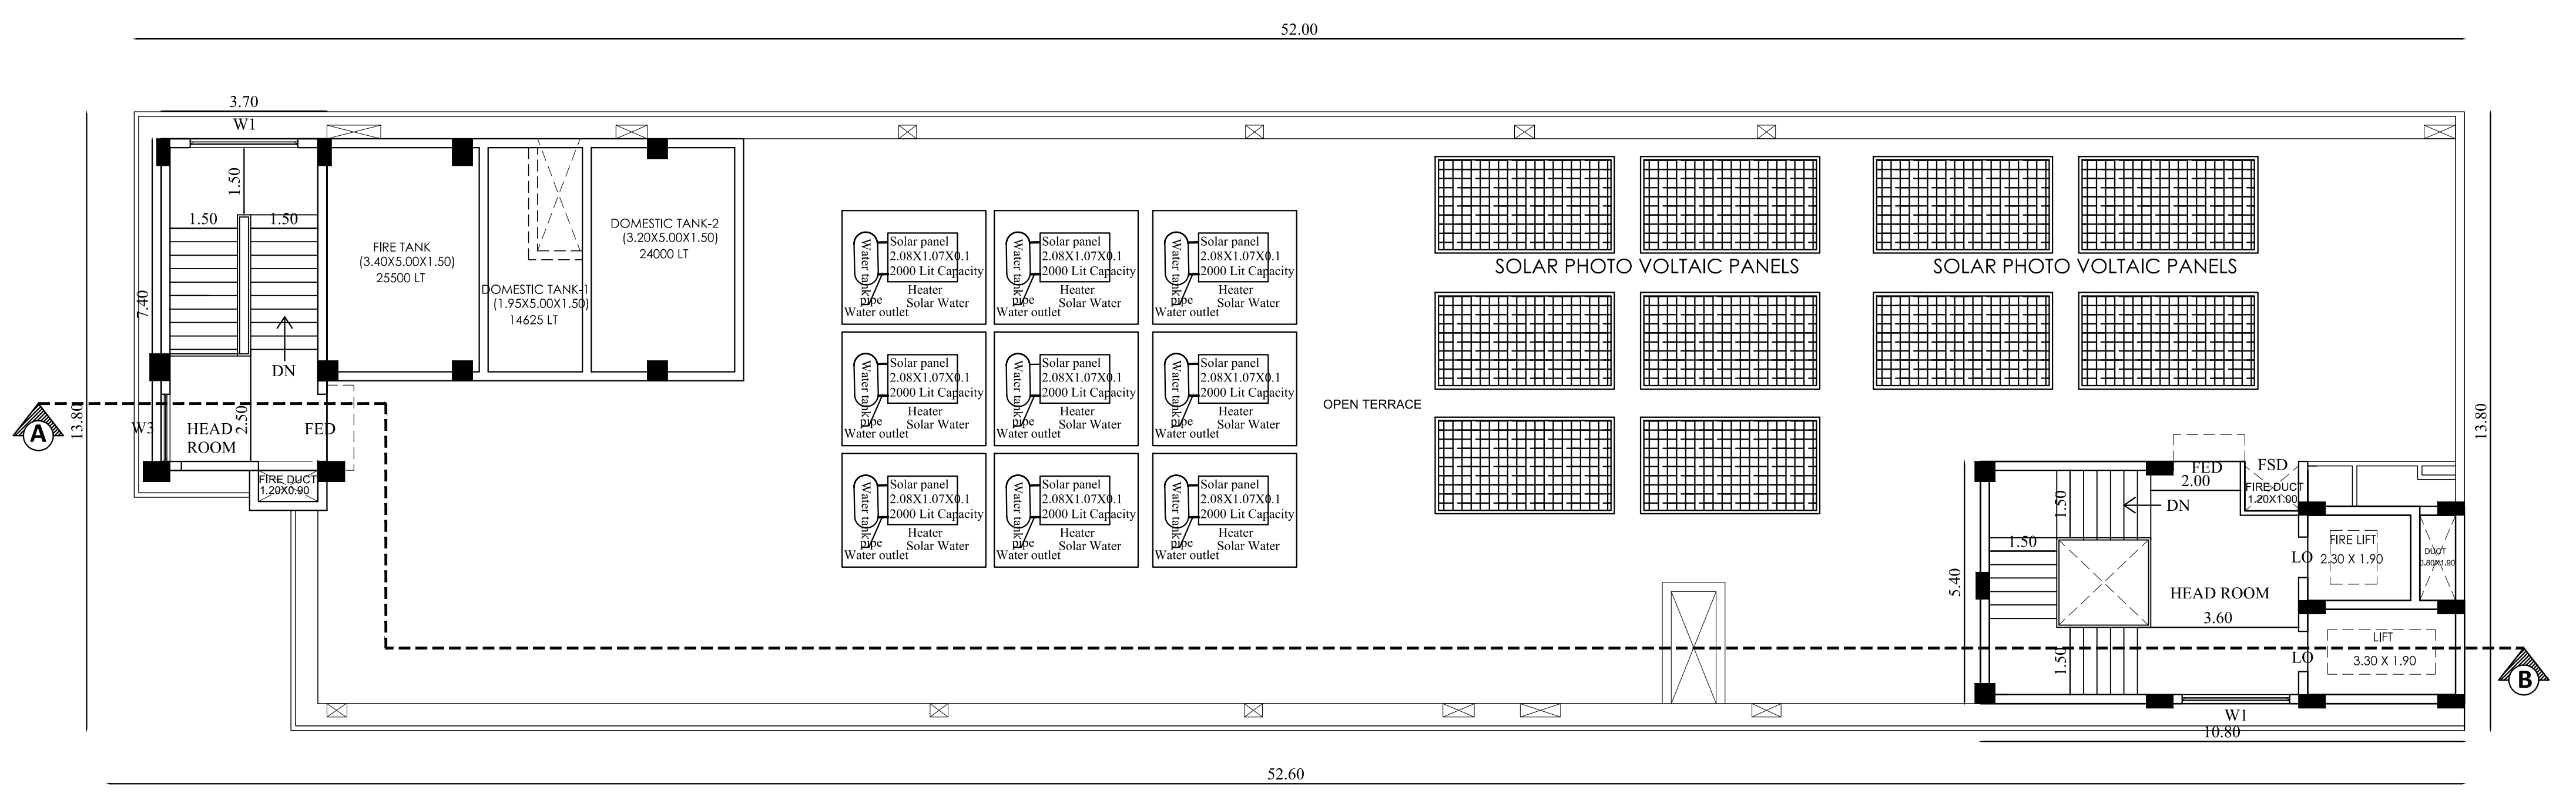

## TERRACE FLOOR PLAN

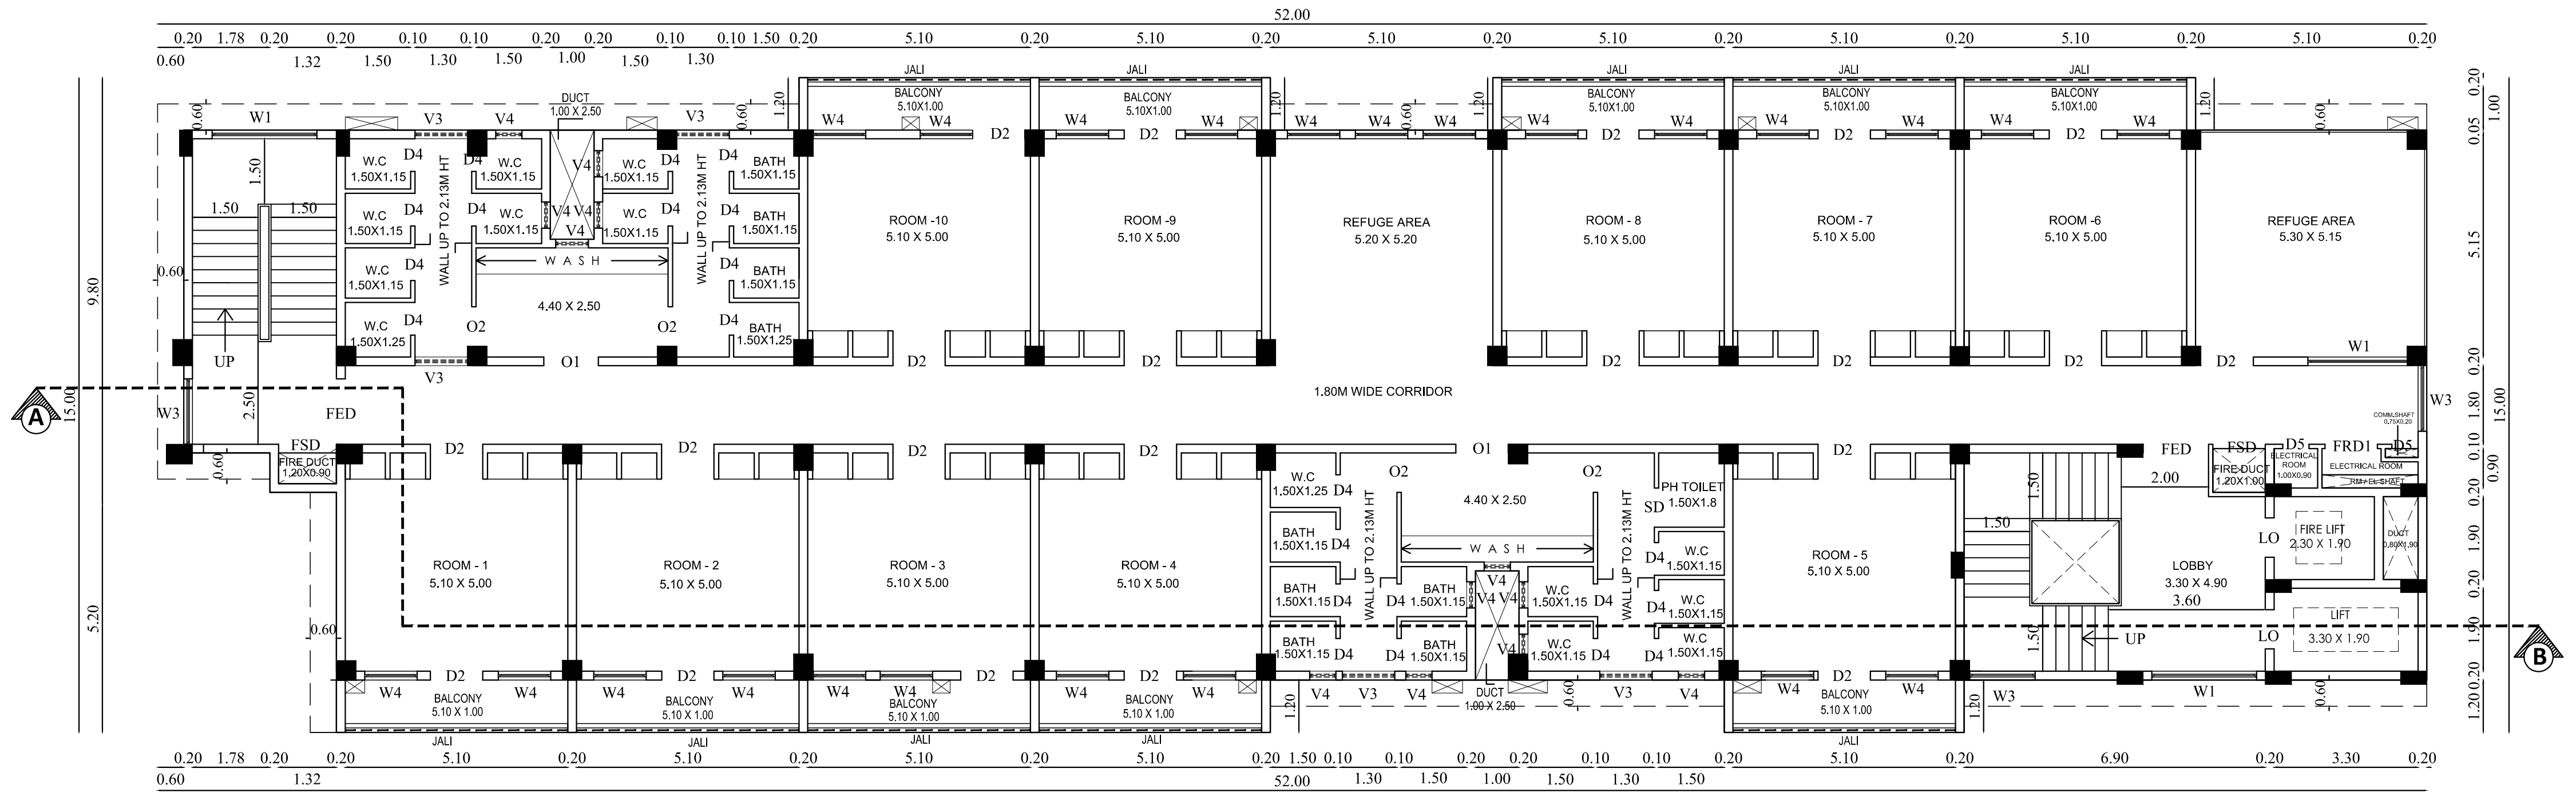

## EIGHTH FLOOR PLAN

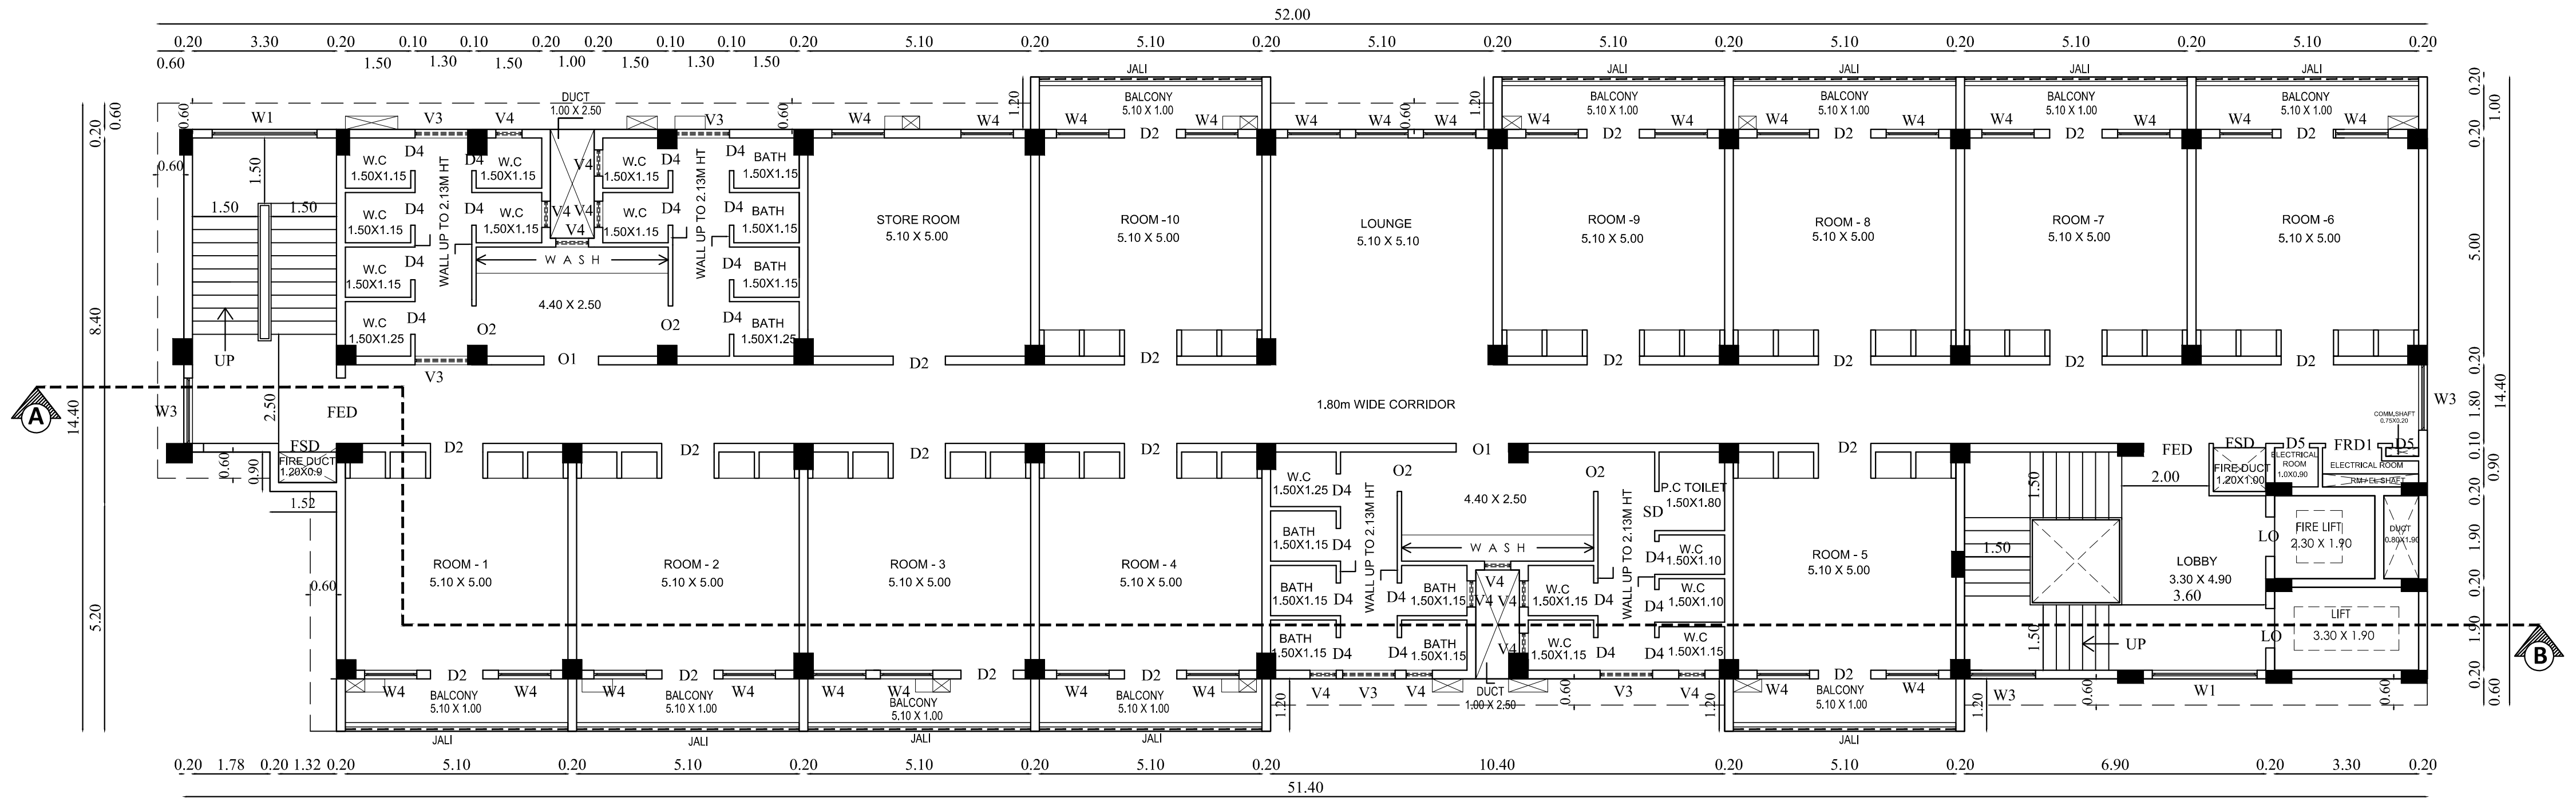

## TYPICAL FLOOR PLAN
## (FOURTH, FIFTH, SIXTH & SEVENTH FLOORS)

| BLOCK-2 | GROUND TO TERRACE FLOOR | SHEET NO- 10/15 |
|---|---|---|

**PLAN SHOWING THE PROPOSED CONSTRUCTION OF HOSTEL BUILDING IN S.F.NO:65/1A1B,65/1F,65/1G1B, 67/1A1,67/1A2A,67/1A2B,67/1B,67/2A,67/2B, 67/2C1,67/2C2,67/2C3,67/2C4,67/2C5,67/2C6, 67/2C7,67/2C8,67/2C9,67/2D,67/3A2A,69/19A, 69/20A,69/6A1,69/16A,69/16B,69/17 AT UTHAMASOLAPURAM VILLAGE, SALEM SOUTH TALUK, SALEM DISTRICT.**

North

Scale 1 : 100

## AREA DETAILS:

| Floor Name | FSI Area (in Sqm) | Non-FSI Area (in Sqm) | Total Buildup Area (in Sqm) |
|---|---|---|---|
| GROUND FLOOR | 628.13 | - | 628.13 |
| FIRST FLOOR | 711.65 | - | 711.65 |
| SECOND FLOOR | 711.65 | - | 711.65 |
| THIRD FLOOR | 698.67 | - | 698.67 |
| FOURTH FLOOR | 685.91 | - | 685.91 |
| FIFTH FLOOR | 685.91 | - | 685.91 |
| SIXTH FLOOR | 685.91 | - | 685.91 |
| SEVENTH FLOOR | 685.91 | - | 685.91 |
| EIGHT FLOOR | 685.91 | - | 685.91 |
| TERRACE FLOOR | - | 78.58 | 78.58 |
| TOTAL | 6179.65 | 78.58 | 6258.23 |

JOINERY DETAILS

| TYPE | DESCRIPTION | SIZE |
|---|---|---|
| D1 | DOUBLE DOOR | 1.50 X 2.10 |
| D2 | DOUBLE DOOR | 1.20 X 2.10 |
| D3 | SINGLE DOOR | 0.90 X 2.10 |
| D4 | SINGLE DOOR | 0.75 X 2.10 |
| D5 | SINGLE DOOR | 1.25 X 2.10 |
| SD | SWING OUT DOOR | 0.90 X 2.10 |
| FED | FIRE EXIT DOOR | 1.50 X 2.10 |
| FRD1 | FIRE RATED DOOR | 1.20 X 2.10 |
| FSD | FIRE SHAFT DOOR | 1.20 X 2.10 |
| FSD1 | FIRE SHAFT DOOR | 1.00 X 2.10 |
| LO | LIFT OPEN | 0.90 X 2.10 |
| O1 | OPEN | 1.25 X 2.10 |
| O2 | OPEN | 0.90 X 2.10 |
| W1 | WINDOW 1 | 2.40X 1.35 |
| W2 | WINDOW 2 | 1.80 X 1.35 |
| W3 | WINDOW 3 | 1.50 X 1.35 |
| W4 | WINDOW 4 | 1.20 X 1.35 |
| W5 | WINDOW 5 | 0.91 X 1.35 |
| W6 | WINDOW 6 | 0.65 X 1.35 |
| V1 | VENTILATOR 1 | 1.80 X 0.61 |
| V2 | VENTILATOR 2 | 1.50 X 0.61 |
| V3 | VENTILATOR 3 | 1.20 X0.61 |
| V4 | VENTILATOR 4 | 0.60 X 0.91 |
| V5 | VENTILATOR 5 | 0.80 X 0.91 |
| J | JALI | 3.34 |

All metric dimensions are in metre

T. GUNASEKAR. B.E..
REGISTERED QUALITY AUDITOR
DTCP REGISTRATION No. QA / 003 / 2022 dtd 05 / 04 / 2022
104 A, LAKSHMIPURAM 6TH STREET,
PEELAMEDU EAST POST,CBE - 641004
MOB - 8300903739

Quality Auditor

R.N.Krishna Kumar B.Arch.,
CA / 2015 / 73097
LPA / CE / 19 / 07 / 089
GK ASSOCIATES
No : 603, 100 Feet Road, Gandhipuram
Coimbatore - 641 012.
Ph : 0422 - 4220046, 99442 11111

Construction Engineer

R.N.Krishna Kumar B.Arch.,
CA / 2015 / 73097
LPA / RA / GR.I / 19 / 03 / 006
GK ASSOCIATES
No : 603, 100 Feet Road, Gandhipuram
Coimbatore - 641 012.
Ph : 0422 - 4220046, 99442 11111

Architect

R.PRAKASH M.E., (Structural)
LPA/SE/Gr-I/19/05/044
GK ASSOCIATES
No : 603, 100 FEET ROAD, GANDHIPURAM
COIMBATORE - 641 012.
PHONE : 0422-4220046, 97503 40046

Structural Engineer

GOVEL TRUST
S. Kalpa
TRUSTEE

Applicant

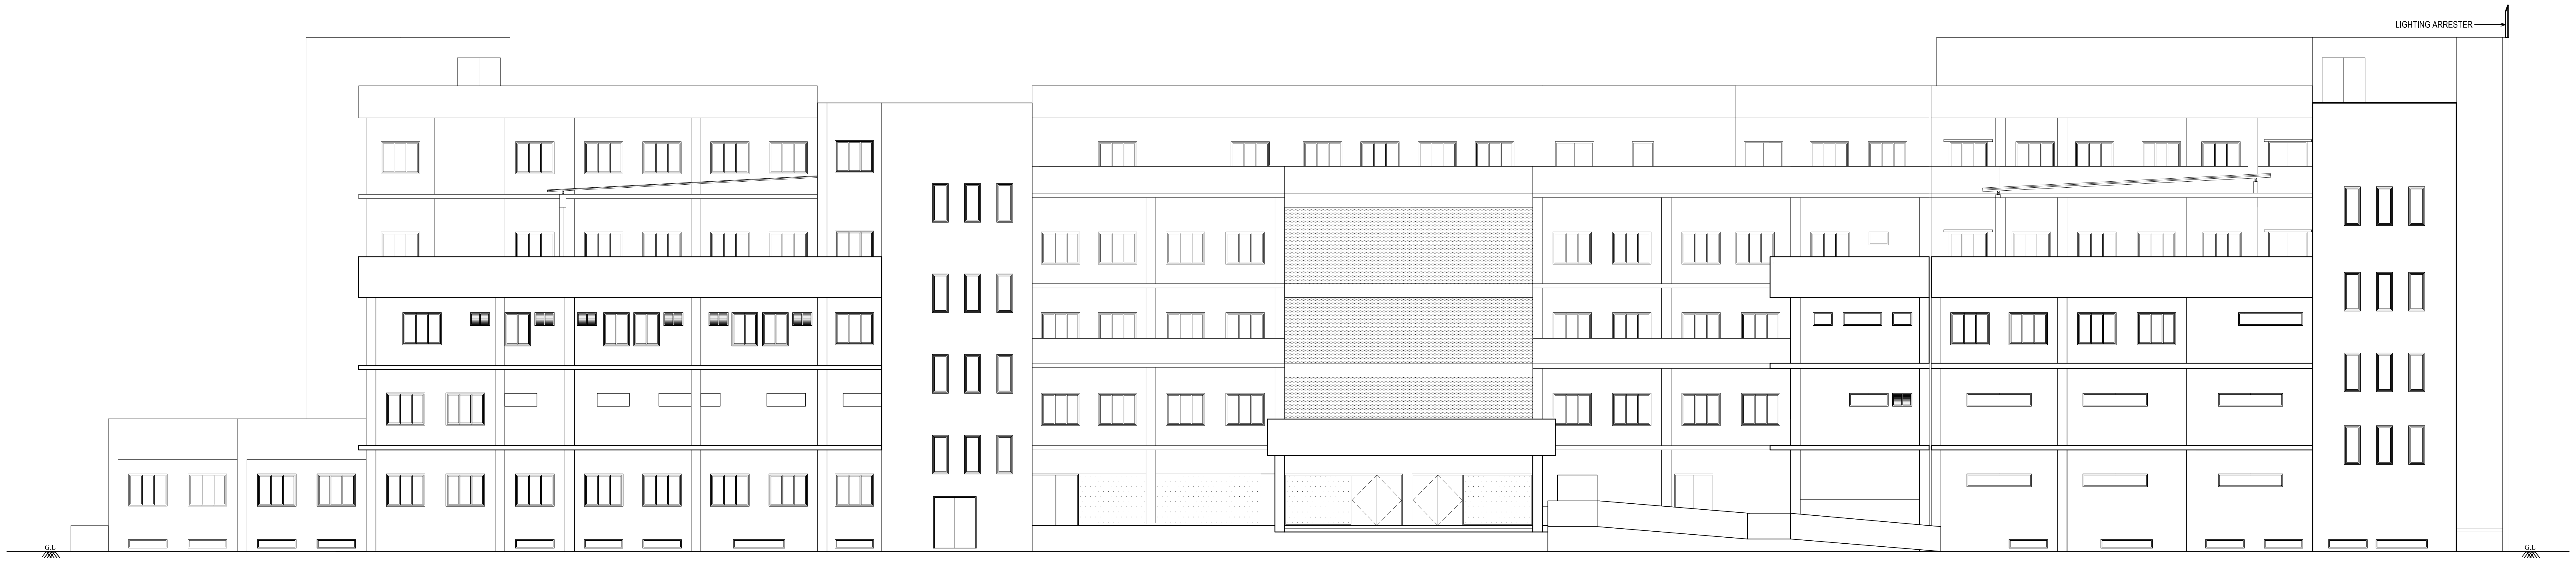

## FRONT ELEVATION

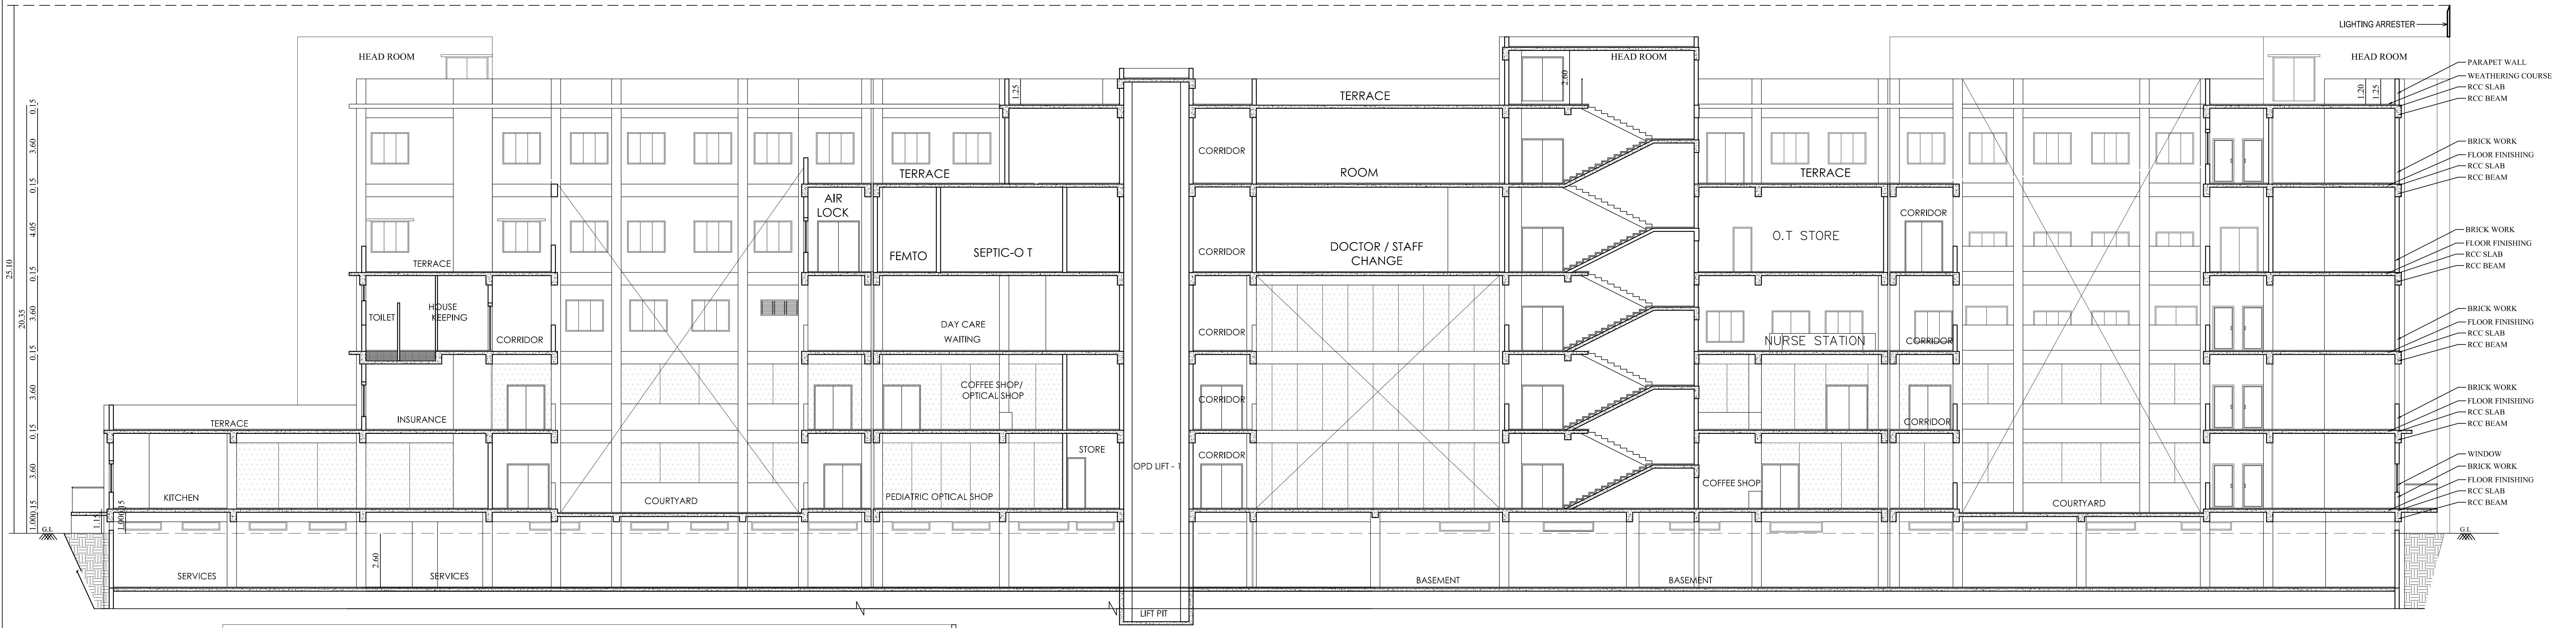

## SECTION ON "A-B"

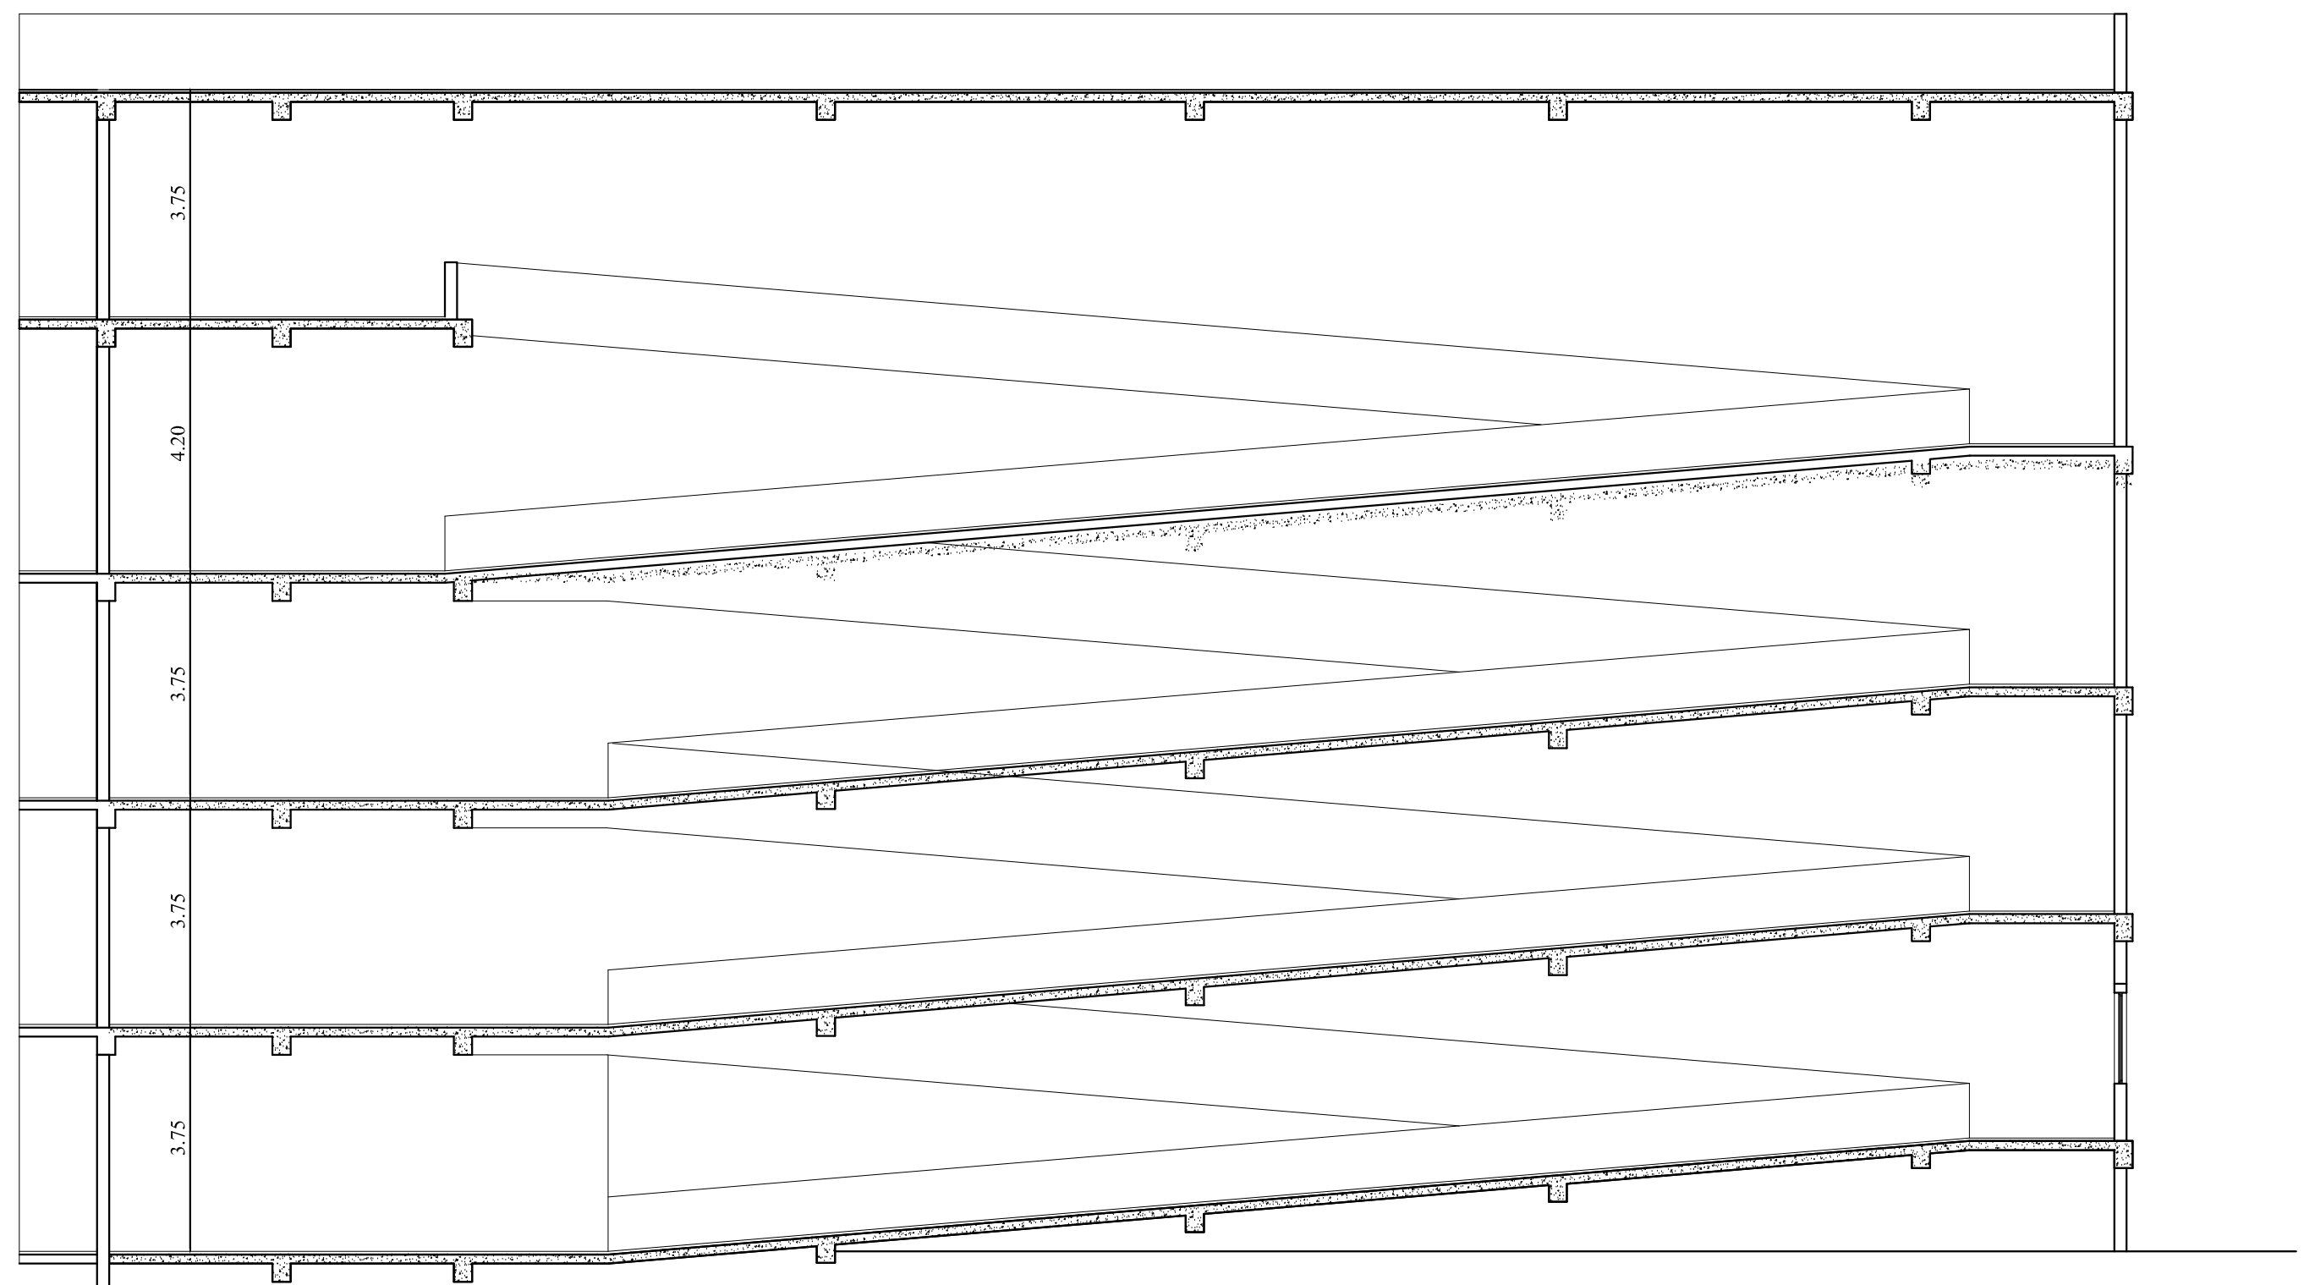

## RAMP SECTION

| BLOCK - 1 | SECTION & ELEVATION | SHEET NO - 9/15 |
|---|---|---|

**PLAN SHOWING THE PROPOSED CONSTRUCTION OF HOSPITAL BUILDING IN S.F.NO:65/1A1B,65/1F,65/1G1B, 67/1A1,67/1A2A,67/1A2B,67/1B,67/2A,67/2B, 67/2C1,67/2C2,67/2C3,67/2C4,67/2C5,67/2C6, 67/2C7,67/2C8,67/2C9,67/2D,67/3A2A,69/19A, 69/20A,69/6A1,69/16A,69/16B,69/17 AT UTHAMASOLAPURAM VILLAGE, SALEM SOUTH TALUK, SALEM DISTRICT.**

North

Scale 1 : 100

JOINERY DETAILS

| TYPE | DESCRIPTION | SIZE |
|---|---|---|
| RS | ROLLING SHUTTER | 3.00 X 2.40 |
| D1 | DOOR 1 | 2.40 X 2.40 |
| D2 | DOOR 2 | 2.00 X 2.40 |
| D3 | DOOR 3 | 1.80 X 2.40 |
| D4 | DOOR 4 | 1.50 X 2.40 |
| D5 | DOOR 5 | 1.25 X 2.40 |
| D6 | DOOR 6 | 1.00 X 2.40 |
| D7 | DOOR 7 | 0.90 X 2.40 |
| D8 | DOOR 8 | 0.90 X 2.10 |
| D9 | DOOR 9 | 0.80 X 2.10 |
| D10 | DOOR 10 | 1.00 X 2.40 |
| SW1 | SWING DOOR 1 | 2.00 X 2.40 |
| SD1 | STEEL DOOR 1 | 2.00 X 2.40 |
| SD2 | STEEL DOOR 2 | 0.80 X 2.40 |
| FED1 | FIRE EXIT DOOR | 2.00 X 2.40 |
| FRD1 | FIRE RATED DOOR | 1.50 X 2.40 |
| FSD | FIRE SHAFT DOOR | 1.00 X 2.40 |
| LO | LIFT OPEN | 1.20 X 2.10 |
| W1 | WINDOW 1 | 1.80 X 1.50 |
| W2 | WINDOW 1 | 1.50 X 1.50 |
| W3 | WINDOW 1 | 1.20 X 1.80 |
| W4 | WINDOW 1 | 0.75 X 1.80 |
| V1 | VENTILATOR 1 | 1.80 X 0.75 |
| V2 | VENTILATOR 2 | 0.90 X 0.75 |
| V3 | VENTILATOR 3 | 0.75 X 0.75 |
| V4 | VENTILATOR 4 | 3.00 X 0.75 |
| V5 | VENTILATOR 5 | 1.20 X 0.75 |
| FG1 | FIXED GLASS 1 | 1.80 X 1.50 |
| FG2 | FIXED GLASS 2 | 1.50 X 0.40 |
|  | FRESH AIR LOUVER | 2.40 X 0.40 |
|  | EXHAUST LOUVER | 2.40 X 0.40 |

All metric dimensions are in metre

T. GUNASEKAR. B.E..
REGISTERED QUALITY AUDITOR
DTCP REGISTRATION No. QA / 003 / 2022 dtd 05 / 04 / 2022
104 A, LAKSHMIPURAM 6TH STREET,
PEELAMEDU EAST POST,CBE - 641004
MOB - 8300903739

Quality Auditor

R.N.Krishna Kumar B.Arch.,
CA / 2015 / 73097
LPA / CE / 19 / 07 / 089
GK ASSOCIATES
No : 603, 100 Feet Road, Gandhipuram
Coimbatore - 641 012.
Ph : 0422 - 4220046, 99442 11111

Construction Engineer

R.N.Krishna Kumar B.Arch.,
CA / 2015 / 73097
LPA / RA / GR.I / 19 / 03 / 006
GK ASSOCIATES
No : 603, 100 Feet Road, Gandhipuram
Coimbatore - 641 012.
Ph : 0422 - 4220046, 99442 11111

Architect

R.PRAKASH M.E., (Structural)
LPA/SE/Gr-I/19/05/044
GK ASSOCIATES
No : 603, 100 FEET ROAD, GANDHIPURAM
COIMBATORE - 641 012.
PHONE : 0422-4220046, 97503 40046

Structural Engineer

GOVEL TRUST
S. Kalpa
TRUSTEE

Applicant

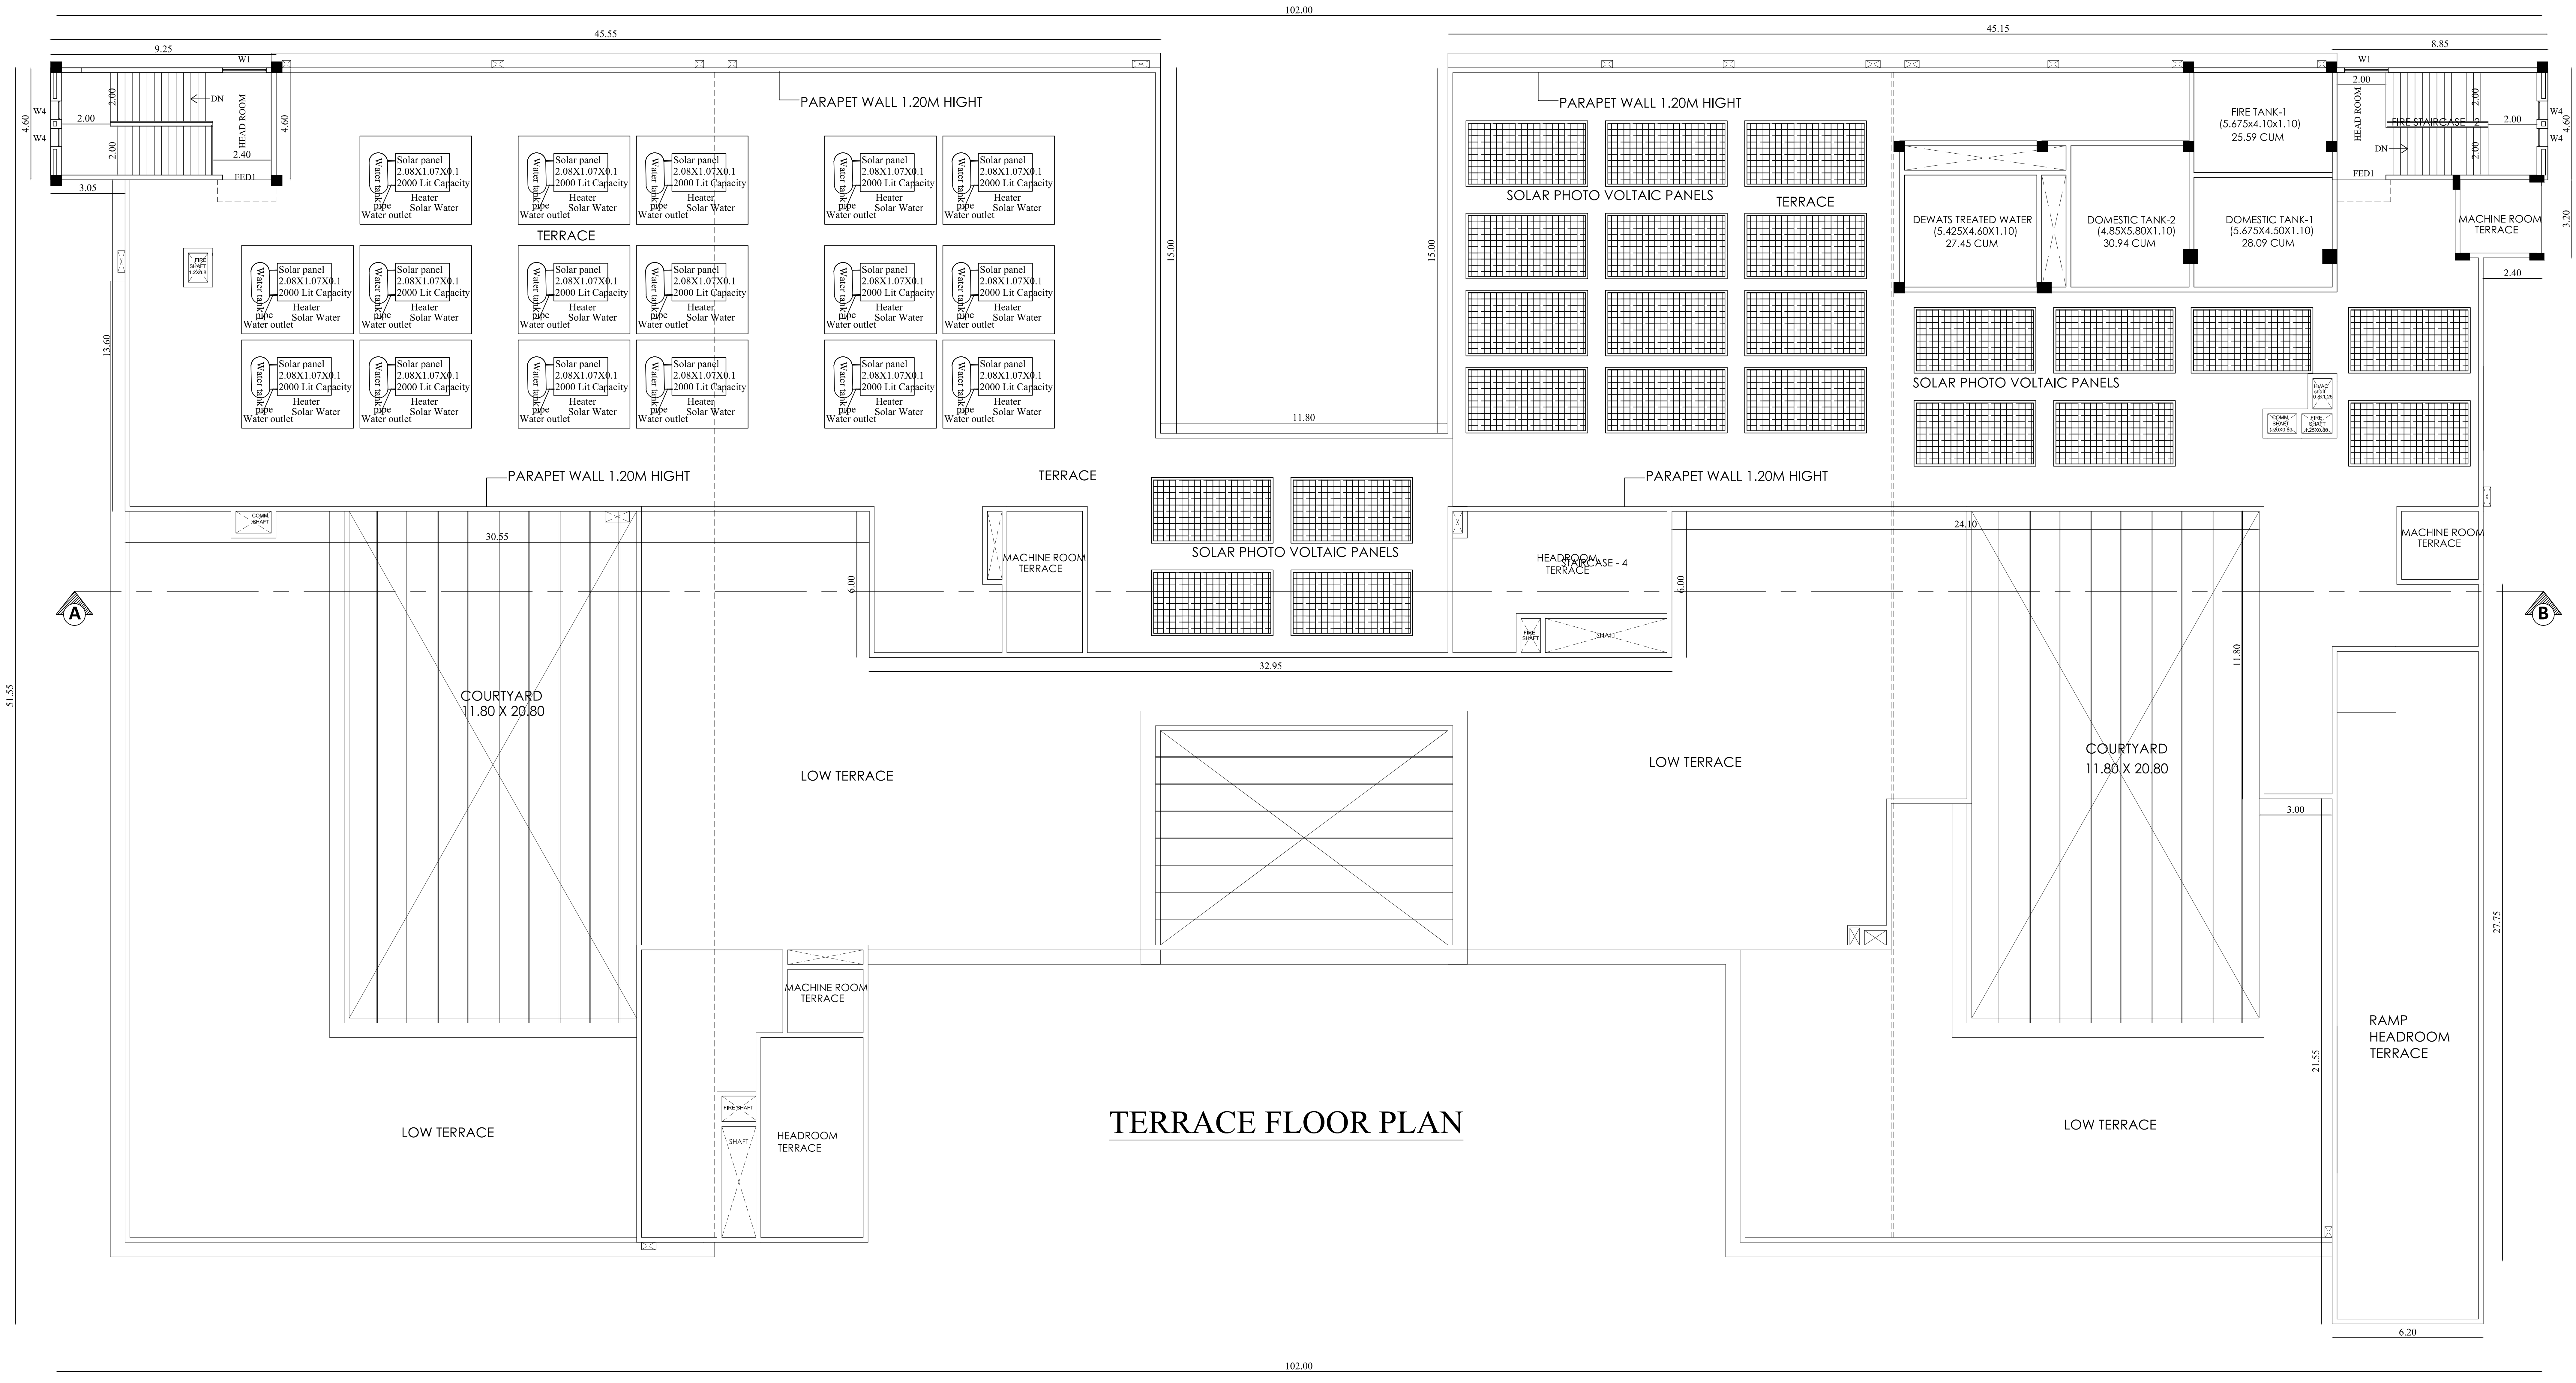

# TERRACE FLOOR PLAN

| BLOCK - 1 | TERRACE FLOOR | SHEET NO - 8/15 |
|---|---|---|

**PLAN SHOWING THE PROPOSED CONSTRUCTION OF HOSPITAL BUILDING IN S.F.NO:65/1A1B,65/1F,65/1G1B, 67/1A1,67/1A2A,67/1A2B,67/1B,67/2A,67/2B, 67/2C1,67/2C2,67/2C3,67/2C4,67/2C5,67/2C6, 67/2C7,67/2C8,67/2C9,67/2D,67/3A2A,69/19A, 69/20A,69/6A1,69/16A,69/16B,69/17 AT UTHAMASOLAPURAM VILLAGE, SALEM SOUTH TALUK, SALEM DISTRICT.**

North

Scale 1 : 100

## AREA DETAILS:

| Floor Name | FSI Area (in Sqm) | Non-FSI Area (in Sqm) | Total Buildup Area (in Sqm) |
|---|---|---|---|
| TERRACE FLOOR | - | 83.26 | 83.26 |

JOINERY DETAILS

| TYPE | DESCRIPTION | SIZE |
|---|---|---|
| RS | ROLLING SHUTTER | 3.00 X 2.40 |
| D1 | DOOR 1 | 2.40 X 2.40 |
| D2 | DOOR 2 | 2.00 X 2.40 |
| D3 | DOOR 3 | 1.80 X 2.40 |
| D4 | DOOR 4 | 1.50 X 2.40 |
| D5 | DOOR 5 | 1.25 X 2.40 |
| D6 | DOOR 6 | 1.00 X 2.40 |
| D7 | DOOR 7 | 0.90 X 2.40 |
| D8 | DOOR 8 | 0.90 X 2.10 |
| D9 | DOOR 9 | 0.80 X 2.10 |
| D10 | DOOR 10 | 1.00 X 2.40 |
| SW1 | SWING DOOR 1 | 2.00 X 2.40 |
| SD1 | STEEL DOOR 1 | 2.00 X 2.40 |
| SD2 | STEEL DOOR 2 | 0.80 X 2.40 |
| FED1 | FIRE EXIT DOOR | 2.00 X 2.40 |
| FRD1 | FIRE RATED DOOR | 1.50 X 2.40 |
| FSD | FIRE SHAFT DOOR | 1.00 X 2.40 |
| LO | LIFT OPEN | 1.20 X 2.10 |
| W1 | WINDOW 1 | 1.80 X 1.50 |
| W2 | WINDOW 1 | 1.50 X 1.50 |
| W3 | WINDOW 1 | 1.20 X 1.80 |
| W4 | WINDOW 1 | 0.75 X 1.80 |
| V1 | VENTILATOR 1 | 1.80 X 0.75 |
| V2 | VENTILATOR 2 | 0.90 X 0.75 |
| V3 | VENTILATOR 3 | 0.75 X 0.75 |
| V4 | VENTILATOR 4 | 3.00 X 0.75 |
| V5 | VENTILATOR 5 | 1.20 X 0.75 |
| FG1 | FIXED GLASS 1 | 1.80 X 1.50 |
| FG2 | FIXED GLASS 2 | 1.50 X 0.40 |
|  | FRESH AIR LOUVER | 2.40 X 0.40 |
|  | EXHAUST LOUVER | 2.40 X 0.40 |

All metric dimensions are in metre

T. GUNASEKAR. B.E..
REGISTERED QUALITY AUDITOR
DTCP REGISTRATION No. QA / 003 / 2022 dtd 05 / 04 / 2022
104 A, LAKSHMIPURAM 6TH STREET,
PEELAMEDU EAST POST,CBE - 641004
MOB - 8300909739

Quality Auditor

R.N.Krishna Kumar B.Arch.,
CA / 2015 / 73097
LPA / CE / 19 / 07 / 089
GK ASSOCIATES
No : 603, 100 Feet Road, Gandhipuram
Coimbatore - 641 012.
Ph : 0422 - 4220046, 99442 11111

Construction Engineer

R.N.Krishna Kumar B.Arch.,
CA / 2015 / 73097
LPA / RA / GR.I / 19 / 03 / 006
GK ASSOCIATES
No : 603, 100 Feet Road, Gandhipuram
Coimbatore - 641 012.
Ph : 0422 - 4220046, 99442 11111

Architect

R.PRAKASH M.E., (Structural)
LPA/SE/Gr-I/19/05/044
GK ASSOCIATES
No : 603, 100 FEET ROAD, GANDHIPURAM
COIMBATORE - 641 012.
PHONE : 0422-4220046, 97503 40046

Structural Engineer

GOVEL TRUST
S. Kalpa
TRUSTEE

Applicant

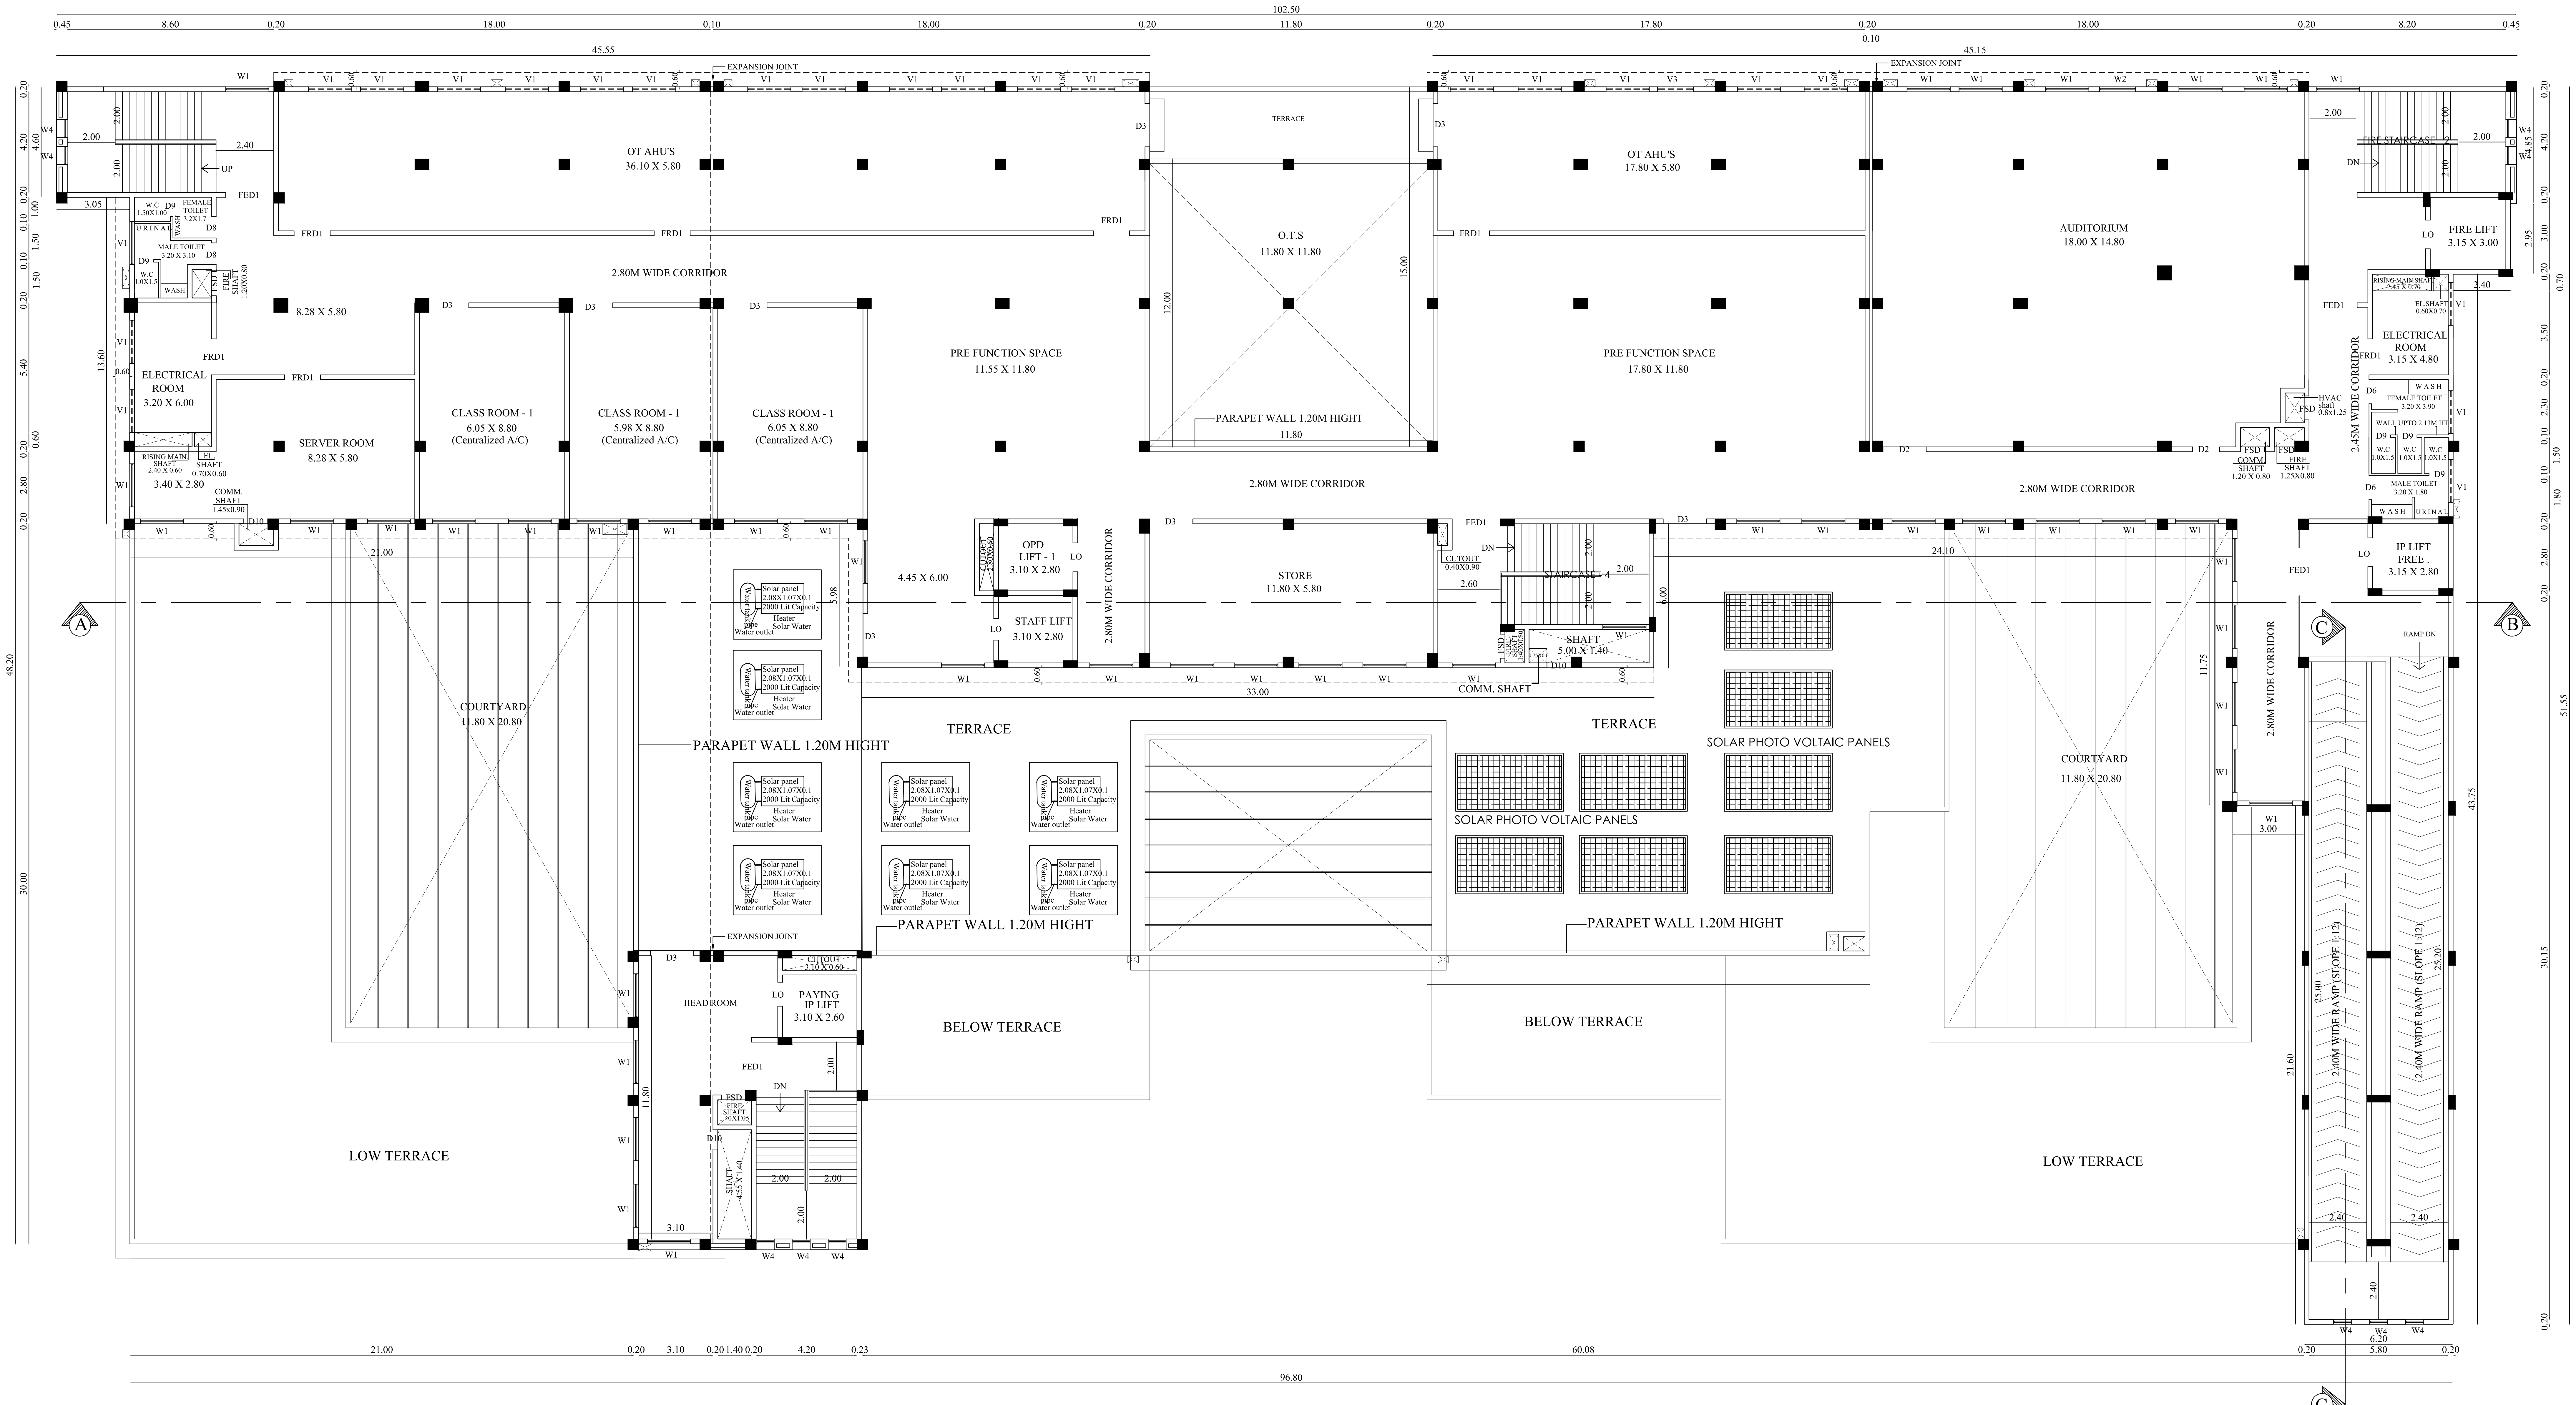

## FOURTH FLOOR PLAN

| BLOCK - 1 | FOURTH FLOOR | SHEET NO - 7/15 |
|---|---|---|

**PLAN SHOWING THE PROPOSED CONSTRUCTION OF HOSPITAL BUILDING IN S.F.NO:65/1A1B,65/1F,65/1G1B, 67/1A1,67/1A2A,67/1A2B,67/1B,67/2A,67/2B, 67/2C1,67/2C2,67/2C3,67/2C4,67/2C5,67/2C6, 67/2C7,67/2C8,67/2C9,67/2D,67/3A2A,69/19A, 69/20A,69/6A1,69/16A,69/16B,69/17 AT UTHAMASOLAPURAM VILLAGE, SALEM SOUTH TALUK, SALEM DISTRICT.**

North

Scale 1 : 100

AREA DETAILS:

| Floor Name | FSI Area (in Sqm) | Non-FSI Area (in Sqm) | Total Buildup Area (in Sqm) |
|---|---|---|---|
| FOURTH FLOOR | 2149.88 | - | 2149.88 |

JOINERY DETAILS

| TYPE | DESCRIPTION | SIZE |
|---|---|---|
| RS | ROLLING SHUTTER | 3.00 X 2.40 |
| D1 | DOOR 1 | 2.40 X 2.40 |
| D2 | DOOR 2 | 2.00 X 2.40 |
| D3 | DOOR 3 | 1.80 X 2.40 |
| D4 | DOOR 4 | 1.50 X 2.40 |
| D5 | DOOR 5 | 1.25 X 2.40 |
| D6 | DOOR 6 | 1.00 X 2.40 |
| D7 | DOOR 7 | 0.90 X 2.40 |
| D8 | DOOR 8 | 0.90 X 2.10 |
| D9 | DOOR 9 | 0.80 X 2.10 |
| D10 | DOOR 10 | 1.00 X 2.40 |
| SW1 | SWING DOOR 1 | 2.00 X 2.40 |
| SD1 | STEEL DOOR 1 | 2.00 X 2.40 |
| SD2 | STEEL DOOR 2 | 0.80 X 2.40 |
| FED1 | FIRE EXIT DOOR | 2.00 X 2.40 |
| FRD1 | FIRE RATED DOOR | 1.50 X 2.40 |
| FSD | FIRE SHAFT DOOR | 1.00 X 2.40 |
| LO | LIFT OPEN | 1.20 X 2.10 |
| W1 | WINDOW 1 | 1.80 X 1.50 |
| W2 | WINDOW 1 | 1.50 X 1.50 |
| W3 | WINDOW 1 | 1.20 X 1.80 |
| W4 | WINDOW 1 | 0.75 X 1.80 |
| V1 | VENTILATOR 1 | 1.80 X 0.75 |
| V2 | VENTILATOR 2 | 0.90 X 0.75 |
| V3 | VENTILATOR 3 | 0.75 X 0.75 |
| V4 | VENTILATOR 4 | 3.00 X 0.75 |
| V5 | VENTILATOR 5 | 1.20 X 0.75 |
| FG1 | FIXED GLASS 1 | 1.80 X 1.50 |
| FG2 | FIXED GLASS 2 | 1.50 X 0.40 |
|  | FRESH AIR LOUVER | 2.40 X 0.40 |
|  | EXHAUST LOUVER | 2.40 X 0.40 |

All metric dimensions are in metre

T. GUNASEKAR. B.E..
REGISTERED QUALITY AUDITOR
DTCP REGISTRATION No. QA/003/2022 dtd 05/04/2022
104 A, LAKSHMIPURAM 6TH STREET,
PEELAMEDU EAST POST,CBE - 641004
MOB - 8300909739

Quality Auditor

R.N.Krishna Kumar B.Arch.,
CA / 2015 / 73097
LPA / CE / 19 / 07 / 089
GK ASSOCIATES
No : 603, 100 Feet Road, Gandhipuram
Coimbatore - 641 012.
Ph : 0422 - 4220046, 99442 11111

Construction Engineer

R.N.Krishna Kumar B.Arch.,
CA / 2015 / 73097
LPA / RA / GR.I / 19 / 03 / 006
GK ASSOCIATES
No : 603, 100 Feet Road, Gandhipuram
Coimbatore - 641 012.
Ph : 0422 - 4220046, 99442 11111

Architect

R.PRAKASH M.E., (Structural)
LPA/SE/Gr-I/19/05/044
GK ASSOCIATES
No : 603, 100 FEET ROAD, GANDHIPURAM
COIMBATORE - 641 012.
PHONE : 0422-4220046, 97503 40046

Structural Engineer

GOVEL TRUST
S. Kalpa
TRUSTEE

Applicant

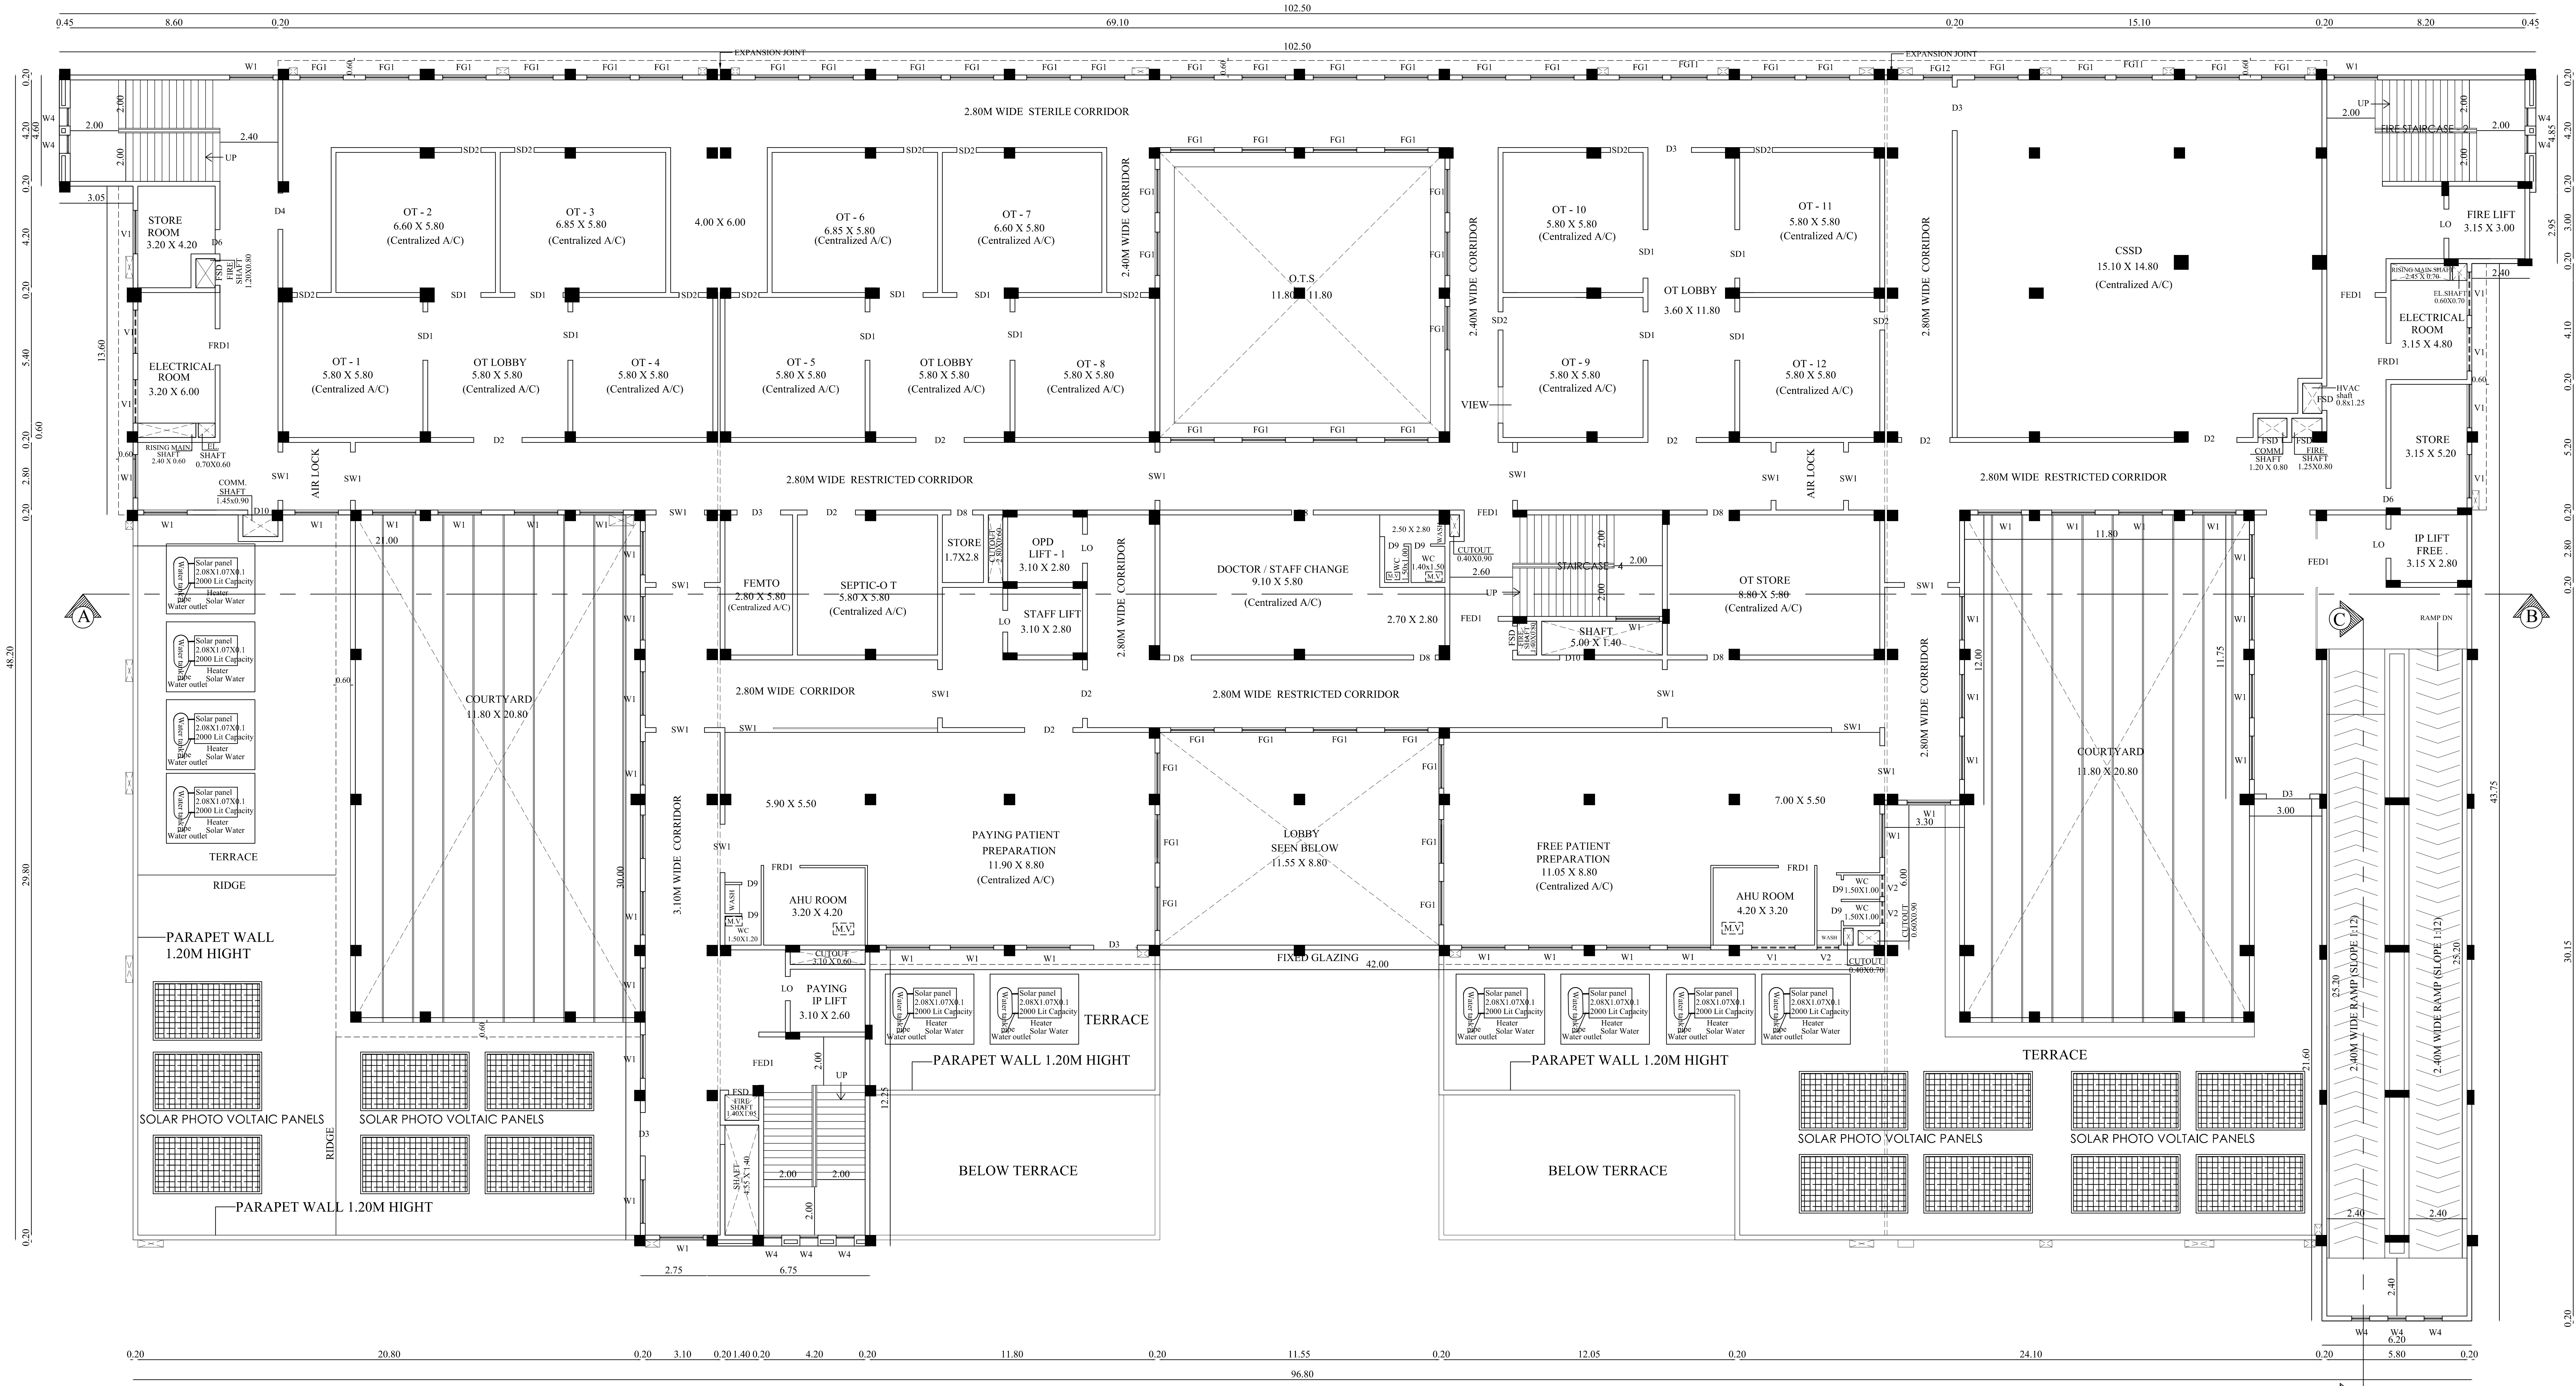
102.50
0.45
8.60
0.20
69.10
15.10
8.20
EXPANSION JOINT
2.80M WIDE STERILE CORRIDOR
STORE ROOM 3.20 X 4.20
FSD FIRE SHAFT 1.20X0.80
ELECTRICAL ROOM 3.20 X 6.00
RISING MAIN SHAFT 2.40 X 0.60
EL. SHAFT 0.70X0.60
COMM. SHAFT 1.45x0.90
OT - 2 6.60 X 5.80 (Centralized A/C)
OT - 3 6.85 X 5.80 (Centralized A/C)
4.00 X 6.00
OT - 6 6.85 X 5.80 (Centralized A/C)
OT - 7 6.60 X 5.80 (Centralized A/C)
OT - 1 5.80 X 5.80 (Centralized A/C)
OT LOBBY 5.80 X 5.80 (Centralized A/C)
OT - 4 5.80 X 5.80 (Centralized A/C)
OT - 5 5.80 X 5.80 (Centralized A/C)
OT - 8 5.80 X 5.80 (Centralized A/C)
2.40M WIDE CORRIDOR
O.T.S 11.80 X 11.80
OT - 10 5.80 X 5.80 (Centralized A/C)
OT - 11 5.80 X 5.80 (Centralized A/C)
OT LOBBY 3.60 X 11.80
OT - 9 5.80 X 5.80 (Centralized A/C)
OT - 12 5.80 X 5.80 (Centralized A/C)
VIEW
2.80M WIDE CORRIDOR
CSSD 15.10 X 14.80 (Centralized A/C)
FIRE STAIRCASE - 2
FIRE LIFT 3.15 X 3.00
RISING MAIN SHAFT 2.45 X 0.70
EL.SHAFT 0.60X0.70
ELECTRICAL ROOM 3.15 X 4.80
HVAC shaft 0.8x1.25
COMM SHAFT 1.20 X 0.80
FIRE SHAFT 1.25X0.80
STORE 3.15 X 5.20
AIR LOCK
2.80M WIDE RESTRICTED CORRIDOR
FEMTO 2.80 X 5.80 (Centralized A/C)
SEPTIC-O T 5.80 X 5.80 (Centralized A/C)
STORE 1.7X2.8
CUTOUT 2.80X0.60
OPD LIFT - 1 3.10 X 2.80
STAFF LIFT 3.10 X 2.80
DOCTOR / STAFF CHANGE 9.10 X 5.80 (Centralized A/C)
2.50 X 2.80
WC 1.50x1.00
WC 1.40x1.50
CUTOUT 0.40X0.90
2.70 X 2.80
STAIRCASE - 4
SHAFT 5.00 X 1.40
OT STORE 8.80 X 5.80 (Centralized A/C)
IP LIFT FREE . 3.15 X 2.80
RAMP DN
2.80M WIDE CORRIDOR
COURTYARD 11.80 X 20.80
3.10M WIDE CORRIDOR
5.90 X 5.50
PAYING PATIENT PREPARATION 11.90 X 8.80 (Centralized A/C)
LOBBY SEEN BELOW 11.55 X 8.80
FREE PATIENT PREPARATION 11.05 X 8.80 (Centralized A/C)
7.00 X 5.50
AHU ROOM 3.20 X 4.20
AHU ROOM 4.20 X 3.20
WC 1.50X1.20
WC 1.50X1.00
CUTOUT 3.10 X 0.60
CUTOUT 0.40X0.70
CUTOUT 0.60X0.90
FIXED GLAZING
42.00
PAYING IP LIFT 3.10 X 2.60
FIRE SHAFT 1.40X1.80
SHAFT 4.55 X 1.40
Solar panel 2.08X1.07X0.1 2000 Lit Capacity Heater Solar Water
Water tank pipe Water outlet
TERRACE
RIDGE
PARAPET WALL 1.20M HIGHT
SOLAR PHOTO VOLTAIC PANELS
BELOW TERRACE
2.40M WIDE RAMP (SLOPE 1:12)
A
B
C
96.80
20.80
11.80
11.55
12.05
24.10
5.80
6.20
2.75
6.75

## THIRD FLOOR PLAN

| BLOCK - 1 | THIRD FLOOR | SHEET NO - 6/15 |
|---|---|---|

**PLAN SHOWING THE PROPOSED CONSTRUCTION OF HOSPITAL BUILDING IN S.F.NO:65/1A1B,65/1F,65/1G1B, 67/1A1,67/1A2A,67/1A2B,67/1B,67/2A,67/2B, 67/2C1,67/2C2,67/2C3,67/2C4,67/2C5,67/2C6, 67/2C7,67/2C8,67/2C9,67/2D,67/3A2A,69/19A, 69/20A,69/6A1,69/16A,69/16B,69/17 AT UTHAMASOLAPURAM VILLAGE, SALEM SOUTH TALUK, SALEM DISTRICT.**

North

Scale 1 : 100

### AREA DETAILS:

| Floor Name | FSI Area (in Sqm) | Non-FSI Area (in Sqm) | Total Buildup Area (in Sqm) |
|---|---|---|---|
| THIRD FLOOR | 2851.55 | - | 2851.55 |

JOINERY DETAILS

| TYPE | DESCRIPTION | SIZE |
|---|---|---|
| RS | ROLLING SHUTTER | 3.00 X 2.40 |
| D1 | DOOR 1 | 2.40 X 2.40 |
| D2 | DOOR 2 | 2.00 X 2.40 |
| D3 | DOOR 3 | 1.80 X 2.40 |
| D4 | DOOR 4 | 1.50 X 2.40 |
| D5 | DOOR 5 | 1.25 X 2.40 |
| D6 | DOOR 6 | 1.00 X 2.40 |
| D7 | DOOR 7 | 0.90 X 2.40 |
| D8 | DOOR 8 | 0.90 X 2.10 |
| D9 | DOOR 9 | 0.80 X 2.10 |
| D10 | DOOR 10 | 1.00 X 2.40 |
| SW1 | SWING DOOR 1 | 2.00 X 2.40 |
| SD1 | STEEL DOOR 1 | 2.00 X 2.40 |
| SD2 | STEEL DOOR 2 | 0.80 X 2.40 |
| FED1 | FIRE EXIT DOOR | 2.00 X 2.40 |
| FRD1 | FIRE RATED DOOR | 1.50 X 2.40 |
| FSD | FIRE SHAFT DOOR | 1.00 X 2.40 |
| LO | LIFT OPEN | 1.20 X 2.10 |
| W1 | WINDOW 1 | 1.80 X 1.50 |
| W2 | WINDOW 1 | 1.50 X 1.50 |
| W3 | WINDOW 1 | 1.20 X 1.80 |
| W4 | WINDOW 1 | 0.75 X 1.80 |
| V1 | VENTILATOR 1 | 1.80 X 0.75 |
| V2 | VENTILATOR 2 | 0.90 X 0.75 |
| V3 | VENTILATOR 3 | 0.75 X 0.75 |
| V4 | VENTILATOR 4 | 3.00 X 0.75 |
| V5 | VENTILATOR 5 | 1.20 X 0.75 |
| FG1 | FIXED GLASS 1 | 1.80 X 1.50 |
| FG2 | FIXED GLASS 2 | 1.50 X 0.40 |
|  | FRESH AIR LOUVER | 2.40 X 0.40 |
|  | EXHAUST LOUVER | 2.40 X 0.40 |

All metric dimensions are in metre

T. GUNASEKAR. B.E..
REGISTERED QUALITY AUDITOR
DTCP REGISTRATION No. QA / 003 / 2022 dtd 05 / 04 / 2022
104 A, LAKSHMIPURAM 6TH STREET,
PEELAMEDU EAST POST,CBE - 641004
MOB - 8300903739

Quality Auditor

R.N.Krishna Kumar B.Arch.,
CA / 2015 / 73097
LPA / CE / 19 / 07 / 089
GK ASSOCIATES
No : 603, 100 Feet Road, Gandhipuram
Coimbatore - 641 012.
Ph : 0422 - 4220046, 99442 11111

Construction Engineer

R.N.Krishna Kumar B.Arch.,
CA / 2015 / 73097
LPA / RA / GR.I / 19 / 03 / 006
GK ASSOCIATES
No : 603, 100 Feet Road, Gandhipuram
Coimbatore - 641 012.
Ph : 0422 - 4220046, 99442 11111

Architect

R.PRAKASH M.E., (Structural)
LPA/SE/Gr-I/19/05/044
GK ASSOCIATES
No : 603, 100 FEET ROAD, GANDHIPURAM
COIMBATORE - 641 012.
PHONE : 0422-4220046, 97503 40046

Structural Engineer

GOVEL TRUST
S. Kalpa
TRUSTEE

Applicant

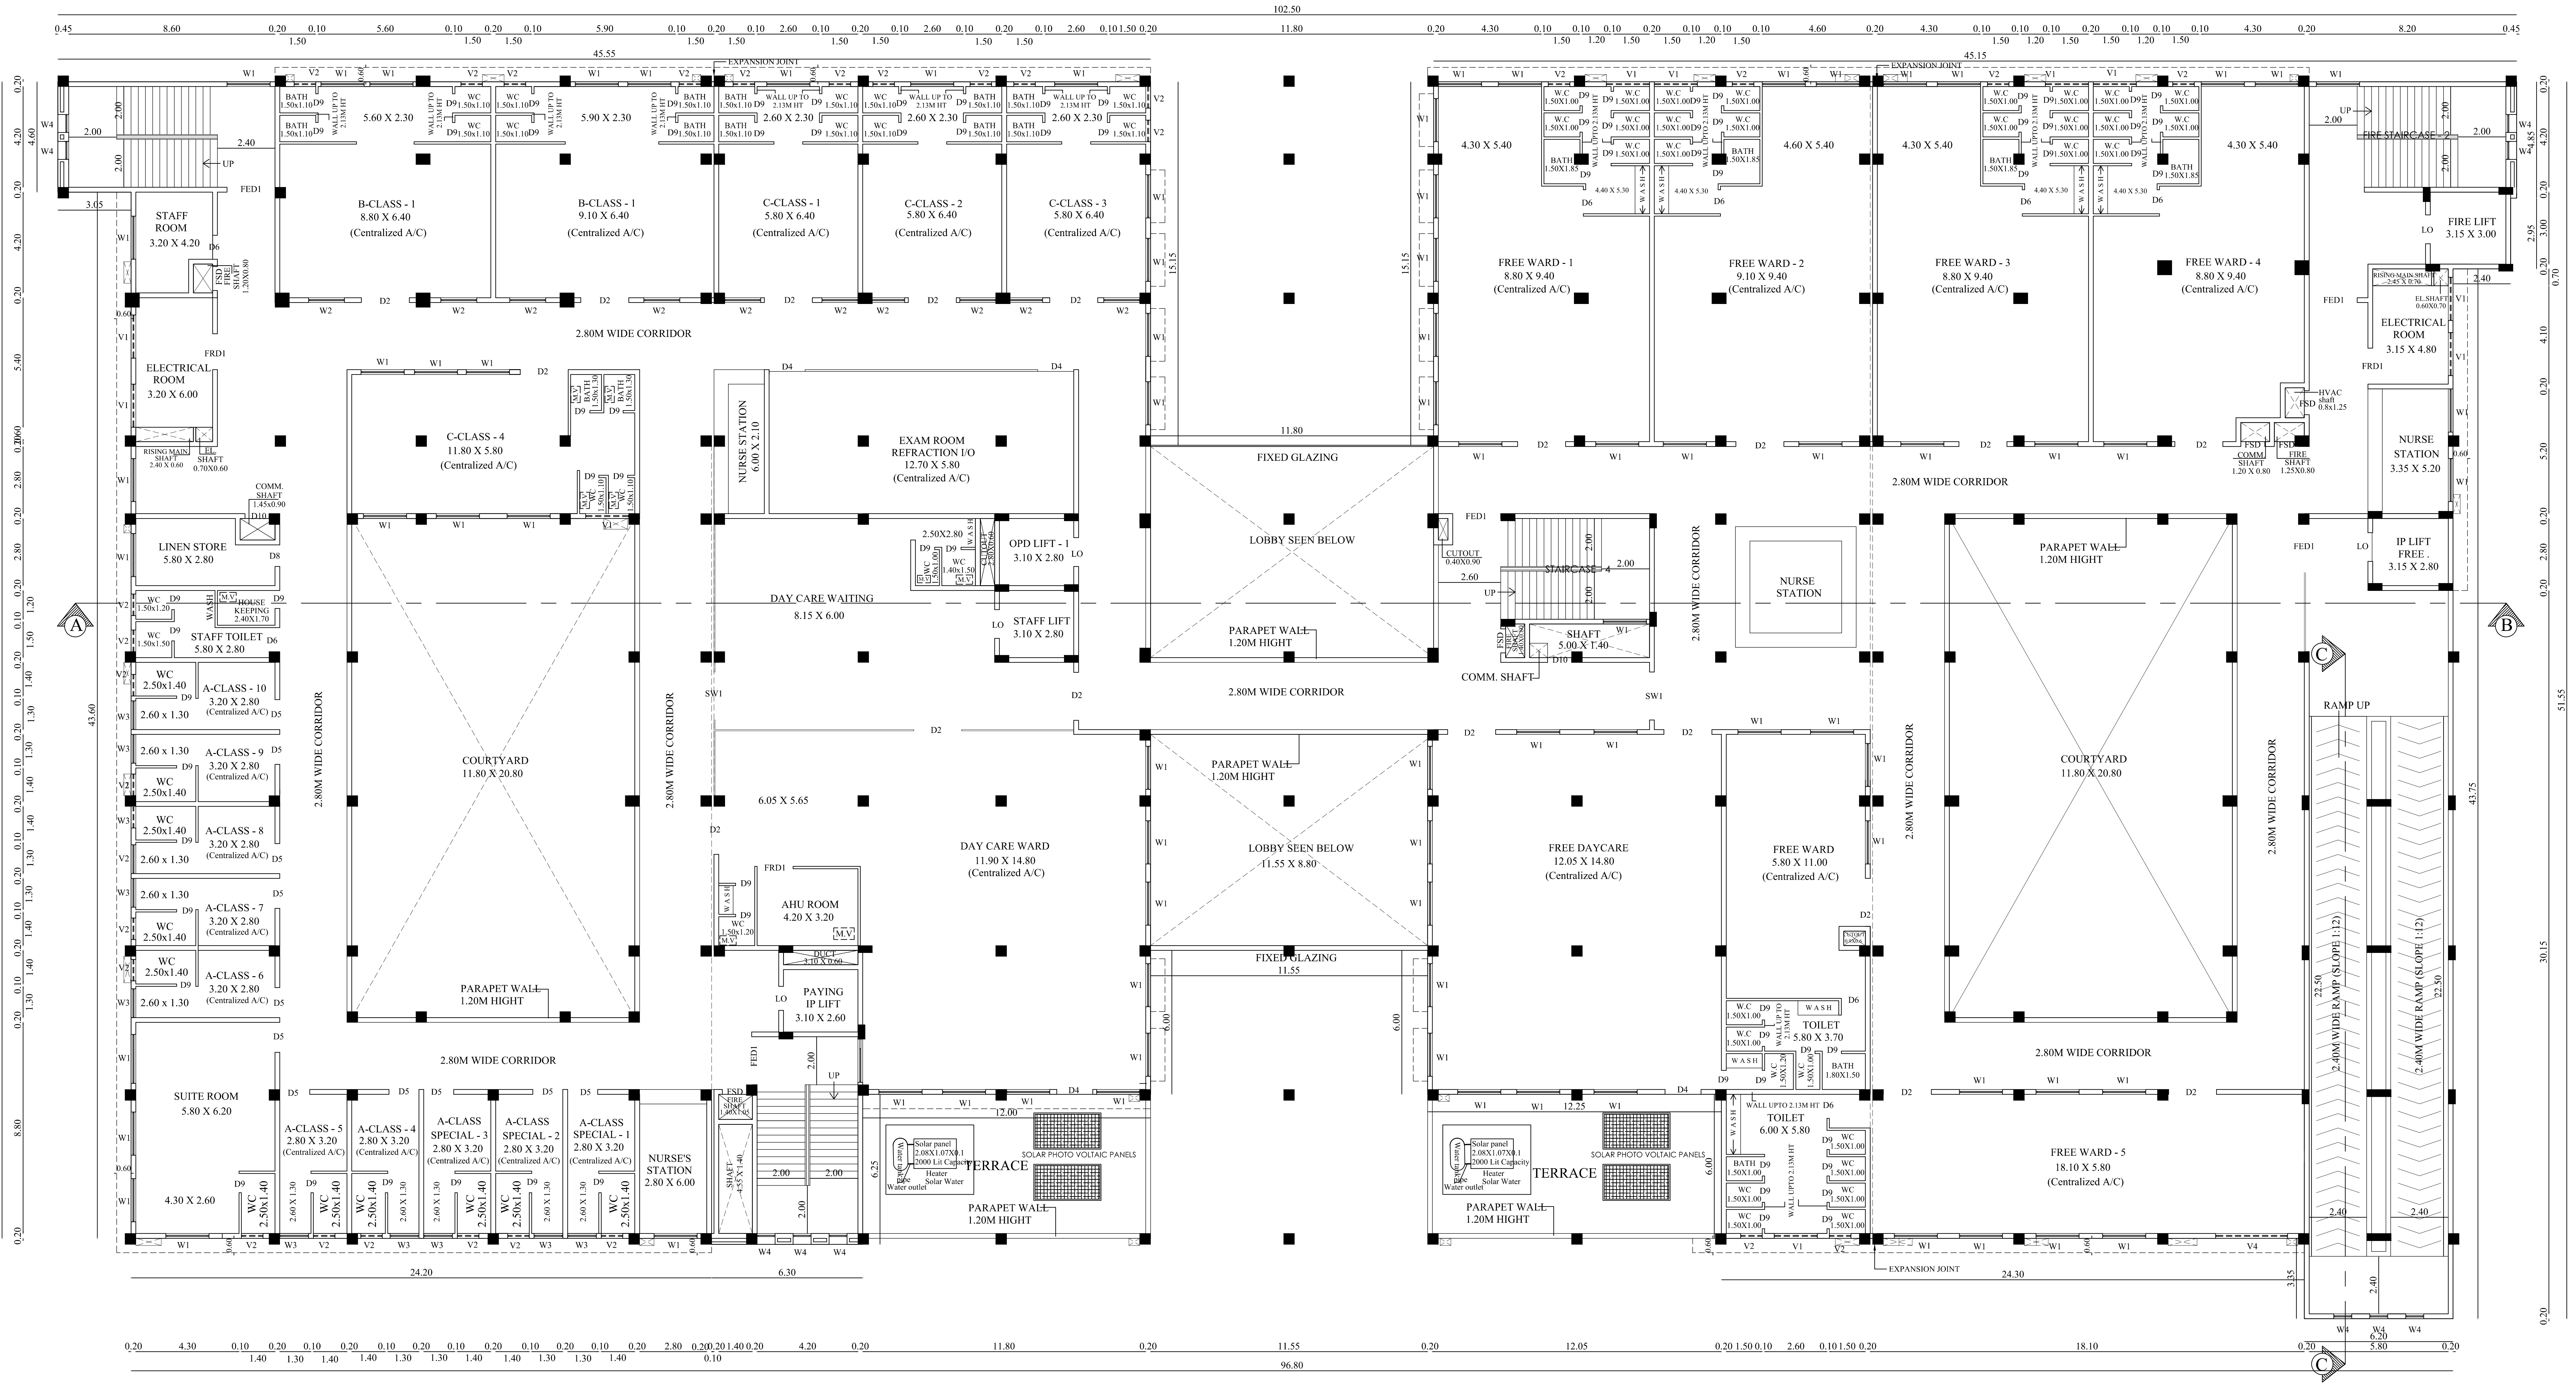
EXPANSION JOINT
STAFF ROOM 3.20 X 4.20
B-CLASS - 1 8.80 X 6.40 (Centralized A/C)
B-CLASS - 1 9.10 X 6.40 (Centralized A/C)
C-CLASS - 1 5.80 X 6.40 (Centralized A/C)
C-CLASS - 2 5.80 X 6.40 (Centralized A/C)
C-CLASS - 3 5.80 X 6.40 (Centralized A/C)
2.80M WIDE CORRIDOR
ELECTRICAL ROOM 3.20 X 6.00
C-CLASS - 4 11.80 X 5.80 (Centralized A/C)
NURSE STATION 6.00 X 2.10
EXAM ROOM REFRACTION I/O 12.70 X 5.80 (Centralized A/C)
LINEN STORE 5.80 X 2.80
HOUSE KEEPING 2.40X1.70
STAFF TOILET 5.80 X 2.80
OPD LIFT - 1 3.10 X 2.80
STAFF LIFT 3.10 X 2.80
DAY CARE WAITING 8.15 X 6.00
A-CLASS - 10 3.20 X 2.80
A-CLASS - 9 3.20 X 2.80
A-CLASS - 8 3.20 X 2.80
A-CLASS - 7 3.20 X 2.80
A-CLASS - 6 3.20 X 2.80
COURTYARD 11.80 X 20.80
PARAPET WALL 1.20M HIGHT
6.05 X 5.65
DAY CARE WARD 11.90 X 14.80 (Centralized A/C)
AHU ROOM 4.20 X 3.20
PAYING IP LIFT 3.10 X 2.60
SUITE ROOM 5.80 X 6.20
A-CLASS - 5 2.80 X 3.20
A-CLASS - 4 2.80 X 3.20
A-CLASS SPECIAL - 3 2.80 X 3.20
A-CLASS SPECIAL - 2 2.80 X 3.20
A-CLASS SPECIAL - 1 2.80 X 3.20
NURSE'S STATION 2.80 X 6.00
TERRACE
SOLAR PHOTO VOLTAIC PANELS
FIXED GLAZING
LOBBY SEEN BELOW
LOBBY SEEN BELOW 11.55 X 8.80
STAIRCASE - 4
SHAFT 5.00 X 1.40
COMM. SHAFT
NURSE STATION
FREE DAYCARE 12.05 X 14.80 (Centralized A/C)
FREE WARD 5.80 X 11.00 (Centralized A/C)
TOILET 5.80 X 3.70
TOILET 6.00 X 5.80
FREE WARD - 1 8.80 X 9.40 (Centralized A/C)
FREE WARD - 2 9.10 X 9.40 (Centralized A/C)
FREE WARD - 3 8.80 X 9.40 (Centralized A/C)
FREE WARD - 4 8.80 X 9.40 (Centralized A/C)
FREE WARD - 5 18.10 X 5.80 (Centralized A/C)
FIRE STAIRCASE - 2
FIRE LIFT 3.15 X 3.00
ELECTRICAL ROOM 3.15 X 4.80
NURSE STATION 3.35 X 5.20
IP LIFT FREE 3.15 X 2.80
RAMP UP
2.40M WIDE RAMP (SLOPE 1:12)
102.50
96.80
45.55
45.15
A
B
C

## SECOND FLOOR PLAN

| BLOCK - 1 | SECOND FLOOR | SHEET NO - 5/15 |
|---|---|---|

**PLAN SHOWING THE PROPOSED CONSTRUCTION OF HOSPITAL BUILDING IN S.F.NO:65/1A1B,65/1F,65/1G1B, 67/1A1,67/1A2A,67/1A2B,67/1B,67/2A,67/2B, 67/2C1,67/2C2,67/2C3,67/2C4,67/2C5,67/2C6, 67/2C7,67/2C8,67/2C9,67/2D,67/3A2A,69/19A, 69/20A,69/6A1,69/16A,69/16B,69/17 AT UTHAMASOLAPURAM VILLAGE, SALEM SOUTH TALUK, SALEM DISTRICT.**

North

Scale 1 : 100

## AREA DETAILS:

| Floor Name | FSI Area (in Sqm) | Non-FSI Area (in Sqm) | Total Buildup Area (in Sqm) |
|---|---|---|---|
| SECOND FLOOR | 3535.54 | - | 3535.54 |

JOINERY DETAILS

| TYPE | DESCRIPTION | SIZE |
|---|---|---|
| RS | ROLLING SHUTTER | 3.00 X 2.40 |
| D1 | DOOR 1 | 2.40 X 2.40 |
| D2 | DOOR 2 | 2.00 X 2.40 |
| D3 | DOOR 3 | 1.80 X 2.40 |
| D4 | DOOR 4 | 1.50 X 2.40 |
| D5 | DOOR 5 | 1.25 X 2.40 |
| D6 | DOOR 6 | 1.00 X 2.40 |
| D7 | DOOR 7 | 0.90 X 2.40 |
| D8 | DOOR 8 | 0.90 X 2.10 |
| D9 | DOOR 9 | 0.80 X 2.10 |
| D10 | DOOR 10 | 1.00 X 2.40 |
| SW1 | SWING DOOR 1 | 2.00 X 2.40 |
| SD1 | STEEL DOOR 1 | 2.00 X 2.40 |
| SD2 | STEEL DOOR 2 | 0.80 X 2.40 |
| FED1 | FIRE EXIT DOOR | 2.00 X 2.40 |
| FRD1 | FIRE RATED DOOR | 1.50 X 2.40 |
| FSD | FIRE SHAFT DOOR | 1.00 X 2.40 |
| LO | LIFT OPEN | 1.20 X 2.10 |
| W1 | WINDOW 1 | 1.80 X 1.50 |
| W2 | WINDOW 1 | 1.50 X 1.50 |
| W3 | WINDOW 1 | 1.20 X 1.80 |
| W4 | WINDOW 1 | 0.75 X 1.80 |
| V1 | VENTILATOR 1 | 1.80 X 0.75 |
| V2 | VENTILATOR 2 | 0.90 X 0.75 |
| V3 | VENTILATOR 3 | 0.75 X 0.75 |
| V4 | VENTILATOR 4 | 3.00 X 0.75 |
| V5 | VENTILATOR 5 | 1.20 X 0.75 |
| FG1 | FIXED GLASS 1 | 1.80 X 1.50 |
| FG2 | FIXED GLASS 2 | 1.50 X 0.40 |
|  | FRESH AIR LOUVER | 2.40 X 0.40 |
|  | EXHAUST LOUVER | 2.40 X 0.40 |

All metric dimensions are in metre

T. GUNASEKAR. B.E..
REGISTERED QUALITY AUDITOR
DTCP REGISTRATION No. QA / 003 / 2022 dtd 05 / 04 / 2022
104 A, LAKSHMIPURAM 6TH STREET,
PEELAMEDU EAST POST,CBE - 641004
MOB - 0300903739

Quality Auditor

R.N.Krishna Kumar B.Arch.,
CA / 2015 / 73097
LPA / CE / 19 / 07 / 089
GK ASSOCIATES
No : 603, 100 Feet Road, Gandhipuram
Coimbatore - 641 012.
Ph : 0422 - 4220046, 99442 11111

Construction Engineer

R.N.Krishna Kumar B.Arch.,
CA / 2015 / 73097
LPA / RA / GR.I / 19 / 03 / 006
GK ASSOCIATES
No : 603, 100 Feet Road, Gandhipuram
Coimbatore - 641 012.
Ph : 0422 - 4220046, 99442 11111

Architect

R.PRAKASH M.E., (Structural)
LPA/SE/Gr-I/19/05/044
GK ASSOCIATES
No : 603, 100 FEET ROAD, GANDHIPURAM
COIMBATORE - 641 012.
PHONE : 0422-4220046, 97503 40046

Structural Engineer

GOVEL TRUST
S. Kalpa
TRUSTEE

Applicant

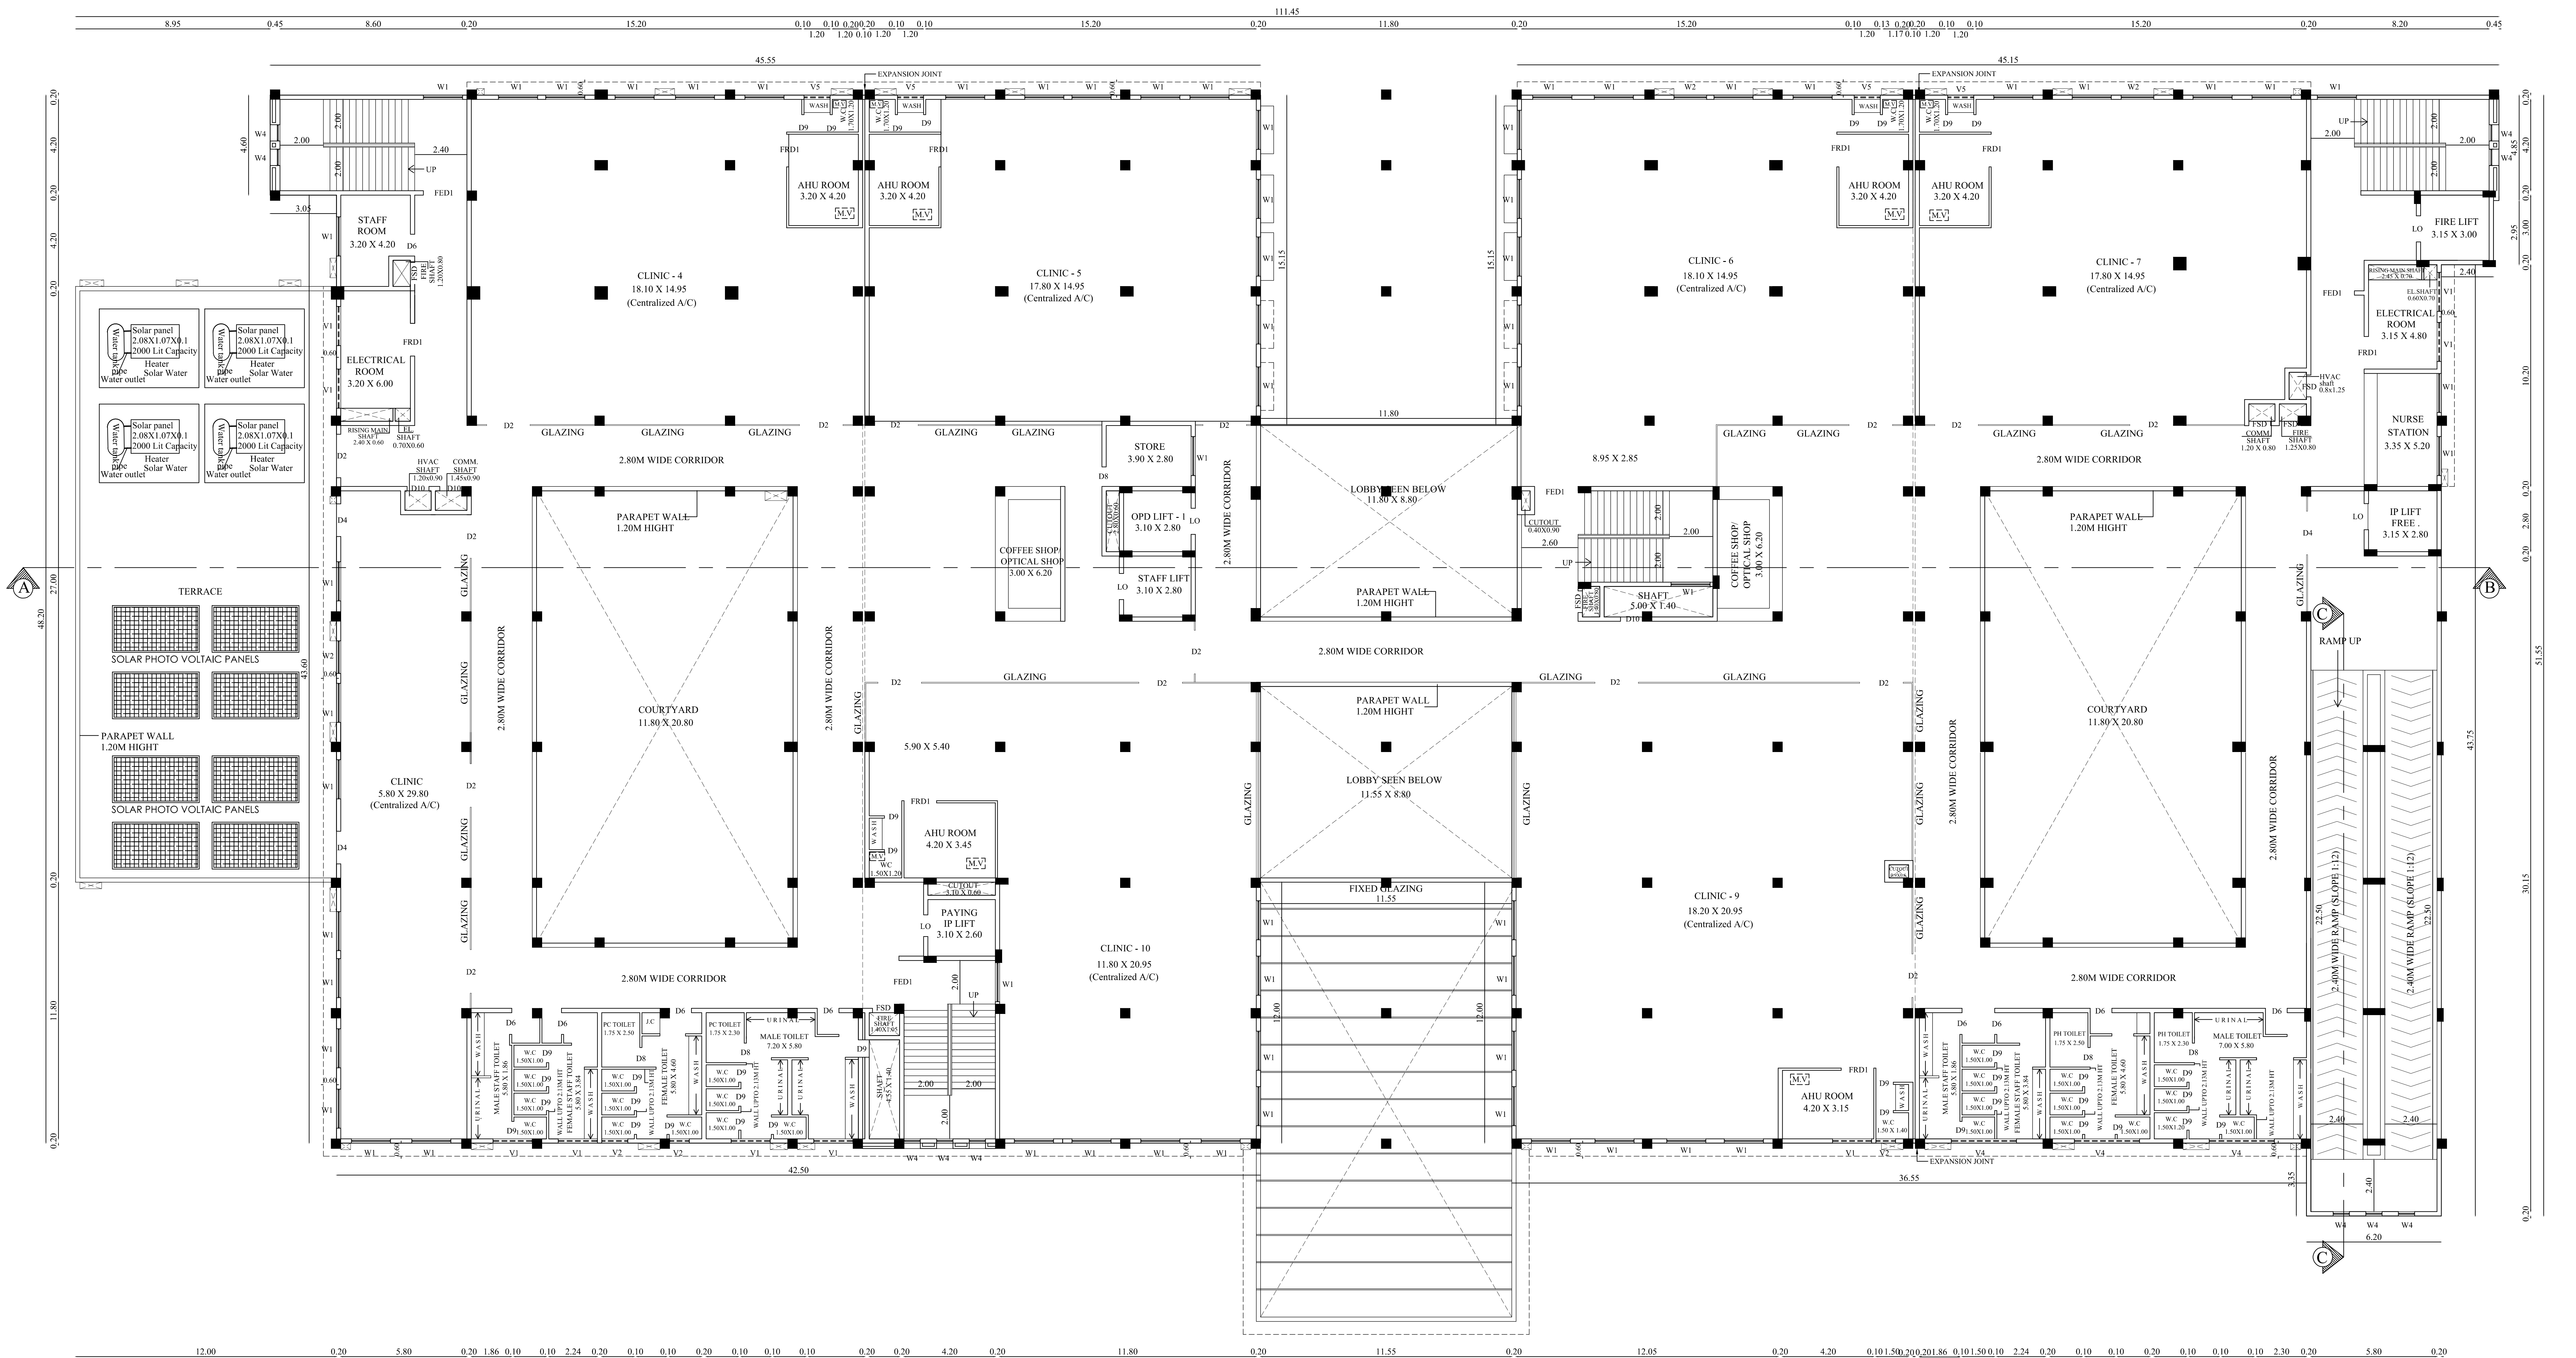
111.45
45.55
45.15
EXPANSION JOINT
STAFF ROOM 3.20 X 4.20
ELECTRICAL ROOM 3.20 X 6.00
RISING MAIN SHAFT 2.40 X 0.60
HVAC SHAFT 0.70X0.60
COMM SHAFT
AHU ROOM 3.20 X 4.20
CLINIC - 4 18.10 X 14.95 (Centralized A/C)
CLINIC - 5 17.80 X 14.95 (Centralized A/C)
CLINIC - 6 18.10 X 14.95 (Centralized A/C)
CLINIC - 7 17.80 X 14.95 (Centralized A/C)
ELECTRICAL ROOM 3.15 X 4.80
FIRE LIFT 3.15 X 3.00
NURSE STATION 3.35 X 5.20
IP LIFT FREE 3.15 X 2.80
Solar panel 2.08X1.07X0.1
2000 Lit Capacity
Heater
Solar Water
Water outlet
TERRACE
SOLAR PHOTO VOLTAIC PANELS
PARAPET WALL 1.20M HIGHT
CLINIC 5.80 X 29.80 (Centralized A/C)
2.80M WIDE CORRIDOR
GLAZING
COURTYARD 11.80 X 20.80
STORE 3.90 X 2.80
OPD LIFT - 1 3.10 X 2.80
STAFF LIFT 3.10 X 2.80
COFFEE SHOP/ OPTICAL SHOP 3.00 X 6.20
LOBBY SEEN BELOW 11.80 X 8.80
LOBBY SEEN BELOW 11.55 X 8.80
FIXED GLAZING 11.55
SHAFT 5.00 X 1.40
8.95 X 2.85
5.90 X 5.40
AHU ROOM 4.20 X 3.45
PAYING IP LIFT 3.10 X 2.60
CLINIC - 10 11.80 X 20.95 (Centralized A/C)
CLINIC - 9 18.20 X 20.95 (Centralized A/C)
AHU ROOM 4.20 X 3.15
MALE STAFF TOILET
FEMALE STAFF TOILET
FEMALE TOILET
MALE TOILET 7.20 X 5.80
PH TOILET
URINAL
WASH
RAMP UP
2.40M WIDE RAMP (SLOPE 1:12)
UP
A
B
C
108.80

# FIRST FLOOR PLAN

| BLOCK - 1 | FIRST FLOOR | SHEET NO - 4/15 |
|---|---|---|

**PLAN SHOWING THE PROPOSED CONSTRUCTION OF HOSPITAL BUILDING IN S.F.NO:65/1A1B,65/1F,65/1G1B, 67/1A1,67/1A2A,67/1A2B,67/1B,67/2A,67/2B, 67/2C1,67/2C2,67/2C3,67/2C4,67/2C5,67/2C6, 67/2C7,67/2C8,67/2C9,67/2D,67/3A2A,69/19A, 69/20A,69/6A1,69/16A,69/16B,69/17 AT UTHAMASOLAPURAM VILLAGE, SALEM SOUTH TALUK, SALEM DISTRICT.**

North

Scale 1 : 100

## AREA DETAILS:

| Floor Name | FSI Area (in Sqm) | Non-FSI Area (in Sqm) | Total Buildup Area (in Sqm) |
|---|---|---|---|
| FIRST FLOOR | 3676.33 | - | 3676.33 |

JOINERY DETAILS

| TYPE | DESCRIPTION | SIZE |
|---|---|---|
| RS | ROLLING SHUTTER | 3.00 X 2.40 |
| D1 | DOOR 1 | 2.40 X 2.40 |
| D2 | DOOR 2 | 2.00 X 2.40 |
| D3 | DOOR 3 | 1.80 X 2.40 |
| D4 | DOOR 4 | 1.50 X 2.40 |
| D5 | DOOR 5 | 1.25 X 2.40 |
| D6 | DOOR 6 | 1.00 X 2.40 |
| D7 | DOOR 7 | 0.90 X 2.40 |
| D8 | DOOR 8 | 0.90 X 2.10 |
| D9 | DOOR 9 | 0.80 X 2.10 |
| D10 | DOOR 10 | 1.00 X 2.40 |
| SW1 | SWING DOOR 1 | 2.00 X 2.40 |
| SD1 | STEEL DOOR 1 | 2.00 X 2.40 |
| SD2 | STEEL DOOR 2 | 0.80 X 2.40 |
| FED1 | FIRE EXIT DOOR | 2.00 X 2.40 |
| FRD1 | FIRE RATED DOOR | 1.50 X 2.40 |
| FSD | FIRE SHAFT DOOR | 1.00 X 2.40 |
| LO | LIFT OPEN | 1.20 X 2.10 |
| W1 | WINDOW 1 | 1.80 X 1.50 |
| W2 | WINDOW 1 | 1.50 X 1.50 |
| W3 | WINDOW 1 | 1.20 X 1.80 |
| W4 | WINDOW 1 | 0.75 X 1.80 |
| V1 | VENTILATOR 1 | 1.80 X 0.75 |
| V2 | VENTILATOR 2 | 0.90 X 0.75 |
| V3 | VENTILATOR 3 | 0.75 X 0.75 |
| V4 | VENTILATOR 4 | 3.00 X 0.75 |
| V5 | VENTILATOR 5 | 1.20 X 0.75 |
| FG1 | FIXED GLASS 1 | 1.80 X 1.50 |
| FG2 | FIXED GLASS 2 | 1.50 X 0.40 |
|  | FRESH AIR LOUVER | 2.40 X 0.40 |
|  | EXHAUST LOUVER | 2.40 X 0.40 |

All metric dimensions are in metre

T. GUNASEKAR. B.E..
REGISTERED QUALITY AUDITOR
DTCP REGISTRATION No. QA / 003 / 2022 dtd 05 / 04 / 2022
104 A, LAKSHMIPURAM 6TH STREET,
PEELAMEDU EAST POST,CBE - 641004
MOB - 8300903739

Quality Auditor

R.N.Krishna Kumar B.Arch.,
CA / 2015 / 73097
LPA / CE / 19 / 07 / 089
GK ASSOCIATES
No : 603, 100 Feet Road, Gandhipuram
Coimbatore - 641 012.
Ph : 0422 - 4220046, 99442 11111

Construction Engineer

R.N.Krishna Kumar B.Arch.,
CA / 2015 / 73097
LPA / RA / GR.I / 19 / 03 / 006
GK ASSOCIATES
No : 603, 100 Feet Road, Gandhipuram
Coimbatore - 641 012.
Ph : 0422 - 4220046, 99442 11111

Architect

R.PRAKASH M.E., (Structural)
LPA/SE/Gr-I/19/05/044
GK ASSOCIATES
No : 603, 100 FEET ROAD, GANDHIPURAM
COIMBATORE - 641 012.
PHONE : 0422-4220046, 97503 40046

Structural Engineer

GOVEL TRUST
S. Kalpa
TRUSTEE

Applicant

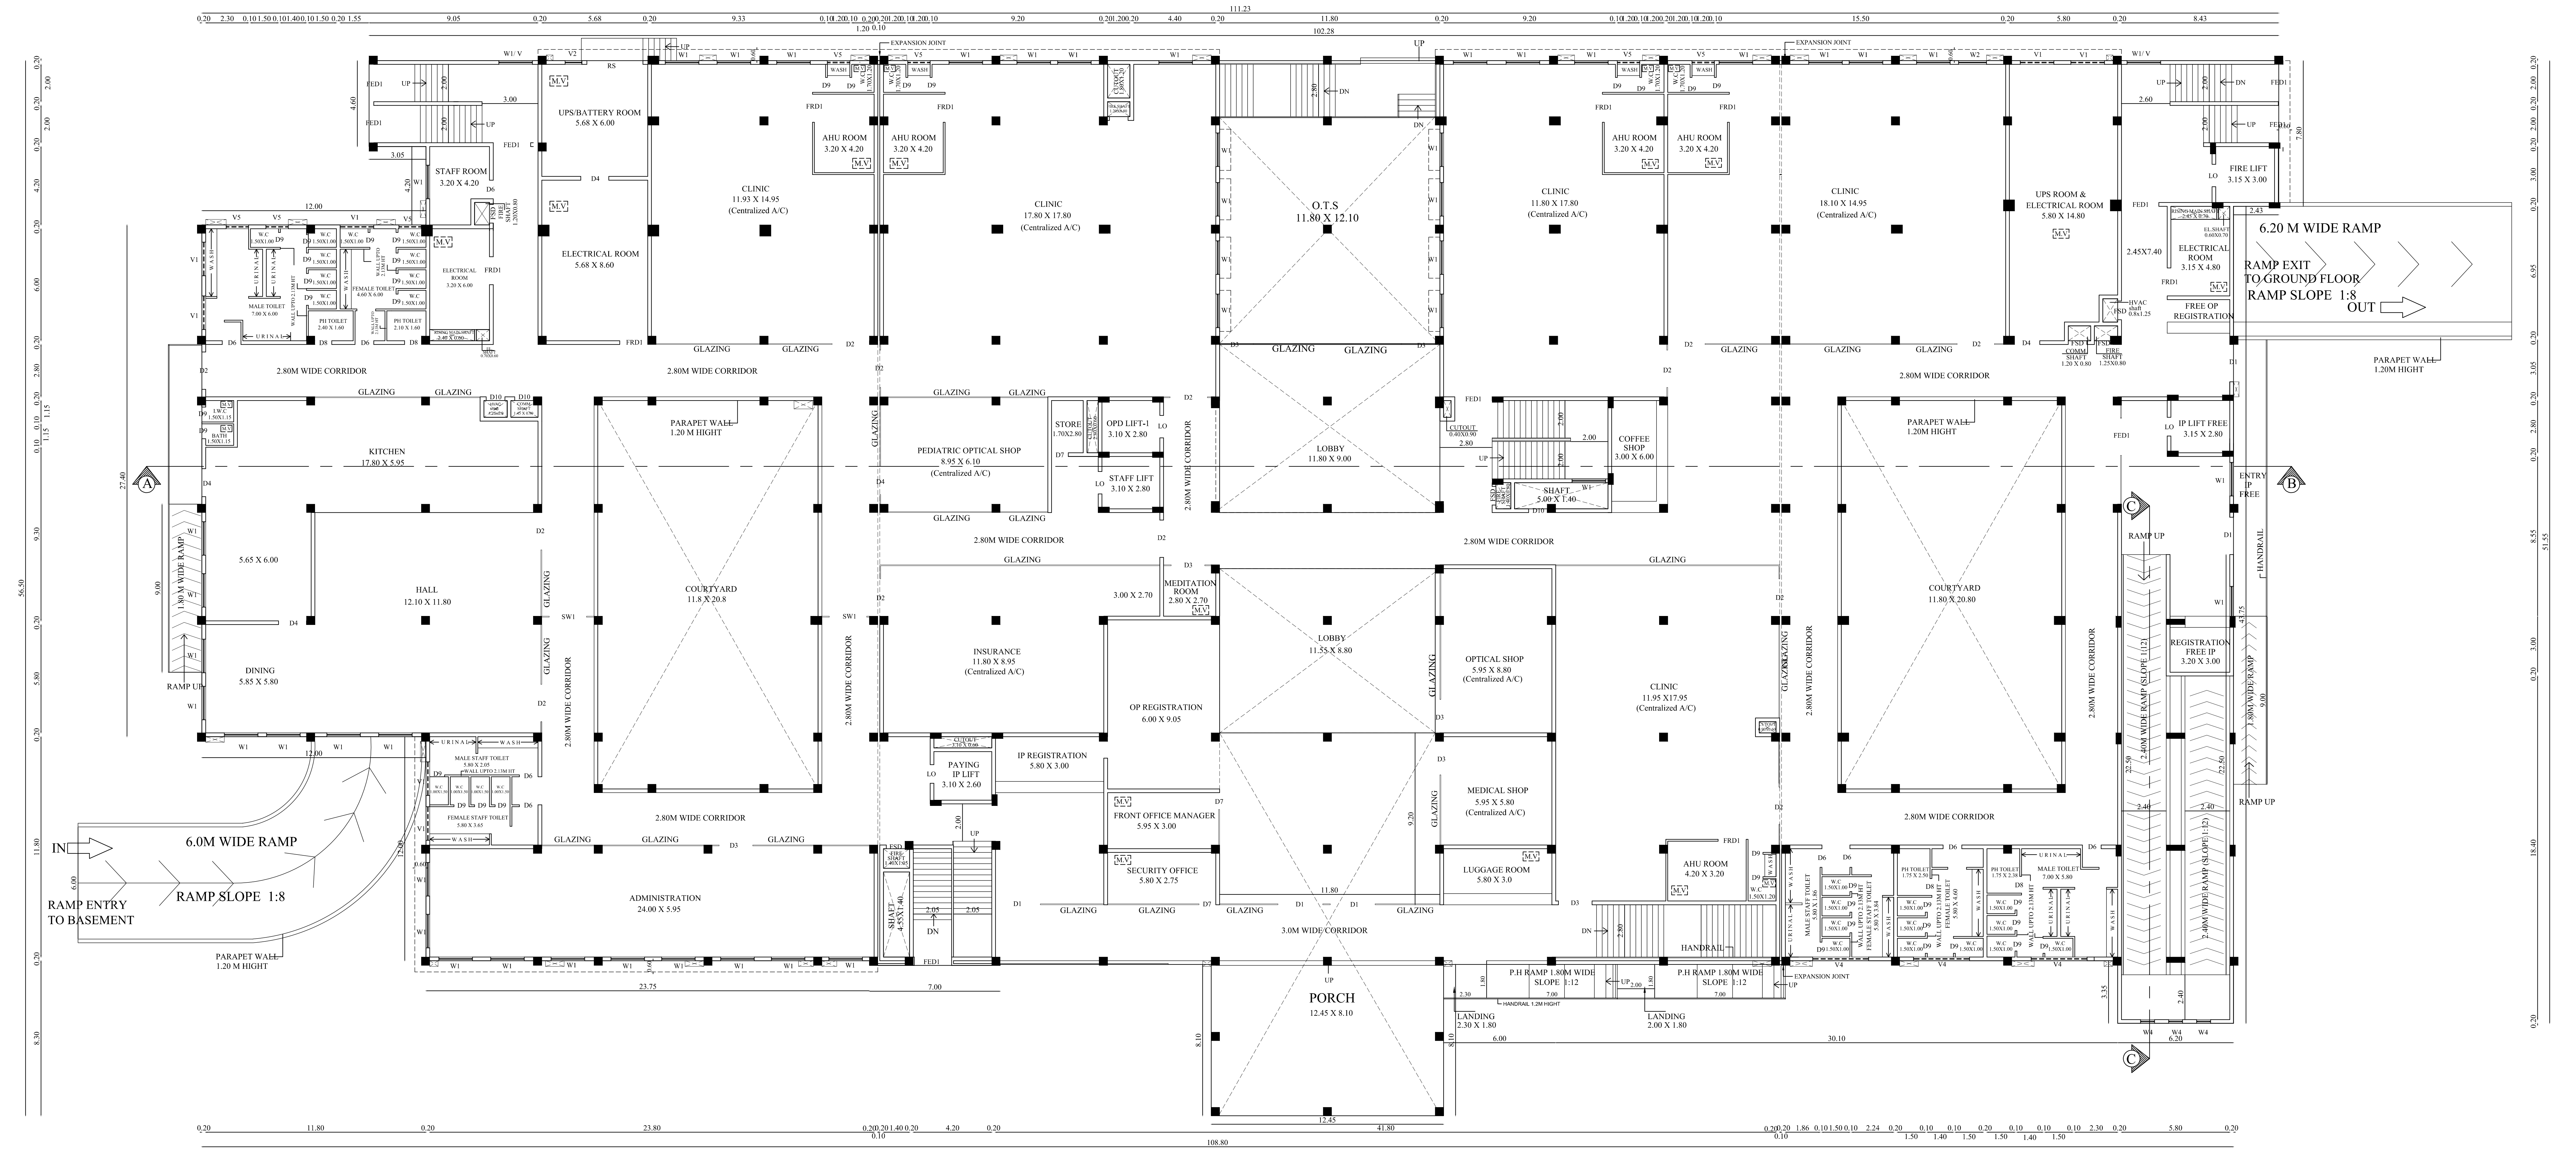
111.23
102.28
6.20 M WIDE RAMP
RAMP EXIT TO GROUND FLOOR RAMP SLOPE 1:8
OUT
PARAPET WALL 1.20M HIGHT
UPS/BATTERY ROOM 5.68 X 6.00
ELECTRICAL ROOM 5.68 X 8.60
CLINIC 11.93 X 14.95 (Centralized A/C)
AHU ROOM 3.20 X 4.20
CLINIC 17.80 X 17.80 (Centralized A/C)
O.T.S 11.80 X 12.10
CLINIC 11.80 X 17.80 (Centralized A/C)
CLINIC 18.10 X 14.95 (Centralized A/C)
UPS ROOM & ELECTRICAL ROOM 5.80 X 14.80
FIRE LIFT 3.15 X 3.00
ELECTRICAL ROOM 3.15 X 4.80
FREE OP REGISTRATION
STAFF ROOM 3.20 X 4.20
MALE TOILET 7.60 X 6.00
FEMALE TOILET 4.60 X 6.00
PH TOILET 2.40 X 1.60
ELECTRICAL ROOM 3.20 X 6.00
2.80M WIDE CORRIDOR
KITCHEN 17.80 X 5.95
HALL 12.10 X 11.80
5.65 X 6.00
DINING 5.85 X 5.80
1.80 M WIDE RAMP
RAMP UP
PARAPET WALL 1.20 M HIGHT
COURTYARD 11.8 X 20.8
PEDIATRIC OPTICAL SHOP 8.95 X 6.10 (Centralized A/C)
STORE 1.70X2.80
OPD LIFT-1 3.10 X 2.80
STAFF LIFT 3.10 X 2.80
LOBBY 11.80 X 9.00
COFFEE SHOP 3.00 X 6.00
SHAFT 5.00 X 1.40
IP LIFT FREE 3.15 X 2.80
PARAPET WALL 1.20M HIGHT
COURTYARD 11.80 X 20.80
ENTRY FREE
MEDITATION ROOM 2.80 X 2.70
3.00 X 2.70
INSURANCE 11.80 X 8.95 (Centralized A/C)
OP REGISTRATION 6.00 X 9.05
LOBBY 11.55 X 8.80
OPTICAL SHOP 5.95 X 8.80 (Centralized A/C)
CLINIC 11.95 X17.95 (Centralized A/C)
REGISTRATION FREE IP 3.20 X 3.00
MALE STAFF TOILET 5.80 X 2.05
FEMALE STAFF TOILET 5.80 X 3.65
PAYING IP LIFT 3.10 X 2.60
IP REGISTRATION 5.80 X 3.00
FRONT OFFICE MANAGER 5.95 X 3.00
MEDICAL SHOP 5.95 X 5.80 (Centralized A/C)
SECURITY OFFICE 5.80 X 2.75
LUGGAGE ROOM 5.80 X 3.0
AHU ROOM 4.20 X 3.20
IN
6.0M WIDE RAMP
RAMP ENTRY TO BASEMENT
RAMP SLOPE 1:8
ADMINISTRATION 24.00 X 5.95
SHAFT 4.55X1.40
3.0M WIDE CORRIDOR
HANDRAIL
P.H RAMP 1.80M WIDE SLOPE 1:12
LANDING 2.30 X 1.80
LANDING 2.00 X 1.80
PORCH 12.45 X 8.10
3.00M WIDE RAMP SLOPE 1:12
RAMP UP
EXPANSION JOINT
GLAZING
A
B
C
108.80

GROUND FLOOR PLAN

| BLOCK - 1 | GROUND FLOOR | SHEET NO - 3/15 |
|---|---|---|

**PLAN SHOWING THE PROPOSED CONSTRUCTION OF HOSPITAL BUILDING IN S.F.NO:65/1A1B,65/1F,65/1G1B, 67/1A1,67/1A2A,67/1A2B,67/1B,67/2A,67/2B, 67/2C1,67/2C2,67/2C3,67/2C4,67/2C5,67/2C6, 67/2C7,67/2C8,67/2C9,67/2D,67/3A2A,69/19A, 69/20A,69/6A1,69/16A,69/16B,69/17 AT UTHAMASOLAPURAM VILLAGE, SALEM SOUTH TALUK, SALEM DISTRICT.**

North

Scale 1 : 150

AREA DETAILS:

| Floor Name | FSI Area (in Sqm) | Non-FSI Area (in Sqm) | Total Buildup Area (in Sqm) |
|---|---|---|---|
| GROUND FLOOR | 4283.58 | - | 4283.58 |

JOINERY DETAILS

| TYPE | DESCRIPTION | SIZE |
|---|---|---|
| RS | ROLLING SHUTTER | 3.00 X 2.40 |
| D1 | DOOR 1 | 2.40 X 2.40 |
| D2 | DOOR 2 | 2.00 X 2.40 |
| D3 | DOOR 3 | 1.80 X 2.40 |
| D4 | DOOR 4 | 1.50 X 2.40 |
| D5 | DOOR 5 | 1.25 X 2.40 |
| D6 | DOOR 6 | 1.00 X 2.40 |
| D7 | DOOR 7 | 0.90 X 2.40 |
| D8 | DOOR 8 | 0.90 X 2.10 |
| D9 | DOOR 9 | 0.80 X 2.10 |
| D10 | DOOR 10 | 1.00 X 2.40 |
| SW1 | SWING DOOR 1 | 2.00 X 2.40 |
| SD1 | STEEL DOOR 1 | 2.00 X 2.40 |
| SD2 | STEEL DOOR 2 | 0.80 X 2.40 |
| FED1 | FIRE EXIT DOOR | 2.00 X 2.40 |
| FRD1 | FIRE RATED DOOR | 1.50 X 2.40 |
| FSD | FIRE SHAFT DOOR | 1.00 X 2.40 |
| LO | LIFT OPEN | 1.20 X 2.10 |
| W1 | WINDOW 1 | 1.80 X 1.50 |
| W2 | WINDOW 1 | 1.50 X 1.50 |
| W3 | WINDOW 1 | 1.20 X 1.80 |
| W4 | WINDOW 1 | 0.75 X 1.80 |
| V1 | VENTILATOR 1 | 1.80 X 0.75 |
| V2 | VENTILATOR 2 | 0.90 X 0.75 |
| V3 | VENTILATOR 3 | 0.75 X 0.75 |
| V4 | VENTILATOR 4 | 3.00 X 0.75 |
| V5 | VENTILATOR 5 | 1.20 X 0.75 |
| FG1 | FIXED GLASS 1 | 1.80 X 1.50 |
| FG2 | FIXED GLASS 2 | 1.50 X 0.40 |
|  | FRESH AIR LOUVER | 2.40 X 0.40 |
|  | EXHAUST LOUVER | 2.40 X 0.40 |

All metric dimensions are in metre

T. GUNASEKAR. B.E..
REGISTERED QUALITY AUDITOR
DTCP REGISTRATION No. QA / 003 / 2022 dtd 05 / 04 / 2022
104 A, LAKSHMIPURAM 6TH STREET,
PEELAMEDU EAST POST,CBE - 641004
MOB - 8300903739

Quality Auditor

R.N.Krishna Kumar B.Arch.,
CA / 2015 / 73097
LPA / CE / 19 / 07 / 089
GK ASSOCIATES
No : 603, 100 Feet Road, Gandhipuram
Coimbatore - 641 012.
Ph : 0422 - 4220046, 99442 11111

Construction Engineer

R.N.Krishna Kumar B.Arch.,
CA / 2015 / 73097
LPA / RA / GR.I / 19 / 03 / 006
GK ASSOCIATES
No : 603, 100 Feet Road, Gandhipuram
Coimbatore - 641 012.
Ph : 0422 - 4220046, 99442 11111

Architect

R.PRAKASH M.E., (Structural)
LPA/SE/Gr-I/19/05/044
GK ASSOCIATES
No : 603, 100 FEET ROAD, GANDHIPURAM
COIMBATORE - 641 012.
PHONE : 0422-4220046, 97503 40046

Structural Engineer

GOVEL TRUST
S. Kalpa
TRUSTEE

Applicant

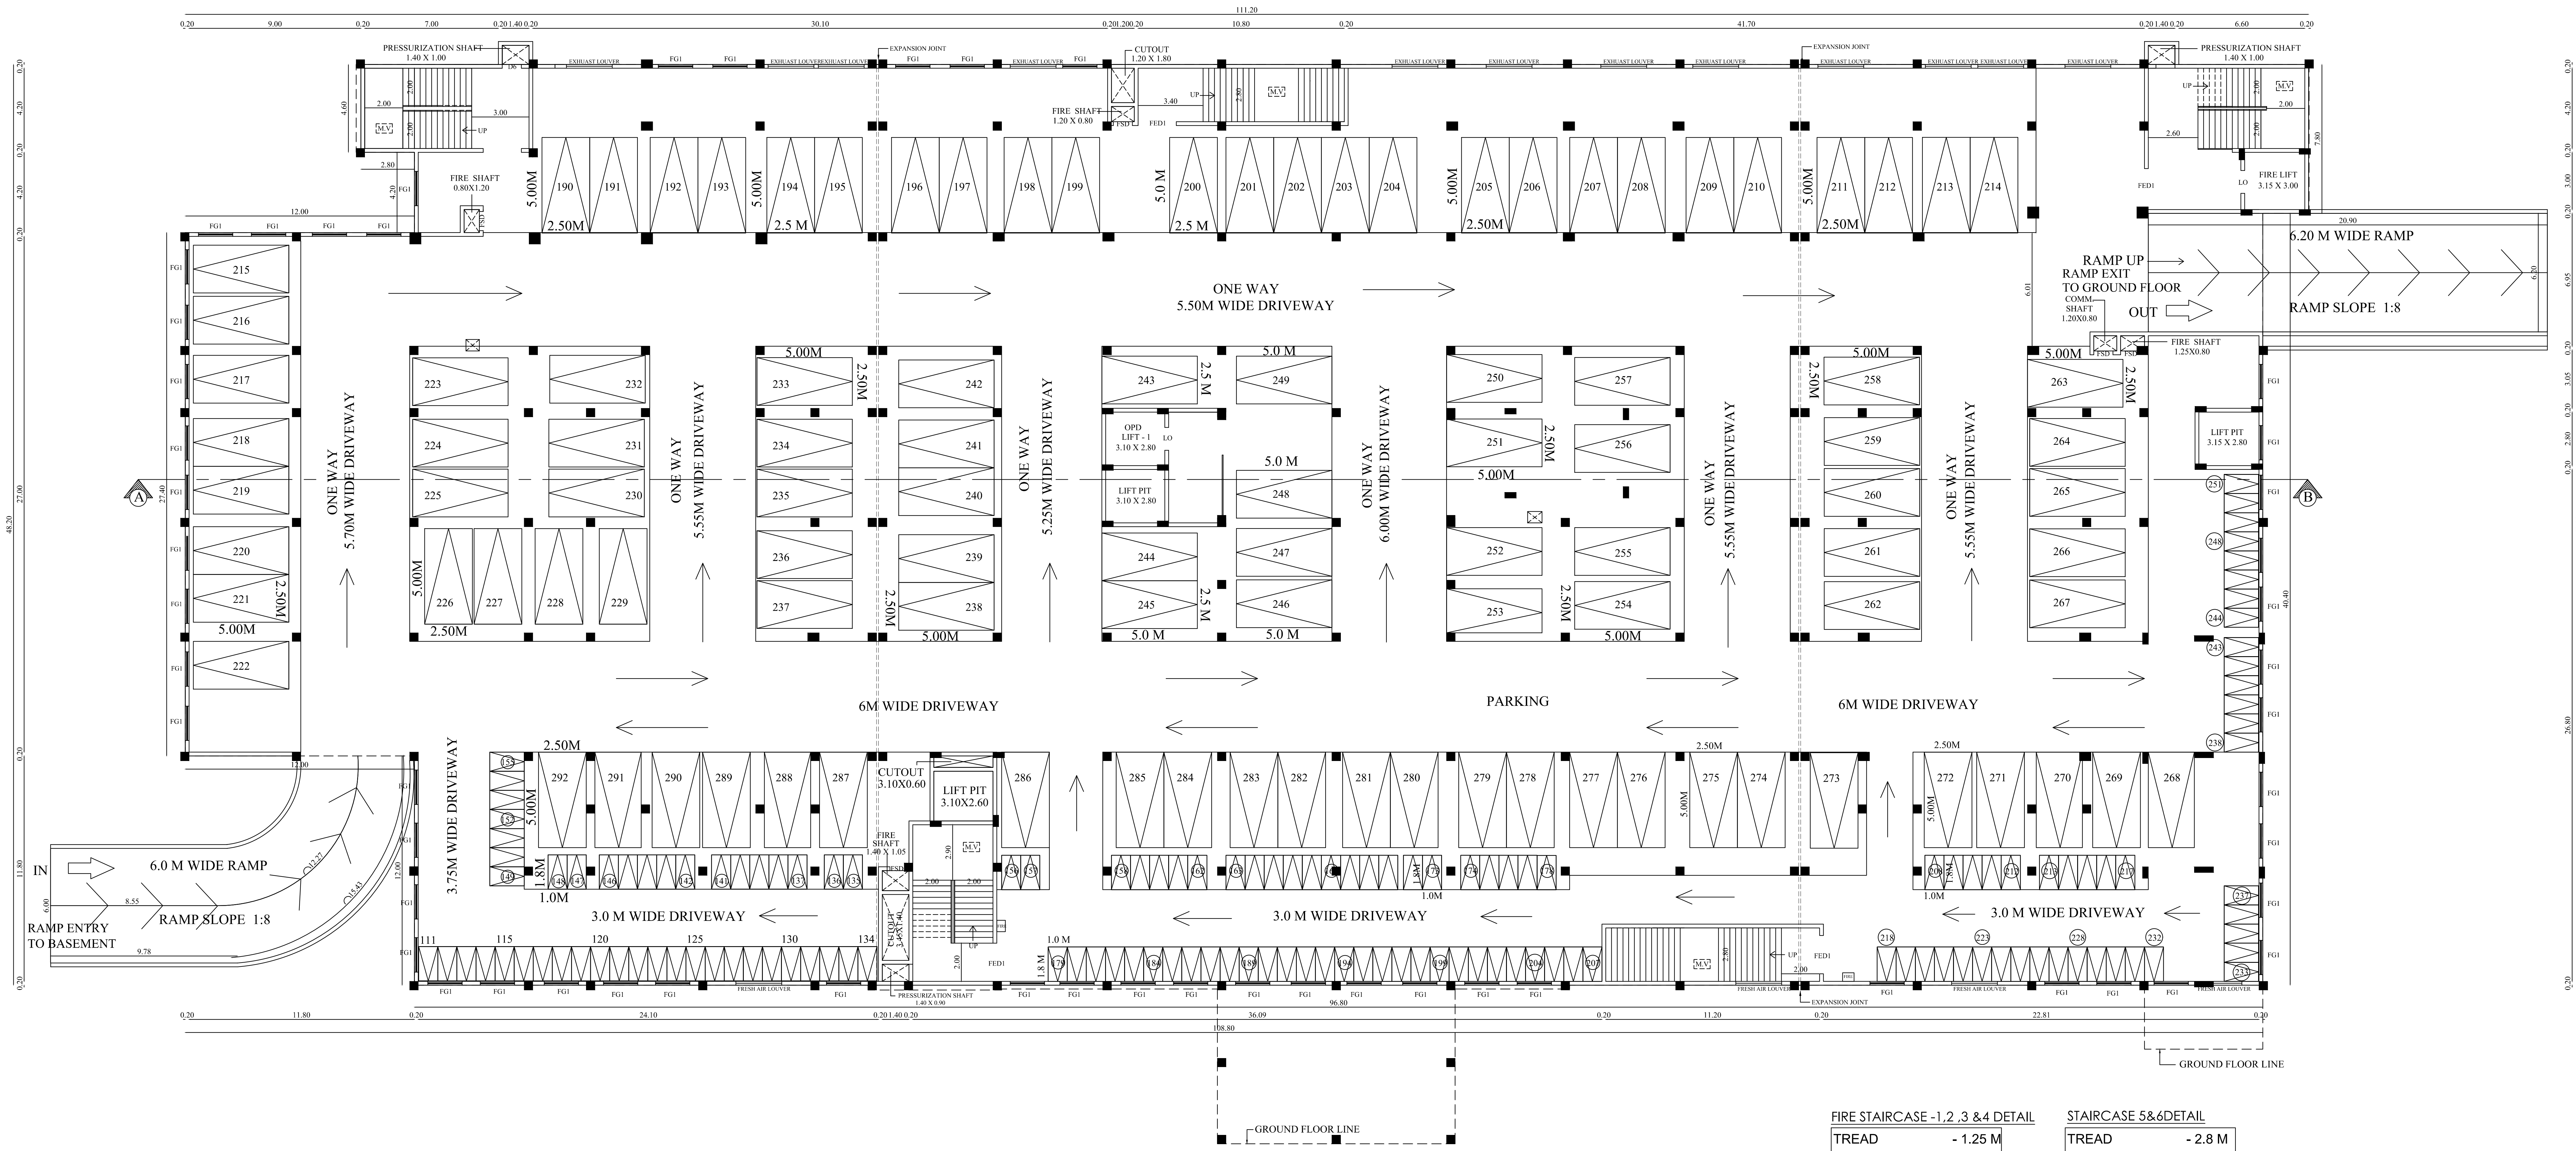

## SEMI BASEMENT FLOOR PLAN

FIRE STAIRCASE -1,2 ,3 &4 DETAIL

| | |
|---|---|
| TREAD | - 1.25 M |
| RISER | - 0.15M |
| LANDING WIDTH | - 2.0 M |

STAIRCASE 5&6DETAIL

| | |
|---|---|
| TREAD | - 2.8 M |
| RISER | - 0.15M |
| LANDING WIDTH | - 2.0 M |

| BLOCK - 1 | BASEMENT FLOOR | SHEET NO - 2/15 |
|---|---|---|

**PLAN SHOWING THE PROPOSED CONSTRUCTION OF HOSPITAL BUILDING IN S.F.NO:65/1A1B,65/1F,65/1G1B, 67/1A1,67/1A2A,67/1A2B,67/1B,67/2A,67/2B, 67/2C1,67/2C2,67/2C3,67/2C4,67/2C5,67/2C6, 67/2C7,67/2C8,67/2C9,67/2D,67/3A2A,69/19A, 69/20A,69/6A1,69/16A,69/16B,69/17 AT UTHAMASOLAPURAM VILLAGE, SALEM SOUTH TALUK, SALEM DISTRICT.**

North

Scale 1 : 150

AREA DETAILS:

| Floor Name | FSI Area (in Sqm) | Non-FSI Area (in Sqm) | Total Buildup Area (in Sqm) |
|---|---|---|---|
| BASEMENT FLOOR | - | 5026.16 | 5026.16 |

JOINERY DETAILS

| TYPE | DESCRIPTION | SIZE |
|---|---|---|
| RS | ROLLING SHUTTER | 3.00 X 2.40 |
| D1 | DOOR 1 | 2.40 X 2.40 |
| D2 | DOOR 2 | 2.00 X 2.40 |
| D3 | DOOR 3 | 1.80 X 2.40 |
| D4 | DOOR 4 | 1.50 X 2.40 |
| D5 | DOOR 5 | 1.25 X 2.40 |
| D6 | DOOR 6 | 1.00 X 2.40 |
| D7 | DOOR 7 | 0.90 X 2.40 |
| D8 | DOOR 8 | 0.90 X 2.10 |
| D9 | DOOR 9 | 0.80 X 2.10 |
| D10 | DOOR 10 | 1.00 X 2.40 |
| SW1 | SWING DOOR 1 | 2.00 X 2.40 |
| SD1 | STEEL DOOR 1 | 2.00 X 2.40 |
| SD2 | STEEL DOOR 2 | 0.80 X 2.40 |
| FED1 | FIRE EXIT DOOR | 2.00 X 2.40 |
| FRD1 | FIRE RATED DOOR | 1.50 X 2.40 |
| FSD | FIRE SHAFT DOOR | 1.00 X 2.40 |
| LO | LIFT OPEN | 1.20 X 2.10 |
| W1 | WINDOW 1 | 1.80 X 1.50 |
| W2 | WINDOW 1 | 1.50 X 1.50 |
| W3 | WINDOW 1 | 1.20 X 1.80 |
| W4 | WINDOW 1 | 0.75 X 1.80 |
| V1 | VENTILATOR 1 | 1.80 X 0.75 |
| V2 | VENTILATOR 2 | 0.90 X 0.75 |
| V3 | VENTILATOR 3 | 0.75 X 0.75 |
| V4 | VENTILATOR 4 | 3.00 X 0.75 |
| V5 | VENTILATOR 5 | 1.20 X 0.75 |
| FG1 | FIXED GLASS 1 | 1.80 X 1.50 |
| FG2 | FIXED GLASS 2 | 1.50 X 0.40 |
| | FRESH AIR LOUVER | 2.40 X 0.40 |
| | EXHAUST LOUVER | 2.40 X 0.40 |

All metric dimensions are in metre

T. GUNASEKAR. B.E.,
REGISTERED QUALITY AUDITOR
DTCP REGISTRATION No. QA / 003 / 2022 dtd 05 / 04 / 2022
104 A, LAKSHMIPURAM 6TH STREET,
PEELAMEDU EAST POST,CBE - 641004
MOB - 9300909739

Quality Auditor

R.N.Krishna Kumar B.Arch.,
CA / 2015 / 73097
LPA / CE / 19 / 07 / 089
GK ASSOCIATES
No : 603, 100 Feet Road, Gandhipuram
Coimbatore - 641 012.
Ph : 0422 - 4220046, 99442 11111

Construction Engineer

R.N.Krishna Kumar B.Arch.,
CA / 2015 / 73097
LPA / RA / GR.I / 19 / 03 / 006
GK ASSOCIATES
No : 603, 100 Feet Road, Gandhipuram
Coimbatore - 641 012.
Ph : 0422 - 4220046, 99442 11111

Architect

R.PRAKASH M.E., (Structural)
LPA/SE/Gr-I/19/05/044
GK ASSOCIATES
No : 603, 100 FEET ROAD, GANDHIPURAM
COIMBATORE - 641 012.
PHONE : 0422-4220046, 97503 40046

Structural Engineer

GOVEL TRUST
S. Kalpana
TRUSTEE

Applicant

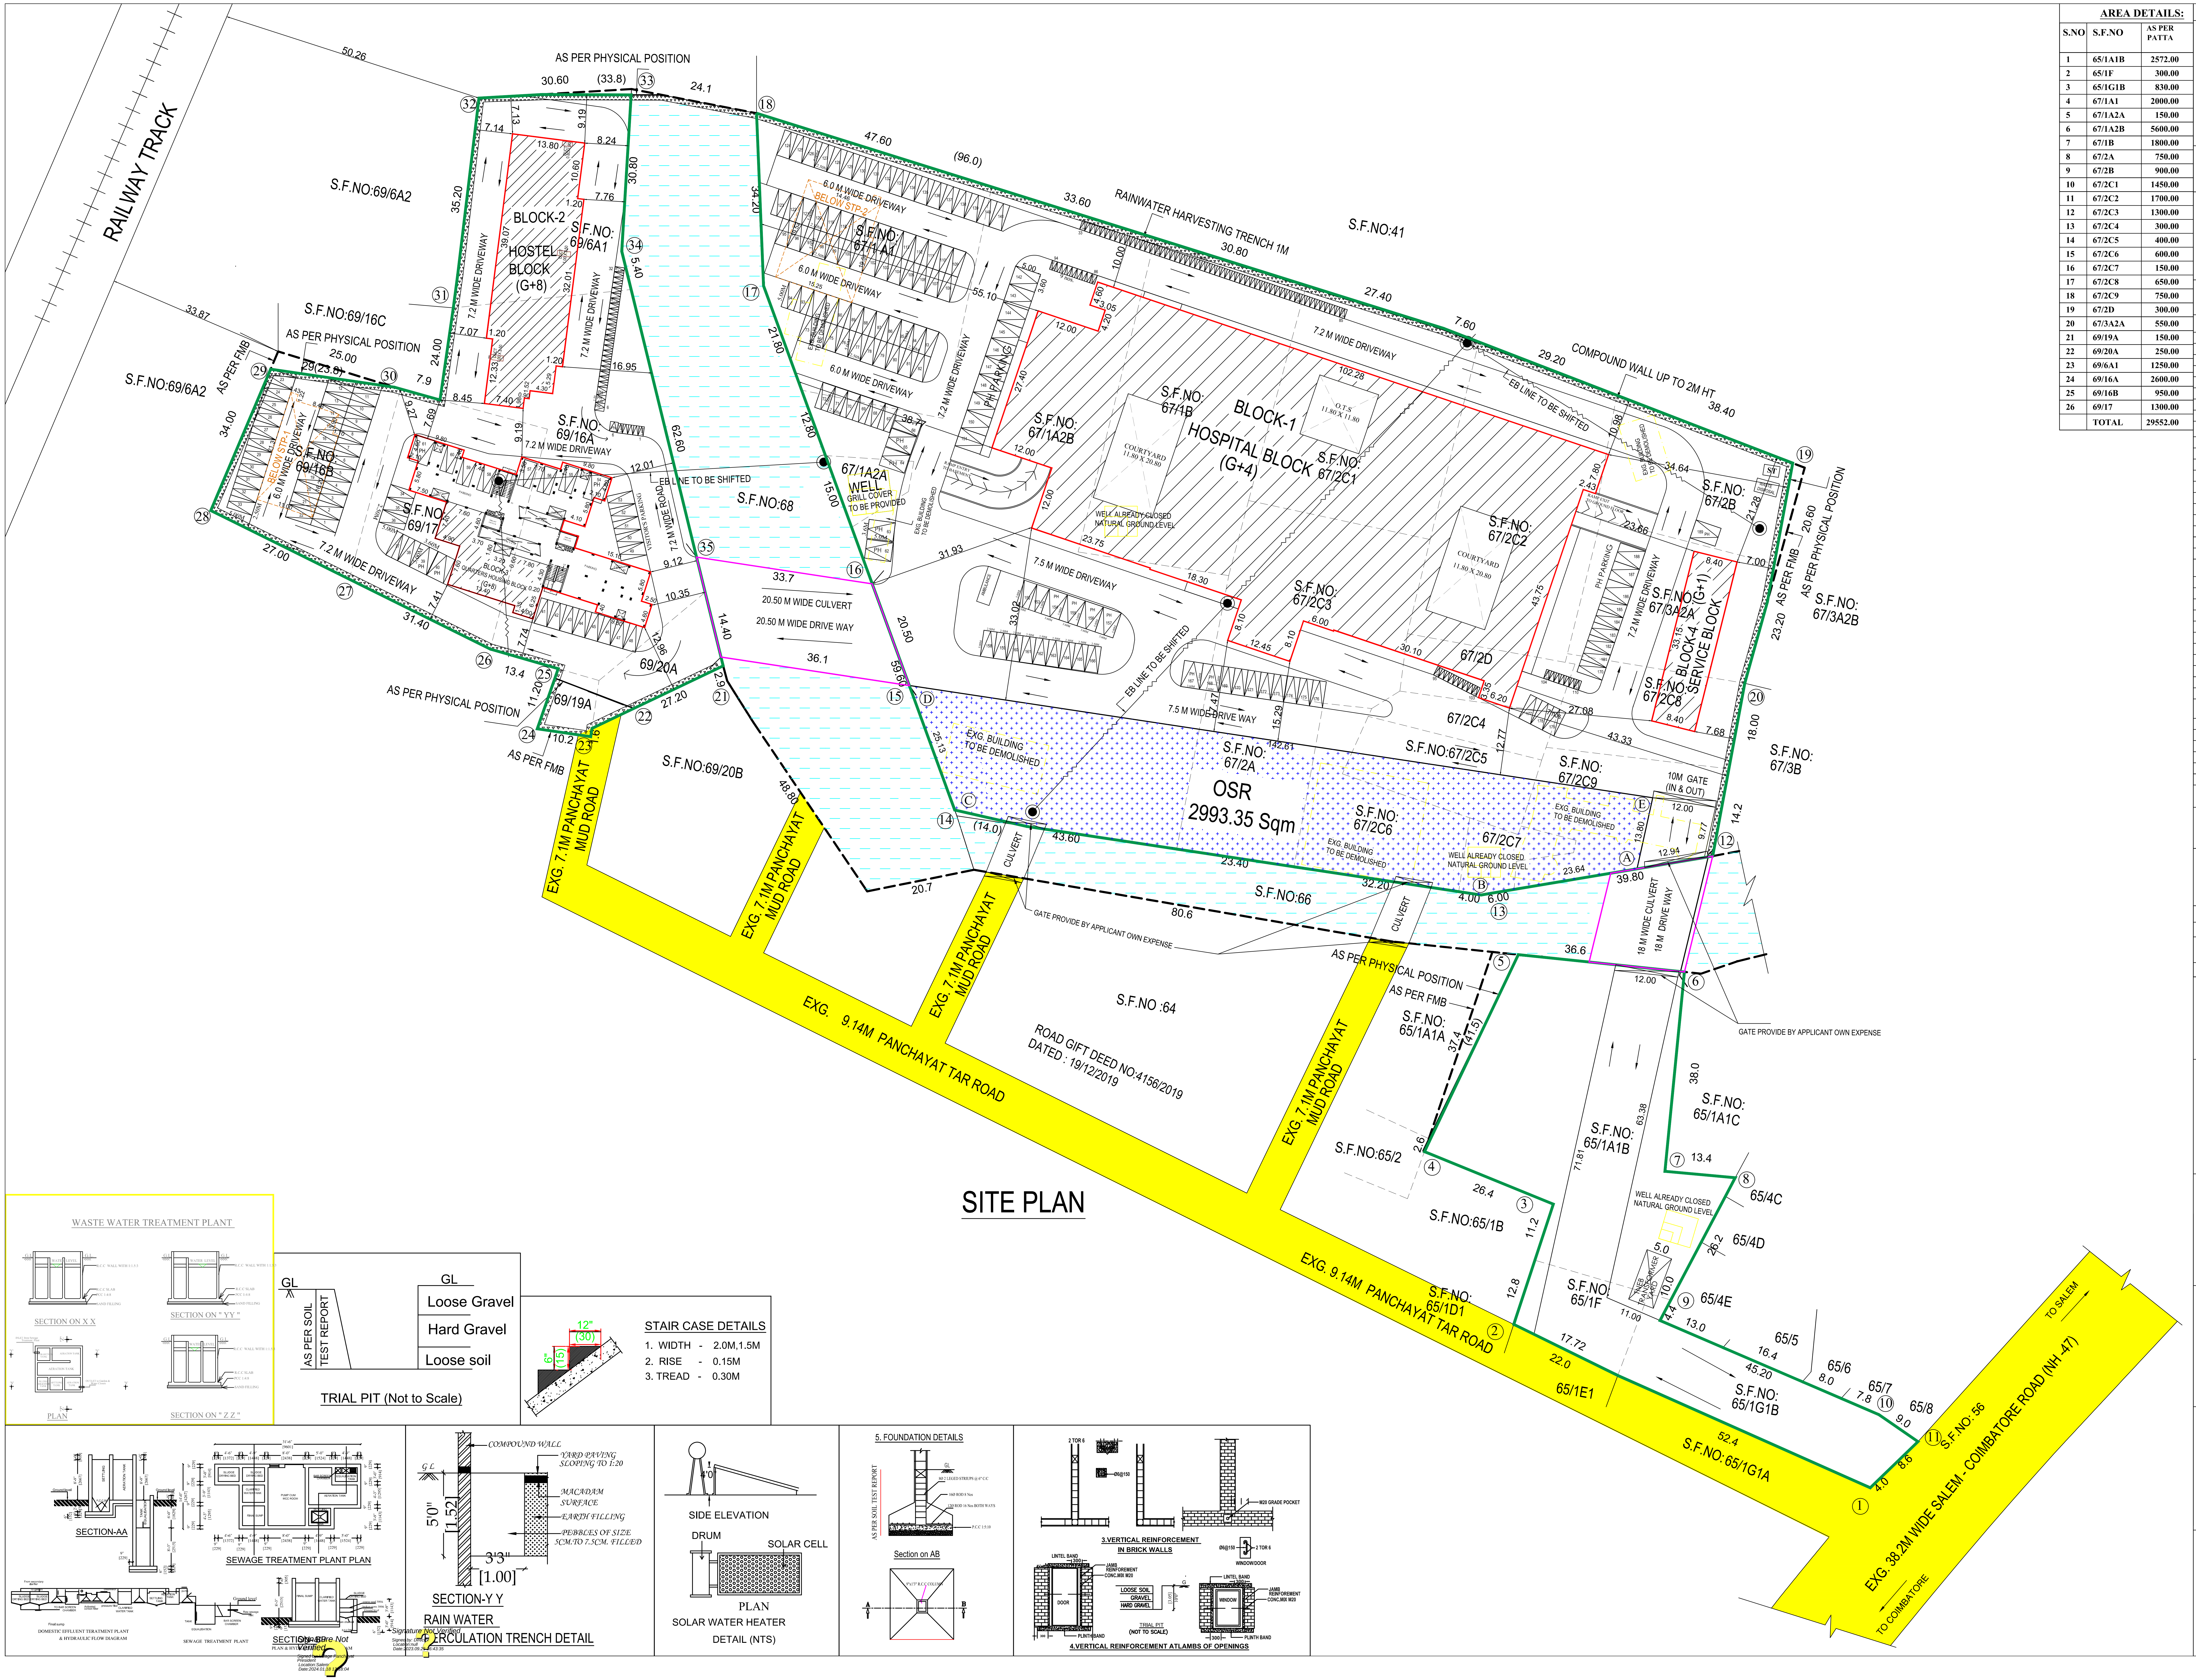

# SITE PLAN

STAIR CASE DETAILS

1. WIDTH - 2.0M,1.5M
2. RISE - 0.15M
3. TREAD - 0.30M

Signature Not Verified
Signed by: Village Panchayat President
Location:Salem
Date:2024.01.18 13:18:04

Signature Not Verified
Signed by: Director
Location:null
Date:2023.09.25 16:43:35

## AREA DETAILS:

| S.NO | S.F.NO | AS PER PATTA |
|---|---|---|
| 1 | 65/1A1B | 2572.00 |
| 2 | 65/1F | 300.00 |
| 3 | 65/1G1B | 830.00 |
| 4 | 67/1A1 | 2000.00 |
| 5 | 67/1A2A | 150.00 |
| 6 | 67/1A2B | 5600.00 |
| 7 | 67/1B | 1800.00 |
| 8 | 67/2A | 750.00 |
| 9 | 67/2B | 900.00 |
| 10 | 67/2C1 | 1450.00 |
| 11 | 67/2C2 | 1700.00 |
| 12 | 67/2C3 | 1300.00 |
| 13 | 67/2C4 | 300.00 |
| 14 | 67/2C5 | 400.00 |
| 15 | 67/2C6 | 600.00 |
| 16 | 67/2C7 | 150.00 |
| 17 | 67/2C8 | 650.00 |
| 18 | 67/2C9 | 750.00 |
| 19 | 67/2D | 300.00 |
| 20 | 67/3A2A | 550.00 |
| 21 | 69/19A | 150.00 |
| 22 | 69/20A | 250.00 |
| 23 | 69/6A1 | 1250.00 |
| 24 | 69/16A | 2600.00 |
| 25 | 69/16B | 950.00 |
| 26 | 69/17 | 1300.00 |
| | TOTAL | 29552.00 |

SITE PLAN | SHEET NO : 1/15

**PLAN SHOWING THE PROPOSED CONSTRUCTION OF HOSPITAL BUILDING IN S.F.NO:65/1A1B,65/1F,65/1G1B, 67/1A1,67/1A2A,67/1A2B,67/1B,67/2A,67/2B, 67/2C1,67/2C2,67/2C3,67/2C4,67/2C5,67/2C6, 67/2C7,67/2C8,67/2C9,67/2D,67/3A2A,69/19A, 69/20A,69/6A1,69/16A,69/16B,69/17 AT UTHAMASOLAPURAM VILLAGE, SALEM SOUTH TALUK, SALEM DISTRICT.**

North

Scale 1 : 400

## AREA DETAILS:

**AREA OF THE SITE : 29552.00 Sqm**

| Floor Name | FSI Area (in Sqm) | Non-FSI Area (in Sqm) | Total Buildup Area (in Sqm) |
|---|---|---|---|
| BLOCK - 1 (HOSPITAL BUILDING) | | | |
| BASEMENT FLOOR | - | 5026.16 | 5026.16 |
| GROUND FLOOR | 4283.58 | - | 4283.58 |
| FIRST FLOOR | 3676.33 | - | 3676.33 |
| SECOND FLOOR | 3535.54 | - | 3535.54 |
| THIRD FLOOR | 2851.55 | - | 2851.55 |
| FOURTH FLOOR | 2149.88 | - | 2149.88 |
| TERRACE FLOOR | - | 83.26 | 83.26 |
| TOTAL | 16496.88 | 5109.42 | 21606.30 |
| BLOCK - 2 (HOSTEL BLOCK) | | | |
| GROUND FLOOR | 628.13 | - | 628.13 |
| FIRST FLOOR | 711.65 | - | 711.65 |
| SECOND FLOOR | 711.65 | - | 711.65 |
| THIRD FLOOR | 698.67 | - | 698.67 |
| FOURTH FLOOR | 685.91 | - | 685.91 |
| FIFTH FLOOR | 685.91 | - | 685.91 |
| SIXTH FLOOR | 685.91 | - | 685.91 |
| SEVENTH FLOOR | 685.91 | - | 685.91 |
| EIGHT FLOOR | 685.91 | - | 685.91 |
| TERRACE FLOOR | - | 78.58 | 78.58 |
| TOTAL | 6179.65 | 78.58 | 6258.23 |
| BLOCK - 3 (QUARTERS HOUSING BLOCK) | | | |
| GROUND FLOOR | 786.39 | - | 786.39 |
| FIRST FLOOR | 750.76 | - | 750.76 |
| SECOND FLOOR | 726.32 | - | 726.32 |
| THIRD FLOOR | 618.78 | - | 618.78 |
| FOURTH FLOOR | 618.78 | - | 618.78 |
| FIFTH FLOOR | 463.20 | - | 463.20 |
| SIXTH FLOOR | 464.96 | - | 464.96 |
| SEVENTH FLOOR | 464.96 | - | 464.96 |
| EIGHT FLOOR | 485.75 | - | 485.75 |
| TERRACE FLOOR | - | 45.36 | 45.36 |
| TOTAL | 5379.90 | 45.36 | 5425.26 |
| BLOCK - 4 (SERVICE BLOCK) | | | |
| GROUND FLOOR | 278.50 | - | 278.50 |
| FIRST FLOOR | 278.50 | - | 278.50 |
| TERRACE FLOOR | - | 31.08 | 31.08 |
| TOTAL | 557.00 | 31.08 | 588.08 |
| | | | |
| NET TOTAL | 28613.43 | 5264.44 | 33877.87 |

BUILDING HEIGHT = 28.90 M

$$\text{FLOOR SPACE INDEX} = \frac{28613.43}{29552.00} = 0.968$$

O.S.R REQUIRED:

O.S.R REQUIRED : 2955.20 Sqm (10%)

O.S.R PROVIDED : 2993.35 Sqm (10.12%)

PARKING DETAILS:

| PARKING NAME | REQUIRED | PROVIDED |
|---|---|---|
| CAR | 113 | 292<br>(PH Included) |
| TWO WHEELER | 123 | 251 |

NOTE:-

- 🟨 EXISTING ROAD
- 🟩 SITE BOUNDARY
- 🟥 PROPOSED BUILDINGS
- 🟨 EXG. BUILDING TO BE DEMOLISHED
- ▨ OSR HANDOVER TO LOCAL BODY

T. GUNASEKAR. B.E.,
REGISTERED QUALITY AUDITOR
DTCP REGISTRATION No. QA / 003 / 2022 dtd 05 / 04 / 2022
104 A, LAKSHMIPURAM 6TH STREET,
PEELAMEDU EAST POST,CBE - 641004
MOB - 8300903739

Quality Auditor

R.N.Krishna Kumar B.Arch.,
CA / 2015 / 73097
LPA / CE / 19 / 07 / 089
GK ASSOCIATES
No : 603, 100 Feet Road, Gandhipuram
Coimbatore - 641 012.
Ph : 0422 - 4220046, 99442 11111

Construction Engineer

R.N.Krishna Kumar B.Arch.,
CA / 2015 / 73097
LPA / RA / GR.I / 19 / 03 / 006
GK ASSOCIATES
No : 603, 100 Feet Road, Gandhipuram
Coimbatore - 641 012.
Ph : 0422 - 4220046, 99442 11111

Architect

R.PRAKASH M.E., (Structural)
LPA/SE/Gr-I/19/05/044
GK ASSOCIATES
No : 603, 100 FEET ROAD, GANDHIPURAM
COIMBATORE - 641 012.
PHONE : 0422-4220046, 97503 40046

Structural Engineer

GOVEL TRUST
S. Kalpa
TRUSTEE

Applicant