




ELEVATION

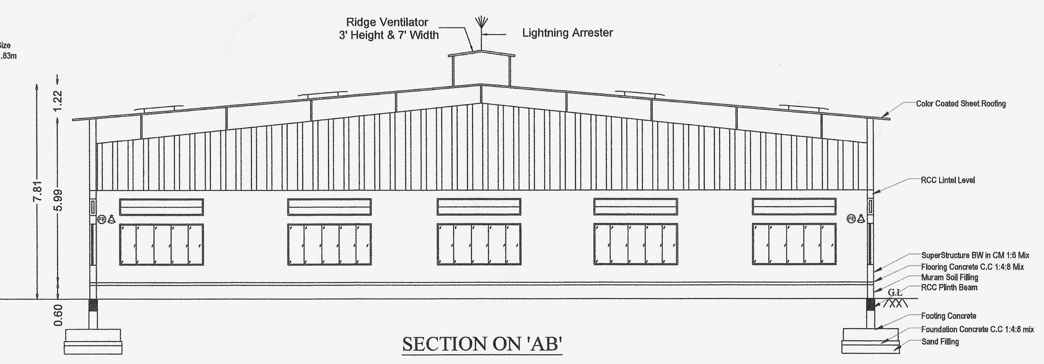


SECTION ON 'AB'

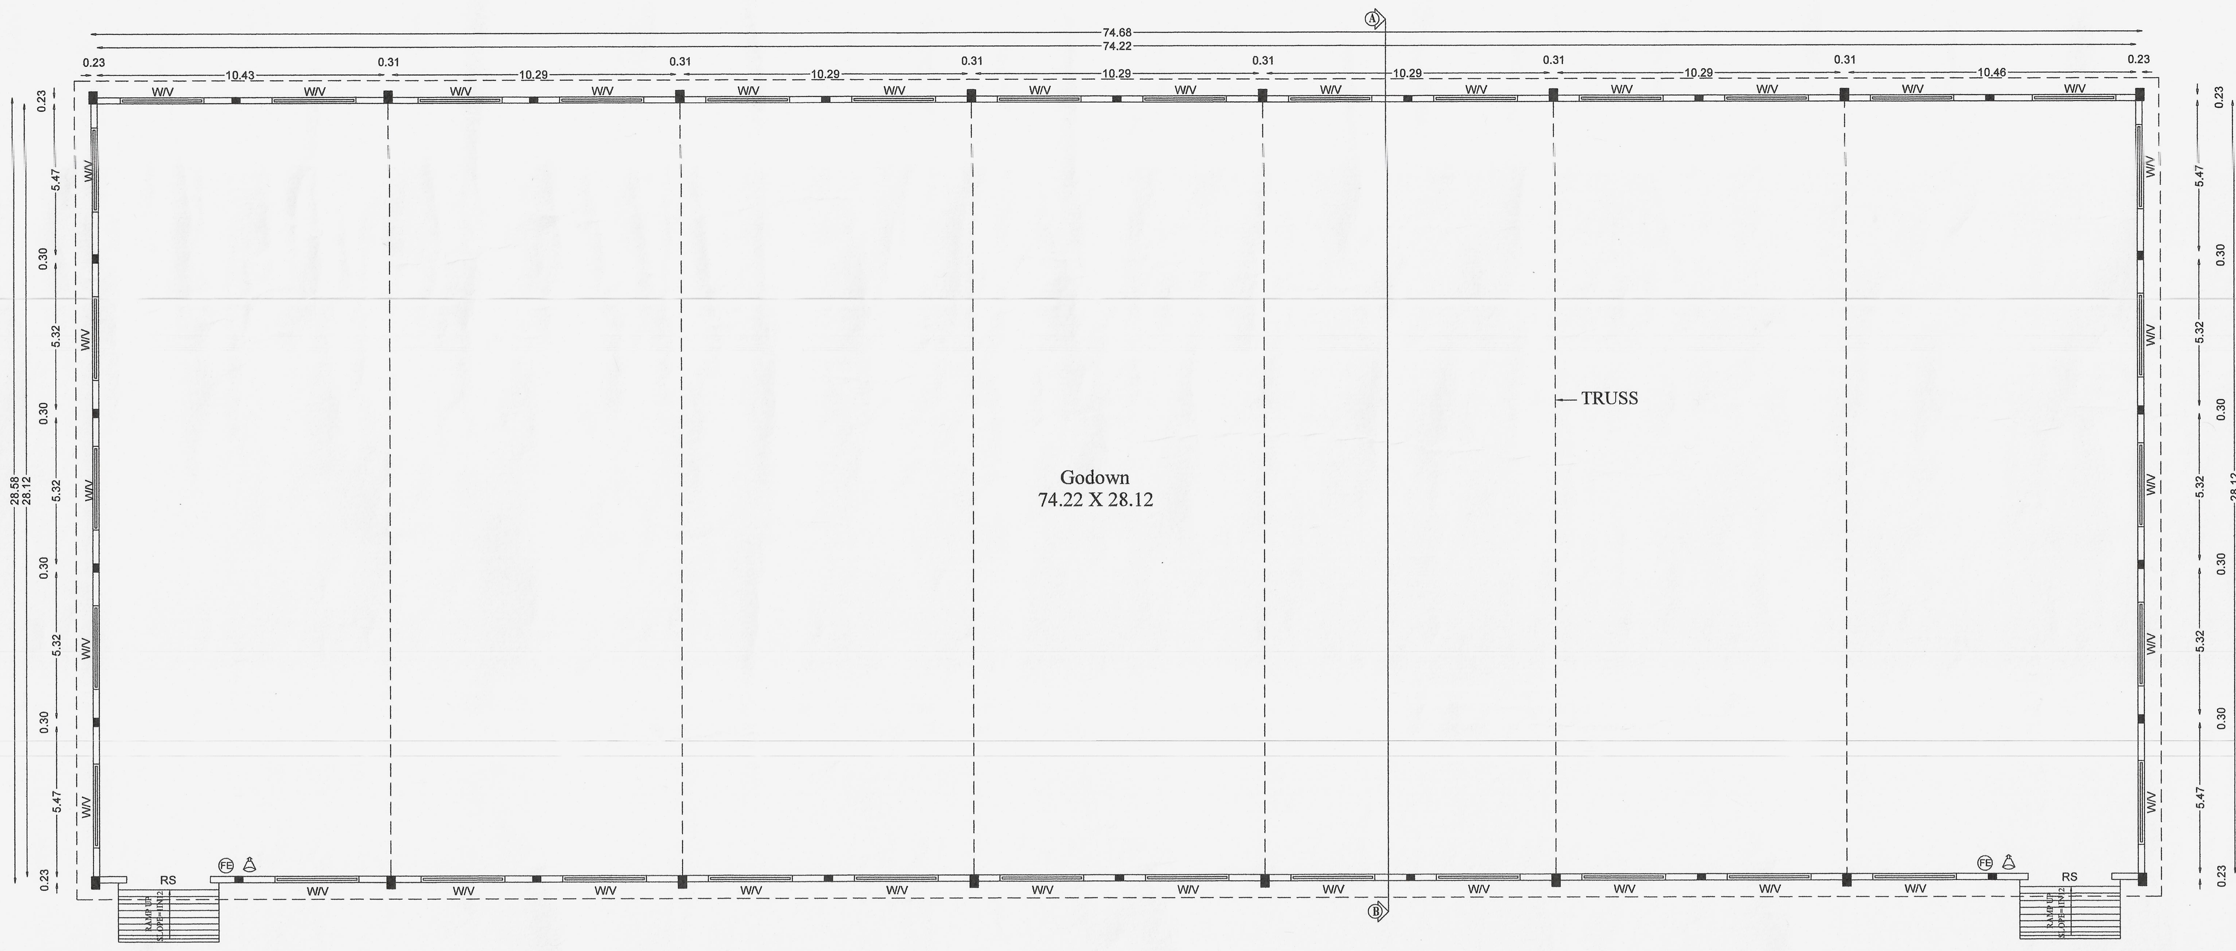


GROUND FLOOR PLAN "BLOCK-1"
SCALE = 1:100

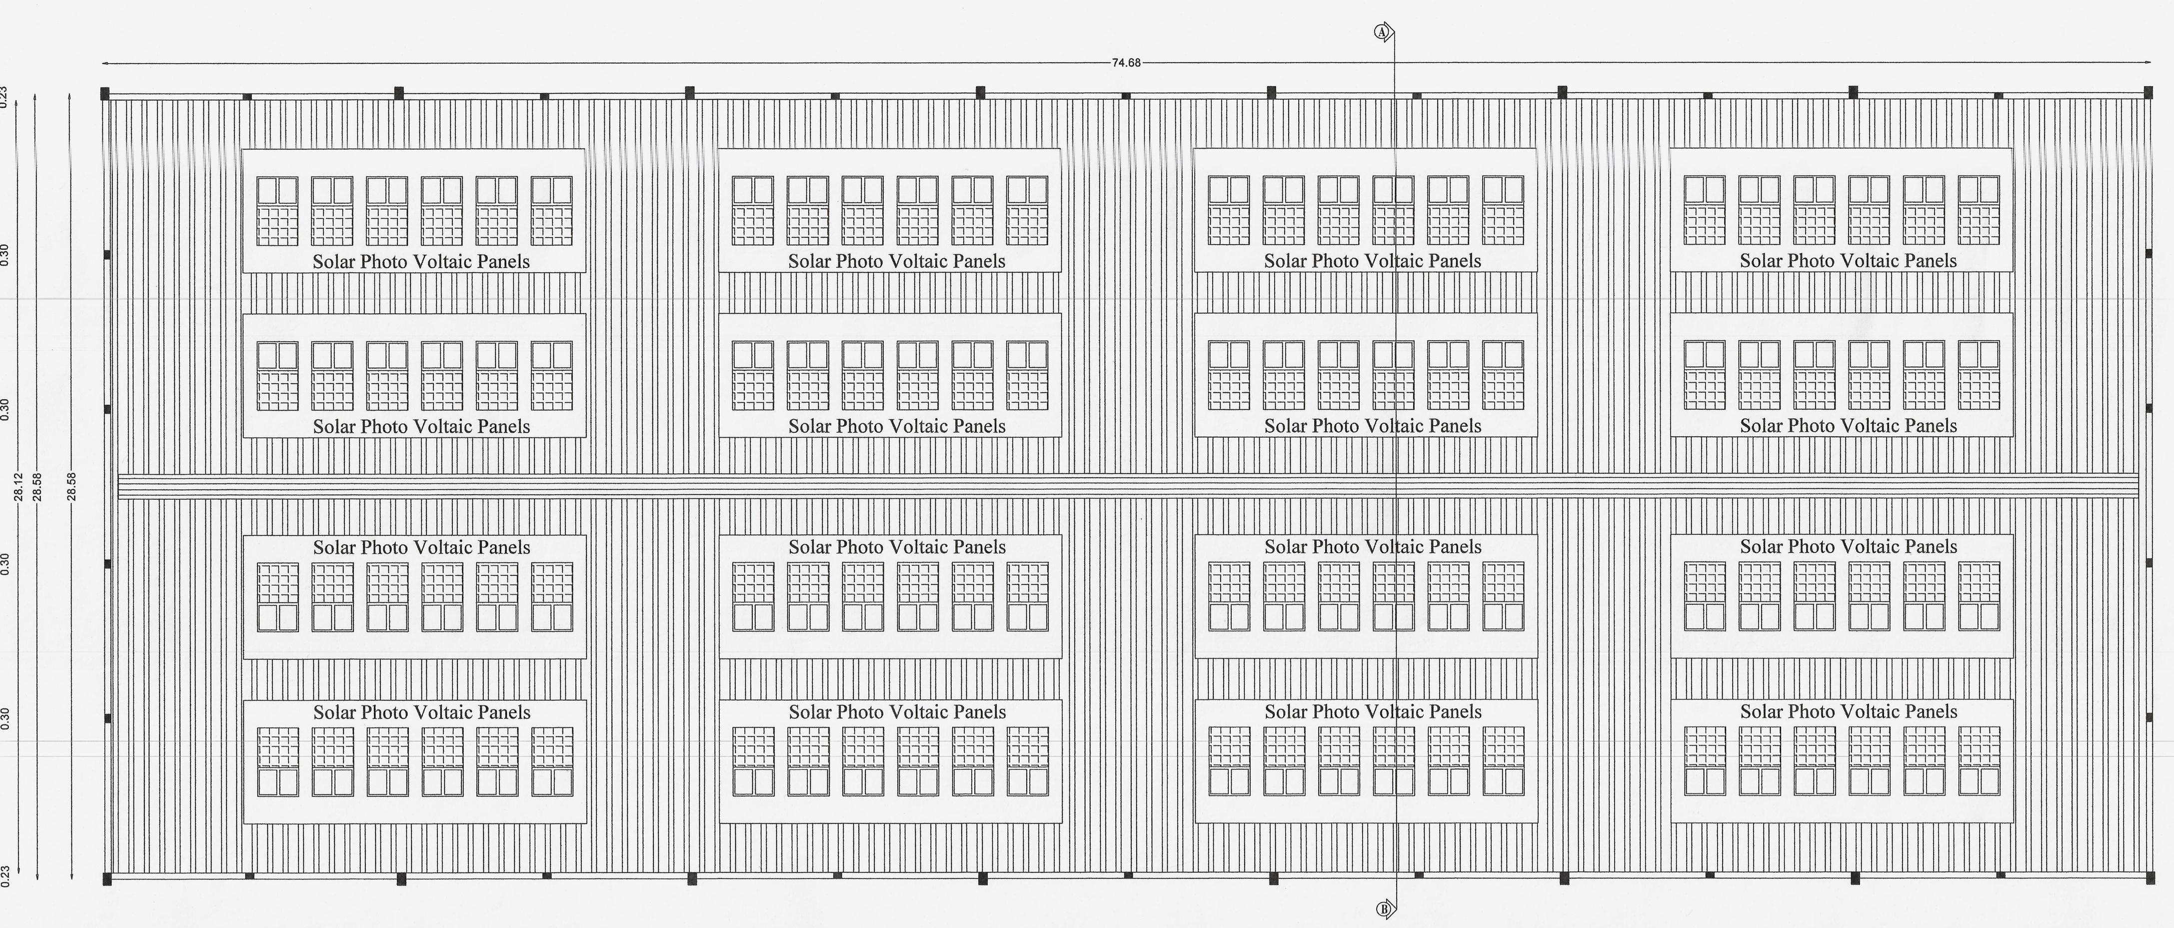


ROOF FLOOR PLAN "BLOCK-1"
SCALE = 1:100

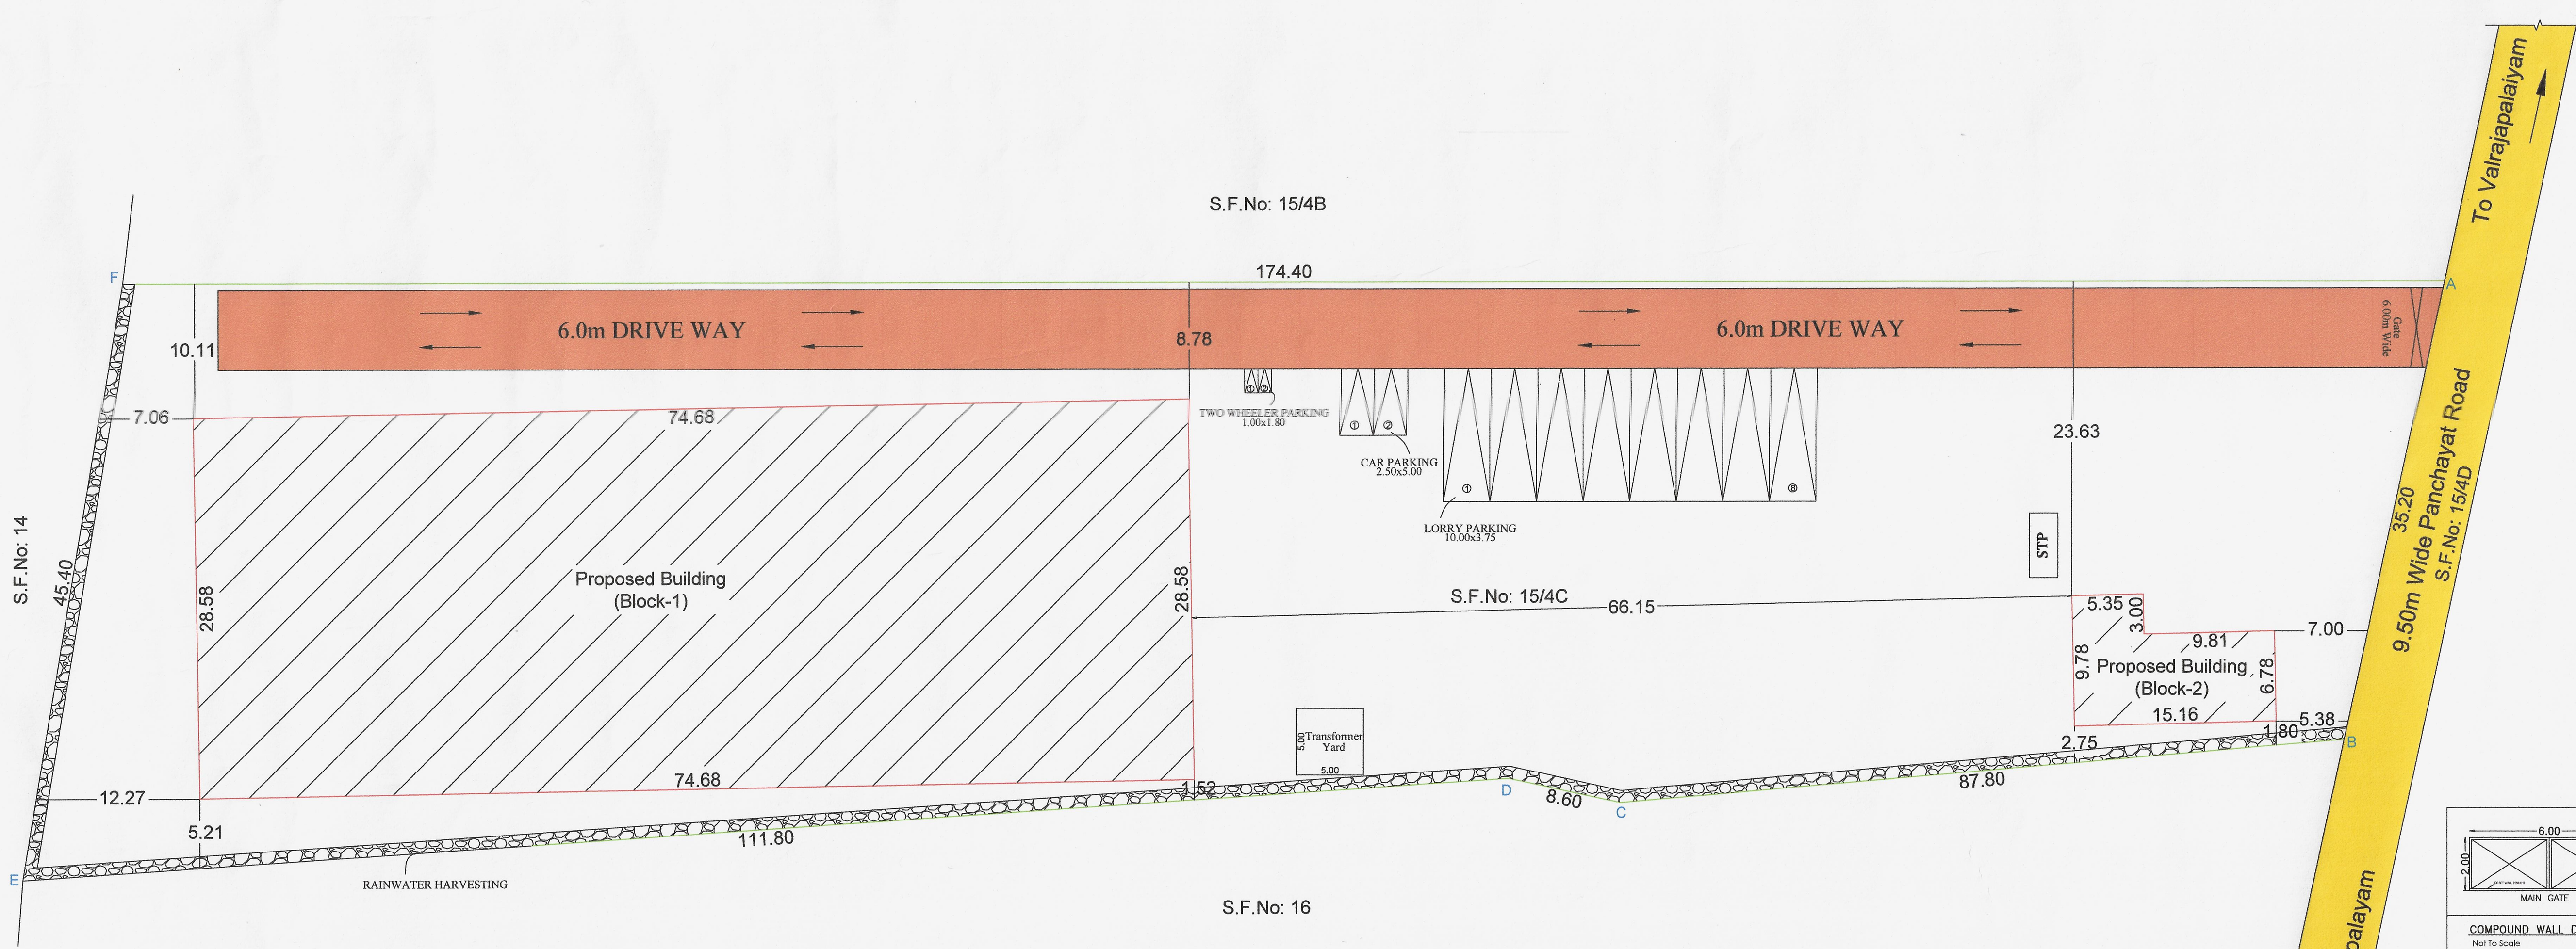


SITE PLAN
SCALE = 1:200

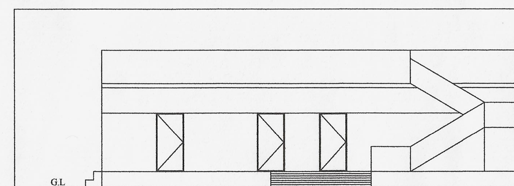


ELEVATION

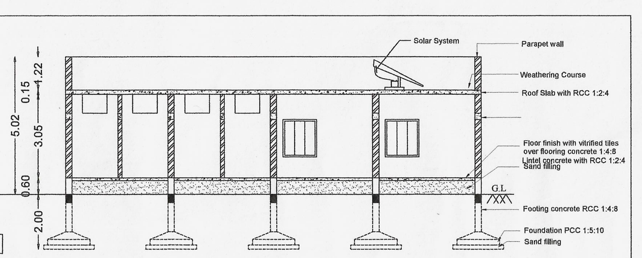


SECTION ON 'AB'

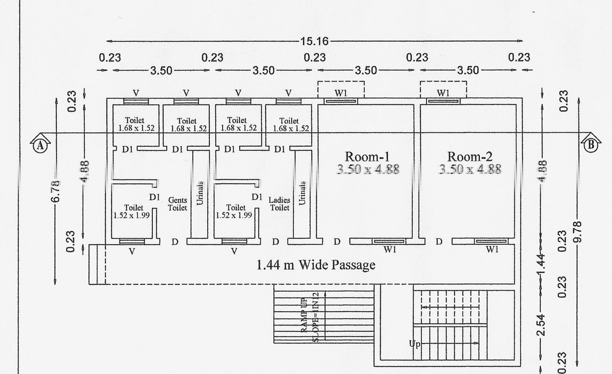



GROUND FLOOR PLAN "BLOCK-2"
SCALE = 1:100

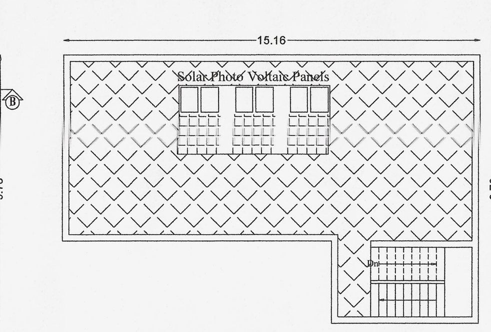



ROOF FLOOR PLAN "BLOCK-2"
SCALE = 1:100

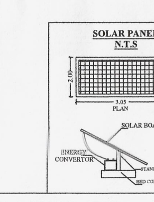


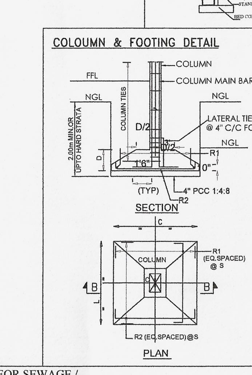


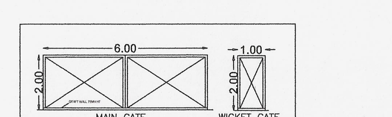


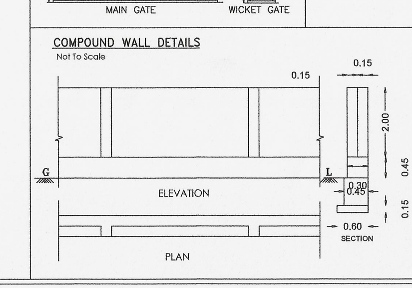

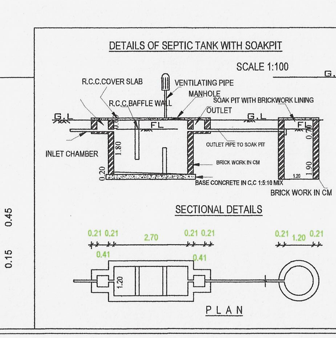

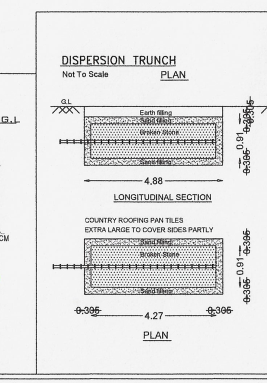

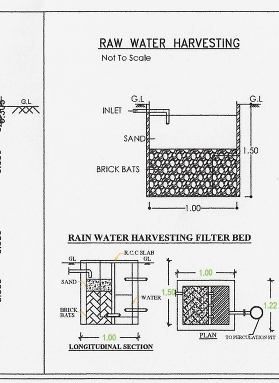

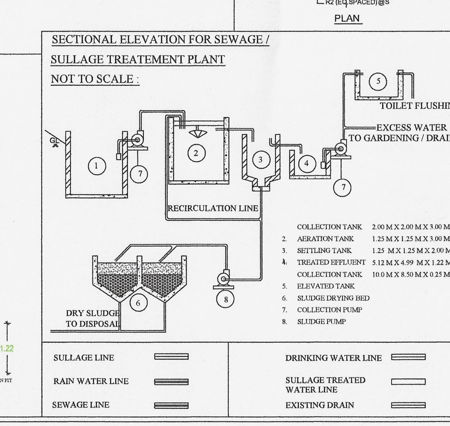

OFFICE USE:

SITE APPROVAL

ONLINE APPLICATION No.: SWP/BPA/011786/2023
SITE BOUNDARY EAR MARKED AS 'A to F' AND
BUILDING APPROVAL No. SWP/DTCP/NKL/BP No. 31/2023

(SWP - ONLINE APPROVAL)

E-SIGNED BY
ASSISTANT DIRECTOR
DISTRICT TOWN AND COUNTRY PLANNING OFFICE
NAMAKKAL DISTRICT.

SHEET NO: 1/1

PLAN SHOWING THE PROPOSED CONSTRUCTION OF R.C.C ROOF AND GALVALUME SHEET ROOF BUILDING FOR GO-DOWN PURPOSE IN SF.NO: 15/4C, PATTA NO: 1242, AT MODAMANGALAM VILLAGE, THANNEERPANTHALPALAYAM PANCHAYAT, KUMARAPALAYAM TALUK, NAMAKKAL DISTRICT.

NAME OF THE APPLICANT:
Mr.S.RAJA S/o Mr.SUBRAMANI.

(FE) FIRE EXTINGUSHER APRATUS PROVIDED IN NECESSARY PLACES.
FIRE ALARAM
LIGHTENING ARRESTER

AREA DETAILS:	SqM
SITE AREA (1.75 Acres)	- 7081.94
AREA OF THE PROPOSED BUILDING:	
GALVALUME SHEET ROOF BUILDING(BLOCK-1)	- 2134.35
R.C.C ROOF BUILDING (BLOCK-2)	- 118.86
TOTAL AREA OF PROPOESD BUILDING	- 2253.21
OPEN SPACE AREA	- 4828.73

PLOT COVERAGE = $\frac{2253.21}{7081.94}$ x100 = 31.81%

FLOOR SPACE INDEX = $\frac{2253.21}{7081.94}$ = 0.31

TYPE OF VEHICLES	REQUIRED	PROVIDED
TWO WHEELER	00	02
CAR PARKING	00	02
LORRY PARKING	06	08

TOTAL NO.OF WORKERS = 20 No.s

REFERENCE:

RS	- ROLLING SHUTTER	-	3.05 x 3.62 m
D	- DOOR	-	1.00 x 2.10 m
D1	- DOOR	-	0.75 x 2.10 m
W/V	- WINDOW	-	3.05 x 2.44 m
W1	- WINDOW	-	1.22 x 1.37 m
V	- VENTILATOR	-	0.90 x 0.90 m

Note:

ST - Septic Tank

RWCP - Rain water Collection Pit

REFERENCE

SITE BOUNDARY -
PROPOSED BUILDING -
EXISTING ROAD -
DRIVE WAY -

SCALE - 1:100
ALL DIMENSIONS ARE IN METRE

APPLICANT

STRUCTURAL ENGINEER

Er.D.SARAVANAKUMAR, B.E., MIE., FIV., M.Sc., REV.,
Chartered Engineer / Consulting Civil Engineer
Registered Structural Engineer - Grade - II (RSE - II)
RDD SALEM / RSE - II / 004 / 2019
D.No: 86-B/2, Bharath Complex, First Floor,
Sankagiri Main Road, G.G.H.S.School (OPP),
Tiruchengode (Tk), Namakkal (Dt). Pin: 637211.
Cell: 98429 50685

REGISTERED ENGINEER

Er. D. SARAVANAKUMAR, B.E., MIE., FIV., M.Sc.,
Chartered Engineer/Consulting Civil Engineer/Regd.Valuer,
REGISTERED ENGINEER GRADE- 1
Reg.No.RDD Salem / RE -1/007/2019 - DTCP SALEM
Reg. No. 054 / LS /2019 / 00012.
D.No: 86-B/2, Bharath Complex,First Floor
Sankagiri Main Road, G.G.H.S.School (Opp),
Tiruchengode (Tk) Namakkal (Dt) Pin: 637 211,
Cell: 98429 50685.

Signature Not Verified
Signed by Assistant Director
Location:Namakkal
Date:2023.10.31 17:47:58