PLAN SHOWING THE PROPOSED CONSTRUCTION OF GALVALUME SHEET ROOF INDUSTRIAL BUILDING, ARECA LEAF PLATE AND PAPER PRODUCTS PRODUCTION UNIT, FOR M/S .W SQUARE IMPEX IN SURVEY NO:245 PART,PLOT NO:DP-13 AT SIDCO INDUSTRIAL ESTATE, [L.P,D.D.T.C.P.(T.R) 21/2013] PALAYAPATTI SOUTH VILLAGE & PANCHAYAT,BUDHALUR TALUK, THANJAVUR DISTRICT.

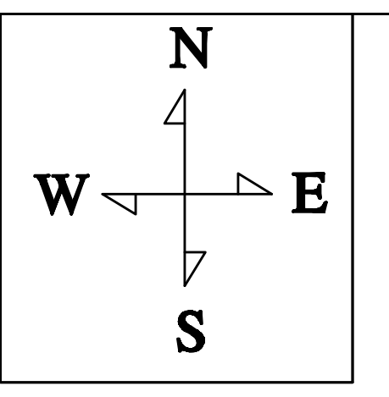

APPLICANT NAME : Mr.R.GOBINATH

SCALE : 1:100

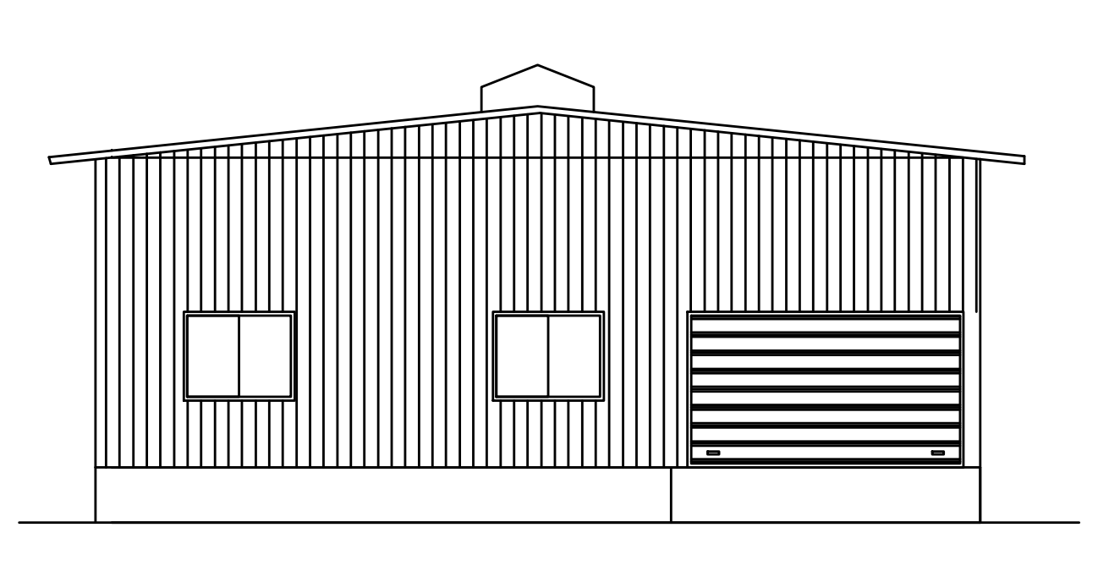

FRONT ELEVATION

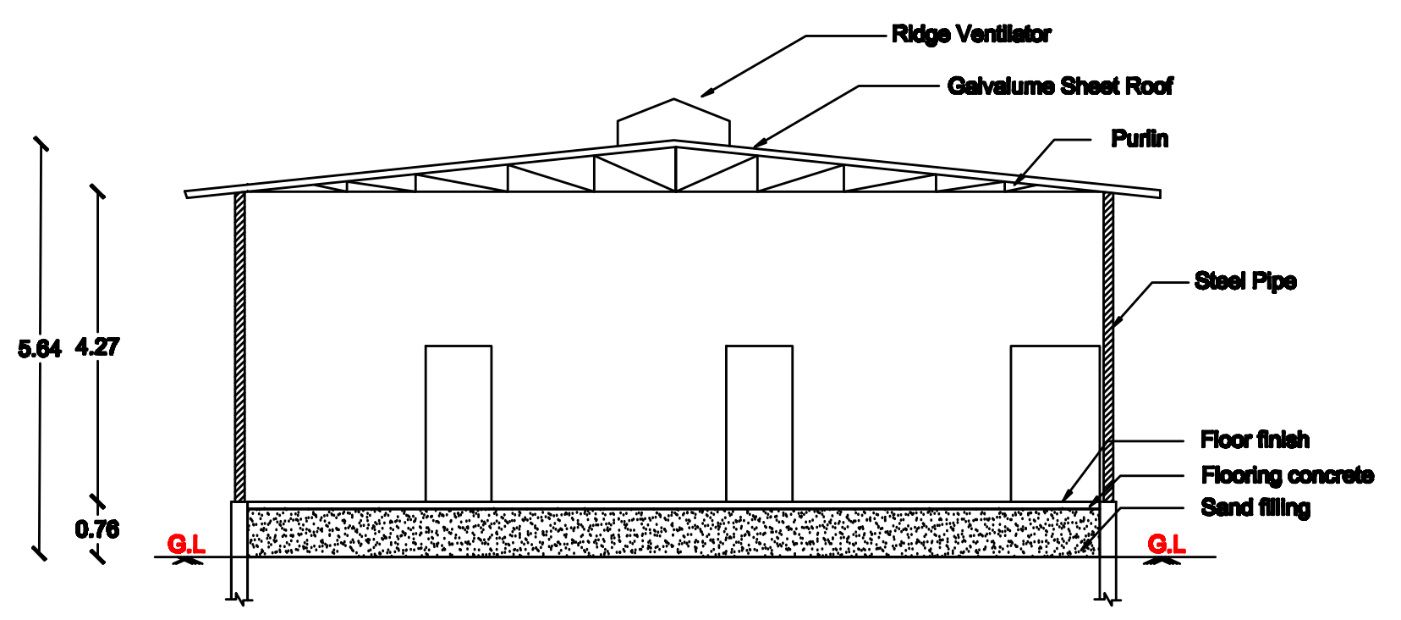

SECTION ON AB

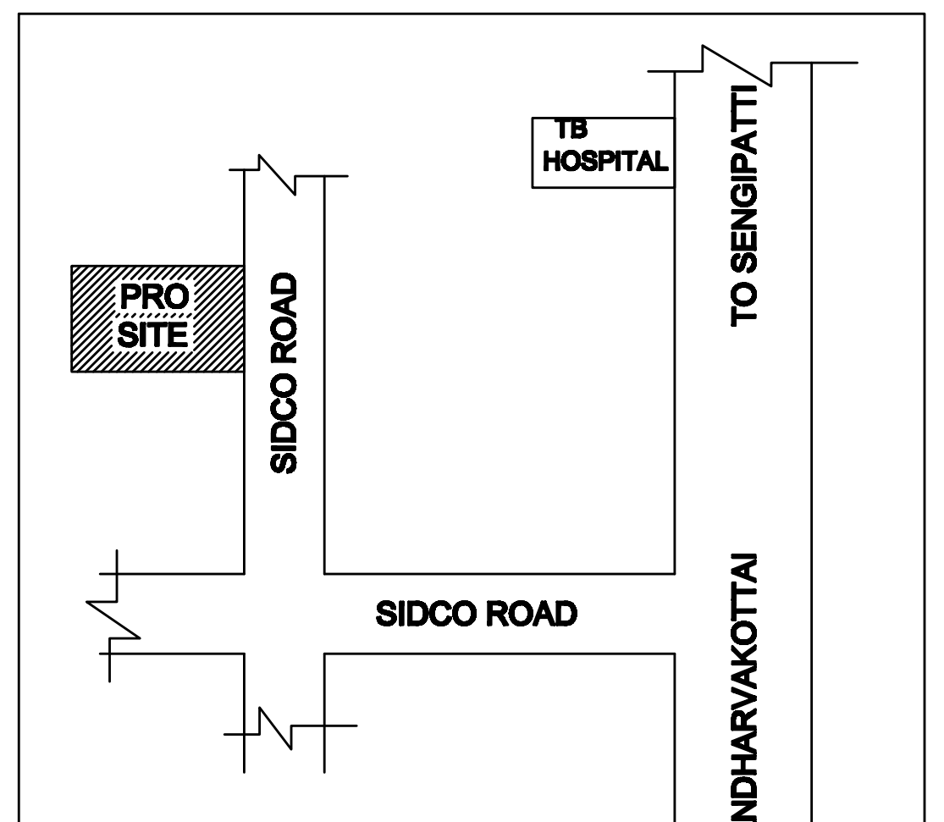

KEY PLAN
SCALE : 1:10000

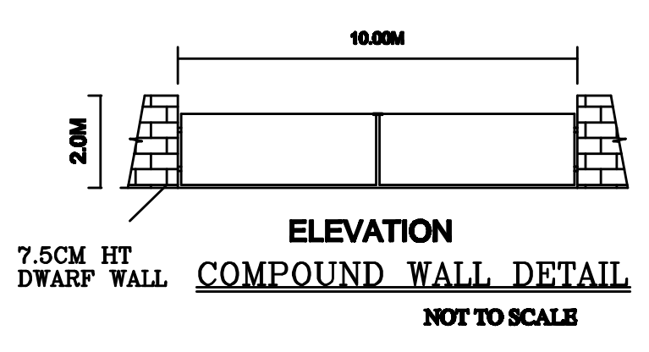

ELEVATION
COMPOUND WALL DETAIL
NOT TO SCALE

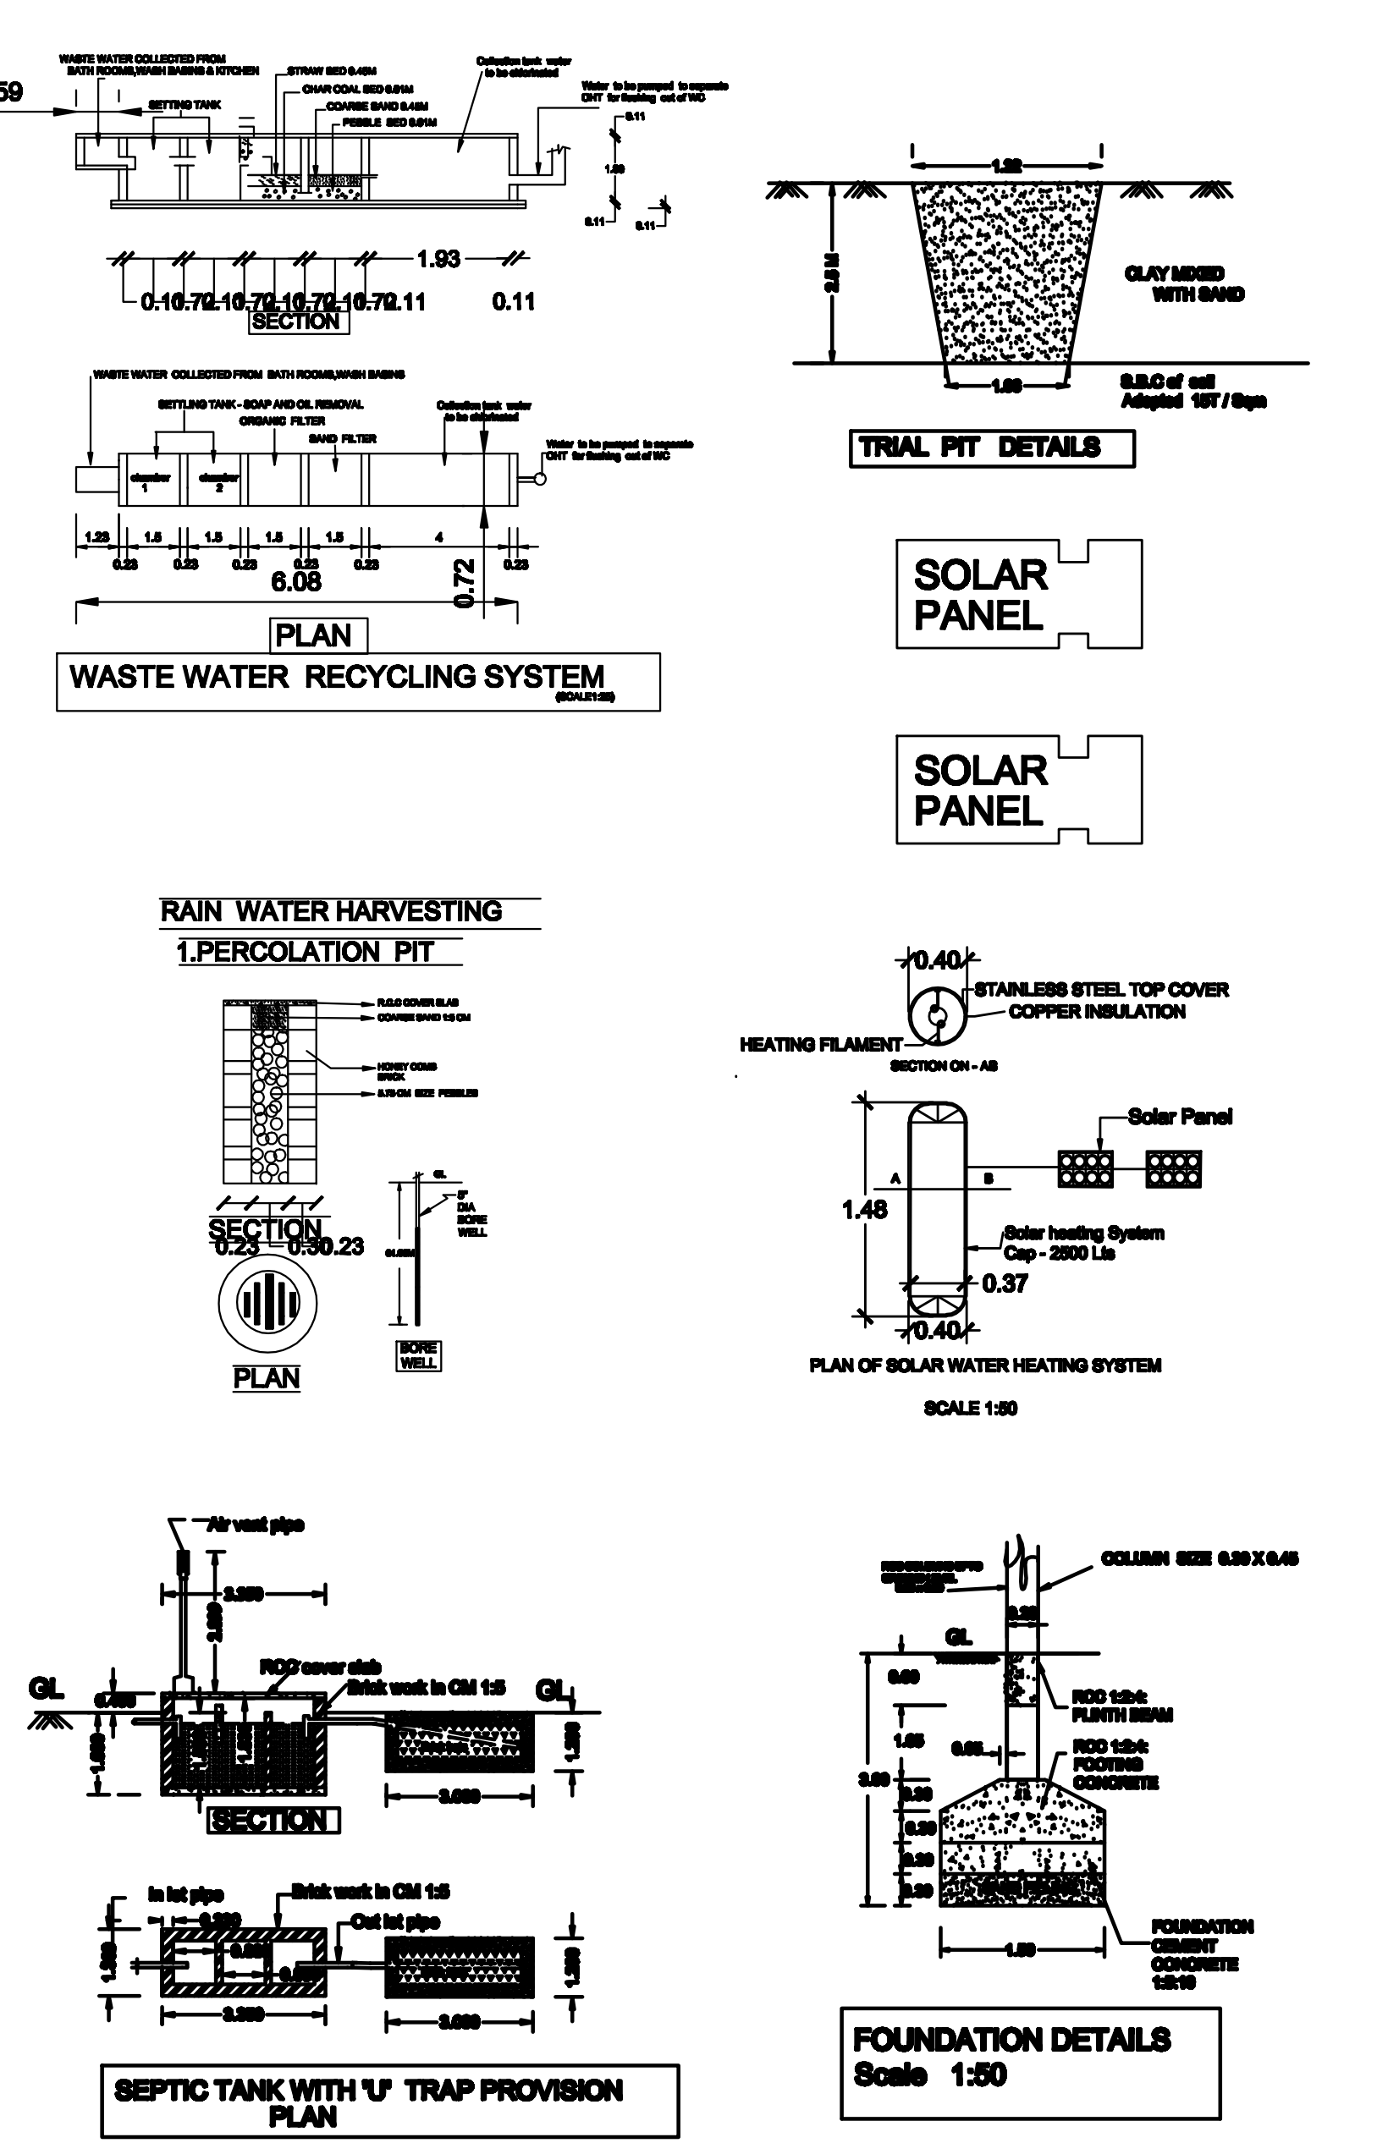

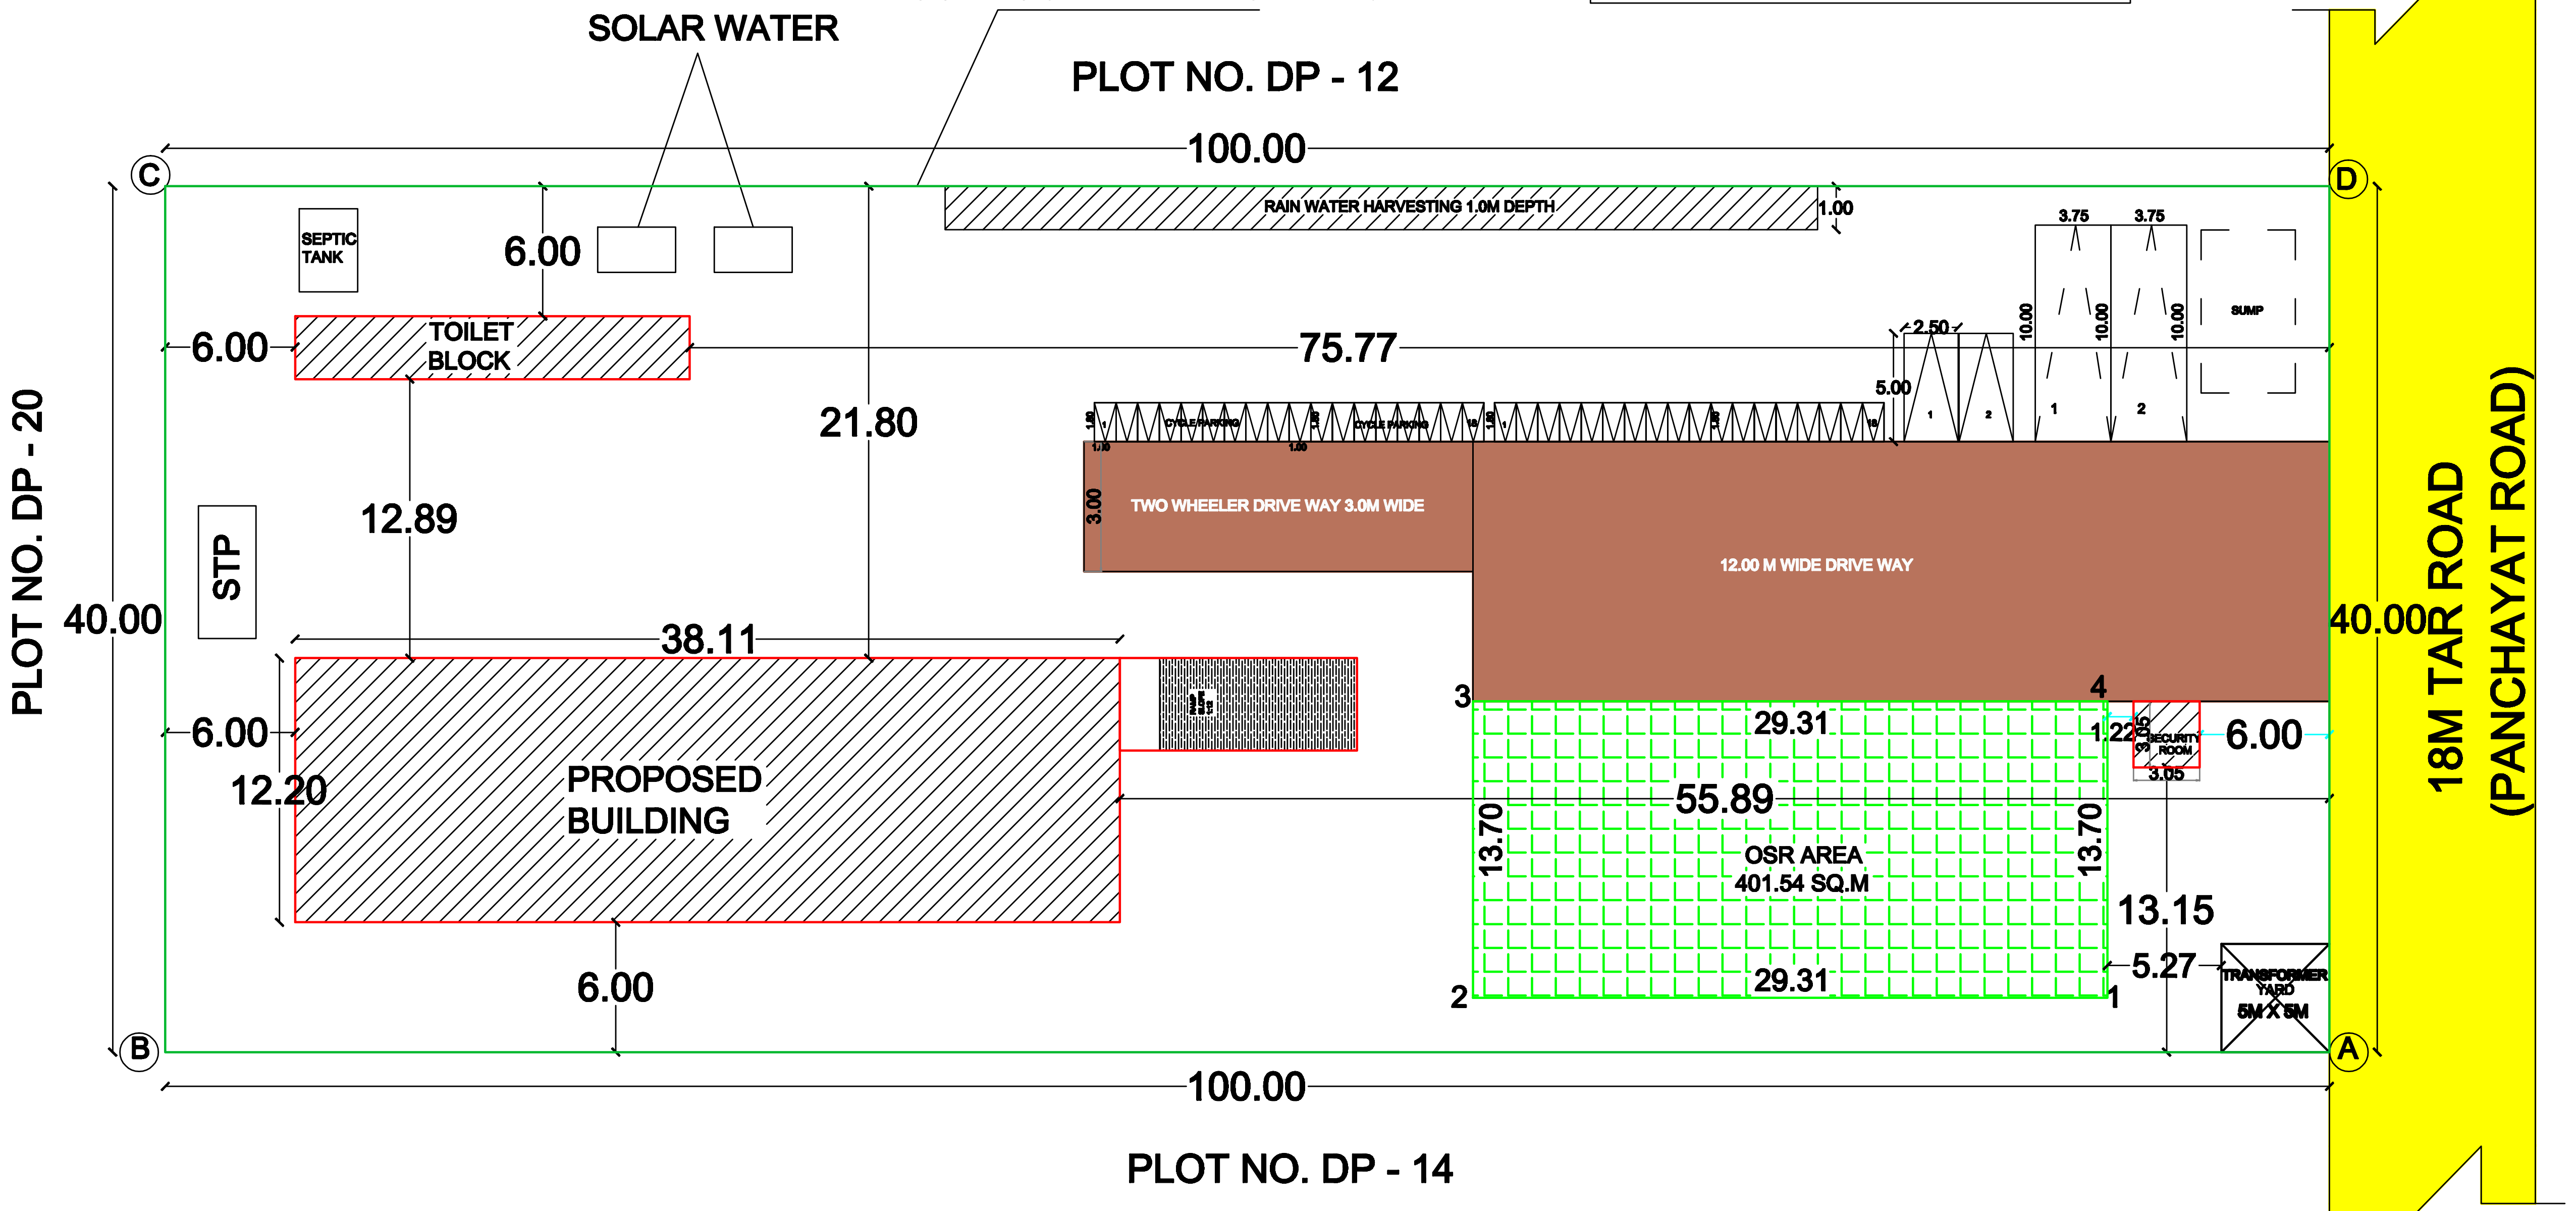

SITEPLAN

SCALE1:200

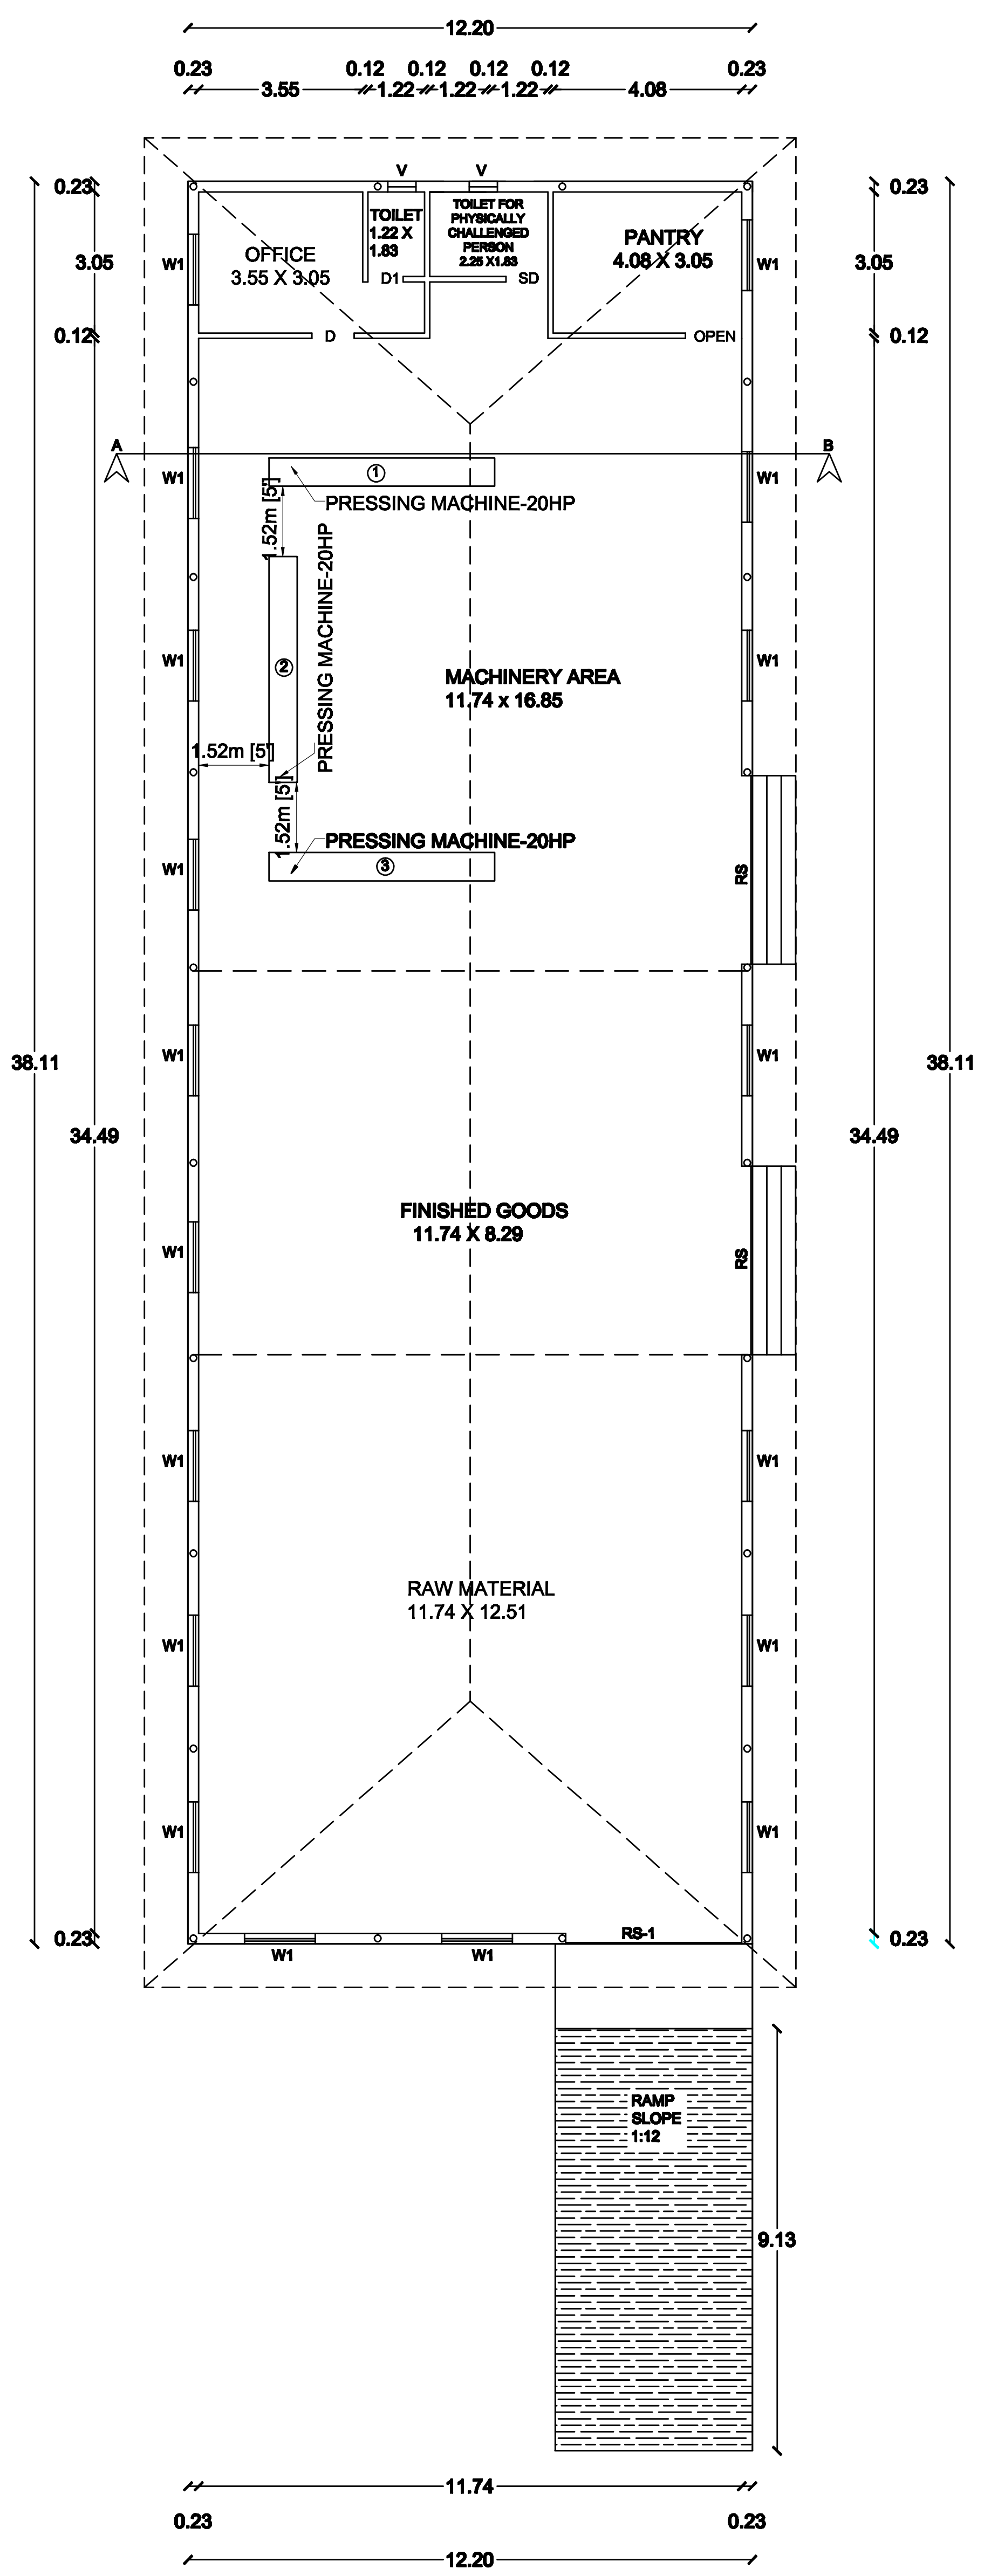

GROUND FLOOR PLAN
BUILDING NO.1

SL. NO	NAME OF THE MACHINE	NO.	H.P	TOTAL H.P
1.	PRESSING MACHINE	3	20	60
2.	ADDITIONAL SUPPORTING MACHINERIES (COMPUTER, TUBELIGHT,FAN, MOTOR,ETC)	-	10	10
		TOTAL H.P		70 H.P

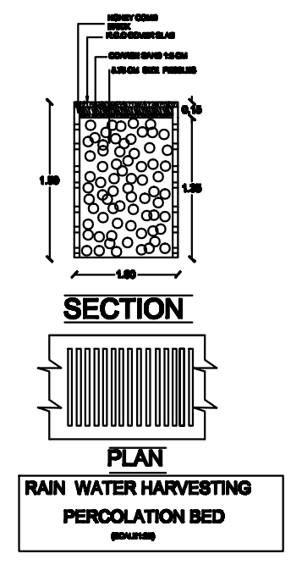

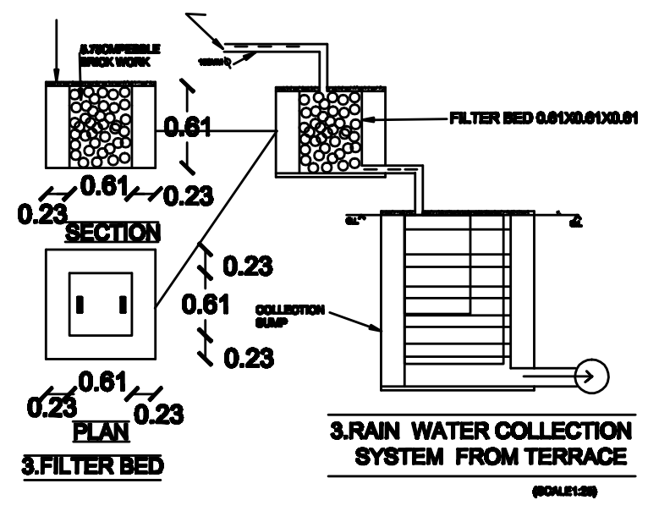

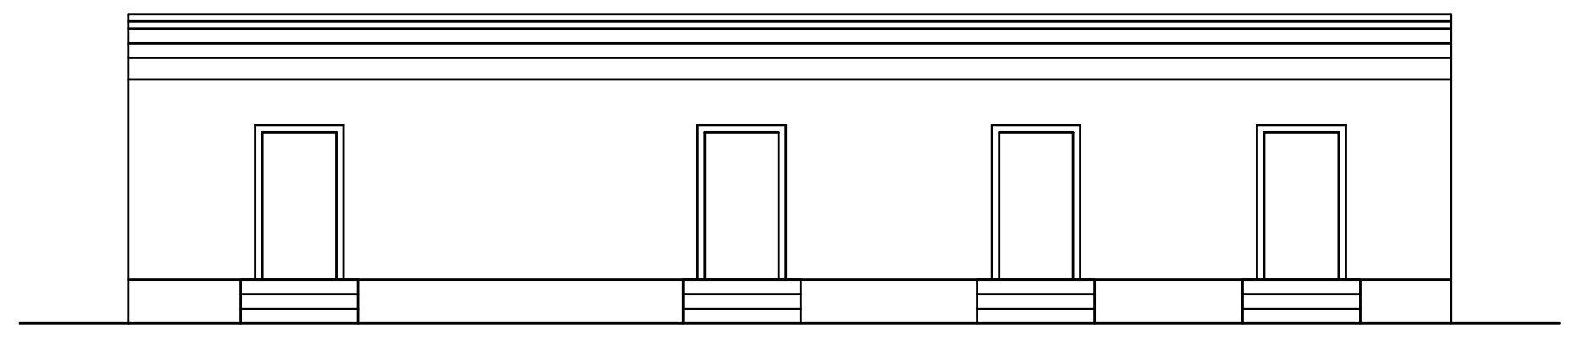

FRONT ELEVATION

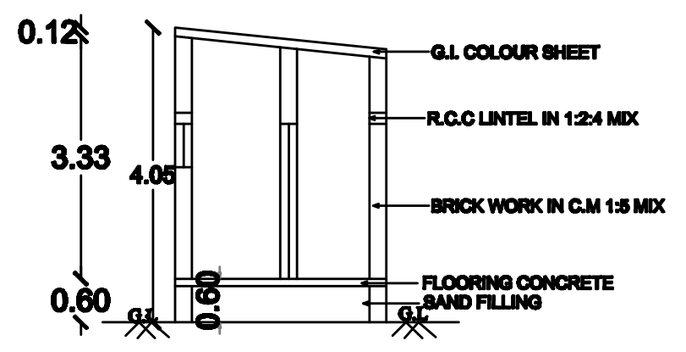

SECTION ON - AA

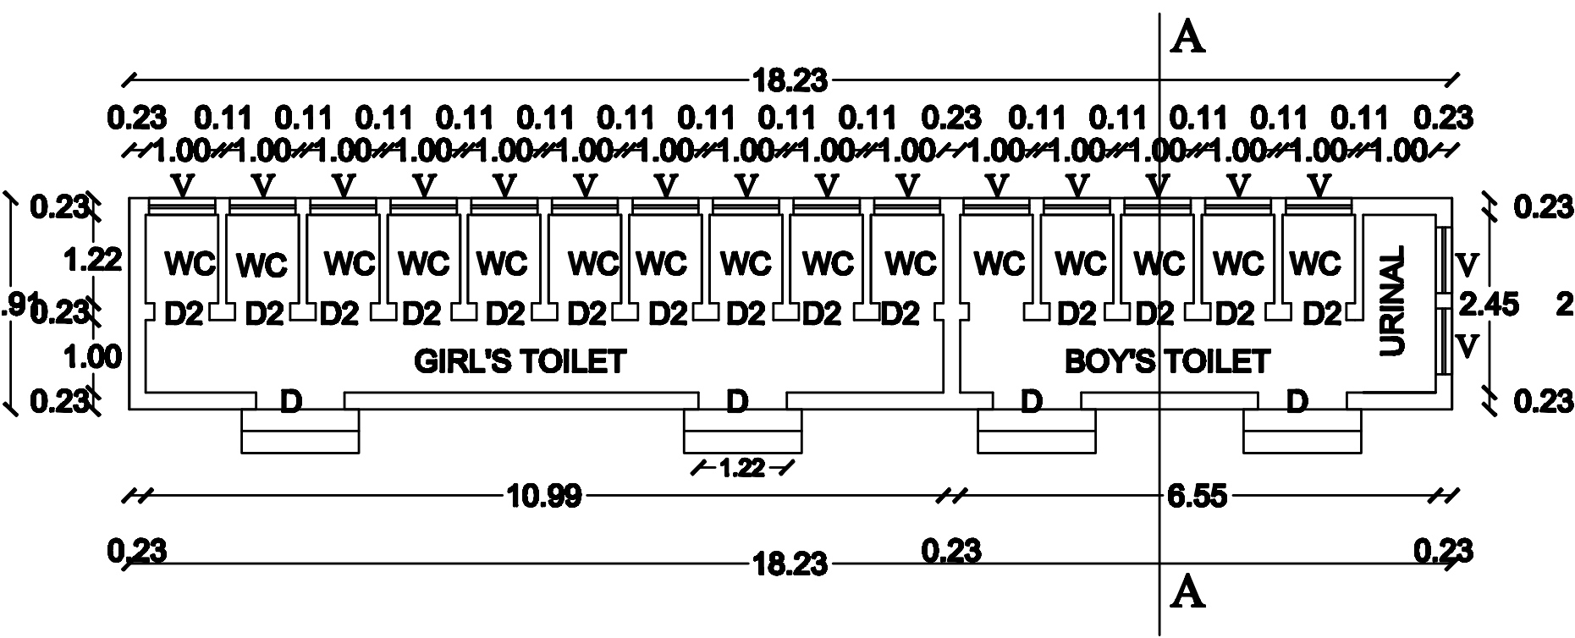

PRO.GROUND FLOOR
TOILET BLOCK BUILDING NO:2

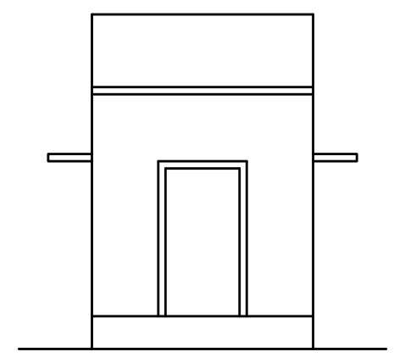

FRONT ELEVATION

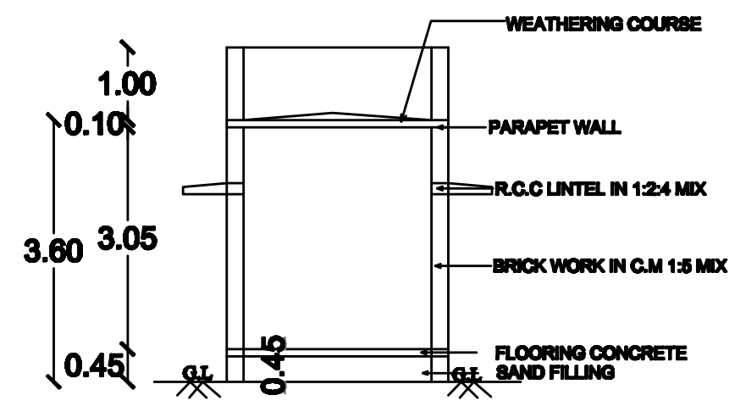

SECTION ON - AA

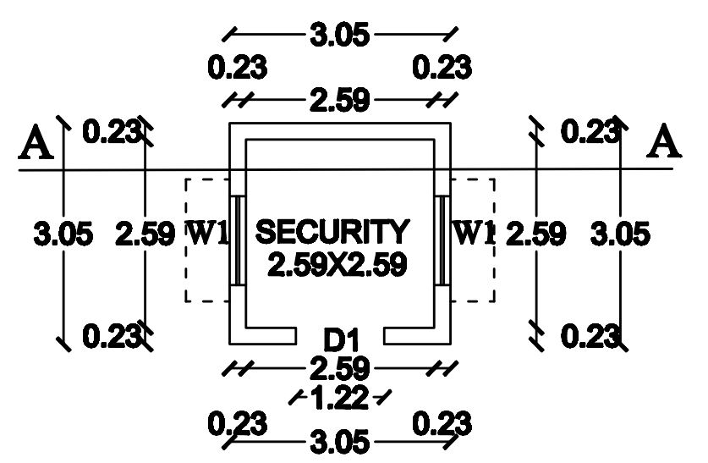

PRO.GROUND FLOOR
SECURITY ROOM BUILDING NO:3

REFERENCE IN METER

RS	ROLLING SHTTER	4.07x2.43
RS1	ROLLING SHTTER	3.81x2.43
D	DOOR	0.91x2.43
D1	DOOR	0.76x2.13
V	VENTILATOR	0.91x0.61
W	WINDOW	2.13X1.83
W1	WINDOW	1.22X1.37

AREA DETAILS

SITE AREA 4000.00 SQ.M

S.NO	FLOOR NAME	F.S.I. IN SQ.M	NON F.S.I IN SQ.M	TOTAL IN SQ.M
BUILDING NO. 1 (WORKSHOP & OFFICE)				
1	GROUND FLOOR WORKSHOP AREA	447.23	-	447.23
2	GROUND FLOOR OFFICE AREA	17.74	-	17.74
BUILDING NO. 2 (TOILET BLOCK)				
1	GROUND FLOOR	53.05	-	53.05
BUILDING NO. 3 (SECURITY ROOM)				
1	GROUND FLOOR	9.30	-	9.30
	TOTAL	527.32	-	527.32

F.S.I - 0.131

NO. OF LORRY PARKING AVAILABLE : 2 NOS.
NO. OF CAR PARKING AVAILABLE : 2 NOS.
NO. OF TWO WHEELER : 18 NOS.
NO OF CYCLE PARKING : 18 NOS.
NO OF LABOURS : 16 NOS.

OSR AREA - 401.54 SQ.M

COLOUR INDEX

SITE BOUNDRY	🟩
PROPOSED BUILDING	🟥
EXISTING ROAD	🟨
DRIVE WAY	🟫
OSR AREA	▦

APPLICANT

E. Gobinath

REGISTERED ENGINEER

Er.L.SARAVANAN.D.C.E.,
Registered Engineer Grade -III
TJR/ RE-III/2019/008
Thanjavur Region
Directorate of Town and Country Planning
cell;9842006943

REGISTERED STRUCTURAL ENGINEER

Er.R.BASKARAN.ME(Struct)
Registered Structural Engineer Grade -I
TJR/ RSE-I/2019/009
Thanjavur Region
Directorate of Town and Country Planning
cell;9843020768

REGISTERED ENGINEER

Er.C.JEROMEFELIX
Registered Engineer Grade -II
TJR/ RE-II/2019/011
Thanjavur Region
Directorate of Town and Country Planning

OFFICE USE

Malarkodi	Senthamilselvi	Arangarasu
Surveyor	Draughtsman III	Planning Assistant

SWP/D.T.C.P/TNJ/R/B.P.NO.25/2023

Signature Not Verified