PP APPROVAL RECORD

Planning Permission

Thoothukkudi district, Tamil Nadu

APPROVAL TYPE
Building Plan

ISSUING AUTHORITY
Town Panchayat

The approval as the planning authority issued it, reproduced in full behind this page.

An approval speaks to what was sanctioned, not to what was built. Completion is a separate record.

Verified RealEstate™
3/350/2 Mettukuppam,
OMR Thoraipakkam,
Chennai 600 097, India

hello@verified.realestate
+91 9996 12 9996
verified.realestate


PLAN SHOWING THE PROPOSED ADDITIONAL CONSTRUCTION OF RESIDENTIAL BUILDING IN F.F, IN EXG HOUSE G.F DOOR NO : 23A, S.NO : 98 / 14, AS PER PATTA S.NO : 98 / 14A2, WARD NO : 13, VAGUTHANKUPPAM ROAD SELECTION GRADE TOWN PANCHAYAT, NAZARETH, ERAL TALUK @ THOOTHUKUDI DISTRICT.

OWNER NAME


Mrs.S.RUTH USHA RANI

W/O.Mr.SILUVAI MUTHU


All Dimensions Are in m Scale:1:100

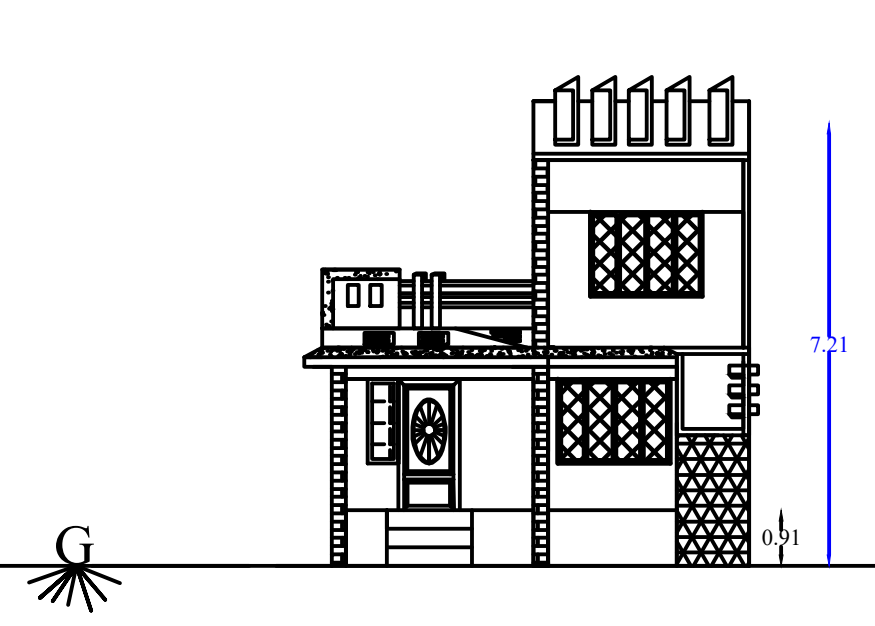



ELEVATION

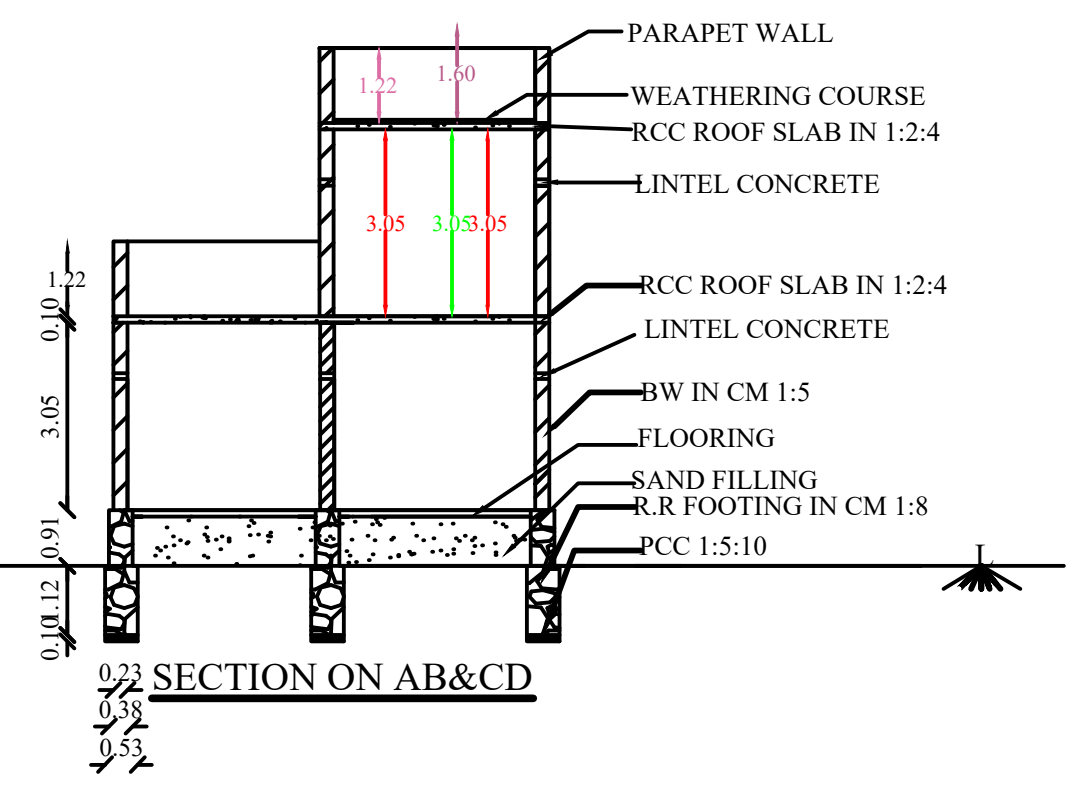


SECTION ON AB&CD

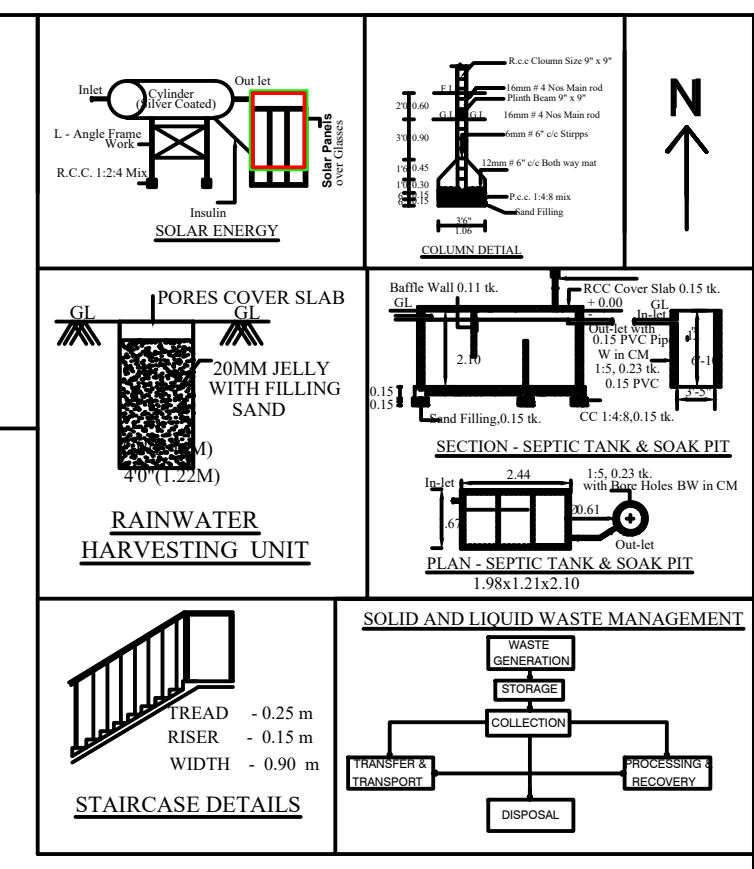

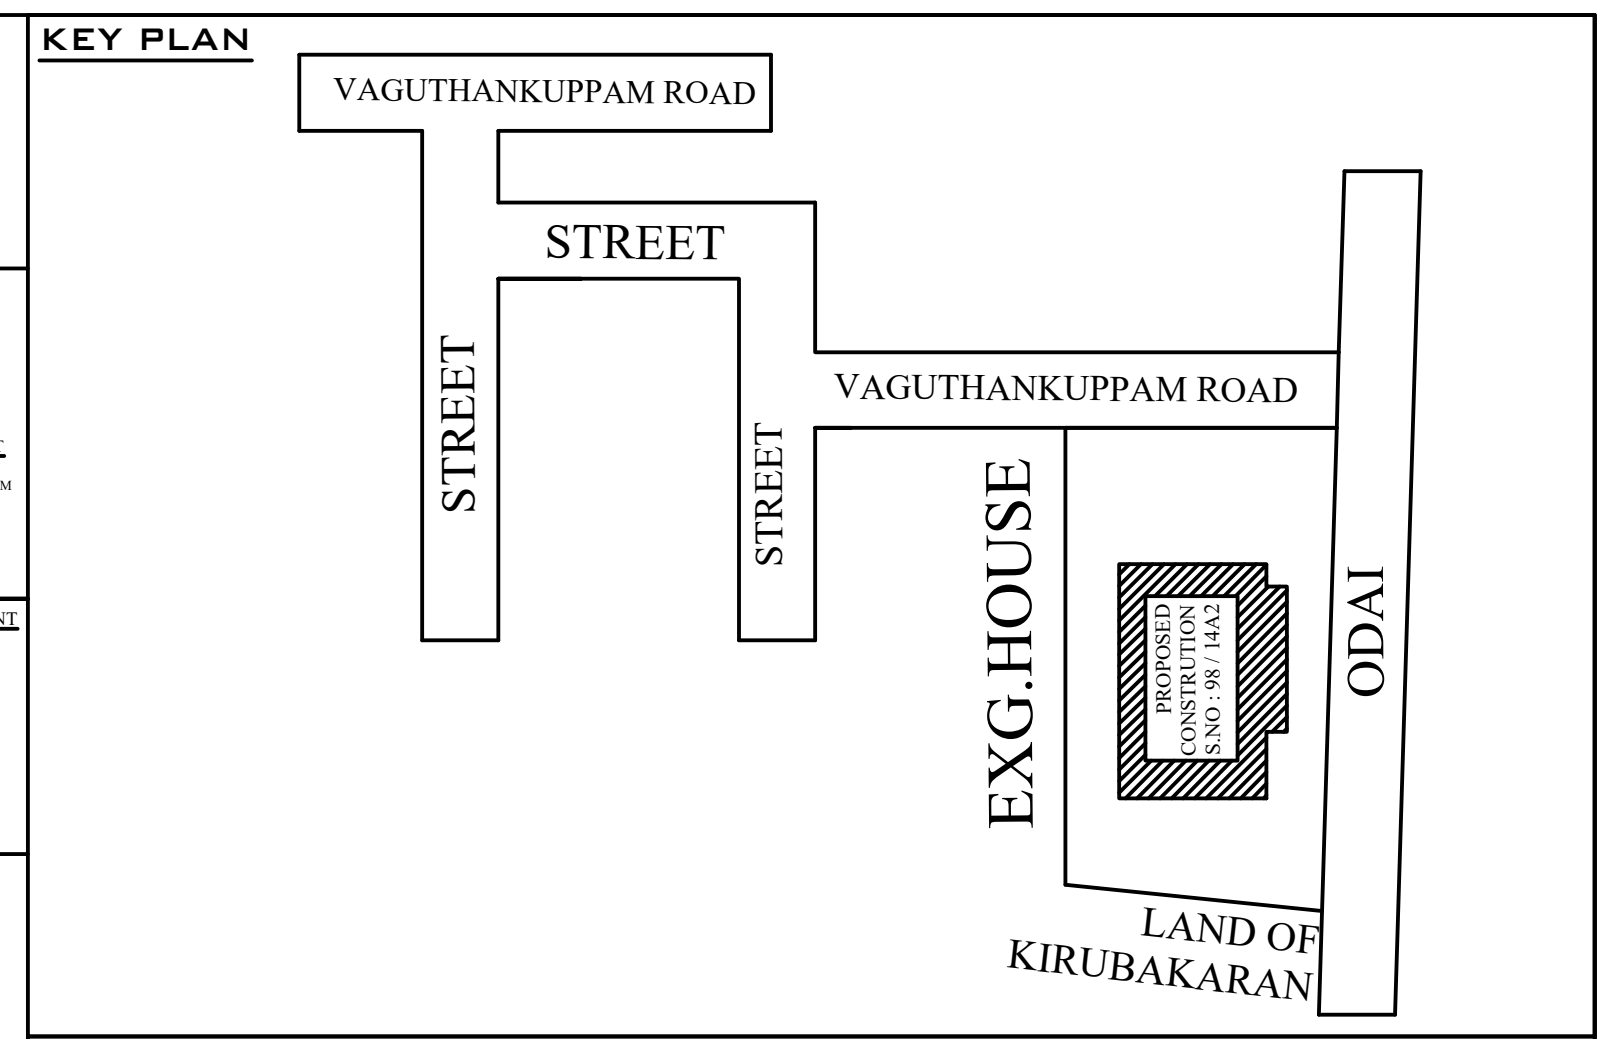

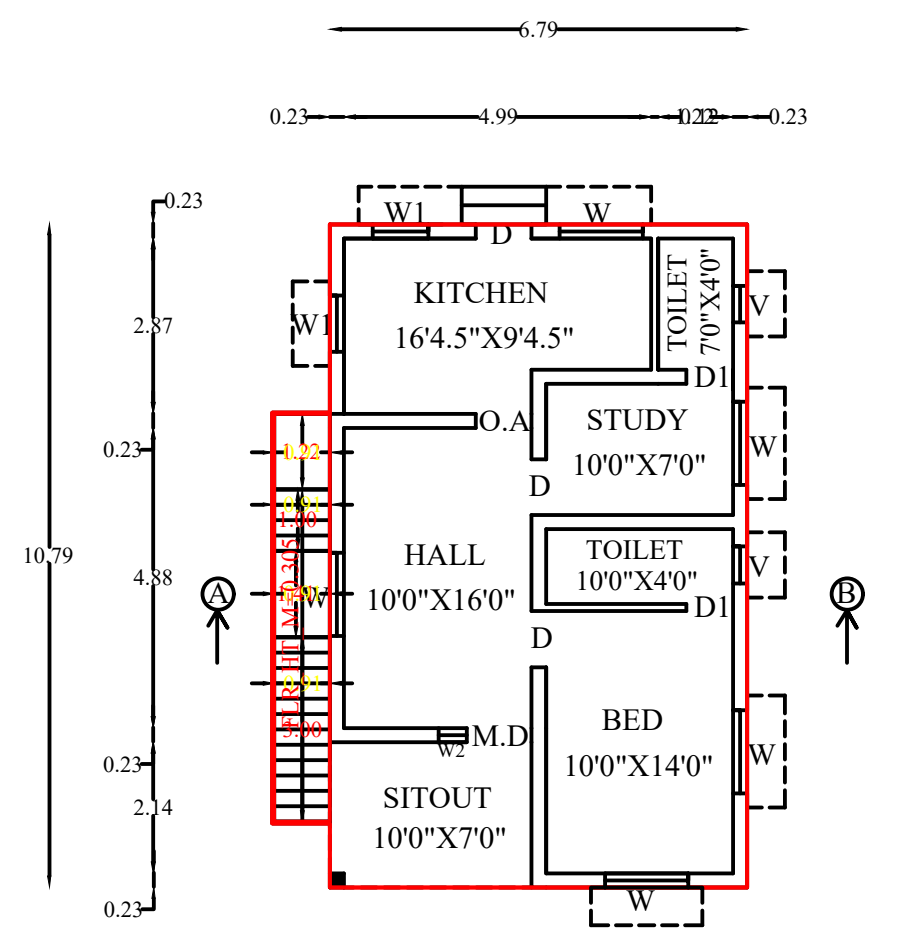


EXG.GROUND FLOOR PLAN

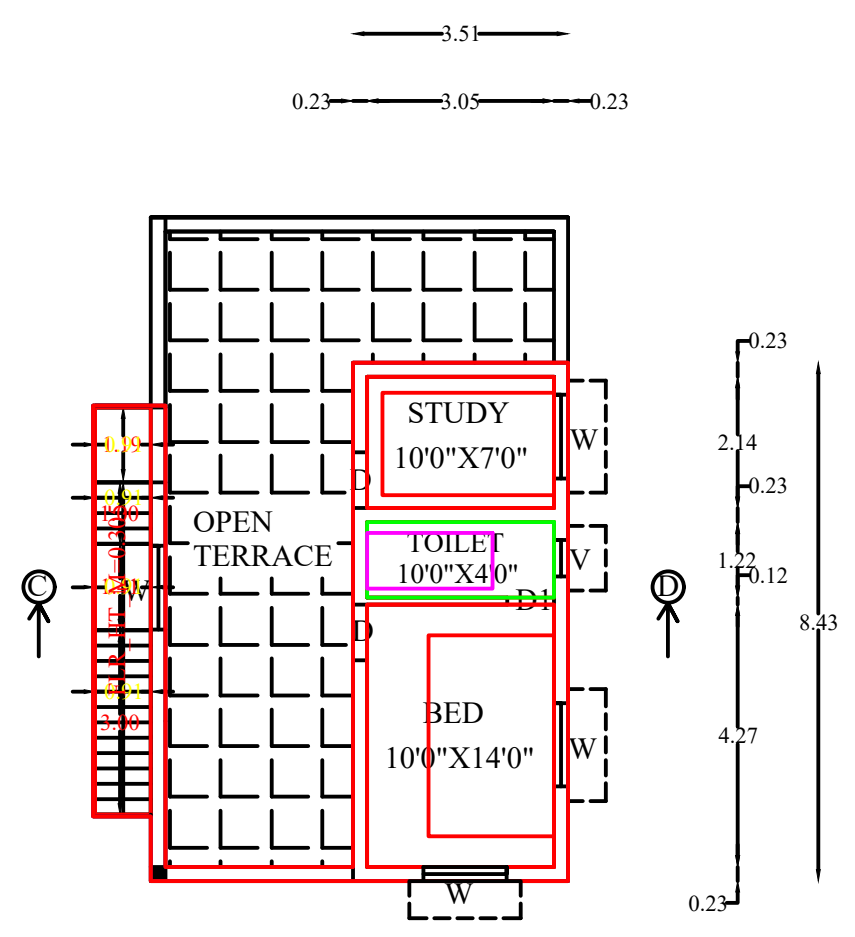

PRO.FIRST FLOOR PLAN

PLAN INFO
PLOT_AREA_M2=264.00
AS_PER_DOCUMENT=264.00
AS_AT_SITE=263.66
SURVEY_NO=98 / 14
PATTA_NO= WARD-13
TALUK=ERAL
FMB_OR_PLR=264.00
SINGLE_FAMILY_BLDG=NO
CRZ=YES
SECURITY_ZONE=YES
ACCESS_WIDTH_M=6.26
WHETHER_GOVT_OR_AIDED_SCHOOL=NO
ROAD_WIDTH=3.50
ROAD_LENGTH=20.00
AVG_PLOT_DEPTH=21.66
AVG_PLOT_WIDTH=12.21
LAND_USE_ZONE=RESIDENTIAL
DISTRICT=THOOTHUKUDI
RWH_DECLARED=YES
IS_EXISTINGBUILDING_EXCEPTION=NO
BUILDING_NEAR_TO_RIVER=NO
AREA_TYPE=OTHERS
BUILDING_NEAR_MONUMENT=NO
BUILDING_NEAR_GOVT_BLDG=YES
PROVISION_FOR_GREEN_BUILDINGS_AND_
SUSTAINABILITY=YES
FIRE_PROTECTION_AND_FIRE_SAFETY_
REQUIREMENTS=YES
NOC_FOR_CONSTRUCTION_NEAR_MONUMENT=NO
NOC_FIRE_DEPT=YES
IS_APPROVED_LAYOUT=NO
OSR_APPLICABLE=NO
IS_APPROVED_LAYOUT=NO
IS_SWIMMING_POOL_EXISTS=NO
JURISDICTION_TYPE= PANCHAYAT
PREMIUM_FSI_REQUIRED=YES
IF_HERITAGE_TOWN_LESSTHAN_1KM_RADIUS=YES

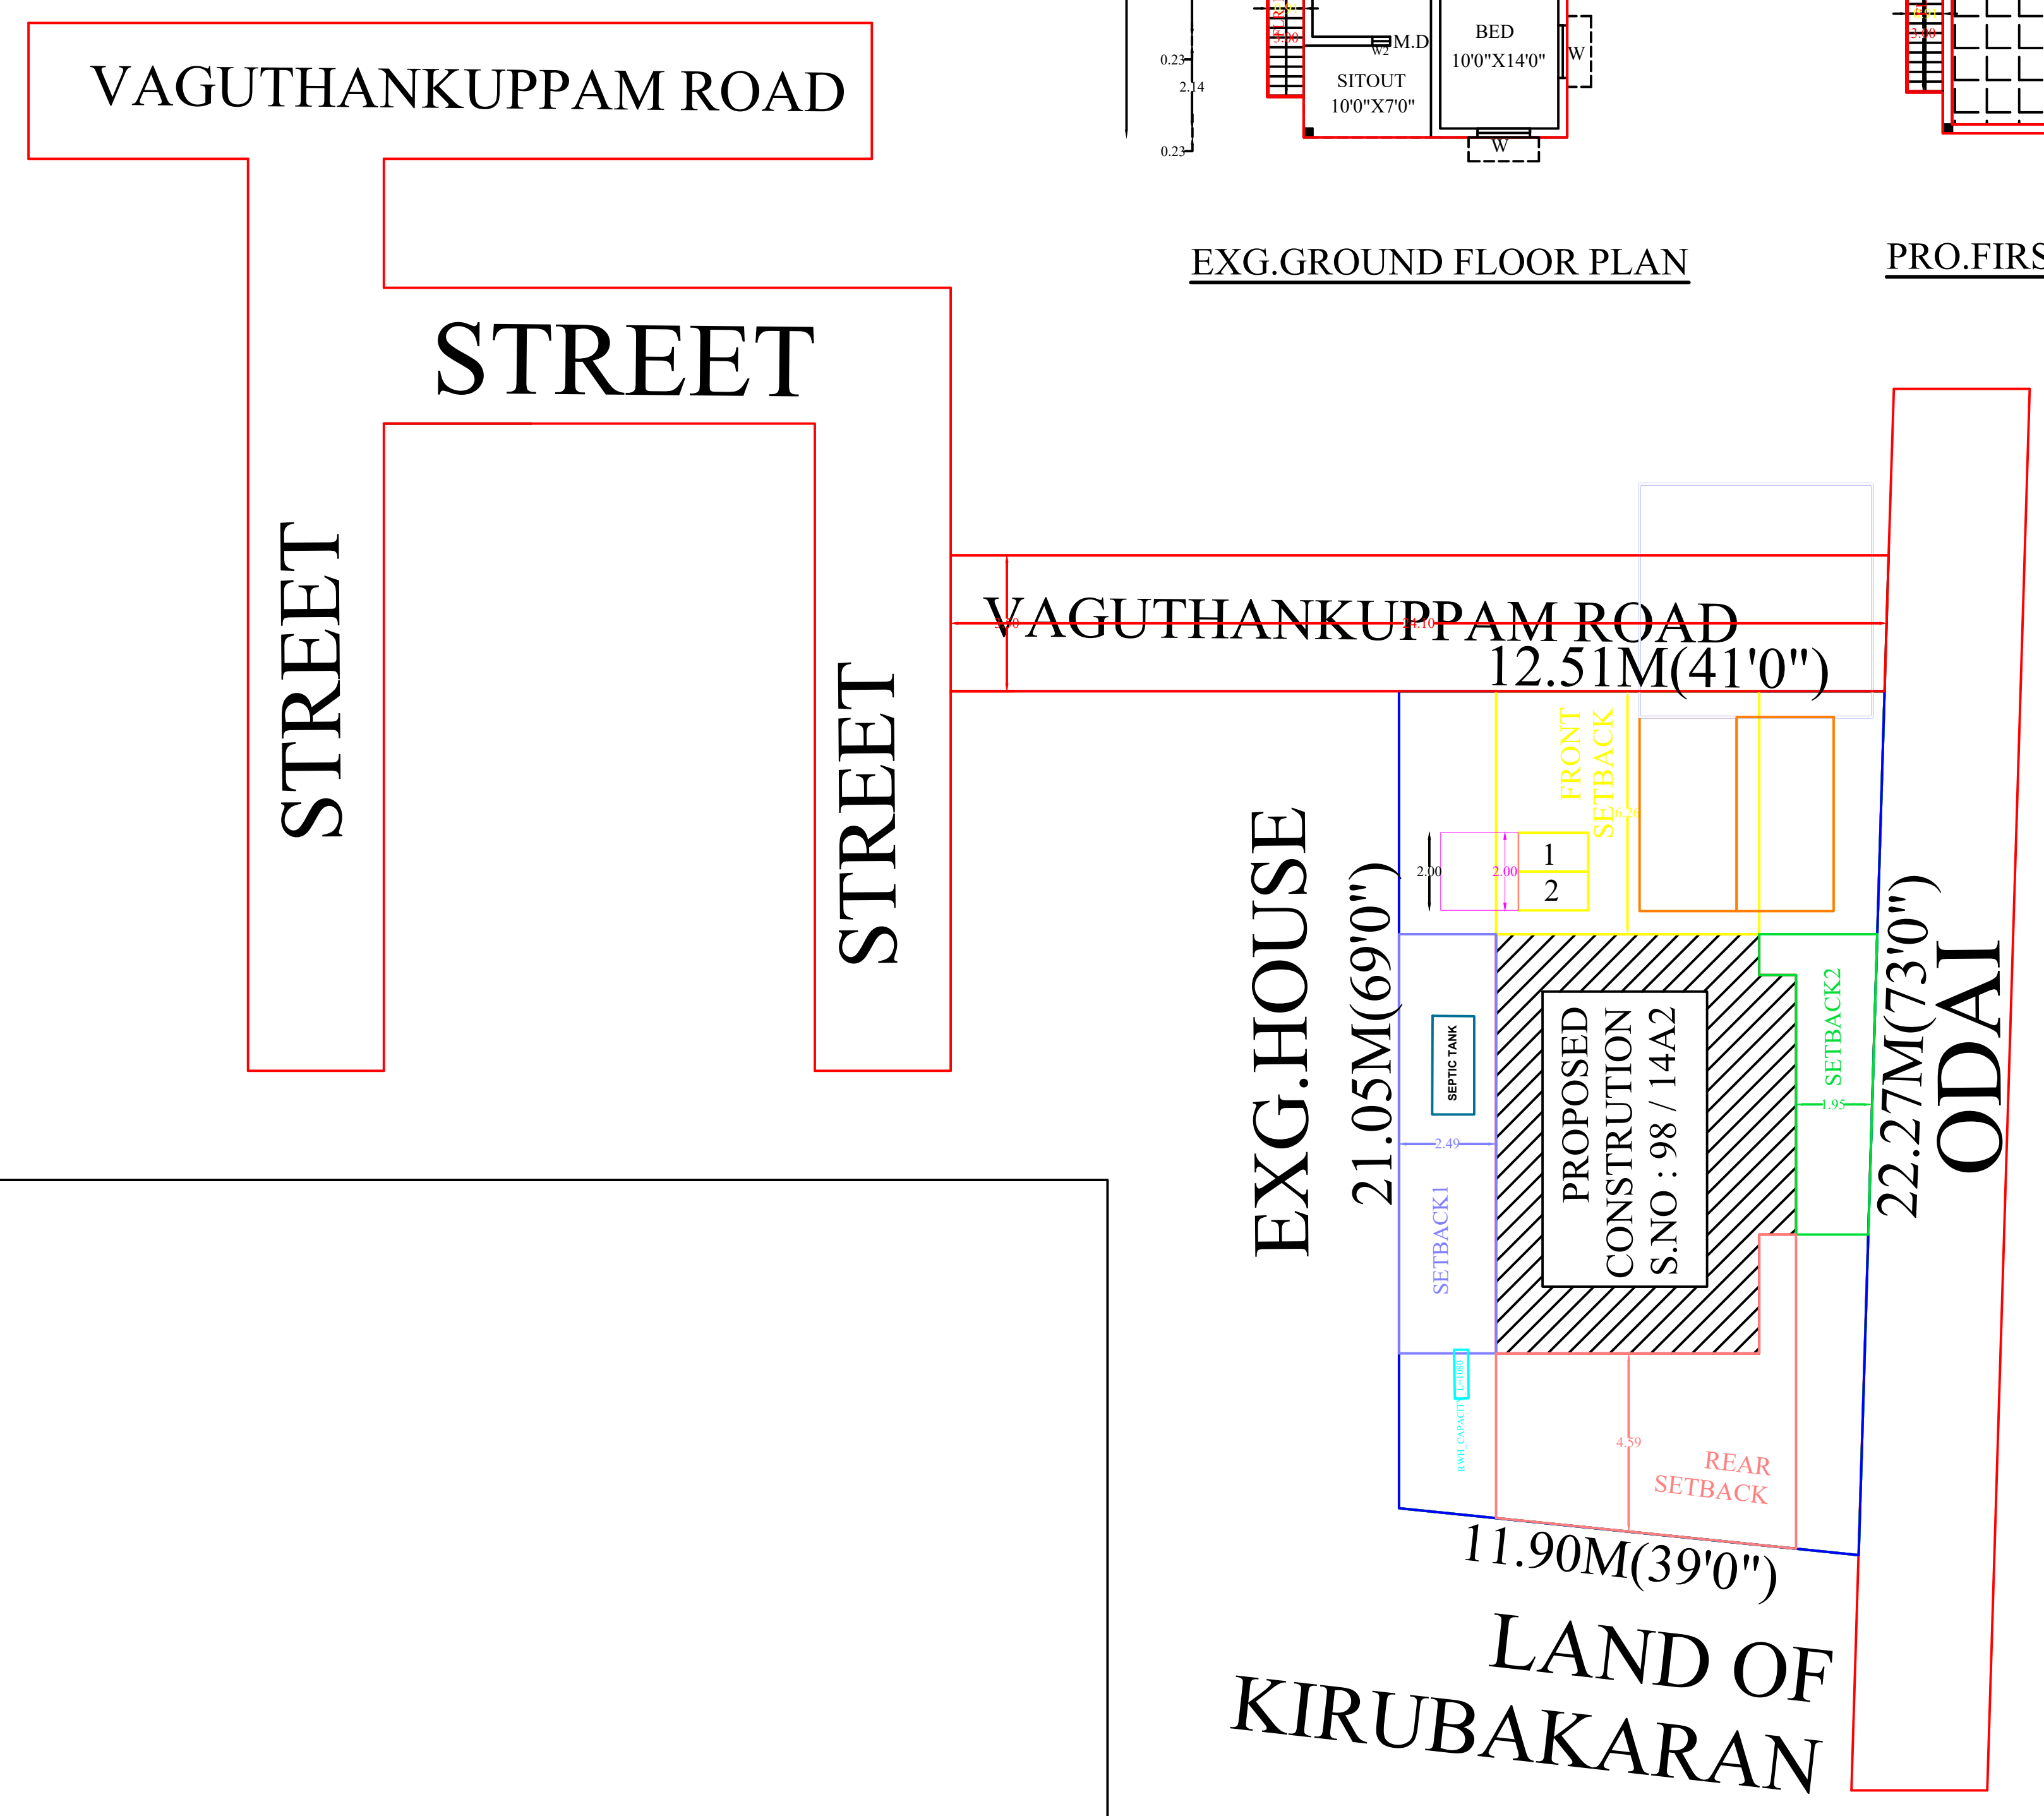

SITE PLAN

OFFICE USE :

AREA DETAILS

DESCRIPTION	SQ M	SQ FT
TOTAL AREA OF SITE BY DOCUMENT	264.00	2840.00
TOTAL AREA OF SITE BY PATTA TSLR	264.00	2840.00
AREA AS ON SITE	263.66	2836.98
EXG.BUILDING OF GROUND FLOOR (DOOR NO : 23A)	73.24	788.06
PRO.CONST ON FIRST FLOOR	29.54	317.85
TOTAL PROPOSED CONSTRUCTION	29.54	317.85
EXG.COMPOUND WALL	57.00 (RM)	186.96 (RFT)
OPEN AREA OF SITE	190.76	2051.94

PLOT COVERAGE


$$\text{PLOT COVERAGE} = \frac{73.24}{264.00} \times 100 = 27.74$$

$$\text{F.S.I} = \frac{73.24+29.54}{264.00} = 0.39$$

JOINERY DETAILS

DESCRIPTION OF THE WORK	FEET	METER
ROLLING SHUTTER	10'-0" X 10'-0"	3.05 X 3.05
TOILET DOOR	2'-6" X 7'-0"	0.76 X 2.10
WINDOW	4'-0" X 4'-0"	1.22 X 1.22
VENTILATOR	3'-0" X 1'-9"	0.91 X 0.55

APPLICANT :

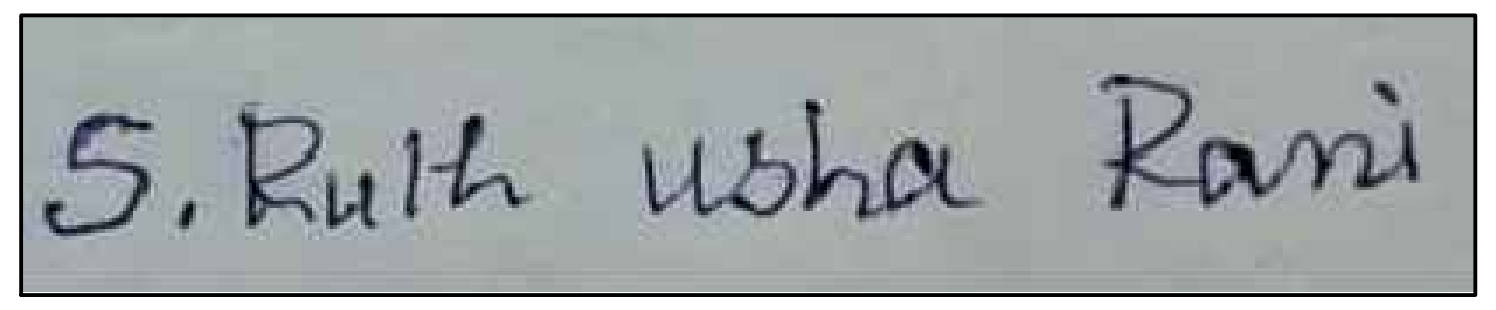

Mrs.S.RUTH USHA RANI

ENGINEER :



THE LANDLENS SUITE

Eight ways to know a piece of land before you pay for it.

This report covers one part of the picture. These cover the rest, drawn from the same government records, for any property in Tamil Nadu.

LandLens One
Ask anything about a property and get an answer grounded in live government records, with the sources shown.
/landlens/one

Verify My Land
Every record check run on one property and returned as a single report.
/landlens/verify-my-land

Legal Opinion
An advocate's written opinion on the title, built on the records we pull for it.
/landlens

One Map
Every layer on one map: the parcel, its boundary, zoning, water bodies and what sits around it.
/landlens/one/map

PriceMap
What land actually changed hands for around this plot, taken from the registered deeds.
/landlens/pricemap

Build Scope
What you are allowed to build here: floor space, height, coverage and setbacks.
/landlens/build-scope

Property Tracker
Watch a property and hear about it when something new is registered against it.
/landlens/property-tracker

Deal Room
Run the transaction in one place: documents, stamping, signatures and the parties.
/landlens/deal-room

FREE TOOLS · NO ACCOUNT NEEDED

Twenty-four checks you can run yourself, at no cost.

Records and verification

The registers themselves, read for you.

- Encumbrance Certificate
- Patta and Chitta
- Field Measurement Sketch
- EC Analyzer
- Bank charge check
- Court case search
- Seller background check
- Approval check by survey

Value and duty

What it is worth and what it costs to register.

- Guideline value by street
- Guideline value by survey
- Stamp duty and registration fees
- Capital gains
- Floor space index
- Area unit converter

Zoning and land use

What the plan says can happen on this land.

- Land use zone finder
- CMDA land use check
- Coastal regulation zone
- Master plan check
- Water bodies finder
- Airport height clearance

Registers and directories

Who holds it, and which office keeps the record.

- Find your registering office
- Temple property check
- Waqf property check
- RERA register

Every free tool
/tools

Services we run for you
/services

The LandLens suite
/landlens/one

Verified RealEstate™

Every claim in this document traces back to a government record.

- Legal opinions, due diligence and title verification
- Building plan, layout and sub-division approvals
- Completion and occupancy certificates, regularisation
- Escrow, negotiation and NRI property management
- Land survey, soil testing, architecture and construction

Verified RealEstate
3/350/2 Mettukuppam,
OMR Thoraipakkam,
Chennai 600 097, India
hello@verified.realestate
+91 9996 12 9996

Prepared from the registers named on the page each finding sits on. Where a register could not be read, this document says so in its place rather than leaving the gap to be read as a clean result.