Verified RealEstate™

RE REGULATORY RECORD


# RERA Document


The document as the regulator published it, reproduced in full behind this page.

Published for reference. The authority's own register is the operative record.

Verified RealEstate™
3/350/2 Mettukuppam,
OMR Thoraipakkam,
Chennai 600 097, India

hello@verified.realestate
+91 9996 12 9996
verified.realestate

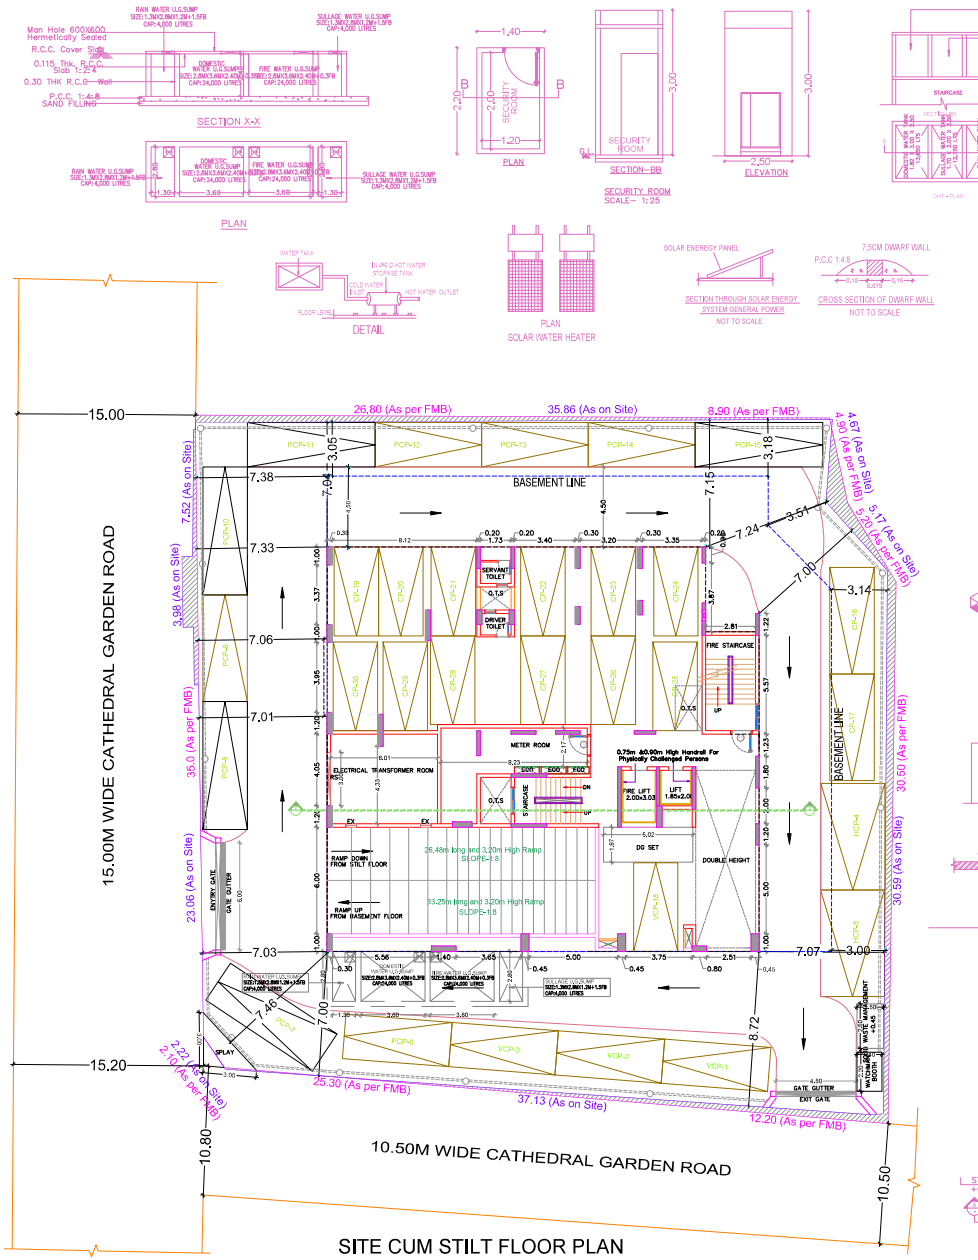


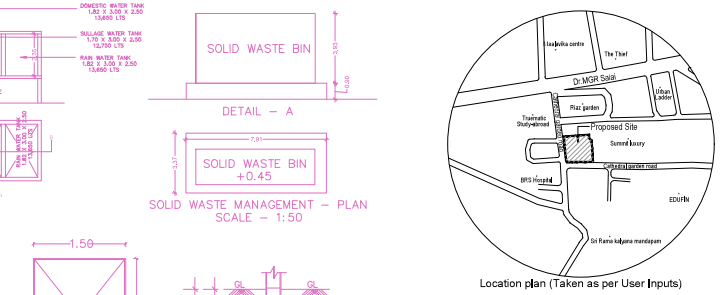



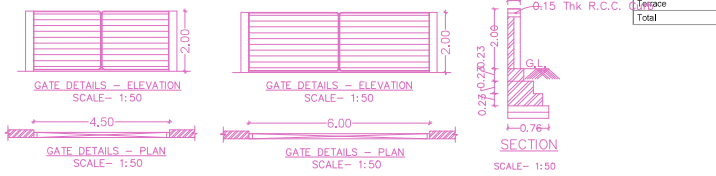





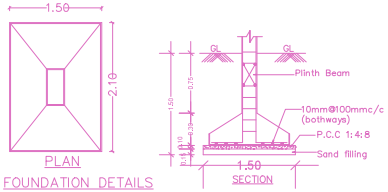



| SITE PLAN | SHEET NO. 1 / 3 |
|---|---|

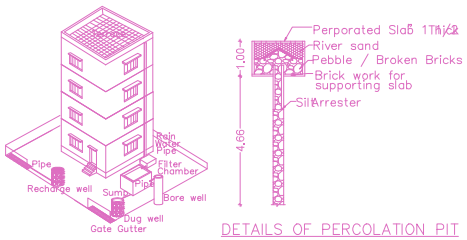SITE PLAN

PLAN SHOWING THE PROPOSED CONSTRUCTION OF HIGH RISE RESIDENTIAL BUILDING WITH 30.0M HEIGHT CONSISTING OF EXTENDED BASEMENT FLOOR (PARKING) + STILT FLOOR (PARKING, METER ROOM , TRANSFORMER ROOM , DOUBLE HEIGHT LOBBY) + 1ST FLOOR TO 7 FLOORS + 8TH FLOOR AND 9TH FLOOR PART (DUPLEX UNIT) WITH 23 DWELLING UNITS RESIDENTIAL BUILDING AVAILING WITH PREMIUM FSI AT NEW DOOR NO.1, OLD DOOR NO.1A, CATHEDRAL GARDEN ROAD, NUNGAMBAKKAM, CHENNAI – 600034 COMPRISED IN OLD S.NO.3404 PART, NEW R.S.NO.2/40 & 2/62, BLOCK NO.1 OF MYLAPORE VILLAGE MYLAPORE TALUK, WITHIN THE LIMITS OF GREATER CHENNAI CORPORATION
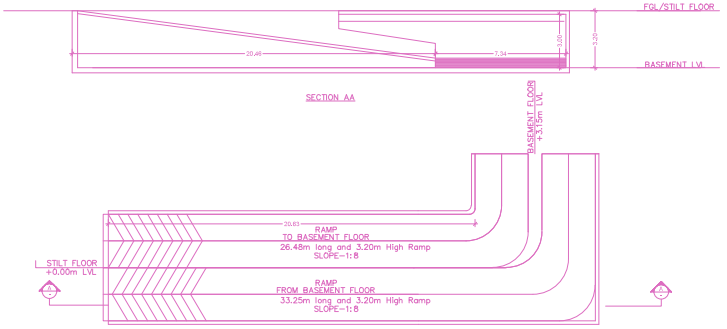
| A) AREA STATEMENT | SQ.M. |
|---|---|
| AREA AS PER PATTA | 1449.50 |
| AREA AS PER DOCUMENT | 1449.65 |
| AREA CONSIDERED FOR FSI | 1449.50 |
| STREET ALIGNMENT/ ROAD WIDENING/LINK ROAD | 0.00 |
| OSR AREA | 0.00 |
| TOTAL FSI AREA | 4455.83 |
| FSI FACTOR | 3.074 |
| COVERAGE AREA (PERCENTAGE %) | 538.06 (36.43%) |

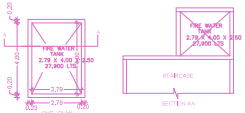A) PARKING STATEMENT

| VEHICLE | REQUIRED | PROVIDED |
|---|---|---|
| LORRY | - | 0 |
| CAR | 39 | 39 |
| TWO WHEELER | 0 | 0 |
| CYCLE | - | 0 |

BUILDING WISE FSI STATEMENT

| BUILDING | NO OF SAME BUILDING | FSI AREA | | | | DU | TOTAL |
|---|---|---|---|---|---|---|---|
| | | COMM. | RESI. | IND. | INST. | | FSI AREA |
| A-1 (RESI) | | 0.00 | 4455.83 | 0.00 | 0.00 | 23 | 4455.83 |
| Total | | 0.00 | 4455.83 | 0.00 | 0.00 | 23 | 4455.83 |

FLOOR WISE FSI STATEMENT: A (RESI)

| FLOORS | FSI AREA | | | | DU | TOTAL |
|---|---|---|---|---|---|---|
| | COMM. | RESI. | IND. | INST. | | FSI AREA |
| BASEMENT PARKING FLOOR | 0.00 | 46.02 | 0.00 | 0.00 | 0 | 46.02 |
| STILT PARKING FLOOR | 0.00 | 66.10 | 0.00 | 0.00 | 0 | 66.10 |
| FIRST FLOOR | 0.00 | 470.44 | 0.00 | 0.00 | 3 | 470.44 |
| SECOND FLOOR | 0.00 | 504.04 | 0.00 | 0.00 | 3 | 504.04 |
| THIRD FLOOR | 0.00 | 504.04 | 0.00 | 0.00 | 3 | 504.04 |
| FOURTH FLOOR | 0.00 | 504.04 | 0.00 | 0.00 | 3 | 504.04 |
| FIFTH FLOOR | 0.00 | 504.04 | 0.00 | 0.00 | 3 | 504.04 |
| SIXTH FLOOR | 0.00 | 504.04 | 0.00 | 0.00 | 3 | 504.04 |
| SEVENTH FLOOR | 0.00 | 504.04 | 0.00 | 0.00 | 3 | 504.04 |
| EIGHTH FLOOR | 0.00 | 502.93 | 0.00 | 0.00 | 2 | 502.93 |
| NINTH FLOOR | 0.00 | 346.10 | 0.00 | 0.00 | 0 | 346.10 |
| Terrace | 0.00 | 0.00 | 0.00 | 0.00 | 0 | 0.00 |
| Total | 0.00 | 4455.83 | 0.00 | 0.00 | 23 | 4455.83 |

APPROVAL CONDITION

SCALE 1:100

CHENNAI METROPOLITAN DEVELOPMENT AUTHORITY

SUBJECT TO THE CONDITIONS MENTIONED IN THIS OFFICE

Signature valid

For (Deputy Planner / Chief Planner / Member-Secretary)

High Rise Building / Non High Rise Building

This Approval is valid only after building Permit is issued by the concerned Local Body.

QR CODE

Applicants ( Owner / Developer / Power of Attorney )

Signature valid


Digitally Signed by Architect Name Withheld
Sign Date: 04-Jun-2025 8:44:01 PM

This is a system generated drawing as per the soft copy submitted by the Architect/ License Engineer


ISO_A0_(841.00_x_1189.00_MM)

| FLOOR NAME | SHEET NO. 2 / 3 |
|---|---|
| FLOOR NAME | |


PLAN SHOWING THE PROPOSED CONSTRUCTION OF HIGH RISE RESIDENTIAL BUILDING WITH 30.0M HEIGHT CONSISTING OF EXTENDED BASEMENT FLOOR (PARKING) + STILT FLOOR (PARKING, METER ROOM , TRANSFORMER ROOM , DOUBLE HEIGHT LOBBY) + 1ST FLOOR TO 7 FLOORS + 8TH FLOOR AND 9TH FLOOR PART (DUPLEX UNIT) WITH 23 DWELLING UNITS RESIDENTIAL BUILDING AVAILING WITH PREMIUM FSI AT NEW DOOR NO.1, OLD DOOR NO.1A, CATHEDRAL GARDEN ROAD, NUNGAMBAKKAM, CHENNAI – 600034 COMPRISED IN OLD S.NO.3404 PART, NEW R.S.NO.2/40 & 2/62, BLOCK NO.1 OF MYLAPORE VILLAGE MYLAPORE TALUK, WITHIN THE LIMITS OF GREATER CHENNAI CORPORATION

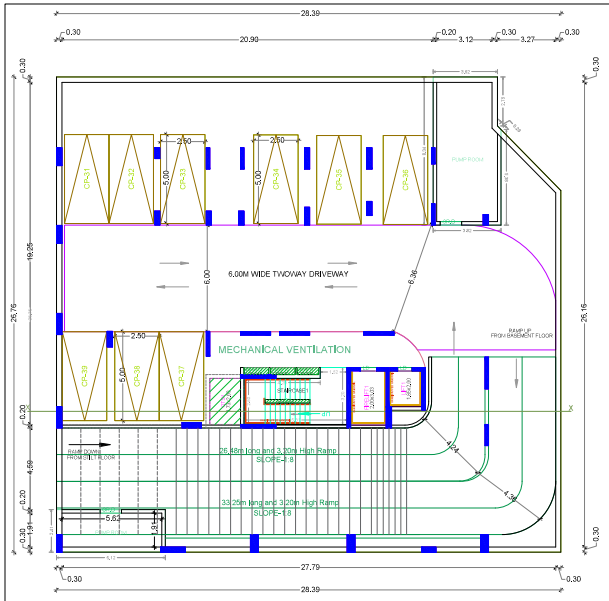



BASEMENT FLOOR PLAN

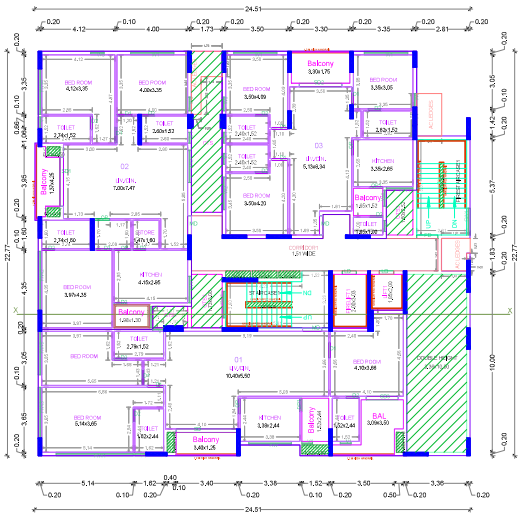


FIRST FLOOR PLAN

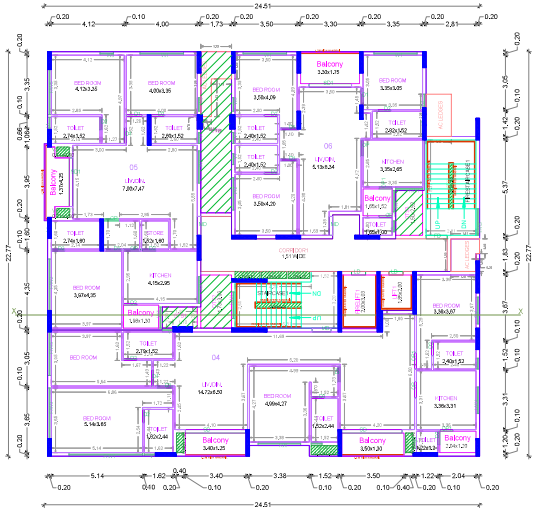


TYPICAL - 2, 3, 4, 5, 6, 7 FLOOR PLAN

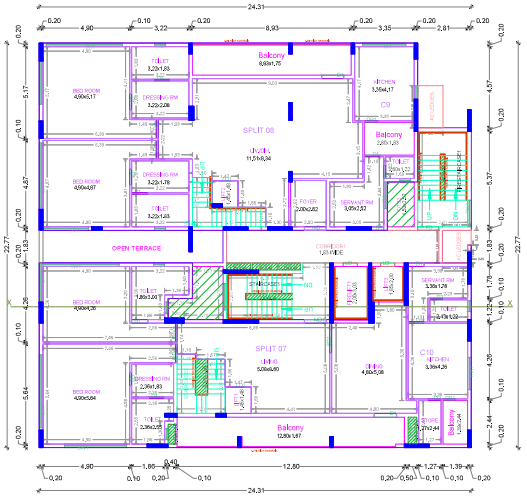

EIGHTH FLOOR PLAN

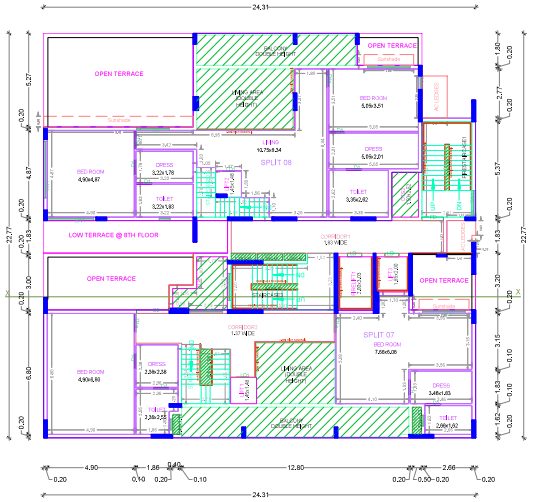

NINTH FLOOR PLAN

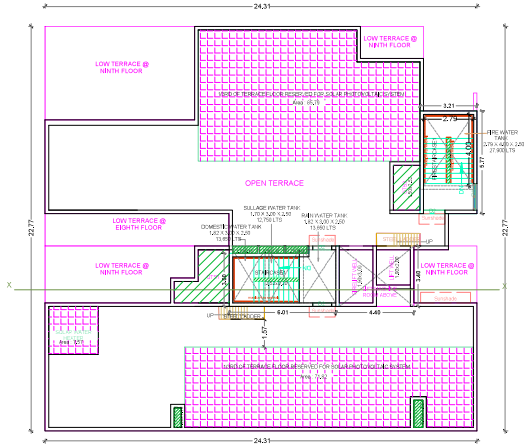

TERRACE FLOOR PLAN

APPROVAL CONDITION

SCALE 1:100

CHENNAI METROPOLITAN DEVELOPMENT AUTHORITY

SUBJECT TO THE CONDITIONS MENTIONED IN THIS OFFICE

This Planning Permission issued under New Rule 51(1)(b)(ii) 2019 is subject to final outcome of the WP (MD)No.8948 of 2019 and WMP (MD) Nos.8912 & 8913 of 2019.

For (Deputy Planner / Chief Planner / Member-Secretary)
High Rise Building / Non High Rise Building
This Approval is valid only after building Permit is issued by the concerned Local Body.

QR CODE


Applicants ( Owner / Developer / Power of Attorney )

ISO_A0_(841.00_X_1189.00_MM)


This is a system generated drawing as per the soft copy submitted by the Architect/ License Engineer

| FLOOR NAME | SHEET NO. 3 / 3 |
|---|---|
| FLOOR NAME | |

PLAN SHOWING THE PROPOSED CONSTRUCTION OF HIGH RISE RESIDENTIAL BUILDING WITH 30.0M HEIGHT CONSISTING OF EXTENDED BASEMENT FLOOR (PARKING) + STILT FLOOR (PARKING, METER ROOM , TRANSFORMER ROOM , DOUBLE HEIGHT LOBBY) + 1ST FLOOR TO 7 FLOORS + 8TH FLOOR AND 9TH FLOOR PART (DUPLEX UNIT) WITH 23 DWELLING UNITS RESIDENTIAL BUILDING AVAILING WITH PREMIUM FSI AT NEW DOOR NO.1, OLD DOOR NO.1A, CATHEDRAL GARDEN ROAD, NUNGAMBAKKAM, CHENNAI – 600034 COMPRISED IN OLD S.NO.3404 PART, NEW R.S.NO.2/40 & 2/62, BLOCK NO.1 OF MYLAPORE VILLAGE MYLAPORE TALUK, WITHIN THE LIMITS OF GREATER CHENNAI CORPORATION

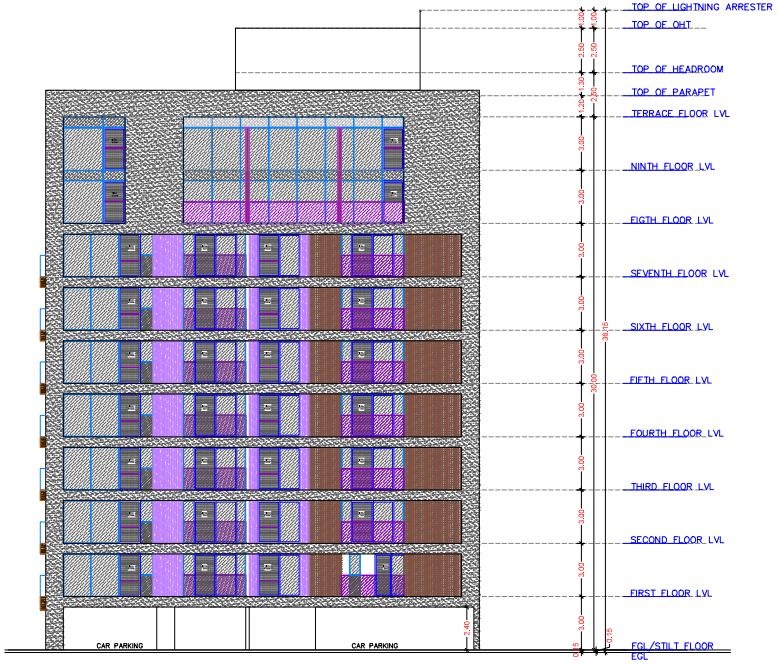


SOUTH SIDE ELEVATION

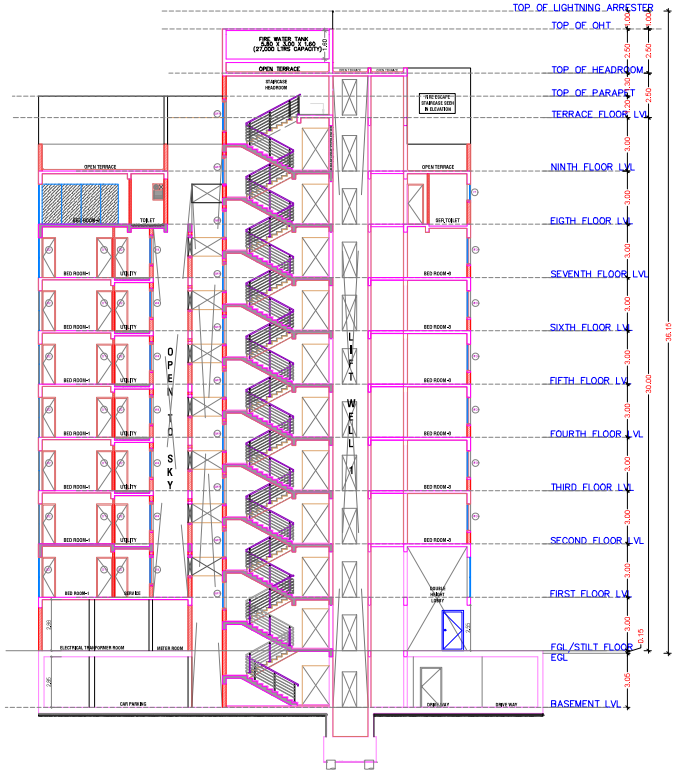


SECTION - XX

APPROVAL CONDITION

SCALE 1:100

CHENNAI METROPOLITAN DEVELOPMENT AUTHORITY

SUBJECT TO THE CONDITIONS MENTIONED IN THIS OFFICE

This Planning Permission issued under New Rule 31(1)(b)(ii) 2019 is subject to final outcome of the W.P. (MD)No.6948 of 2019 and WMP (MD) Nos.6913 & 6915 of 2019.

For (Deputy Planner / Chief Planner / Member-Secretary)
High Rise Building / Non High Rise Building
This Approval is valid only after building Permit is issued by the concerned Local Body.


QR CODE


Applicants ( Owner / Developer / Power of Attorney )


ISO_A0_(841.00_X_1189.00_MM)


This is a system generated drawing as per the soft copy submitted by the Architect/ License Engineer


NO - (1)
ONE

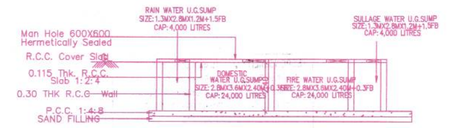


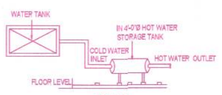


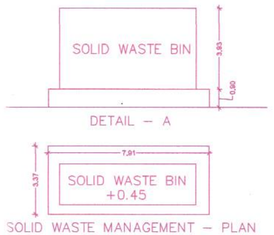
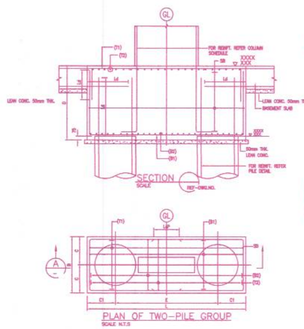


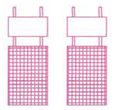
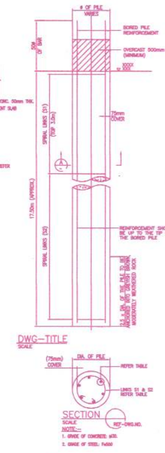


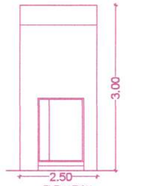
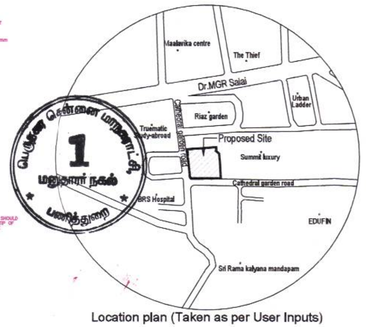


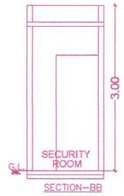

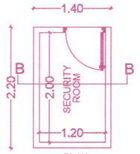Location plan (Taken as per User Inputs)

| SITE PLAN | SHEET NO. 1 / 3 |
|---|---|

SITE PLAN

PLAN SHOWING THE PROPOSED CONSTRUCTION OF HIGH RISE RESIDENTIAL BUILDING WITH 30.0M HEIGHT CONSISTING OF EXTENDED BASEMENT FLOOR (PARKING) + STILT FLOOR (PARKING, METER ROOM , TRANSFORMER ROOM , DOUBLE HEIGHT LOBBY) + 1ST FLOOR TO 7 FLOORS + 8TH FLOOR AND 9TH FLOOR PART (DUPLEX UNIT) WITH 23 DWELLING UNITS RESIDENTIAL BUILDING AVAILING WITH PREMIUM FSI AT NEW DOOR NO.1, OLD DOOR NO.1A, CATHEDRAL GARDEN ROAD, NUNGAMBAKKAM, CHENNAI – 600034 COMPRISED IN OLD S.NO.3404 PART, NEW R.S.NO.2/40 & 2/62, BLOCK NO.1 OF MYLAPORE VILLAGE MYLAPORE TALUK, WITHIN THE LIMITS OF GREATER CHENNAI CORPORATION


| A) AREA STATEMENT | SQ.M. |
|---|---|
| AREA AS PER PATTA | 1449.50 |
| AREA AS PER DOCUMENT | 1449.65 |
| AREA CONSIDERED FOR FSI | 1449.50 |
| STREET ALIGNMENT/ ROAD WIDENING/LINK ROAD | 0.00 |
| OSR AREA | 0.00 |
| TOTAL FSI AREA | 4455.83 |
| FSI FACTOR | 3.074 |
| COVERAGE AREA (PERCENTAGE %) | 528.06 (36.43%) |

A) PARKING STATEMENT


| VEHICLE | REQUIRED | PROVIDED |
|---|---|---|
| LORRY | - | 0 |
| CAR | 39 | 39 |
| TWO WHEELER | 0 | 0 |
| CYCLE | - | 0 |

**The approval issued under New Rule TNCD & BR, 2019 is subject to the out come of Writ Petition in WP (MD) No.8948 of 2019 before the Madurai Bench of Madras High Court**

**P.P.A approved by**
**C.M.D.A vide**
**Lr.No.** PPA/PP/HRB/S/0336/2024
**Dated.....** 02/04/2025

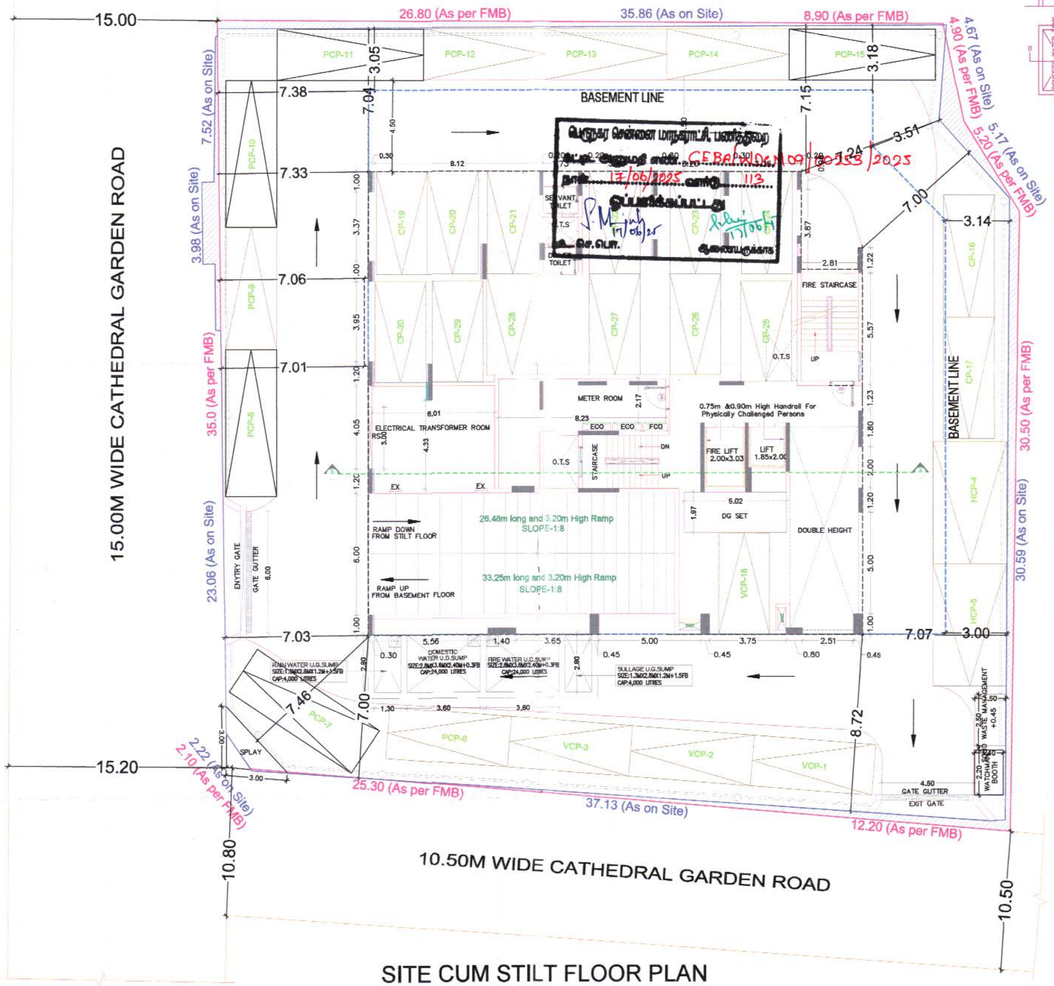


SITE CUM STILT FLOOR PLAN

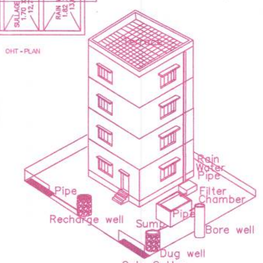



RAIN WATER HARVESTING – 2A




DETAILS OF PERCOLATION PIT
SCALE– 1:50



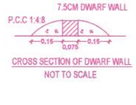



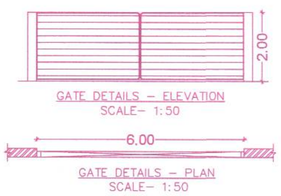

BUILDING WISE FSI STATEMENT

| BUILDING | NO OF SAME BUILDING | FSI AREA COMM. | RESI. | IND. | INST. | DU | TOTAL FSI AREA |
|---|---|---|---|---|---|---|---|
| A-1 (RESI) | | 0.00 | 4455.83 | 0.00 | 0.00 | 23 | 4455.83 |
| Total | | 0.00 | 4455.83 | 0.00 | 0.00 | 23 | 4455.83 |

FLOOR WISE FSI STATEMENT: A (RESI)


| FLOORS | FSI AREA COMM. | RESI. | IND. | INST. | DU | TOTAL FSI AREA |
|---|---|---|---|---|---|---|
| BASEMENT PARKING FLOOR | 0.00 | 46.02 | 0.00 | 0.00 | 0 | 46.02 |
| STILT PARKING FLOOR | 0.00 | 66.10 | 0.00 | 0.00 | 0 | 66.10 |
| FIRST FLOOR | 0.00 | 470.44 | 0.00 | 0.00 | 3 | 470.44 |
| SECOND FLOOR | 0.00 | 504.04 | 0.00 | 0.00 | 3 | 504.04 |
| THIRD FLOOR | 0.00 | 504.04 | 0.00 | 0.00 | 3 | 504.04 |
| FOURTH FLOOR | 0.00 | 504.04 | 0.00 | 0.00 | 3 | 504.04 |
| FIFTH FLOOR | 0.00 | 504.04 | 0.00 | 0.00 | 3 | 504.04 |
| SIXTH FLOOR | 0.00 | 504.04 | 0.00 | 0.00 | 3 | 504.04 |
| SEVENTH FLOOR | 0.00 | 504.04 | 0.00 | 0.00 | 3 | 504.04 |
| EIGHTH FLOOR | 0.00 | 502.93 | 0.00 | 0.00 | 2 | 502.93 |
| NINTH FLOOR | 0.00 | 346.10 | 0.00 | 0.00 | 0 | 346.10 |
| Terrace | 0.00 | 0.00 | 0.00 | 0.00 | 0 | 0.00 |
| Total | 0.00 | 4455.83 | 0.00 | 0.00 | 23 | 4455.83 |

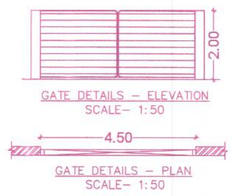






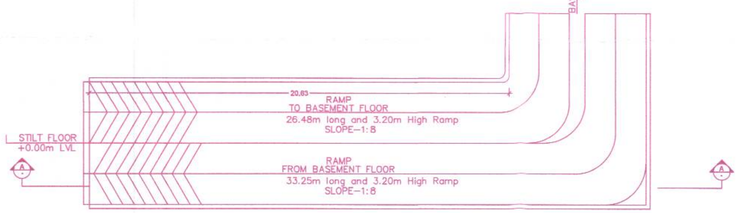




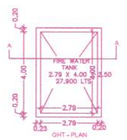

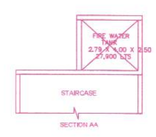
STILT FLOOR PLAN
RAMP DETAILS

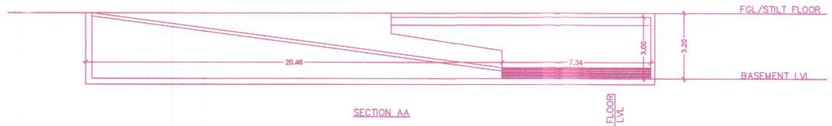APPROVAL CONDITION

SCALE 1:100

CHENNAI METROPOLITAN DEVELOPMENT AUTHORITY

SUBJECT TO THE CONDITIONS MENTIONED IN THIS OFFICE

Signature valid

For (Deputy Planner / Chief Planner / Member-Secretary)
High Rise Building / Non High Rise Building
This Approval is valid only after building Permit is issued by the concerned Local Body.

QR CODE

This Planning Permission issued under New Rule TNCDBR, 2019 is subject to final outcome of the W.P. (MD) No.8945 of 2019 and WMP (MD) Nos. 6912 & 6913 of 2019.

Signature valid
Digitally Signed by
Architect: [illegible]
Sign Date: 04/06/2025 8:44:01 PM

Applicants ( Owner / Developer / Power of Attorney )


ISO_A0_(841.00_x_1189.00_MM)

This is a system generated drawing as per the soft copy submitted by the Architect/ License Engineer


| FLOOR NAME | SHEET NO. 2 / 3 |
|---|---|
| FLOOR NAME | |

PLAN SHOWING THE PROPOSED CONSTRUCTION OF HIGH RISE RESIDENTIAL BUILDING WITH 30.0M HEIGHT CONSISTING OF EXTENDED BASEMENT FLOOR (PARKING) + STILT FLOOR (PARKING, METER ROOM , TRANSFORMER ROOM , DOUBLE HEIGHT LOBBY) + 1ST FLOOR TO 7 FLOORS + 8TH FLOOR AND 9TH FLOOR PART (DUPLEX UNIT) WITH 23 DWELLING UNITS RESIDENTIAL BUILDING AVAILING WITH PREMIUM FSI AT NEW DOOR NO.1, OLD DOOR NO.1A, CATHEDRAL GARDEN ROAD, NUNGAMBAKKAM, CHENNAI – 600034 COMPRISED IN OLD S.NO.3404 PART, NEW R.S.NO.2/40 & 2/62, BLOCK NO.1 OF MYLAPORE VILLAGE MYLAPORE TALUK, WITHIN THE LIMITS OF GREATER CHENNAI CORPORATION


P.P.A approved by
C.M.D.A vide
Lr.No. CMDA/PP/HRB/S/0336/2024
Dated. 02/06/2025.

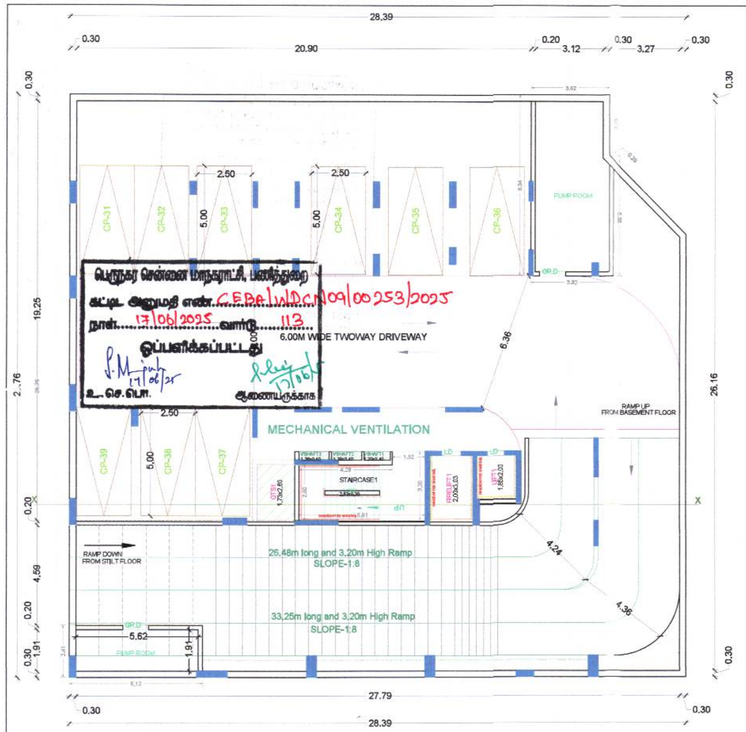



BASEMENT FLOOR PLAN

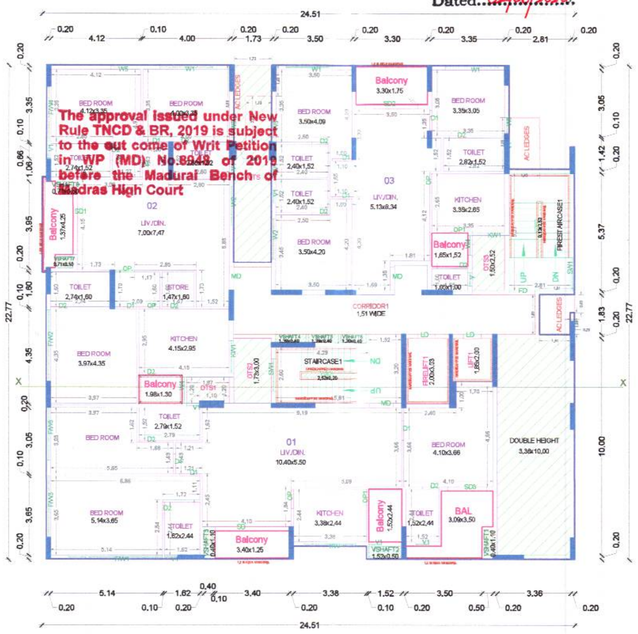



FIRST FLOOR PLAN

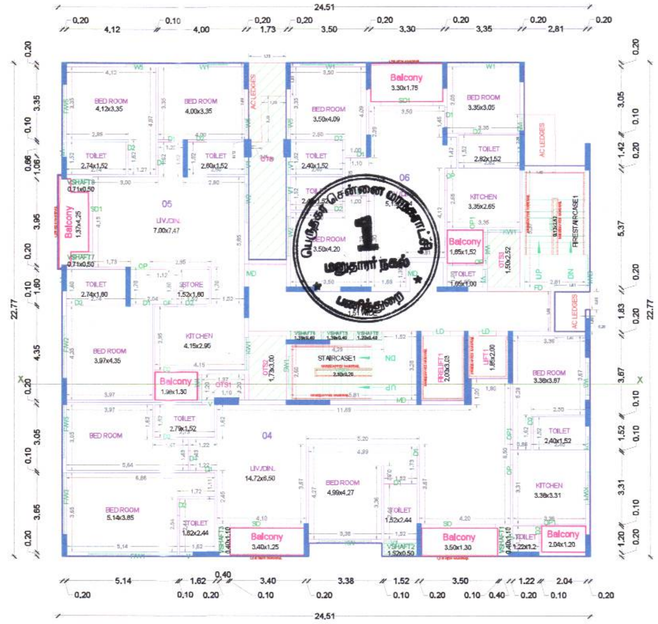



TYPICAL - 2, 3, 4, 5, 6, 7 FLOOR PLAN

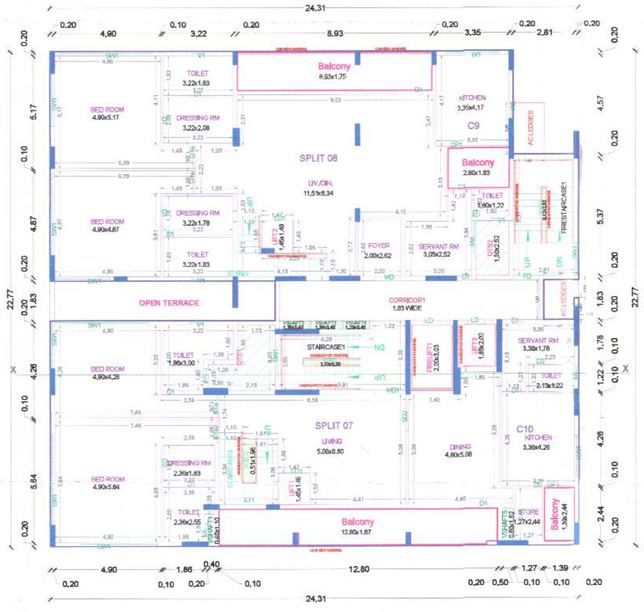


EIGHTH FLOOR PLAN

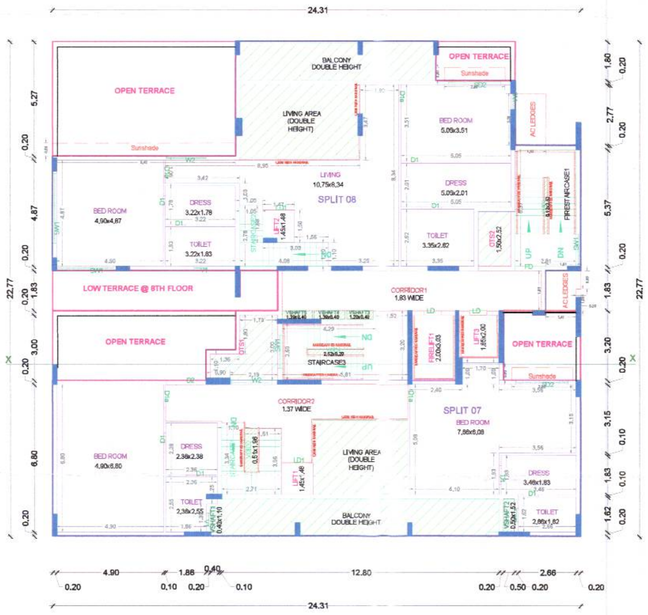


NINTH FLOOR PLAN

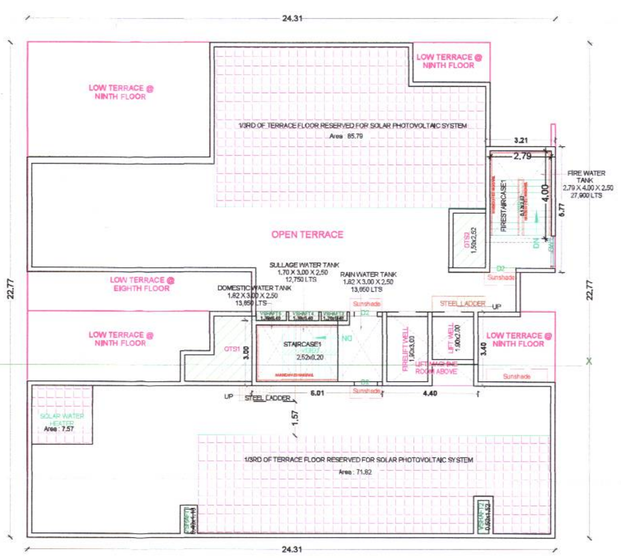


TERRACE FLOOR PLAN

APPROVAL CONDITION

SCALE 1:100

CHENNAI METROPOLITAN DEVELOPMENT AUTHORITY

SUBJECT TO THE CONDITIONS MENTIONED IN THIS OFFICE

For (Deputy Planner / Chief Planner / Member-Secretary)
High Rise Building / Non High Rise Building
This Approval is valid only after building Permit is issued by the concerned Local Body.

QR CODE

This Planning Permission issued under New Rule TNCDBR, 2019 is subject to final outcome of the W.P. (MD) No.8948 of 2019 and WMP (MD) Nos. 6912 & 6913 of 2019.

Applicants ( Owner / Developer / Power of Attorney )


ISO_A0_(841.00_x_1189.00_MM)

This is a system generated drawing as per the soft copy submitted by the Architect/ License Engineer

| FLOOR NAME | SHEET NO. 3 / 3 |
|---|---|
| FLOOR NAME | |


PLAN SHOWING THE PROPOSED CONSTRUCTION OF HIGH RISE RESIDENTIAL BUILDING WITH 30.0M HEIGHT CONSISTING OF EXTENDED BASEMENT FLOOR (PARKING) + STILT FLOOR (PARKING, METER ROOM , TRANSFORMER ROOM , DOUBLE HEIGHT LOBBY) + 1ST FLOOR TO 7 FLOORS + 8TH FLOOR AND 9TH FLOOR PART (DUPLEX UNIT) WITH 23 DWELLING UNITS RESIDENTIAL BUILDING AVAILING WITH PREMIUM FSI AT NEW DOOR NO.1, OLD DOOR NO.1A, CATHEDRAL GARDEN ROAD, NUNGAMBAKKAM, CHENNAI – 600034 COMPRISED IN OLD S.NO.3404 PART, NEW R.S.NO.2/40 & 2/62, BLOCK NO.1 OF MYLAPORE VILLAGE MYLAPORE TALUK, WITHIN THE LIMITS OF GREATER CHENNAI CORPORATION

P.P.A approved by
C.M.D.A vide
Lr.No...CMDA/PP/HRB/3/0396/2024
Dated...02/08/2025

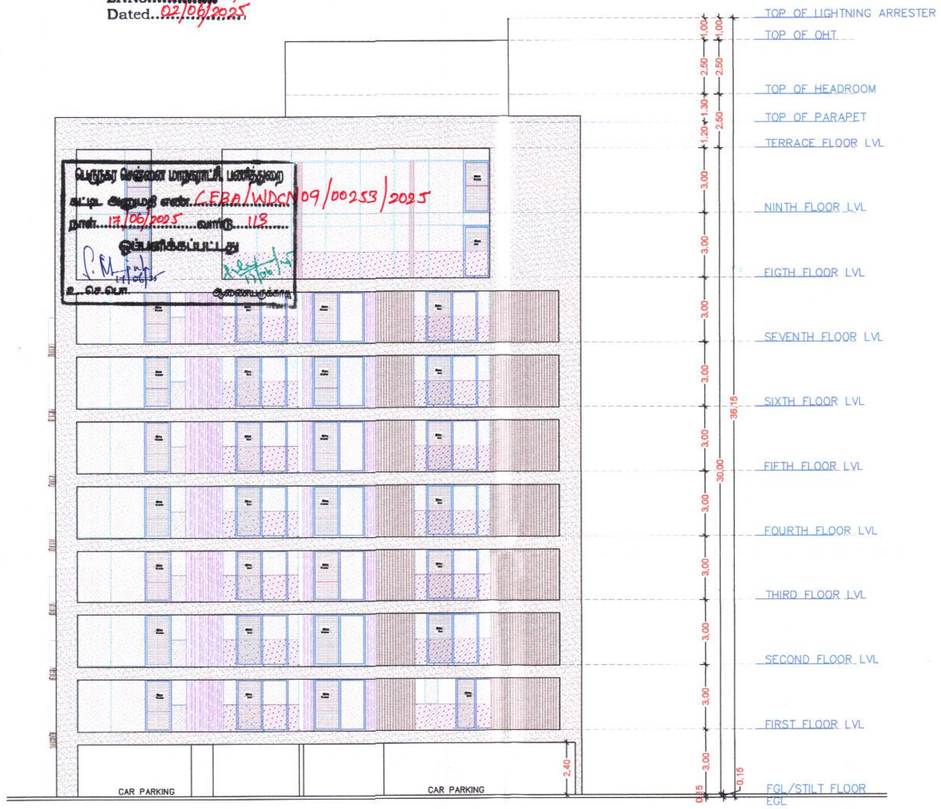


SOUTH SIDE ELEVATION

**The approval issued under New Rule TNCD & BR, 2019 is subject to the out come of Writ Petition in WP (MD) No.8948 of 2019 before the Madural Bench of Madras High Court**

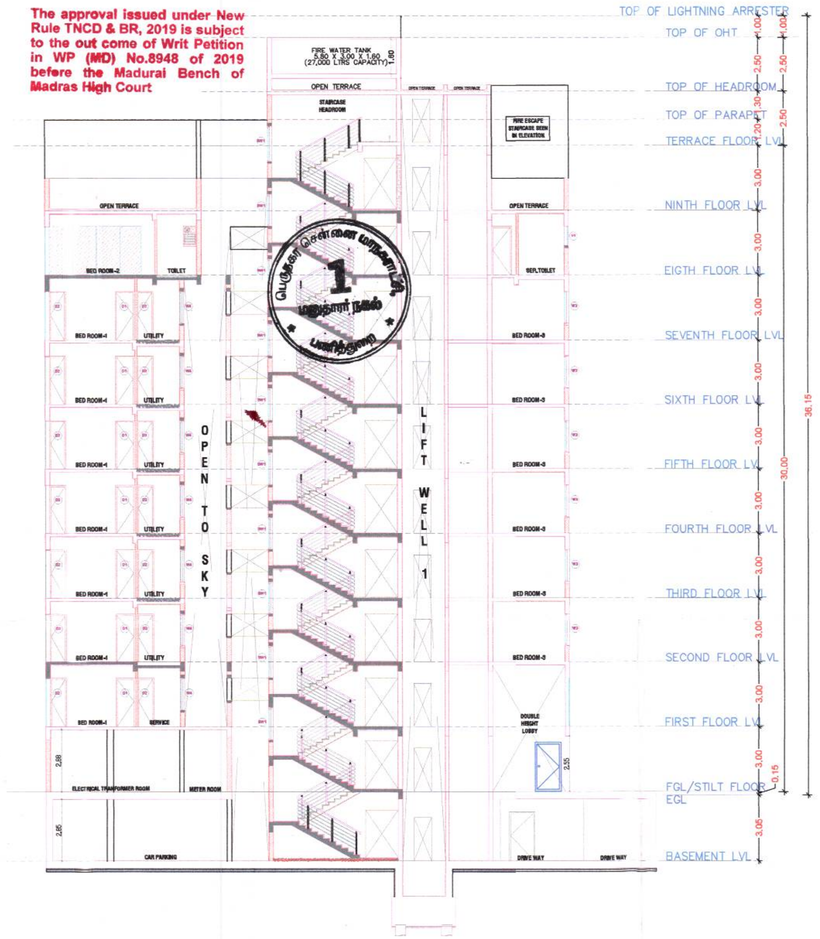


SECTION - XX

APPROVAL CONDITION

SCALE 1:100

CHENNAI METROPOLITAN DEVELOPMENT AUTHORITY

SUBJECT TO THE CONDITIONS MENTIONED IN THIS OFFICE

This Planning Permission issued under New Rule TNCDBR, 2019 is subject to final outcome of the W.P. (MD) No.8948 of 2019 and WMP (MD) Nos. 6912 & 6913 of 2019.

For (Deputy Planner / Chief Planner / Member-Secretary)
High Rise Building / Non High Rise Building
This Approval is valid only after building Permit is issued by the concerned Local Body.

QR CODE

Applicants ( Owner / Developer / Power of Attorney )

ISO_A0_(841.00_x_1189.00_MM)

This is a system generated drawing as per the soft copy submitted by the Architect/ License Engineer

THE LANDLENS SUITE

# Eight ways to know a piece of land before you pay for it.

This report covers one part of the picture. These cover the rest, drawn from the same government records, for any property in Tamil Nadu.

### LandLens One
Ask anything about a property and get an answer grounded in live government records, with the sources shown.
**/landlens/one**

### Verify My Land
Every record check run on one property and returned as a single report.
**/landlens/verify-my-land**

### Legal Opinion
An advocate's written opinion on the title, built on the records we pull for it.
**/landlens**

### One Map
Every layer on one map: the parcel, its boundary, zoning, water bodies and what sits around it.
**/landlens/one/map**

### PriceMap
What land actually changed hands for around this plot, taken from the registered deeds.
**/landlens/pricemap**

### Build Scope
What you are allowed to build here: floor space, height, coverage and setbacks.
**/landlens/build-scope**

### Property Tracker
Watch a property and hear about it when something new is registered against it.
**/landlens/property-tracker**

### Deal Room
Run the transaction in one place: documents, stamping, signatures and the parties.
**/landlens/deal-room**

FREE TOOLS · NO ACCOUNT NEEDED

# Twenty-four checks you can run yourself, at no cost.

## Records and verification

The registers themselves, read for you.

- Encumbrance Certificate
- Patta and Chitta
- Field Measurement Sketch
- EC Analyzer
- Bank charge check
- Court case search
- Seller background check
- Approval check by survey

## Value and duty

What it is worth and what it costs to register.

- Guideline value by street
- Guideline value by survey
- Stamp duty and registration fees
- Capital gains
- Floor space index
- Area unit converter

## Zoning and land use

What the plan says can happen on this land.

- Land use zone finder
- CMDA land use check
- Coastal regulation zone
- Master plan check
- Water bodies finder
- Airport height clearance

## Registers and directories

Who holds it, and which office keeps the record.

- Find your registering office
- Temple property check
- Waqf property check
- RERA register

**Every free tool**
/tools

**Services we run for you**
/services

**The LandLens suite**
/landlens/one

Verified RealEstate™

# Every claim in this document traces back to a government record.

- Legal opinions, due diligence and title verification
- Building plan, layout and sub-division approvals
- Completion and occupancy certificates, regularisation
- Escrow, negotiation and NRI property management
- Land survey, soil testing, architecture and construction

**Verified RealEstate**
3/350/2 Mettukuppam,
OMR Thoraipakkam,
Chennai 600 097, India
**hello@verified.realestate**
+91 9996 12 9996

Prepared from the registers named on the page each finding sits on. Where a register could not be read, this document says so in its place rather than leaving the gap to be read as a clean result.