Verified RealEstate™

RE REGULATORY RECORD

RERA Document

The document as the regulator published it, reproduced in full behind this page.

Published for reference. The authority's own register is the operative record.

Verified RealEstate™
3/350/2 Mettukuppam,
OMR Thoraipakkam,
Chennai 600 097, India


hello@verified.realestate
+91 9996 12 9996
verified.realestate

DIGITALLY VERIFIED RECORD

SHEET NO : 2

PLAN SHOWING THE PROPOSED CONSTRUCTION OF "RESIDENTIAL APARTMENT BUILDING" IN S.NO :191/82A2 ,191/82B, 191/109 AT THANAKKANKULAM VILLAGE/ PANCHAYAT, THIRUPARANKUNDRAM TALUK, MADURAI DISTRICT.

(SCALE - 1:200)

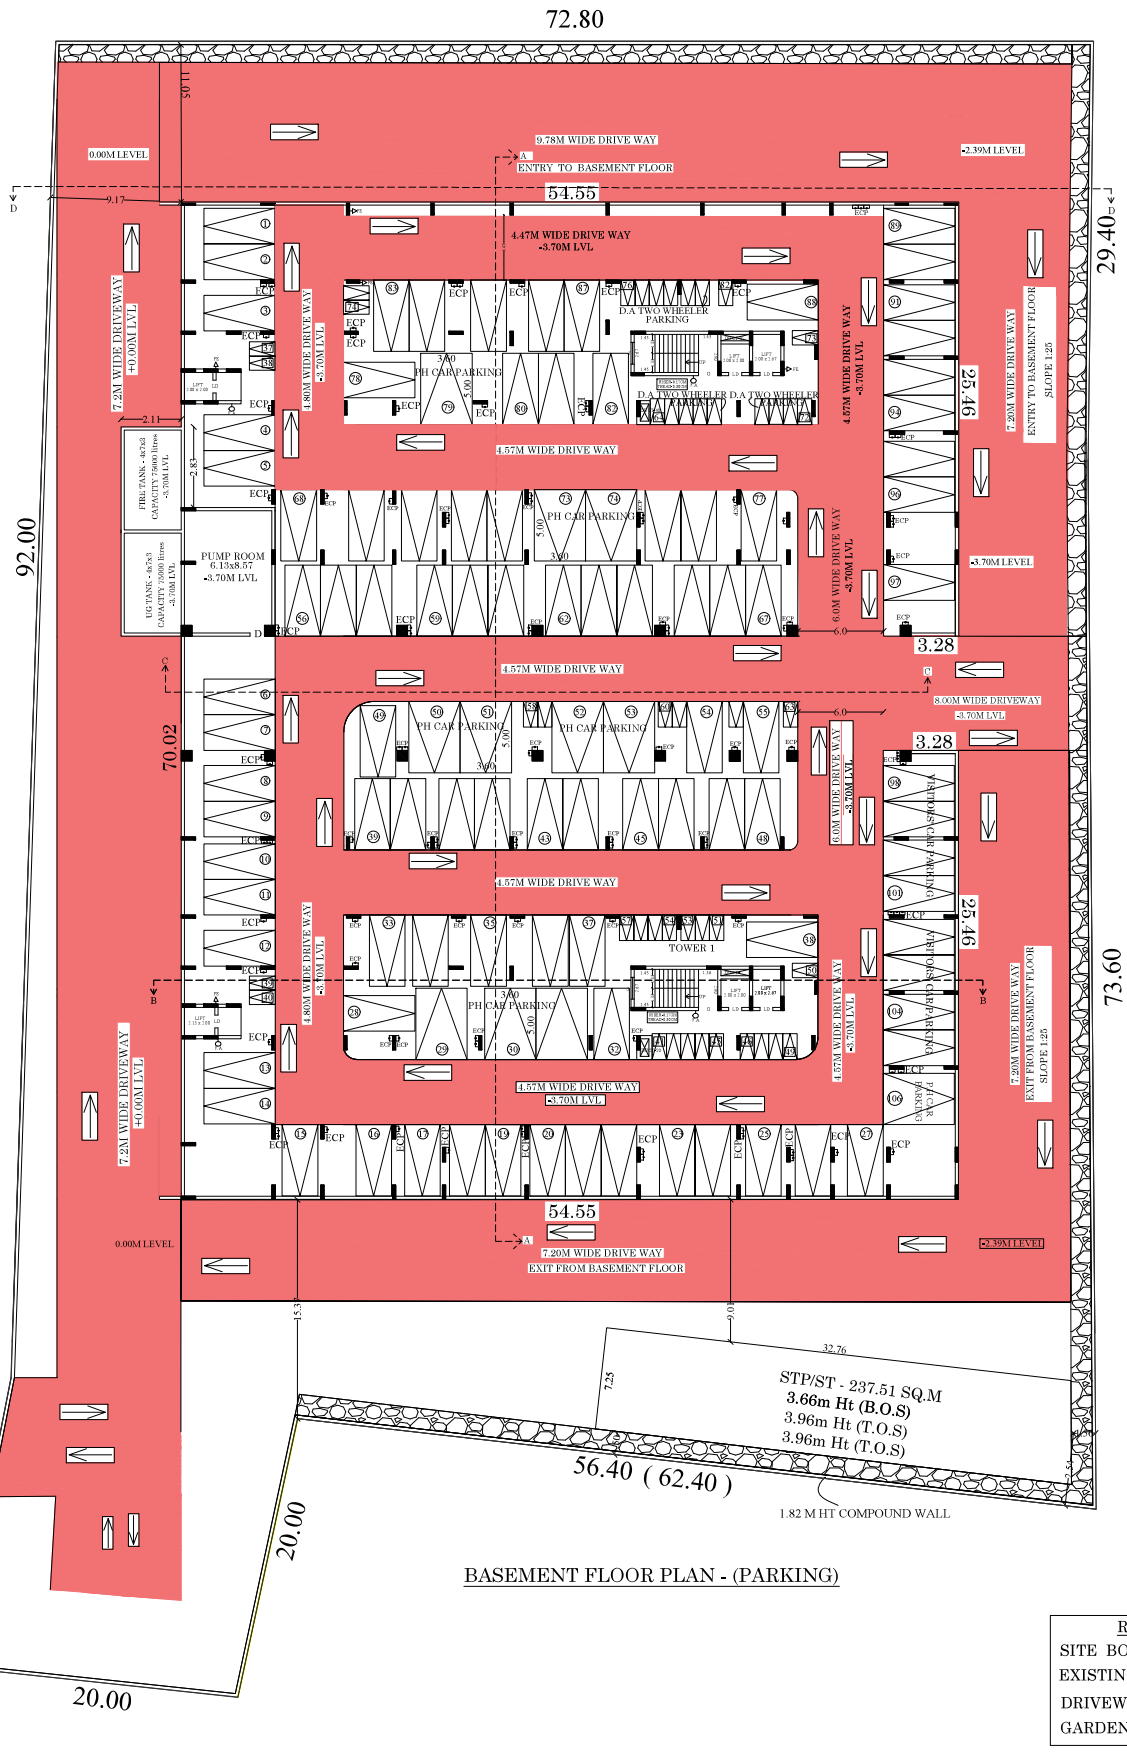

BASEMENT FLOOR PLAN - (PARKING)

REFERENCE

SITE BOUNDARY	-
EXISTING ROAD	-
DRIVEWAY	-
GARDENING	-

JOINERY DETAILS:

MD	MAIN DOOR	2.00 x 2.20
D	DOOR	0.91 x 2.20
D1	DOOR	0.76 x 2.20
O	OPEN	0.91 x 2.20
FD/W	FRENCH DOOR/WINDOW	2.13 x 2.20
FD1/W1	FRENCH DOOR/WINDOW	2.43 x 2.20
FD2/W2	FRENCH DOOR/WINDOW	2.74 x 2.20
W	WINDOW	1.52 x 1.22
W1	WINDOW	1.44 x 1.22
W2	WINDOW	1.34 x 1.22
W3	WINDOW	1.22 x 1.22
V	VENTILATOR	0.76 x 0.76

BUILDING AREA DETAILS

Description	NON FSI SQ.M	FSI SQ.M	TOTAL AREA SQ.M	No .OF DWELLING UNITS
Area of Basement floor	3697.42	59.52	3756.94	
Area of Ground floor	3384.01	372.93	3756.94	
Area of First floor				
Tower-1	-	1186.63	1186.63	10
Outdoor lounge	-	107.57	107.57	
Swimming pool	-	374.14	374.14	
Tower-2	-	1189.25	1189.25	10
Area of Second floor				
Tower-1	-	1176.16	1176.16	10
Gym	-	107.57	107.57	
Tower-2	-	1176.16	1176.16	10
Area of Third floor				
Tower-1	-	1176.16	1176.16	10
Head Room	22.79		22.79	
Tower-2	-	1176.16	1176.16	10
Area of Fourth floor				
Tower-1	-	1176.16	1176.16	10
Tower-2	-	1176.16	1176.16	10
Area of Fifth floor				
Tower-1	-	1176.16	1176.16	10
Tower-2	-	1176.16	1176.16	10
Area of Sixth floor				
Tower-1	-	1176.16	1176.16	10
Tower-2	-	1176.16	1176.16	10
Area of Seventh floor				
Tower-1	-	1176.16	1176.16	10
Tower-2	-	1176.16	1176.16	10
Area of Eighth floor				
Tower-1	-	1176.16	1176.16	10
Tower-2	-	1176.16	1176.16	10
Area of Ninth floor				
Tower-1	-	1176.16	1176.16	10
Tower-2	-	1176.16	1176.16	10
Area of Tenth floor				
Tower-1	-	1176.16	1176.16	10
Tower-2	-	1176.16	1176.16	10
Area of Eleventh floor				
Tower-1	-	1176.16	1176.16	10
Tower-2	-	1176.16	1176.16	10
Head Room	111.96	-	111.96	
STP		237.51	237.51	
Total Area	7216.18	27158.32	34374.50	220

DEDUCTION AREA DETAILS (OTS)

TOWER - 1

S.NO	MEASUREMENT	AREA IN (SQ.M)
OTS-1	1.52 x 5.26	8.00
OTS-2	2.90 x 5.26	15.25
OTS-3	1.52 x 5.26	8.00
OTS-4	2.59 x 1.52	3.94
OTS-5	1.52 x 2.67	4.06
OTS-6	4.95 x 1.60	7.92
OTS-7	11.33 x 2.44	27.65
OTS-8	4.80 x 2.29	10.99
OTS-9	9.53 x 2.29	21.82
OTS-10	6.86 x 2.29	15.71
OTS-11	5.03 x 2.29	11.52
	1.75 x 1.91	3.34
OTS-12	2.86 x 4.80	13.73
OTS-13	1.98 x 4.80	9.50
OTS-14	2.06 x 4.80	9.89
OTS-15	3.20 x 2.13	6.82
	1.50 x 2.67	4.00
TOWER-1 TOTAL AREA		182.08

TOWER - 2

OTS-16	1.52 x 5.26	8.00
OTS-17	1.98 x 5.26	10.41
OTS-18	2.90 x 5.26	15.25
OTS-19	1.52 x 5.26	8.00
OTS-20	2.59 x 1.52	3.94
OTS-21	1.52 x 2.67	4.06
OTS-22	4.95 x 1.60	7.92
OTS-23	11.33 x 2.44	27.65
OTS-24	4.80 x 2.29	10.99
OTS-25	9.53 x 2.29	21.82
OTS-26	3.13 x 2.29	7.17
OTS-27	2.16 x 2.29	4.95
OTS-28	5.03 x 2.29	11.52
	1.75 x 1.91	3.34
OTS-29	2.86 x 4.80	13.73
OTS-30	2.06 x 4.80	9.80
OTS-31	3.20 x 2.13	6.82
	1.50 x 2.67	4.00
TOWER-2 TOTAL AREA		179.46

NON FSI AREA DETAILS (DUCT)

TOWER - 1

S.NO	MEASUREMENT	NON FSI SQ.M
DUCT-1	1.83 x 0.61	1.12
DUCT-2	0.60 x 1.37	0.82
DUCT-3	0.61 x 1.52	0.93
DUCT-4	0.61 x 1.52	0.93
DUCT-5	0.61 x 1.52	0.93
DUCT-6	0.61 x 1.52	0.93
DUCT-7	1.98 x 0.46	0.91
DUCT-8	4.95 x 0.61	3.02
DUCT-9	0.61 x 2.44	1.49
DUCT-10	1.26 x 0.61	0.77
DUCT-11	0.61 x 1.75	1.07
DUCT-12	1.41 x 0.61	0.86
DUCT-13	0.61 x 1.37	0.84
DUCT-14	0.61 x 1.45	0.88
DUCT-15	0.61 x 1.37	0.84
DUCT-16	0.61 x 1.37	0.84
DUCT-17	0.61 x 1.37	0.84
DUCT-18	0.61 x 1.45	0.88
DUCT-19	1.87 x 0.66	1.23
DUCT-20	0.61 x 1.22	0.74
TOWER-1 TOTAL NON FSI AREA		20.87

TOWER - 2


DUCT-21	1.83 x 0.61	1.12
DUCT-22	0.60 x 1.37	0.82
DUCT-23	0.61 x 1.52	0.93
DUCT-24	0.61 x 1.52	0.93
DUCT-25	0.61 x 1.52	0.93
DUCT-26	0.61 x 1.52	0.93
DUCT-27	1.98 x 0.46	0.91
DUCT-28	4.95 x 0.61	3.02
DUCT-29	0.61 x 2.44	1.49
DUCT-30	1.26 x 0.61	0.77
DUCT-31	0.61 x 1.75	1.07
DUCT-32	1.41 x 0.61	0.86
DUCT-33	0.61 x 1.37	0.84
DUCT-34	0.61 x 1.45	0.88
DUCT-35	0.61 x 1.37	0.84
DUCT-36	0.61 x 1.37	0.84
DUCT-37	0.61 x 1.37	0.84
DUCT-38	0.61 x 1.45	0.88
DUCT-39	1.87 x 0.66	1.23
DUCT-39	0.61 x 1.22	0.74
TOWER-2 TOTAL NON FSI AREA		20.87


FIRE PRODUCTION DETAILS


FA - FIRE ALARM
FE - FIRE EXTINGUISHER


NOTE:


ECP (ELECTRIC CHARGING POINT -

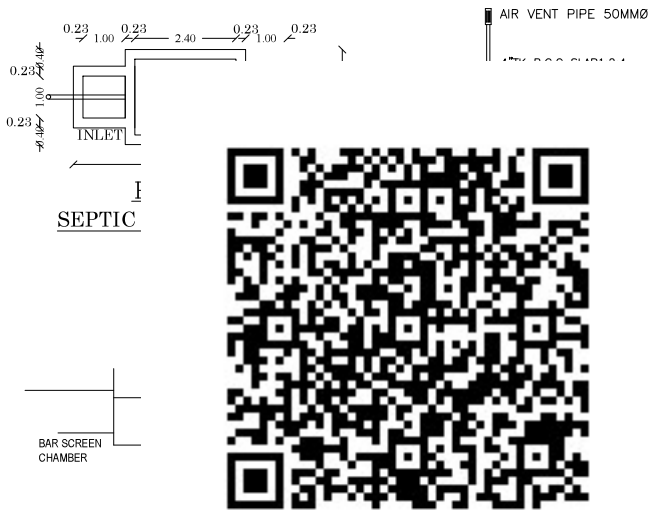


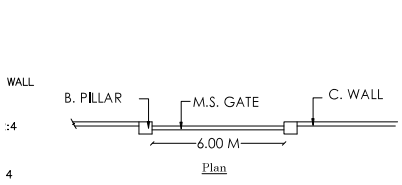


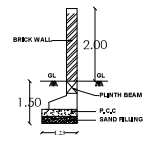


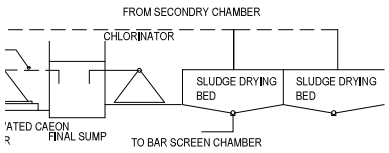


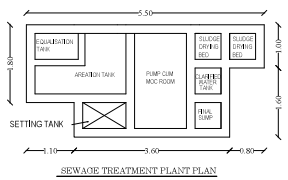


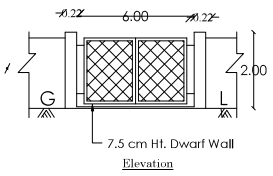


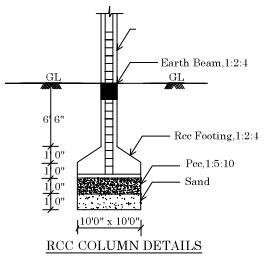

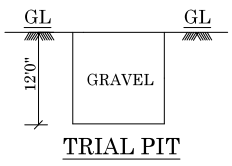

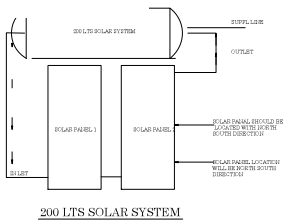

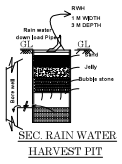

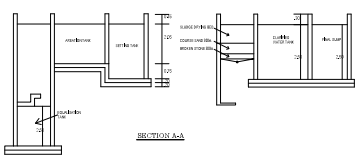

S.R.ASWINTH BALAJI,B.Arch., CA/ 2021 / 125231 3/220-A, Ram Lakshmi Nivas, Sarvodaya Nagar, Nagamalai Pudukottai, MADURAI - 625 019.

ARCHITECT

C. KANNAN, B.E.,M.E.,(Structure) Structural Engineer, DTCP Reg. No. CULP/N/SE/10-1/16/05/032 Door 'A' 21, 4th Main Road, Indira Nagar, Chennai-600 020

STRUCTURAL ENGINEER

Er.N.BALACHANDER.DCE., PLAN CENTER Registration Construction Engineer No: CE/510934/TCP/MADURAI No.29, South Street, Near Aroma Mess Thiruparankundram, Madurai-2. Ph.8220044943

ENGINEER

Er.R.K.VELMURUGAN Quality Auditor - (HQA) Madurai Local Planning Authority Reg.No: QA - 158/2022-25 R. K. V Construction 117,Ayyappa Mansion,B.B.Kulam,Madurai-2 Cell : 94427-41464/98677-61199 E-Mail : rkvelmurugan@gmail.com

QUALITY AUDITOR

For Max Properties Pvt. Ltd. Director

APPLICANT



GROUND FLOOR PLAN
(PARKING AND AMENITIES)

REFERENCE

SITE BOUNDARY	-
EXISTING ROAD	-
DRIVEWAY	-
GARDENING	-

PARKING DETAILS

VEHICLE	PARKING AREA DESCRIPTION	REQUIRED	PROVIDED
CAR	1 CAR SPACE FOR EVERY 2 DWELLING UNITS 75-100 SQ.M (1/2)CAR x 154 UNIT	77 NOS	179 NOS (INCLUDING 10% OF PH PARKING)
	1 CAR SPACE FOR EVERY DWELLING UNITS ABOVE 100 SQ.M (1CAR) x 66 UNIT	66 NOS	
	visitor car parking-10%	16 NOS	22 NOS
	TOTAL	159 NOS	201 NOS
TWO WHEELER	1 TWO WHEELER SPACE FOR EVERY DWELLING UNIT UNITS 75-100 SQ.M	154 NOS	154 NOS
	1 TWO WHEELER x 154 UNIT		
	visitor two wheeler parking-10%	16 NOS	16 NOS
	TOTAL	170 NOS	170 NOS

DEDUCTION AREA DETAILS (OTS)

TOWER - 1

S.NO	MEASUREMENT	AREA IN (SQ.M)
OTS-1	1.52 x 5.26	8.00
OTS-2	2.90 x 5.26	15.25
OTS-3	1.52 x 5.26	8.00
OTS-4	2.59 x 1.52	3.94
OTS-5	1.52 x 2.67	4.06
OTS-6	4.95 x 1.60	7.92
OTS-7	11.33 x 2.44	27.65
OTS-8	4.80 x 2.29	10.99
OTS-9	9.53 x 2.29	21.82
OTS-10	6.86 x 2.29	15.71
OTS-11	5.03 x 2.29	11.52
	1.75 x 1.91	3.34
OTS-12	2.86 x 4.80	13.73
OTS-13	1.98 x 4.80	9.50
OTS-14	2.06 x 4.80	9.89
OTS-15	3.20 x 2.13	6.82
	1.50 x 2.67	4.00
TOWER-1 TOTAL AREA		182.08

TOWER - 2

OTS-16	1.52 x 5.26	8.00
OTS-17	1.98 x 5.26	10.41
OTS-18	2.90 x 5.26	15.25
OTS-19	1.52 x 5.26	8.00
OTS-20	2.59 x 1.52	3.94
OTS-21	1.52 x 2.67	4.06
OTS-22	4.95 x 1.60	7.92
OTS-23	11.33 x 2.44	27.65
OTS-24	4.80 x 2.29	10.99
OTS-25	9.53 x 2.29	21.82
OTS-26	3.13 x 2.29	7.17
OTS-27	2.16 x 2.29	4.95
OTS-28	5.03 x 2.29	11.52
	1.75 x 1.91	3.34
OTS-29	2.86 x 4.80	13.73
OTS-30	2.06 x 4.80	9.89
OTS-31	3.20 x 2.13	6.82
	1.50 x 2.67	4.00
TOWER-2 TOTAL AREA		179.46

NON FSI AREA DETAILS (DUCT)

TOWER - 1

S.NO	MEASUREMENT	NON FSI SQ.M
DUCT-1	1.83 x 0.61	1.12
DUCT-2	0.60 x 1.37	0.82
DUCT-3	0.61 x 1.52	0.93
DUCT-4	0.61 x 1.52	0.93
DUCT-5	0.61 x 1.52	0.93
DUCT-6	0.61 x 1.52	0.93
DUCT-7	1.98 x 0.46	0.91
DUCT-8	4.95 x 0.61	3.02
DUCT-9	0.61 x 2.44	1.49
DUCT-10	1.26 x 0.61	0.77
DUCT-11	0.61 x 1.75	1.07
DUCT-12	1.41 x 0.61	0.86
DUCT-13	0.61 x 1.37	0.84
DUCT-14	0.61 x 1.45	0.88
DUCT-15	0.61 x 1.37	0.84
DUCT-16	0.61 x 1.37	0.84
DUCT-17	0.61 x 1.37	0.84
DUCT-18	0.61 x 1.45	0.88
DUCT-19	1.87 x 0.66	1.23
DUCT-20	0.61 x 1.22	0.74
TOWER-1 TOTAL NON FSI AREA		20.87

TOWER - 2

DUCT-21	1.83 x 0.61	1.12
DUCT-22	0.60 x 1.37	0.82
DUCT-23	0.61 x 1.52	0.93
DUCT-24	0.61 x 1.52	0.93
DUCT-25	0.61 x 1.52	0.93
DUCT-26	0.61 x 1.52	0.93
DUCT-27	1.98 x 0.46	0.91
DUCT-28	4.95 x 0.61	3.02
DUCT-29	0.61 x 2.44	1.49
DUCT-30	1.26 x 0.61	0.77
DUCT-31	0.61 x 1.75	1.07
DUCT-32	1.41 x 0.61	0.86
DUCT-33	0.61 x 1.37	0.84
DUCT-34	0.61 x 1.45	0.88
DUCT-35	0.61 x 1.37	0.84
DUCT-36	0.61 x 1.37	0.84
DUCT-37	0.61 x 1.37	0.84
DUCT-38	0.61 x 1.45	0.88
DUCT-39	1.87 x 0.66	1.23
DUCT-39	0.61 x 1.22	0.74
TOWER-2 TOTAL NON FSI AREA		20.87

SHEET NO : 3

PLAN SHOWING THE PROPOSED CONSTRUCTION OF "RESIDENTIAL APARTMENT BUILDING" IN S.NO :191/82A2 ,191/82B, 191/109 AT THANAKKANKULAM VILLAGE/ PANCHAYAT, THIRUPARANKUNDRAM TALUK, MADURAI DISTRICT.

(SCALE - 1:200)

JOINERY DETAILS:

MD	MAIN DOOR	2.00 x 2.20
D	DOOR	0.91 x 2.20
D1	DOOR	0.76 x 2.20
O	OPEN	0.91 x 2.20
FD/W	FRENCH DOOR/WINDOW	2.13 x 2.20
FD1/W1	FRENCH DOOR/WINDOW	2.43 x 2.20
FD2/W2	FRENCH DOOR/WINDOW	2.74 x 2.20
W	WINDOW	1.52 x 1.22
W1	WINDOW	1.44 x 1.22
W2	WINDOW	1.34 x 1.22
W3	WINDOW	1.22 x 1.22
V	VENTILATOR	0.76 x 0.76

BUILDING AREA DETAILS

Description	NON FSI SQ.M	FSI SQ.M	TOTAL AREA SQ.M	No .OF DWELLING UNITS
Area of Basement floor	3697.42	59.52	3756.94	
Area of Ground floor	3384.01	372.93	3756.94	
Area of First floor				
Tower-1	-	1186.63	1186.63	10
Outdoor lounge	-	107.57	107.57	
Swimming pool	-	374.14	374.14	
Tower-2	-	1189.25	1189.25	10
Area of Second floor				
Tower-1	-	1176.16	1176.16	10
Gym	-	107.57	107.57	
Tower-2	-	1176.16	1176.16	10
Area of Third floor				
Tower-1	-	1176.16	1176.16	10
Head Room	22.79		22.79	
Tower-2	-	1176.16	1176.16	10
Area of Fourth floor				
Tower-1	-	1176.16	1176.16	10
Tower-2	-	1176.16	1176.16	10
Area of Fifth floor				
Tower-1	-	1176.16	1176.16	10
Tower-2	-	1176.16	1176.16	10
Area of Sixth floor				
Tower-1	-	1176.16	1176.16	10
Tower-2	-	1176.16	1176.16	10
Area of Seventh floor				
Tower-1	-	1176.16	1176.16	10
Tower-2	-	1176.16	1176.16	10
Area of Eighth floor				
Tower-1	-	1176.16	1176.16	10
Tower-2	-	1176.16	1176.16	10
Area of Ninth floor				
Tower-1	-	1176.16	1176.16	10
Tower-2	-	1176.16	1176.16	10
Area of Tenth floor				
Tower-1	-	1176.16	1176.16	10
Tower-2	-	1176.16	1176.16	10
Area of Eleventh floor				
Tower-1	-	1176.16	1176.16	10
Tower-2	-	1176.16	1176.16	10
Head Room	111.96	-	111.96	
STP		237.51	237.51	
Total Area	7216.18	27158.32	34374.50	220

FIRE PRODUCTION DETAILS

FA - FIRE ALARM
FE - FIRE EXTINGUISHER

NOTE:

ECP (ELECTRIC CHARGING POINT -

S.R.ASWINTH BALAJI,B.Arch.,
CA / 2021 / 125231
3/220-A, Ram Lakshmi Nivas,
Sarvodaya Nagar,
Nagamalai Pudukottai,
MADURAI - 625 019.

ARCHITECT

C. KANNAN, B.E.M.E.,(Structure)
Structural Engineer,
DTCP Reg. No. CS/PUN/SE1/2-1/05/032
Door no: 21, 4th Main Road,
Indira Nagar, Chennai-600 029.

STRUCTURAL ENGINEER

Er.N.BALACHANDER.DCE.,
PLAN CENTER
Registration Construction Engineer No:
CE/512024/DTCP/MADURAI
No.29, South Street, Near Amma Mess,
Tallakulam, Madurai-2. Ph:8220044943

ENGINEER

Er.R.K.VELMURUGAN
Quality Auditor - (HQA)
Medical Local Planning Authority
Reg.No: QA
R. K. V Construction
117,Ayyapa Mansion,B.Kulam,Madurai-2
Cell : 94421 41464/98877 61199
E-Mail : rkvelesia@gmail.com

QUALITY AUDITOR

For Max Properties Pvt. Ltd.
Director

APPLICANT



FIRST FLOOR PLAN

DEDUCTION AREA DETAILS (OTS) TOWER - 1

S.NO	MEASUREMENT	AREA IN (SQ.M)
OTS-1	1.52 x 5.26	8.00
OTS-2	2.90 x 5.26	15.25
OTS-3	1.52 x 5.26	8.00
OTS-4	2.59 x 1.52	3.94
OTS-5	1.52 x 2.67	4.06
OTS-6	4.95 x 1.60	7.92
OTS-7	11.33 x 2.44	27.65
OTS-8	4.80 x 2.29	10.99
OTS-9	9.53 x 2.29	21.82
OTS-10	6.86 x 2.29	15.71
OTS-11	5.03 x 2.29	11.52
	1.75 x 1.91	3.34
OTS-12	2.86 x 4.80	13.73
OTS-13	1.98 x 4.80	9.50
OTS-14	2.06 x 4.80	9.89
OTS-15	3.20 x 2.13	6.82
	1.50 x 2.67	4.00
TOWER-1 TOTAL AREA		182.08

TOWER - 2

OTS-16	1.52 x 5.26	8.00
OTS-17	1.98 x 5.26	10.41
OTS-18	2.90 x 5.26	15.25
OTS-19	1.52 x 5.26	8.00
OTS-20	2.59 x 1.52	3.94
OTS-21	1.52 x 2.67	4.06
OTS-22	4.95 x 1.60	7.92
OTS-23	11.33 x 2.44	27.65
OTS-24	4.80 x 2.29	10.99
OTS-25	9.53 x 2.29	21.82
OTS-26	3.13 x 2.29	7.17
OTS-27	2.16 x 2.29	4.95
OTS-28	5.03 x 2.29	11.52
	1.75 x 1.91	3.34
OTS-29	2.86 x 4.80	13.73
OTS-30	2.06 x 4.80	9.89
OTS-31	3.20 x 2.13	6.82
	1.50 x 2.67	4.00
TOWER-2 TOTAL AREA		179.46

NON FSI AREA DETAILS (DUCT) TOWER - 1

S.NO	MEASUREMENT	NON FSI SQ.M
DUCT-1	1.83 x 0.61	1.12
DUCT-2	0.60 x 1.37	0.82
DUCT-3	0.61 x 1.52	0.93
DUCT-4	0.61 x 1.52	0.93
DUCT-5	0.61 x 1.52	0.93
DUCT-6	0.61 x 1.52	0.93
DUCT-7	1.98 x 0.46	0.91
DUCT-8	4.95 x 0.61	3.02
DUCT-9	0.61 x 2.44	1.49
DUCT-10	1.26 x 0.61	0.77
DUCT-11	0.61 x 1.75	1.07
DUCT-12	1.41 x 0.61	0.86
DUCT-13	0.61 x 1.37	0.84
DUCT-14	0.61 x 1.45	0.88
DUCT-15	0.61 x 1.37	0.84
DUCT-16	0.61 x 1.37	0.84
DUCT-17	0.61 x 1.37	0.84
DUCT-18	0.61 x 1.45	0.88
DUCT-19	1.87 x 0.66	1.23
DUCT-20	0.61 x 1.22	0.74
TOWER-1 TOTAL NON FSI AREA		20.87

TOWER - 2

DUCT-21	1.83 x 0.61	1.12
DUCT-22	0.60 x 1.37	0.82
DUCT-23	0.61 x 1.52	0.93
DUCT-24	0.61 x 1.52	0.93
DUCT-25	0.61 x 1.52	0.93
DUCT-26	0.61 x 1.52	0.93
DUCT-27	1.98 x 0.46	0.91
DUCT-28	4.95 x 0.61	3.02
DUCT-29	0.61 x 2.44	1.49
DUCT-30	1.26 x 0.61	0.77
DUCT-31	0.61 x 1.75	1.07
DUCT-32	1.41 x 0.61	0.86
DUCT-33	0.61 x 1.37	0.84
DUCT-34	0.61 x 1.45	0.88
DUCT-35	0.61 x 1.37	0.84
DUCT-36	0.61 x 1.37	0.84
DUCT-37	0.61 x 1.37	0.84
DUCT-38	0.61 x 1.45	0.88
DUCT-39	1.87 x 0.66	1.23
DUCT-40	0.61 x 1.22	0.74
TOWER-1 TOTAL NON FSI AREA		20.87

DWELLING AREA (BLOCK -1)

FIRST FLOOR

TOWER -1

UNIT -1	=	94.39 sq.m
UNIT -2	=	92.32 sq.m
UNIT -3	=	100.17 sq.m
UNIT -4	=	84.43 sq.m
UNIT -5	=	92.14 sq.m
UNIT -6	=	115.16 sq.m
UNIT -7	=	86.31 sq.m
UNIT -8	=	118.24 sq.m
UNIT -9	=	86.00 sq.m
UNIT -10	=	92.76 sq.m
Total	=	961.92 sq.m

TOWER -2

UNIT -11	=	94.39 sq.m
UNIT -12	=	91.88 sq.m
UNIT -13	=	108.15 sq.m
UNIT -14	=	84.43 sq.m
UNIT -15	=	92.14 sq.m
UNIT -16	=	115.16 sq.m
UNIT -17	=	87.51 sq.m
UNIT -18	=	109.95 sq.m
UNIT -19	=	86.00 sq.m
UNIT -20	=	92.81 sq.m
Total	=	962.42 sq.m

FIRE PRODUCTION DETAILS

FA - FIRE ALARM

FE - FIRE EXTINGUISHER

NOTE

1.ALL DIMENSIONS ARE IN METER
2.SOLAR WATER HEATER LINE ARRANGEMENTS WILL BE PROVIDED.
3.AT KITCHEN EXHAUST FAN TO BE PROVIDED.

SHEET NO : 4

PLAN SHOWING THE PROPOSED CONSTRUCTION OF "RESIDENTIAL APARTMENT BUILDING" IN S.NO :191/82A2 ,191/82B, 191/109 AT THANAKKANKULAM VILLAGE/ PANCHAYAT,THIRUPARANKUNDRAM TALUK, MADURAI DISTRICT.

(SCALE - 1:100)

JOINERY DETAILS:

MD	MAIN DOOR	2.00 x 2.20
D	MAIN DOOR	0.91 x 2.20
D1	MAIN DOOR	0.76 x 2.20
FD/W	FRENCH DOOR/WINDOW	2.13 x 2.20
FD1/W1	FRENCH DOOR/WINDOW	2.43 x 2.20
FD2/W2	FRENCH DOOR/WINDOW	2.74 x 2.20
W	WINDOW	1.52 x 1.22
W1	WINDOW	1.44 x 1.22
W2	WINDOW	1.34 x 1.22
W3	WINDOW	1.22 x 1.22
V	VENTILATOR	0.76 x 0.76

BUILDING AREA DETAILS

DESCRIPTION	NON FSI (SQ.M)	FSI (SQ.M)	TOTAL AREA (SQ.M)
Area of Basement floor	3697.42	59.52	3756.94
Area of Ground floor	3384.01	372.93	3756.94
Area of First floor			
Tower-1	-	1186.63	1186.63
Swimming pool	-	374.14	374.14
Outdoor lounge	-	107.57	107.57
Tower-2		1189.25	1189.25
Area of Second floor			
Tower-1	-	1176.16	1176.16
Gym	-	107.57	107.57
Tower-2	-	1176.16	1176.16
Area of Third floor			
Tower-1	-	1176.16	1176.16
Head Room	22.79	-	22.79
Tower-2	-	1176.16	1176.16
Area of Fourth floor			
Tower-1	-	1176.16	1176.16
Tower-2	-	1176.16	1176.16
Area of Fifth floor			
Tower-1	-	1176.16	1176.16
Tower-2	-	1176.16	1176.16
Area of Sixth floor			
Tower-1	-	1176.16	1176.16
Tower-2	-	1176.16	1176.16
Area of Seventh floor			
Tower-1	-	1176.16	1176.16
Tower-2	-	1176.16	1176.16
Area of Eighth floor			
Tower-1	-	1176.16	1176.16
Tower-2	-	1176.16	1176.16
Area of Ninth floor			
Tower-1	-	1176.16	1176.16
Tower-2	-	1176.16	1176.16
Area of Tenth floor			
Tower-1	-	1176.16	1176.16
Tower-2	-	1176.16	1176.16
Area of Eleventh floor			
Tower-1	-	1176.16	1176.16
Tower-2	-	1176.16	1176.16
Head Room	111.96	-	111.96
STP		237.51	237.51
Total Area	7216.18	27158.32	34374.50


S.R. Ashy
S.R.ASWINTH BALAJI,B.Arch, CA / 2021 / 125223
3/222-A, Ram Lakshmi Nivas, Bairavsiya Nagar, Pasumalai, Pasumalai, MADURAI - 625 018.
ARCHITECT

C. KANNAN, B.E.,M.E.,(Structure)
Structural Engineer,
S-CP Reg. No. CULP/2018/10-7/ 19-05-102
Door no: 21, 4th Main Road,
Indira Nagar, Chennai-600 020
STRUCTURAL ENGINEER

Er.N.BALACHANDER,DOE.,
PLAN CENTER
Registered Valuer / Approved Engineer No: CEP/10/2007/CHA/DEAN
No.23, South Street, Near Amma Mess
Tallakulam, Madurai-2 Ph:8220044943
ENGINEER

Er.R.K.VELMURUGAN
Engineer/Valuer,BE.,M.I.E(I)
Quality Auditor -IRQA
Medical Local Planning Authority
Reg.No: DA - 1 / 2006-07
R.K.V Complex,
17,Anna Nagar Extension,Middle-2
Cell : 98421-41454 99947-61999
E-Mail : rkvalliance@gmail.com
QUALITY AUDITOR

For Max Properties Pvt. Ltd.
Director
APPLICANT

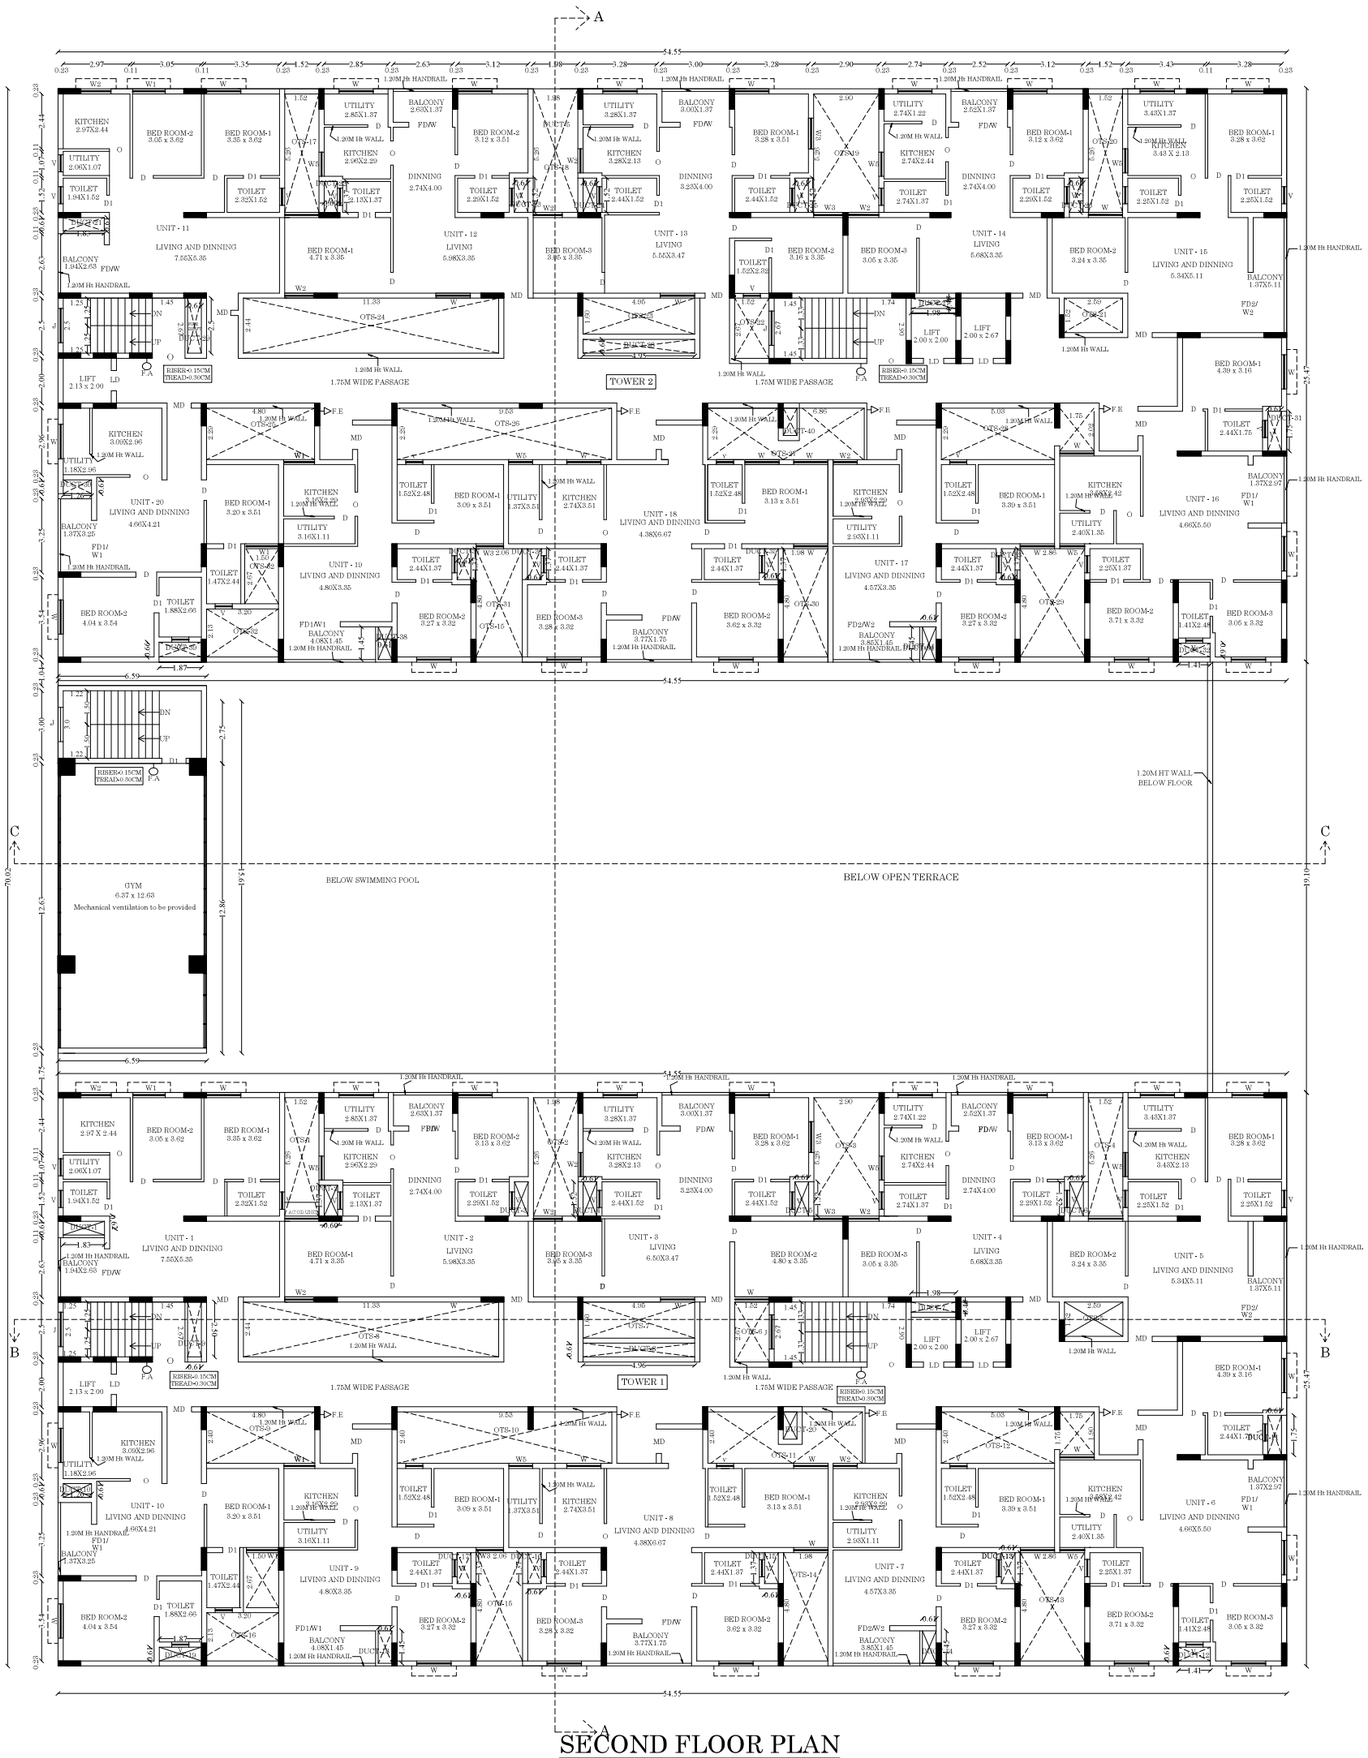

DEDUCTION AREA DETAILS (OTS)

TOWER - 1

S.NO	MEASUREMENT	AREA IN (SQ.M)
OTS-1	1.52 x 5.26	8.00
OTS-2	1.98 x 5.26	10.41
OTS-3	2.90 x 5.26	15.25
OTS-4	1.52 x 5.26	8.00
OTS-5	2.59 x 1.52	3.94
OTS-6	1.52 x 2.67	4.06
OTS-7	4.95 x 1.60	7.92
OTS-8	11.33 x 2.44	27.65
OTS-9	4.80 x 2.29	10.99
OTS-10	9.53 x 2.29	21.82
OTS-11	6.86 x 2.29	15.71
OTS-12	5.03 x 2.29	11.52
	1.75 x 1.91	3.34
OTS-13	2.86 x 4.80	13.73
OTS-14	1.98 x 4.80	9.50
OTS-15	3.20 x 2.13	6.82
	1.50 x 2.67	3.84
TOWER-1 TOTAL AREA		192.55

TOWER - 2

OTS-16	1.52 x 5.26	8.00
OTS-17	1.98 x 5.26	10.41
OTS-18	2.90 x 5.26	15.25
OTS-19	1.52 x 5.26	8.00
OTS-20	2.59 x 1.52	3.94
OTS-21	1.52 x 2.67	4.06
OTS-22	4.95 x 1.60	7.92
OTS-23	11.33 x 2.44	27.65
OTS-24	4.80 x 2.29	10.99
OTS-25	9.53 x 2.29	21.82
OTS-26	6.86 x 2.29	7.17
OTS-27	2.16 x 2.29	4.95
OTS-28	5.03 x 2.29	11.52
	1.75 x 1.91	3.34
OTS-29	2.86 x 4.80	13.73
OTS-30	1.98 x 4.80	9.50
OTS-31	2.06 x 4.80	9.89
OTS-32	3.20 x 2.13	6.82
	1.44 x 2.67	3.84
TOWER-2 TOTAL AREA		192.55

DWELLING AREA (BLOCK -1)

SECOND FLOOR

TOWER -1

UNIT -1	=	94.39 sq.m
UNIT -2	=	92.32 sq.m
UNIT -3	=	108.17 sq.m
UNIT -4	=	84.43 sq.m
UNIT -5	=	92.14 sq.m
UNIT -6	=	115.16 sq.m
UNIT -7	=	86.31 sq.m
UNIT -8	=	118.24 sq.m
UNIT -9	=	86.00 sq.m
UNIT -10	=	92.76 sq.m
Total	=	969.92 sq.m

TOWER -2

UNIT -11	=	94.39 sq.m
UNIT -12	=	91.88 sq.m
UNIT -13	=	108.15 sq.m
UNIT -14	=	84.43 sq.m
UNIT -15	=	92.14 sq.m
UNIT -16	=	115.16 sq.m
UNIT -17	=	86.30 sq.m
UNIT -18	=	118.25 sq.m
UNIT -19	=	86.00 sq.m
UNIT -20	=	92.81 sq.m
Total	=	969.51 sq.m

NON FSI AREA DETAILS (DUCT)

TOWER - 1

S.NO	MEASUREMENT	NON FSI SQ.M
DUCT-1	1.83 x 0.61	1.12
DUCT-2	0.60 x 1.37	0.82
DUCT-3	0.61 x 1.52	0.93
DUCT-4	0.61 x 1.52	0.93
DUCT-5	0.61 x 1.52	0.93
DUCT-6	0.61 x 1.52	0.93
DUCT-7	1.98 x 0.46	0.91
DUCT-8	4.95 x 0.61	3.02
DUCT-9	0.61 x 2.44	1.49
DUCT-10	1.26 x 0.61	0.77
DUCT-11	0.61 x 1.75	1.07
DUCT-12	1.41 x 0.61	0.86
DUCT-13	0.61 x 1.37	0.84
DUCT-14	0.61 x 1.45	0.88
DUCT-15	0.61 x 1.37	0.84
DUCT-16	0.61 x 1.37	0.84
DUCT-17	0.61 x 1.37	0.84
DUCT-18	0.61 x 1.45	0.88
DUCT-19	1.87 x 0.66	1.23
DUCT-20	0.61 x 1.22	0.74
TOWER-1 TOTAL NON FSI AREA		20.87

TOWER - 2

DUCT-21	1.83 x 0.61	1.12
DUCT-22	0.60 x 1.37	0.82
DUCT-23	0.61 x 1.52	0.93
DUCT-24	0.61 x 1.52	0.93
DUCT-25	0.61 x 1.52	0.93
DUCT-26	0.61 x 1.52	0.93
DUCT-27	1.98 x 0.46	0.91
DUCT-28	4.95 x 0.61	3.02
DUCT-29	0.61 x 2.44	1.49
DUCT-30	1.26 x 0.61	0.77
DUCT-31	0.61 x 1.75	1.07
DUCT-32	1.41 x 0.61	0.86
DUCT-33	0.61 x 1.37	0.84
DUCT-34	0.61 x 1.45	0.88
DUCT-35	0.61 x 1.37	0.84
DUCT-36	0.61 x 1.37	0.84
DUCT-37	0.61 x 1.37	0.84
DUCT-38	0.61 x 1.45	0.88
DUCT-39	1.87 x 0.66	1.23
DUCT-40	0.61 x 1.22	0.74
TOWER-1 TOTAL NON FSI AREA		20.87

FIRE PRODUCTION DETAILS

FA - FIRE ALARM

FE - FIRE EXTINGUISHER

NOTE

1.ALL DIMENSIONS ARE IN METER
2.SOLAR WATER HEATER LINE ARRANGEMENTS WILL BE PROVIDED.
3.AT KITCHEN EXHAUST FAN TO BE PROVIDED.

SHEET NO : 5

PLAN SHOWING THE PROPOSED CONSTRUCTION OF "RESIDENTIAL APARTMENT BUILDING" IN S.NO :191/82A2 ,191/82B, 191/109 AT THANAKKANKULAM VILLAGE/ PANCHAYAT,THIRUPARANKUNDRAM TALUK, MADURAI DISTRICT.

(SCALE - 1:100)

JOINERY DETAILS:

MD	MAIN DOOR	2.00 x 2.20
D	MAIN DOOR	0.91 x 2.20
D1	MAIN DOOR	0.76 x 2.20
FD/W	FRENCH DOOR/WINDOW	2.13 x 2.20
FD1/W1	FRENCH DOOR/WINDOW	2.43 x 2.20
FD2/W2	FRENCH DOOR/WINDOW	2.74 x 2.20
W	WINDOW	1.52 x 1.22
W1	WINDOW	1.44 x 1.22
W2	WINDOW	1.34 x 1.22
W3	WINDOW	1.22 x 1.22
V	VENTILATOR	0.76 x 0.76

BUILDING AREA DETAILS

DESCRIPTION	NON FSI (SQ.M)	FSI (SQ.M)	TOTAL AREA (SQ.M)
Area of Basement floor	3697.42	59.52	3756.94
Area of Ground floor	3384.01	372.93	3756.94
Area of First floor			
Tower-1	-	1186.63	1186.63
Swimming pool	-	374.14	374.14
Outdoor lounge	-	107.57	107.57
Tower-2		1189.25	1189.25
Area of Second floor			
Tower-1	-	1176.16	1176.16
Gym	-	107.57	107.57
Tower-2	-	1176.16	1176.16
Area of Third floor			
Tower-1	-	1176.16	1176.16
Head Room	22.79	-	22.79
Tower-2	-	1176.16	1176.16
Area of Fourth floor			
Tower-1	-	1176.16	1176.16
Tower-2	-	1176.16	1176.16
Area of Fifth floor			
Tower-1	-	1176.16	1176.16
Tower-2	-	1176.16	1176.16
Area of Sixth floor			
Tower-1	-	1176.16	1176.16
Tower-2	-	1176.16	1176.16
Area of Seventh floor			
Tower-1	-	1176.16	1176.16
Tower-2	-	1176.16	1176.16
Area of Eighth floor			
Tower-1	-	1176.16	1176.16
Tower-2	-	1176.16	1176.16
Area of Ninth floor			
Tower-1	-	1176.16	1176.16
Tower-2	-	1176.16	1176.16
Area of Tenth floor			
Tower-1	-	1176.16	1176.16
Tower-2	-	1176.16	1176.16
Area of Eleventh floor			
Tower-1	-	1176.16	1176.16
Tower-2	-	1176.16	1176.16
Head Room	111.96	-	111.96
STP		237.51	237.51
Total Area	7216.18	27158.32	34374.50


S.R. Aathy
S.R.ASWINTH BALAJI,B.Arch,
CA/ 2021 / 128221
3/220-A, Ram Lakshmi Nivas,
Sarvodaya Nagar,
Pasumpon (Thattuthali),
MADURAI - 625 019.
ARCHITECT

C. KANNAN, B.E.M.E.(Structure)
Structural Engineer,
D-FCP Reg. No. COA/2016/SE/G-2 / 19/05/192
Door no 21, 4th Main Road,
Indira Nagar, Chennai-600 020
STRUCTURAL ENGINEER

Er.N.BALACHANDER,DCE.,
PLAN CENTER
Registration Contractor Engineer No:
D(S1)/2016/DTCP/MADURAI
No.29, South Street, Near Amma Mess
Tallakulam, Madurai-2. Ph:8220604043
ENGINEER

Er.R.K.VELMURUGAN
M.E.(Structural)., B.E. M.R.S.T.
Quality Auditor -1/8/241
Member of Indian Concrete Institute
Reg. No: I/A 11/2015-S
R. K. V Consultancy
117,Anbu Nagar,B.B.Kulam,Madurai-2
Cell: 98421-41464 9597140199
E- Mail : rkvelmurugan@gmail.com
QUALITY AUDITOR

For Max Properties Pvt. Ltd.
Director
APPLICANT

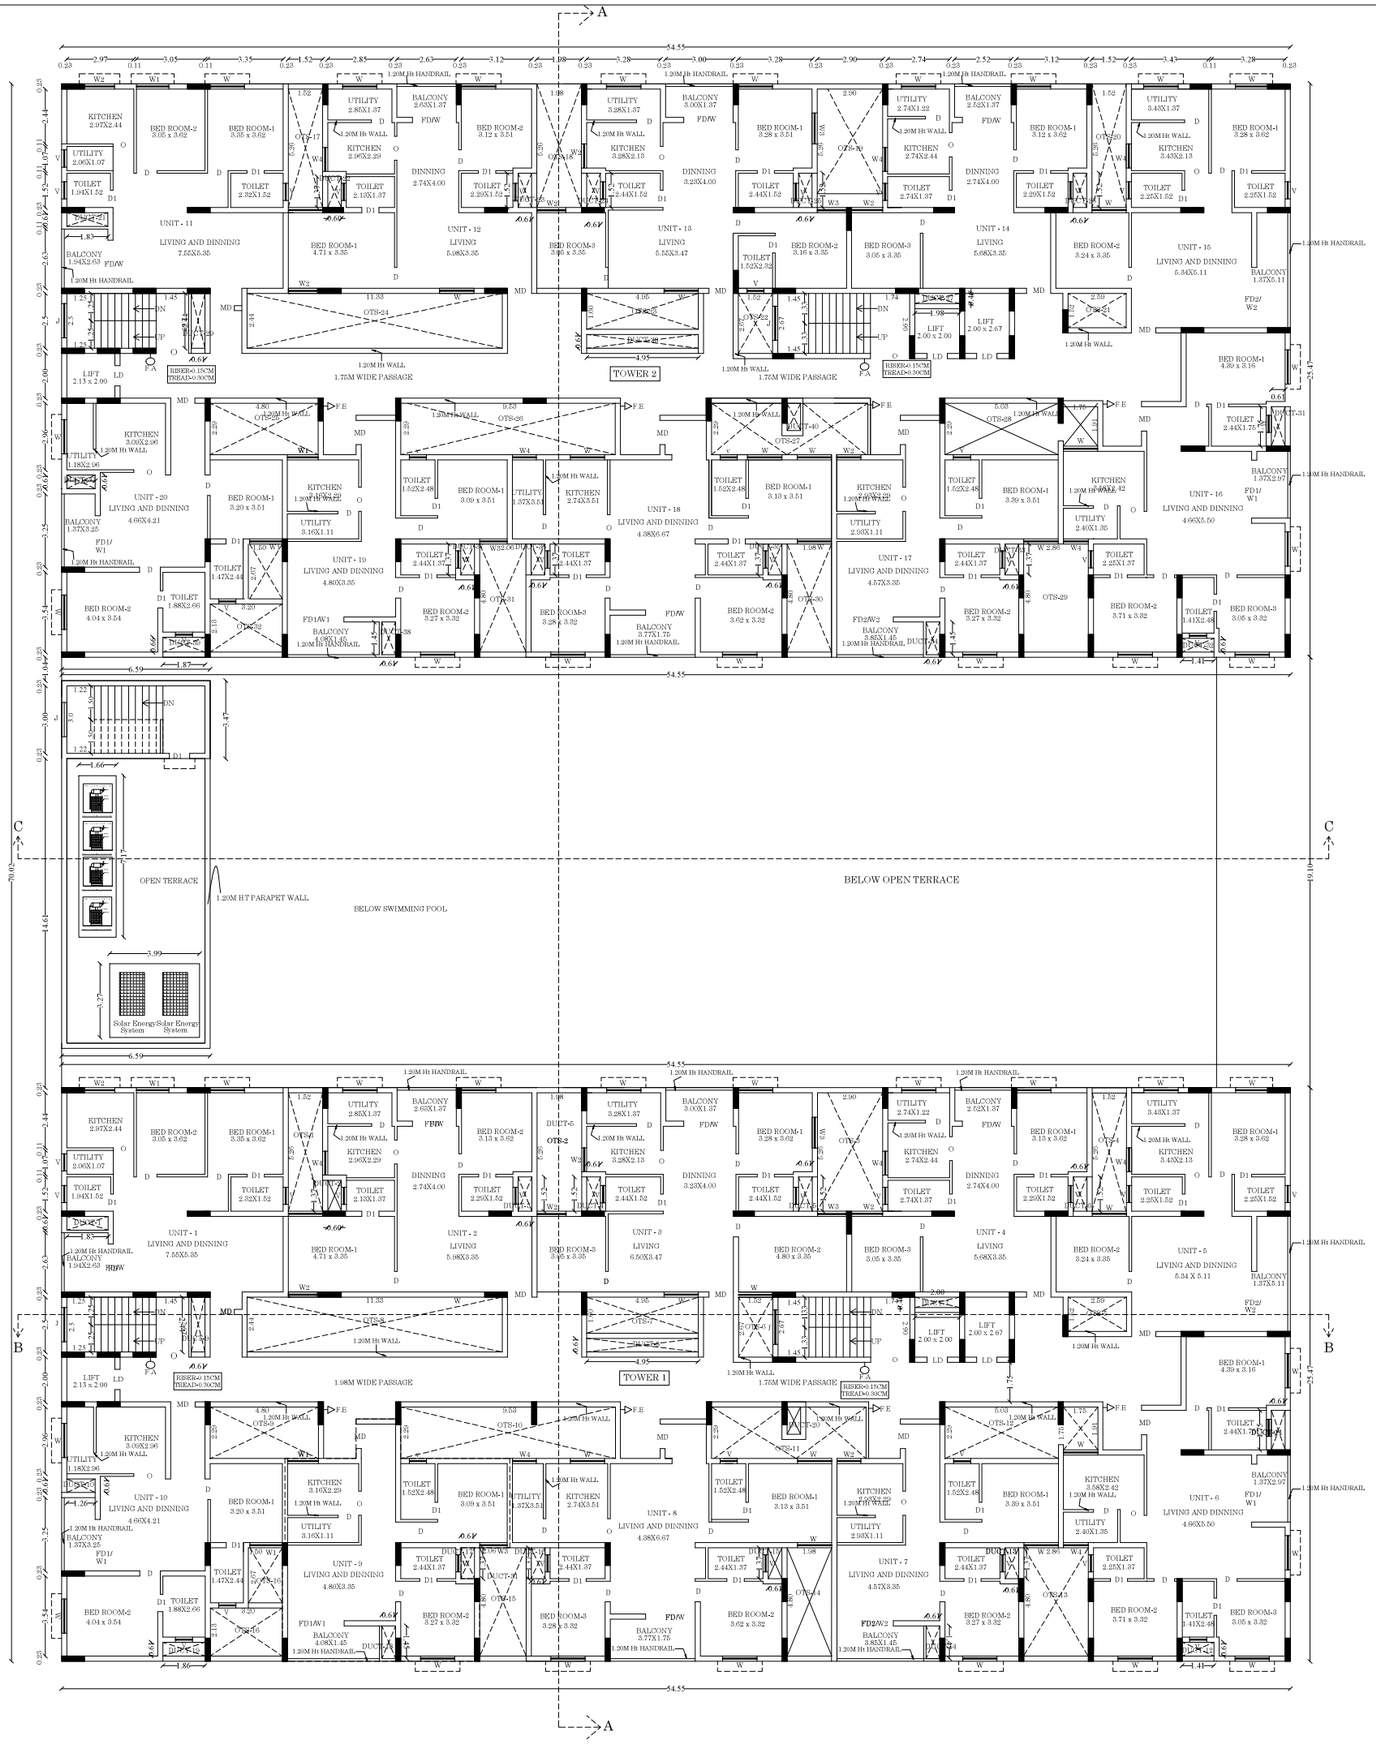

THIRD FLOOR PLAN

DEDUCTION AREA DETAILS (OTS)

TOWER - 1

S.NO	MEASUREMENT	AREA IN (SQ.M)
OTS-1	1.52 x 5.26	8.00
OTS-2	1.98 x 5.26	10.41
OTS-3	2.90 x 5.26	15.25
OTS-4	1.52 x 5.26	8.00
OTS-5	2.59 x 1.52	3.94
OTS-6	1.52 x 2.67	4.06
OTS-7	4.95 x 1.60	7.92
OTS-8	11.33 x 2.44	27.65
OTS-9	4.80 x 2.29	10.99
OTS-10	9.53 x 2.29	21.82
OTS-11	6.86 x 2.29	15.71
OTS-12	5.03 x 2.29	11.52
	1.75 x 1.91	3.34
OTS-13	2.86 x 4.80	13.73
OTS-14	1.98 x 4.80	9.50
OTS-15	3.20 x 2.13	6.82
	1.50 x 2.67	3.84
TOWER-1 TOTAL AREA		192.55

TOWER - 2

OTS-16	1.52 x 5.26	8.00
OTS-17	1.98 x 5.26	10.41
OTS-18	2.90 x 5.26	15.25
OTS-19	1.52 x 5.26	8.00
OTS-20	2.59 x 1.52	3.94
OTS-21	1.52 x 2.67	4.06
OTS-22	4.95 x 1.60	7.92
OTS-23	11.33 x 2.44	27.65
OTS-24	4.80 x 2.29	10.99
OTS-25	9.53 x 2.29	21.82
OTS-26	6.86 x 2.29	7.17
OTS-27	2.16 x 2.29	4.95
OTS-28	5.03 x 2.29	11.52
	1.75 x 1.91	3.34
OTS-29	2.86 x 4.80	13.73
OTS-30	1.98 x 4.80	9.50
OTS-31	2.06 x 4.80	9.89
OTS-32	3.20 x 2.13	6.82
	1.44 x 2.67	3.84
TOWER-2 TOTAL AREA		192.55

NON FSI AREA DETAILS (DUCT)

TOWER - 1

S.NO	MEASUREMENT	NON FSI SQ.M
DUCT-1	1.83 x 0.61	1.12
DUCT-2	0.60 x 1.37	0.82
DUCT-3	0.61 x 1.52	0.93
DUCT-4	0.61 x 1.52	0.93
DUCT-5	0.61 x 1.52	0.93
DUCT-6	0.61 x 1.52	0.93
DUCT-7	1.98 x 0.46	0.91
DUCT-8	4.95 x 0.61	3.02
DUCT-9	0.61 x 2.44	1.49
DUCT-10	1.26 x 0.61	0.77
DUCT-11	0.61 x 1.75	1.07
DUCT-12	1.41 x 0.61	0.86
DUCT-13	0.61 x 1.37	0.84
DUCT-14	0.61 x 1.45	0.88
DUCT-15	0.61 x 1.37	0.84
DUCT-16	0.61 x 1.37	0.84
DUCT-17	0.61 x 1.37	0.84
DUCT-18	0.61 x 1.45	0.88
DUCT-19	1.87 x 0.66	1.23
DUCT-20	0.61 x 1.22	0.74
TOWER-1 TOTAL NON FSI AREA		20.87

TOWER - 2

DUCT-21	1.83 x 0.61	1.12
DUCT-22	0.60 x 1.37	0.82
DUCT-23	0.61 x 1.52	0.93
DUCT-24	0.61 x 1.52	0.93
DUCT-25	0.61 x 1.52	0.93
DUCT-26	0.61 x 1.52	0.93
DUCT-27	1.98 x 0.46	0.91
DUCT-28	4.95 x 0.61	3.02
DUCT-29	0.61 x 2.44	1.49
DUCT-30	1.26 x 0.61	0.77
DUCT-31	0.61 x 1.75	1.07
DUCT-32	1.41 x 0.61	0.86
DUCT-33	0.61 x 1.37	0.84
DUCT-34	0.61 x 1.45	0.88
DUCT-35	0.61 x 1.37	0.84
DUCT-36	0.61 x 1.37	0.84
DUCT-37	0.61 x 1.37	0.84
DUCT-38	0.61 x 1.45	0.88
DUCT-39	1.87 x 0.66	1.23
DUCT-40	0.61 x 1.22	0.74
TOWER-1 TOTAL NON FSI AREA		20.87

DWELLING AREA (BLOCK -1)

THIRD FLOOR

TOWER -1

UNIT -1	=	94.39 sq.m
UNIT -2	=	91.86sq.m
UNIT -3	=	108.17 sq.m
UNIT -4	=	84.43 sq.m
UNIT -5	=	92.14 sq.m
UNIT -6	=	115.16 sq.m
UNIT -7	=	86.31 sq.m
UNIT -8	=	118.24 sq.m
UNIT -9	=	86.00 sq.m
UNIT -10	=	92.76 sq.m
Total	=	969.46 sq.m

TOWER -2

UNIT -11	=	94.39 sq.m
UNIT -12	=	91.88 sq.m
UNIT -13	=	108.15 sq.m
UNIT -14	=	84.43 sq.m
UNIT -15	=	92.14 sq.m
UNIT -16	=	115.16 sq.m
UNIT -17	=	86.30 sq.m
UNIT -18	=	118.25 sq.m
UNIT -19	=	86.00 sq.m
UNIT -20	=	92.81 sq.m
Total	=	969.51 sq.m

SHEET NO : 6

PLAN SHOWING THE PROPOSED CONSTRUCTION OF "RESIDENTIAL APARTMENT BUILDING" IN S.NO :191/82A2 ,191/82B, 191/109 AT THANAKKANKULAM VILLAGE/ PANCHAYAT,THIRUPARANKUNDRAM TALUK, MADURAI DISTRICT.

(SCALE - 1:100)

JOINERY DETAILS:

MD	MAIN DOOR	2.00 x 2.20
D	MAIN DOOR	0.91 x 2.20
D1	MAIN DOOR	0.76 x 2.20
FD/W	FRENCH DOOR/WINDOW	2.13 x 2.20
FD1/W1	FRENCH DOOR/WINDOW	2.43 x 2.20
FD2/W2	FRENCH DOOR/WINDOW	2.74 x 2.20
W	WINDOW	1.52 x 1.22
W1	WINDOW	1.44 x 1.22
W2	WINDOW	1.34 x 1.22
W3	WINDOW	1.22 x 1.22
V	VENTILATOR	0.76 x 0.76

BUILDING AREA DETAILS

DESCRIPTION	NON FSI (SQ.M)	FSI (SQ.M)	TOTAL AREA (SQ.M)
Area of Basement floor	3697.42	59.52	3756.94
Area of Ground floor	3384.01	372.93	3756.94
Area of First floor			
Tower-1	-	1186.63	1186.63
Swimming pool	-	374.14	374.14
Outdoor lounge	-	107.57	107.57
Tower-2		1189.25	1189.25
Area of Second floor			
Tower-1	-	1176.16	1176.16
Gym	-	107.57	107.57
Tower-2	-	1176.16	1176.16
Area of Third floor			
Tower-1	-	1176.16	1176.16
Head Room	22.79	-	22.79
Tower-2	-	1176.16	1176.16
Area of Fourth floor			
Tower-1	-	1176.16	1176.16
Tower-2	-	1176.16	1176.16
Area of Fifth floor			
Tower-1	-	1176.16	1176.16
Tower-2	-	1176.16	1176.16
Area of Sixth floor			
Tower-1	-	1176.16	1176.16
Tower-2	-	1176.16	1176.16
Area of Seventh floor			
Tower-1	-	1176.16	1176.16
Tower-2	-	1176.16	1176.16
Area of Eighth floor			
Tower-1	-	1176.16	1176.16
Tower-2	-	1176.16	1176.16
Area of Ninth floor			
Tower-1	-	1176.16	1176.16
Tower-2	-	1176.16	1176.16
Area of Tenth floor			
Tower-1	-	1176.16	1176.16
Tower-2	-	1176.16	1176.16
Area of Eleventh floor			
Tower-1	-	1176.16	1176.16
Tower-2	-	1176.16	1176.16
Head Room	111.96	-	111.96
STP		237.51	237.51
Total Area	7216.18	27158.32	34374.50

FIRE PRODUCTION DETAILS

FA - FIRE ALARM

FE - FIRE EXTINGUISHER

NOTE

1.ALL DIMENSIONS ARE IN METER
2.SOLAR WATER HEATER LINE ARRANGEMENTS WILL BE PROVIDED.
3.AT KITCHEN EXHAUST FAN TO BE PROVIDED.


S.R. Aswinth
S.R.ASWINTH B.A.,B.L.,
CA / 2021 / 125221
3/220-A, Ram Lakshmi Nivas,
Sarvodaya Nagar,
Pappampatti, Chekkadipatti,
MADURAI - 625 019.
ARCHITECT

C. KANNAN, B.E.M.E.(Structure)
Structural Engineer,
D FCP Reg. No. CC/FCP/SE/SE-D 01/09/2002
Door no 21, 4th Main Road,
Indira Nagar, Chennai-600 020
STRUCTURAL ENGINEER

Er.N.BALACHANDER.DCE.,
A.M.I.E.(STRUCTURAL ENGINEER)
Registration Civil Engineer No. CE/S1/2020/DTCP/MADURAI
No.25, South Street, Near Amma Mess
Tekkatham, Madurai-2. Ph:8220044943
ENGINEER

Er.R.K.VELMURUGAN
M.E.(Structural Engineering)
Quality Auditor - 0922/41
Medical Colony, Kalavasal,
Near Ola, Madurai - 625 016.
R K V Constructions
117,Anaka Mahal,B.B.Kulam,Madurai-2
Cell : 09421-41464/ 99527-01789
E - Mail : rkvelmurugan@gmail.com
QUALITY AUDITOR

For Max Properties Pvt. Ltd.
Director
APPLICANT

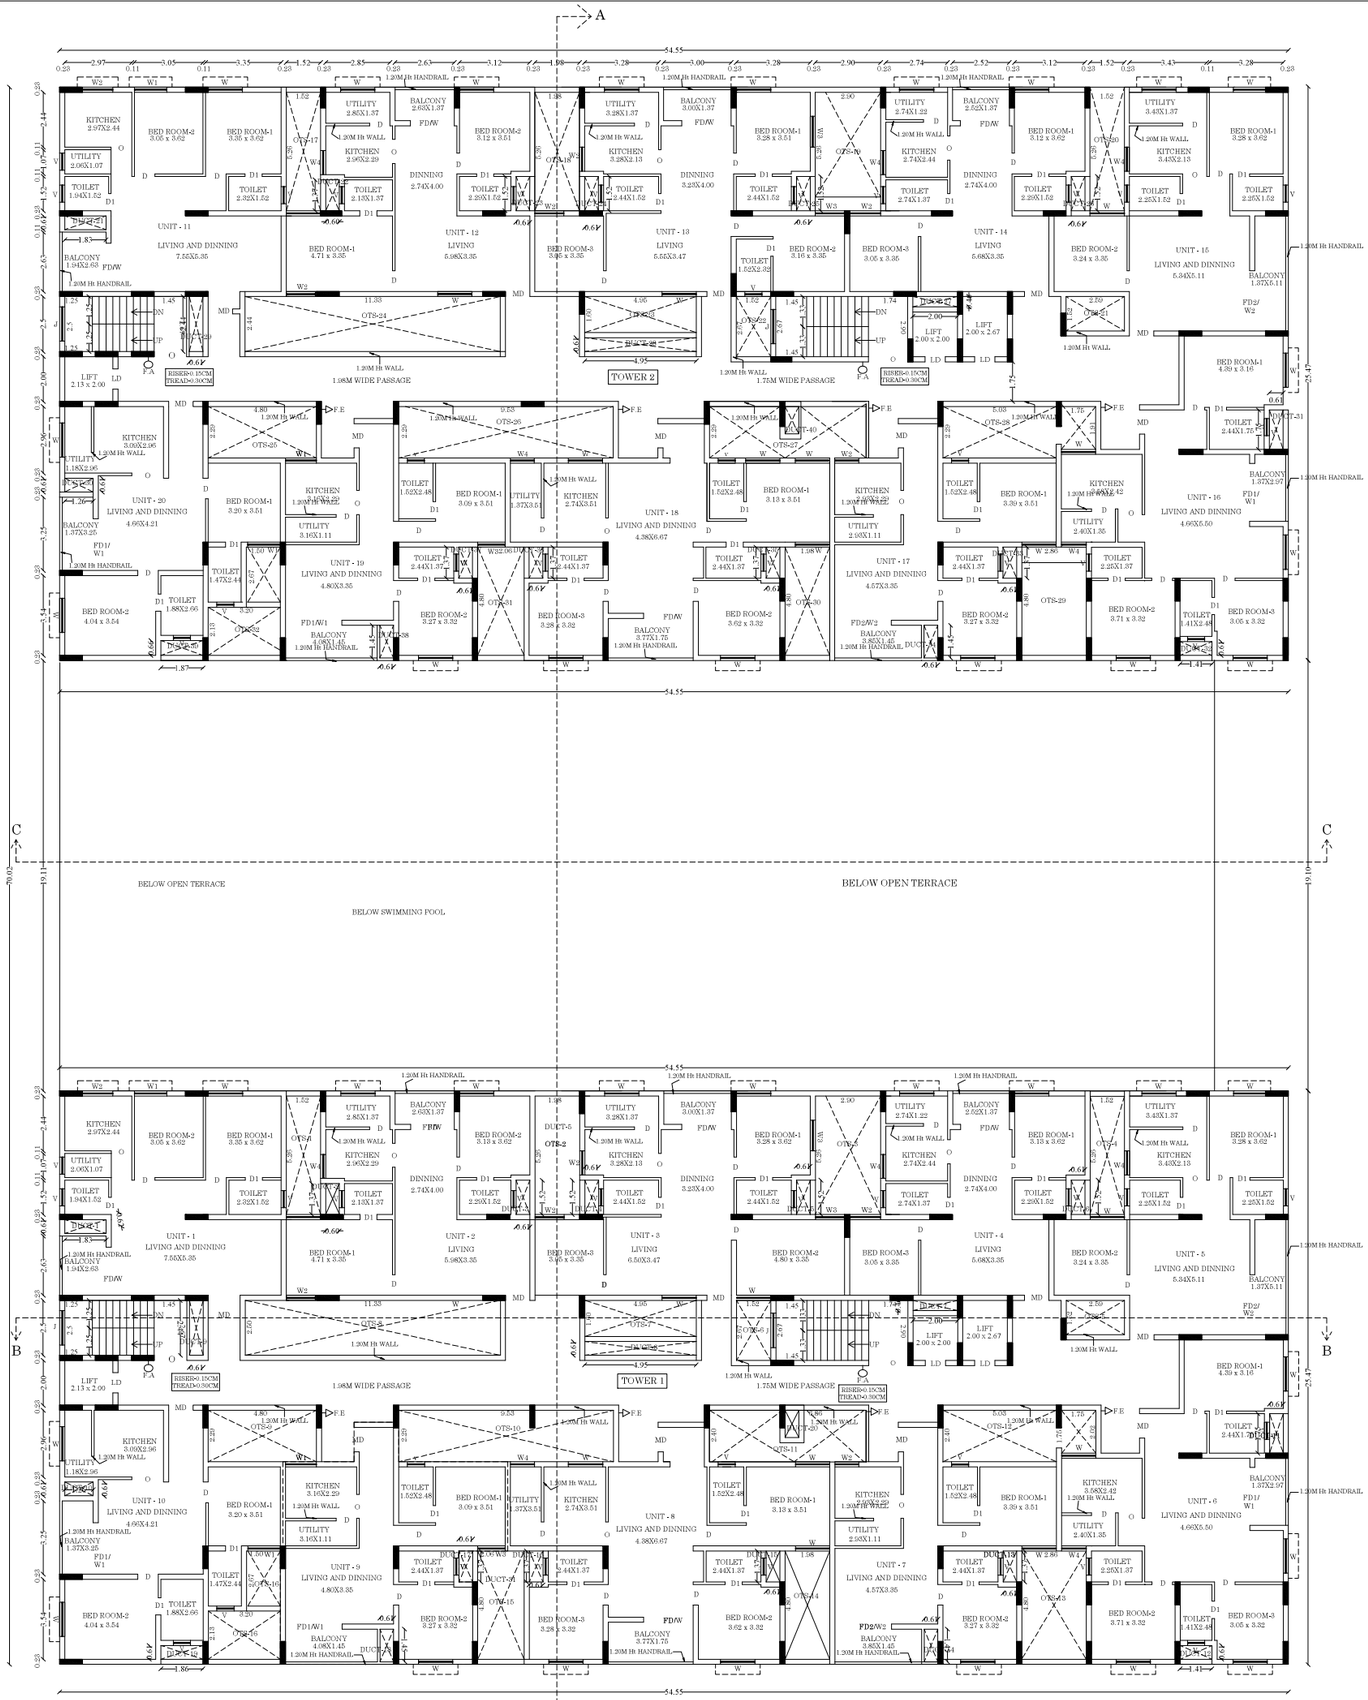

TYPICAL FLOOR PLAN

(FOURTH FLOOR TO ELEVENTH FLOOR)

DEDUCTION AREA DETAILS (OTS)

TOWER - 1

S.NO	MEASUREMENT	AREA IN (SQ.M)
OTS-1	1.52 x 5.26	8.00
OTS-2	1.98 x 5.26	10.41
OTS-3	2.90 x 5.26	15.25
OTS-4	1.52 x 5.26	8.00
OTS-5	2.59 x 1.52	3.94
OTS-6	1.52 x 2.67	4.06
OTS-7	4.95 x 1.60	7.92
OTS-8	11.33 x 2.44	27.65
OTS-9	4.80 x 2.29	10.99
OTS-10	9.53 x 2.29	21.82
OTS-11	6.86 x 2.29	15.71
OTS-12	5.03 x 2.29	11.52
	1.75 x 1.91	3.34
OTS-13	2.86 x 4.80	13.73
OTS-14	1.98 x 4.80	9.50
OTS-15	3.20 x 2.13	6.82
	1.50 x 2.67	3.84
TOWER-1 TOTAL AREA		192.55

TOWER - 2

OTS-16	1.52 x 5.26	8.00
OTS-17	1.98 x 5.26	10.41
OTS-18	2.90 x 5.26	15.25
OTS-19	1.52 x 5.26	8.00
OTS-20	2.59 x 1.52	3.94
OTS-21	1.52 x 2.67	4.06
OTS-22	4.95 x 1.60	7.92
OTS-23	11.33 x 2.44	27.65
OTS-24	4.80 x 2.29	10.99
OTS-25	9.53 x 2.29	21.82
OTS-26	6.86 x 2.29	7.17
OTS-27	2.16 x 2.29	4.95
OTS-28	5.03 x 2.29	11.52
	1.75 x 1.91	3.34
OTS-29	2.86 x 4.80	13.73
OTS-30	1.98 x 4.80	9.50
OTS-31	2.06 x 4.80	9.89
OTS-32	3.20 x 2.13	6.82
	1.44 x 2.67	3.84
TOWER-2 TOTAL AREA		192.55

DWELLING AREA (BLOCK -1)

FOURTH FLOOR TO ELEVENTH FLOOR

TOWER -1

UNIT -1	=	94.39 sq.m
UNIT -2	=	91.88 sq.m
UNIT -3	=	108.17 sq.m
UNIT -4	=	84.43 sq.m
UNIT -5	=	92.14 sq.m
UNIT -6	=	115.16 sq.m
UNIT -7	=	86.31 sq.m
UNIT -8	=	118.24 sq.m
UNIT -9	=	86.00 sq.m
UNIT -10	=	92.76 sq.m
Total	=	969.48 sq.m

TOWER -2

UNIT -11	=	94.39 sq.m
UNIT -12	=	91.88 sq.m
UNIT -13	=	108.15 sq.m
UNIT -14	=	84.43 sq.m
UNIT -15	=	92.14 sq.m
UNIT -16	=	115.16 sq.m
UNIT -17	=	86.30 sq.m
UNIT -18	=	118.25 sq.m
UNIT -19	=	86.00 sq.m
UNIT -20	=	92.81 sq.m
Total	=	969.51 sq.m

NON FSI AREA DETAILS (DUCT)

TOWER - 1

S.NO	MEASUREMENT	NON FSI SQ.M
DUCT-1	1.83 x 0.61	1.12
DUCT-2	0.60 x 1.37	0.82
DUCT-3	0.61 x 1.52	0.93
DUCT-4	0.61 x 1.52	0.93
DUCT-5	0.61 x 1.52	0.93
DUCT-6	0.61 x 1.52	0.93
DUCT-7	1.98 x 0.46	0.91
DUCT-8	4.95 x 0.61	3.02
DUCT-9	0.61 x 2.44	1.49
DUCT-10	1.26 x 0.61	0.77
DUCT-11	0.61 x 1.75	1.07
DUCT-12	1.41 x 0.61	0.86
DUCT-13	0.61 x 1.37	0.84
DUCT-14	0.61 x 1.45	0.88
DUCT-15	0.61 x 1.37	0.84
DUCT-16	0.61 x 1.37	0.84
DUCT-17	0.61 x 1.37	0.84
DUCT-18	0.61 x 1.45	0.88
DUCT-19	1.87 x 0.66	1.23
DUCT-20	0.61 x 1.22	0.74
TOWER-1 TOTAL NON FSI AREA		20.87

TOWER - 2

DUCT-21	1.83 x 0.61	1.12
DUCT-22	0.60 x 1.37	0.82
DUCT-23	0.61 x 1.52	0.93
DUCT-24	0.61 x 1.52	0.93
DUCT-25	0.61 x 1.52	0.93
DUCT-26	0.61 x 1.52	0.93
DUCT-27	1.98 x 0.46	0.91
DUCT-28	4.95 x 0.61	3.02
DUCT-29	0.61 x 2.44	1.49
DUCT-30	1.26 x 0.61	0.77
DUCT-31	0.61 x 1.75	1.07
DUCT-32	1.41 x 0.61	0.86
DUCT-33	0.61 x 1.37	0.84
DUCT-34	0.61 x 1.45	0.88
DUCT-35	0.61 x 1.37	0.84
DUCT-36	0.61 x 1.37	0.84
DUCT-37	0.61 x 1.37	0.84
DUCT-38	0.61 x 1.45	0.88
DUCT-39	1.87 x 0.66	1.23
DUCT-40	0.61 x 1.22	0.74
TOWER-1 TOTAL NON FSI AREA		20.87

FIRE PRODUCTION DETAILS

FA - FIRE ALARM

FE - FIRE EXTINGUISHER

NOTE

1.ALL DIMENSIONS ARE IN METER
2.SOLAR WATER HEATER LINE ARRANGEMENTS WILL BE PROVIDED.
3.AT KITCHEN EXHAUST FAN TO BE PROVIDED.

SHEET NO : 7

PLAN SHOWING THE PROPOSED CONSTRUCTION OF "RESIDENTIAL APARTMENT BUILDING" IN S.NO :191/82A2 ,191/82B, 191/109 AT THANAKKANKULAM VILLAGE/ PANCHAYAT,THIRUPARANKUNDRAM TALUK, MADURAI DISTRICT.

(SCALE - 1:100)

JOINERY DETAILS:

MD	MAIN DOOR	2.00 x 2.20
D	MAIN DOOR	0.91 x 2.20
D1	MAIN DOOR	0.76 x 2.20
FD/W	FRENCH DOOR/WINDOW	2.13 x 2.20
FD1/W1	FRENCH DOOR/WINDOW	2.43 x 2.20
FD2/W2	FRENCH DOOR/WINDOW	2.74 x 2.20
W	WINDOW	1.52 x 1.22
W1	WINDOW	1.44 x 1.22
W2	WINDOW	1.34 x 1.22
W3	WINDOW	1.22 x 1.22
V	VENTILATOR	0.76 x 0.76

BUILDING AREA DETAILS

DESCRIPTION	NON FSI (SQ.M)	FSI (SQ.M)	TOTAL AREA (SQ.M)
Area of Basement floor	3697.42	59.52	3756.94
Area of Ground floor	3384.01	372.93	3756.94
Area of First floor			
Tower-1	-	1186.63	1186.63
Swimming pool	-	374.14	374.14
Outdoor lounge	-	107.57	107.57
Tower-2		1189.25	1189.25
Area of Second floor			
Tower-1	-	1176.16	1176.16
Gym	-	107.57	107.57
Tower-2	-	1176.16	1176.16
Area of Third floor			
Tower-1	-	1176.16	1176.16
Head Room	22.79	-	22.79
Tower-2	-	1176.16	1176.16
Area of Fourth floor			
Tower-1	-	1176.16	1176.16
Tower-2	-	1176.16	1176.16
Area of Fifth floor			
Tower-1	-	1176.16	1176.16
Tower-2	-	1176.16	1176.16
Area of Sixth floor			
Tower-1	-	1176.16	1176.16
Tower-2	-	1176.16	1176.16
Area of Seventh floor			
Tower-1	-	1176.16	1176.16
Tower-2	-	1176.16	1176.16
Area of Eighth floor			
Tower-1	-	1176.16	1176.16
Tower-2	-	1176.16	1176.16
Area of Ninth floor			
Tower-1	-	1176.16	1176.16
Tower-2	-	1176.16	1176.16
Area of Tenth floor			
Tower-1	-	1176.16	1176.16
Tower-2	-	1176.16	1176.16
Area of Eleventh floor			
Tower-1	-	1176.16	1176.16
Tower-2	-	1176.16	1176.16
Head Room	111.96	-	111.96
STP		237.51	237.51
Total Area	7216.18	27158.32	34374.50


S.R. Tony
S.R.ASWINTH BALAJI, B.Arch.,
C/o / 2021 / 121221
3/220-A, Rovin Lakshmi Nivas,
Bairavi-iya Nagar,
Thirupparankundram, MADURAI - 625 015.
ARCHITECT

C. KANNAN, B.E.M.E. (Structure)
Structural Engineer
D FCP Reg. No. CULFA/2018/Dis-2 19/05/202
Door no: 21, 4th Main Road,
Indira Nagar, Chennai-600 020
STRUCTURAL ENGINEER

Er.N.BALACHANDER,DCE.,
PLAN CENTER
Regd.Lic.No.Class-I Engineer No.
CC-12/2452/CHANDRAN
No.25, South Street, Near Amma Mess
Tirupparankundram, Madurai-2. Ph:8220044943
ENGINEER

Er.R.K.VELMURUGAN
M.E.,(Struct.),B.Tech.,(Civil),M.I.E.,M.I.V.,
Govt. Approved Valuer-I (PWD)
Medical Legal Planning Authority
Reg. No. 1/2019 Dt. 15-01-2019
R & V Consultancies
17,Annai Meenakshi Ethalam Middle-2
Cell : 09421414564 / 09787-87089
E-Mail : rkvelmurugan@gmail.com
QUALITY AUDITOR

For Max Properties Pvt. Ltd.
Director
APPLICANT

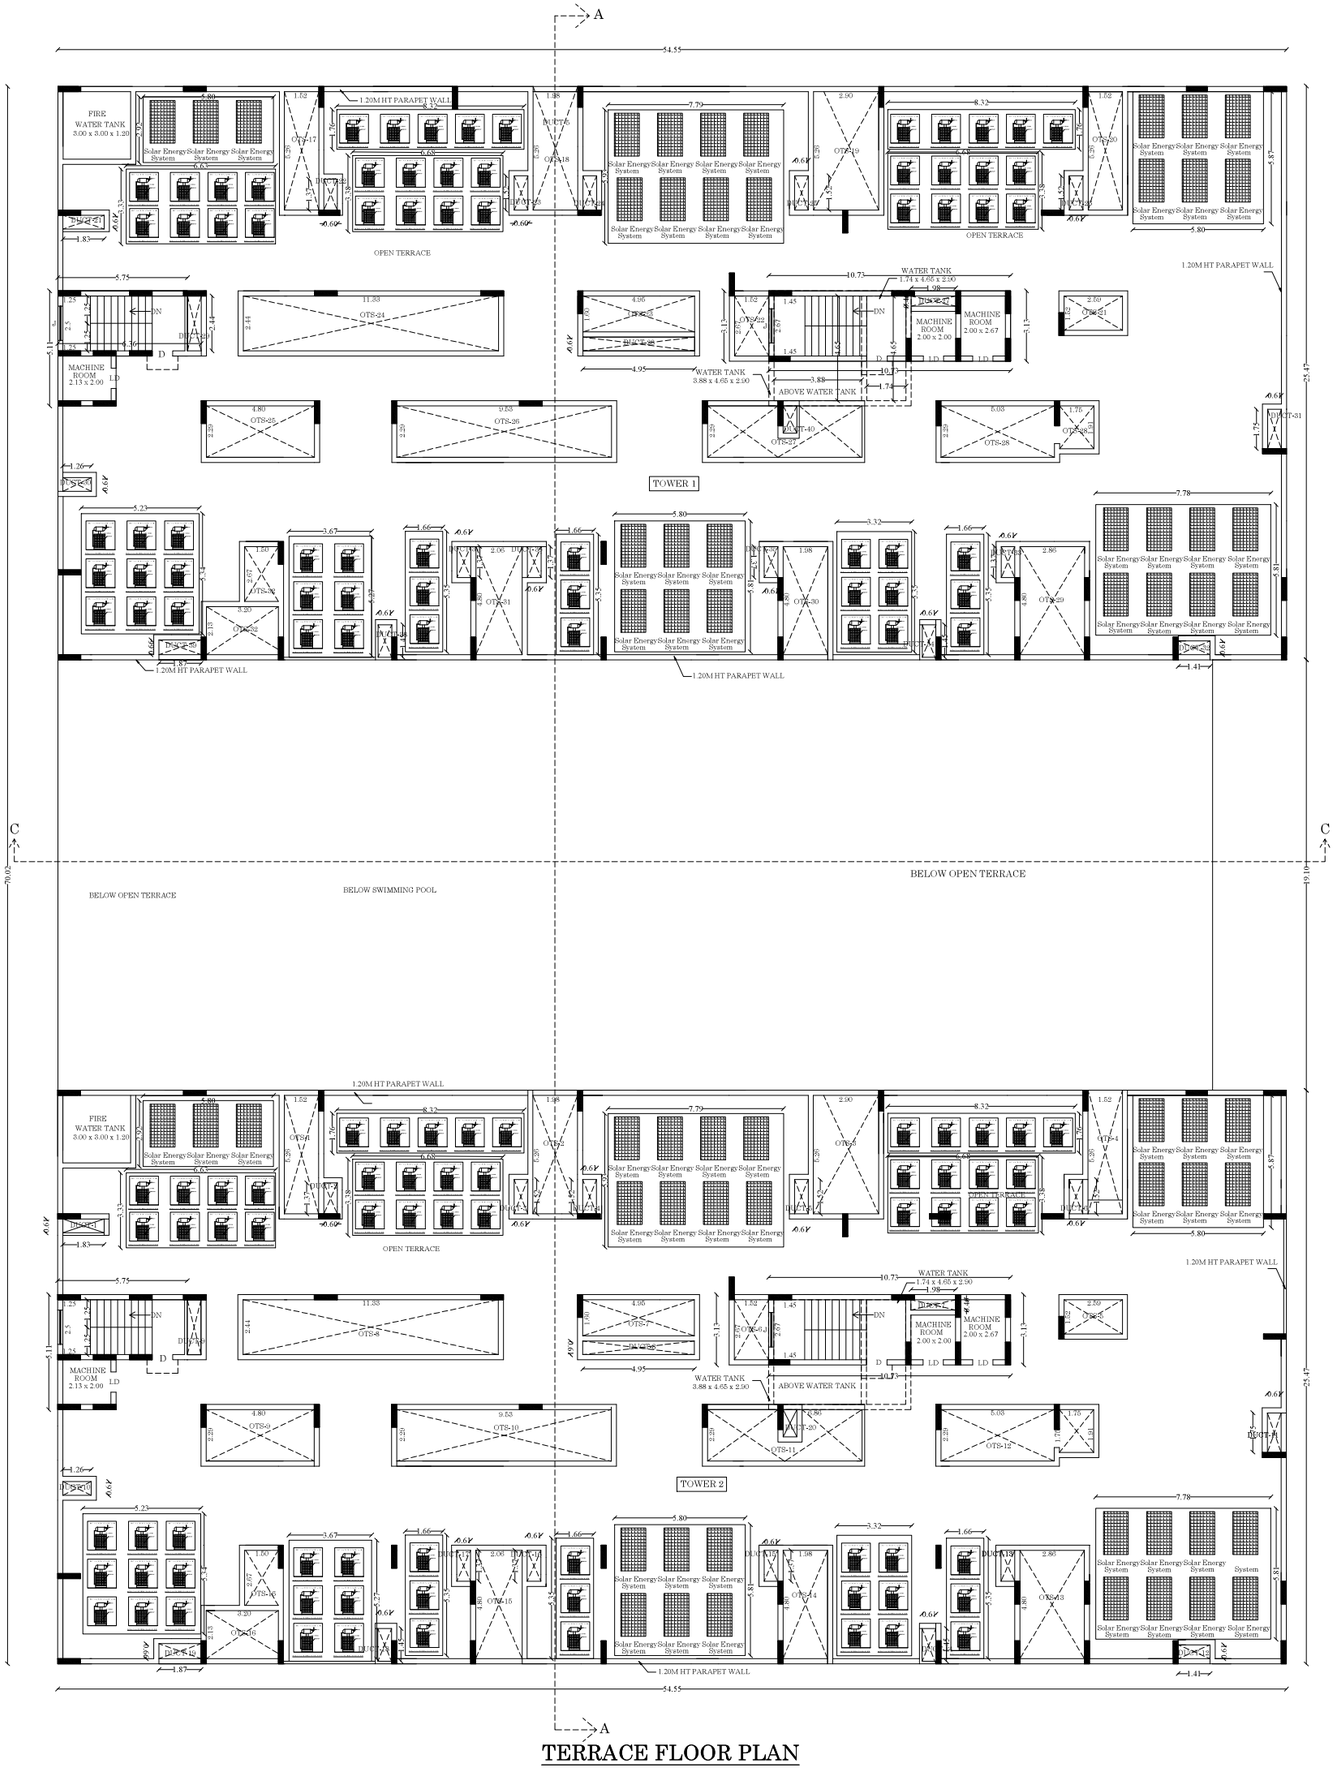

DEDUCTION AREA DETAILS (OTS)

TOWER - 1

S.NO	MEASUREMENT	AREA IN (SQ.M)
OTS-1	1.52 x 5.26	8.00
OTS-2	1.98 x 5.26	10.41
OTS-3	2.90 x 5.26	15.25
OTS-4	1.52 x 5.26	8.00
OTS-5	2.59 x 1.52	3.94
OTS-6	1.52 x 2.67	4.06
OTS-7	4.95 x 1.60	7.92
OTS-8	11.33 x 2.44	27.65
OTS-9	4.80 x 2.29	10.99
OTS-10	9.53 x 2.29	21.82
OTS-11	6.86 x 2.29	15.71
OTS-12	5.03 x 2.29	11.52
	1.75 x 1.91	3.34
OTS-13	2.86 x 4.80	13.73
OTS-14	1.98 x 4.80	9.50
OTS-15	3.20 x 2.13	6.82
	1.50 x 2.67	3.84
TOWER-1 TOTAL AREA		192.55

TOWER - 2

OTS-16	1.52 x 5.26	8.00
OTS-17	1.98 x 5.26	10.41
OTS-18	2.90 x 5.26	15.25
OTS-19	1.52 x 5.26	8.00
OTS-20	2.59 x 1.52	3.94
OTS-21	1.52 x 2.67	4.06
OTS-22	4.95 x 1.60	7.92
OTS-23	11.33 x 2.44	27.65
OTS-24	4.80 x 2.29	10.99
OTS-25	9.53 x 2.29	21.82
OTS-26	6.86 x 2.29	7.17
OTS-27	2.16 x 2.29	4.95
OTS-28	5.03 x 2.29	11.52
	1.75 x 1.91	3.34
OTS-29	2.86 x 4.80	13.73
OTS-30	1.98 x 4.80	9.50
OTS-31	2.06 x 4.80	9.89
OTS-32	3.20 x 2.13	6.82
	1.44 x 2.67	3.84
TOWER-2 TOTAL AREA		192.55

NON FSI AREA DETAILS (DUCT)

TOWER - 1

S.NO	MEASUREMENT	NON FSI SQ.M
DUCT-1	1.83 x 0.61	1.12
DUCT-2	0.60 x 1.37	0.82
DUCT-3	0.61 x 1.52	0.93
DUCT-4	0.61 x 1.52	0.93
DUCT-5	0.61 x 1.52	0.93
DUCT-6	0.61 x 1.52	0.93
DUCT-7	1.98 x 0.46	0.91
DUCT-8	4.95 x 0.61	3.02
DUCT-9	0.61 x 2.44	1.49
DUCT-10	1.26 x 0.61	0.77
DUCT-11	0.61 x 1.75	1.07
DUCT-12	1.41 x 0.61	0.86
DUCT-13	0.61 x 1.37	0.84
DUCT-14	0.61 x 1.45	0.88
DUCT-15	0.61 x 1.37	0.84
DUCT-16	0.61 x 1.37	0.84
DUCT-17	0.61 x 1.37	0.84
DUCT-18	0.61 x 1.45	0.88
DUCT-19	1.87 x 0.66	1.23
DUCT-20	0.61 x 1.22	0.74
TOWER-1 TOTAL NON FSI AREA		20.87

TOWER - 2

DUCT-21	1.83 x 0.61	1.12
DUCT-22	0.60 x 1.37	0.82
DUCT-23	0.61 x 1.52	0.93
DUCT-24	0.61 x 1.52	0.93
DUCT-25	0.61 x 1.52	0.93
DUCT-26	0.61 x 1.52	0.93
DUCT-27	1.98 x 0.46	0.91
DUCT-28	4.95 x 0.61	3.02
DUCT-29	0.61 x 2.44	1.49
DUCT-30	1.26 x 0.61	0.77
DUCT-31	0.61 x 1.75	1.07
DUCT-32	1.41 x 0.61	0.86
DUCT-33	0.61 x 1.37	0.84
DUCT-34	0.61 x 1.45	0.88
DUCT-35	0.61 x 1.37	0.84
DUCT-36	0.61 x 1.37	0.84
DUCT-37	0.61 x 1.37	0.84
DUCT-38	0.61 x 1.45	0.88
DUCT-39	1.87 x 0.66	1.23
DUCT-40	0.61 x 1.22	0.74
TOWER-1 TOTAL NON FSI AREA		20.87

FIRE PRODUCTION DETAILS

FA - FIRE ALARM

FE - FIRE EXTINGUISHER

NOTE

1.ALL DIMENSIONS ARE IN METER
2.SOLAR WATER HEATER LINE ARRANGEMENTS WILL BE PROVIDED.
3.AT KITCHEN EXHAUST FAN TO BE PROVIDED

SHEET NO : 8

PLAN SHOWING THE PROPOSED CONSTRUCTION OF "RESIDENTIAL APARTMENT BUILDING" IN S.NO :191/82A2 ,191/82B, 191/109 AT THANAKKANKULAM VILLAGE/ PANCHAYAT,THIRUPARANKUNDRAM TALUK, MADURAI DISTRICT.

(SCALE - 1:100)

JOINERY DETAILS:

MD	MAIN DOOR	2.00 x 2.20
D	MAIN DOOR	0.91 x 2.20
D1	MAIN DOOR	0.76 x 2.20
FD/W	FRENCH DOOR/WINDOW	2.13 x 2.20
FD1/W1	FRENCH DOOR/WINDOW	2.43 x 2.20
FD2/W2	FRENCH DOOR/WINDOW	2.74 x 2.20
W	WINDOW	1.52 x 1.22
W1	WINDOW	1.44 x 1.22
W2	WINDOW	1.34 x 1.22
W3	WINDOW	1.22 x 1.22
V	VENTILATOR	0.76 x 0.76

DESCRIPTION	NON FSI (SQ.M)	FSI (SQ.M)	TOTAL AREA (SQ.M)
Area of Basement floor	3697.42	59.52	3756.94
Area of Ground floor	3384.01	372.93	3756.94
Area of First floor			
Tower-1	-	1186.63	1186.63
Swimming pool	-	374.14	374.14
Outdoor lounge	-	107.57	107.57
Tower-2		1189.25	1189.25
Area of Second floor			
Tower-1	-	1176.16	1176.16
Gym	-	107.57	107.57
Tower-2	-	1176.16	1176.16
Area of Third floor			
Tower-1	-	1176.16	1176.16
Head Room	22.79	-	22.79
Tower-2	-	1176.16	1176.16
Area of Fourth floor			
Tower-1	-	1176.16	1176.16
Tower-2	-	1176.16	1176.16
Area of Fifth floor			
Tower-1	-	1176.16	1176.16
Tower-2	-	1176.16	1176.16
Area of Sixth floor			
Tower-1	-	1176.16	1176.16
Tower-2	-	1176.16	1176.16
Area of Seventh floor			
Tower-1	-	1176.16	1176.16
Tower-2	-	1176.16	1176.16
Area of Eighth floor			
Tower-1	-	1176.16	1176.16
Tower-2	-	1176.16	1176.16
Area of Ninth floor			
Tower-1	-	1176.16	1176.16
Tower-2	-	1176.16	1176.16
Area of Tenth floor			
Tower-1	-	1176.16	1176.16
Tower-2	-	1176.16	1176.16
Area of Eleventh floor			
Tower-1	-	1176.16	1176.16
Tower-2	-	1176.16	1176.16
Head Room	111.96	-	111.96
STP		237.51	237.51
Total Area	7216.18	27158.32	34374.50


S.R. Tobby
S.R.ASWINTH BALAJI,B.Arch.,
CA/ 2021 / 125223
3/220-A, Ram Lakshmi Nilaya,
Sarvodaya Nagar,
Pappampatty, Pattuthottal,
MADURAI - 625 019.
ARCHITECT

C. KANNAN, B.E.M.E.(Structure)
Structural Engineer,
D FCP Reg. No. CO/FCP/SE/D-E/19/09/092
Door no 21, 4th Main Road,
Indira Nagar, Chennai-600 020
STRUCTURAL ENGINEER

N Balachander
Er.N.BALACHANDER.DCE.,
F.IV.E.(CIVIL)
Registered Valuer Engineer No.
CAT/1/2020/DTCP/MADURAI
No.25, South Street, Near Amma Mess
Tallakulam, Madurai-2 Ph:8220044943
ENGINEER

Er.R.K.VELMURUGAN
M.E.(Structural Engineering)
Quality Auditor - (IRQA)
Medical Coordinator (IRQA)
Regd. No. 1A-1/1/2015-16-0
R K V Constructions
117,Anaka Mahal,B.Endan Middle-2
Cell: 09421-41464/ 95977-01999
E - Mail : rkvelmurugan@gmail.com
QUALITY AUDITOR

For Max Properties Pvt. Ltd.
Director
APPLICANT

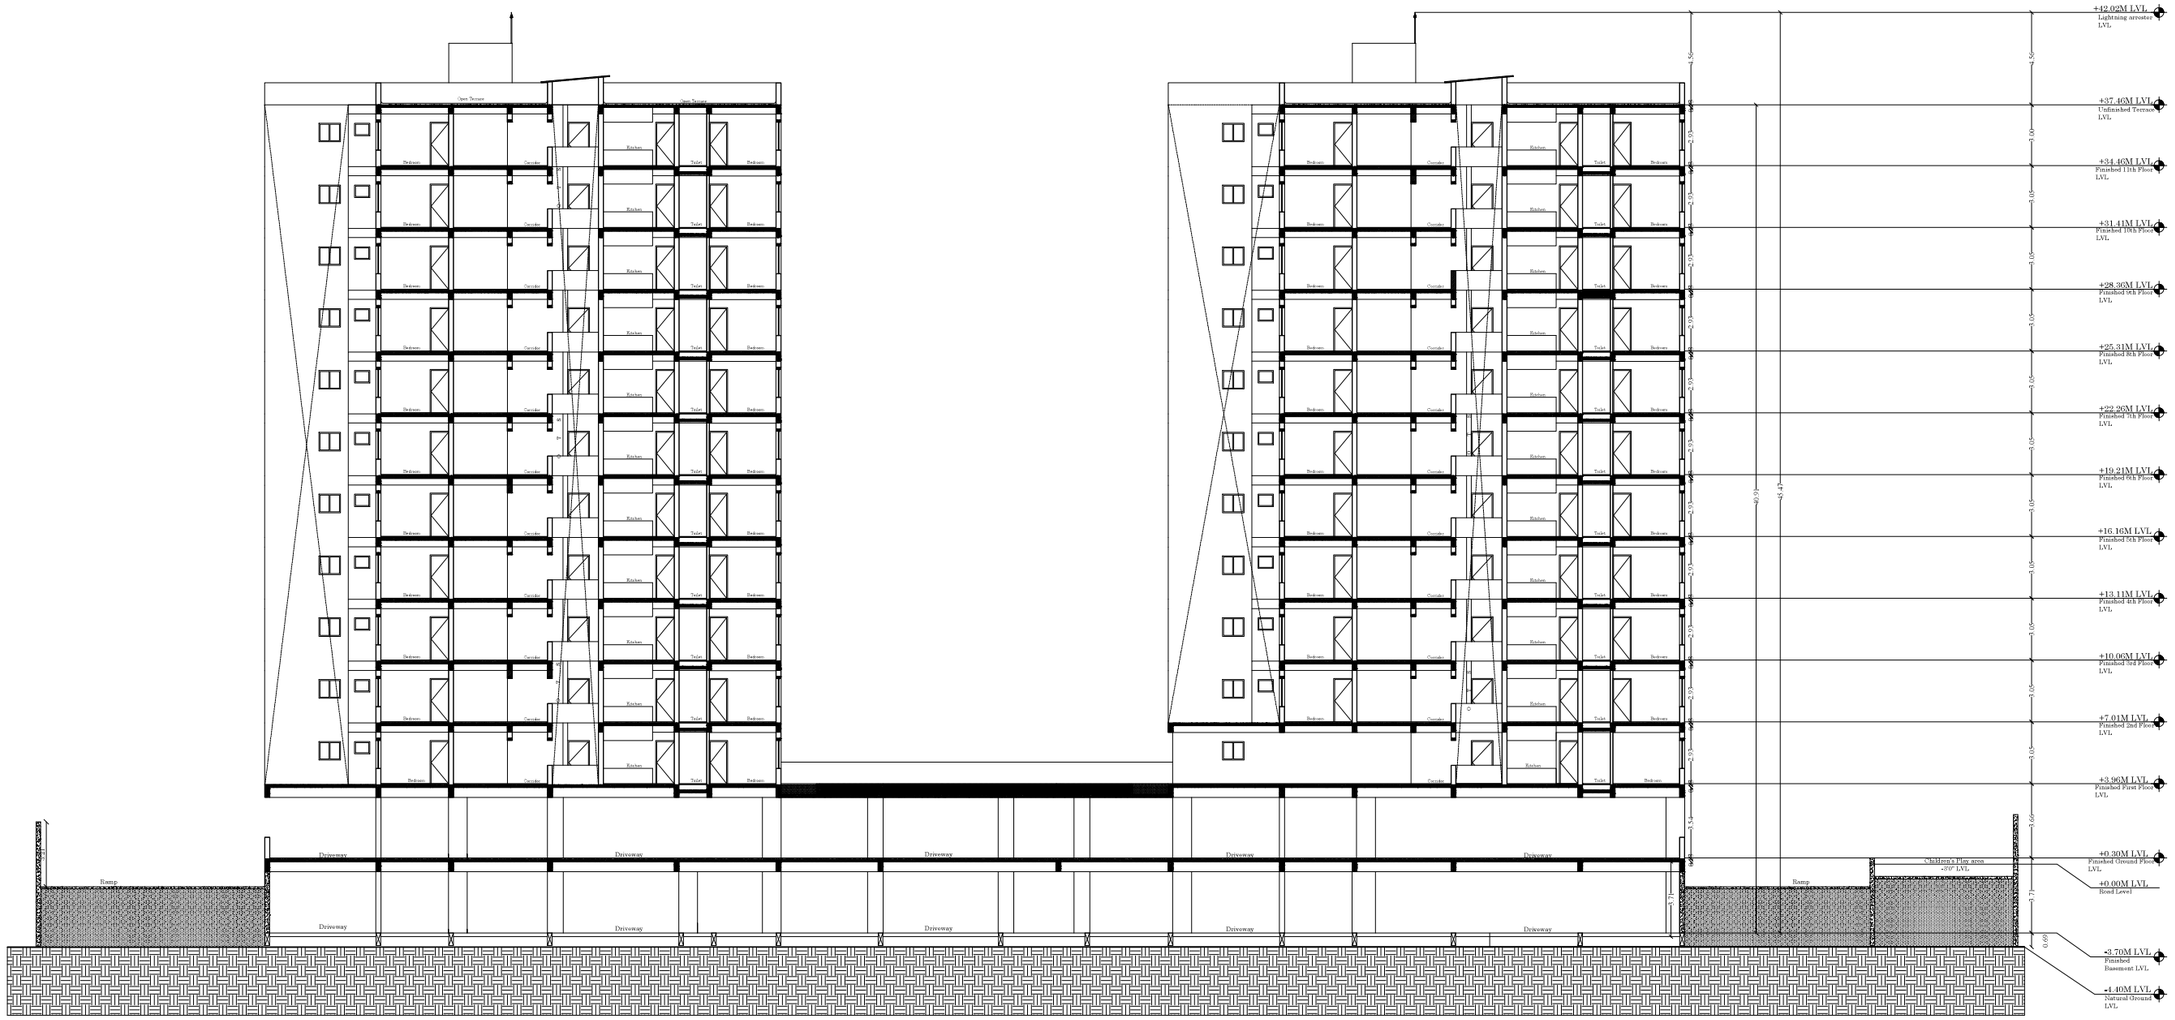

SECTION AA

SHEET NO : 9

PLAN SHOWING THE PROPOSED CONSTRUCTION OF "RESIDENTIAL APARTMENT BUILDING" IN S.NO :191/82A2 ,191/82B, 191/109 AT THANAKKANKULAM VILLAGE/ PANCHAYAT,THIRUPARANKUNDRAM TALUK, MADURAI DISTRICT.

(SCALE - 1:100)

JOINERY DETAILS:


MD	MAIN DOOR	2.00 x 2.20
D	DOOR	0.91 x 2.20
D1	DOOR	0.76 x 2.20
O	OPEN	0.91 x 2.20
FD/W	FRENCH DOOR/WINDOW	2.13 x 2.20
FD1/W1	FRENCH DOOR/WINDOW	2.43 x 2.20
FD2/W2	FRENCH DOOR/WINDOW	2.74 x 2.20
W	WINDOW	1.52 x 1.22
W1	WINDOW	1.44 x 1.22
W2	WINDOW	1.34 x 1.22
W3	WINDOW	1.22 x 1.22
V	VENTILATOR	0.76 x 0.76

BUILDING AREA DETAILS

Description	NON FSI SQ.M	FSI SQ.M	TOTAL AREA SQ.M
Area of Basement floor	3697.42	59.52	3756.94
Area of Ground floor	3384.01	372.93	3756.94
Area of First floor			
Tower-1	-	1186.63	1186.63
Swimming pool	-	374.14	374.14
Outdoor lounge	-	107.57	107.57
Tower-2		1189.25	1189.25
Area of Second floor			
Tower-1	-	1176.16	1176.16
Gym	-	107.57	107.57
Tower-2	-	1176.16	1176.16
Area of Third floor			
Tower-1	-	1176.16	1176.16
Head Room	22.79	-	22.79
Tower-2	-	1176.16	1176.16
Area of Fourth floor			
Tower-1	-	1176.16	1176.16
Tower-2	-	1176.16	1176.16
Area of Fifth floor			
Tower-1	-	1176.16	1176.16
Tower-2	-	1176.16	1176.16
Area of Sixth floor			
Tower-1	-	1176.16	1176.16
Tower-2	-	1176.16	1176.16
Area of Seventh floor			
Tower-1	-	1176.16	1176.16
Tower-2	-	1176.16	1176.16
Area of Eighth floor			
Tower-1	-	1176.16	1176.16
Tower-2	-	1176.16	1176.16
Area of Ninth floor			
Tower-1	-	1176.16	1176.16
Tower-2	-	1176.16	1176.16
Area of Tenth floor			
Tower-1	-	1176.16	1176.16
Tower-2	-	1176.16	1176.16
Area of Eleventh floor			
Tower-1	-	1176.16	1176.16
Tower-2	-	1176.16	1176.16
STP	-	237.51	237.51
Head Room	111.96	-	111.96
Total Area	7216.18	27158.32	34374.50

OFFICE USE

QUALITY AUDITOR	ARCHITECT	STRUCTURAL ENGINEER	APPLICANT	ENGINEER
Er.R.K.VELMURUGAN Licensed Surveyor & Valuer Quality Auditor - IRISH Regd.No.: TN/QA/0001/2019 R.K.V.Constructions 17,Pasupathi Nagar,Kaniyampoondi Cell : 94431 41464 / 94431 41465 E-Mail : rkvelmurugan@gmail.com	S.R.ASWINTH BALAJI,B.Arch., CA / 2021 / 125231 3/221,Thillai Lakshmi Nivas, Bethaniya Nagar, Nagamalai Pudukottai, MADURAI - 625 019.	C. KANNAN, B.E.M.E.,(Structural) Engineer & Valuer 91(CP)No. No.CE/LR/R/00126/1/1635/02 Door 'H' 21, 4th Main Road, Indira Nagar, Chennai-020 038	For Max Properties Pvt. Ltd. Director	Er.N.BALACHANDER,DCE., PLAN CENTER Registered Construction Engineer No. CE/LR/EN/07/Chennai/2004 Licensed Surveyor & Valuer No.25, South Street-2, Ph.8220044943 Tahkasen, Madurai-2

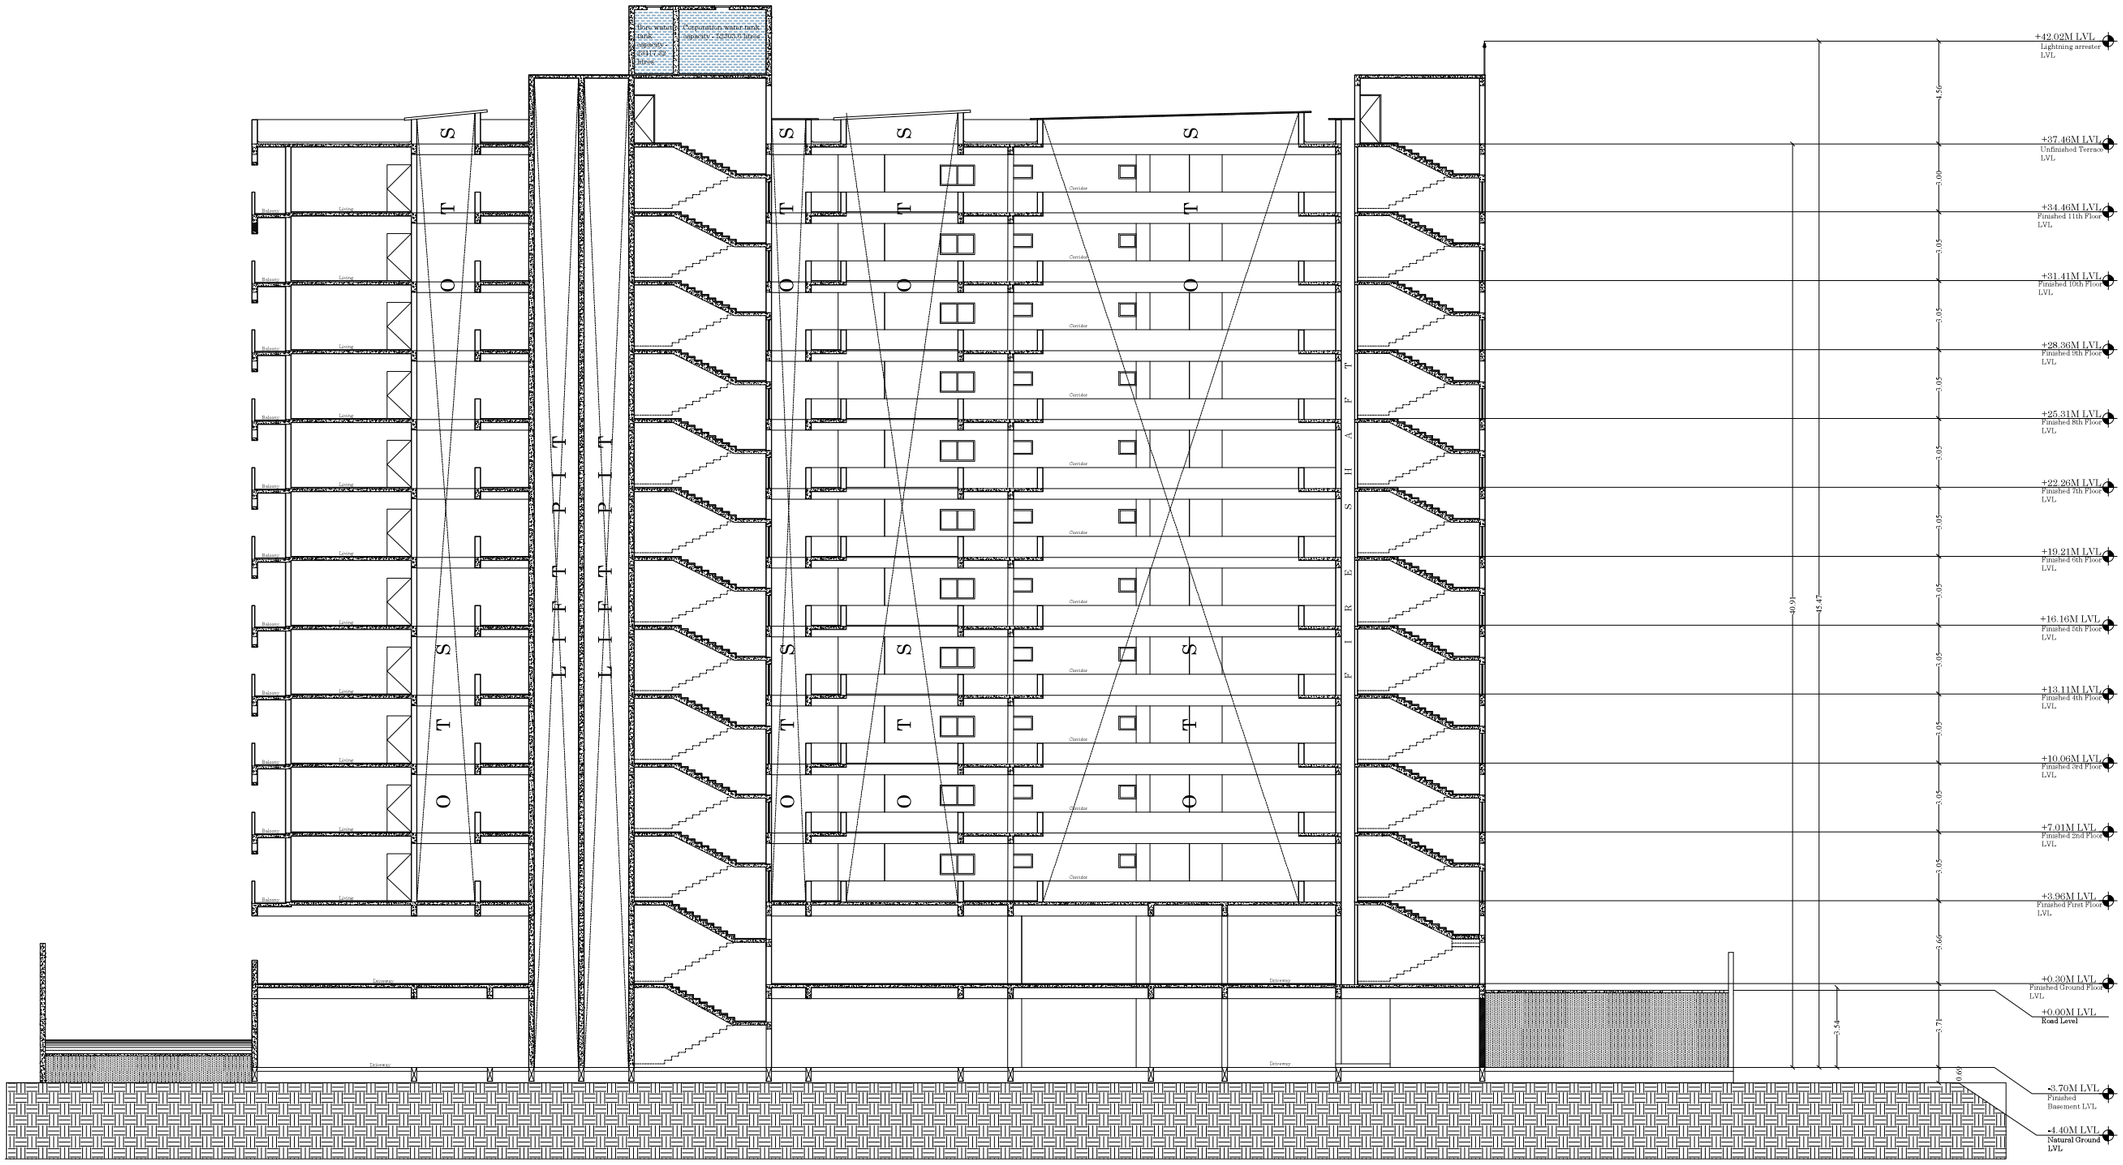

SECTION BB

SHEET NO : 10

PLAN SHOWING THE PROPOSED CONSTRUCTION OF "RESIDENTIAL APARTMENT BUILDING" IN S.NO :191/82A2 ,191/82B, 191/109 AT THANAKKANKULAM VILLAGE/ PANCHAYAT,THIRUPARANKUNDRAM TALUK, MADURAI DISTRICT.

(SCALE - 1:100)

JOINERY DETAILS:

MD	MAIN DOOR	2.00 x 2.20
D	DOOR	0.91 x 2.20
D1	DOOR	0.76 x 2.20
O	OPEN	0.91 x 2.20
FD/W	FRENCH DOOR/WINDOW	2.13 x 2.20
FD1/W1	FRENCH DOOR/WINDOW	2.43 x 2.20
FD2/W2	FRENCH DOOR/WINDOW	2.74 x 2.20
W	WINDOW	1.52 x 1.22
W1	WINDOW	1.44 x 1.22
W2	WINDOW	1.34 x 1.22
W3	WINDOW	1.22 x 1.22
V	VENTILATOR	0.76 x 0.76

BUILDING AREA DETAILS

Description	NON FSI SQ.M	FSI SQ.M	TOTAL AREA SQ.M
Area of Basement floor	3697.42	59.52	3756.94
Area of Ground floor	3384.01	372.93	3756.94
Area of First floor			
Tower-1	-	1186.63	1186.63
Swimming pool	-	374.14	374.14
Outdoor lounge	-	107.57	107.57
Tower-2		1189.25	1189.25
Area of Second floor			
Tower-1	-	1176.16	1176.16
Gym	-	107.57	107.57
Tower-2	-	1176.16	1176.16
Area of Third floor			
Tower-1	-	1176.16	1176.16
Head Room	22.79	-	22.79
Tower-2	-	1176.16	1176.16
Area of Fourth floor			
Tower-1	-	1176.16	1176.16
Tower-2	-	1176.16	1176.16
Area of Fifth floor			
Tower-1	-	1176.16	1176.16
Tower-2	-	1176.16	1176.16
Area of Sixth floor			
Tower-1	-	1176.16	1176.16
Tower-2	-	1176.16	1176.16
Area of Seventh floor			
Tower-1	-	1176.16	1176.16
Tower-2	-	1176.16	1176.16
Area of Eighth floor			
Tower-1	-	1176.16	1176.16
Tower-2	-	1176.16	1176.16
Area of Ninth floor			
Tower-1	-	1176.16	1176.16
Tower-2	-	1176.16	1176.16
Area of Tenth floor			
Tower-1	-	1176.16	1176.16
Tower-2	-	1176.16	1176.16
Area of Eleventh floor			
Tower-1	-	1176.16	1176.16
Tower-2	-	1176.16	1176.16
STP	-	237.51	237.51
Head Room	111.96	-	111.96
Total Area	7216.18	27158.32	34374.50

OFFICE USE

QUALITY AUDITOR	ARCHITECT	STRUCTURAL ENGINEER	APPLICANT	ENGINEER
Er.R.K.VELMURUGAN	S.R.ASWINTH BALAJI,B.Arch., CA / 2021 / 125231	C. KANNAN, B.E.M.E.,(Structure)	For Max Properties Pvt. Ltd. Director	Er.N.BALACHANDER,DCE., PLAN CENTER



SECTION CC

SHEET NO : 11

PLAN SHOWING THE PROPOSED CONSTRUCTION OF "RESIDENTIAL APARTMENT BUILDING" IN S.NO :191/82A2 ,191/82B, 191/109 AT THANAKKANKULAM VILLAGE/ PANCHAYAT,THIRUPARANKUNDRAM TALUK, MADURAI DISTRICT.

(SCALE - 1:100)

JOINERY DETAILS:


MD	MAIN DOOR	2.00 x 2.20
D	DOOR	0.91 x 2.20
D1	DOOR	0.76 x 2.20
O	OPEN	0.91 x 2.20
FD/W	FRENCH DOOR/WINDOW	2.13 x 2.20
FD1/W1	FRENCH DOOR/WINDOW	2.43 x 2.20
FD2/W2	FRENCH DOOR/WINDOW	2.74 x 2.20
W	WINDOW	1.52 x 1.22
W1	WINDOW	1.44 x 1.22
W2	WINDOW	1.34 x 1.22
W3	WINDOW	1.22 x 1.22
V	VENTILATOR	0.76 x 0.76

BUILDING AREA DETAILS

Description	NON FSI SQ.M	FSI SQ.M	TOTAL AREA SQ.M
Area of Basement floor	3697.42	59.52	3756.94
Area of Ground floor	3384.01	372.93	3756.94
Area of First floor			
Tower-1	-	1186.63	1186.63
Swimming pool	-	374.14	374.14
Outdoor lounge	-	107.57	107.57
Tower-2		1189.25	1189.25
Area of Second floor			
Tower-1	-	1176.16	1176.16
Gym	-	107.57	107.57
Tower-2	-	1176.16	1176.16
Area of Third floor			
Tower-1	-	1176.16	1176.16
Head Room	22.79	-	22.79
Tower-2	-	1176.16	1176.16
Area of Fourth floor			
Tower-1	-	1176.16	1176.16
Tower-2	-	1176.16	1176.16
Area of Fifth floor			
Tower-1	-	1176.16	1176.16
Tower-2	-	1176.16	1176.16
Area of Sixth floor			
Tower-1	-	1176.16	1176.16
Tower-2	-	1176.16	1176.16
Area of Seventh floor			
Tower-1	-	1176.16	1176.16
Tower-2	-	1176.16	1176.16
Area of Eighth floor			
Tower-1	-	1176.16	1176.16
Tower-2	-	1176.16	1176.16
Area of Ninth floor			
Tower-1	-	1176.16	1176.16
Tower-2	-	1176.16	1176.16
Area of Tenth floor			
Tower-1	-	1176.16	1176.16
Tower-2	-	1176.16	1176.16
Area of Eleventh floor			
Tower-1	-	1176.16	1176.16
Tower-2	-	1176.16	1176.16
STP	-	237.51	237.51
Head Room	111.96	-	111.96
Total Area	7216.18	27158.32	34374.50

OFFICE USE

QUALITY AUDITOR	ARCHITECT	STRUCTURAL ENGINEER	APPLICANT	ENGINEER
Er.R.K.VELMURUGAN, M.E.(Structure), Quality Auditor - (NQA), Madurai Local Planning Area, Lic.No.SA/LIC-1/2018/2018, R.K.V.Construction	S.R.ASWINTH BALAJI, B.Arch., CA / 2021 / 125221, 3/220-A, Ram Lakshmi Nivas, Sarvodaya Nagar, Nagamalai Pudhukottai, MADURAI - 625 019.	C. KANNAN, M.E.M.E.,(Structure) Structural Engineer, DTCP Reg. No. CLN/ONE/00-10-219/09/202 Door no 21, 4th Main Road, Indira Nagar, Chennai-600 020	For Max Properties Pvt. Ltd., Director	Er.N.BALACHANDER,DCE., PLAN CENTER, Registration Construction Engineer No: CE/01/2024/DTCP/MADURAI, No.25, South Street, Near Amma Mess, Tallakulam, Madurai-2. Ph:8220040443

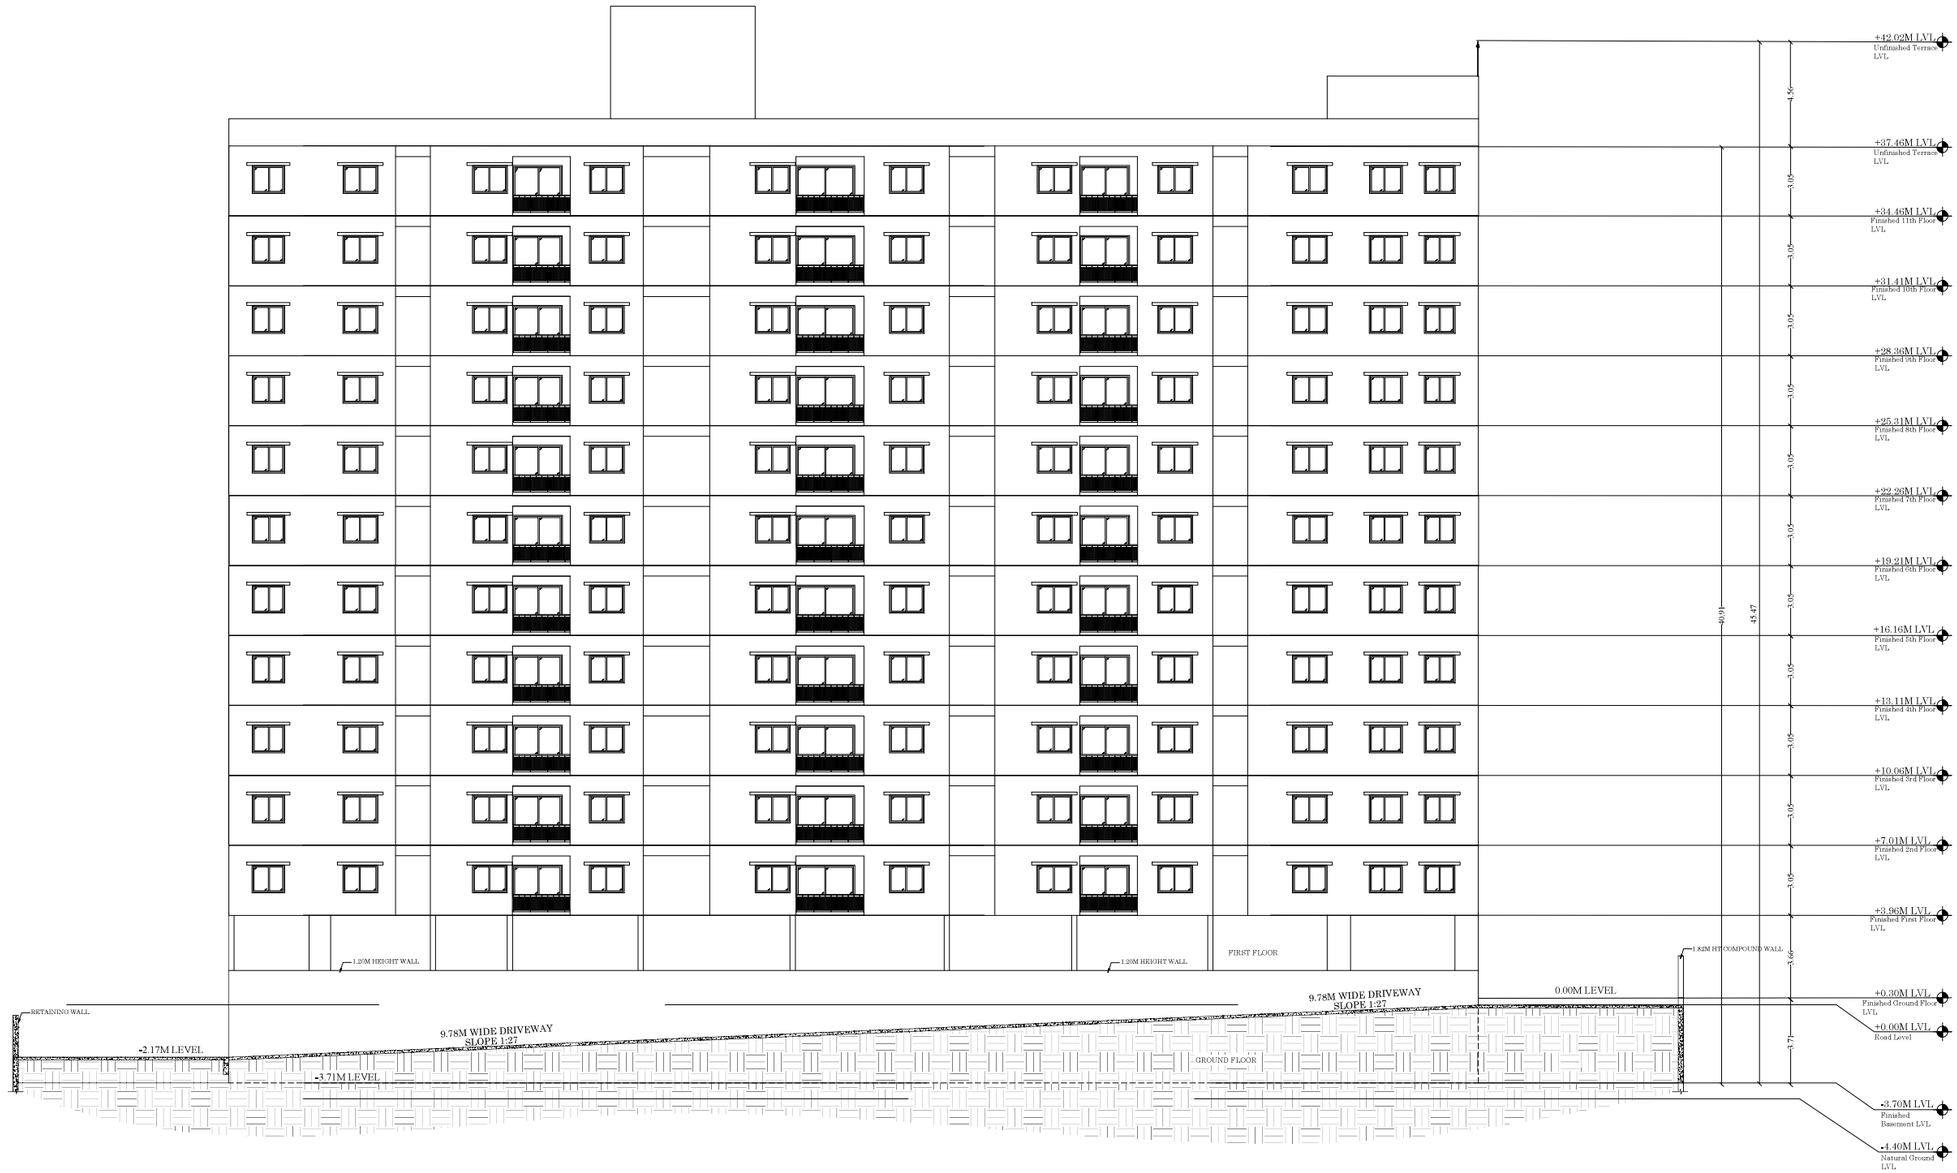

SECTION DD

SHEET NO : 12

PLAN SHOWING THE PROPOSED CONSTRUCTION OF "RESIDENTIAL APARTMENT BUILDING" IN S.NO :191/82A2 ,191/82B, 191/109 AT THANAKKANKULAM VILLAGE/ PANCHAYAT,THIRUPARANKUNDRAM TALUK, MADURAI DISTRICT.

(SCALE - 1:100)

JOINERY DETAILS:

MD	MAIN DOOR	2.00 x 2.20
D	DOOR	0.91 x 2.20
D1	DOOR	0.76 x 2.20
O	OPEN	0.91 x 2.20
FD/W	FRENCH DOOR/WINDOW	2.13 x 2.20
FD1/W1	FRENCH DOOR/WINDOW	2.43 x 2.20
FD2/W2	FRENCH DOOR/WINDOW	2.74 x 2.20
W	WINDOW	1.52 x 1.22
W1	WINDOW	1.44 x 1.22
W2	WINDOW	1.34 x 1.22
W3	WINDOW	1.22 x 1.22
V	VENTILATOR	0.76 x 0.76

BUILDING AREA DETAILS

Description	NON FSI SQ.M	FSI SQ.M	TOTAL AREA SQ.M
Area of Basement floor	3697.42	59.52	3756.94
Area of Ground floor	3384.01	372.93	3756.94
Area of First floor			
Tower-1	-	1186.63	1186.63
Swimming pool	-	374.14	374.14
Outdoor lounge	-	107.57	107.57
Tower-2		1189.25	1189.25
Area of Second floor			
Tower-1	-	1176.16	1176.16
Gym	-	107.57	107.57
Tower-2	-	1176.16	1176.16
Area of Third floor			
Tower-1	-	1176.16	1176.16
Head Room	22.79	-	22.79
Tower-2	-	1176.16	1176.16
Area of Fourth floor			
Tower-1	-	1176.16	1176.16
Tower-2	-	1176.16	1176.16
Area of Fifth floor			
Tower-1	-	1176.16	1176.16
Tower-2	-	1176.16	1176.16
Area of Sixth floor			
Tower-1	-	1176.16	1176.16
Tower-2	-	1176.16	1176.16
Area of Seventh floor			
Tower-1	-	1176.16	1176.16
Tower-2	-	1176.16	1176.16
Area of Eighth floor			
Tower-1	-	1176.16	1176.16
Tower-2	-	1176.16	1176.16
Area of Ninth floor			
Tower-1	-	1176.16	1176.16
Tower-2	-	1176.16	1176.16
Area of Tenth floor			
Tower-1	-	1176.16	1176.16
Tower-2	-	1176.16	1176.16
Area of Eleventh floor			
Tower-1	-	1176.16	1176.16
Tower-2	-	1176.16	1176.16
STP	-	237.51	237.51
Head Room	111.96	-	111.96
Total Area	7216.18	27158.32	34374.50

OFFICE USE

QUALITY AUDITOR	ARCHITECT	STRUCTURAL ENGINEER	APPLICANT	ENGINEER
Er.R.K.VELMURUGAN	S.R.ASWINTH BALAJI,B.Arch.,	C. KANNAN, ME.M.E.(Structure)	For Max Properties Pvt. Ltd. Director	Er.N.BALACHANDER,DCE.,



EAST SIDE ELEVATION

SHEET NO : 13

PLAN SHOWING THE PROPOSED CONSTRUCTION OF "RESIDENTIAL APARTMENT BUILDING" IN S.NO :191/82A2 ,191/82B, 191/109 AT THANAKKANKULAM VILLAGE/ PANCHAYAT,THIRUPARANKUNDRAM TALUK, MADURAI DISTRICT.

(SCALE - 1:100)

JOINERY DETAILS:


MD	MAIN DOOR	2.00 x 2.20
D	DOOR	0.91 x 2.20
D1	DOOR	0.76 x 2.20
O	OPEN	0.91 x 2.20
FD/W	FRENCH DOOR/WINDOW	2.13 x 2.20
FD1/W1	FRENCH DOOR/WINDOW	2.43 x 2.20
FD2/W2	FRENCH DOOR/WINDOW	2.74 x 2.20
W	WINDOW	1.52 x 1.22
W1	WINDOW	1.44 x 1.22
W2	WINDOW	1.34 x 1.22
W3	WINDOW	1.22 x 1.22
V	VENTILATOR	0.76 x 0.76

BUILDING AREA DETAILS

Description	NON FSI SQ.M	FSI SQ.M	TOTAL AREA SQ.M
Area of Basement floor	3697.42	59.52	3756.94
Area of Ground floor	3384.01	372.93	3756.94
Area of First floor			
Tower-1	-	1186.63	1186.63
Swimming pool	-	374.14	374.14
Outdoor lounge	-	107.57	107.57
Tower-2		1189.25	1189.25
Area of Second floor			
Tower-1	-	1176.16	1176.16
Gym	-	107.57	107.57
Tower-2	-	1176.16	1176.16
Area of Third floor			
Tower-1	-	1176.16	1176.16
Head Room	22.79	-	22.79
Tower-2	-	1176.16	1176.16
Area of Fourth floor			
Tower-1	-	1176.16	1176.16
Tower-2	-	1176.16	1176.16
Area of Fifth floor			
Tower-1	-	1176.16	1176.16
Tower-2	-	1176.16	1176.16
Area of Sixth floor			
Tower-1	-	1176.16	1176.16
Tower-2	-	1176.16	1176.16
Area of Seventh floor			
Tower-1	-	1176.16	1176.16
Tower-2	-	1176.16	1176.16
Area of Eighth floor			
Tower-1	-	1176.16	1176.16
Tower-2	-	1176.16	1176.16
Area of Ninth floor			
Tower-1	-	1176.16	1176.16
Tower-2	-	1176.16	1176.16
Area of Tenth floor			
Tower-1	-	1176.16	1176.16
Tower-2	-	1176.16	1176.16
Area of Eleventh floor			
Tower-1	-	1176.16	1176.16
Tower-2	-	1176.16	1176.16
STP	-	237.51	237.51
Head Room	111.96	-	111.96
Total Area	7216.18	27158.32	34374.50

OFFICE USE

QUALITY AUDITOR	ARCHITECT	STRUCTURAL ENGINEER	APPLICANT	ENGINEER
Er.R.K.VELMURUGAN	S.R.ASWINTH BALAJI,B.Arch., CA / 2021 / 131231	C. KANNAN, B.E.M.E.,(Structural Engineer)	For Max Properties Pvt. Ltd. Director	Er.N.BALACHANDER,DCE., PLAN CENTER

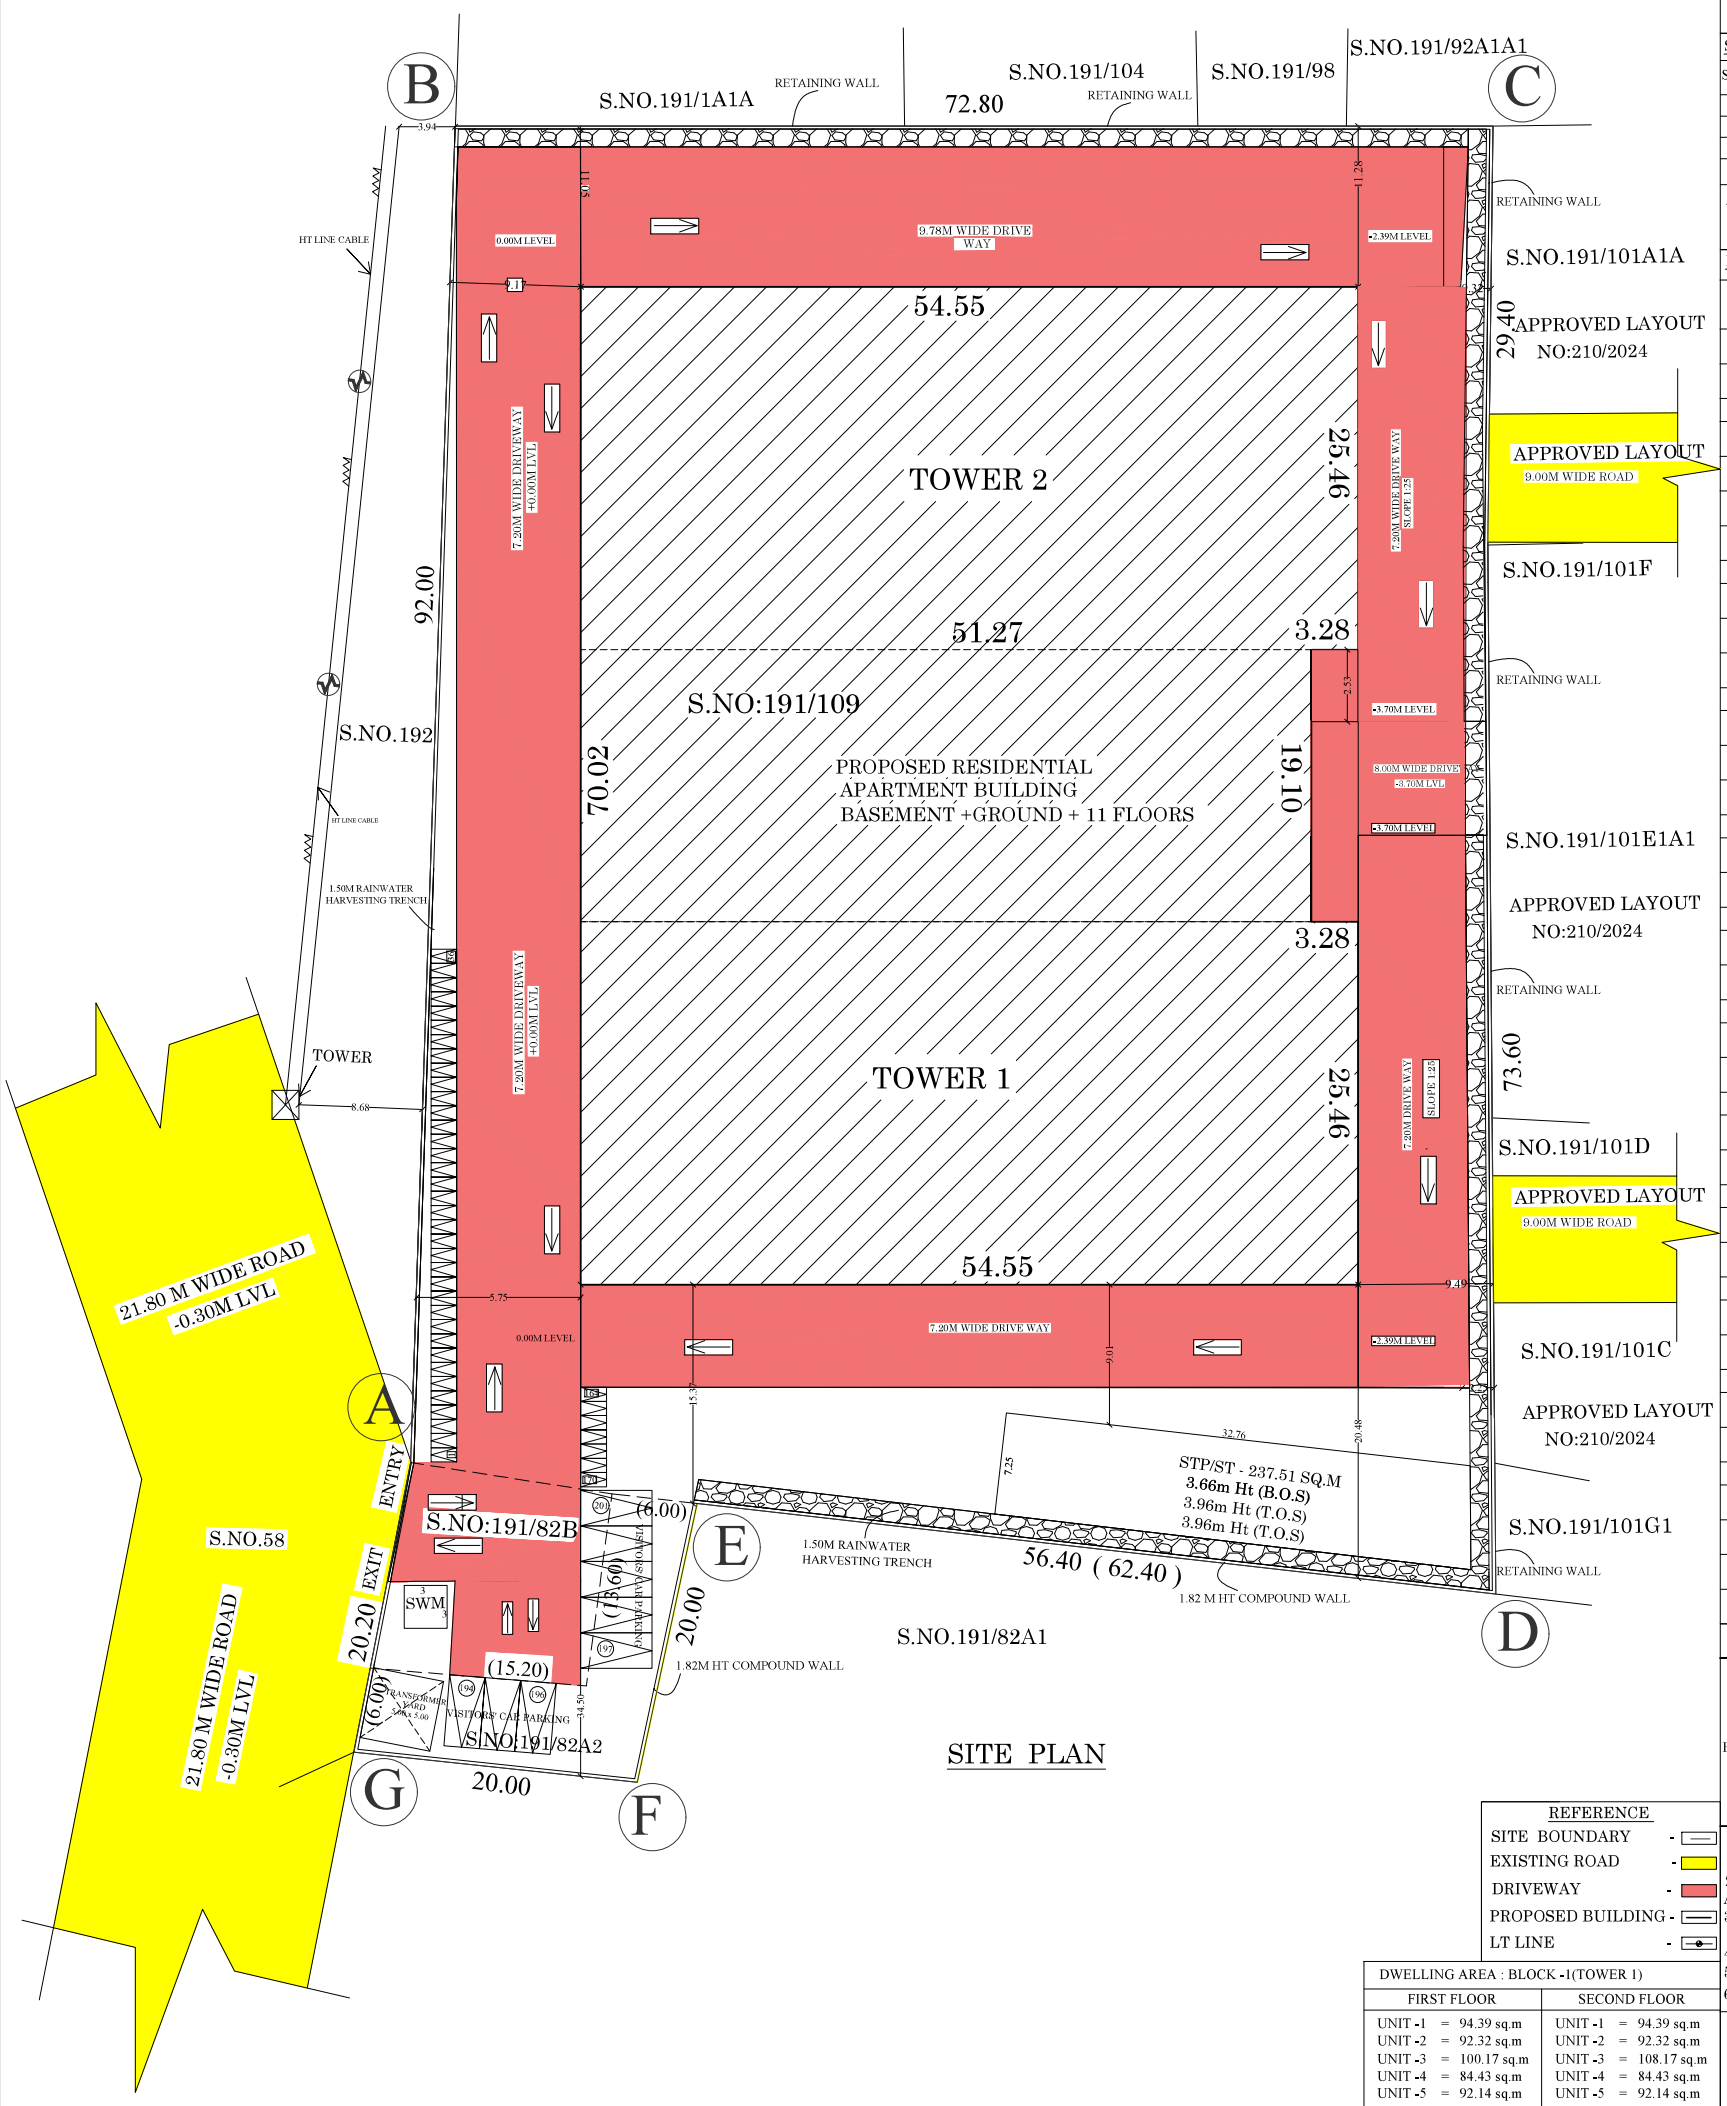

SHEET NO : 1

SITE PLAN SHOWING THE PROPOSED CONSTRUCTION OF "RESIDENTIAL APARTMENT BUILDING" IN S.NO :191/82A2 ,191/82B, 191/109 AT THANAKKANKULAM VILLAGE/ PANCHAYAT, THIRUPARANKUNDRAM TALUK, MADURAI DISTRICT.

(SCALE - 1:200)

SITE EXTENT DETAILS:

S.NO	SURVEY NO	DOCUMENT AREA(Sq.M)	PATTA NO	PATTA AREA(Sq.M)
1.	191/82A2	187.03	27953	187.0
2.	191/82B	235.54	27439	236.00
3.	191/109	7528.11	27439	7528.00
TOTAL AREA		7950.68		7951.0

SITE AREA DETAILS

AS PER PATTA AREA - 7951.0 sq.m

AS PER DOCUMENT AREA - 7950.68 sq.m

BUILDING AREA DETAILS

Description	NON FSI SQ.M	FSI SQ.M	TOTAL AREA SQ.M	No .OF DWELLING UNITS
Area of Basement floor	3697.42	59.52	3756.94	
Area of Ground floor	3384.01	372.93	3756.94	
Area of First floor				
Tower-1	-	1186.63	1186.63	10
Outdoor lounge	-	107.57	107.57	
Swimming pool	-	374.14	374.14	
Tower-2	-	1189.25	1189.25	10
Area of Second floor				
Tower-1	-	1176.16	1176.16	10
Gym	-	107.57	107.57	
Tower-2	-	1176.16	1176.16	10
Area of Third floor				
Tower-1	-	1176.16	1176.16	10
Head Room	22.79		22.79	
Tower-2	-	1176.16	1176.16	10
Area of Fourth floor				
Tower-1	-	1176.16	1176.16	10
Tower-2	-	1176.16	1176.16	10
Area of Fifth floor				
Tower-1	-	1176.16	1176.16	10
Tower-2	-	1176.16	1176.16	10
Area of Sixth floor				
Tower-1	-	1176.16	1176.16	10
Tower-2	-	1176.16	1176.16	10
Area of Seventh floor				
Tower-1	-	1176.16	1176.16	10
Tower-2	-	1176.16	1176.16	10
Area of Eighth floor				
Tower-1	-	1176.16	1176.16	10
Tower-2	-	1176.16	1176.16	10
Area of Ninth floor				
Tower-1	-	1176.16	1176.16	10
Tower-2	-	1176.16	1176.16	10
Area of Tenth floor				
Tower-1	-	1176.16	1176.16	10
Tower-2	-	1176.16	1176.16	10
Area of Eleventh floor				
Tower-1	-	1176.16	1176.16	10
Tower-2	-	1176.16	1176.16	10
Head Room	111.96	-	111.96	
STP		237.51	237.51	
Total Area	7216.18	27158.32	34374.50	220

PLOT COVERAGE = $\frac{3757.14}{7950.68}$ X 100 = 47.25%

FLOOR SPACE INDEX= $\frac{27158.32}{7950.68}$ = 3.42 >3.25

PREMIUM FSI = 0.17 (1318.61 SQ.M)

REFERENCE

SITE BOUNDARY	-
EXISTING ROAD	-
DRIVEWAY	-
PROPOSED BUILDING	-
LT LINE	-

NOTE:

1.ALL DIMENSIONS ARE IN METER
2.SOLAR WATER HEATER LINE ARRANGEMENTS WILL BE PROVIDED.
3.AT KITCHEN EXHAUST FAN TO BE PROVIDED.
4.FA-FIRE ALARM PROVIDED.
5.FE-FIRE SAFETY MEASURES PROVIDED.
6.ECP-ELECTRIC CHARGING POINT.

PARKING DETAILS

VEHICLE	PARKING AREA DESCRIPTION	REQUIRED	PROVIDED
CAR	1 CAR SPACE FOR EVERY 2 DWELLING UNITS 75-100 SQ.M (1/2)CAR x 154 UNIT	77 NOS	179 NOS (INCLUDING 10% OF PH PARKING)
	1 CAR SPACE FOR EVERY DWELLING UNITS ABOVE 100 SQ.M (1CAR) x 66 UNIT	66 NOS	
	visitor car parking-10%	16 NOS	36 NOS
	TOTAL	159 NOS	201
TWO WHEELER	1 TWO WHEELER [illegible] 75-100 SQ.M 1 TWO WHEELER x 154 UNIT	[illegible]	[illegible] NOS
	visitor two wheeler parking-10%	16 NOS	16 NOS
	TOTAL	170 NOS	170 NOS

DWELLING AREA : BLOCK -1(TOWER 1)

FIRST FLOOR	SECOND FLOOR
UNIT -1 = 94.39 sq.m	UNIT -1 = 94.39 sq.m
UNIT -2 = 92.32 sq.m	UNIT -2 = 92.32 sq.m
UNIT -3 = 100.17 sq.m	UNIT -3 = 108.17 sq.m
UNIT -4 = 84.43 sq.m	UNIT -4 = 84.43 sq.m
UNIT -5 = 92.14 sq.m	UNIT -5 = 92.14 sq.m
UNIT -6 = 115.16 sq.m	UNIT -6 = 115.16 sq.m
UNIT -7 = 86.31 sq.m	UNIT -7 = 86.31 sq.m
UNIT -8 = 118.24 sq.m	UNIT -8 = 118.24 sq.m
UNIT -9 = 86.00 sq.m	UNIT -9 = 86.00 sq.m
UNIT -10 = 92.76 sq.m	UNIT -10 = 92.76 sq.m
Total = 961.92 sq.m	Total = 969.92 sq.m
THIRD FLOOR	FOURTH TO ELEVENTH FLOOR
UNIT -1 = 94.39 sq.m	UNIT -1 = 94.39 sq.m
UNIT -2 = 91.88 sq.m	UNIT -2 = 91.86 sq.m
UNIT -3 = 108.17 sq.m	UNIT -3 = 108.17 sq.m
UNIT -4 = 84.43 sq.m	UNIT -4 = 84.43 sq.m
UNIT -5 = 92.14 sq.m	UNIT -5 = 92.14 sq.m
UNIT -6 = 115.16 sq.m	UNIT -6 = 115.16 sq.m
UNIT -7 = 86.31 sq.m	UNIT -7 = 86.31 sq.m
UNIT -8 = 118.24 sq.m	UNIT -8 = 118.24 sq.m
UNIT -9 = 86.00 sq.m	UNIT -9 = 86.00 sq.m
UNIT -10 = 92.76 sq.m	UNIT -10 = 92.76 sq.m
Total = 969.48sq.m	Total = 969.48sq.m

TOTAL DWELLING AREA - 10657.16 SQ.M

DWELLING AREA : BLOCK -1(TOWER 2)

FIRST FLOOR	SECOND FLOOR
UNIT -11 = 94.39 sq.m	UNIT -11 = 94.39 sq.m
UNIT -12 = 91.88 sq.m	UNIT -12 = 91.88 sq.m
UNIT -13 = 108.15 sq.m	UNIT -13 = 108.15 sq.m
UNIT -14 = 84.43 sq.m	UNIT -14 = 84.43 sq.m
UNIT -15 = 92.14 sq.m	UNIT -15 = 92.14 sq.m
UNIT -16 = 115.16 sq.m	UNIT -16 = 115.16 sq.m
UNIT -17 = 87.51 sq.m	UNIT -17 = 86.30 sq.m
UNIT -18 = 109.95 sq.m	UNIT -18 = 118.25 sq.m
UNIT -19 = 86.00 sq.m	UNIT -19 = 86.00 sq.m
UNIT -20 = 92.81 sq.m	UNIT -20 = 92.81 sq.m
Total = 962.42 sq.m	Total = 969.51sq.m
THIRD FLOOR	FOURTH TO ELEVENTH FLOOR
UNIT -11 = 94.39 sq.m	UNIT -11 = 94.39 sq.m
UNIT -12 = 91.88 sq.m	UNIT -12 = 91.88 sq.m
UNIT -13 = 108.15 sq.m	UNIT -13 = 108.15 sq.m
UNIT -14 = 84.43 sq.m	UNIT -14 = 84.43 sq.m
UNIT -15 = 92.14 sq.m	UNIT -15 = 92.14 sq.m
UNIT -16 = 115.16 sq.m	UNIT -16 = 115.16 sq.m
UNIT -17 = 86.30 sq.m	UNIT -17 = 86.30 sq.m
UNIT -18 = 118.25 sq.m	UNIT -18 = 118.25 sq.m
UNIT -19 = 86.00 sq.m	UNIT -19 = 86.00 sq.m
UNIT -20 = 92.81 sq.m	UNIT -20 = 92.81 sq.m
Total = 969.51sq.m	Total = 969.51sq.m

TOTAL DWELLING AREA - 10657.52 SQ.M

Signature valid
Signed by: Director
Location:null
Date:2026.03.17 1[illegible]:24

Signature valid
Signed by: Assistant Director
Location:Madurai
Date:2026.09.23 17:[illegible]:23

Signature valid
Signed by: Village Panchayat President
Location:Madurai
Date:2026.09.23 17:[illegible]:23

S.R.ASWINTH BALAJI,B.Arch., CA/2021/125231 3/220-A, Ram Lakshmi Nivas, Sarvodaya Nagar, Nagamalai Pudukottai, MADURAI - 625 019.

ARCHITECT

C. KANNAN, B.E.M.E.,(Structure) Structural Engineer, DTCP Reg. No. CULR/NSE/St-I/155/032 Door no 21, 4th Main Road, Indira Nagar, Chennai-600 020

STRUCTURAL ENGINEER

Er.N.BALACHANDER,DCE., PLAN CENTER Registration Construction Engineer No: CE/51/2024/DTCP/MAD(RA) No.29, South Street, Near Amma Mess Tallakulam, Madurai-2. Ph:8220046945

ENGINEER

Er.R.K.VELMURUGAN M.E.(Struct),M.Sc(Geo),B.E.,M.I.E.,M.I.G.S Quality Auditor - (WQA) Madurai Local Planning Authority Reg.No: QA 157/2025 R.K.V Construction 117,Ayyapa Mansion,B.B.Kulam,Madurai-2 Cell: 99431-41464/98947-61196 E-Mail: rkvelmesc@gmail.com

QUALITY AUDITOR

For Max Properties Pvt. Ltd. Director

APPLICANT

THE LANDLENS SUITE

Eight ways to know a piece of land before you pay for it.

This report covers one part of the picture. These cover the rest, drawn from the same government records, for any property in Tamil Nadu.

LandLens One
Ask anything about a property and get an answer grounded in live government records, with the sources shown.
/landlens/one

Verify My Land
Every record check run on one property and returned as a single report.
/landlens/verify-my-land

Legal Opinion
An advocate's written opinion on the title, built on the records we pull for it.
/landlens

One Map
Every layer on one map: the parcel, its boundary, zoning, water bodies and what sits around it.
/landlens/one/map

PriceMap
What land actually changed hands for around this plot, taken from the registered deeds.
/landlens/pricemap

Build Scope
What you are allowed to build here: floor space, height, coverage and setbacks.
/landlens/build-scope

Property Tracker
Watch a property and hear about it when something new is registered against it.
/landlens/property-tracker

Deal Room
Run the transaction in one place: documents, stamping, signatures and the parties.
/landlens/deal-room

FREE TOOLS · NO ACCOUNT NEEDED

Twenty-four checks you can run yourself, at no cost.

Records and verification

The registers themselves, read for you.

- Encumbrance Certificate
- Patta and Chitta
- Field Measurement Sketch
- EC Analyzer
- Bank charge check
- Court case search
- Seller background check
- Approval check by survey

Value and duty

What it is worth and what it costs to register.

- Guideline value by street
- Guideline value by survey
- Stamp duty and registration fees
- Capital gains
- Floor space index
- Area unit converter

Zoning and land use

What the plan says can happen on this land.

- Land use zone finder
- CMDA land use check
- Coastal regulation zone
- Master plan check
- Water bodies finder
- Airport height clearance

Registers and directories

Who holds it, and which office keeps the record.

- Find your registering office
- Temple property check
- Waqf property check
- RERA register

Every free tool
/tools

Services we run for you
/services

The LandLens suite
/landlens/one

Verified RealEstate™

Every claim in this document traces back to a government record.

- Legal opinions, due diligence and title verification
- Building plan, layout and sub-division approvals
- Completion and occupancy certificates, regularisation
- Escrow, negotiation and NRI property management
- Land survey, soil testing, architecture and construction

Verified RealEstate
3/350/2 Mettukuppam,
OMR Thoraipakkam,
Chennai 600 097, India
hello@verified.realestate
+91 9996 12 9996

Prepared from the registers named on the page each finding sits on. Where a register could not be read, this document says so in its place rather than leaving the gap to be read as a clean result.