Verified RealEstate™

Your trusted partner for buying, selling, and managing property, ensuring hassle-free service with 100% transparency.

3/350/2 Mettukuppam,
OMR Thoraipakkam,
Chennai, India

hello@verified.realestate
+91 9996 12 9996

Official Property Record

Digitally Verified Record - Powered by Verified RealEstate™



SITE PLAN	SHEET NO. 1 / 6

SITE PLAN

PLAN SHOWING THE PROPOSED CONSTRUCTION OF HIGH RISE BUILDING (HRB) GROUP DEVELOPMENT CONSISTING OF EXTENDED COMBINED BASEMENT FLOOR (BLOCK-1 & BLOCK-2), BLOCK 1: GROUND FLOOR + 12 FLOORS WITH 39.75M HEIGHT (230 DWELLING UNIT) (AMENITIES IN GF-KIDS PLAY AREA, FF-INDOOR GAMES, POOL ROOM & TT ROOM, SF-GYM, AV ROOM & YOGA) BLOCK 2: GROUND FLOOR + 12 FLOOR WITH 39.75M HEIGHT - 220 DWELLING UNIT AND OPEN SWIMMING POOL (TOTALLY 450 DWELLING UNITS) RESIDENTIAL BUILDING AT PALLAVARAM – KUNDRATHUR ROAD (JAWAHARLAL NEHRU ROAD), S.NOS. 7/1, 7/2 & 8/1(P1A1B) OF KUNDRATHUR "B" VILLAGE, KUNDRATHUR TALUK, KANCHEEPURAM DISTRICT WITHIN THE LIMITS OF KUNDRATHUR TOWN PANCHAYAT

A) AREA STATEMENT	SQ.M.
AREA AS PER PATTA	20580.00
AREA AS PER DOCUMENT	20274.76
AREA CONSIDERED FOR FSI	20274.76
STREET ALIGNMENT/ ROAD WIDENING/LINK ROAD	554.79
OSR AREA	2040.23
TOTAL FSI AREA	59795.99
FSI FACTOR	2.799
COVERAGE AREA (PERCENTAGE %)	4911.41 (23.89%)

A) PARKING STATEMENT

VEHICLE	REQUIRED	PROVIDED
LORRY	-	0
CAR	301	301
TWO WHEELER	311	351
CYCLE	-	0

BUILDING WISE FSI STATEMENT


BUILDING	NO OF SAME BUILDING	FSI AREA				DU	TOTAL
		COMM.	RESI.	IND.	INST.		FSI AREA
1-1 (BLOCK 1)		0.00	29757.00	0.00	0.00	230	29757.00
2-1 (BLOCK 2)		0.00	29999.99	0.00	0.00	220	29999.99
Total		0.00	59756.99	0.00	0.00	450	59756.99

FLOOR WISE FSI STATEMENT: 1 (BLOCK 1)


FLOORS	FSI AREA				DU	TOTAL
	COMM.	RESI.	IND.	INST.		FSI AREA
COMBINED BASEMENT PARKING	0.00	379.59	0.00	0.00	0	379.59
GROUND PARKING FLOOR	0.00	2363.67	0.00	0.00	14	2363.67
FIRST FLOOR	0.00	2355.17	0.00	0.00	15	2355.17
SECOND FLOOR	0.00	2354.43	0.00	0.00	15	2354.43
THIRD FLOOR	0.00	1942.54	0.00	0.00	15	1942.54
FOURTH FLOOR	0.00	2259.09	0.00	0.00	19	2259.09
FIFTH FLOOR	0.00	2259.06	0.00	0.00	19	2259.06
SIXTH FLOOR	0.00	2259.06	0.00	0.00	19	2259.06
SEVENTH FLOOR	0.00	2259.06	0.00	0.00	19	2259.06
EIGHTH FLOOR	0.00	2259.06	0.00	0.00	19	2259.06
NINTH FLOOR	0.00	2259.06	0.00	0.00	19	2259.06
TENTH FLOOR	0.00	2259.06	0.00	0.00	19	2259.06
ELEVENTH FLOOR	0.00	2259.06	0.00	0.00	19	2259.06
TWELFTH FLOOR	0.00	2259.06	0.00	0.00	19	2259.06
Terrace	0.00	0.00	0.00	0.00	0	0.00
Total	0.00	29757.00	0.00	0.00	220	29757.00

FLOOR WISE FSI STATEMENT: 2 (BLOCK 2)

FLOORS	FSI AREA				DU	TOTAL
	COMM.	RESI.	IND.	INST.		FSI AREA
GROUND PARKING FLOOR	0.00	2037.68	0.00	0.00	16	2037.68
FIRST FLOOR	0.00	2965.41	0.00	0.00	17	2965.41
SECOND FLOOR	0.00	2081.72	0.00	0.00	17	2081.72
THIRD FLOOR	0.00	2081.72	0.00	0.00	17	2081.72
FOURTH FLOOR	0.00	2081.72	0.00	0.00	17	2081.72
FIFTH FLOOR	0.00	2081.72	0.00	0.00	17	2081.72
SIXTH FLOOR	0.00	2081.72	0.00	0.00	17	2081.72
SEVENTH FLOOR	0.00	2081.72	0.00	0.00	17	2081.72
EIGHTH FLOOR	0.00	2081.72	0.00	0.00	17	2081.72
NINTH FLOOR	0.00	2081.72	0.00	0.00	17	2081.72
TENTH FLOOR	0.00	2081.72	0.00	0.00	17	2081.72
ELEVENTH FLOOR	0.00	2081.72	0.00	0.00	17	2081.72
TWELFTH FLOOR	0.00	2081.72	0.00	0.00	17	2081.72
Terrace	0.00	0.00	0.00	0.00	0	0.00
Total	0.00	29999.99	0.00	0.00	220	29999.99

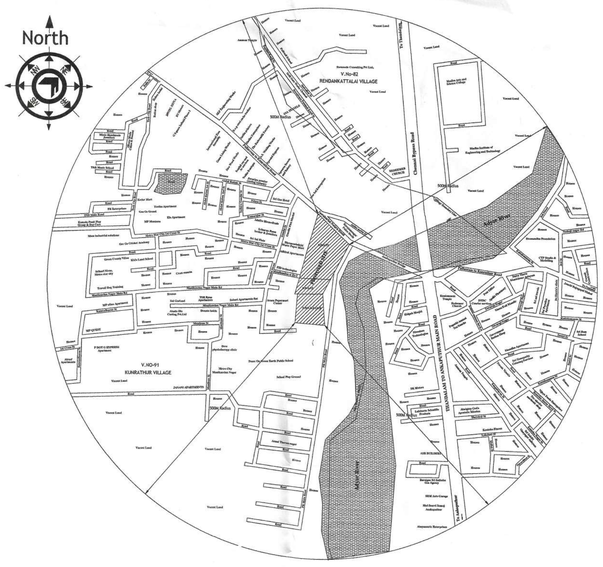


KEY PLAN
(SCALE - NTS)

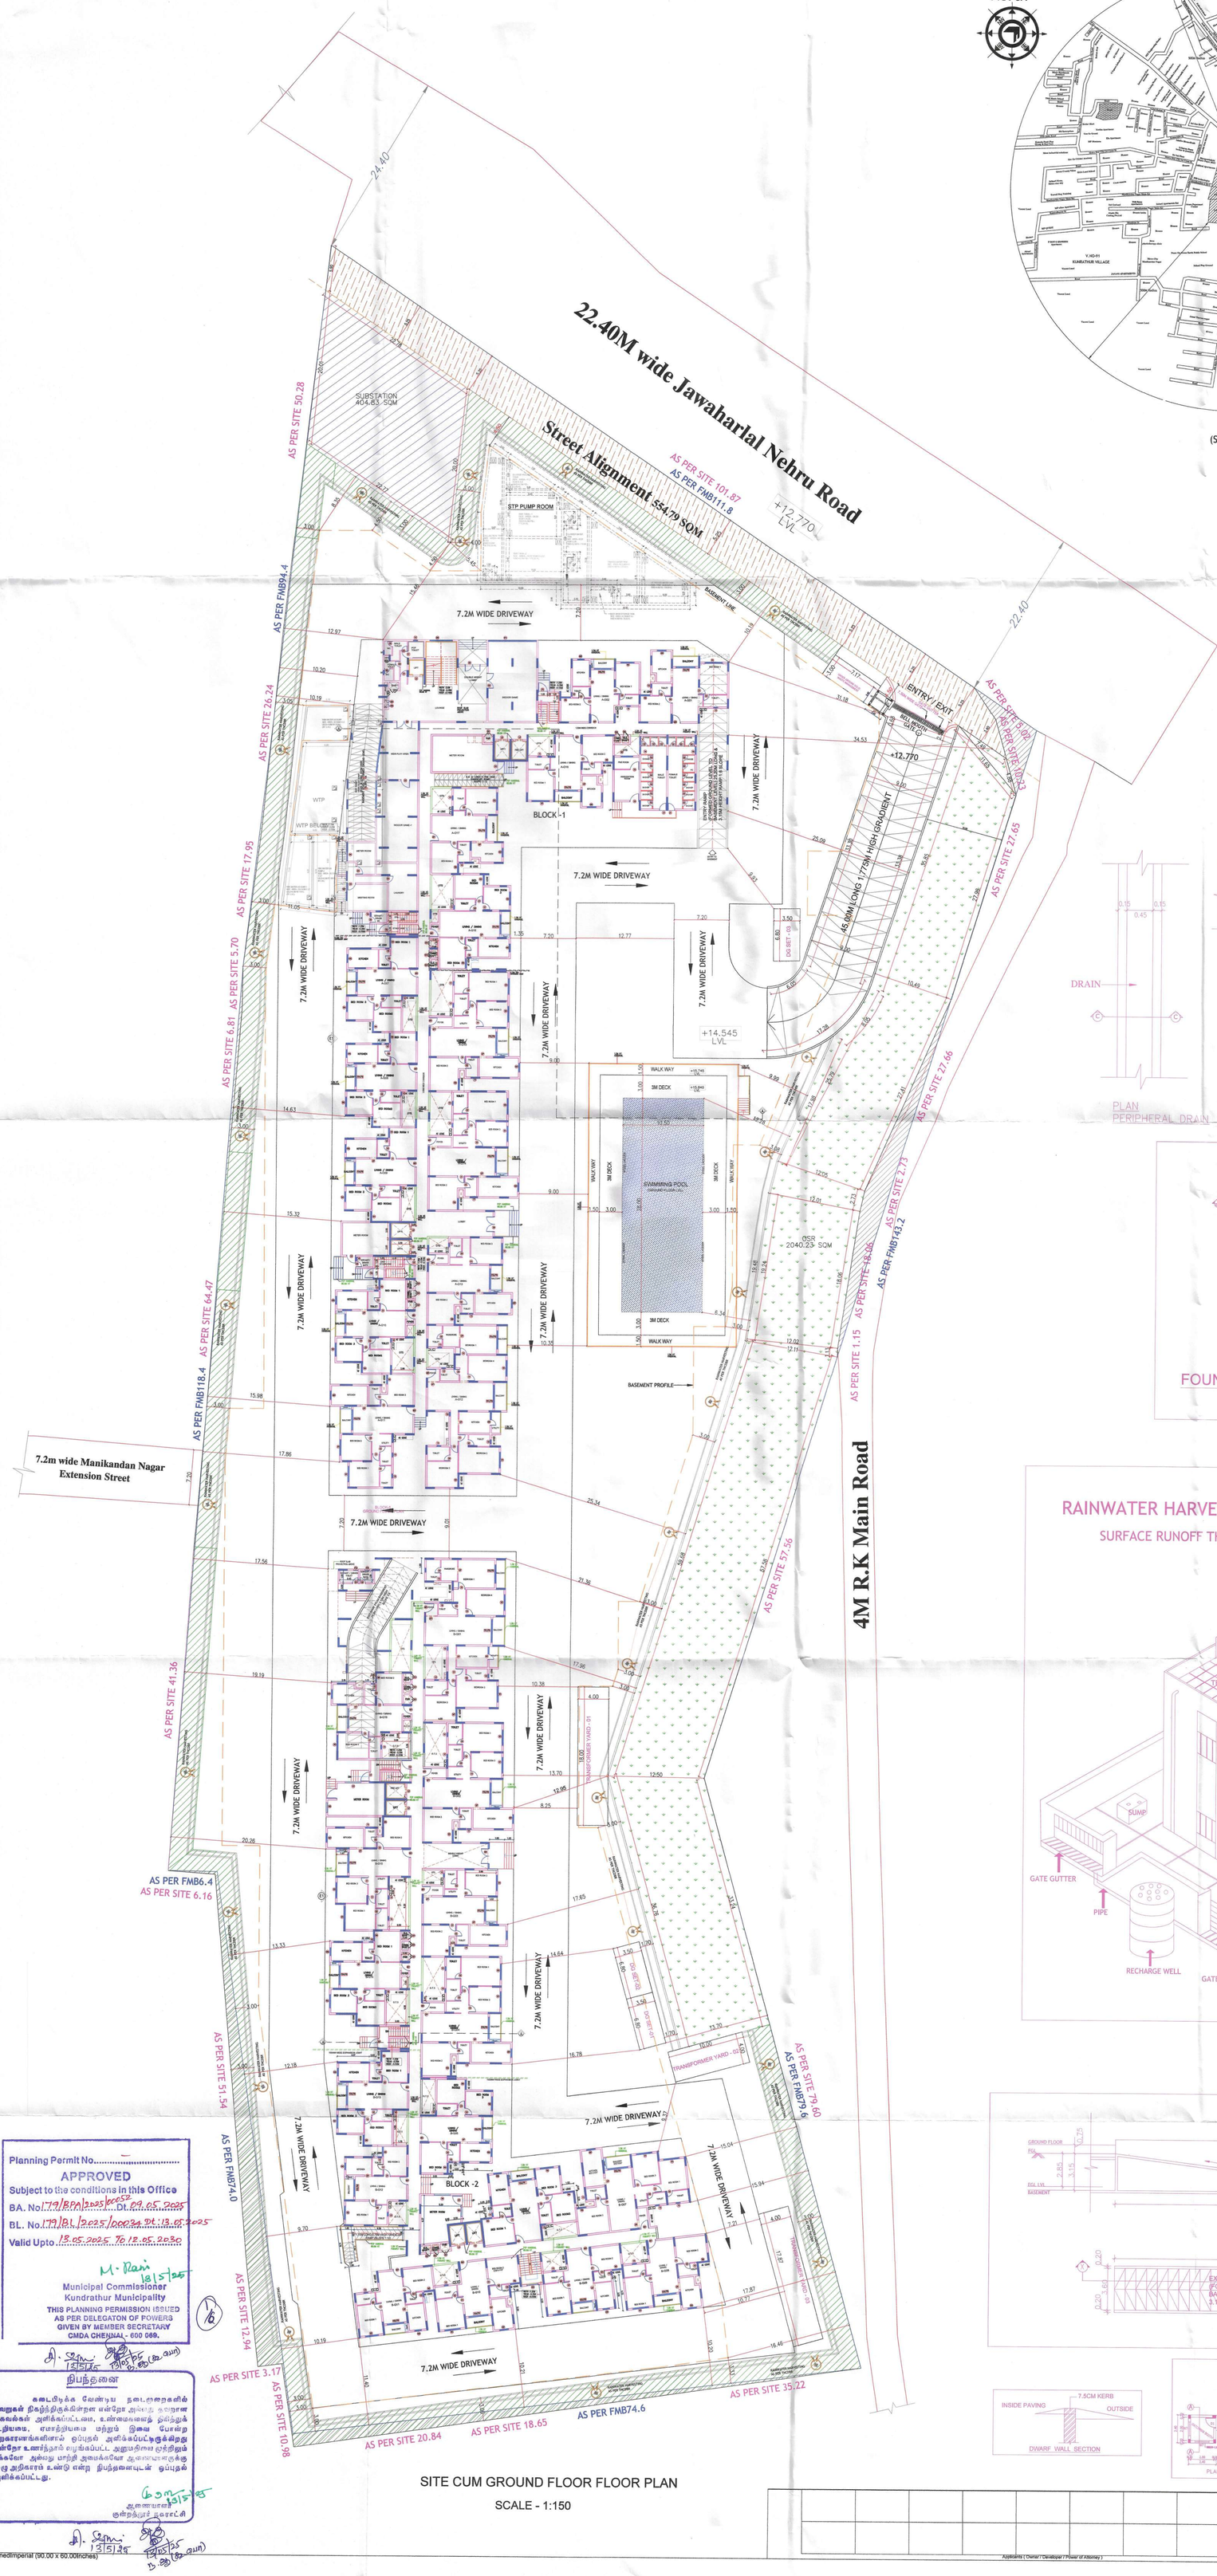


SITE CUM GROUND FLOOR FLOOR PLAN


SCALE - 1:150

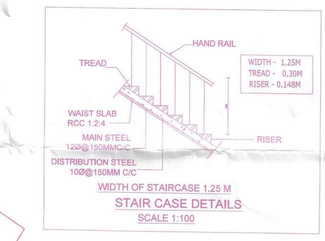



STAIR CASE DETAILS
SCALE 1:100

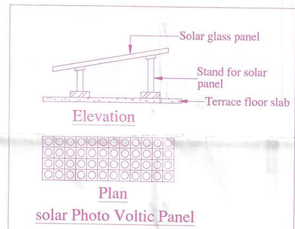



solar Photo Voltic Panel

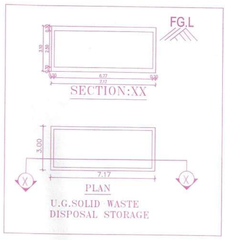

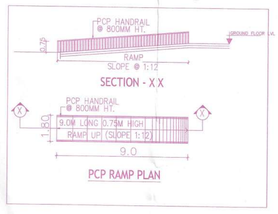


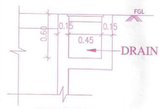

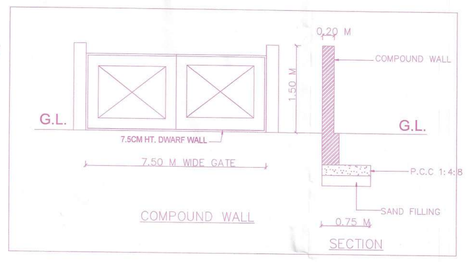

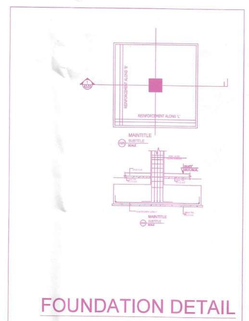


FOUNDATION DETAIL

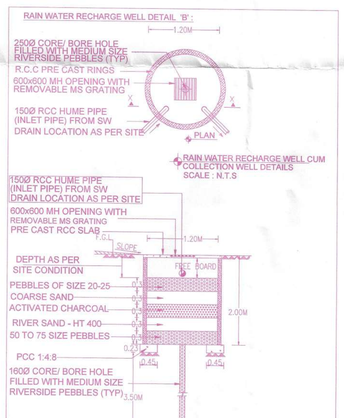

RWH-2C

RAINWATER HARVESTING IN MULTI STOREYED COMPLEX

SURFACE RUNOFF THROUGH BUMP,GATE GUTTER TO RECHARGE WELL

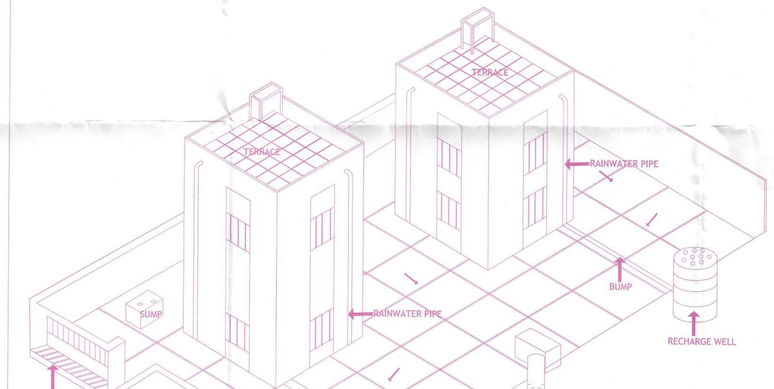

Planning Permit No.....

APPROVED

Subject to the conditions in this Office

BA. No. 79/BPA/2025/000052 Dt. 09.05.2025

BL. No. 79/BL/2025/000034 Dt. 13.05.2025

Valid Upto 13.05.2025 To 12.05.2030

M. Rani 13/5/25

Municipal Commissioner
Kundrathur Municipality

THIS PLANNING PERMISSION ISSUED AS PER DELEGATON OF POWERS GIVEN BY MEMBER SECRETARY CMDA CHENNAI - 600 089.

1/6

நிபந்தனை

கடைபிடிக்க வேண்டிய நடைமுறைகளின் தவறுகள் நிகழ்ந்திருக்கிறான என்றோ அல்லது தாராளான தகவல்கள் அளிக்கப்பட்டன, உண்மையைத் தவிர்த்துக் கூறியமை, எமாற்றியமை மற்றும் இவை போன்ற பிறகாரணங்களினால் ஒப்புதல் அளிக்கப்பட்டிருக்கிறது என்றோ உணர்ந்தால் வழங்கப்பட்ட அனுமதியை முற்றிலும் நீக்கவோ அல்லது மாற்றி அமைக்கவோ ஆணையாளருக்கு முழு அதிகாரம் உண்டு என்று நிபந்தனையுடன் ஒப்புதல் அளிக்கப்பட்டது.

ஆணையாளர்
குன்றத்தூர் நகராட்சி

APPROVAL CONDITION

SCALE 1:100

CHENNAI METROPOLITAN DEVELOPMENT AUTHORITY

SUBJECT TO THE CONDITIONS MENTIONED IN THIS OFFICE

Signature valid

For Chief Planner / Chief Planner / Member-Secretary
High Rise Building / Sea High Rise Building
This Approval is valid only after building Permit is issued by the concerned Local Body.

QR CODE

Applicants (Owner / Developer / Power of Attorney)

This is a system generated drawing as per the soft copy submitted by the Architect/ License Engineer


UserDefinedImperial (90.00 x 60.00inches)

FLOOR NAME	SHEET NO. 2 / 6

FLOOR NAME

PLAN SHOWING THE PROPOSED CONSTRUCTION OF HIGH RISE BUILDING (HRB) GROUP DEVELOPMENT CONSISTING OF EXTENDED COMBINED BASEMENT FLOOR (BLOCK-1 & BLOCK-2), BLOCK 1: GROUND FLOOR + 12 FLOORS WITH 39.75M HEIGHT (230 DWELLING UNIT) (AMENITIES IN GF-KIDS PLAY AREA, FF-INDOOR GAMES, POOL ROOM & TT ROOM, SF-GYM, AV ROOM & YOGA) , BLOCK 2: GROUND FLOOR + 12 FLOOR WITH 39.75M HEIGHT - 220 DWELLING UNIT AND OPEN SWIMMING POOL (TOTALLY 450 DWELLING UNITS) RESIDENTIAL BUILDING AT PALLAVARAM - KUNDRATHUR ROAD (JAWAHARLAL NEHRU ROAD), S.NOS: 7/1, 7/2 & 513/1A1B OF KUNDRATHUR "B" VILLAGE, KUNDRATHUR TALUK, KANCHEEPURAM DISTRICT WITHIN THE LIMITS OF KUNDRATHUR TOWN PANCHAYAT




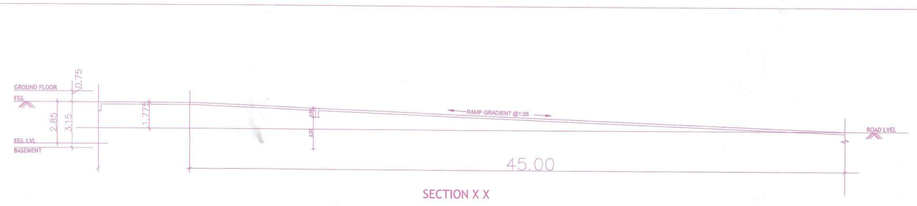


SECTION X X




APPROACH GRADIENT

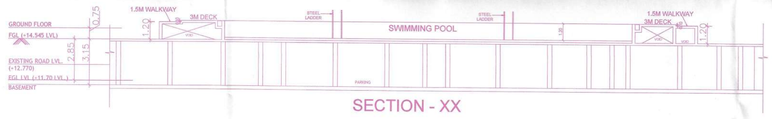


SECTION - XX

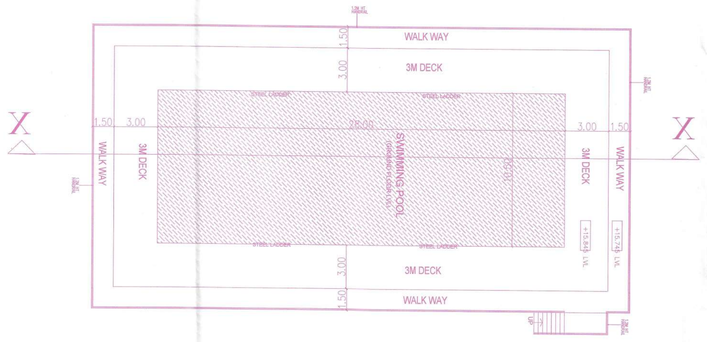


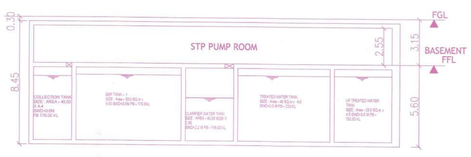


SECTION - 'X X'

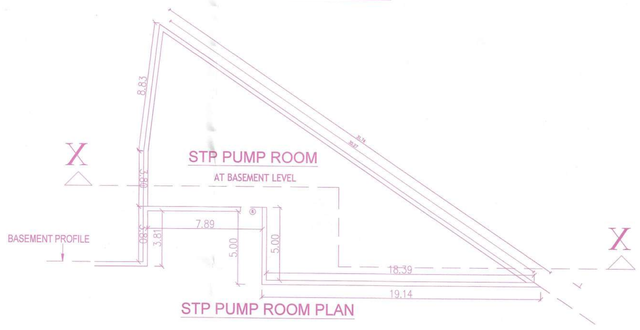

STP PUMP ROOM PLAN

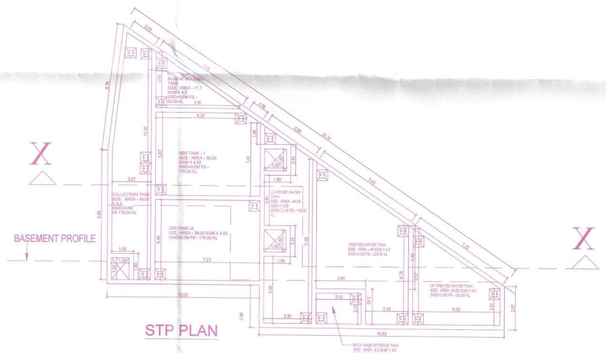

STP PLAN

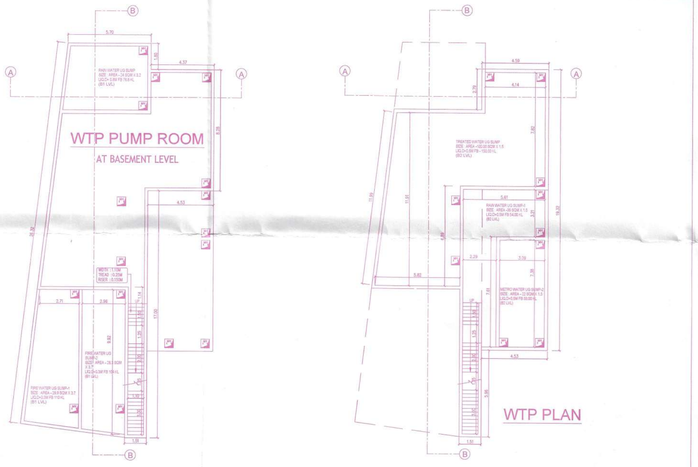

WTP PUMP ROOM PLAN

WTP PLAN



SECTION - 'A A'

SECTION - 'B B'

COMBINED BASEMENT FLOOR PLAN

SCALE - 1:150

Planning Permit No.....

APPROVED

Subject to the conditions in this Office

BA. No. 79/BP/2025/00037 Dt. 09.05.2025

BL. No. 79/BL/2025/00034 Dt. 13.05.2025

Valid Upto 13.05.2025 To 12.05.2030

M. Ram 12/5/25

Municipal Commissioner
Kundrathur Municipality

THIS PLANNING PERMISSION ISSUED AS PER DELEGATION OF POWERS GIVEN BY MEMBER SECRETARY CMDA CHENNAI - 600 008.

நிபந்தனை

கடைபிடிக்க வேண்டிய நடைமுறைகளில் தவறுகள் நிகழ்ந்திருக்கின்றன என்றோ அல்லது தவறான தகவல்கள் அளிக்கப்பட்டமை, உண்மைகளைத் திரித்துக் கூறியமை, ஏமாற்றியமை மற்றும் இவை போன்ற பிறகாரணங்களினால் முழுமல் அளிக்கப்பட்டிருக்கிறது என்றோ உணர்ந்தால் வழங்கப்பட்ட அனுமதியை முற்றிலும் நீக்கவோ அல்லது மாற்றி அமைக்கவோ ஆணையாளருக்கு முழு அதிகாரம் உண்டு என்ற நிபந்தனையுடன் ஒப்புதல் அளிக்கப்பட்டது.

ஆணையாளர்
குன்றத்தூர் நகராட்சி

Applicants (Owner / Developer / Power of Attorney)

This Planning Permission issue under New Rule 71(2)(b), 2(f)(i) is subject to the condition that the land area mentioned in 2(f)(ii) and 2(f)(iii) has, not in a dispute.

APPROVAL CONDITION

SCALE 1:100

CHENNAI METROPOLITAN DEVELOPMENT AUTHORITY

SUBJECT TO THE CONDITIONS MENTIONED IN THIS OFFICE

For (Deputy Planner / Chief Planner / Member-Secretary)
High Rise Building / Non-High Rise Building
This Approval is valid only after building Permit is issued by the concerned Local Body.

QR CODE

User/DefinedImperial (90.00 x 60.00inches)

FLOOR NAME	SHEET NO. 3/6
FLOOR NAME	

PLAN SHOWING THE PROPOSED CONSTRUCTION OF RESIDENTIAL BUILDING AT PALLAVARAM - KUNDRATHUR ROAD CONSISTING OF EXTENDED COMBINED BASEMENT FLOOR (BLOCK-1 & BLOCK-2), BLOCK 1: GROUND FLOOR + 12 FLOORS WITH 39.75M HEIGHT (230 DWELLING UNIT) (AMENITIES IN GF-KIDS PLAY AREA, FF-INDOOR GAMES, SF-MEDITATION ROOM, TF-MULTIPURPOSE HALL) AND BLOCK 2: GROUND FLOOR + 11 FLOOR WITH 35.25M HEIGHT - 220 DWELLING UNIT AND OPEN SWIMMING POOL (TOTALLY 450 DWELLING UNITS) RESIDENTIAL BUILDING AT PALLAVARAM - KUNDRATHUR ROAD CONSISTING OF S.NO.70/1A, 70/1B, 70 & S.NO.41/2B (OF KUNDRATHUR 'B' VILLAGE, KUNDRATHUR TALUK, KANCHEEPURAM DISTRICT WITHIN THE LIMITS OF KUNDRATHUR TOWN PANCHAYAT.



GROUND FLOOR PLAN



FIRST FLOOR PLAN



SECOND FLOOR PLAN

BLOCK - 01

APPROVAL CONDITION

SCALE 1:100

CHENNAI METROPOLITAN DEVELOPMENT AUTHORITY

SUBJECT TO THE CONDITIONS MENTIONED IN THIS OFFICE

Planning Permit No.....
APPROVED
Subject to the conditions in this Office
BA. No. 19/BP/000/2015 Dt. 09.05.2015.
BL. No. 19/BL/2015/00034 Dt. 13.05.2015
Valid Upto 13.05.2020 To 12.05.2020.

M. [illegible]
13/5/15
Municipal Commissioner
Kundrathur Municipality
THIS PLANNING PERMISSION IS ISSUED AS PER DELEGATION OF POWERS GIVEN BY MEMBER SECRETARY CMDA CHENNAI - 600 008.

3/6

நிபந்தனை

கடைபிடிக்க வேண்டிய நடைமுறைகளின் தாலுகா நிலத்திருத்தல்சென்ற எல்லோ அல்லது எனான தகவல்கள் குறிக்கப்பட்டவை, உண்மையானதும் தரம்தும் கூறியவை, ஏராத்தலை மற்றும் நிலை பேச்சு நேராளாளங்களினால் ஒப்பும் அளிக்கப்பட்டிருந்தது என்றோ உணர்ந்தால் மறுக்கப்பட்டதுனாலை குற்றமும் நீக்கவோ அல்லது மாற்று அலைக்களோ ஆளையாகக் ஏழு அதிகாரம் உண்டு என்ற நிபந்தனையுடன் ஒப்புதல் அளிக்கப்பட்டது.

ஆளையாளர்
குன்றத்தூர் நகராட்சி

13/5/15

APPROVED SUBJECT TO THE CONDITIONS MENTIONED IN THIS OFFICE

For Director Planning Control Planning / Member Secretary
Chief Town Planner / Vice Chairman
This Approval is valid only when building Permit is issued by the concerned Local Body

GA CODE

Applicants (Owner / Developer / Power of Attorney)

This is a system generated drawing as per the soft copy submitted by the Architect/ License Engineer

User/Defined/Imperial (90.00 x 60.00inches)

FLOOR NAME	SHEET NO. 4/6

FLOOR NAME

PLAN SHOWING THE PROPOSED CONSTRUCTION OF HIGH RISE BUILDING (HRB) GROUP DEVELOPMENT CONSISTING OF EXTENDED COMBINED BASEMENT FLOOR + GROUND FLOOR + 12 FLOOR WITH 39.75M HEIGHT (TOTALLY 480 DWELLING UNITS) RESIDENTIAL BUILDING AT PALLAVARAM – KUNDRATHUR ROAD (JAWAHARLAL NEHRU ROAD), S.NOS 73, 75 & 81/3A1&5 OF KUNDRATHUR "B" VILLAGE, KUNDRATHUR TALUK, KANCHEEPURAM DISTRICT WITHIN THE LIMITS OF KUNDRATHUR TOWN PANCHAYAT




THIRD FLOOR PLAN



TYPICAL - 4- 12 FLOOR PLAN

BLOCK - 01

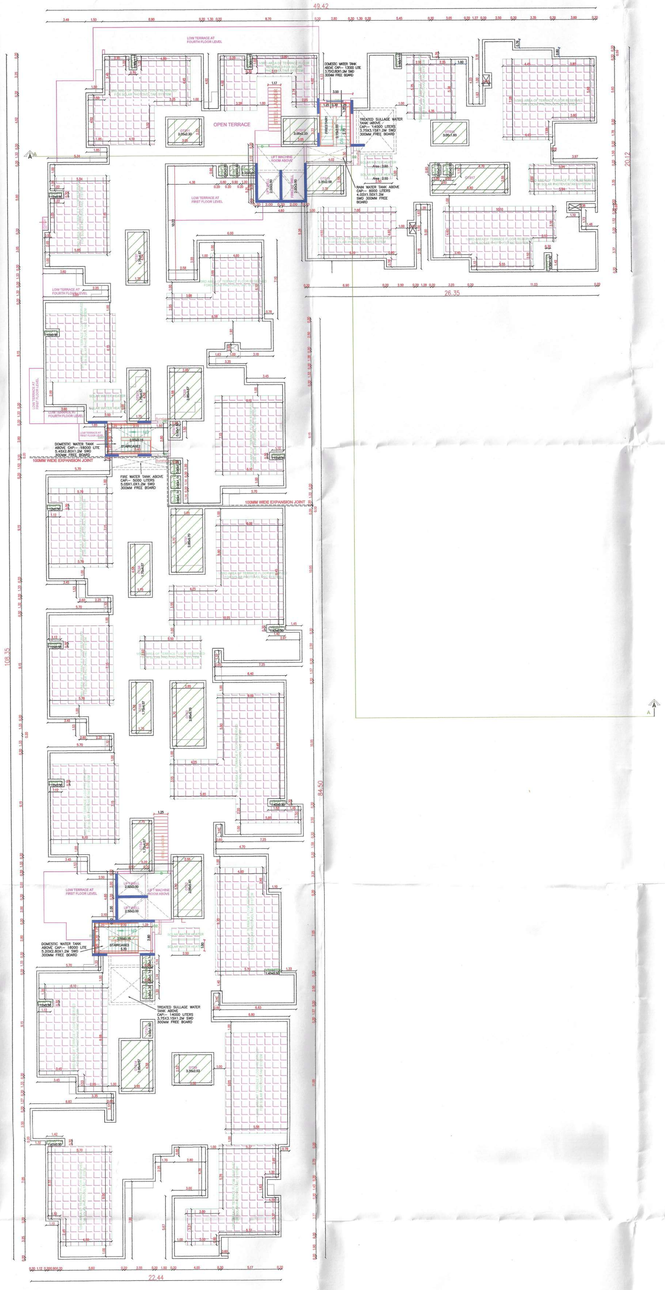

TERRACE FLOOR PLAN

APPROVAL CONDITION

SCALE 1:100

CHENNAI METROPOLITAN DEVELOPMENT AUTHORITY

SUBJECT TO THE CONDITIONS MENTIONED IN THIS OFFICE

For Director/Member-Chief Planner / Member-Secretary
(Sign with Name, Designation, Seal and Date here)
This layout is valid only after issuing Planning permit for the concerned Local Body.

Applicant's / Owner's / Developer's / Power of Attorney's

This is a system generated drawing as per the soft copy submitted by the Architects/ License Engineer

Planning Permit No.....

APPROVED

Subject to the conditions in this Office

B.A. No. 79/BA/2025/000609 Dt. 01.05.2025.

B.L. No. 79/BL/2025/000634 dt. 19.05.2025

Valid Upto 19.05.2028. 29.12.2027.

Municipal Commissioner
Kundrathur Municipality

THIS PLANNING PERMISSION ISSUED AS PER DELEGATON OF POWERS GIVEN BY MEMBER SECRETARY CMDA CHENNAI - 600 008.


நிபந்தனை

கைவிடுக்க வேண்டிய நடைமுறைகளின் தமுவைக் நிகழ்த்திருக்கின்றன என்றோ அல்லது அதான நகலுக்கு அளிக்கப்படவை. உண்மையைத் திரித்துக் கூறியவை, வரைந்திடவை மற்றும் ஒவை போன்ற பிறகாரணங்களினால் ஒப்புதல் அளிக்கப்பட்டுள்ளதோ என்றோ உணர்ந்தால் வழங்கப்பட்ட அனுமதியை ரத்துசெய்ய நீங்களே அல்லது மாநகர் அலுவலரே ஆளாவதற்கு முழு அதிகாரம் உண்டு என்ற நிபந்தனையுடன் ஒப்புதல் அளிக்கப்பட்டது.

ஆணையாளர்
குன்றத்தூர் நகராட்சி

FLOOR NAME	SHEET NO. : 5 / 8
FLOOR NAME	

PLAN SHOWING THE PROPOSED CONSTRUCTION OF HIGH RISE BUILDING (HRB) GROUP DEVELOPMENT CONSISTING OF EXTENDED COMBINED BASEMENT FLOOR (BLOCK-1 & BLOCK-2), BLOCK 1: GROUND FLOOR + 12 FLOORS WITH 39.75M HEIGHT (120 DWELLING UNIT), AMENITIES IN GF-KIDS PLAY AREA, FF-INDOOR GAMES, SF-GYM, TF-OPEN TERRACE AND OPEN SWIMMING POOL, BLOCK 2: GROUND FLOOR + 12 FLOOR WITH 39.75M HEIGHT - 220 DWELLING UNIT AND OPEN SWIMMING POOL (TOTALLY 450 DWELLING UNITS) RESIDENTIAL BUILDING AT PALLIYANAMBI – KUNDRATHUR ROAD, KUNDRATHUR VILLAGE, KUNDRATHUR TALUK, LIMITS OF KUNDRATHUR TOWN PANCHAYAT

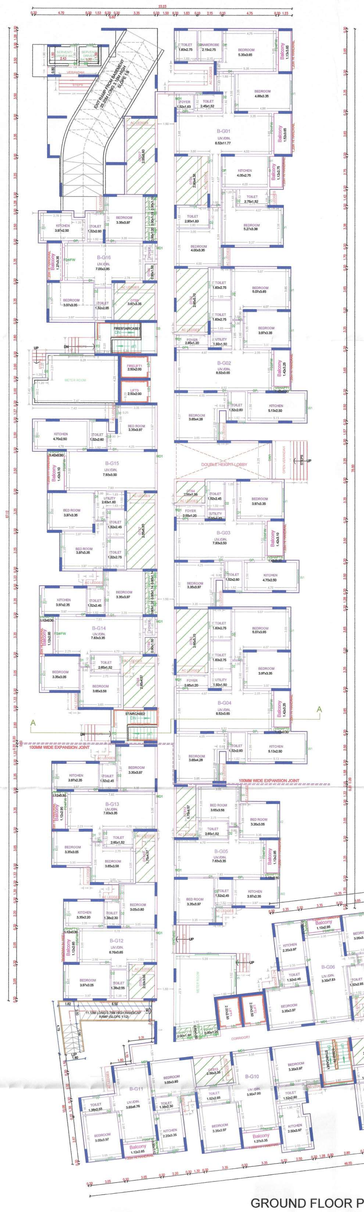


GROUND FLOOR PLAN



FIRST FLOOR PLAN



TYPICAL 2-12 FLOOR PLAN

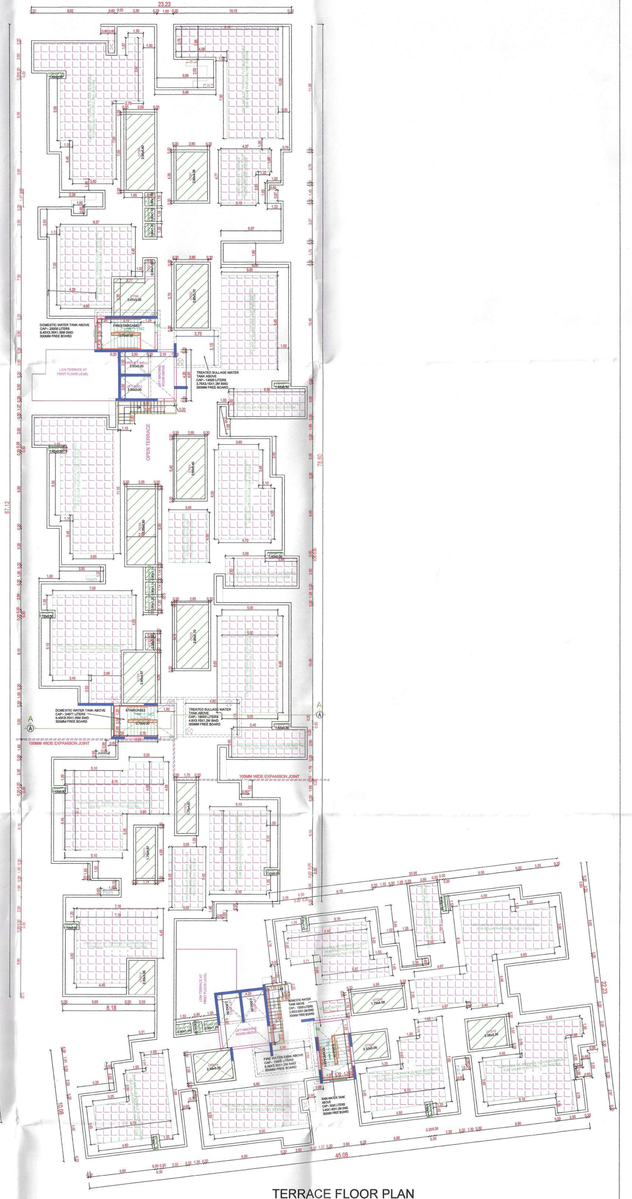

TERRACE FLOOR PLAN

BLOCK - 02

Planning Permit No.....

APPROVED

Subject to the conditions in this Office

BA. No. 179/BA/Pers/2025 Dt. 07.05.2025

BL. No. 179/BL/Pers/2025 Dt. 15.05.2025

Valid Upto 15.05.2030 To 15.05.2038

M. மேனி 13/5/25

Municipal Commissioner
Kundrathur Municipality

THIS PLANNING PERMISSION ISSUED AS PER DELEGATON OF POWERS GIVEN BY MEMBER SECRETARY CMDA CHENNAI - 600 008.

5/6

A. Sekar 13/5/25

13/05/25 உறுப்பினர்

திருத்தலை

கூடுதலாக்க வேண்டிய தடையாணைக்கு தனுகள் திருத்தியுள்ளன என்றோ அல்லது தவறான தகவல்கள் அளிக்கப்பட்டவை, உண்மையானதல் திரும்பக் கூறியவை, சார்த்தியவை மற்றும் இவை போன்ற பிறகாரணங்களினால் ஒப்புதல் அளிக்கப்பட்டிருந்தது என்றோ உணர்ந்தால் மறுக்கப்பட்ட அனுமதியை முற்றிலும் ரத்தாகவே அல்லது மாற்றி அமைக்கவோ ஆணையருக்கு முழு அதிகாரம் உண்டு என்ற நிபந்தனையுடன் ஒப்புதல் அளிக்கப்பட்டது.

மு. மேனி 13/5/25

ஆணையாளர்
குன்றத்தூர் நகராட்சி

A. Sekar 13/5/25

13/05/25 உறுப்பினர்

APPROVAL CONDITION

SCALE 1:100

CHENNAI METROPOLITAN DEVELOPMENT AUTHORITY

SUBJECT TO THE CONDITIONS MENTIONED IN THIS OFFICE

For Chief Planner / Chief Planner / Member-Secretary
High Rise Building Press High Rise Building
This Approval is valid only upto Building Permit is issued in the name of Land Owner(s).

QR CODE

This is a system-generated drawing as per the soft copy submitted by the Architect/ License Engineer

Name & Signature of Architect / License Engineer	Name & Signature of Owner(s) / Developer / Power of Attorney)	Name & Signature of Structural Engineer

User/Default/Imperial (90.00 x 60.00Inches)

FLOOR NAME	SHEET NO. 6/8
FLOOR NAME	

PLAN SHOWING THE PROPOSED CONSTRUCTION OF HIGH RISE BUILDING (HRB) GROUP DEVELOPMENT CONSISTING OF EXTENDED COMBINED BASEMENT FLOOR (BLOCK-1 & BLOCK-2), BLOCK 1: GROUND FLOOR + 12 FLOOR WITH 36.75M HEIGHT – 144 DWELLING UNIT AND AMENITIES IN GF-KIDS PLAY AREA, FF-INDOOR GAMES, POOL ROOM & TT ROOM, SF-GYM, AV ROOM & YOGA), BLOCK 2: GROUND FLOOR + 12 FLOOR WITH 36.75M HEIGHT – 220 DWELLING UNIT AND OPEN SWIMMING POOL AT TERRACE FLOOR AND COMMUNITY HALL BUILDING AT PALLAVARAM – KUNDRATHUR ROAD (AMMANKAL NEHRU ROAD), S.NOS: 7/1, 7/2 & 513/1A1B2 OF KUNDRATHUR 'B' VILLAGE, KUNDRATHUR TALUK, KANCHEEPURAM DISTRICT WITHIN THE LIMITS OF KUNDRATHUR TOWN PANCHAYAT




ELEVATION - E1




SECTION - AA

BLOCK - 01

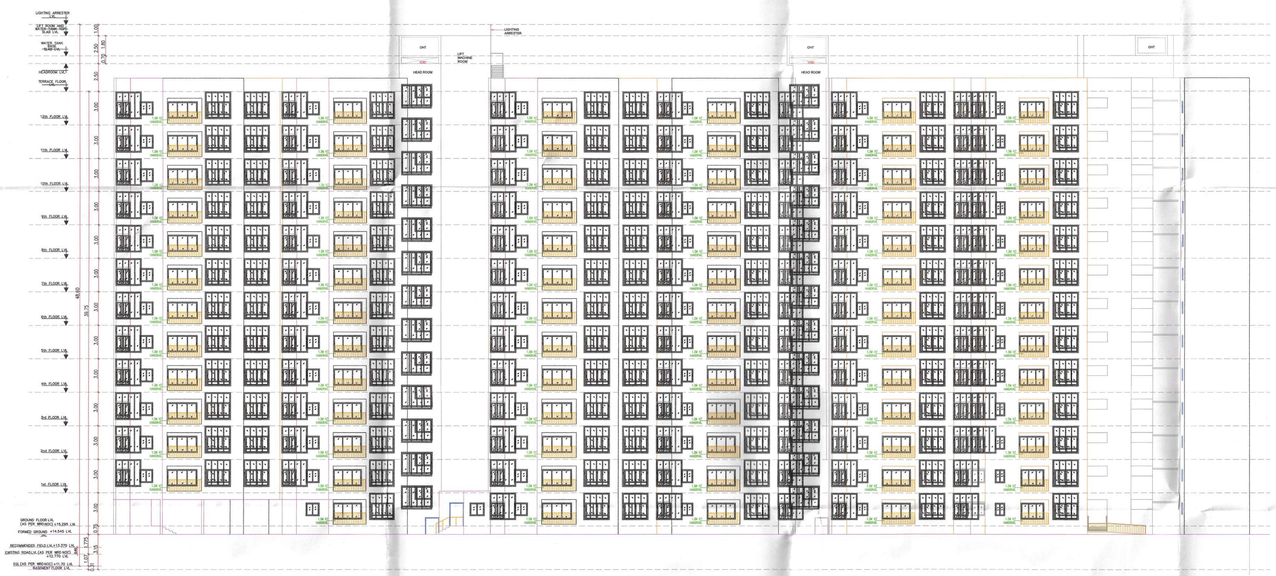

ELEVATION - E1

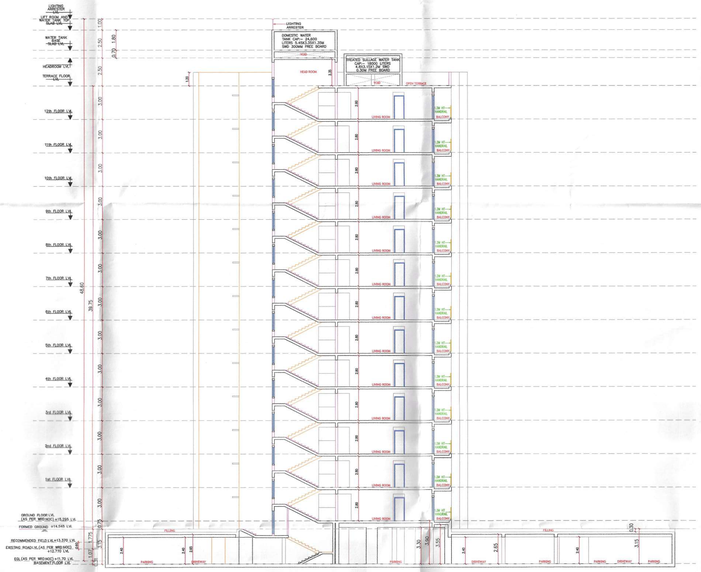

SECTION - A A

BLOCK - 02

Planning Permit No.....
APPROVED
Subject to the conditions in this Office
B.A. No.179/Res/2025/000034 DL 07.05.2025
B.L. No.179/BL/2025/000034 Dt: 13.05.2025
Valid Upto 13.05.2025 To 13.05.2030.
M. Ravi 13/5/25
Municipal Commissioner
Kundrathur Municipality
THIS PLANNING PERMISSION ISSUED AS PER DELEGATION OF POWERS GIVEN BY MEMBER SECRETARY CMDA CHENNAI - 600 008.

13/05/25 (D.Dy.(Dy.com))

நிபந்தனை

கடைபிடிக்க வேண்டிய நடைமுறைகளில் தனுக்குத் தெரிந்திருக்கின்றன என்றோ அல்லது தவறான தகவல்கள் அளிக்கப்பட்டதை, உள்ளமைவைத் திரித்துக் கூறியதை, ஏமாற்றியதை மற்றும் இதை போன்ற இதரசாரணங்களினால் ஒப்புதல் அளிக்கப்பட்டிருந்தது என்றோ உணர்ந்தால் வழங்கப்பட்ட அனுமதியை முற்றிலும் நீக்கவோ அல்லது மாற்றி அமைக்கவோ ஆணையாளருக்கு முழு அதிகாரம் உண்டு என்ற நிபந்தனையுடன் ஒப்புதல் வழங்கப்பட்டது.

M. Ravi 13/5/25
ஆணையர்
குன்றத்தூர் நகராட்சி

13/05/25 (D.Dy.(Dy.com))

APPROVAL CONDITION

SCALE 1:100

CHENNAI METROPOLITAN DEVELOPMENT AUTHORITY

SUBJECT TO THE CONDITIONS MENTIONED IN THIS OFFICE

QR CODE

Applicant (Owner / Developer / Power of Attorney)

This is a system generated drawing as per the soft copy submitted by the Architect/ License Engineer

User Defined Imperial (90.00 x 60.00inches)



our services doesn't just end there

Buying & Selling Services

Property Buying Assistance, Property Selling Support, Market Price Analysis, Owner Outreach and Negotiation.

Legal & Documentation Services

Certified EC, Patta, legal opinions, property verification, due diligence, litigation solutions, and legal heir certificates.

Property Development & Approvals

Building plan approvals, construction, layout and sub-division approvals, zone conversion, and occupancy certification.

NRI & Investment Services

Escrow Services, Rentals, Litigation Solutions, Property Valuation and Property Management

Compliance & Special Services

Demolition, Vaasthu checks, regularization of unauthorized buildings, and office space solutions.



empowering your real estate decisions with smart tools

Property Valuation & Cost Estimation

Guideline Value, Apartment Composite Value, Stamp Duty & Registration Fees Calculator, Building Value Calculator, Capital Gains Calculator, Area Unit Converter, Length Unit Converter

Ownership, Compliance & Legal Verification

Encumbrance Certificate (EC) Search, Find Your SRO, Temple Property Check, WAQF Property Check, View Patta/Chitta, View FMB, Patta Analyzer, EC Analyzer

Zoning & Land Use Analysis

Land Use Zone Finder, CRZ Zone Check, Aquifer Zone Check, CBA Check, EWS Check, Road Width Check, Proposed Road Widening Check, FSI Calculator

Property Documentation & Workflow Tools

Forms & Templates, Document Generator, Document Translation, Dictionary

Vastu & Property Management Tools

Home Vastu Shastra, Plot Vastu Shastra, Property Management

Verified RealEstate™

We're honored to be part of your real estate journey

3/350/2 Mettukuppam,
OMR Thoraipakkam,
Chennai, India

hello@verified.realestate
+91 9996 12 9996
www.verified.realestate