Verified RealEstate™

Your trusted partner for buying, selling, and managing property, ensuring hassle-free service with 100% transparency.


3/350/2 Mettukuppam,
OMR Thoraipakkam,
Chennai, India

hello@verified.realestate
+91 9996 12 9996

Official Property Record

Digitally Verified Record - Powered by Verified RealEstate™



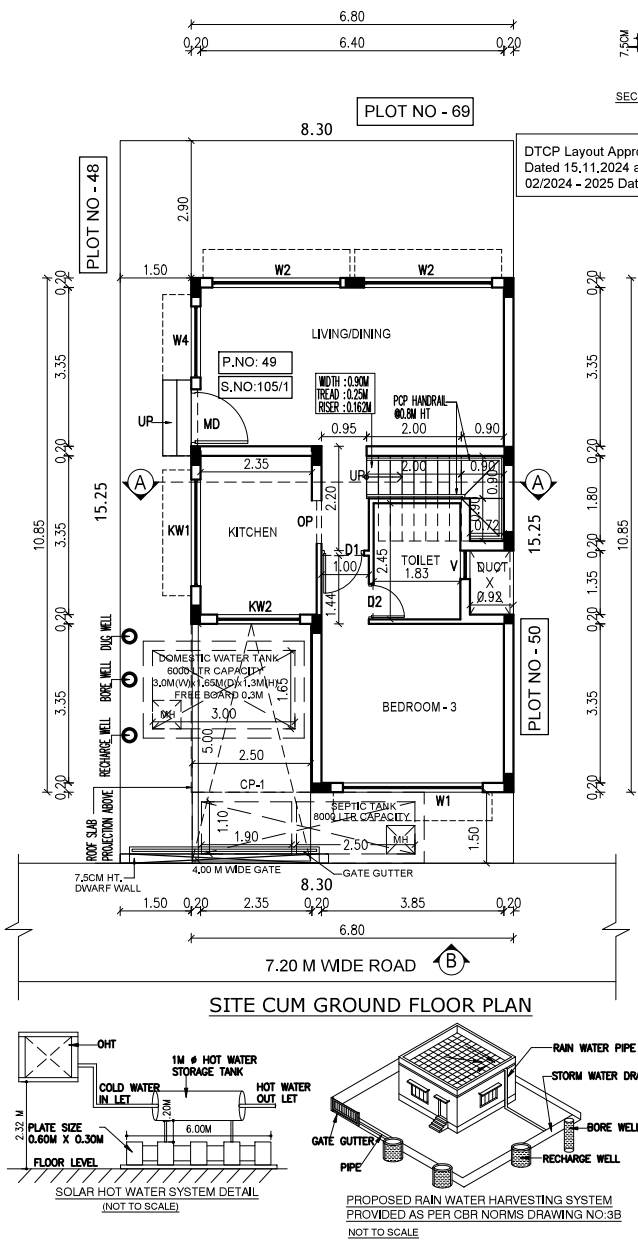

SITE CUM GROUND FLOOR PLAN

FIRST FLOOR PLAN

SECTION OF DWARF WALL
(NOT TO SCALE)

GATE & COMPOUND WALL DETAIL
(NOT TO SCALE)

COMPOUND WALL SECTION

DTCP Layout Approval No,L.P/MLPA (CD) NO.250/2024 Dated 15.11.2024 and Localbody Approval No. ROC No. 02/2024 - 2025 Dated - 06.12.2024

SCHEDULE OF JOINERY

TYPE	DESCRIPTION	SIZE
MD	MAIN DOOR	1.20 X 2.10
D1	DOOR	0.90 X 2.10
D2	DOOR	0.75 X 2.10
SD	SLIDING DOOR	1.80 X 2.10
OP	OPENING	0.90 X 2.10
W1	WINDOW	2.95 X 1.50
W2	WINDOW	2.70 X 1.50
W3	WINDOW	2.10 X 1.50
W4	WINDOW	1.50 X 1.50
W5	WINDOW	0.60 X 1.50
KW1	WINDOW	2.25 X 1.05
KW2	WINDOW	1.75 X 1.05
V	VENTILATOR	0.60 X 1.00

STAIR CASE DETAILS- (NTS)

SECTION- 'A-A'

PLAN OF DOMESTIC WATER SUMP

SECTION - 'A - A'

PLAN OF SEPTIC TANK

SOLAR HOT WATER SYSTEM DETAIL
(NOT TO SCALE)

PROPOSED RAIN WATER HARVESTING SYSTEM PROVIDED AS PER CBR NORMS DRAWING NO:3B
NOT TO SCALE

SECTION - 'A-A'

PLAN OF ECCENTRIC FOUNDATION
(NOT TO SCALE)

BORE WELL DETAIL
(NOT TO SCALE)

SECTION - 'A-A'

PLAN OF FOUNDATION
(NOT TO SCALE)

DRAWING TITLE

PLAN SHOWING THE PROPOSED RESIDENTIAL NON-HIGH RISE BUILDING CONSISTS OF GROUND+FIRST FLOOR AT PLOT NO:49, COMPRISED IN SURVEY NO: 105/1, OF SONALLUR VILLAGE, VANDALUR TALUK, CHENGALPATTU DISTRICT.

MATERIAL SPECIFICATION FOR PROPOSED WORK

FOUNDATION: ISOLATED FOOTING OVER A BED OF R.C.C 1:4:8 SAND CUSHIONS.

SUPER STRUCTURE: 100 THK, INTERNAL & 200THK EXTERNAL WALLS
IN C.M 1:5 WITH PLASTER IN C.M 1:5

R.C.C.WORK: R.C COULMNS,BEAMS,SLABS,LINTELS, AND SUNSHADES IN 1:2:4 MIX ADEQUATELY REINFORCED.

FLOORING: CERAMIC FLOORING.

WEATHERING COURSE: ONE SET OF BRICK JELLY LIME CONCRETE
MIXED WITH CRUDE OIL POINTED AND LAID TO SLOPE.

NOTE: UNDER GROUND SUMP AND OVER HEAD WATER TANK ARE SCIENTIFICALLY CLOSED.

ALL DIMENSIONS ARE IN METER

AREA STATEMENT:-

PLOT EXTENT:
AS PER SITE = 126.58 SQM
AS PER DOCUMENT = 126.58 SQM
AS PER PATTA = 126.58 SQM

FLOORS	F.S.I AREA IN SQ.M	NON F.S.I AREA IN SQ.M
GROUND FLOOR	63.49 SQM	9.05 SQ.M
FIRST FLOOR	64.73 SQM	-
TERRACE FLOOR		9.35 SQ.M
TOTAL F.S.I AREA	128.22 SQM	18.40 SQ.M
F.S.I = 128.22 SQM / 126.58 SQM = 1.01	PLOT COVERAGE = 73.78 SQM / 126.58 SQM = 58.29%	

COLOUR INDEX

ROAD
PLOT BOUNDARY
PROPOSED


SCALE 1:150

For CASAGRAND PREMIER BUILDER LIMITED
Authorised Signatory


OWNER'S SIGNATURE

K.P. LENIN, B.Arch.,
Registered Architect,
C.A. No. CA/2009/45680
CMDA Regd. No. RA/Gr.I/19/03/072/18-03-2019
DTCP Regd. No. CGLRO/N/RA/Gr.1/20/19/07/021
#12A, Roomscape "The Village" Pillaiyar Kovil Street, Thalambur, Chennai-600130. Ph: 75500 55541
Email: architectlenin@yahoo.com


SIGNATURE OF ARCHITECT

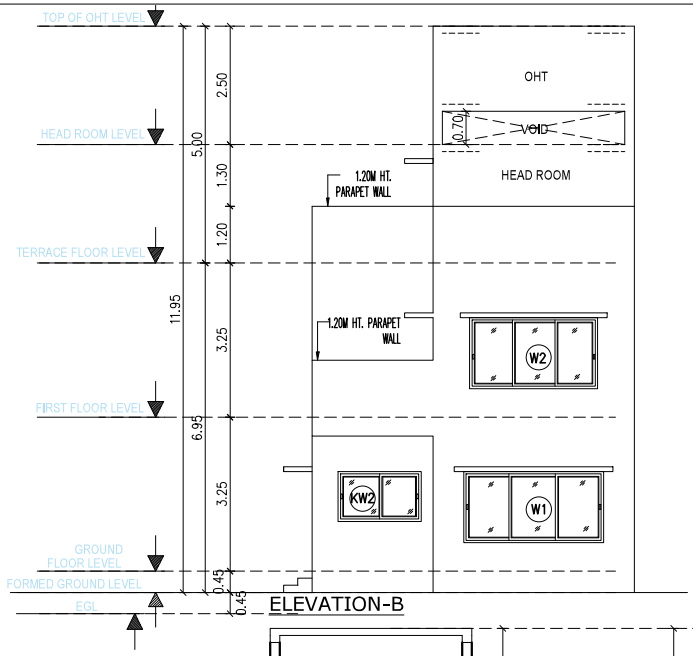


ELEVATION-B

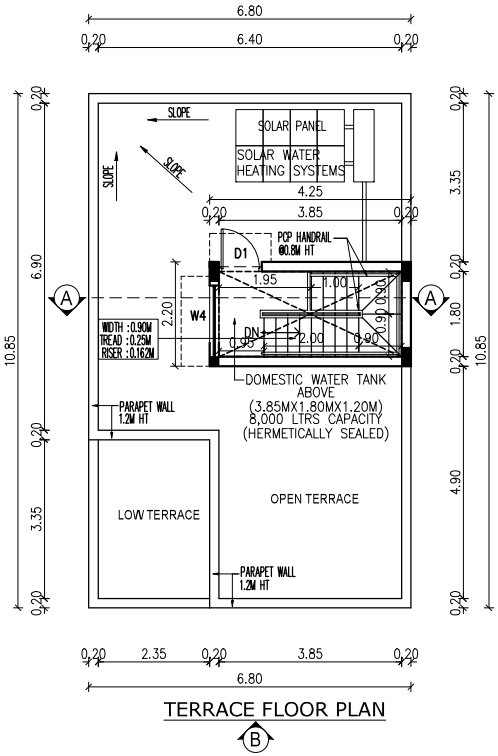

TERRACE FLOOR PLAN

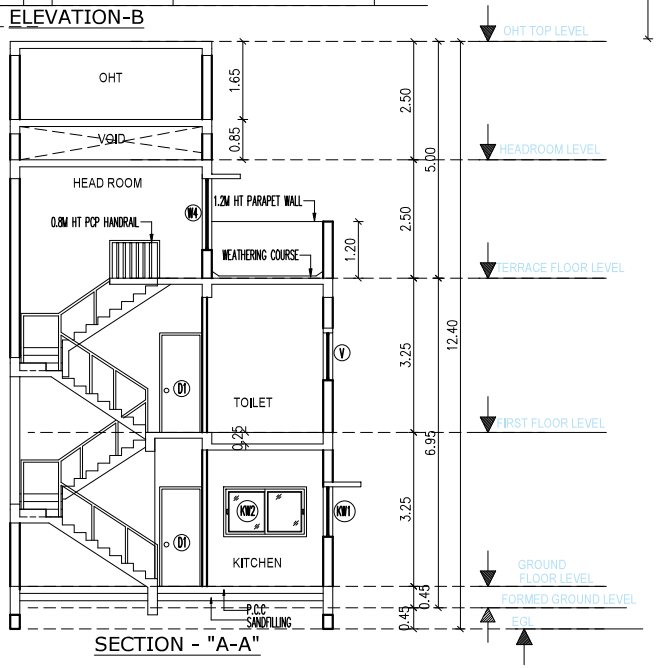

SECTION - "A-A"

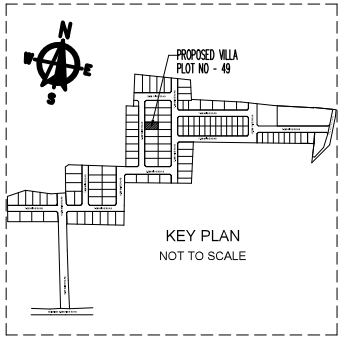

DRAWING TITLE

PLAN SHOWING THE PROPOSED RESIDENTIAL NON-HIGH RISE BUILDING CONSISTS OF GROUND+FIRST FLOOR AT PLOT NO:49, COMPRISED IN SURVEY NO: 105/1, OF SONALLUR VILLAGE, VANDALUR TALUK, CHENGALPATTU DISTRICT.

MATERIAL SPECIFICATION FOR PROPOSED WORK

FOUNDATION: ISOLATED FOOTING OVER A BED OF R.C.C 1:4:8 SAND CUSHIONS.

SUPER STRUCTURE:100 THK, INTERNAL & 200THK EXTERNAL WALLS IN C.M 1:5 WITH PLASTER IN C.M 1:5

R.C.C.WORK: R.C COULMNS,BEAMS,SLABS,LINTELS, AND SUNSHADES IN 1:2:4 MIX ADEQUATELY REINFORCED.

FLOORING: CERAMIC FLOORING.

WEATHERING COURSE: ONE SET OF BRICK JELLY LIME CONCRETE MIXED WITH CRUDE OIL POINTED AND LAID TO SLOPE.

NOTE: UNDER GROUND SUMP AND OVER HEAD WATER TANK ARE SCIENTIFICALLY CLOSED.

ALL DIMENSIONS ARE IN METER

COLOUR INDEX

ROAD

PLOT BOUNDARY

PROPOSED

N E S W

SCALE 1:150

For CASAGRAND PREMIER BUILDER LIMITED


Authorised Signatory

OWNER'S SIGNATURE

K.P. LENIN, B.Arch.
Registered Architect
C.A. No. CA/2009/45572
CMDA Regd. No. RA/Gr.I/19/03/07/2018-03-27
DTCP Regd. No. CGLRGN/RA/Gr.I/2018/07/021
#12A, Roomscape "The Village", Pillaiyar Koil Street,
Thalambur, Chennai-600130. Ph: 7299
Email: architectlenin@yahoo.co.in

SIGNATURE OF ARCHITECT

Signature valid
Signed by: Casagrand1
Location: Chennai
Date: 2024.12.06 03:55:24

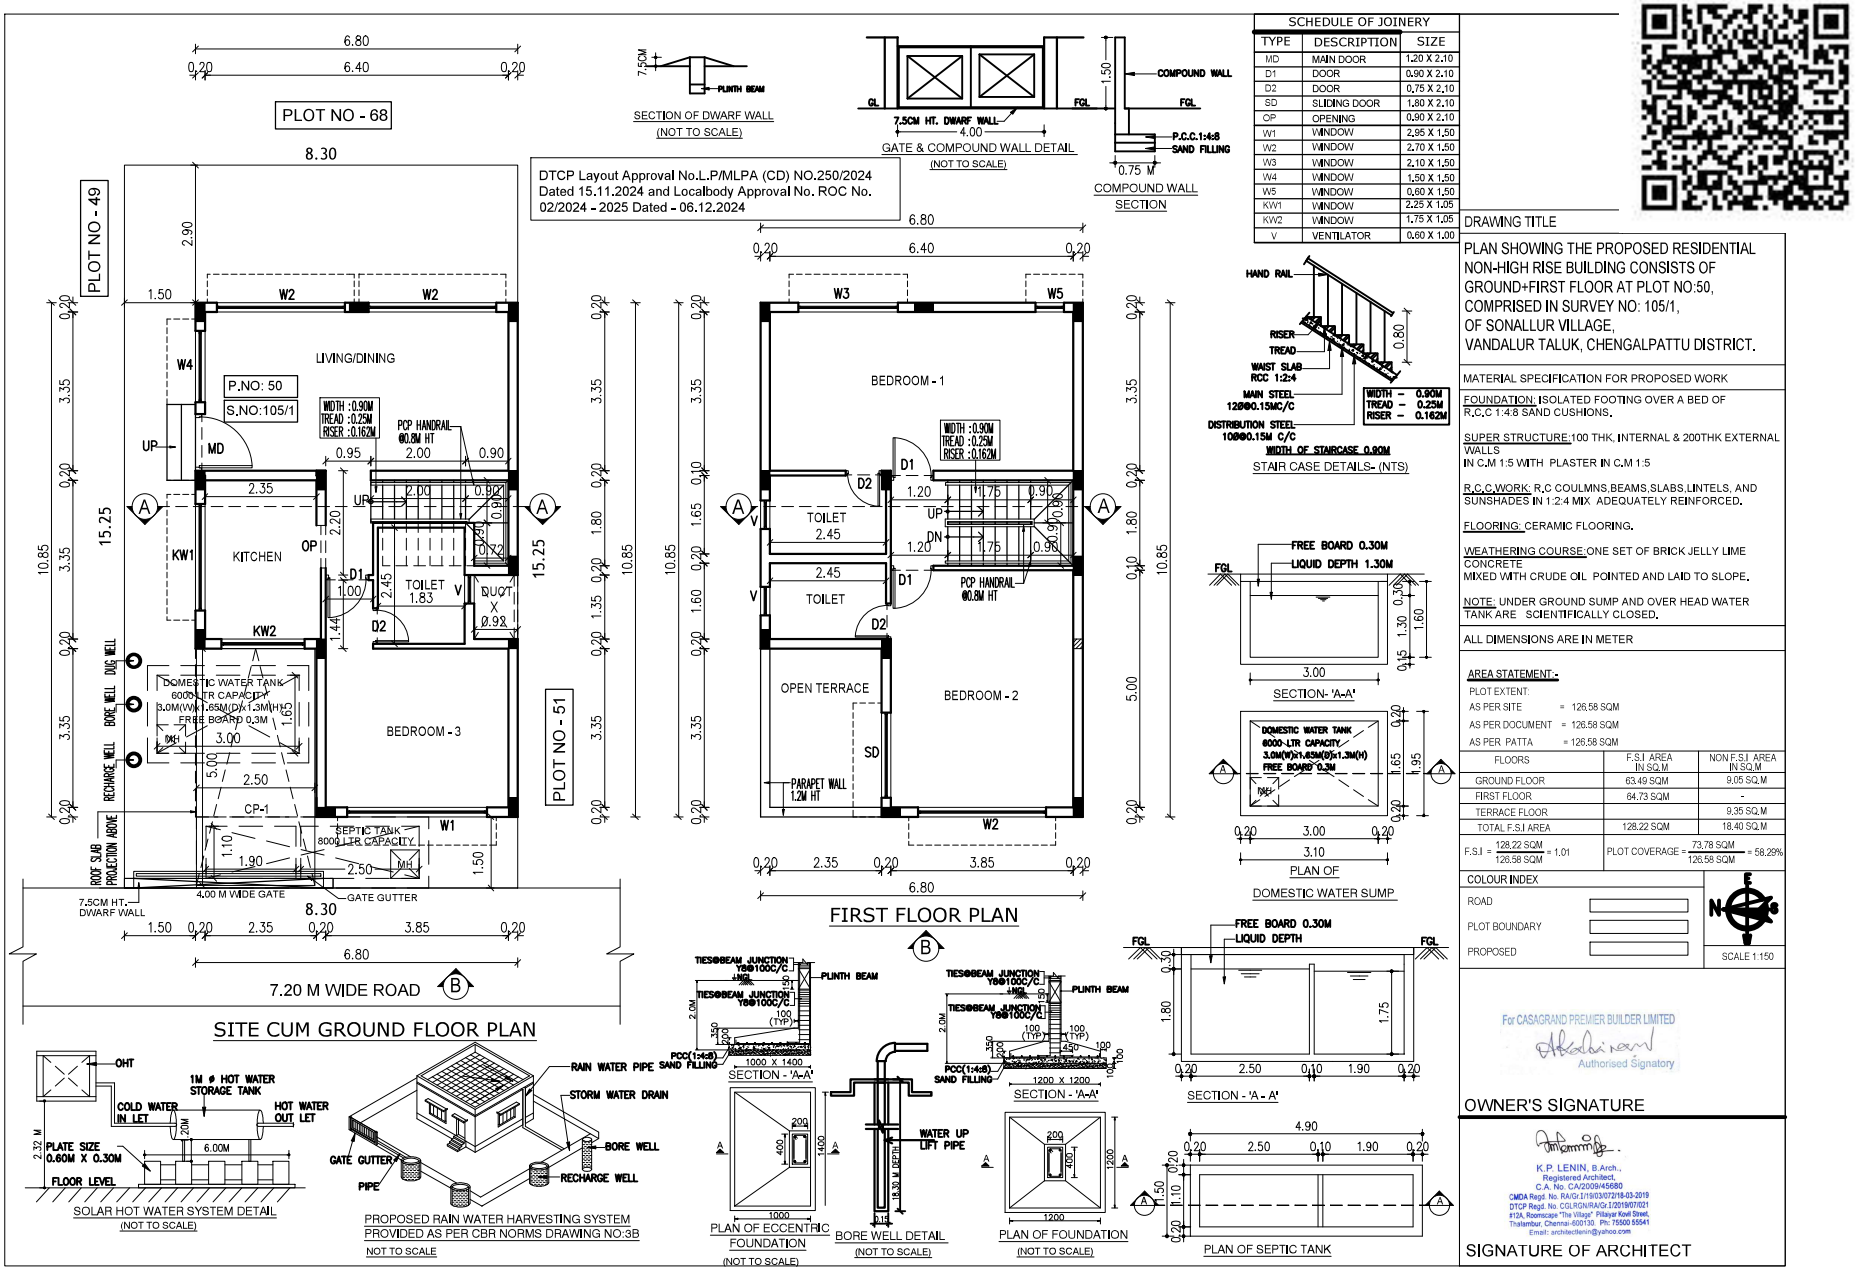

SCHEDULE OF JOINERY		
TYPE	DESCRIPTION	SIZE
MD	MAIN DOOR	1.20 X 2.10
D1	DOOR	0.90 X 2.10
D2	DOOR	0.75 X 2.10
SD	SLIDING DOOR	1.80 X 2.10
OP	OPENING	0.90 X 2.10
W1	WINDOW	2.95 X 1.50
W2	WINDOW	2.70 X 1.50
W3	WINDOW	2.10 X 1.50
W4	WINDOW	1.50 X 1.50
W5	WINDOW	0.60 X 1.50
KW1	WINDOW	2.25 X 1.05
KW2	WINDOW	1.75 X 1.05
V	VENTILATOR	0.60 X 1.00

DRAWING TITLE

PLAN SHOWING THE PROPOSED RESIDENTIAL NON-HIGH RISE BUILDING CONSISTS OF GROUND+FIRST FLOOR AT PLOT NO:50, COMPRISED IN SURVEY NO: 105/1, OF SONALLUR VILLAGE, VANDALUR TALUK, CHENGALPATTU DISTRICT.

MATERIAL SPECIFICATION FOR PROPOSED WORK

FOUNDATION: ISOLATED FOOTING OVER A BED OF R.C.C 1:4:8 SAND CUSHIONS.

SUPER STRUCTURE: 100 THK, INTERNAL & 200THK EXTERNAL WALLS IN C.M 1:5 WITH PLASTER IN C.M 1:5

R.C.C.WORK: R.C COULMNS,BEAMS,SLABS,LINTELS, AND SUNSHADES IN 1:2:4 MIX ADEQUATELY REINFORCED.

FLOORING: CERAMIC FLOORING.

WEATHERING COURSE: ONE SET OF BRICK JELLY LIME CONCRETE MIXED WITH CRUDE OIL POINTED AND LAID TO SLOPE.

NOTE: UNDER GROUND SUMP AND OVER HEAD WATER TANK ARE SCIENTIFICALLY CLOSED.

ALL DIMENSIONS ARE IN METER

AREA STATEMENT:-

PLOT EXTENT:

AS PER SITE = 126.58 SQM

AS PER DOCUMENT = 126.58 SQM

AS PER PATTA = 126.58 SQM

FLOORS	F.S.I AREA IN SQ.M	NON F.S.I AREA IN SQ.M
GROUND FLOOR	63.49 SQM	9.05 SQ.M
FIRST FLOOR	64.73 SQM	-
TERRACE FLOOR		9.35 SQ.M
TOTAL F.S.I AREA	128.22 SQM	18.40 SQ.M

F.S.I = 128.22 SQM / 126.58 SQM = 1.01

PLOT COVERAGE = 73.78 SQM / 126.58 SQM = 58.29%

COLOUR INDEX

ROAD

PLOT BOUNDARY

PROPOSED

SCALE 1:150


For CASAGRAND PREMIER BUILDER LIMITED

Authorised Signatory


OWNER'S SIGNATURE

K.P. LENIN, B.Arch.,
Registered Architect,
C.A. No. CA/2009/45680
CMDA Regd. No. RAID/1/19/03072/18-03-2019
DTCP Regd. No. CGLRONRA/Gr.I/2019/07/021
#12A, Roomscape "The Village" Pillayar Kovil Street,
Thalambur, Chennai-600130. Ph: 75500 55541
Email: architectlenin@yahoo.com


SIGNATURE OF ARCHITECT

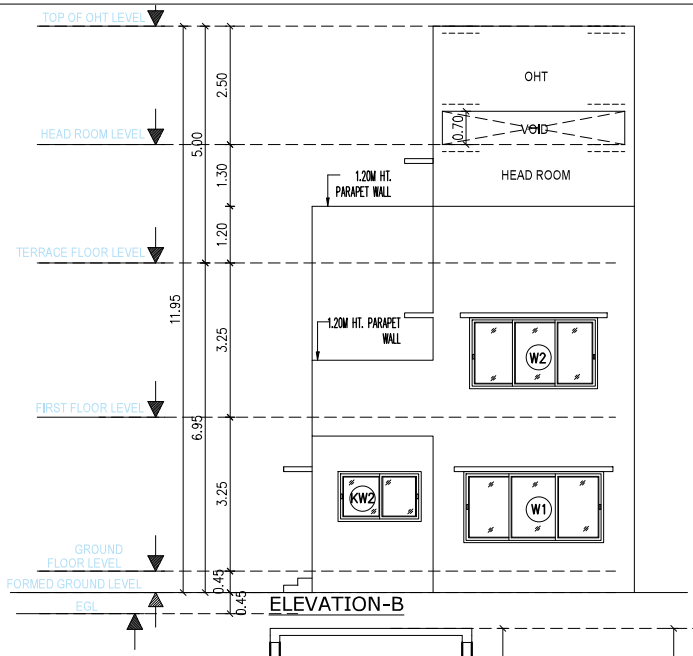


ELEVATION-B

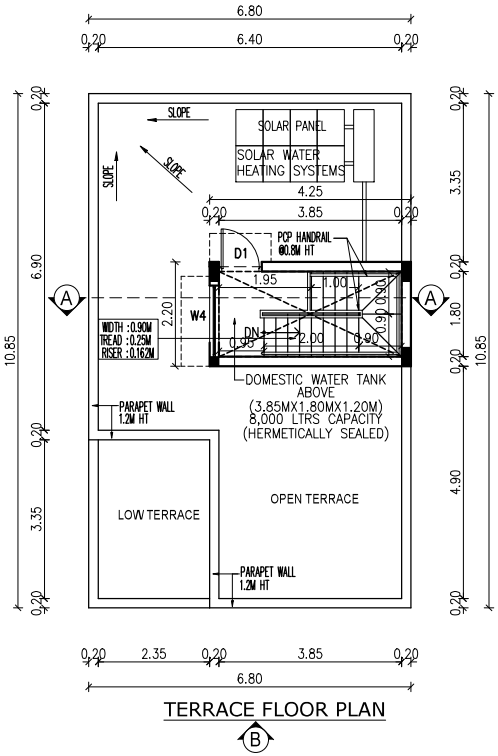

TERRACE FLOOR PLAN

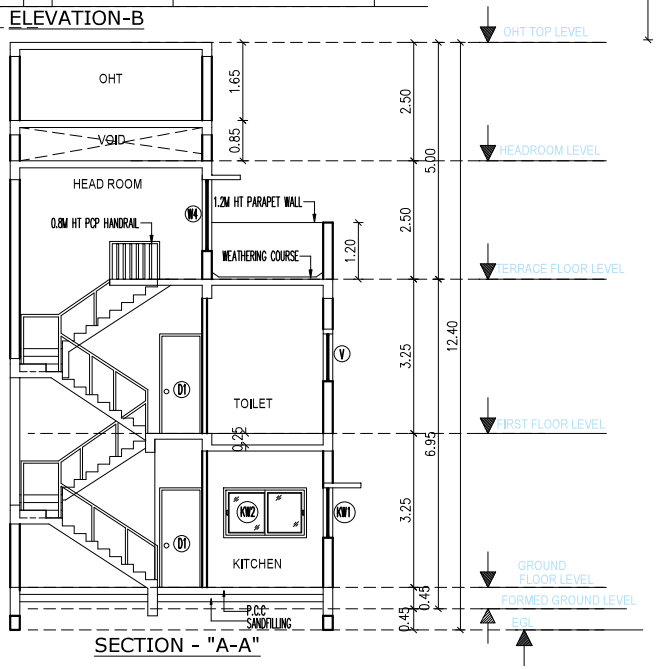

SECTION - "A-A"

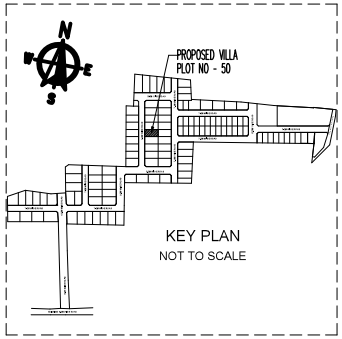

KEY PLAN
NOT TO SCALE

DRAWING TITLE

PLAN SHOWING THE PROPOSED RESIDENTIAL NON-HIGH RISE BUILDING CONSISTS OF GROUND+FIRST FLOOR AT PLOT NO:50, COMPRISED IN SURVEY NO: 105/1, OF SONALLUR VILLAGE, VANDALUR TALUK, CHENGALPATTU DISTRICT.

MATERIAL SPECIFICATION FOR PROPOSED WORK

FOUNDATION: ISOLATED FOOTING OVER A BED OF R.C.C 1:4:8 SAND CUSHIONS.

SUPER STRUCTURE:100 THK, INTERNAL & 200THK EXTERNAL WALLS IN C.M 1:5 WITH PLASTER IN C.M 1:5

R.C.C.WORK: R.C COULMNS,BEAMS,SLABS,LINTELS, AND SUNSHADES IN 1:2:4 MIX ADEQUATELY REINFORCED.

FLOORING: CERAMIC FLOORING.

WEATHERING COURSE: ONE SET OF BRICK JELLY LIME CONCRETE MIXED WITH CRUDE OIL POINTED AND LAID TO SLOPE.

NOTE: UNDER GROUND SUMP AND OVER HEAD WATER TANK ARE SCIENTIFICALLY CLOSED.

ALL DIMENSIONS ARE IN METER

COLOUR INDEX

ROAD

PLOT BOUNDARY

PROPOSED

SCALE 1:150

For CASAGRAND PREMIER BUILDER LIMITED


Authorised Signatory

OWNER'S SIGNATURE

K.P. LENIN, B.E.,
Registered Architect,
C.A. No. CA/2009/07216
CMDA Regd. No. RA/Gr.I/19/03/07216/2009
DTCP Regd. No. COL/RGN/RA/Gr.I/2019/07021
#12A, Roomscape "The Village" Pillaiyar Koil Street,
Thalambur, Chennai-600130. Ph: 72999 49941
Email: architectlenin@yahoo.co.in

SIGNATURE OF ARCHITECT

Signature valid
Signed by: Casagrand1
Location: Chennai
Date: 2024.12.06 04:00:39

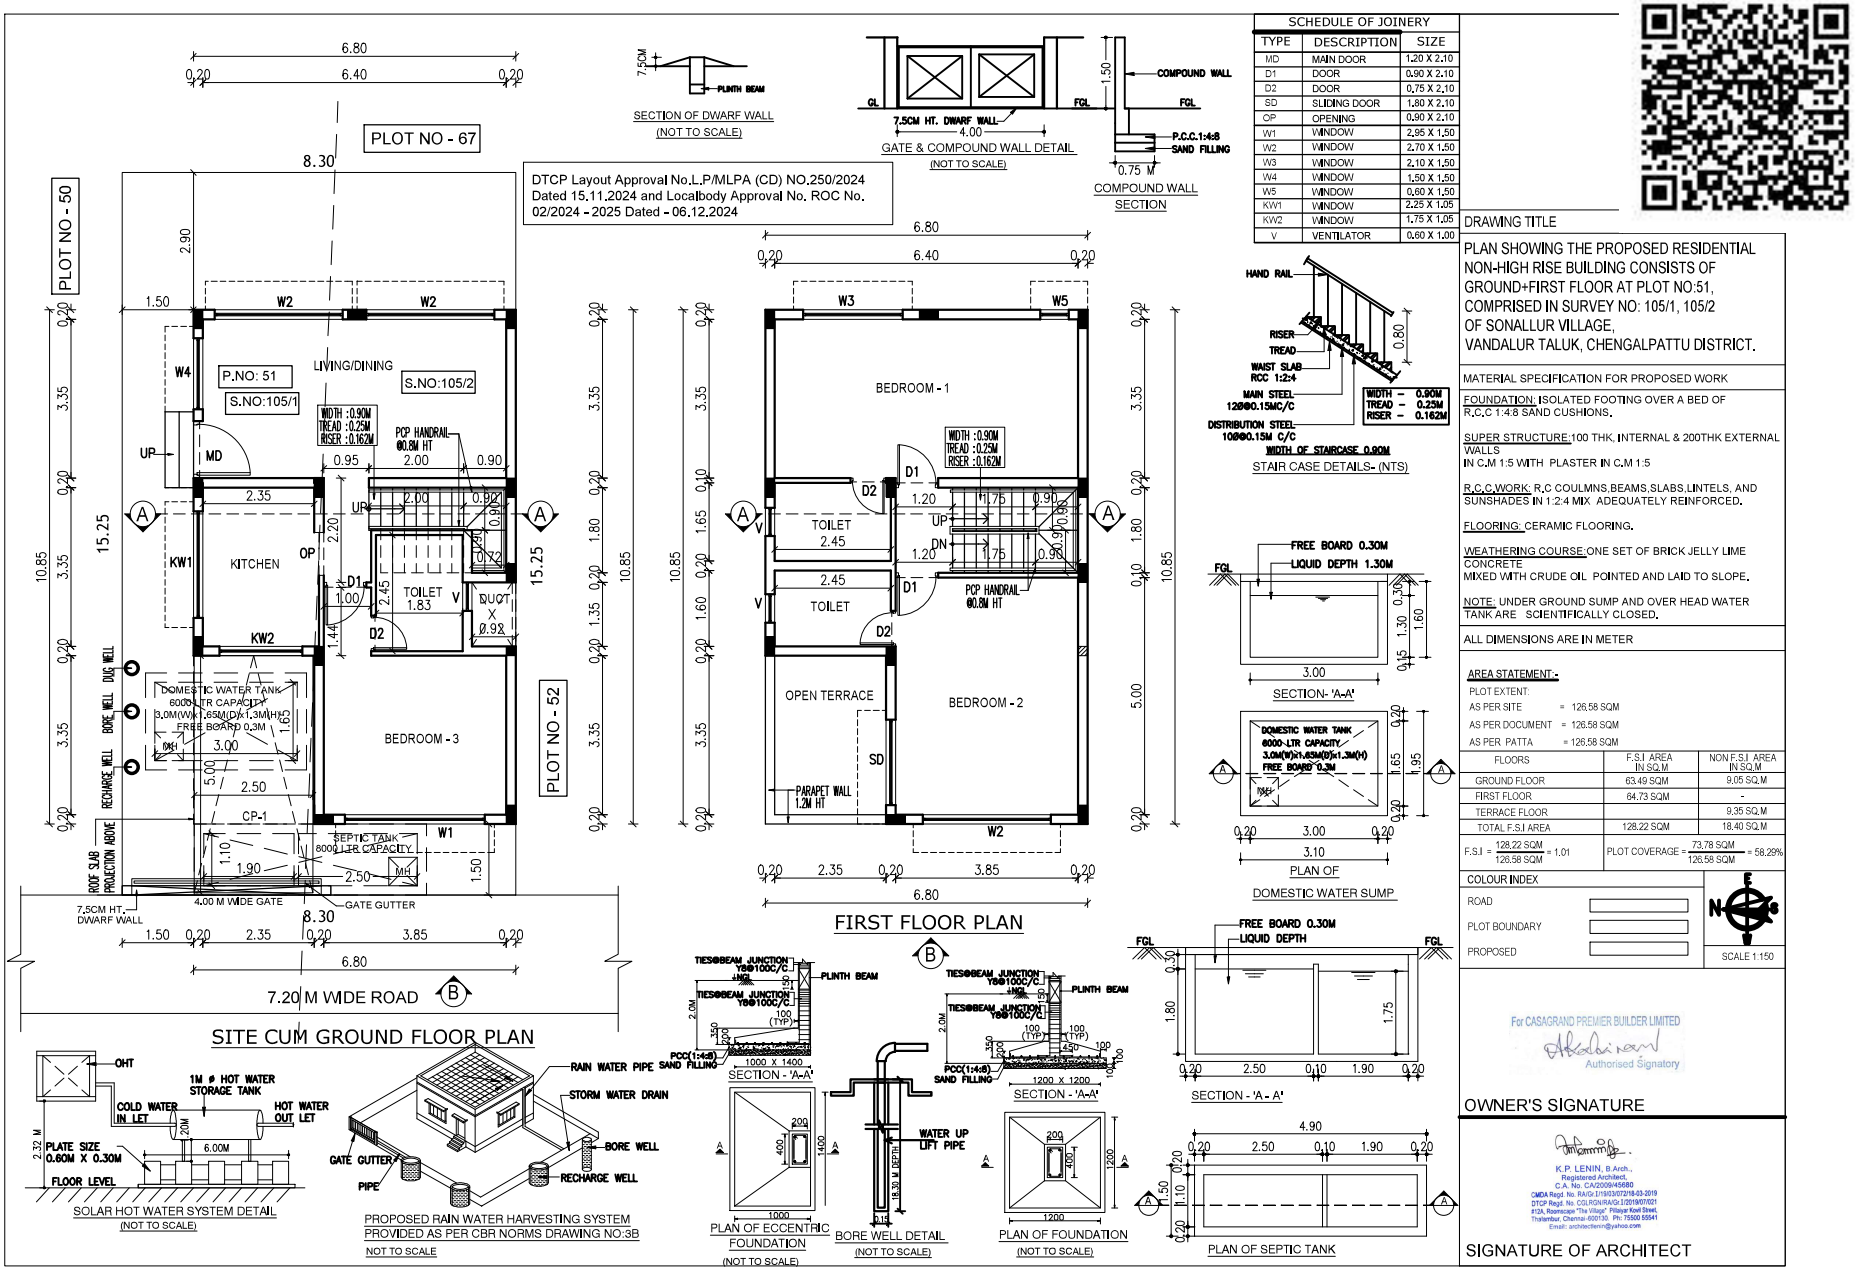

SCHEDULE OF JOINERY		
TYPE	DESCRIPTION	SIZE
MD	MAIN DOOR	1.20 X 2.10
D1	DOOR	0.90 X 2.10
D2	DOOR	0.75 X 2.10
SD	SLIDING DOOR	1.80 X 2.10
OP	OPENING	0.90 X 2.10
W1	WINDOW	2.95 X 1.50
W2	WINDOW	2.70 X 1.50
W3	WINDOW	2.10 X 1.50
W4	WINDOW	1.50 X 1.50
W5	WINDOW	0.60 X 1.50
KW1	WINDOW	2.25 X 1.05
KW2	WINDOW	1.75 X 1.05
V	VENTILATOR	0.60 X 1.00

DRAWING TITLE

PLAN SHOWING THE PROPOSED RESIDENTIAL NON-HIGH RISE BUILDING CONSISTS OF GROUND+FIRST FLOOR AT PLOT NO:51, COMPRISED IN SURVEY NO: 105/1, 105/2 OF SONALLUR VILLAGE, VANDALUR TALUK, CHENGALPATTU DISTRICT.

MATERIAL SPECIFICATION FOR PROPOSED WORK

FOUNDATION: ISOLATED FOOTING OVER A BED OF R.C.C 1:4:8 SAND CUSHIONS.

SUPER STRUCTURE: 100 THK, INTERNAL & 200THK EXTERNAL WALLS
IN C.M 1:5 WITH PLASTER IN C.M 1:5

R.C.C.WORK: R.C COULMNS,BEAMS,SLABS,LINTELS, AND SUNSHADES IN 1:2:4 MIX ADEQUATELY REINFORCED.

FLOORING: CERAMIC FLOORING.

WEATHERING COURSE: ONE SET OF BRICK JELLY LIME CONCRETE
MIXED WITH CRUDE OIL POINTED AND LAID TO SLOPE.

NOTE: UNDER GROUND SUMP AND OVER HEAD WATER TANK ARE SCIENTIFICALLY CLOSED.

ALL DIMENSIONS ARE IN METER

AREA STATEMENT:-

PLOT EXTENT:
AS PER SITE = 126.58 SQM
AS PER DOCUMENT = 126.58 SQM
AS PER PATTA = 126.58 SQM

FLOORS	F.S.I AREA IN SQ.M	NON F.S.I AREA IN SQ.M
GROUND FLOOR	63.49 SQM	9.05 SQ.M
FIRST FLOOR	64.73 SQM	-
TERRACE FLOOR		9.35 SQ.M
TOTAL F.S.I AREA	128.22 SQM	18.40 SQ.M
F.S.I = 128.22 SQM / 126.58 SQM = 1.01	PLOT COVERAGE = 73.78 SQM / 126.58 SQM = 58.29%	

COLOUR INDEX

ROAD
PLOT BOUNDARY
PROPOSED


SCALE 1:150

For CASAGRAND PREMIER BUILDER LIMITED
Authorised Signatory


OWNER'S SIGNATURE

K.P. LENIN, B.Arch.,
Registered Architect,
C.A. No. CA/2009/45680
CMDA Regt. No. RAIS/1/193/3072/18-03-2019
DTCP Regt. No. CGLRGN/RA/Gr.1/2019/07/021
#12A, Roomscape "The Village" Pillaiyar Koil Street,
Thalambur, Chennai-600130. Ph: 75500 55541
Email: architectlenin@yahoo.com


SIGNATURE OF ARCHITECT

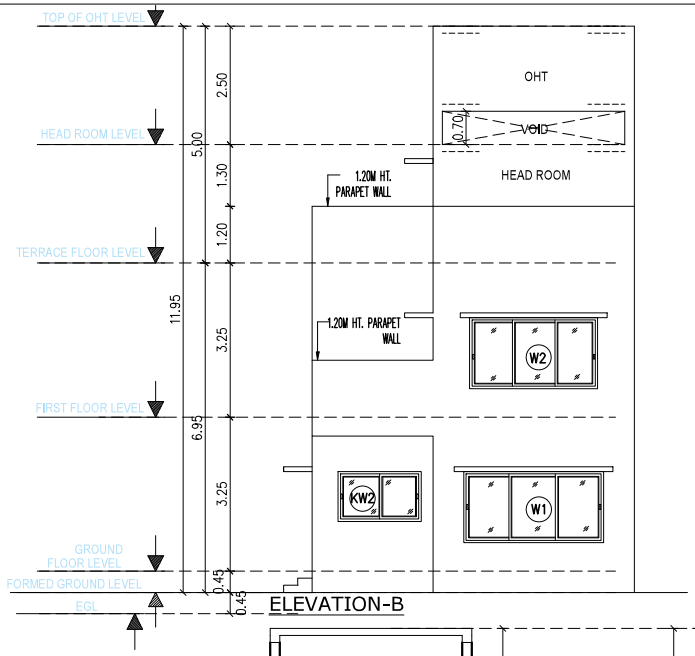


ELEVATION-B

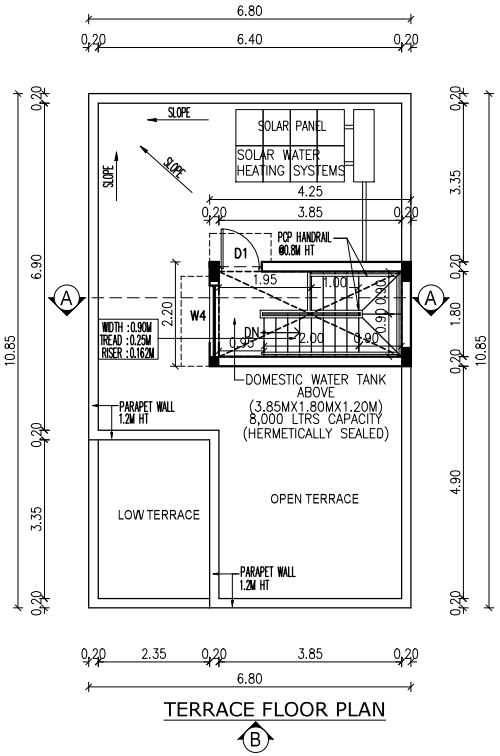

TERRACE FLOOR PLAN

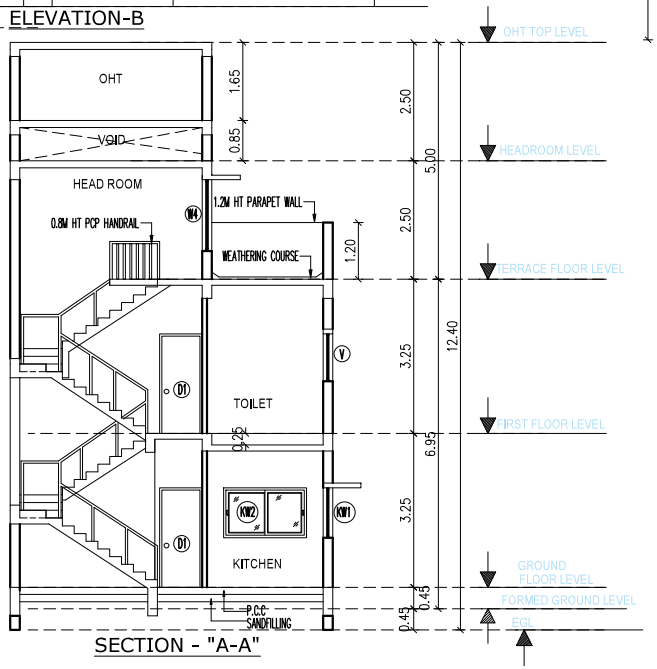

SECTION - "A-A"

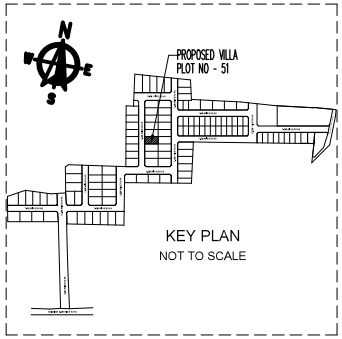

DRAWING TITLE

PLAN SHOWING THE PROPOSED RESIDENTIAL NON-HIGH RISE BUILDING CONSISTS OF GROUND+FIRST FLOOR AT PLOT NO:51, COMPRISED IN SURVEY NO: 105/1, 105/2 OF SONALLUR VILLAGE, VANDALUR TALUK, CHENGALPATTU DISTRICT.

MATERIAL SPECIFICATION FOR PROPOSED WORK

FOUNDATION: ISOLATED FOOTING OVER A BED OF R.C.C 1:4:8 SAND CUSHIONS.

SUPER STRUCTURE:100 THK, INTERNAL & 200THK EXTERNAL WALLS IN C.M 1:5 WITH PLASTER IN C.M 1:5

R.C.C.WORK: R.C COULMNS,BEAMS,SLABS,LINTELS, AND SUNSHADES IN 1:2:4 MIX ADEQUATELY REINFORCED.

FLOORING: CERAMIC FLOORING.

WEATHERING COURSE: ONE SET OF BRICK JELLY LIME CONCRETE MIXED WITH CRUDE OIL POINTED AND LAID TO SLOPE.

NOTE: UNDER GROUND SUMP AND OVER HEAD WATER TANK ARE SCIENTIFICALLY CLOSED.

ALL DIMENSIONS ARE IN METER

COLOUR INDEX

ROAD

PLOT BOUNDARY

PROPOSED

SCALE 1:150

For CASAGRAND PREMIER BUILDER LIMITED


Authorised Signatory

OWNER'S SIGNATURE

K.P. LENIN, B.Arch
Registered Architect
C.A. No. CA/2009/45
CMDA Regd. No. RA/Gr.3/15/03/07/218-03-2
DTCP Regd. No. CGLRGN/RA/Gr.1/2019/07/021
#12A, Roomscape "The Village", Pillaiyar Koil Street,
Thalambur, Chennai-600130. Ph: 9840
Email: architectlenin@yahoo.

SIGNATURE OF ARCHITECT

Signature valid
Signed by: Casagrand2
Location: Chennai
Date: 2024.12.03 06:31:05

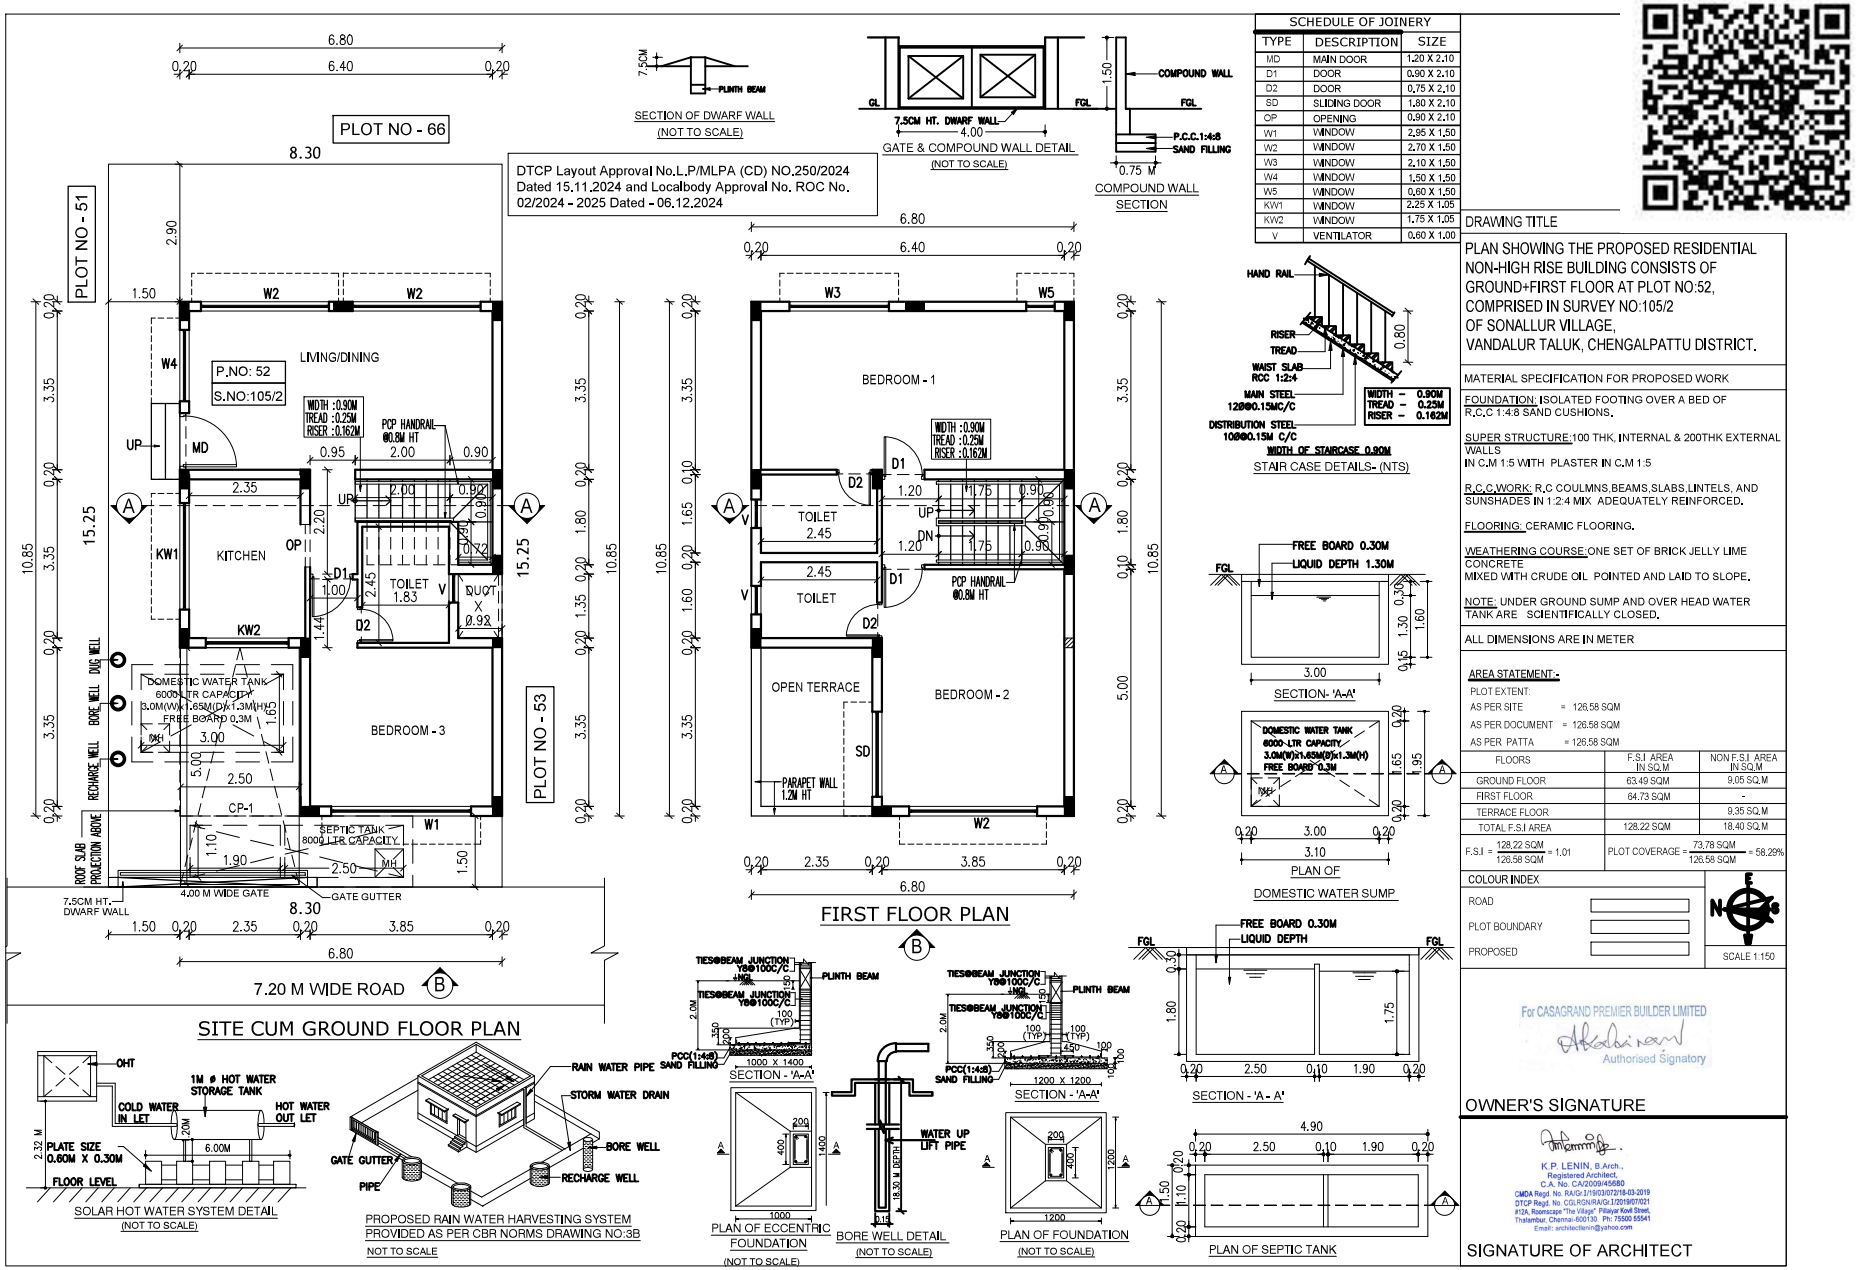

SCHEDULE OF JOINERY		
TYPE	DESCRIPTION	SIZE
MD	MAIN DOOR	1.20 X 2.10
D1	DOOR	0.90 X 2.10
D2	DOOR	0.75 X 2.10
SD	SLIDING DOOR	1.80 X 2.10
OP	OPENING	0.90 X 2.10
W1	WINDOW	2.95 X 1.50
W2	WINDOW	2.70 X 1.50
W3	WINDOW	2.10 X 1.50
W4	WINDOW	1.50 X 1.50
W5	WINDOW	0.60 X 1.50
KW1	WINDOW	2.25 X 1.05
KW2	WINDOW	1.75 X 1.05
V	VENTILATOR	0.60 X 1.00

DRAWING TITLE

PLAN SHOWING THE PROPOSED RESIDENTIAL NON-HIGH RISE BUILDING CONSISTS OF GROUND+FIRST FLOOR AT PLOT NO:52, COMPRISED IN SURVEY NO:105/2 OF SONALLUR VILLAGE, VANDALUR TALUK, CHENGALPATTU DISTRICT.

MATERIAL SPECIFICATION FOR PROPOSED WORK

FOUNDATION: ISOLATED FOOTING OVER A BED OF R.C.C 1:4:8 SAND CUSHIONS.

SUPER STRUCTURE: 100 THK, INTERNAL & 200THK EXTERNAL WALLS IN C.M 1:5 WITH PLASTER IN C.M 1:5

R.C.C.WORK: R.C COULMNS,BEAMS,SLABS,LINTELS, AND SUNSHADES IN 1:2:4 MIX ADEQUATELY REINFORCED.

FLOORING: CERAMIC FLOORING.

WEATHERING COURSE: ONE SET OF BRICK JELLY LIME CONCRETE MIXED WITH CRUDE OIL POINTED AND LAID TO SLOPE.

NOTE: UNDER GROUND SUMP AND OVER HEAD WATER TANK ARE SCIENTIFICALLY CLOSED.

ALL DIMENSIONS ARE IN METER

AREA STATEMENT:-

PLOT EXTENT:

AS PER SITE = 126.58 SQM

AS PER DOCUMENT = 126.58 SQM

AS PER PATTA = 126.58 SQM

FLOORS	F.S.I AREA IN SQ.M	NON F.S.I AREA IN SQ.M
GROUND FLOOR	63.49 SQM	9.05 SQ.M
FIRST FLOOR	64.73 SQM	-
TERRACE FLOOR		9.35 SQ.M
TOTAL F.S.I AREA	128.22 SQM	18.40 SQ.M
F.S.I = 128.22 SQM / 126.58 SQM = 1.01	PLOT COVERAGE = 73.78 SQM / 126.58 SQM = 58.29%	

COLOUR INDEX

ROAD

PLOT BOUNDARY

PROPOSED

SCALE 1:150


For CASAGRAND PREMIER BUILDER LIMITED

Authorised Signatory


OWNER'S SIGNATURE

K.P. LENIN, B.Arch.,
Registered Architect,
C.A. No. CA/2009/45680
CMDA Regd. No. RA/G-2/16/3/07218-03-2019
DTCP Regd. No. CGLRGN/RA/Gr.I/2019/07/021
#12A, Roomscape "The Village" Pillayar Kovil Street, Thalambur, Chennai-600130. Ph: 75500 55541
Email: architectlenin@yahoo.com


SIGNATURE OF ARCHITECT

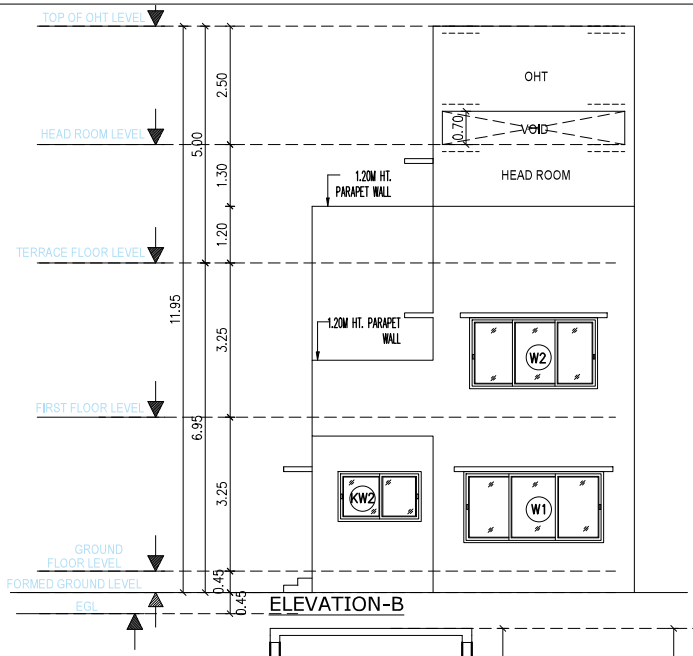


ELEVATION-B

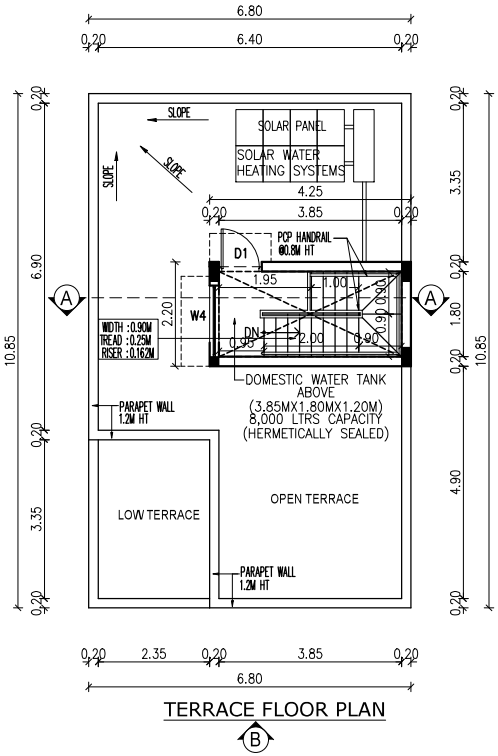

TERRACE FLOOR PLAN

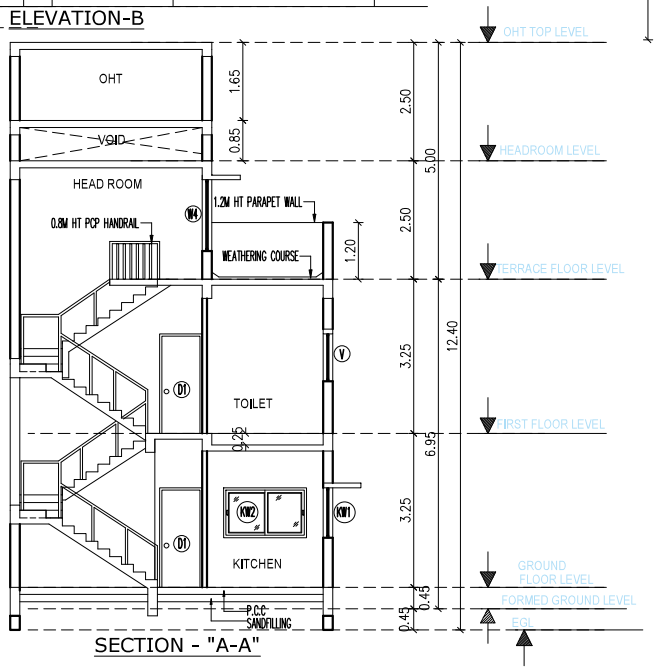

SECTION - "A-A"

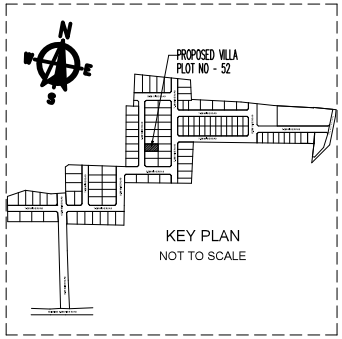

DRAWING TITLE

PLAN SHOWING THE PROPOSED RESIDENTIAL NON-HIGH RISE BUILDING CONSISTS OF GROUND+FIRST FLOOR AT PLOT NO:52, COMPRISED IN SURVEY NO: 105/2 OF SONALLUR VILLAGE, VANDALUR TALUK, CHENGALPATTU DISTRICT.

MATERIAL SPECIFICATION FOR PROPOSED WORK

FOUNDATION: ISOLATED FOOTING OVER A BED OF R.C.C 1:4:8 SAND CUSHIONS.

SUPER STRUCTURE:100 THK, INTERNAL & 200THK EXTERNAL WALLS IN C.M 1:5 WITH PLASTER IN C.M 1:5

R.C.C.WORK: R.C COULMNS,BEAMS,SLABS,LINTELS, AND SUNSHADES IN 1:2:4 MIX ADEQUATELY REINFORCED.

FLOORING: CERAMIC FLOORING.

WEATHERING COURSE: ONE SET OF BRICK JELLY LIME CONCRETE MIXED WITH CRUDE OIL POINTED AND LAID TO SLOPE.

NOTE: UNDER GROUND SUMP AND OVER HEAD WATER TANK ARE SCIENTIFICALLY CLOSED.

ALL DIMENSIONS ARE IN METER

COLOUR INDEX

ROAD

PLOT BOUNDARY

PROPOSED

N E S

SCALE 1:150

For CASAGRAND PREMIER BUILDER LIMITED

Authorised Signatory

OWNER'S SIGNATURE

K.P. LENIN, B.E.
Registered Architect
C.A. No. CA/2008/[illegible]
CMDA Regd. No. RA/Gr.I/19/03/07/210-03-2019
DTCP Regd. No. COL/ON/RA/[illegible]/2019/07/021
#12A, Roomscape "The Village", [illegible]
Thalambur, Chennai-600130. Ph: [illegible]
Email: architectlenin@yahoo.co.in

SIGNATURE OF ARCHITECT

Signature valid
Signed by: Casagrand3
Location: Chennai
Date:2024.12.06 09:29:33



our services doesn't just end there

Buying & Selling Services

Property Buying Assistance, Property Selling Support, Market Price Analysis, Owner Outreach and Negotiation.

Legal & Documentation Services

Certified EC, Patta, legal opinions, property verification, due diligence, litigation solutions, and legal heir certificates.

Property Development & Approvals

Building plan approvals, construction, layout and sub-division approvals, zone conversion, and occupancy certification.

NRI & Investment Services

Escrow Services, Rentals, Litigation Solutions, Property Valuation and Property Management

Compliance & Special Services

Demolition, Vaasthu checks, regularization of unauthorized buildings, and office space solutions.



empowering your real estate decisions with smart tools

Property Valuation & Cost Estimation

Guideline Value, Apartment Composite Value, Stamp Duty & Registration Fees Calculator, Building Value Calculator, Capital Gains Calculator, Area Unit Converter, Length Unit Converter

Ownership, Compliance & Legal Verification

Encumbrance Certificate (EC) Search, Find Your SRO, Temple Property Check, WAQF Property Check, View Patta/Chitta, View FMB, Patta Analyzer, EC Analyzer

Zoning & Land Use Analysis

Land Use Zone Finder, CRZ Zone Check, Aquifer Zone Check, CBA Check, EWS Check, Road Width Check, Proposed Road Widening Check, FSI Calculator

Property Documentation & Workflow Tools

Forms & Templates, Document Generator, Document Translation, Dictionary

Vastu & Property Management Tools

Home Vastu Shastra, Plot Vastu Shastra, Property Management

Verified RealEstate™

We're honored to be part of your real estate journey

3/350/2 Mettukuppam,
OMR Thoraipakkam,
Chennai, India

hello@verified.realestate
+91 9996 12 9996
www.verified.realestate